



THE ARCHITECT HEREBY EXPRESSLY RESERVES THE COPYRIGHT AND PROPERTY RIGHTS IN THESE PLANS. DRAWINGS ARE NOT TO BE REPRODUCED, CHANGED, OR COPIED IN ANY FORM OR MANNER WHATSOEVER WITHOUT FIRST OBTAINING WRITTEN PERMISSION AND CONSENT. NOR ARE THEY TO BE ASSIGNED TO ANY PARTY WITHOUT FIRST OBTAINING SAID WRITTEN PERMISSION AND CONSENT.

- NOTES
- CONTRACTOR TO VERIFY ALL DIMENSIONS FOR SELECTIVE DEMOLITION W/ PROPOSED FLOOR PLAN, PROPOSED ELEVATION, AND WINDOW AND DOOR SCHEDULES.
 - REFER TO DEMOLITION NOTES ON D-1.00
 - REFER TO STRUCTURAL DWGS FOR NEW OPENING DETAILS.

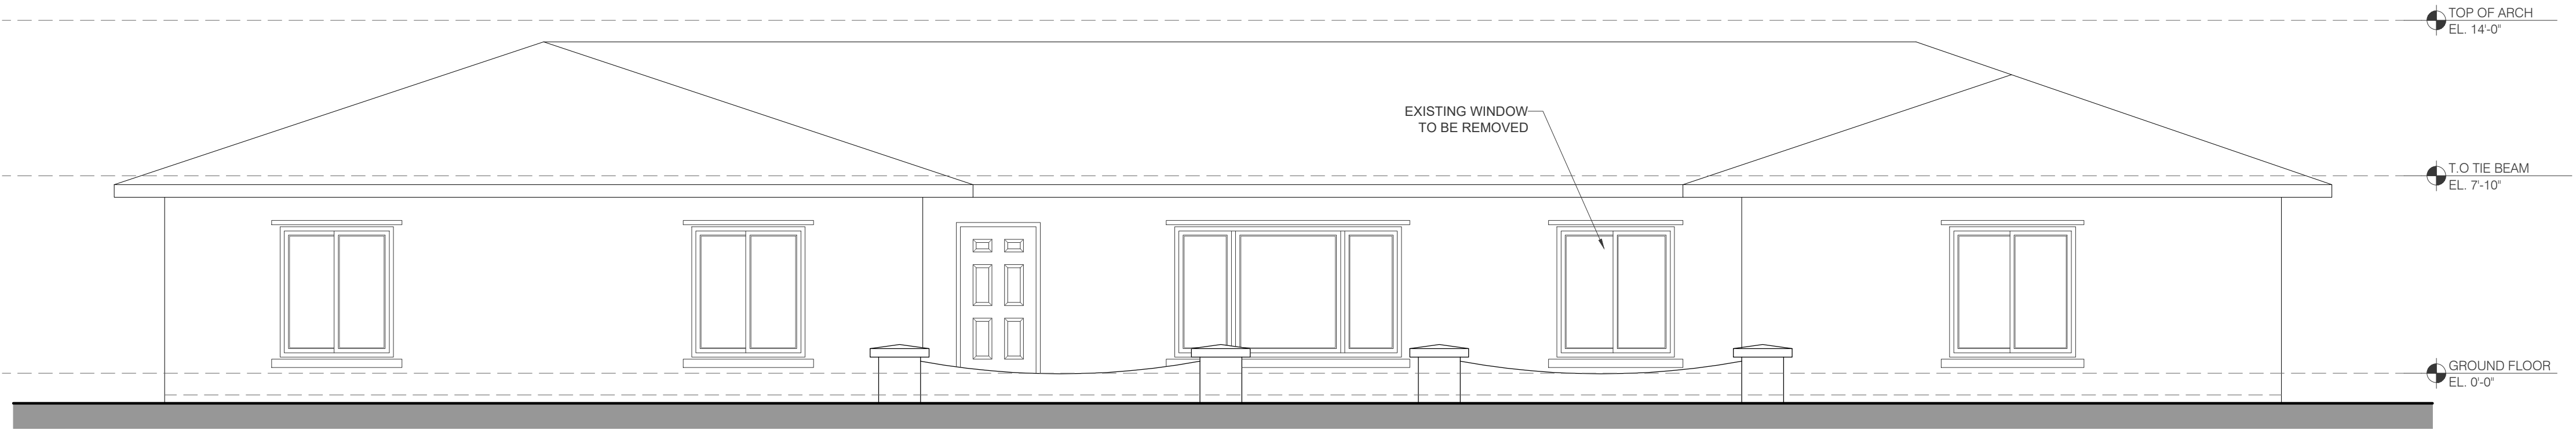


EXISTING SOUTH ELEVATION (FRONT)

SCALE: 1/4" = 1'-0"

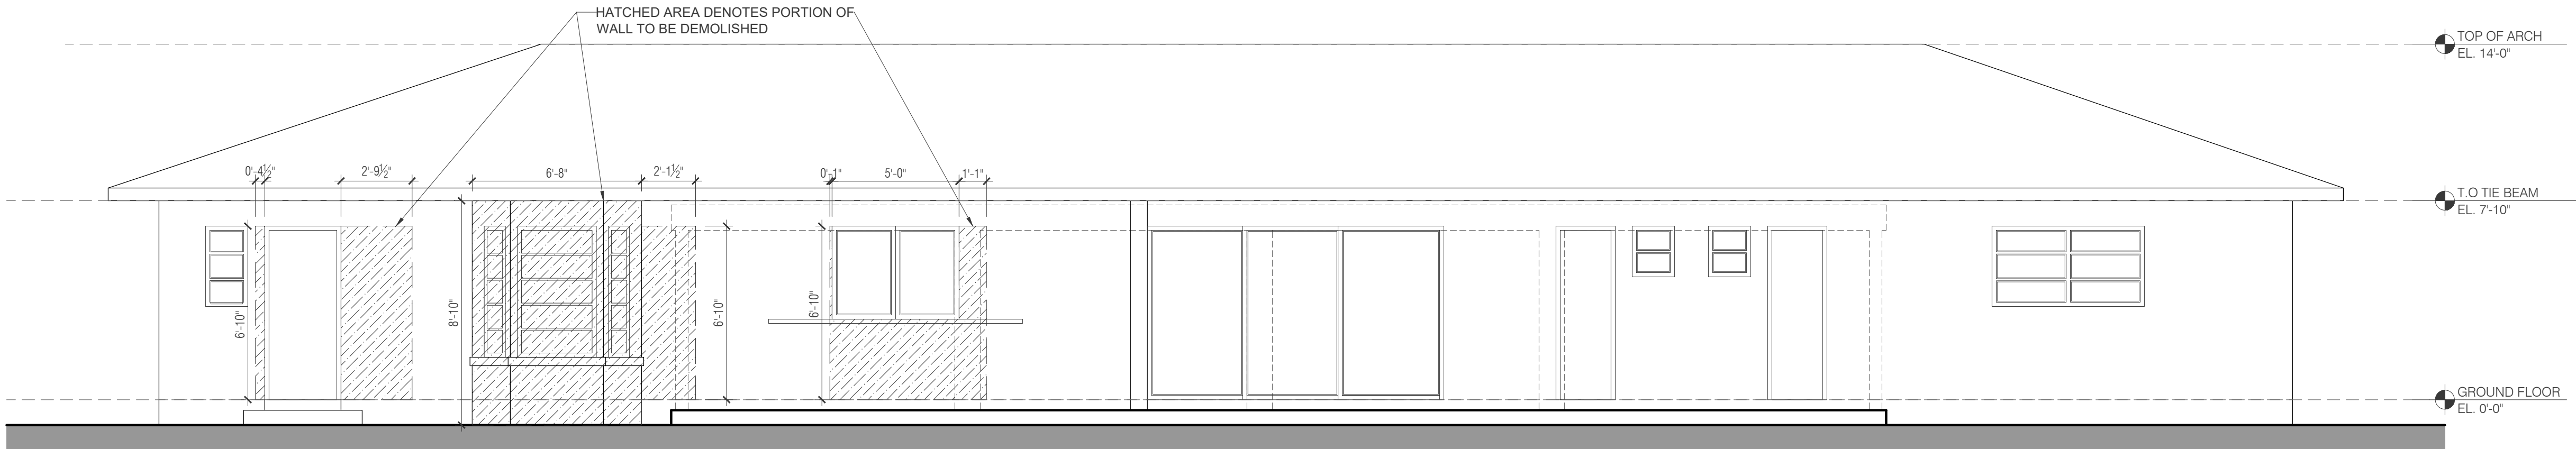


EXISTING NORTH ELEVATION (REAR)

SCALE: 1/4" = 1'-0"

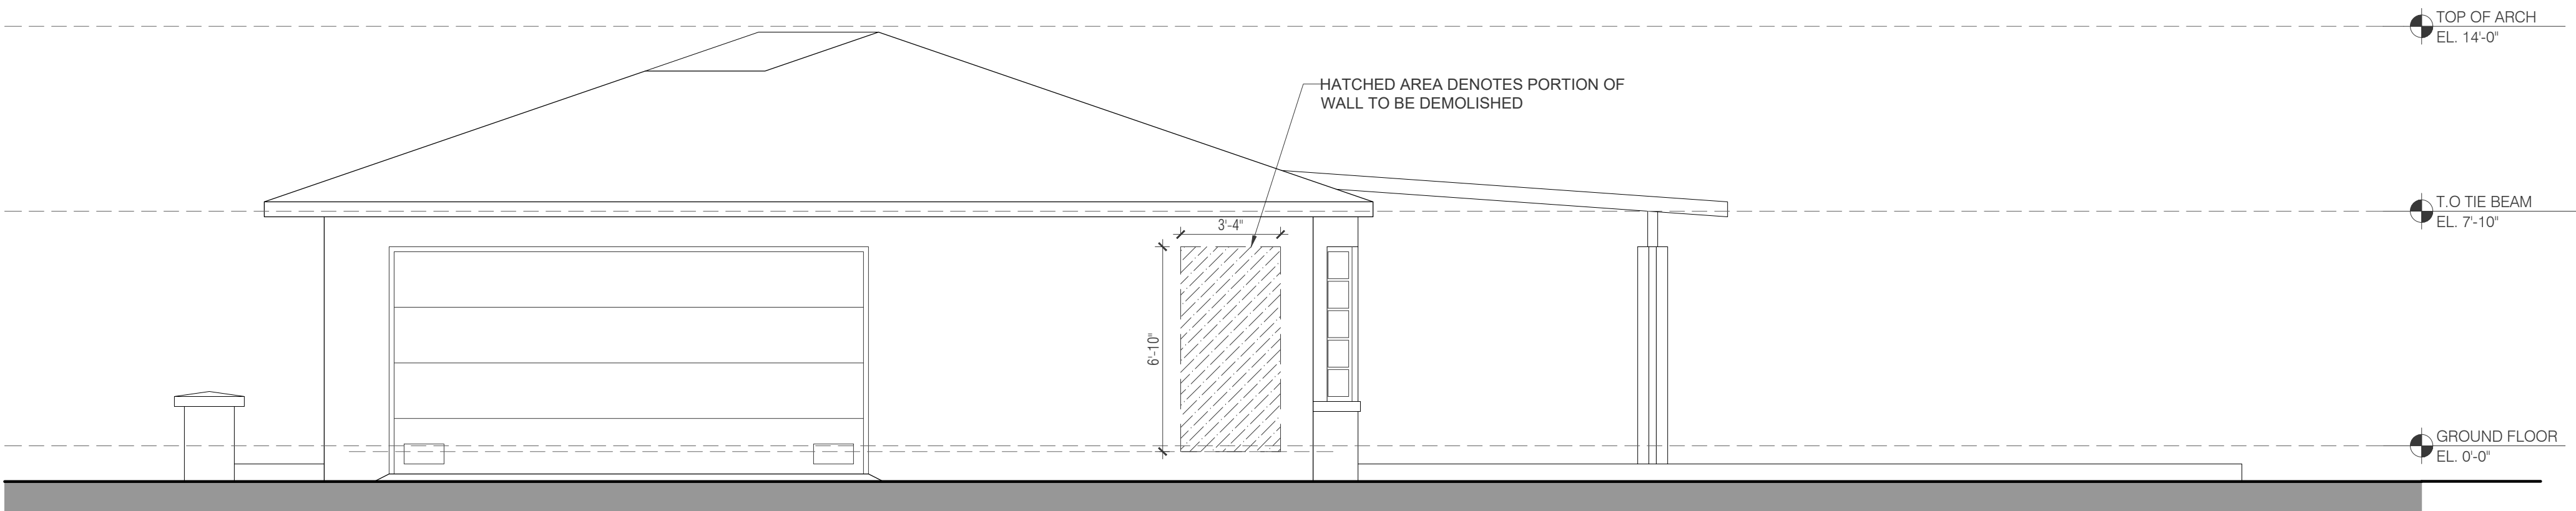

EXISTING EAST ELEVATION (RIGHT)

SCALE: 1/4" = 1'-0"

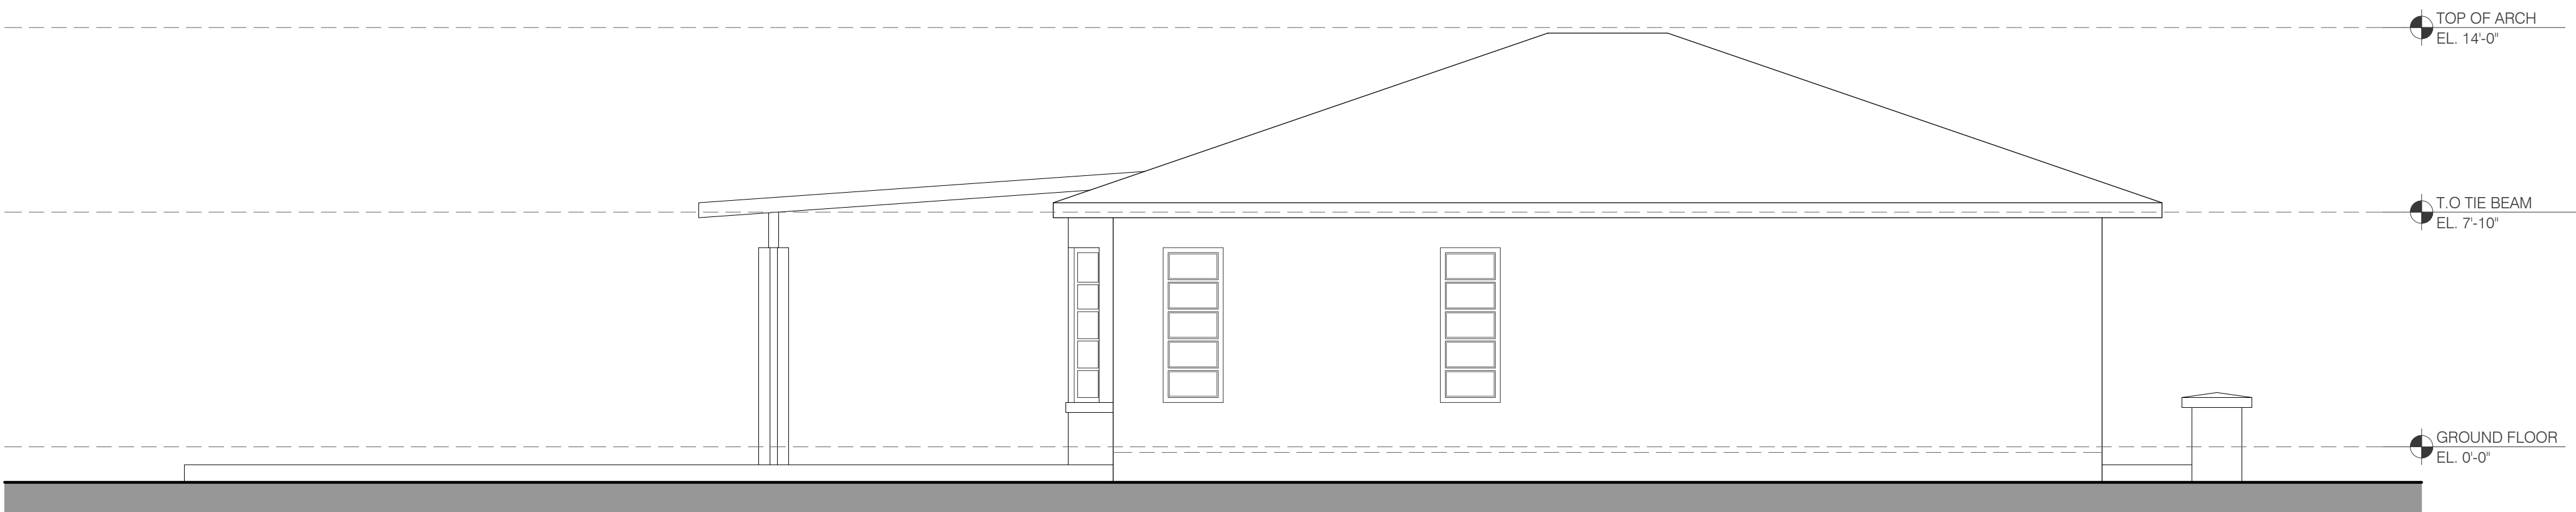

EXISTING WEST ELEVATION (LEFT)

SCALE: 1/4" = 1'-0"

ADDITION & RESTORATION FOR:

MAZZINI & MELINE
RESIDENCE

10300 SW 70TH AVE,
MIAMI, FL 33156

Digitally signed by
Eduardo J Betancourt
Santiago
Date: 2023.08.24
16:08:30-04'00'



DRAWN BY
DATE 03.29.23 MV PROJECT
CHECKED BY 22-84 EV

REVISIONS

XXXXXX
BUILDING DEPARTMENT COMMENTS

EXISTING NORTH
AND EAST
ELEVATIONS

CONSTRUCTION DOCUMENTS

A-2.00