



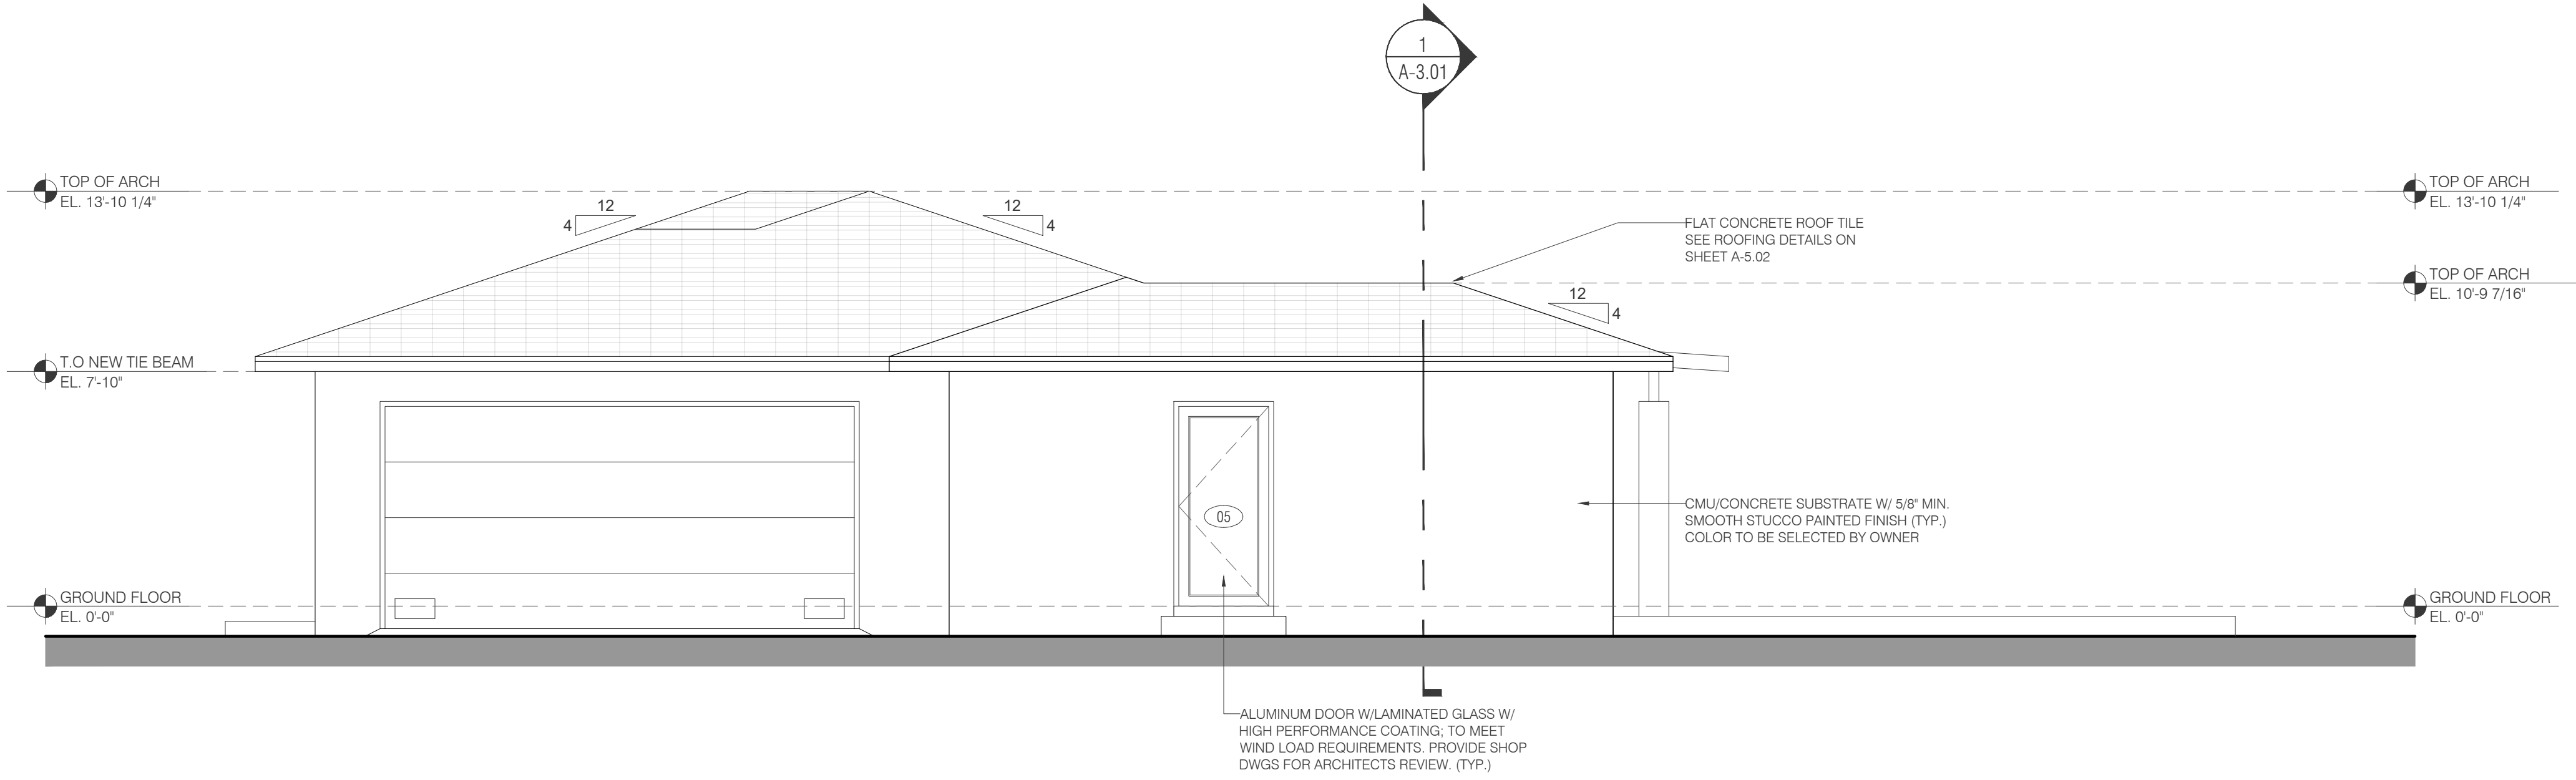

PROPOSED EAST ELEVATION (RIGHT)


SCALE: 1/4" = 1'-0"

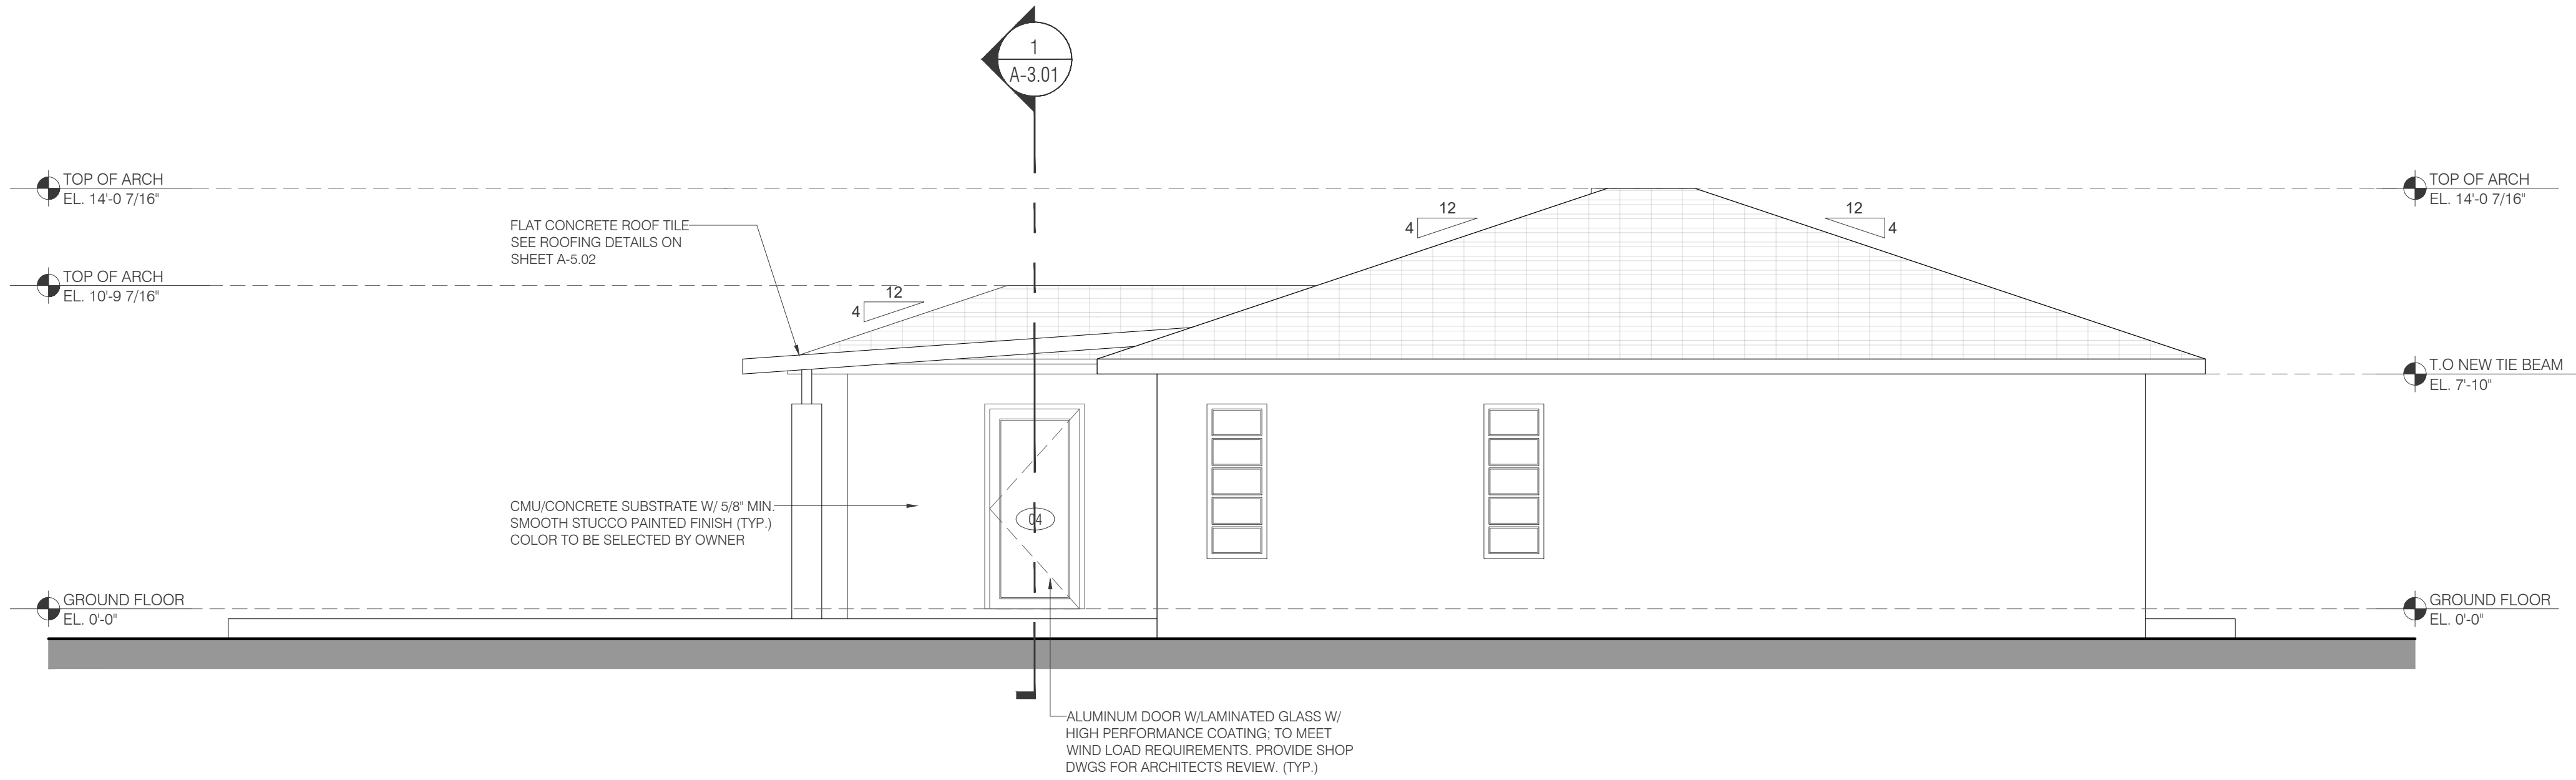

PROPOSED WEST ELEVATION (LEFT)

SCALE: 1/4" = 1'-0"

- NOTES
- CONTRACTOR TO VERIFY ALL DIMENSIONS FOR SELECTIVE DEMOLITION W/ PROPOSED FLOOR PLAN, PROPOSED ELEVATION, AND WINDOW AND DOOR SCHEDULES.
 - REFER TO DEMOLITION NOTES ON D-1.00
 - REFER TO STRUCTURAL DWGS FOR NEW OPENING DETAILS.

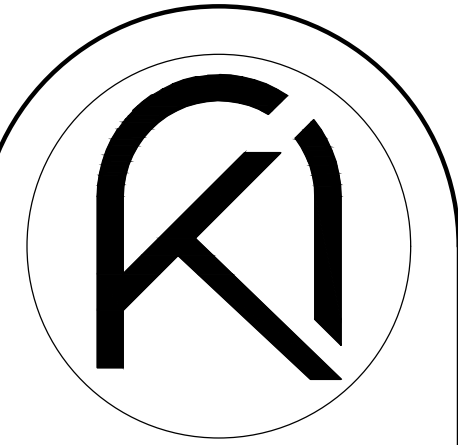

ARKO ARCHITECTURE, LLC
2490 CORAL WAY, SUITE 301
MIAMI, FL 33145
edgardo@thearkogroup.com
eduardo@thearkogroup.com
www.thearkogroup.com
p: 305.400.8133

ADDITION & RESTORATION FOR:

**MAZZINI & MELINE
RESIDENCE**

10300 SW 70TH AVE.,
MIAMI, FL 33156



Digitally signed by
Edgardo J. Betancourt
Santiago
Date: 2023.08.24
16:08:33-04'00'



DRAWN BY
DATE 03.29.23 MV
CHECKED BY EV PROJECT
22-84

REVISIONS

PROPOSED
ELEVATIONS

CONSTRUCTION DOCUMENTS

A-2.02