



THE ARCHITECT HEREBY EXPRESSLY RESERVES THE COPYRIGHT AND PROPERTY RIGHTS IN THESE PLANS. DRAWINGS ARE NOT TO BE REPRODUCED, CHANGED, OR COPIED IN ANY FORM OR MANNER WHATSOEVER WITHOUT FIRST OBTAINING WRITTEN PERMISSION AND CONSENT. NOR ARE THEY TO BE ASSIGNED TO ANY PARTY WITHOUT FIRST OBTAINING SAID WRITTEN PERMISSION AND CONSENT.

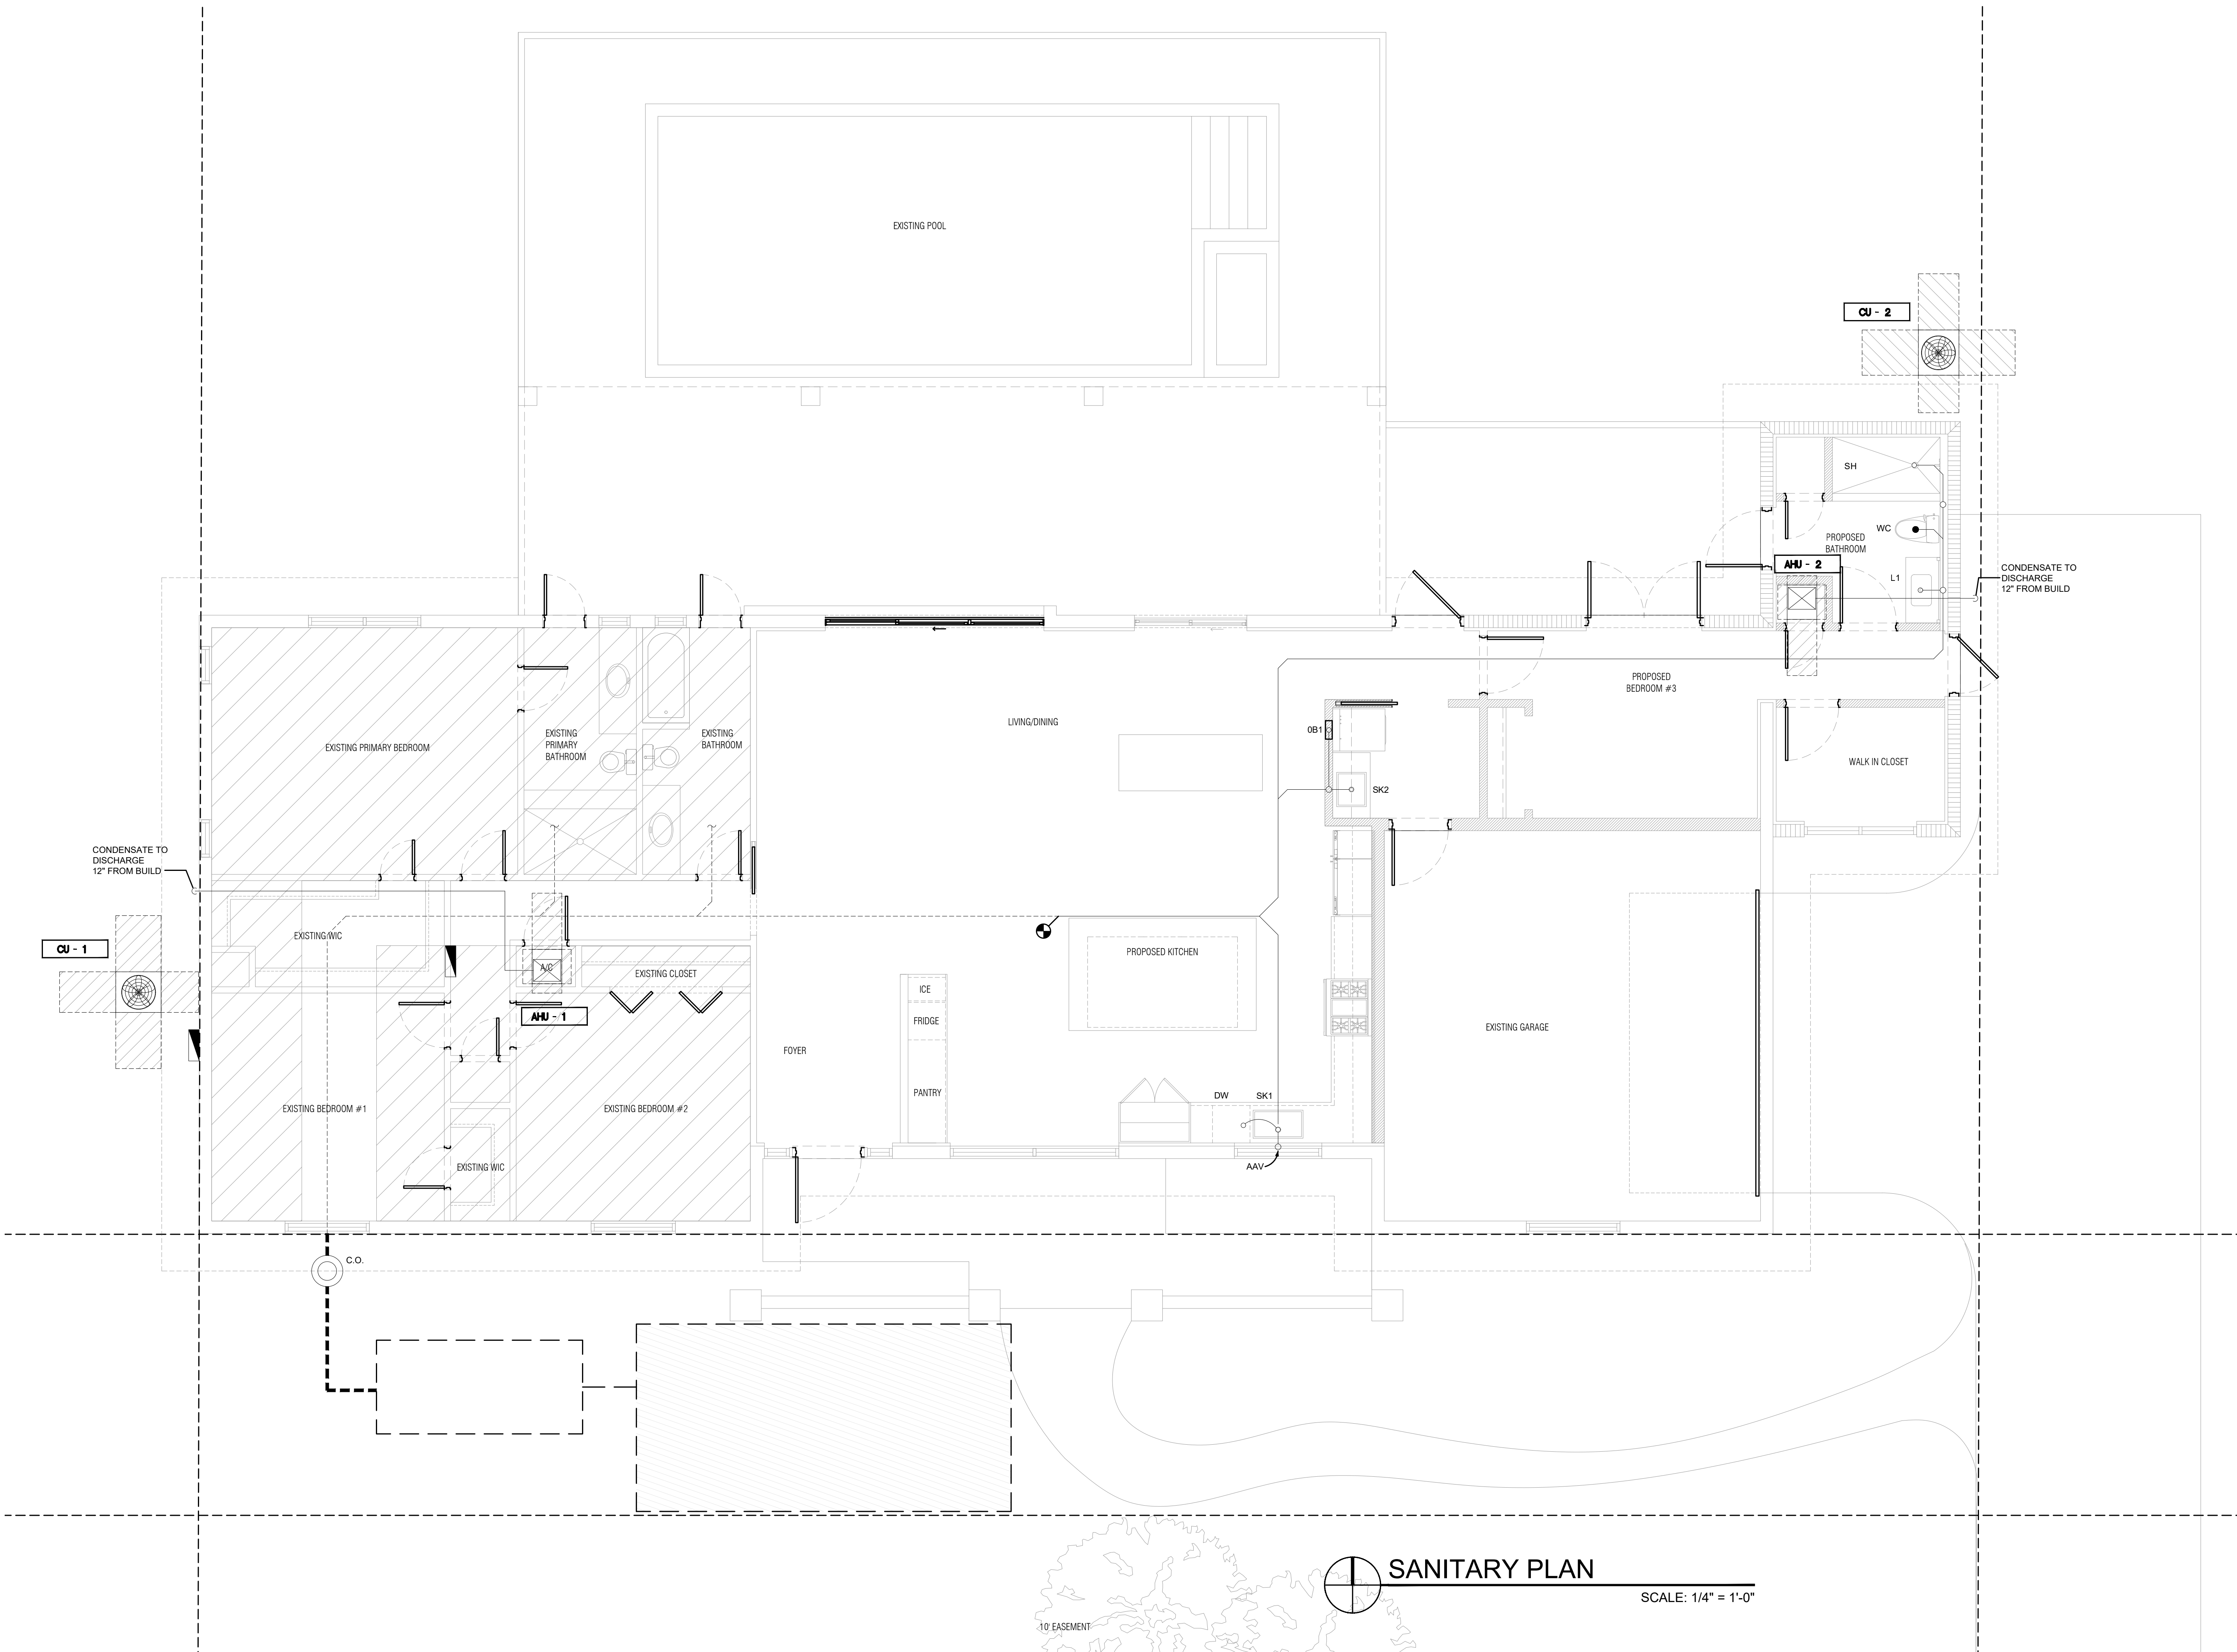

SANITARY PLAN
SCALE: 1/4" = 1'-0"

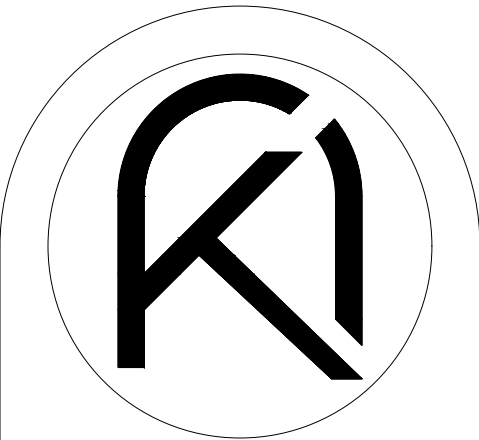

ARKO ARCHITECTURE, LLC
2980 McFARLANE RD, SUITE 200
COCONUT GROVE, FL 33133
edgardo@thearkogroup.com
eduardo@thearkogroup.com
c: 954.647.1447
c: 305.951.6181

ADDITION & RESTORATION FOR:
MAZZINI & MELINE
RESIDENCE
10300 SW 70TH AVE,
MIAMI, FL 33156

Digitally signed by
Edgardo J Betancourt
Santiago
Date: 2023.08.24
16:08:44-04'00'



DRAWN BY
DATE 04.03.23 PROJECT
CHECKED BY 22-84

REVISIONS

**SANITARY
PLAN**

CONSTRUCTION DOCUMENTS

