
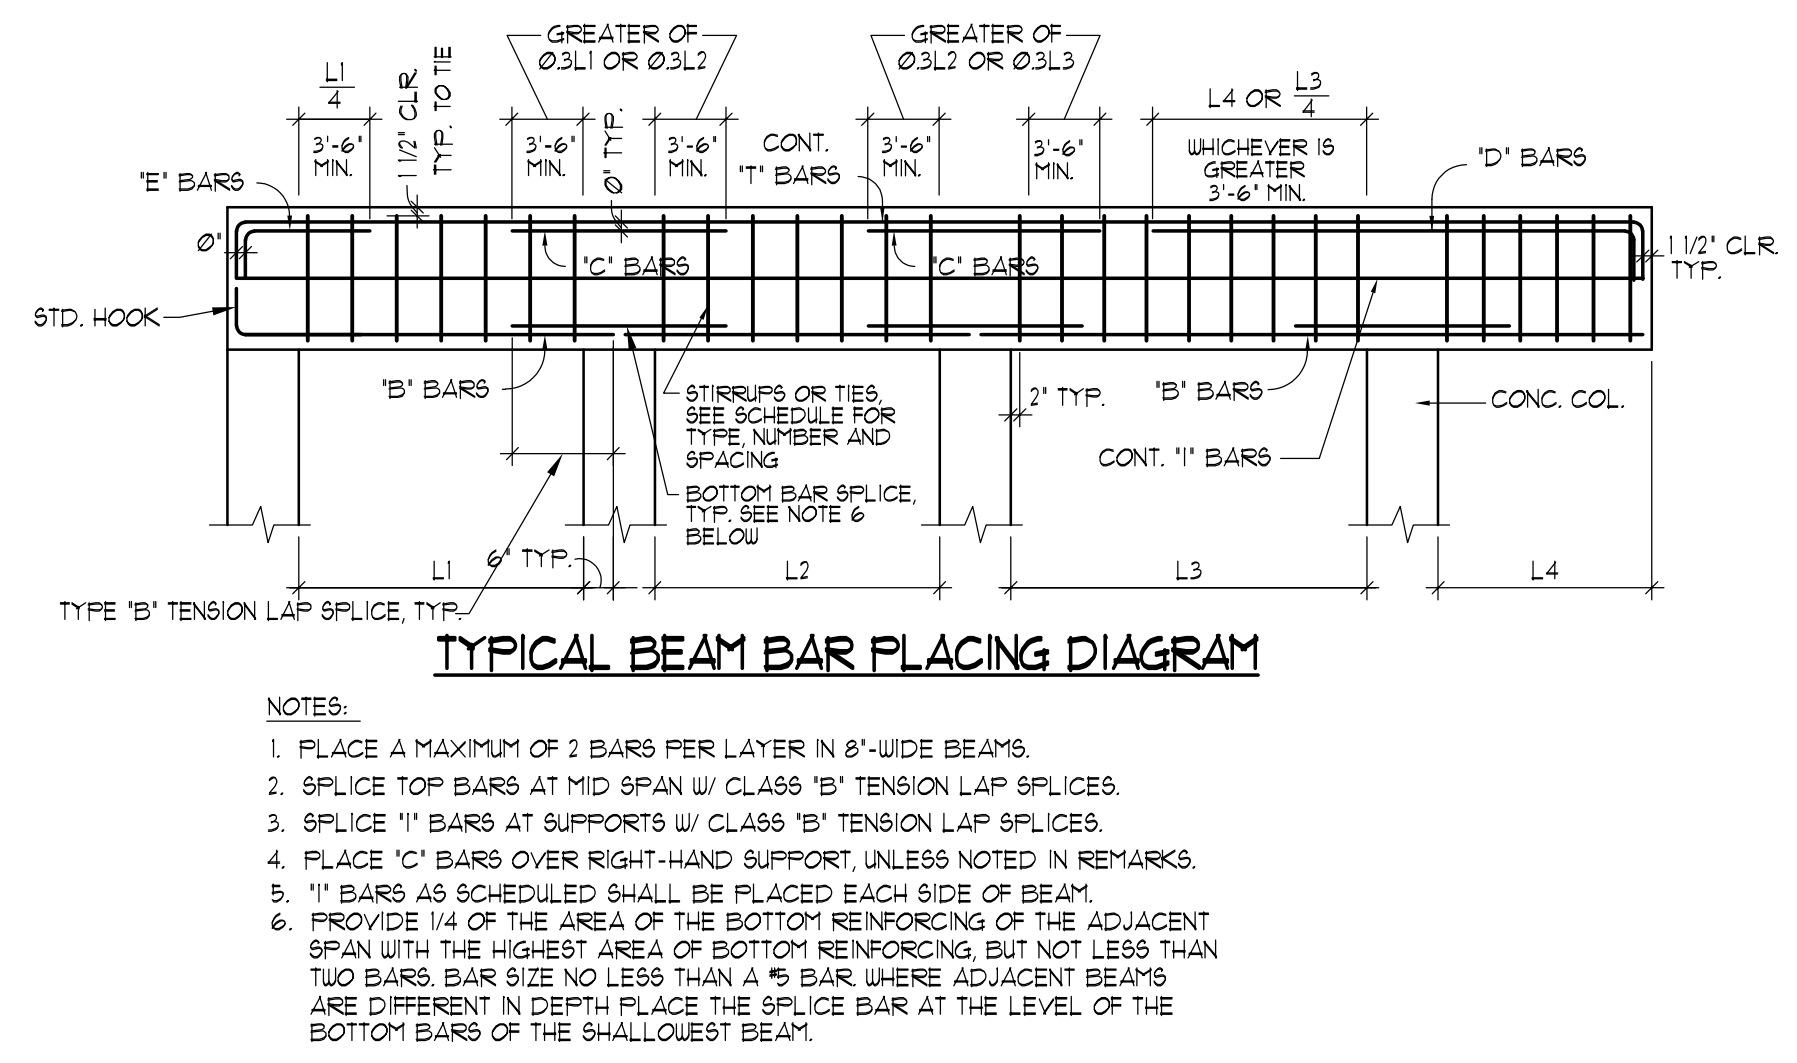
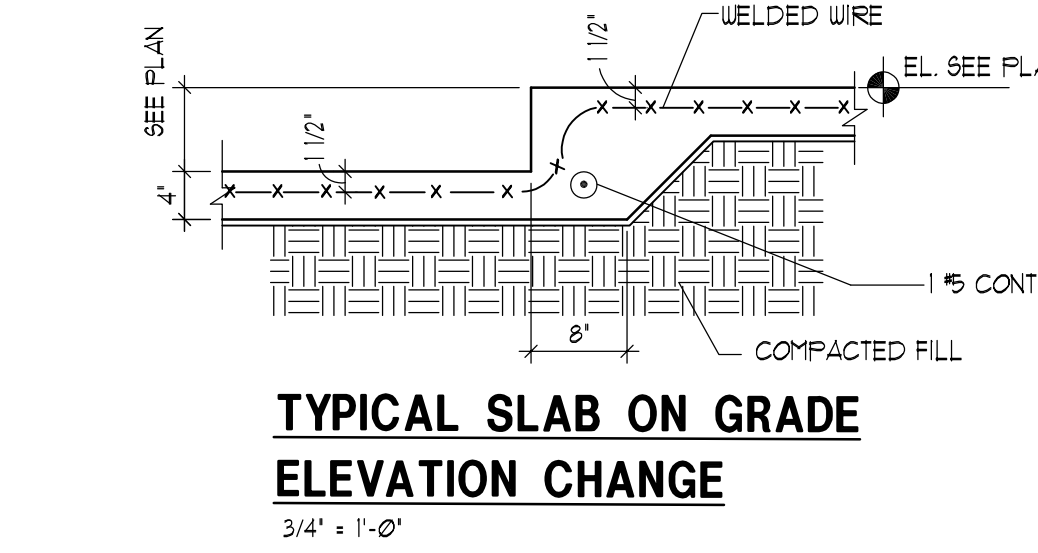
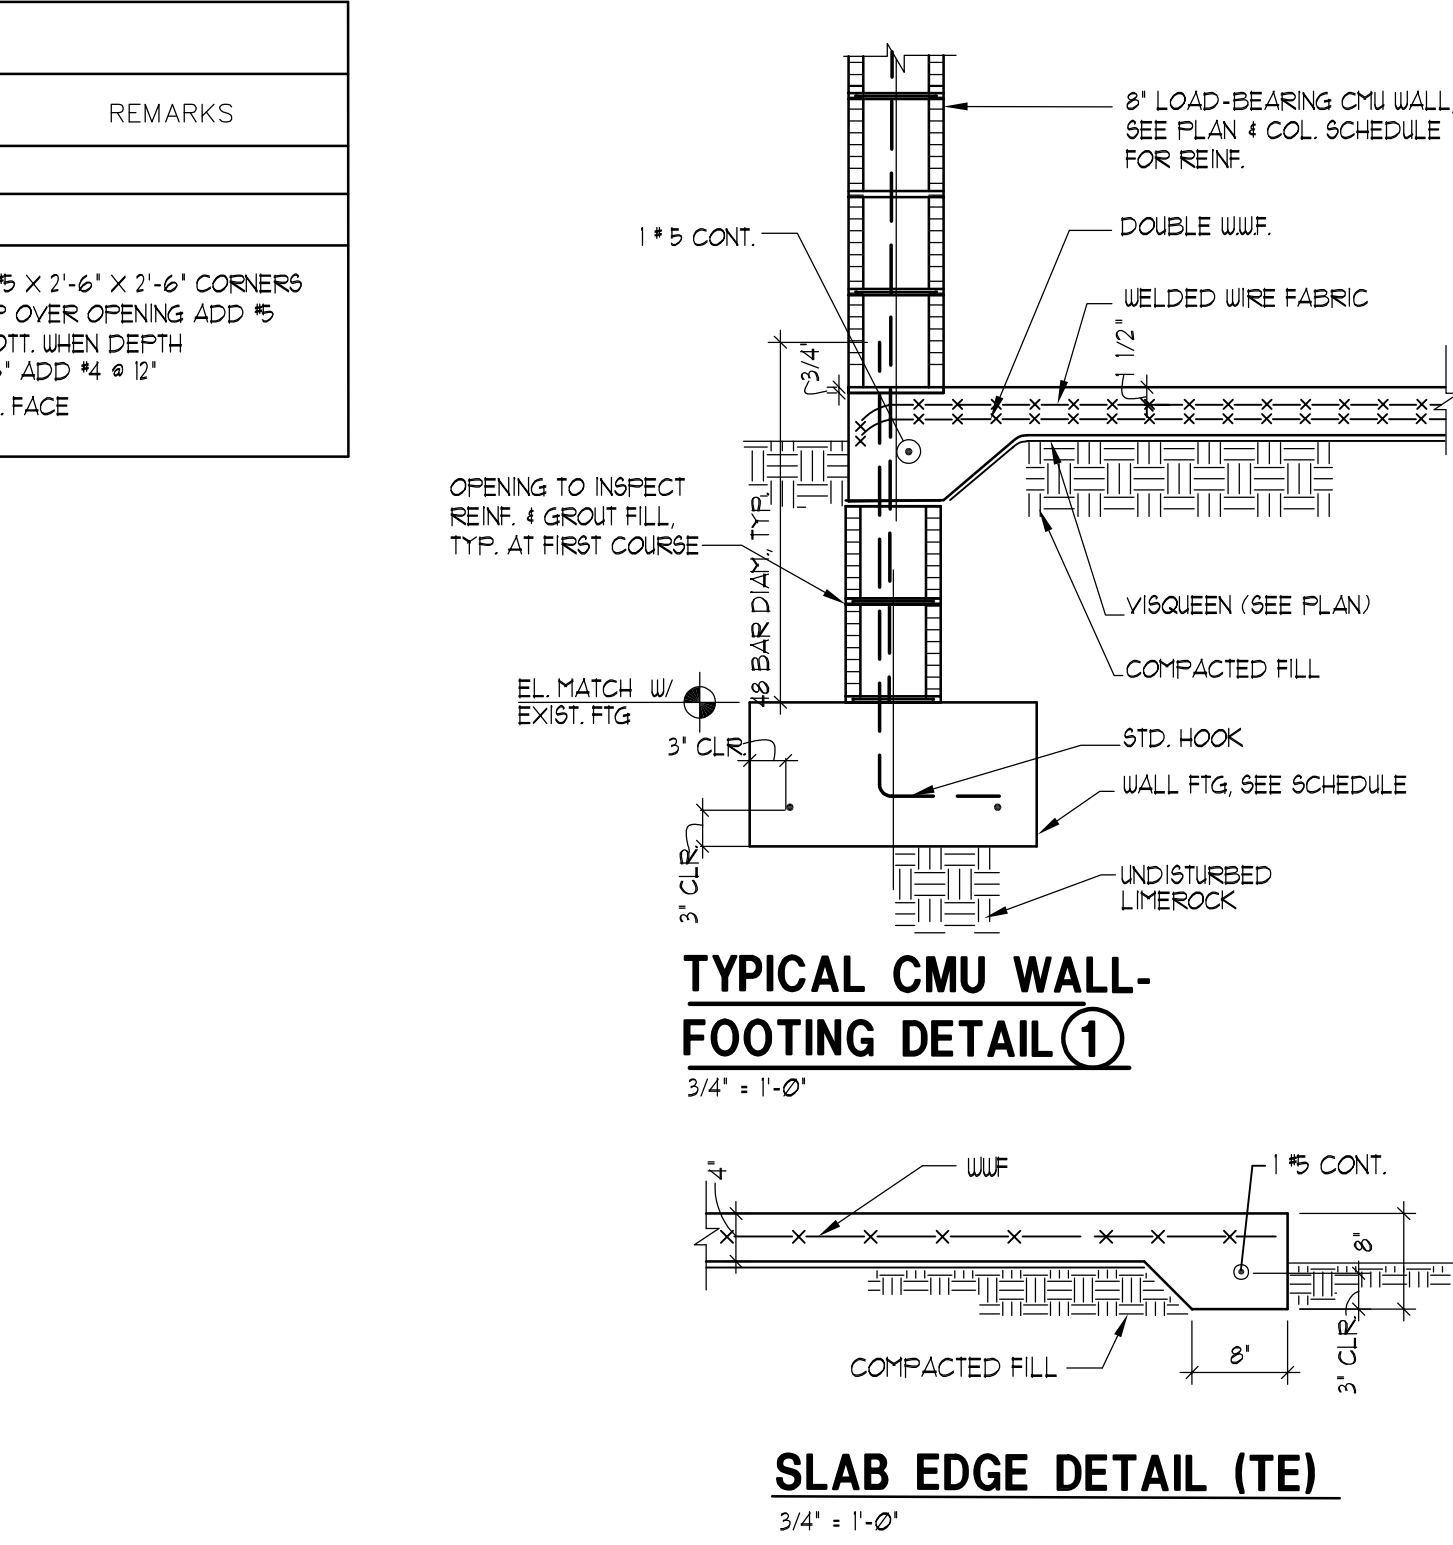
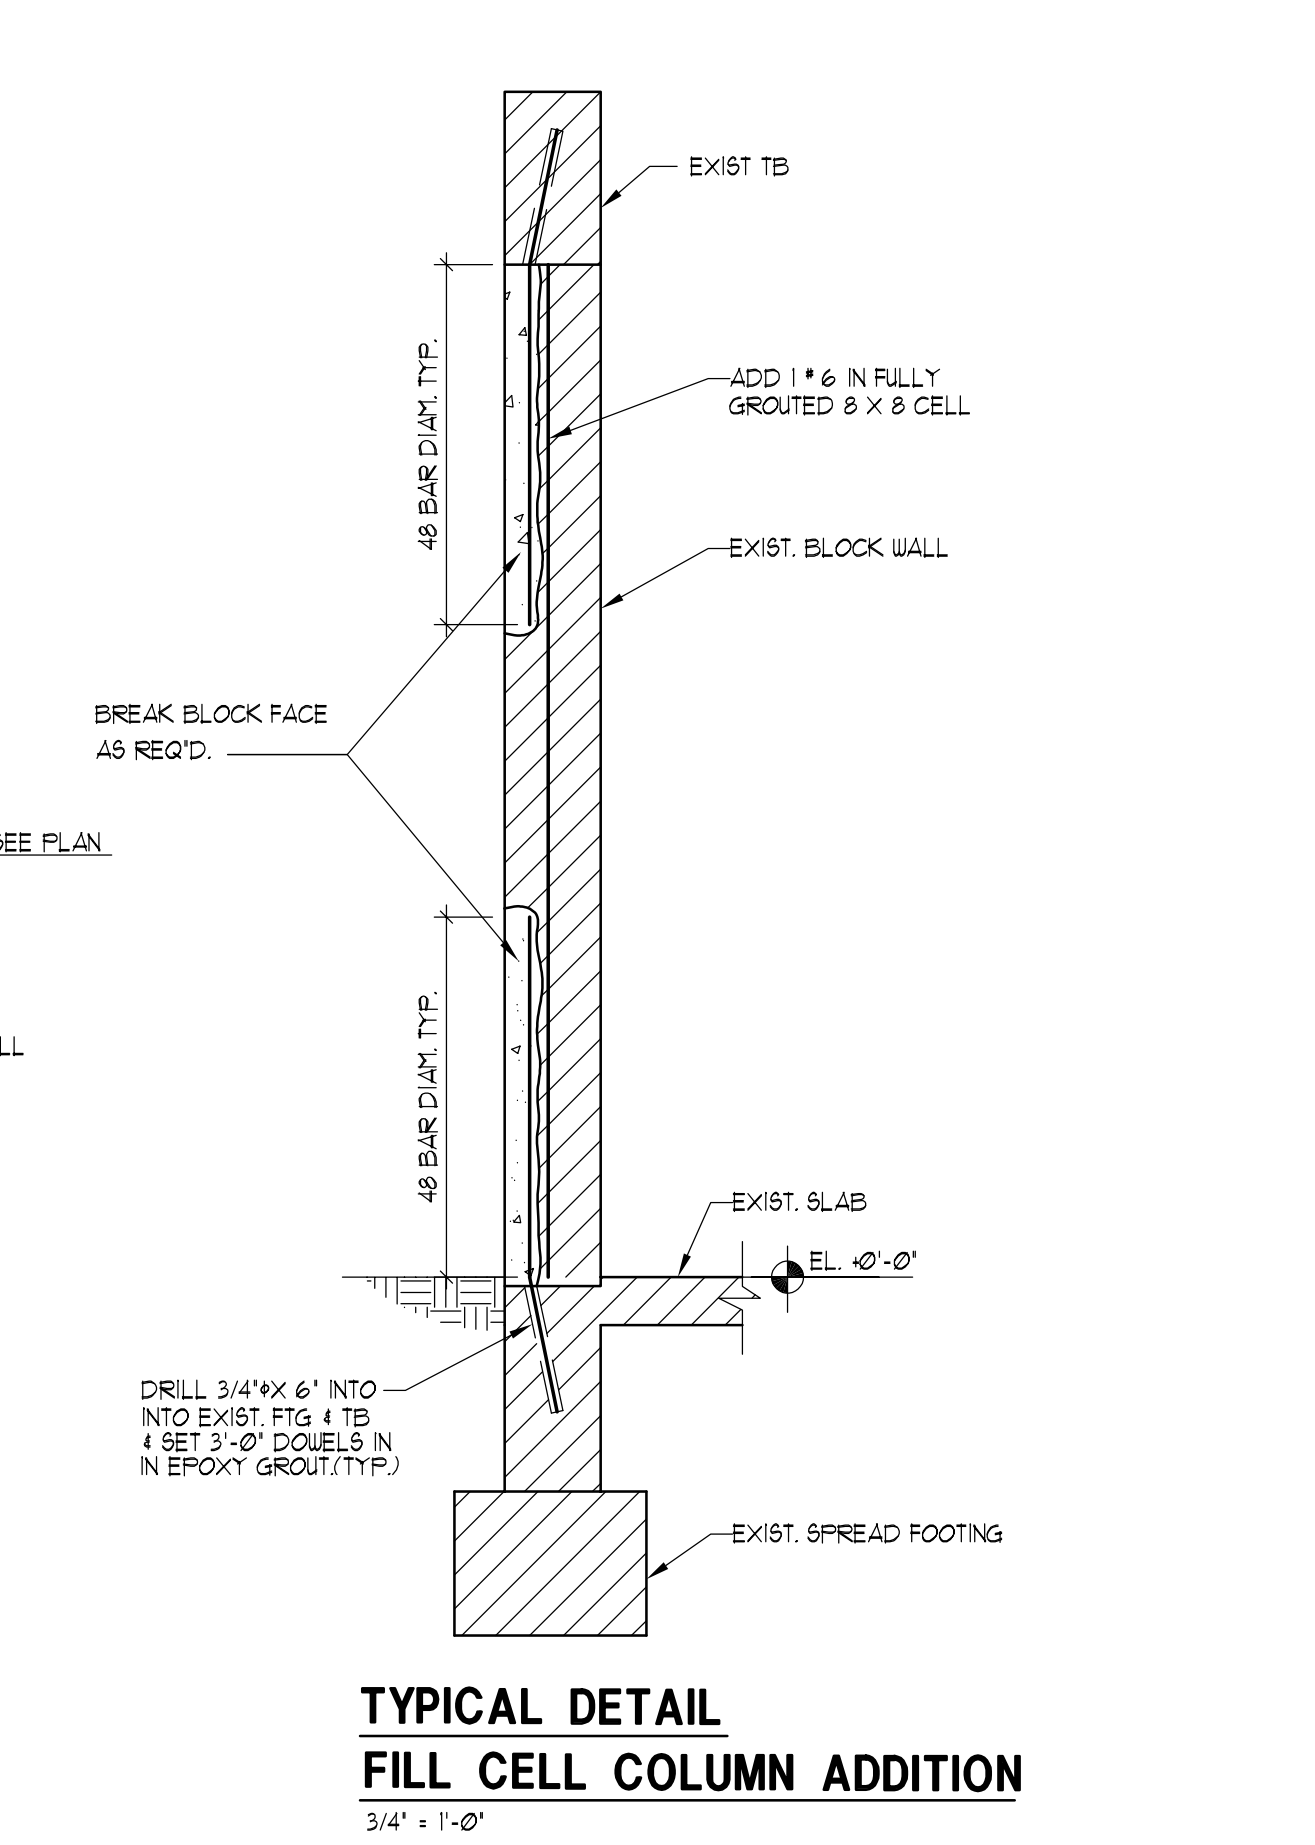
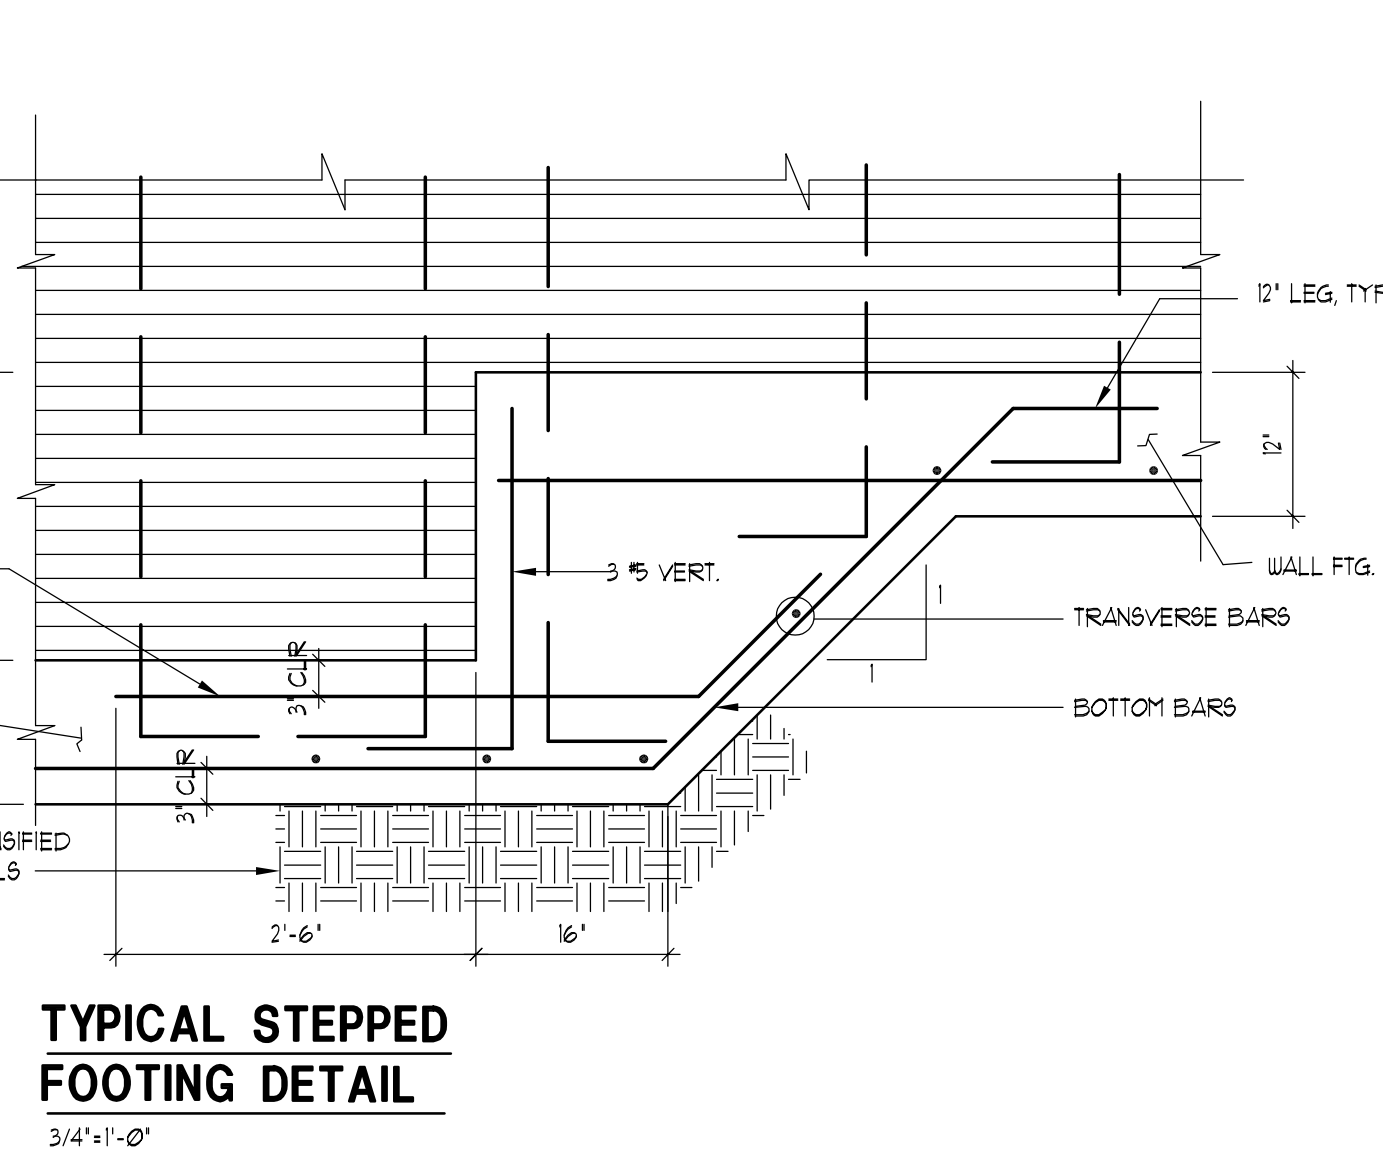
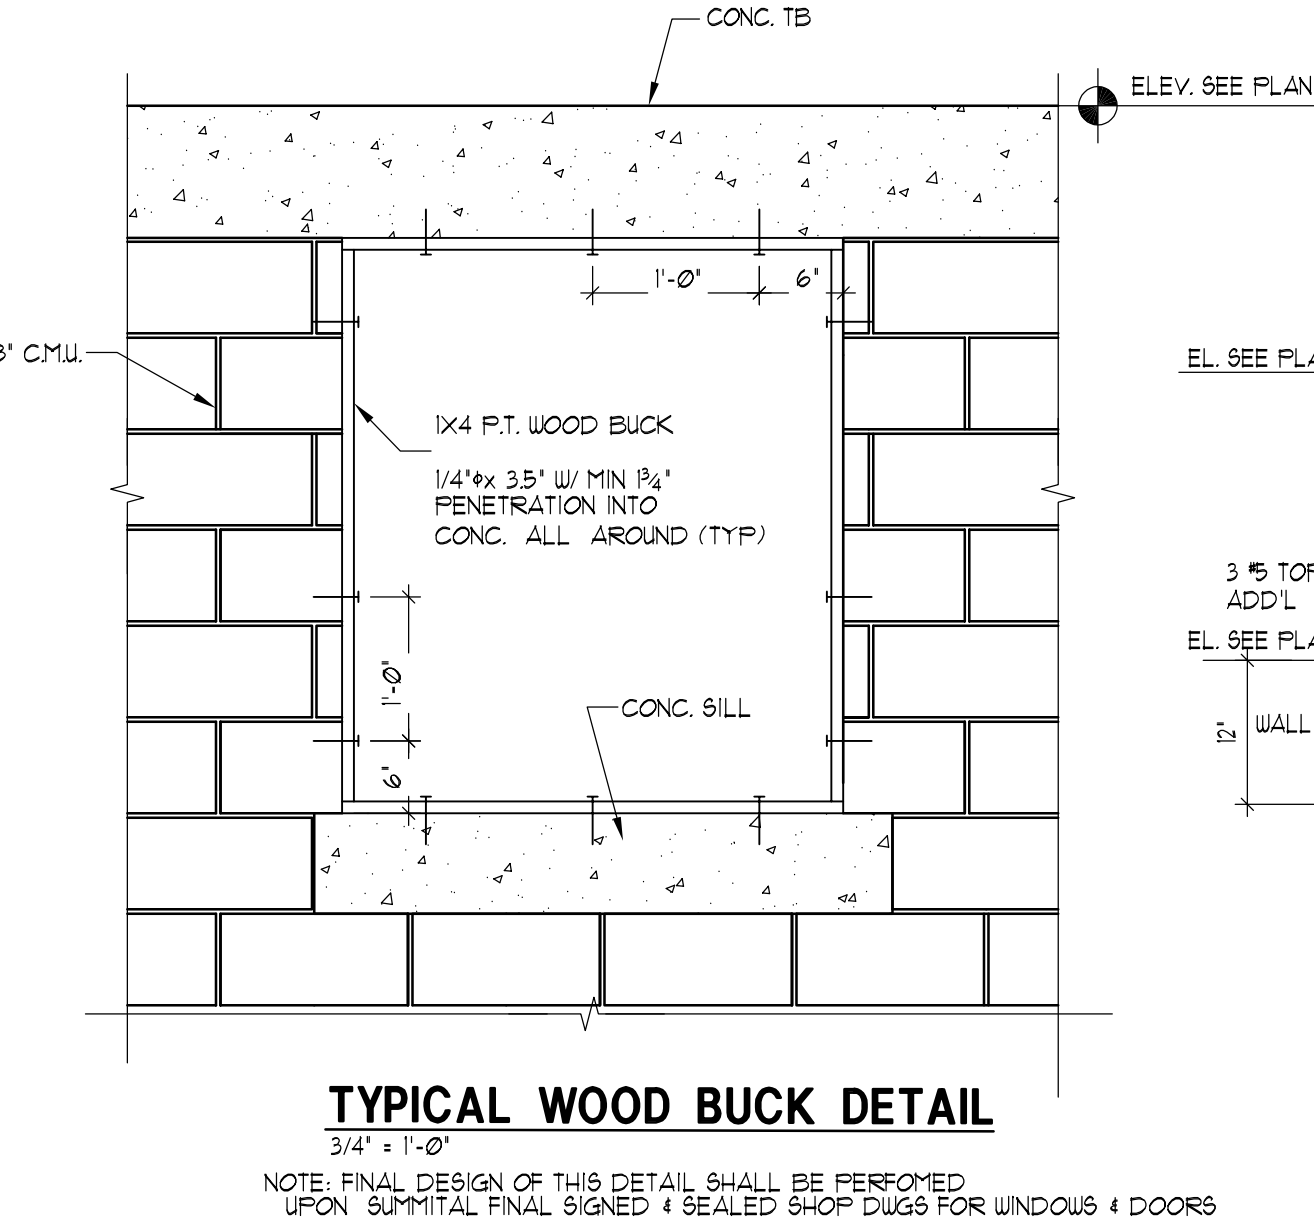


THE ARCHITECT HEREBY EXPRESSLY RESERVES THE COPYRIGHT AND PROPERTY RIGHTS IN THESE PLANS. DRAWINGS ARE NOT TO BE REPRODUCED, CHANGED, OR COPIED IN ANY FORM OR MANNER WHATSOEVER WITHOUT FIRST OBTAINING WRITTEN PERMISSION AND CONSENT. NOR ARE THEY TO BE ASSIGNED TO ANY PARTY WITHOUT FIRST OBTAINING WRITTEN PERMISSION AND CONSENT.

CONCRETE BEAM SCHEDULE											
MARK	TOP ELEV.	SIZE W x H	REINFORCING					TIES OR STIRRUP			REMARKS
			"B"	"T"	"C"	"E"	"D"	"I" E.A. FACE	NO.	TYPE	
RB-1	1'-10"	8' x 20'	2 #5	2 #5					#3	□	#1"
TB	SEE PLAN	8' x 12' MIN.	2 #5	2 #5					#3	□	4 #12', BALANCE 48' PROVIDE 2 #5 X 2'-6" X 2'-6" CORNERS BARS, DROP OVER OPENING. ADD #5 EA. FACE BOT. WHEN DEPTH EXCEEDS 36" ADD #4 #12" #1" BARS EA. FACE


COLUMN SCHEDULE				
MARK	SIZE W x D	REINFORCEMENT		REMARKS
		VERTICAL OR BASE PLATE	TIES OR CAP PLATE	
①	8' x 20'	6 #5	#3 @ 6'	
②	8' x 18'	6 #5	#3 @ 6'	
SC	8' x 8'	2 #5		STARTED COL.
FC	#6 @ 48" IN FILLED CELLS, GROUTED (WON)			
FC	2 #6 IN 2' GROUT-FILLED CELLS			

FOOTING SCHEDULE						
MARK	SIZE L x W x THICKNESS	REINFORCEMENT				REMARKS
		BOTTOM	TOP	SHORT BARS	LONG BARS	
UF-20	CONT. (20' x 12')			2 #5		PROVIDE 2 #5 X 2'-6" X 2'-6" CORNERS BARS
F-60	6'-0" x 6'-0" x 14"	6 #6	6 #6			
TE	CONT. 8' x 8'			1 #5		THICK EDGE

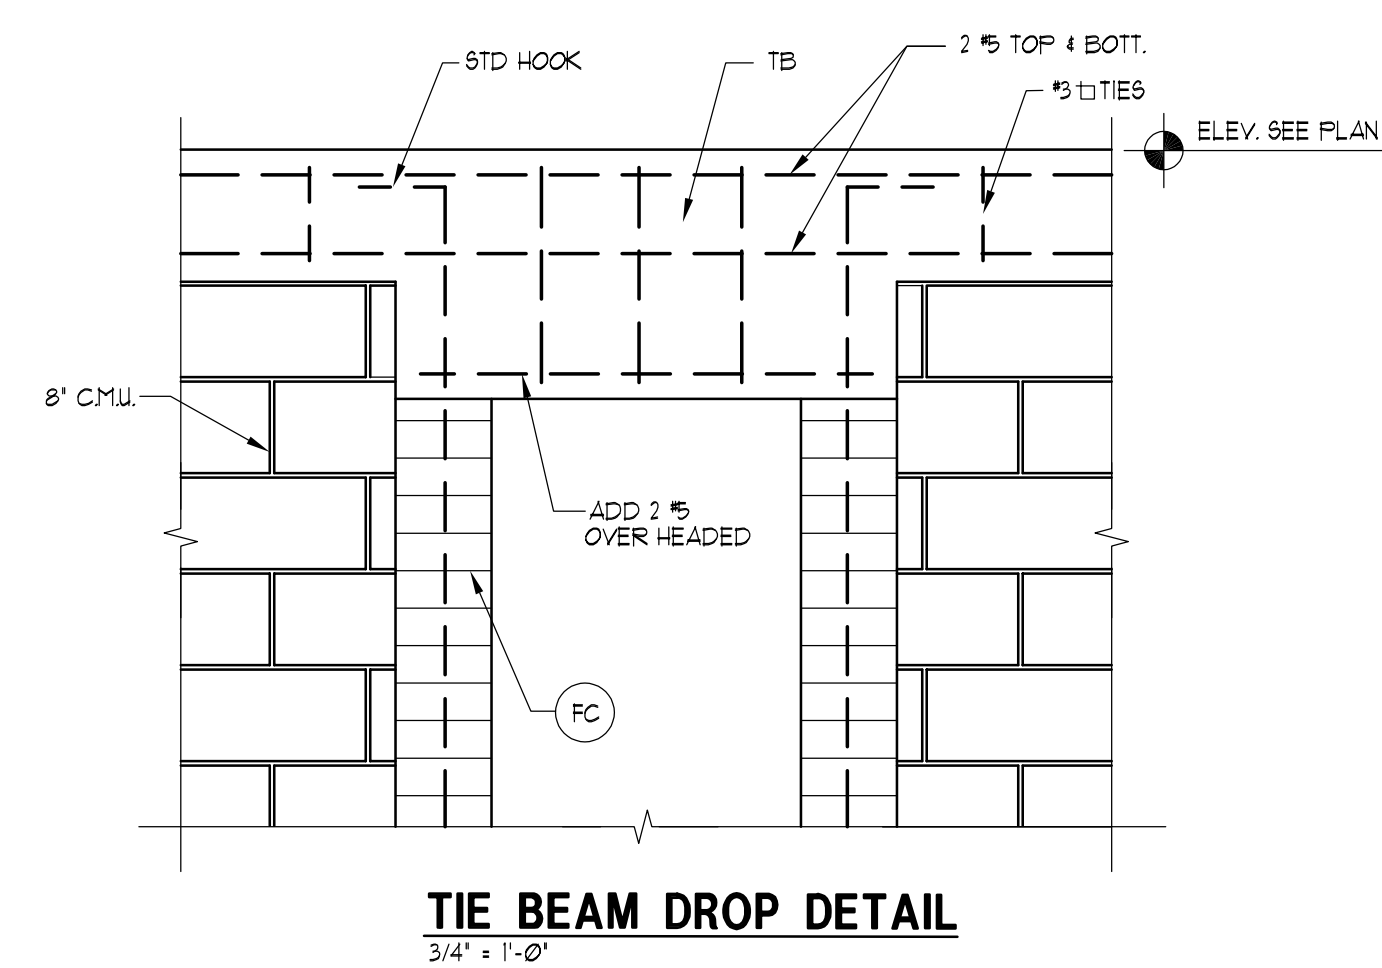

WRITTEN DIMENSIONS ON THESE DRAWINGS SHALL HAVE PRECEDENCE OVER SCALE DIMENSIONS. CONTRACTORS SHALL VERIFY AND BE RESPONSIBLE FOR ALL DIMENSIONS AND CONDITIONS ON THE JOB AND THIS OFFICE MUST BE NOTIFIED OF ANY VARIATION FROM THE DIMENSIONS AND CONDITIONS SHOWN BY THESE DRAWINGS

G2 CONSULTING GROUP, INC.
JOAQUIN MONTESINO, P.E.
CONSULTING ENGINEERS
9725 SW 4 TERR. MIAMI FL 33174
PHONE & FAX (786) 284-00-32
LIC. #69960, CA 25882

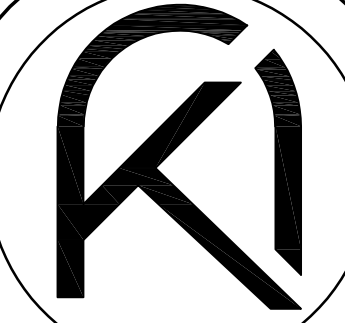

ARKO ARCHITECTURE, LLC
2490 CORAL WAY, SUITE 301
MIAMI, FL 33145
edgardo@thearkogroup.com
eduardo@thearkogroup.com
www.thearkogroup.com
p. 305.400.8133

ADDITION & RESTORATION FOR:

**MAZZINI & MELINE
RESIDENCE**

10300 SW 70TH AVE,
MIAMI, FL 33156

DRAWN BY
DATE 04.03.23
CHECKED BY

PROJECT
22-84

REVISIONS

S-3

CONSTRUCTION DOCUMENTS