



THE ARCHITECT HEREBY EXPRESSLY RESERVES THE COPYRIGHT AND PROPERTY RIGHTS IN THESE PLANS. DRAWINGS ARE NOT TO BE REPRODUCED, CHANGED, OR COPIED IN ANY FORM OR MANNER WHATSOEVER WITHOUT FIRST OBTAINING WRITTEN PERMISSION AND CONSENT. NOR ARE THEY TO BE ASSIGNED TO ANY PARTY WITHOUT FIRST OBTAINING WRITTEN PERMISSION AND CONSENT.

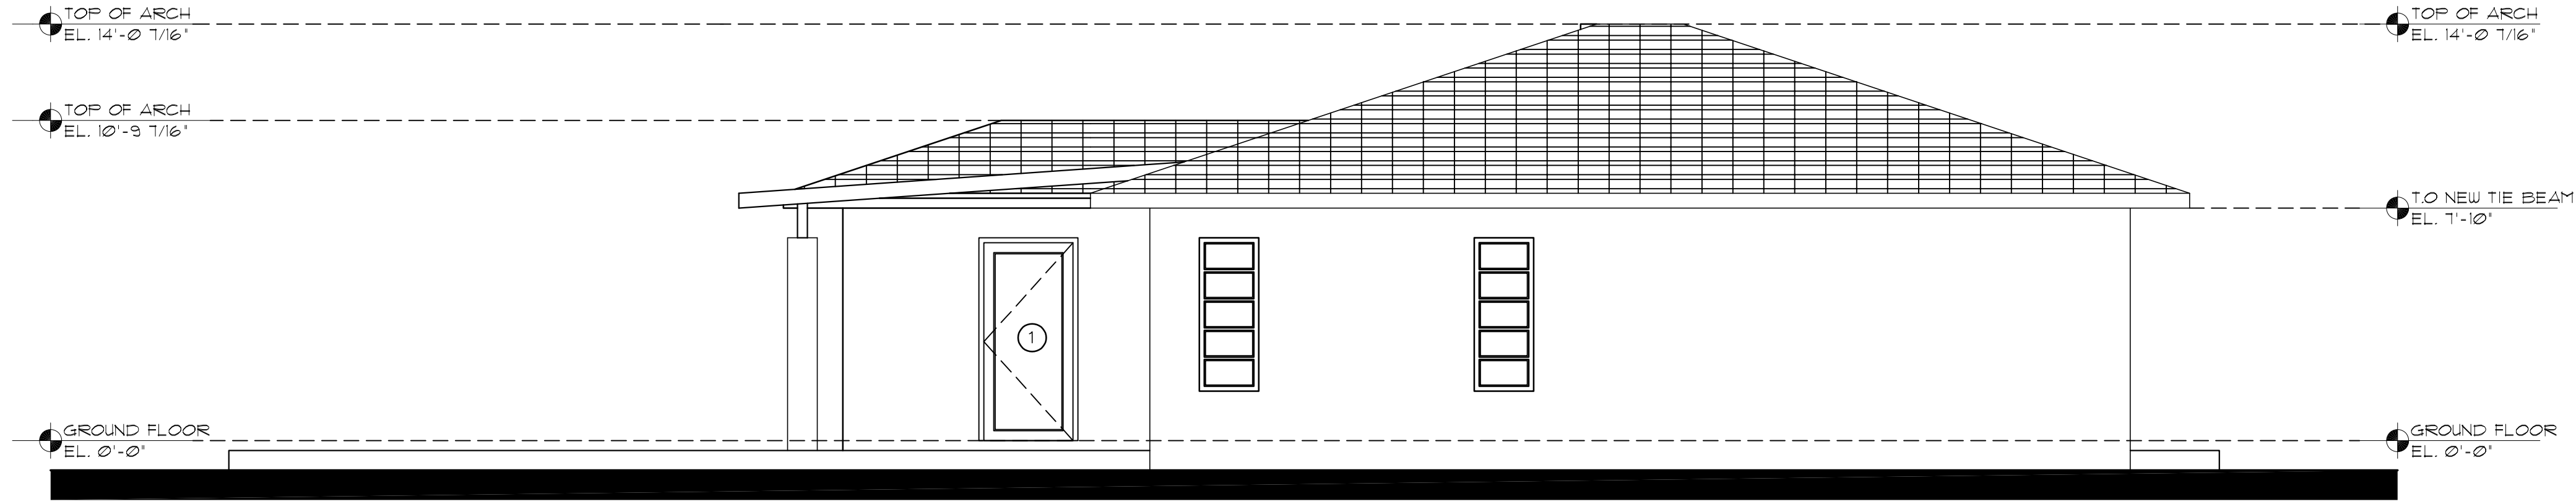

PROPOSED WEST ELEVATION (LEFT)

SCALE: 1/4" = 1'-0"

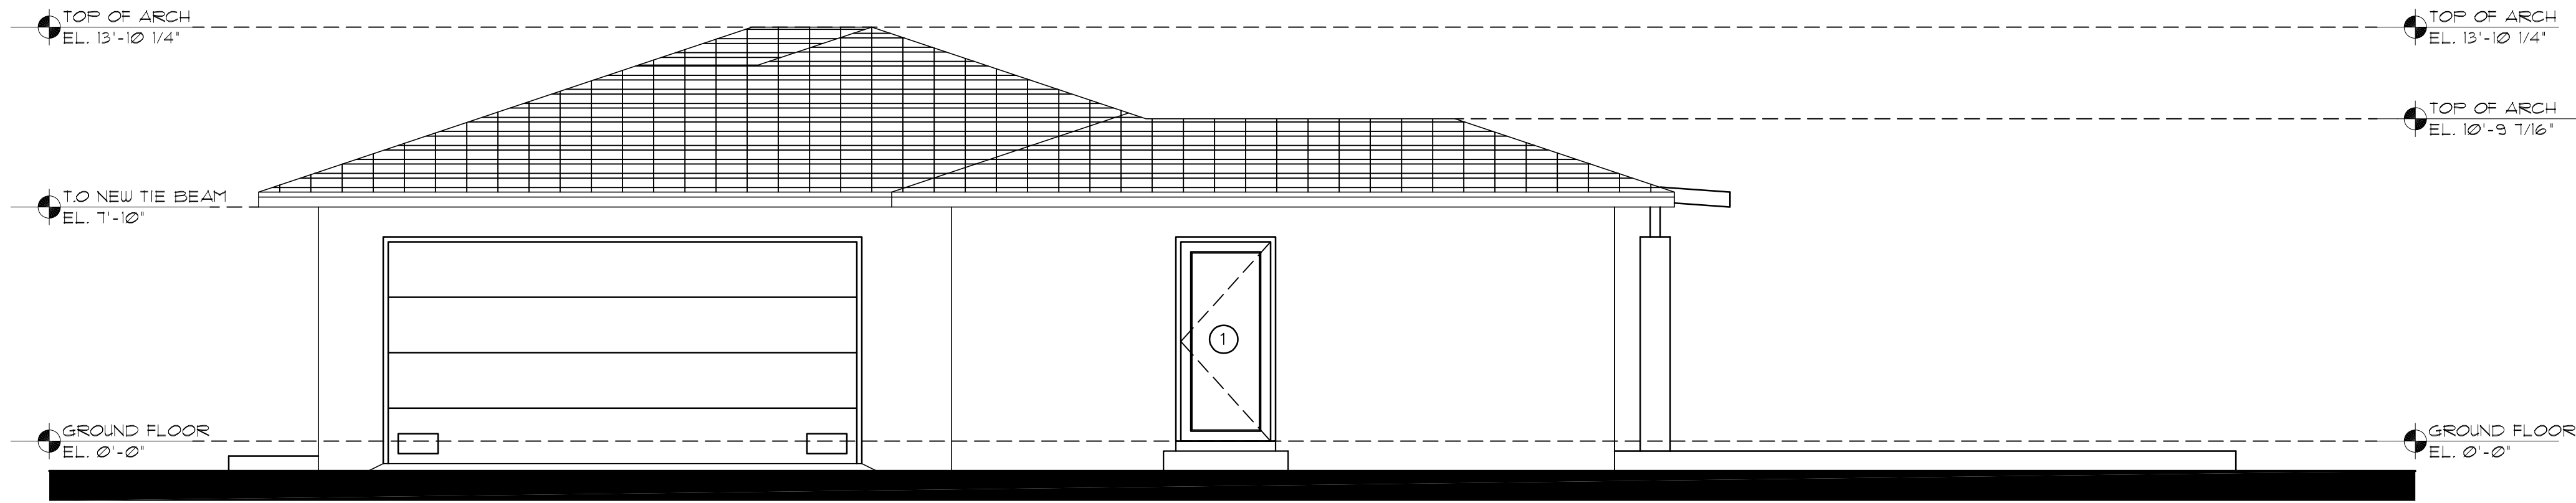

PROPOSED EAST ELEVATION (RIGHT)


SCALE: 1/4" = 1'-0"

DOOR PRESSURES-ASD		
MARK	NEGATIVE (-)	POSITIVE (+)
① zone 4	41.5 PSF	38.0 PSF
② zone 5	49.8 PSF	38.0 PSF

WINDOWS PRESSURES-ASD		
MARK	NEGATIVE (-)	POSITIVE (+)
Ⓐ zone 4	43.5 PSF	40.0 PSF
Ⓑ zone 5	53.6 PSF	40.0 PSF

WRITTEN DIMENSIONS ON THESE DRAWINGS SHALL HAVE PRECEDENCE OVER SCALE DIMENSIONS. CONTRACTORS SHALL VERIFY AND BE RESPONSIBLE FOR ALL DIMENSIONS AND CONDITIONS ON THE JOB AND THIS OFFICE MUST BE NOTIFIED OF ANY VARIATION FROM THE DIMENSIONS AND CONDITIONS SHOWN BY THESE DRAWINGS

G2 CONSULTING GROUP, INC.
JOAQUIN MONTESINO, P.E
CONSULTING ENGINEERS
9725 SW. 4 TERR. MIAMI, FL 33174
PHONE & FAX (786) 294-00-32
LIC. #69960, CA 25882

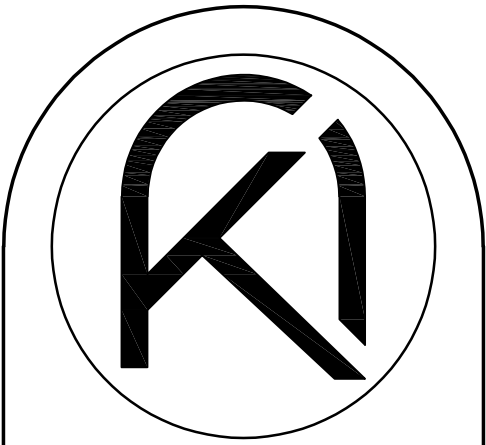


ARKO ARCHITECTURE, LLC
2490 CORAL WAY, SUITE 301
MIAMI, FL 33145
edgardo@thearkogroup.com
eduardo@thearkogroup.com
www.thearkogroup.com
p: 305.400.8133

ADDITION & RESTORATION FOR:

MAZZINI & MELINE
RESIDENCE

10300 SW 70TH AVE,
MIAMI, FL 33156

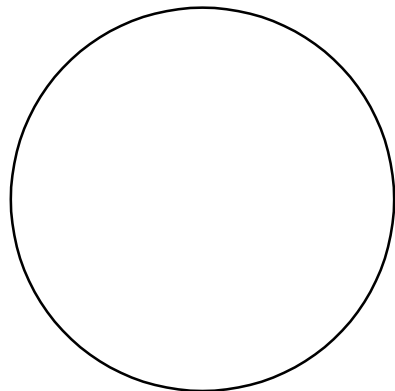

DRAWN BY
DATE 04.03.23 PROJECT
CHECKED BY 22-84
-

REVISIONS

S-8

CONSTRUCTION DOCUMENTS

