



DRAWN BY		
DATE	MV	PROJECT
03.29.23	CHECKED BY	22-84
	EV	


REVISIONS

10.06.23
BUILDING DEPARTMENT COMMENTS

PROPOSED FLOOR PLAN

CONSTRUCTION DOCUMENTS

A-1.02

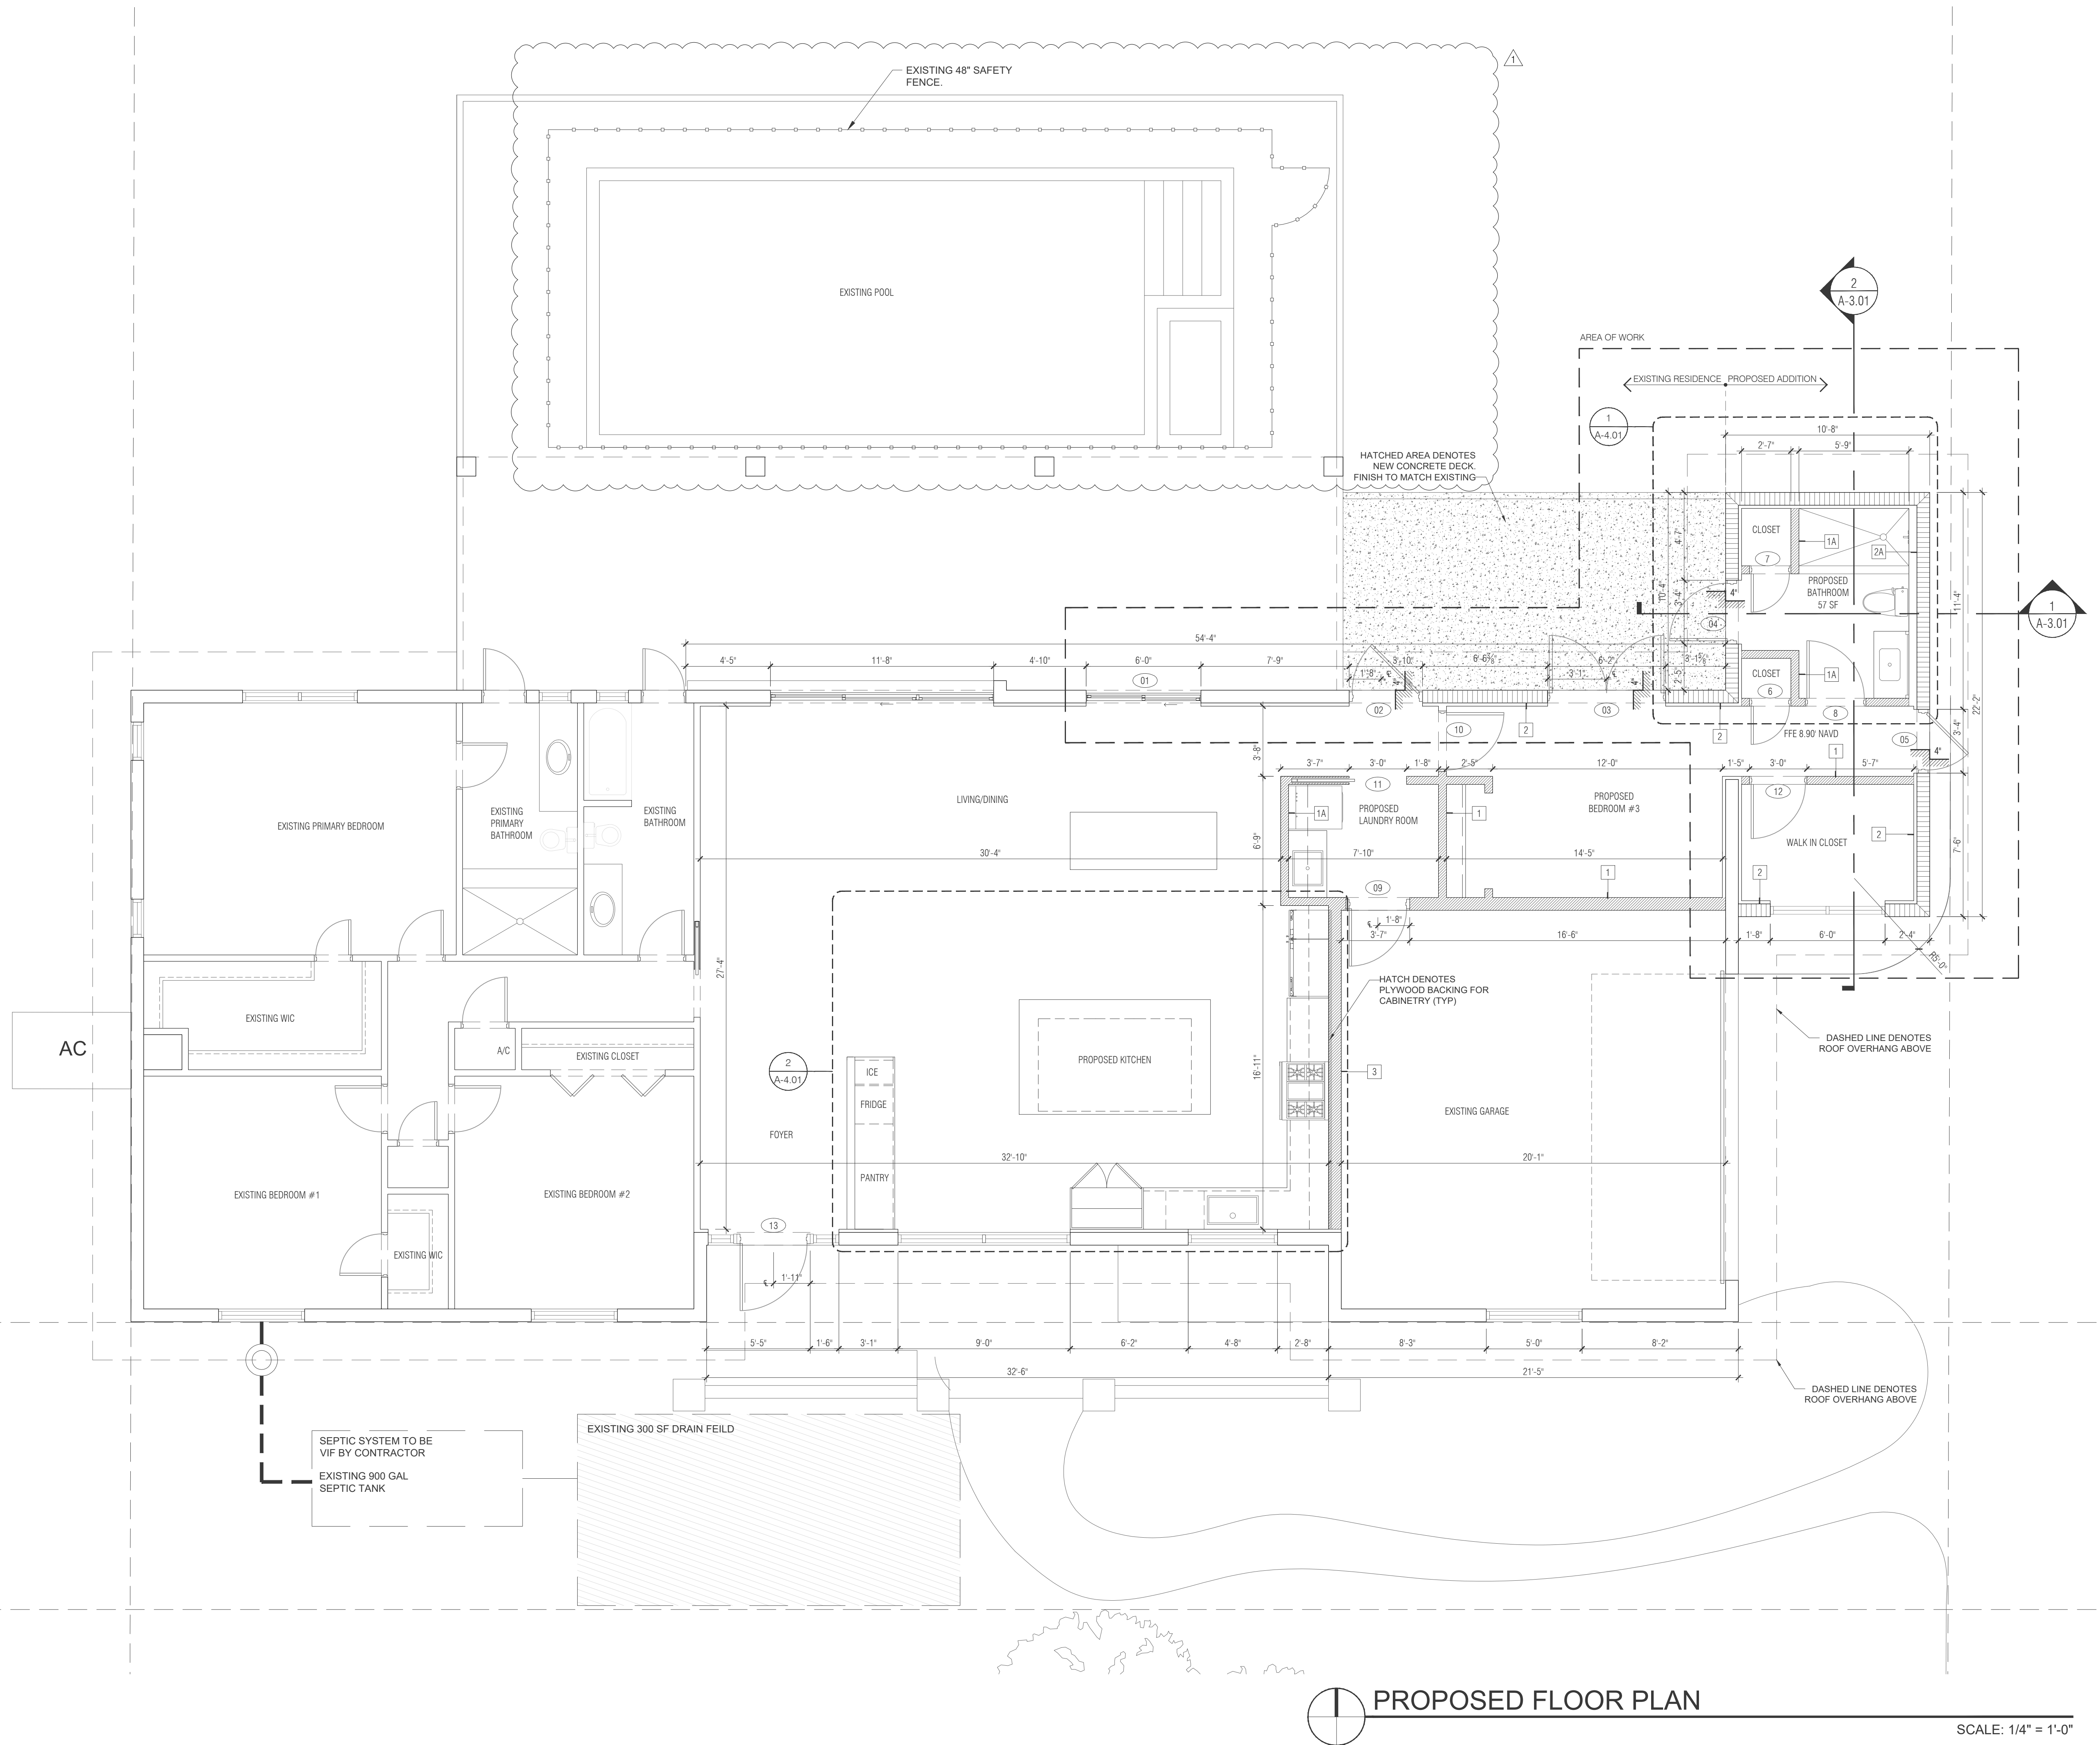

PROPOSED FLOOR PLAN

SCALE: 1/4" = 1'-0"