


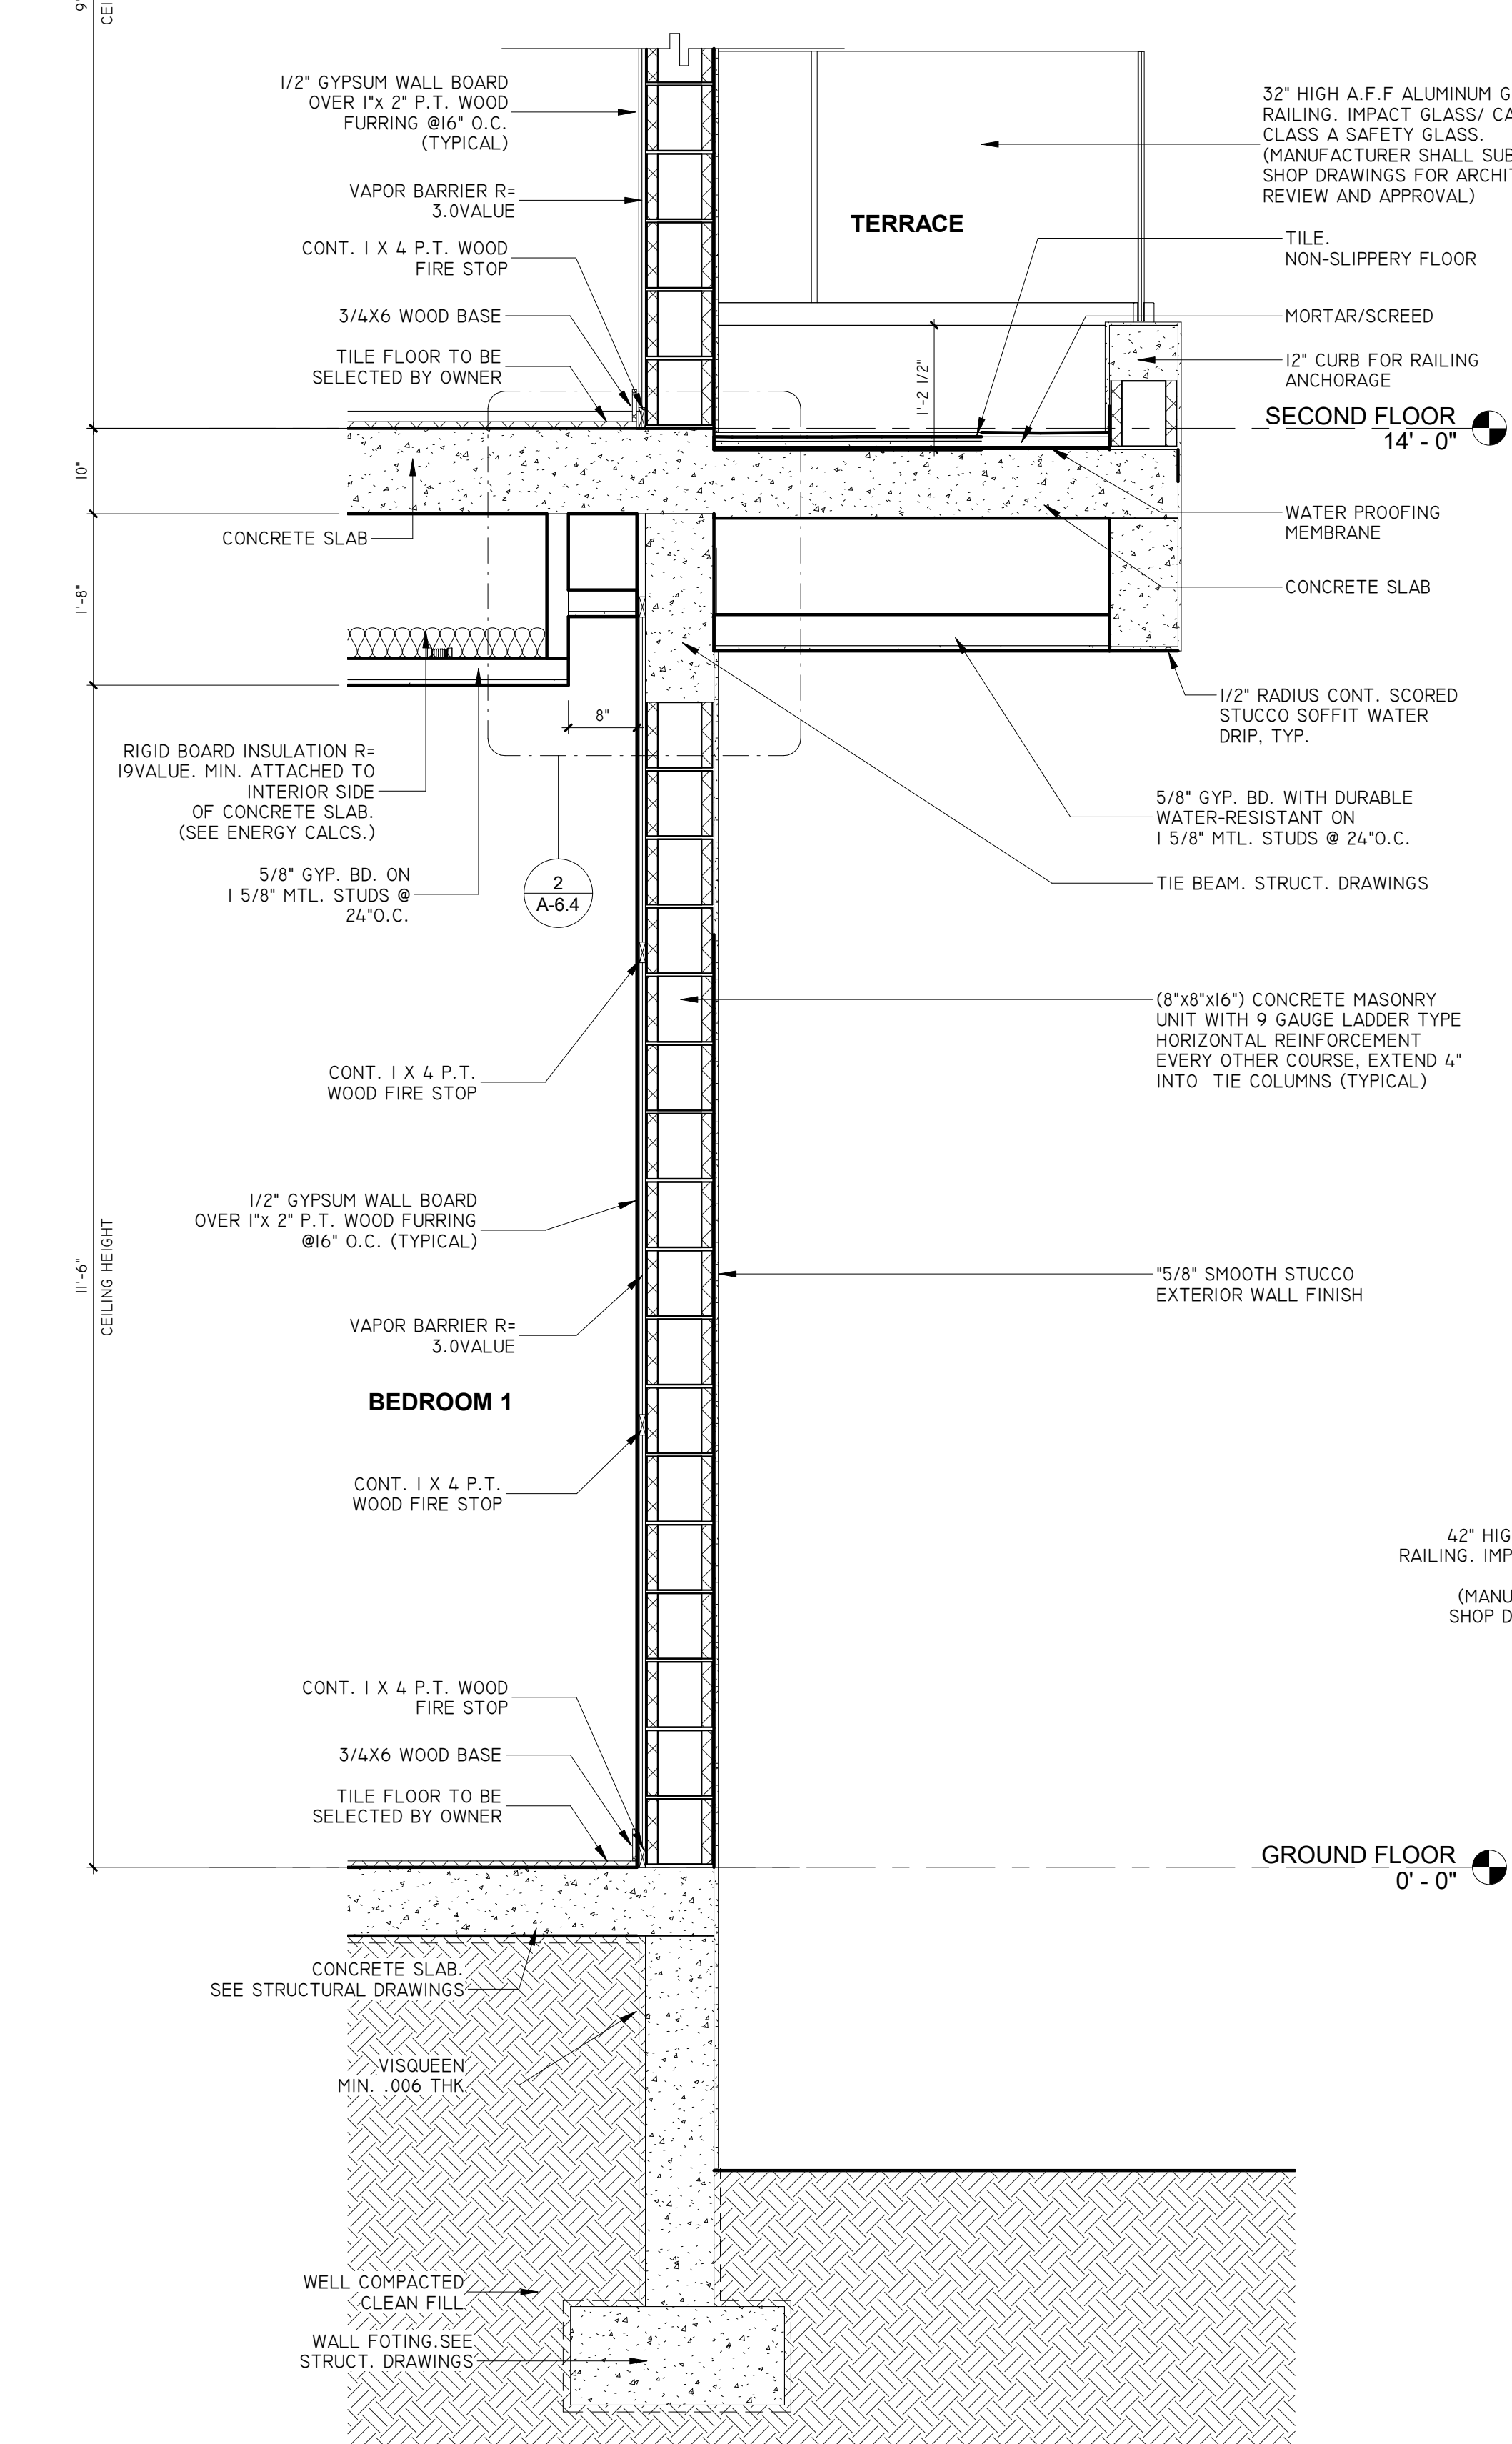
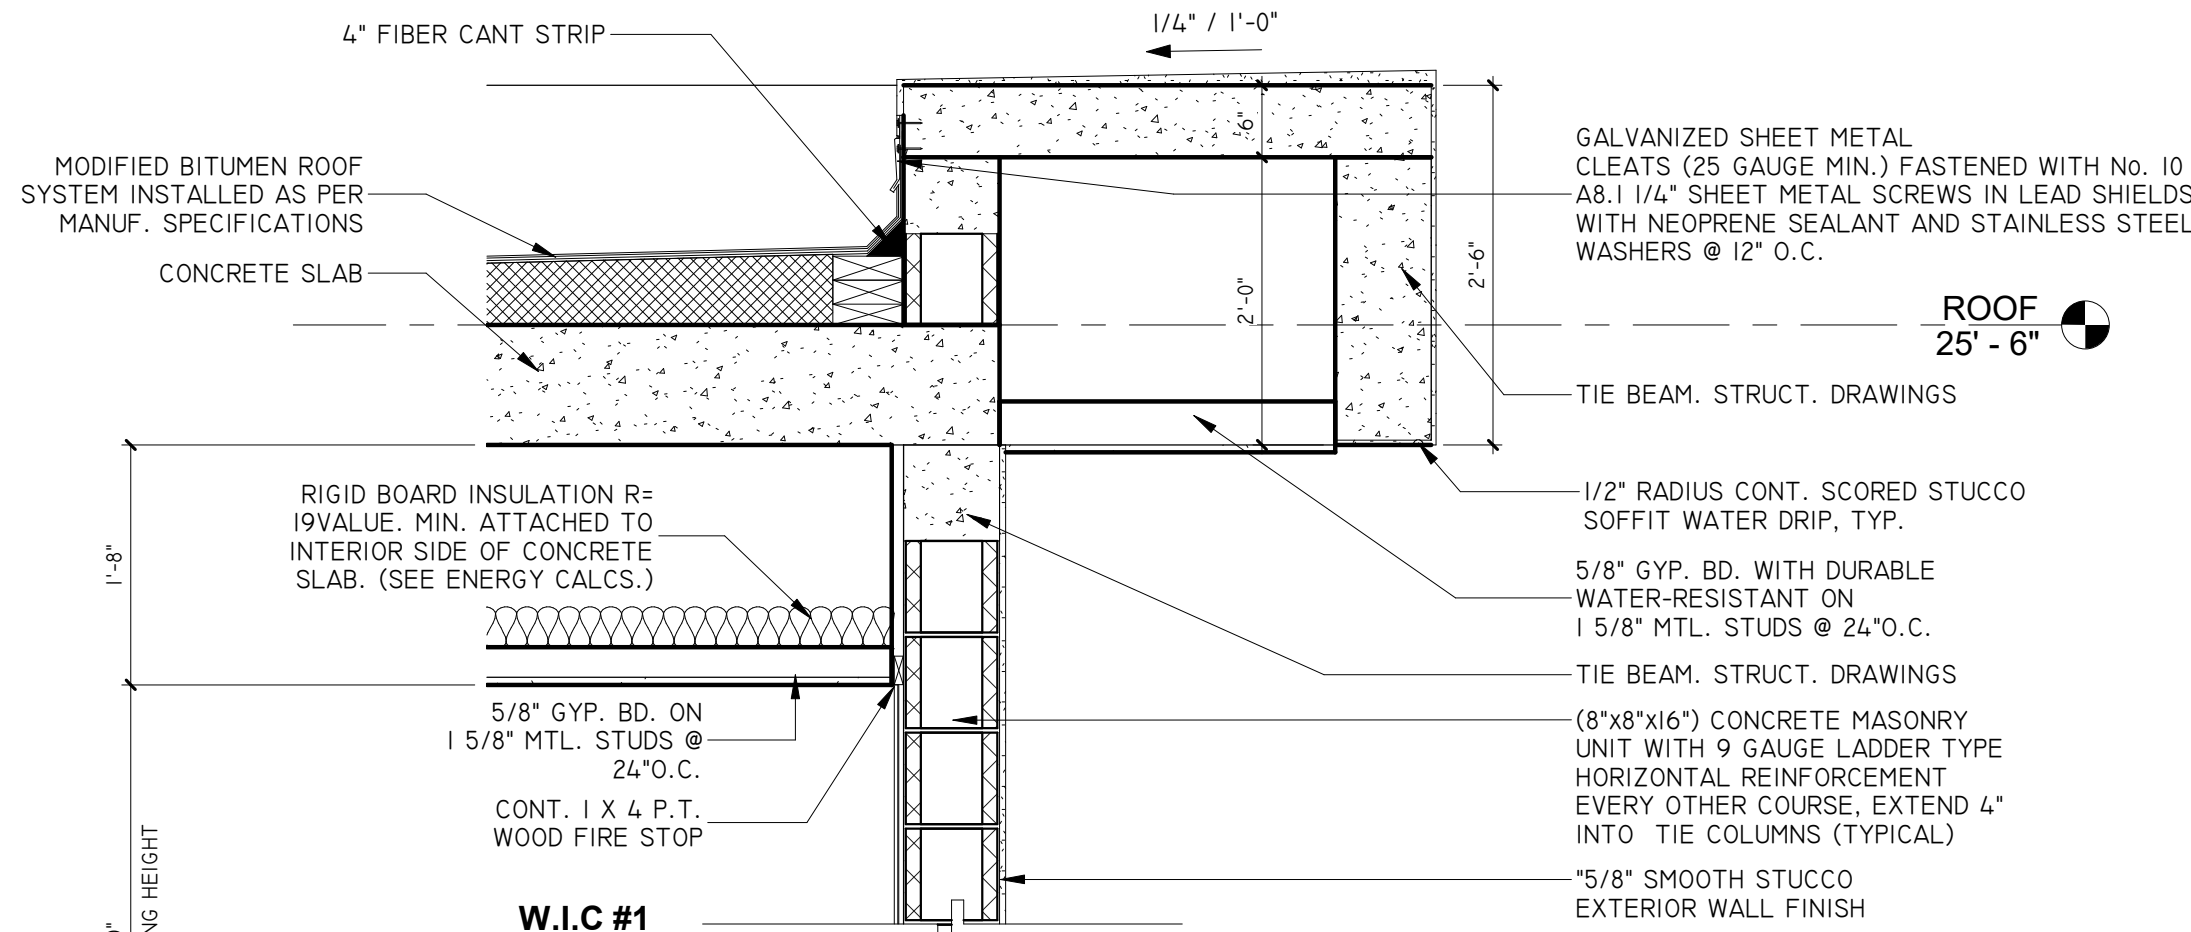


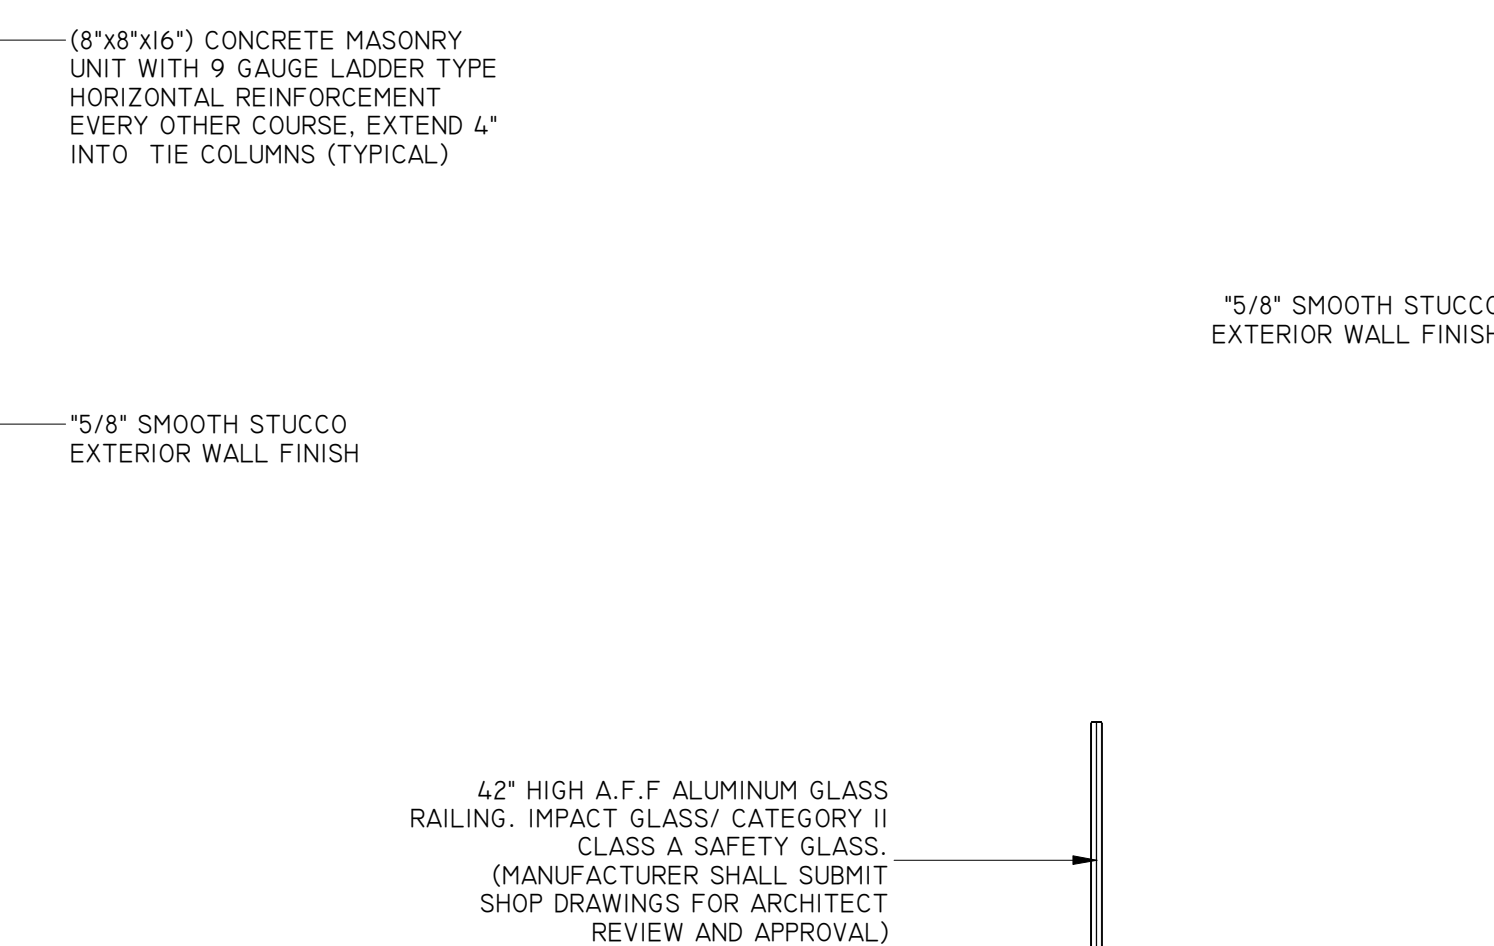


1 WALL SECTION A-A
3/4" = 1'-0"

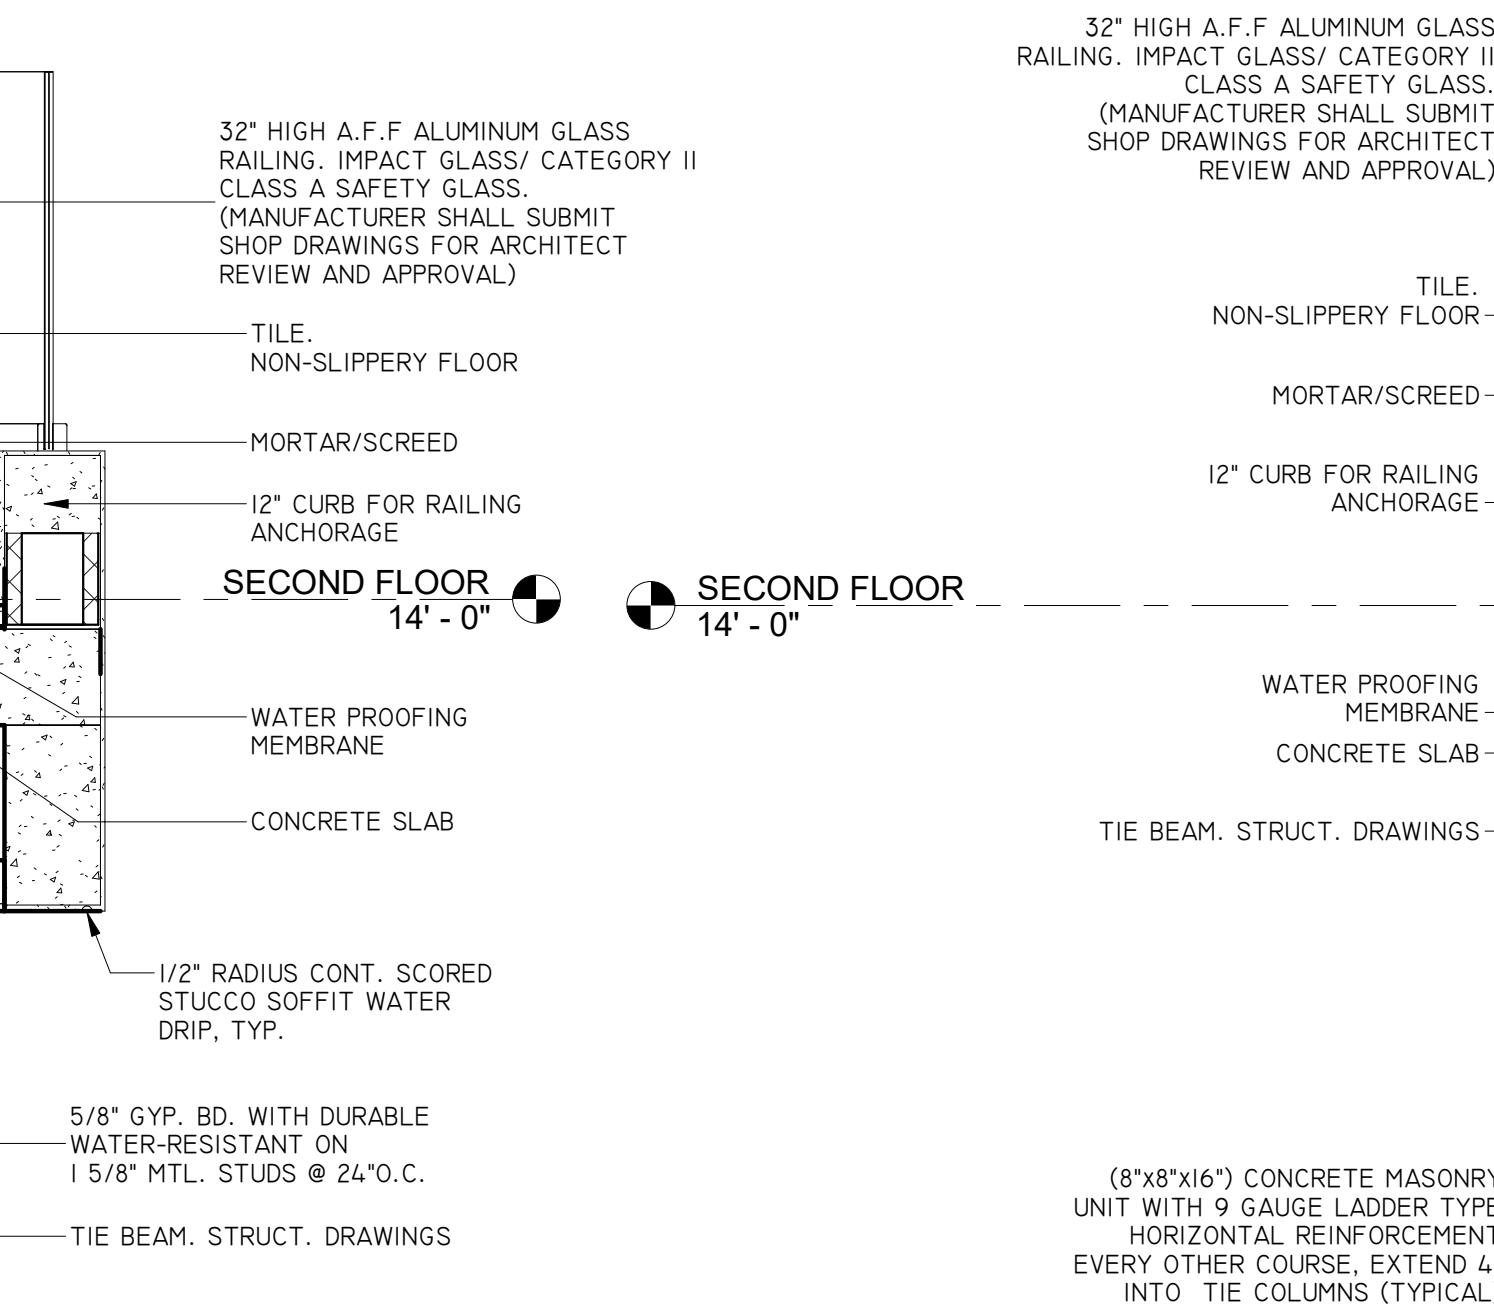

GROUND FLOOR 0' - 0"

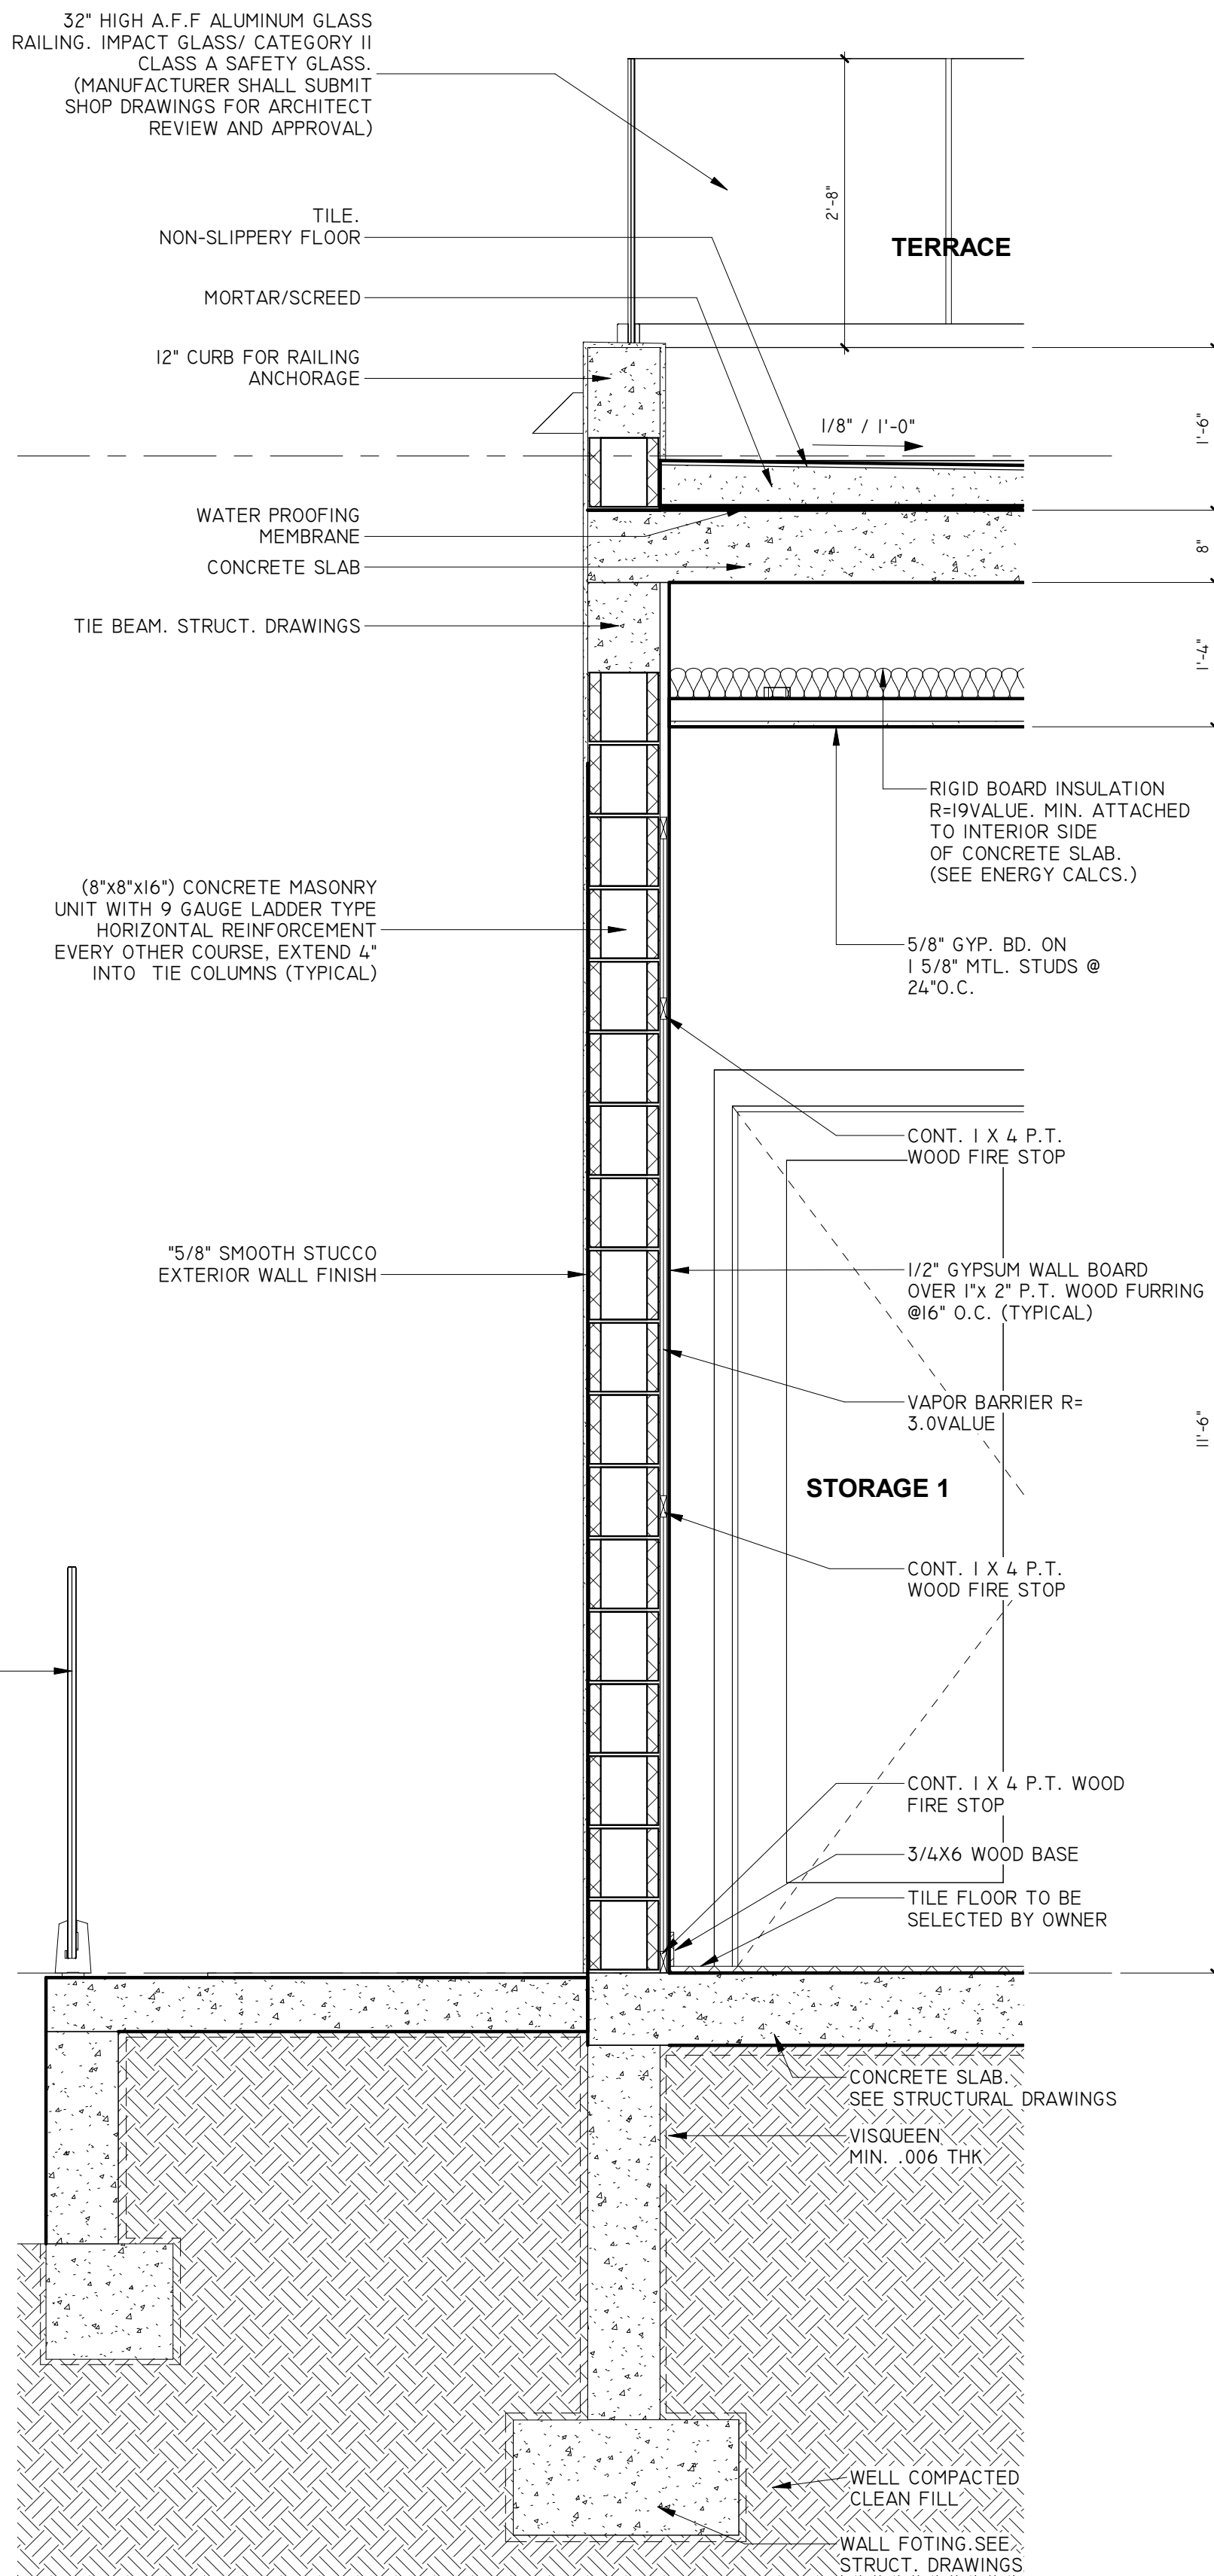

2 WALL SECTION B-B
3/4" = 1'-0"

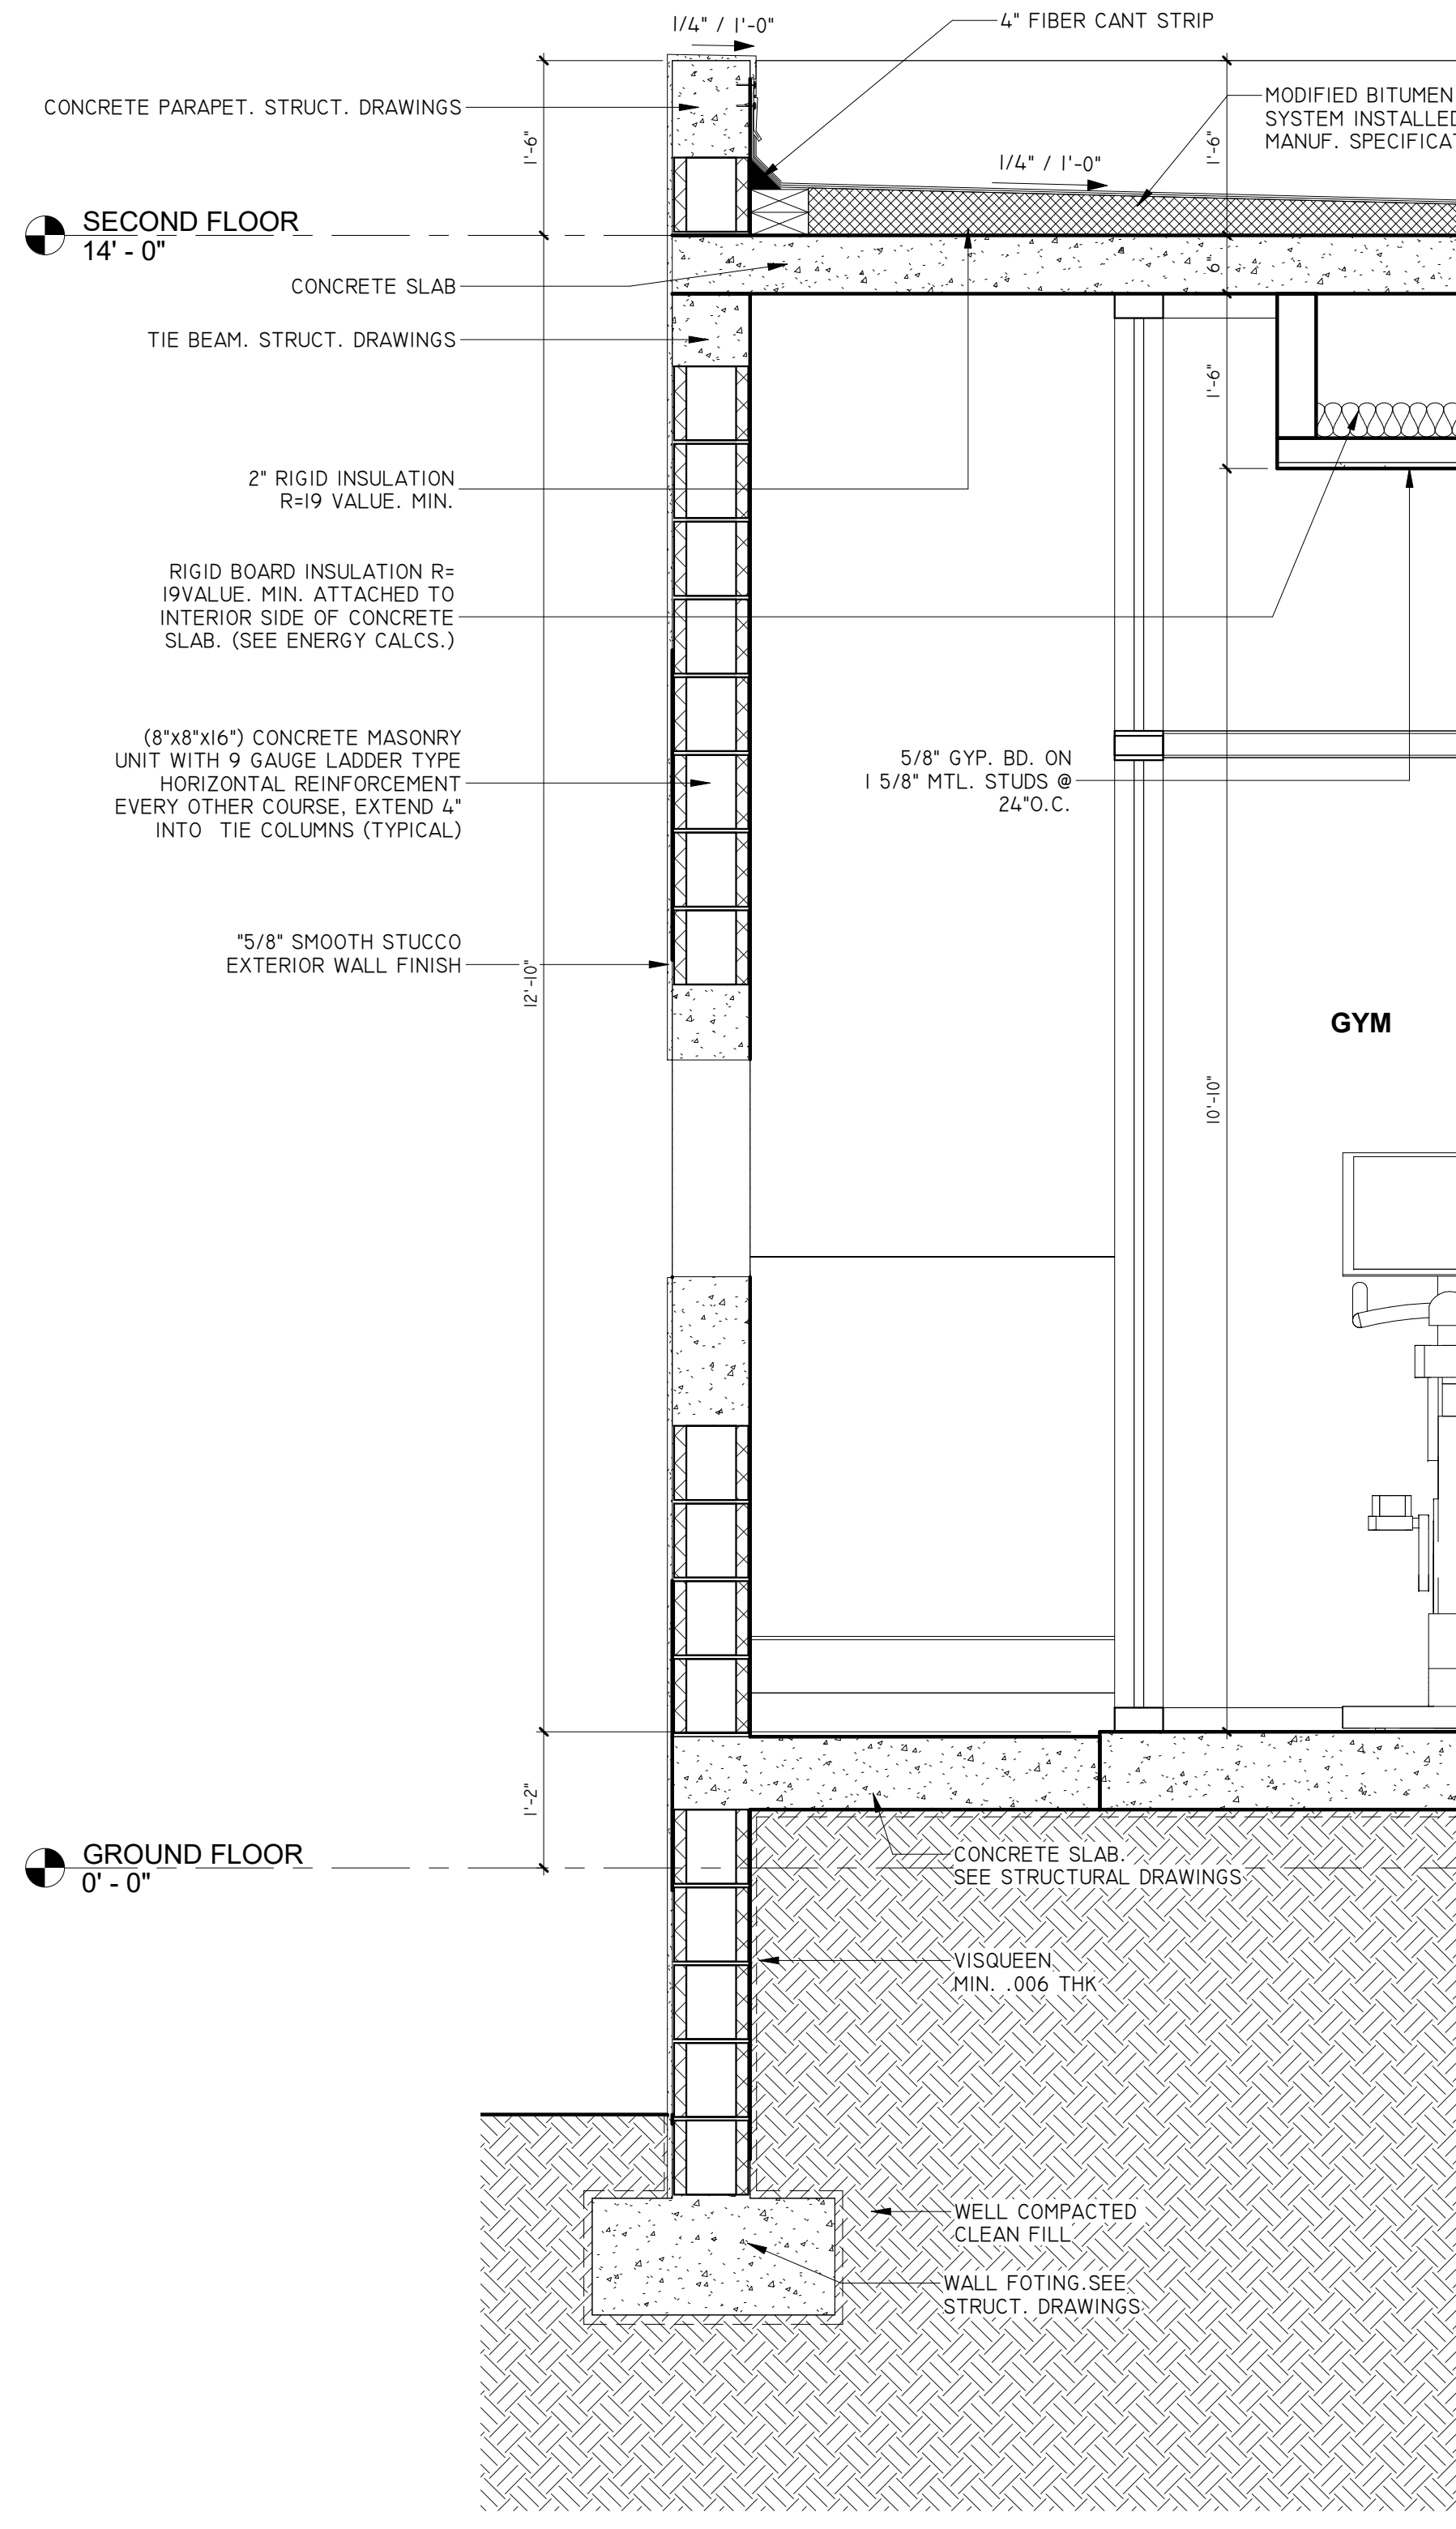


3 WALL SECTION E-E
3/4" = 1'-0"

JORGE L
VILLAVICENCIO
O

Digitally signed by
JORGE L
VILLAVICENCIO
Date: 2023.08.28
11:47:02 -04'00'


REVISIONS	
Rev	Description

FIDANZA'S FAMILY HOUSE
NEW CONSTRUCTION
11041 SW 77TH AVE, PINECREST, FL 33156

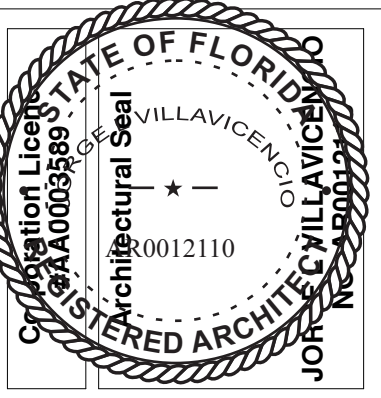

VILLA & ASSOCIATES INC.
ARCHITECTURE PLANNING INTERIOR DESIGN
5801 SW 69 AVENUE MIAMI, FLORIDA 33155
TEL. 305-613-0865 - E-Mail Jvillarchitect@gmail.com

CONSULTANT: ARCHI-TEK STUDIO CORP.
TEL. 305-799-8016 - E-Mail maguilar@architekstudio.com

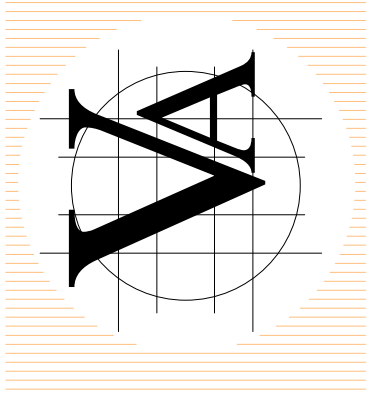

DATE: 10-20-2022	SCALE: AS SHOWN
PROJECT NO: WALL SECTION	
DRAWING NO : A-3.3	