



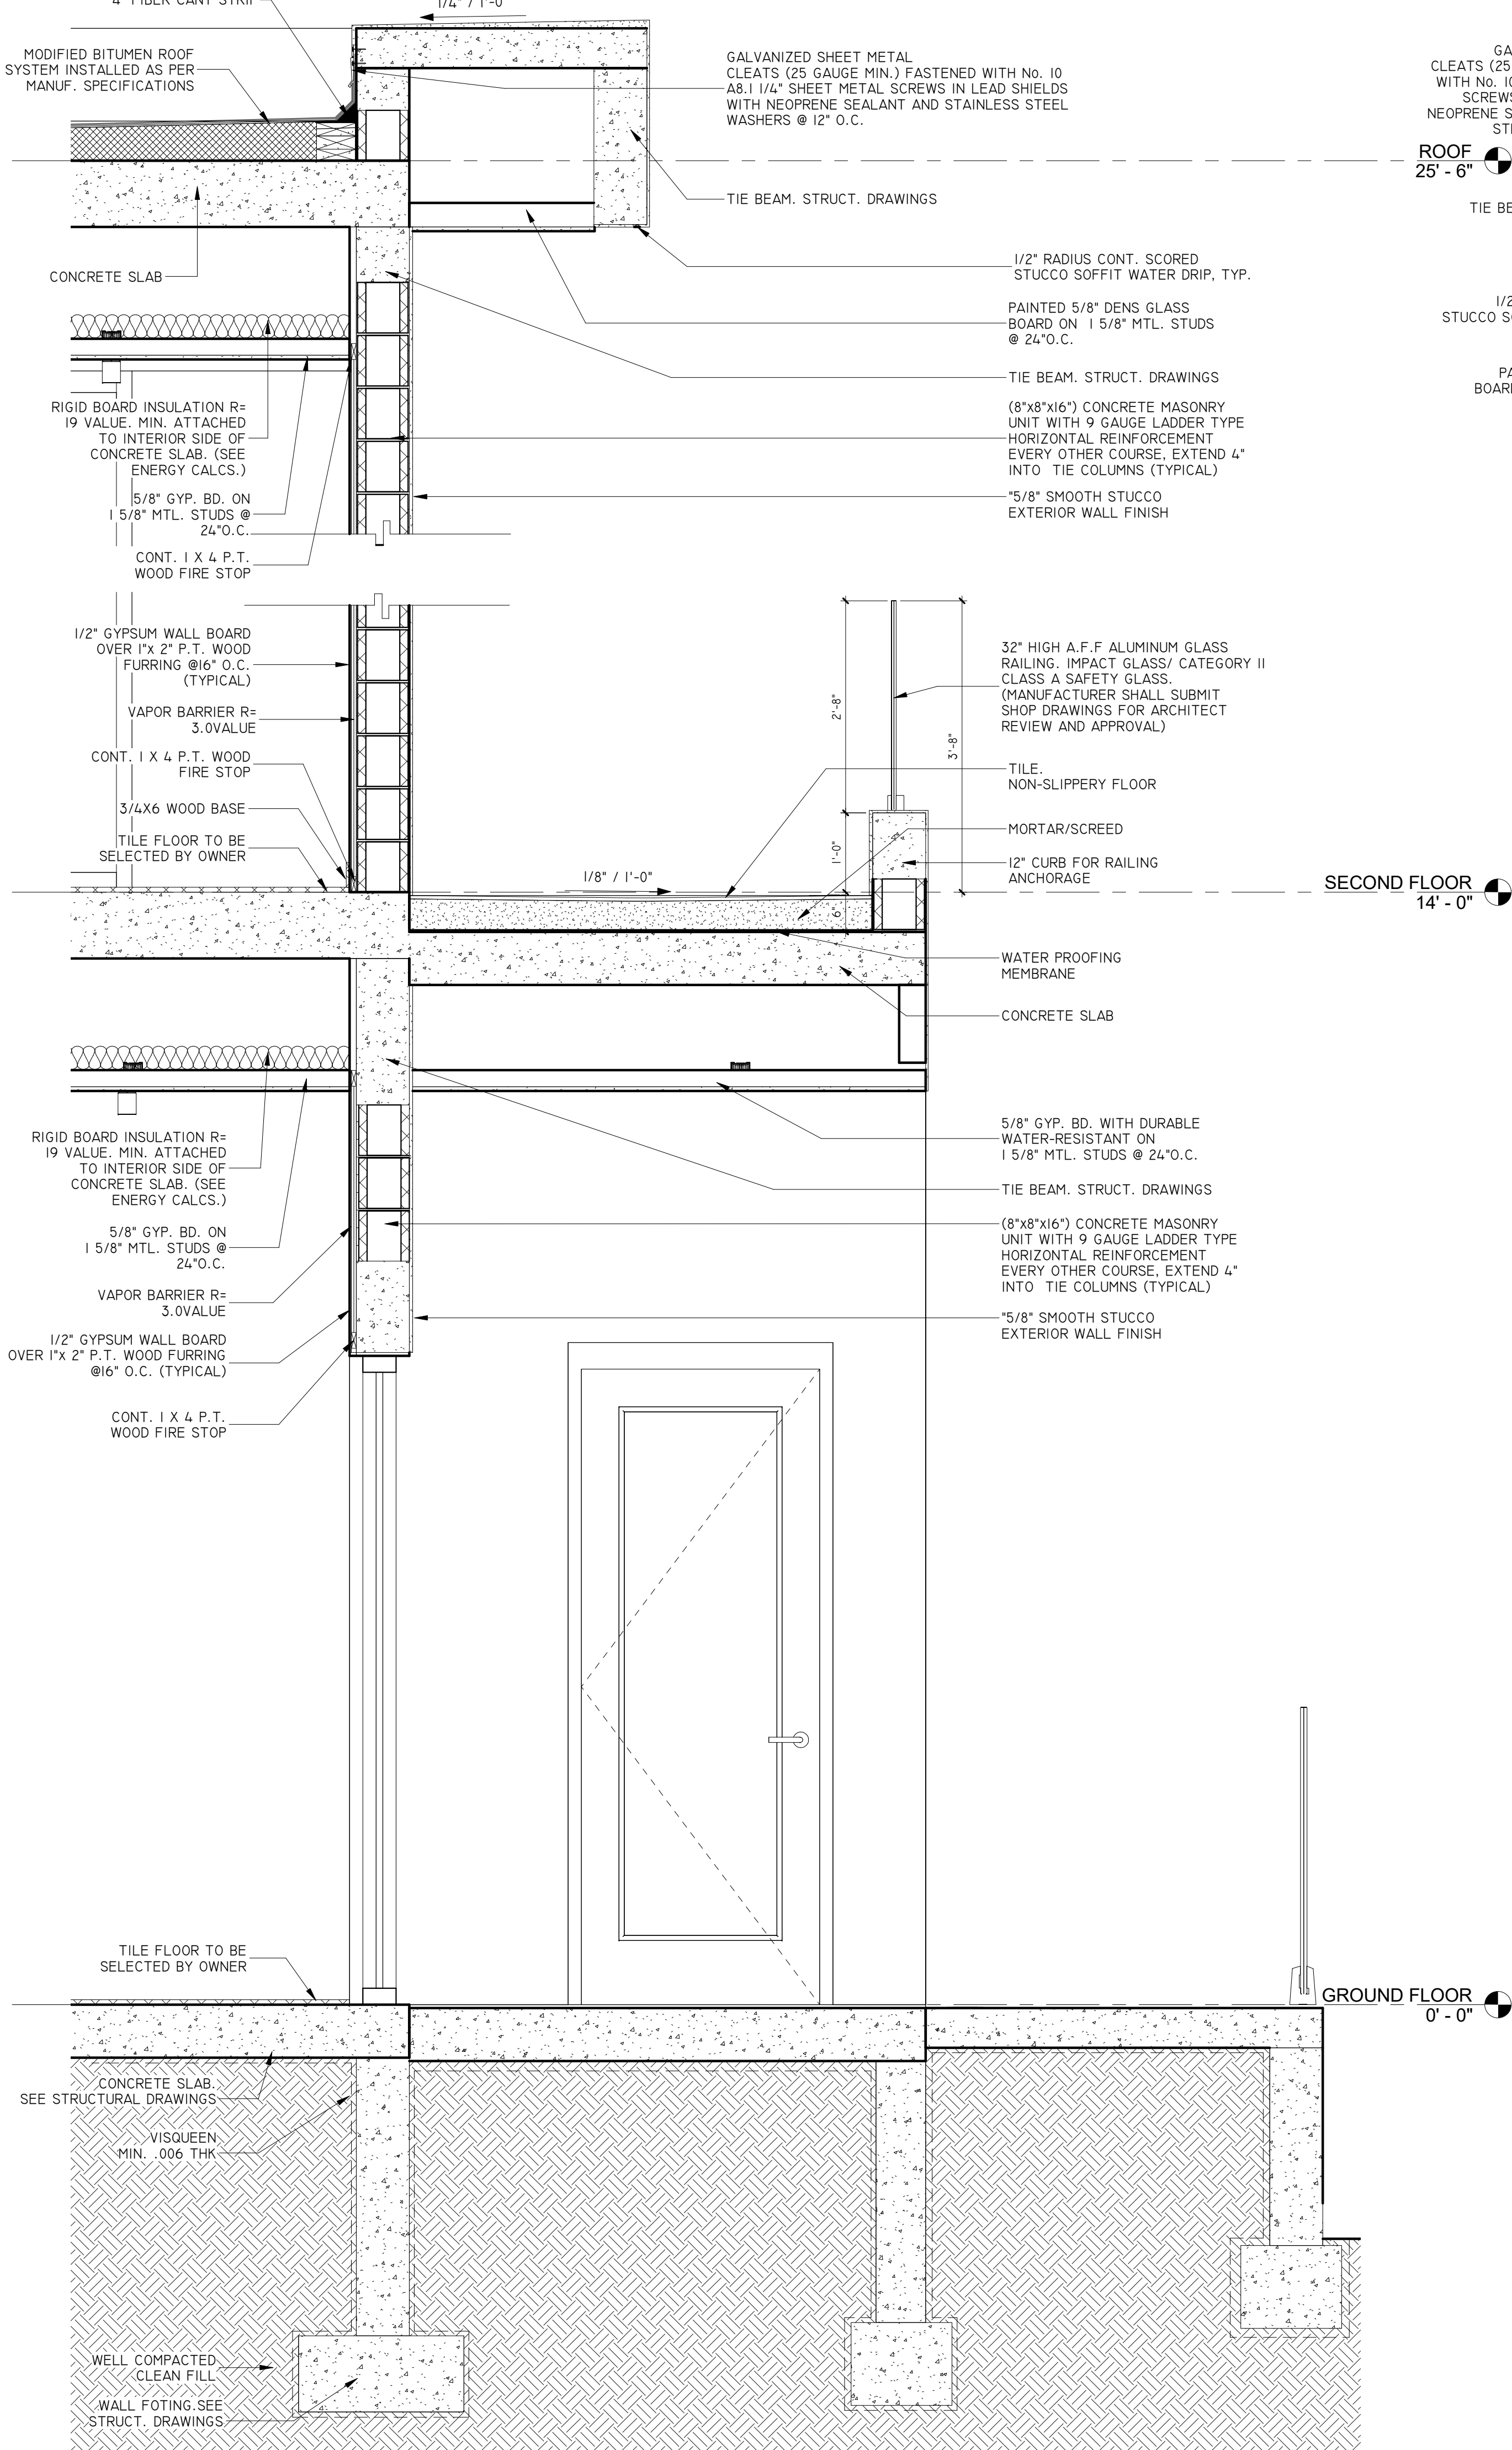

1 WALL SECTION
A-3.4 3/4" = 1'-0"

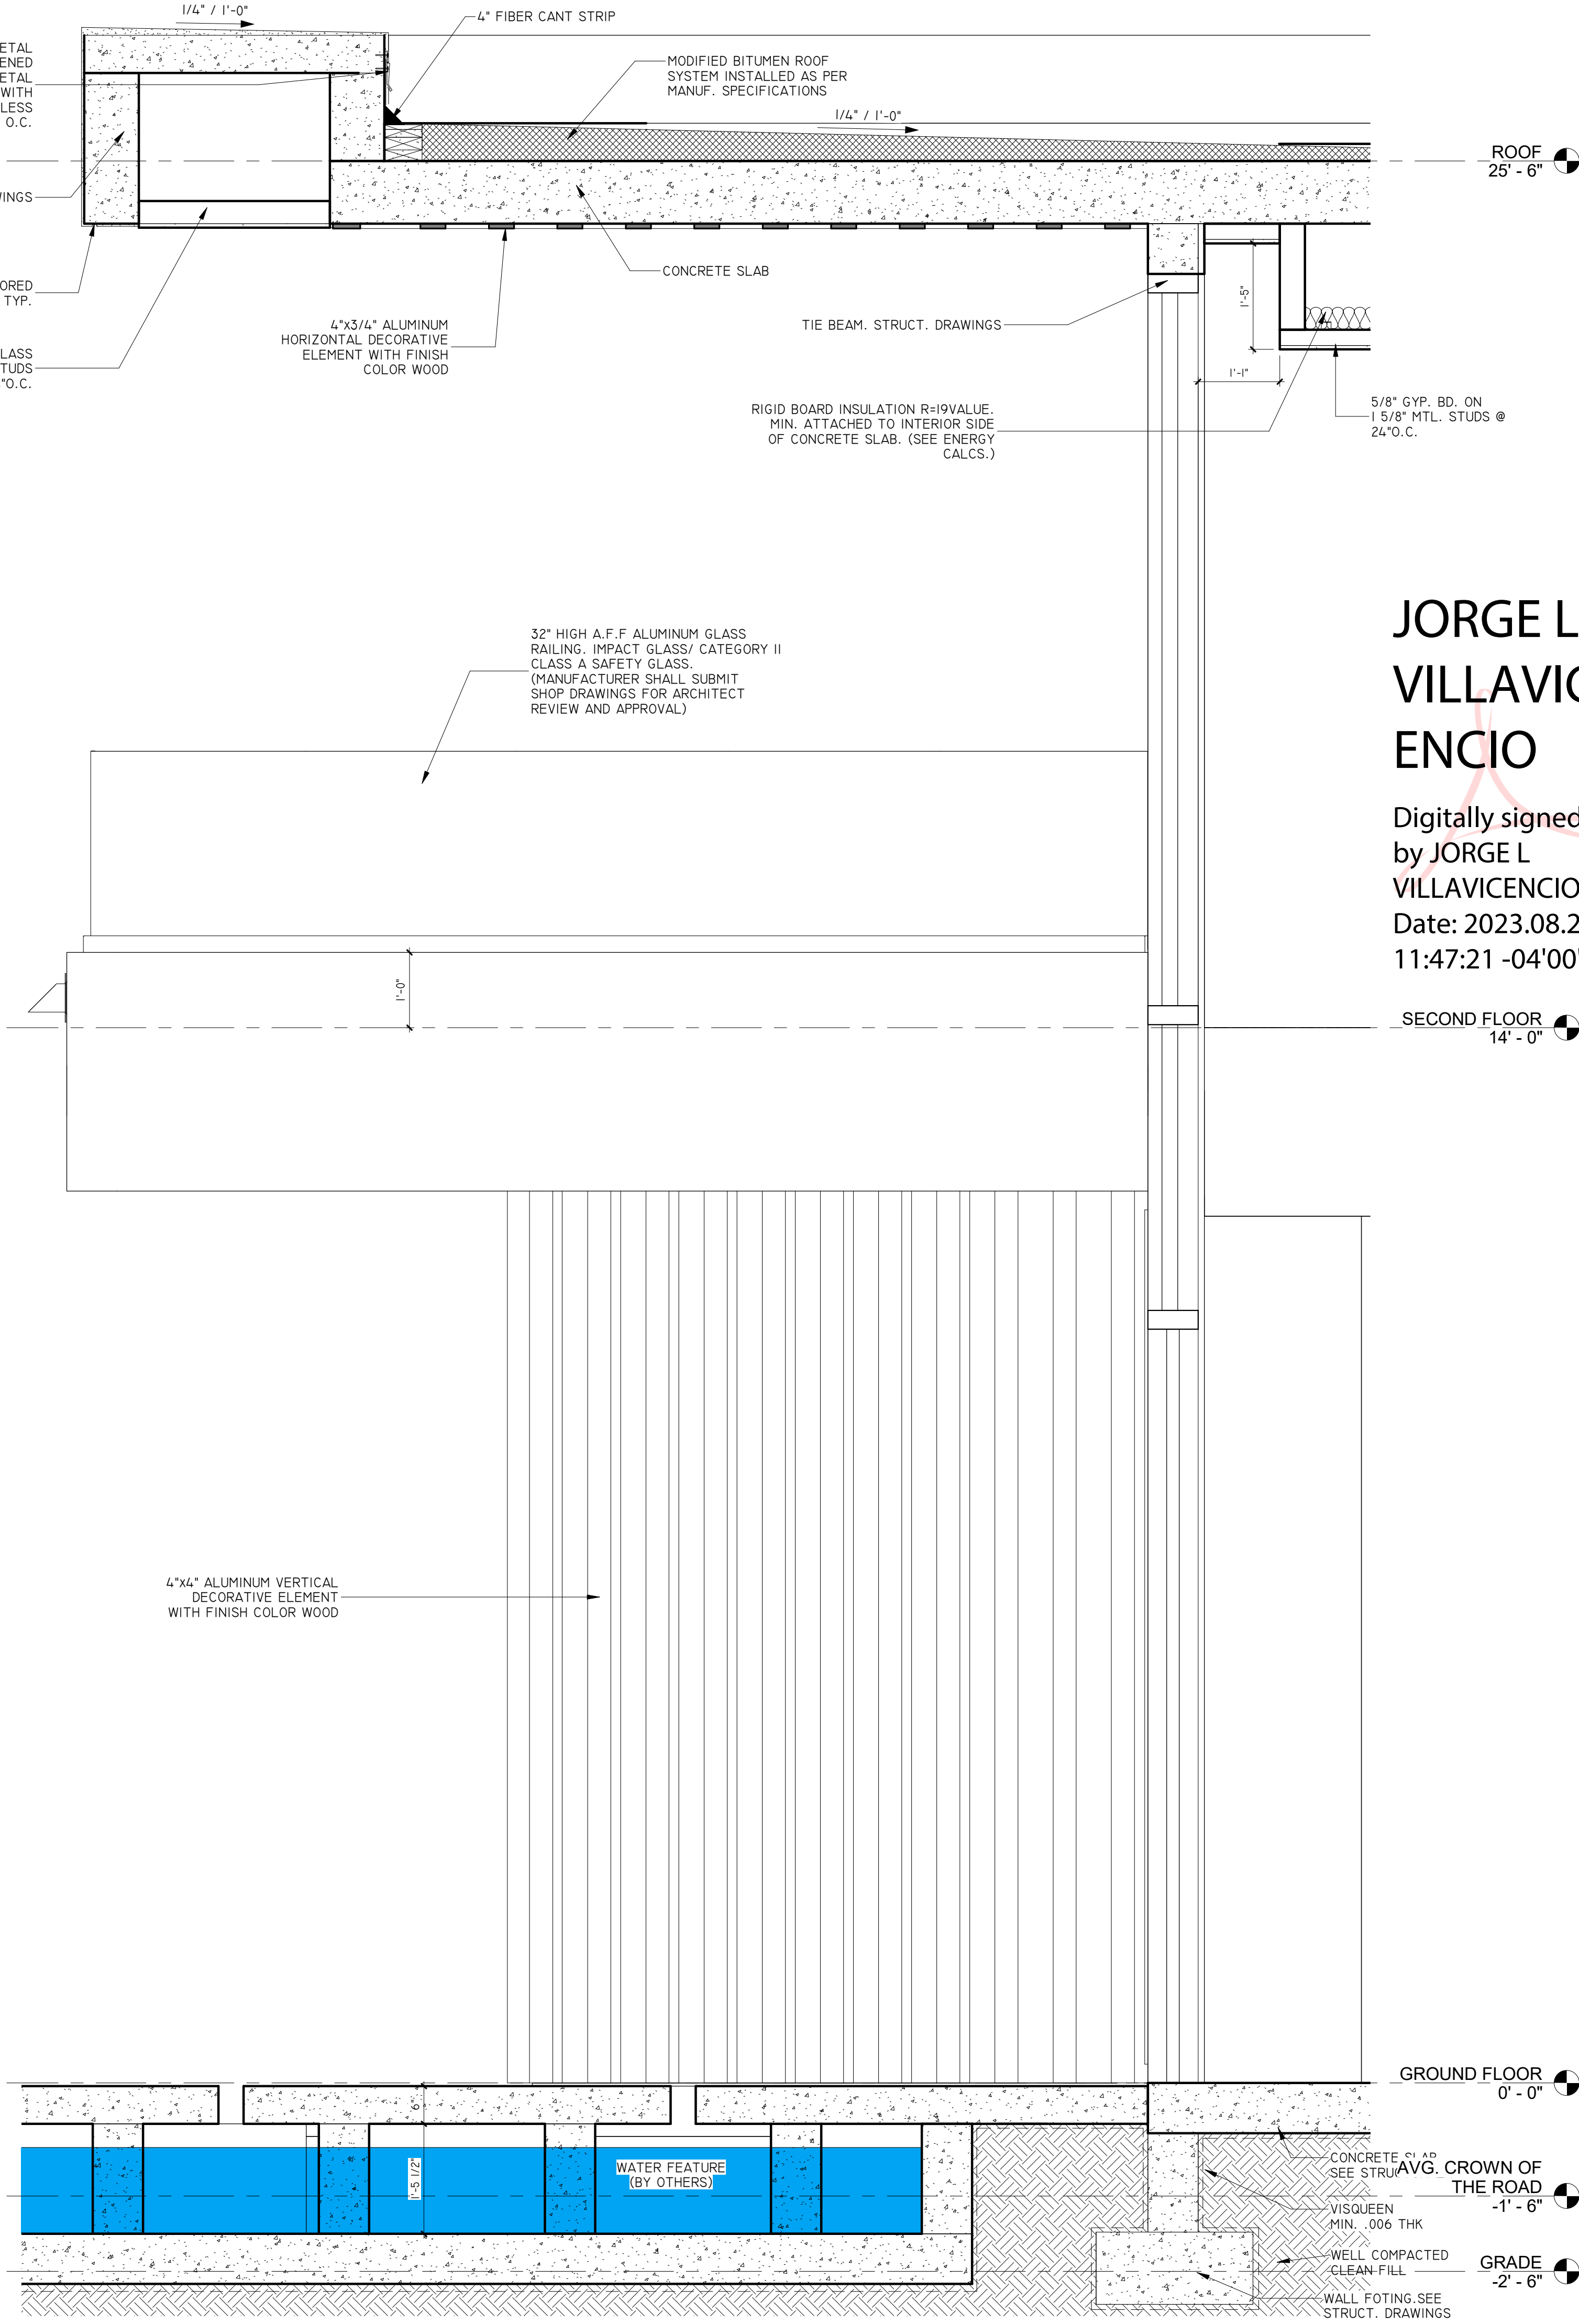


2 WALL SECTION C-C
A-3.4 3/4" = 1'-0"

JORGE L
VILLAVIC
ENCIO


Digitally signed
by JORGE L
VILLAVICENCIO
Date: 2023.08.28
11:47:21 -04'00'

REVISIONS	Rev	Date	Description

FIDANZA'S FAMILY HOUSE
PERMIT SET
11041 SW 77TH AVE, PINECREST, FL 33156

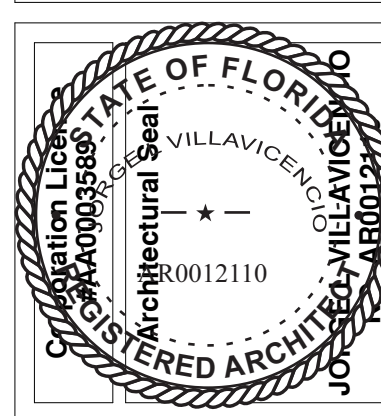

VILLA & ASSOCIATES INC.
ARCHITECTURE PLANNING INTERIOR DESIGN
5801 SW 69 AVENUE MIAMI, FLORIDA 33155
TEL. 305-613-0865 - E-Mail Jvillarchitect@gmail.com
CONSULTANT: ARCHI-TEK STUDIO CORP.
TEL. 305-799-8016 - E-Mail maguilar@architekstudio.com

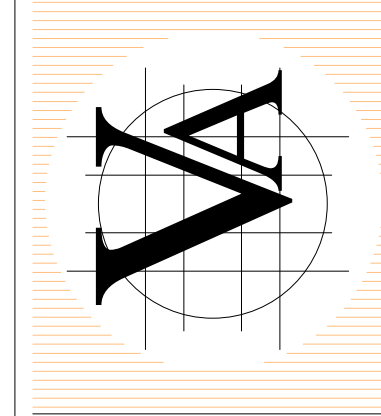

DATE: 10-20-2022	SCALE: AS SHOWN
PROJECT NO: WALL SECTION	
DRAWING NO: A-3.4	