




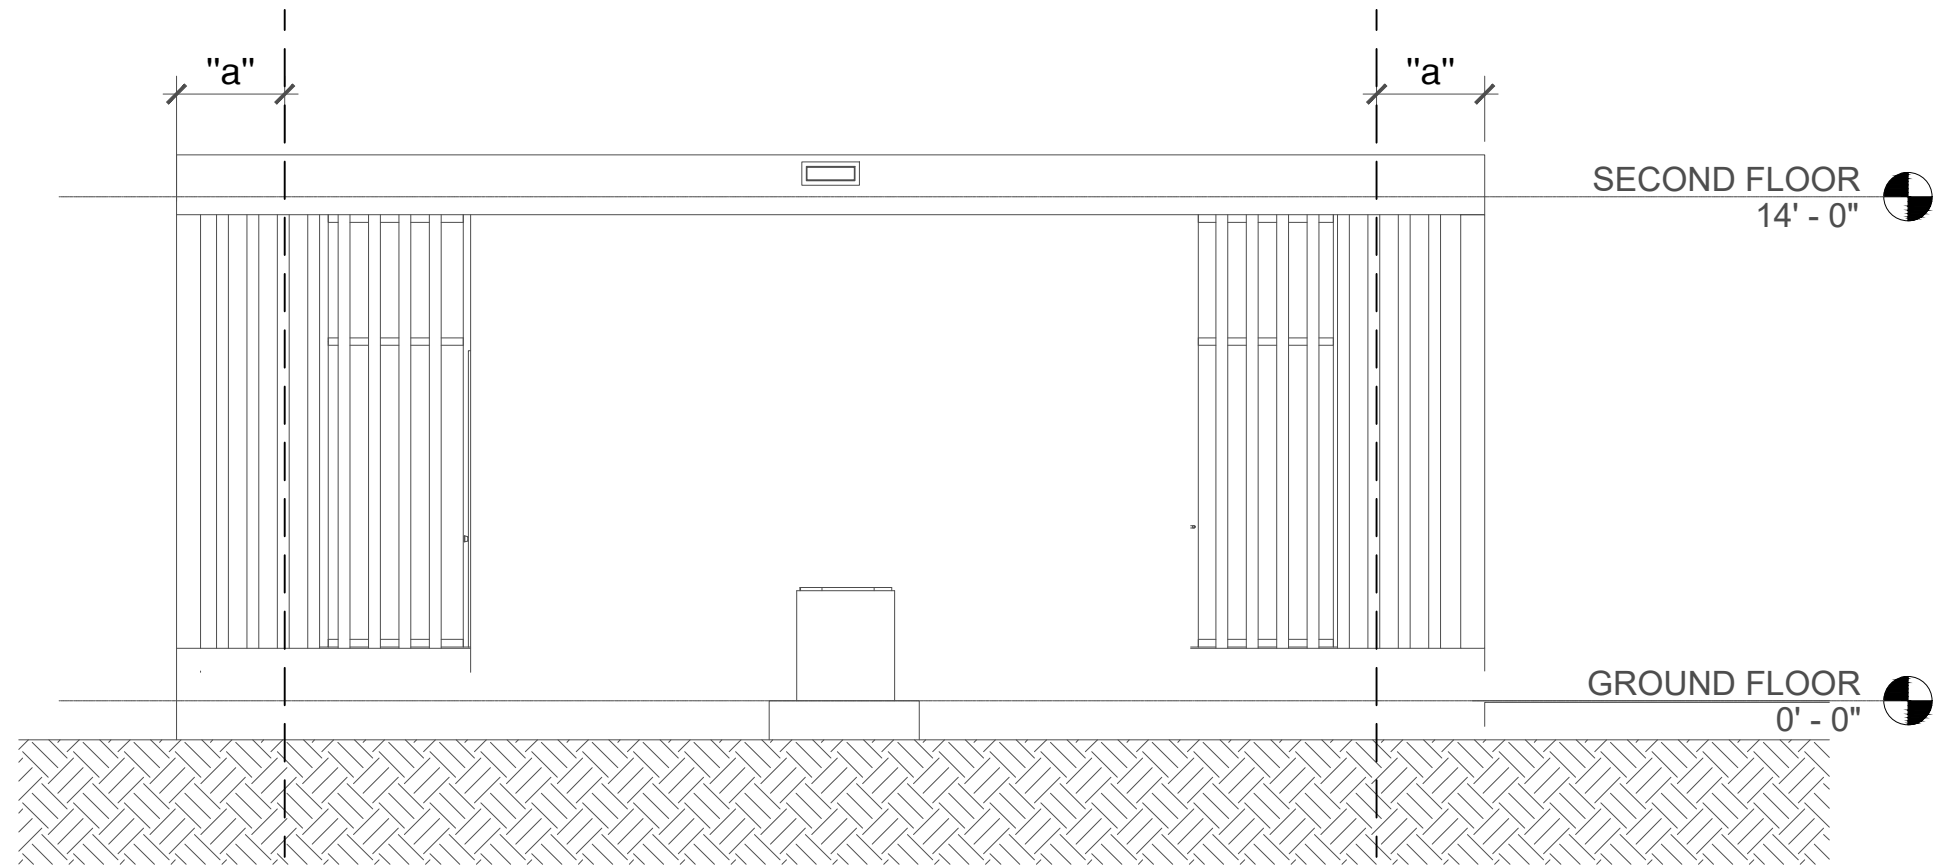


NORTH ELEVATION
SCALE: 1/8"=1'-0"

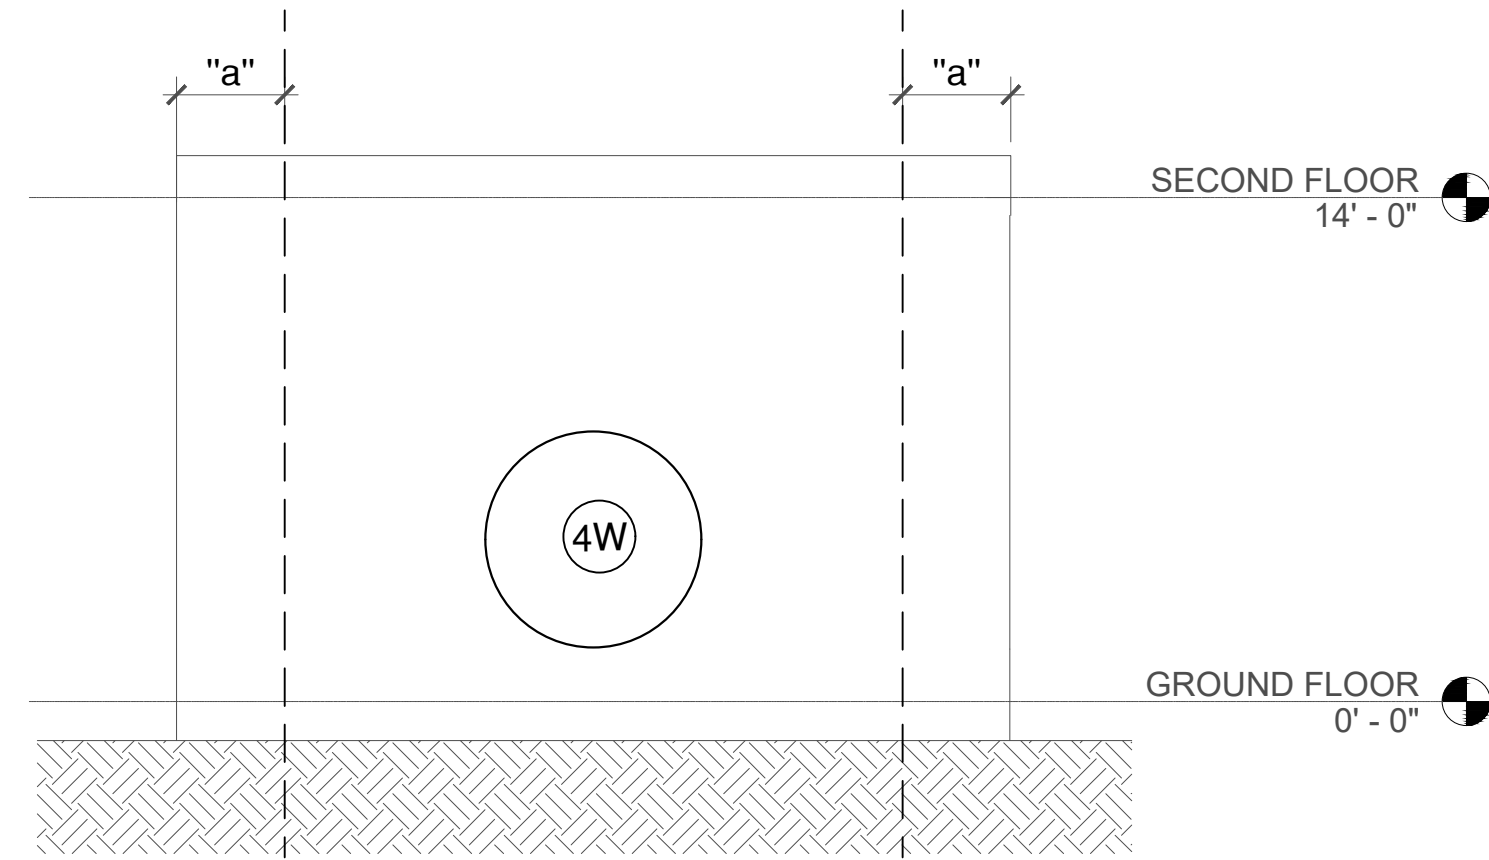

EAST ELEVATION
SCALE: 1/8"=1'-0"

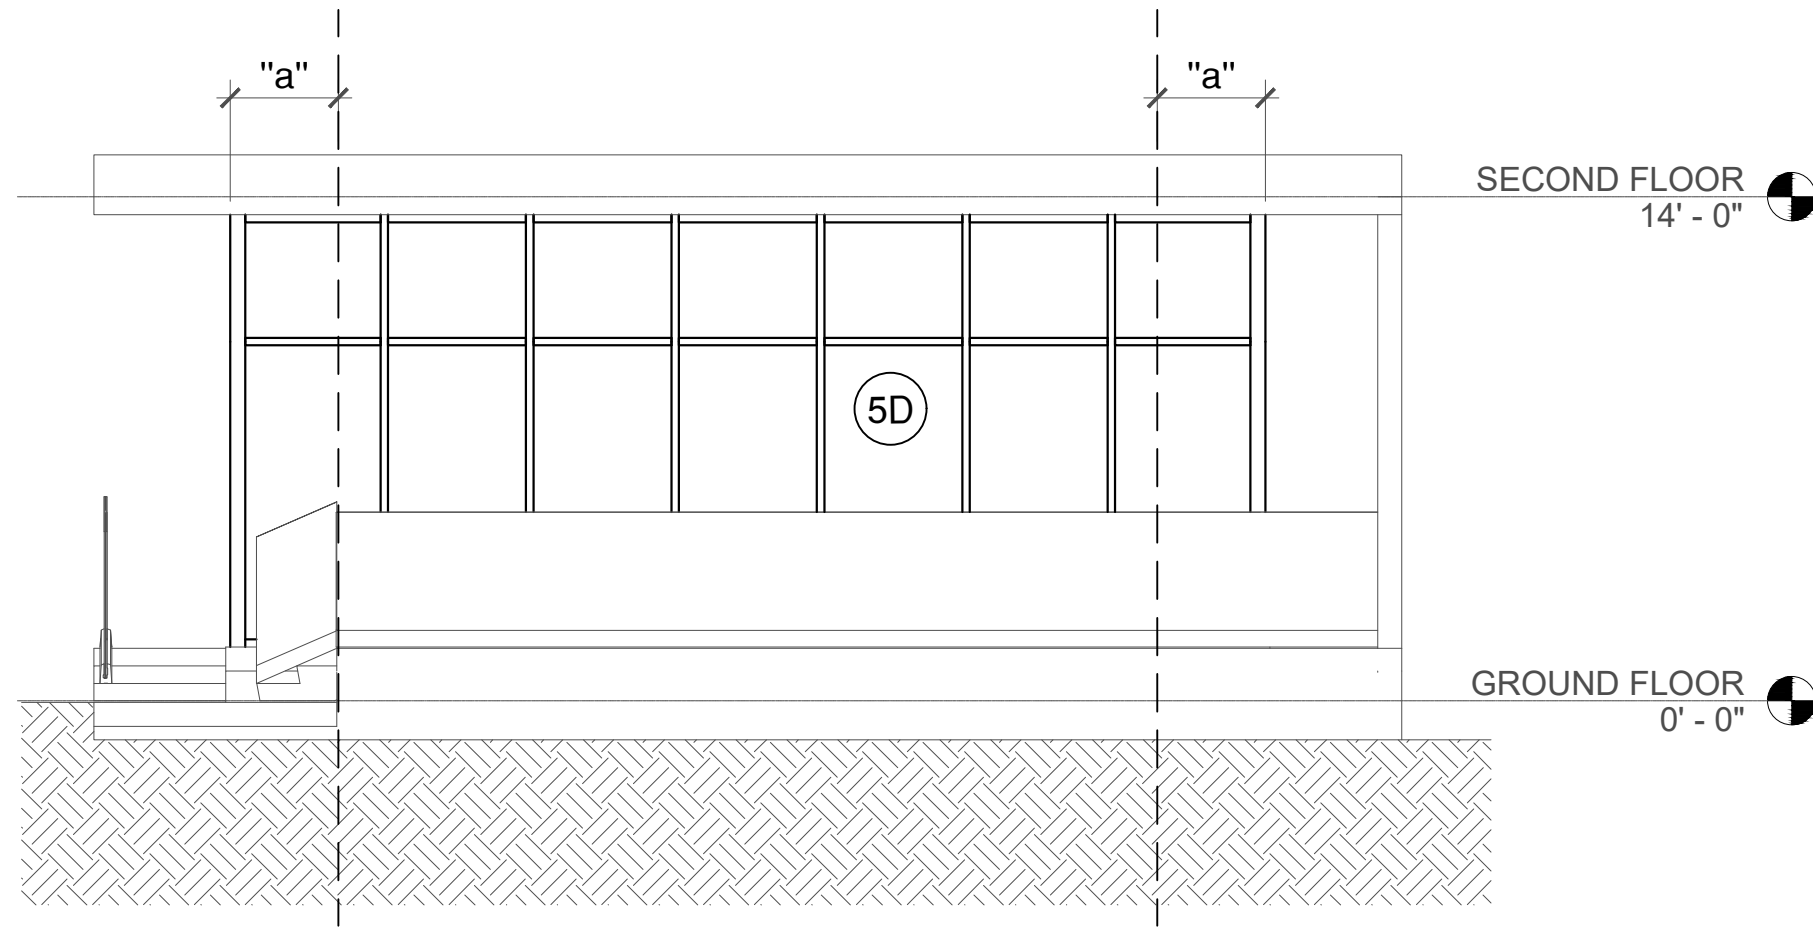

SOUTH ELEVATION
SCALE: 1/8"=1'-0"

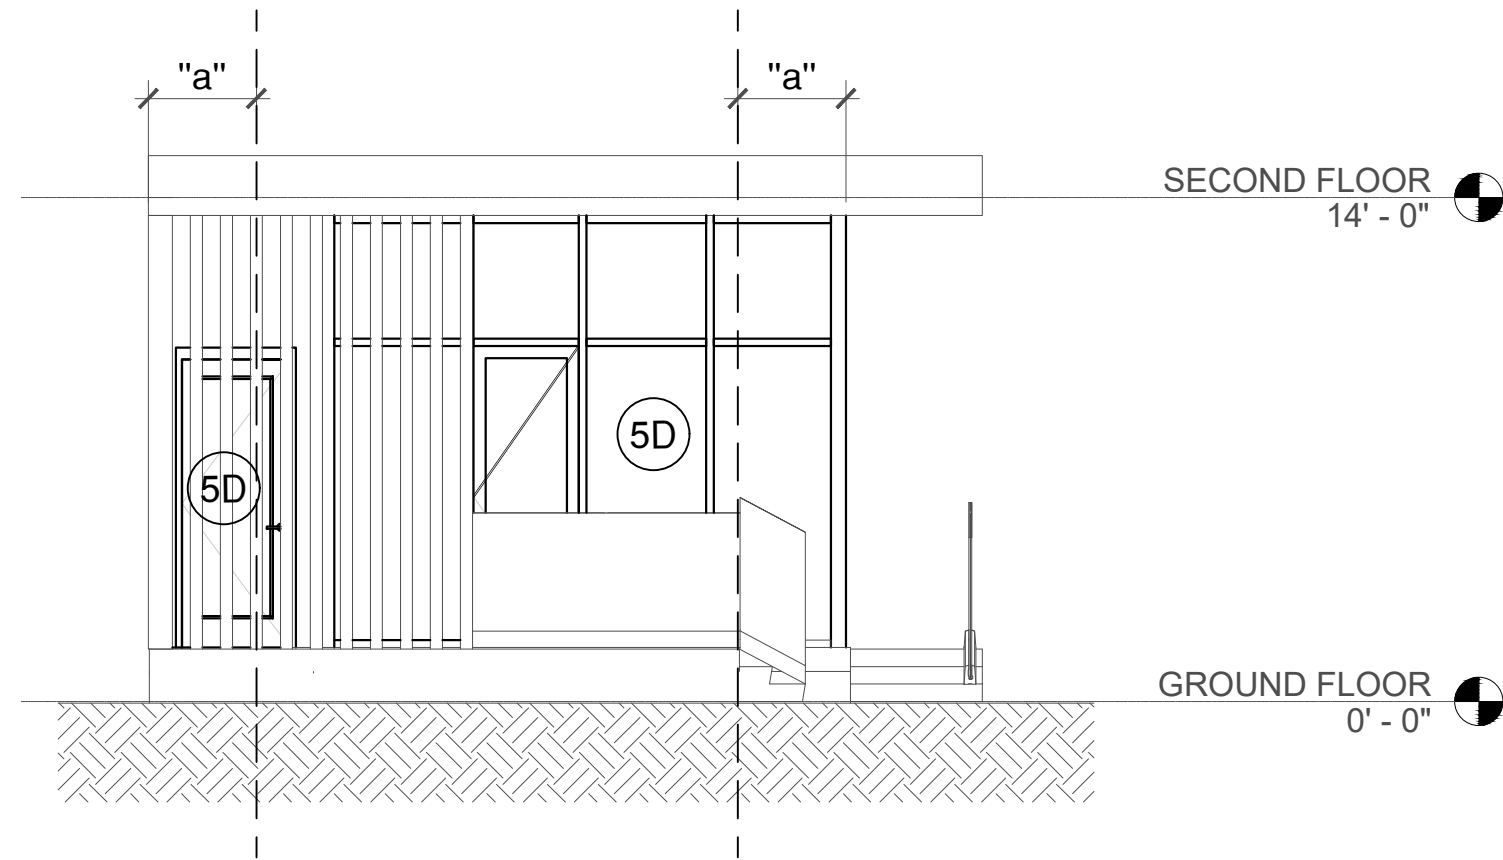

WEST ELEVATION
SCALE: 1/8"=1'-0"

ALLOWABLE WINDOWS AND DOOR PRESSURE		
NO.	DESCRIP	TRIBUTARY AREA
4W	ZONE 4 (WINDOWS 10 SFT)	36.66 P.S.F -39.71 P.S.F
4D	ZONE 4 (DOOR 20 SFT)	35.03 P.S.F -38.09 P.S.F
5W	ZONE 5 (WINDOWS 10 SFT)	36.66 P.S.F -48.88 P.S.F
5D	ZONE 5 (DOOR 20 SFT)	35.03 P.S.F -45.63 P.S.F


NOTE: "a"=3'-0"

REVISIONS	

FIDANZA'S FAMILY HOUSE
11041 SW 77TH AVE, PINECREST, FL 33156

Corporation Licence #AA003589
Architectural Seal
JORGE L VILLAVENCIO INC. AR0012110

VILLA & ASSOCIATES INC.	
ARCHITECTURE	PLANNING
5801 SW 69 AVENUE	MIAMI, FLORIDA 33155
TEL. 305-613-0865	E-Mail: jvillarchitect@gmail.com
CONSULTANT : ARCHI-TEK STUDIO CORP.	
TEL. 305-799-8016 - E-Mail: maguilar@architekstudio.com	

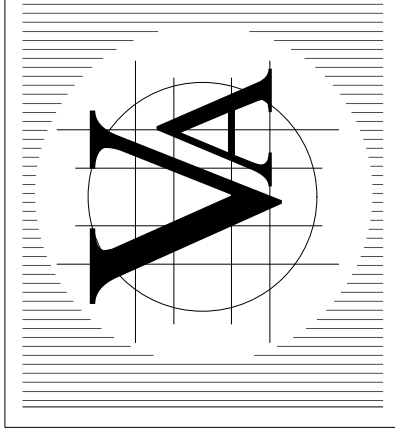

DATE:	SCALE: AS SHOWN
PROJECT NO:	
DRAWING NO : S-10	