





NORTH ELEVATION

SCALE: 1/8"=1'-0"

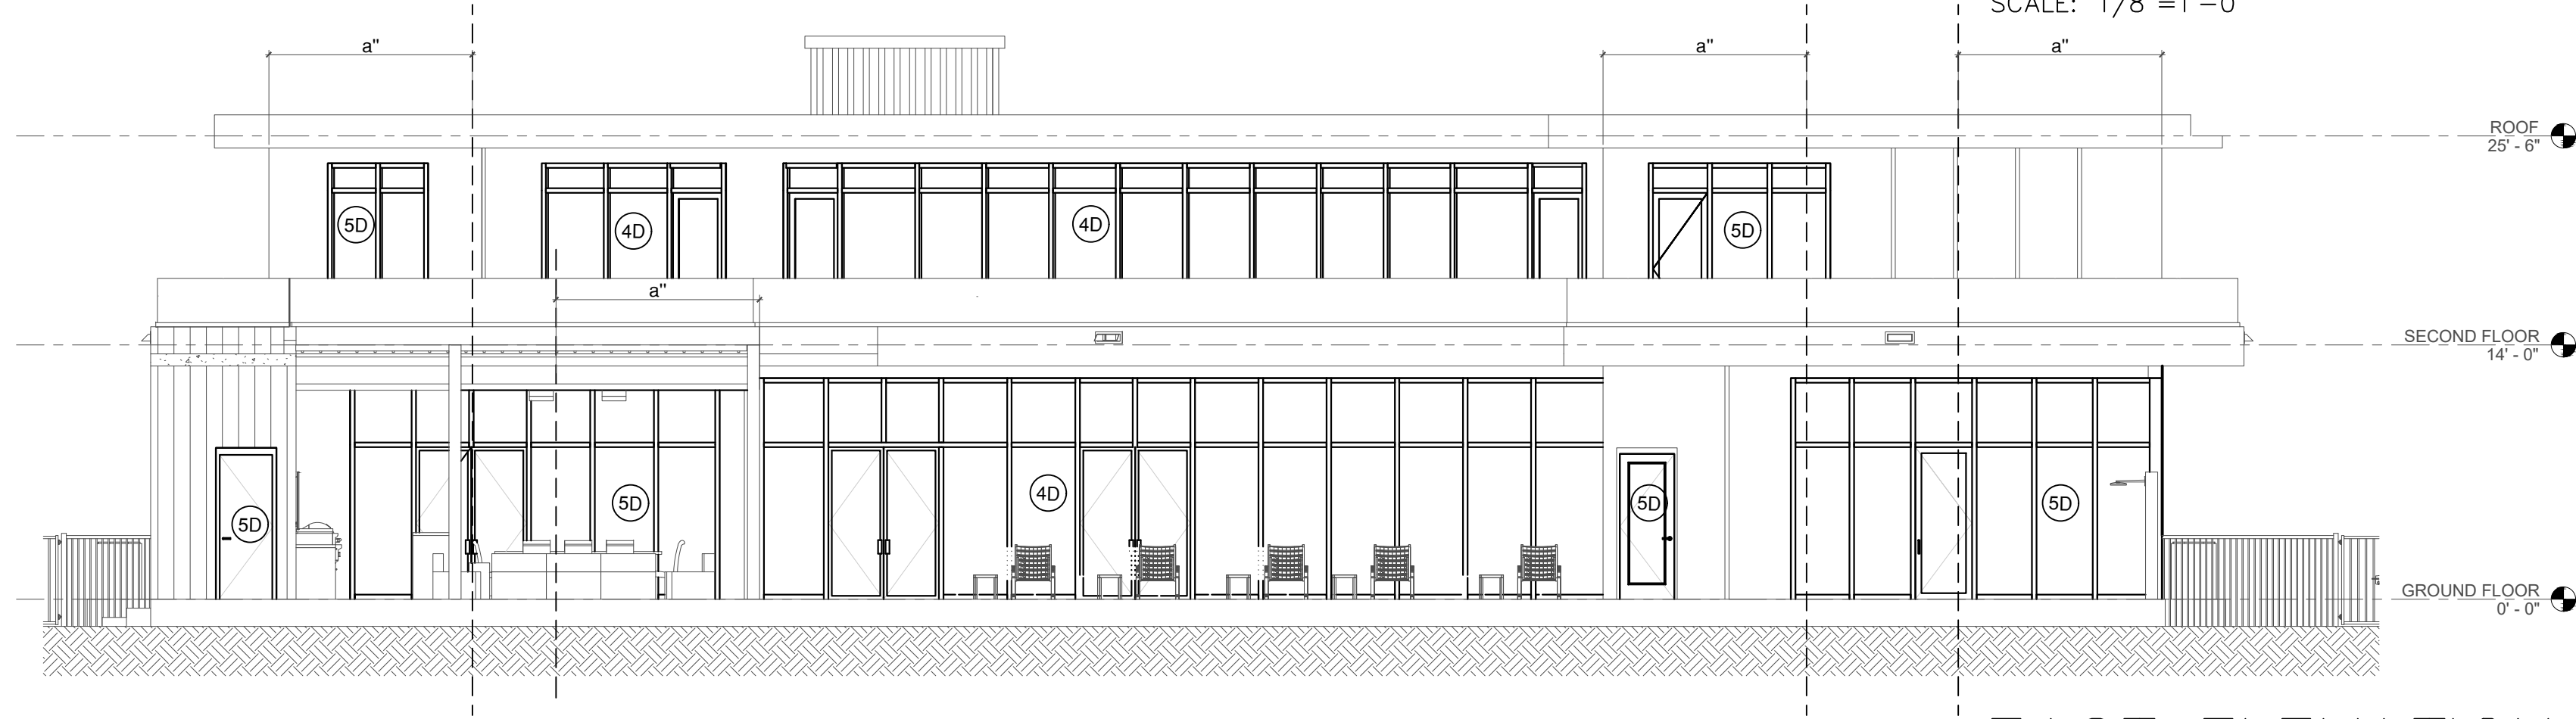


EAST ELEVATION

SCALE: 1/8"=1'-0"

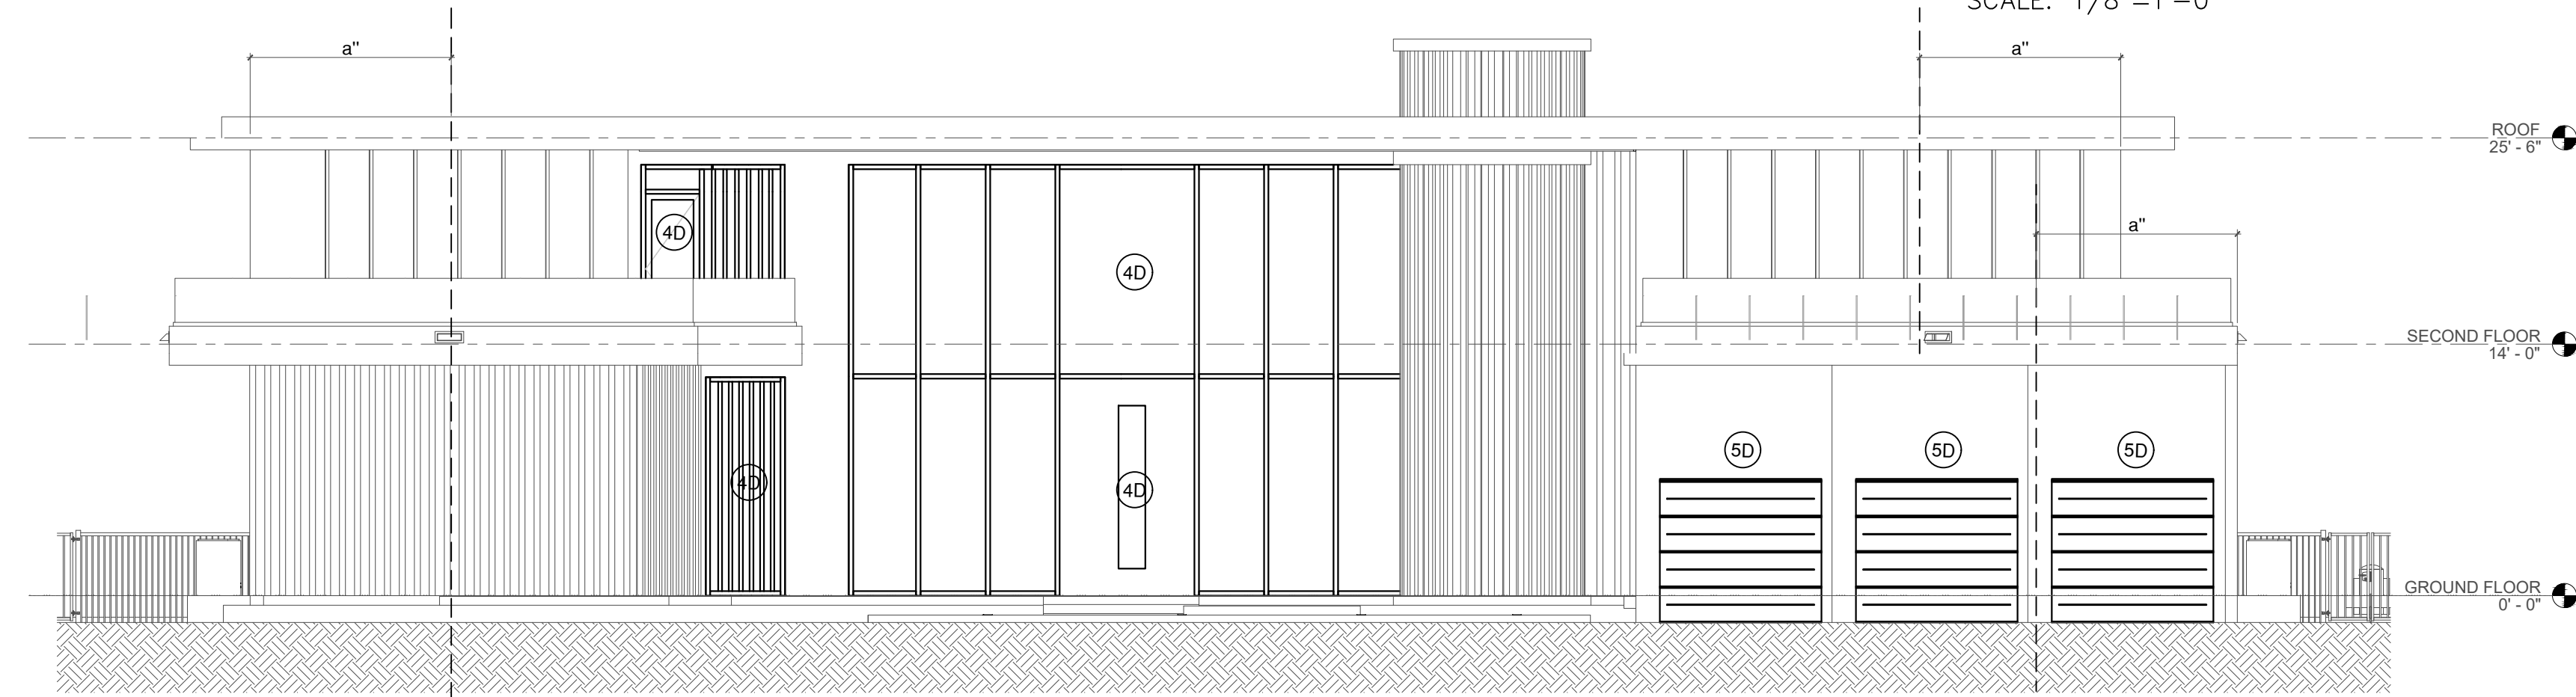

WEST ELEVATION

SCALE: 1/8"=1'-0"

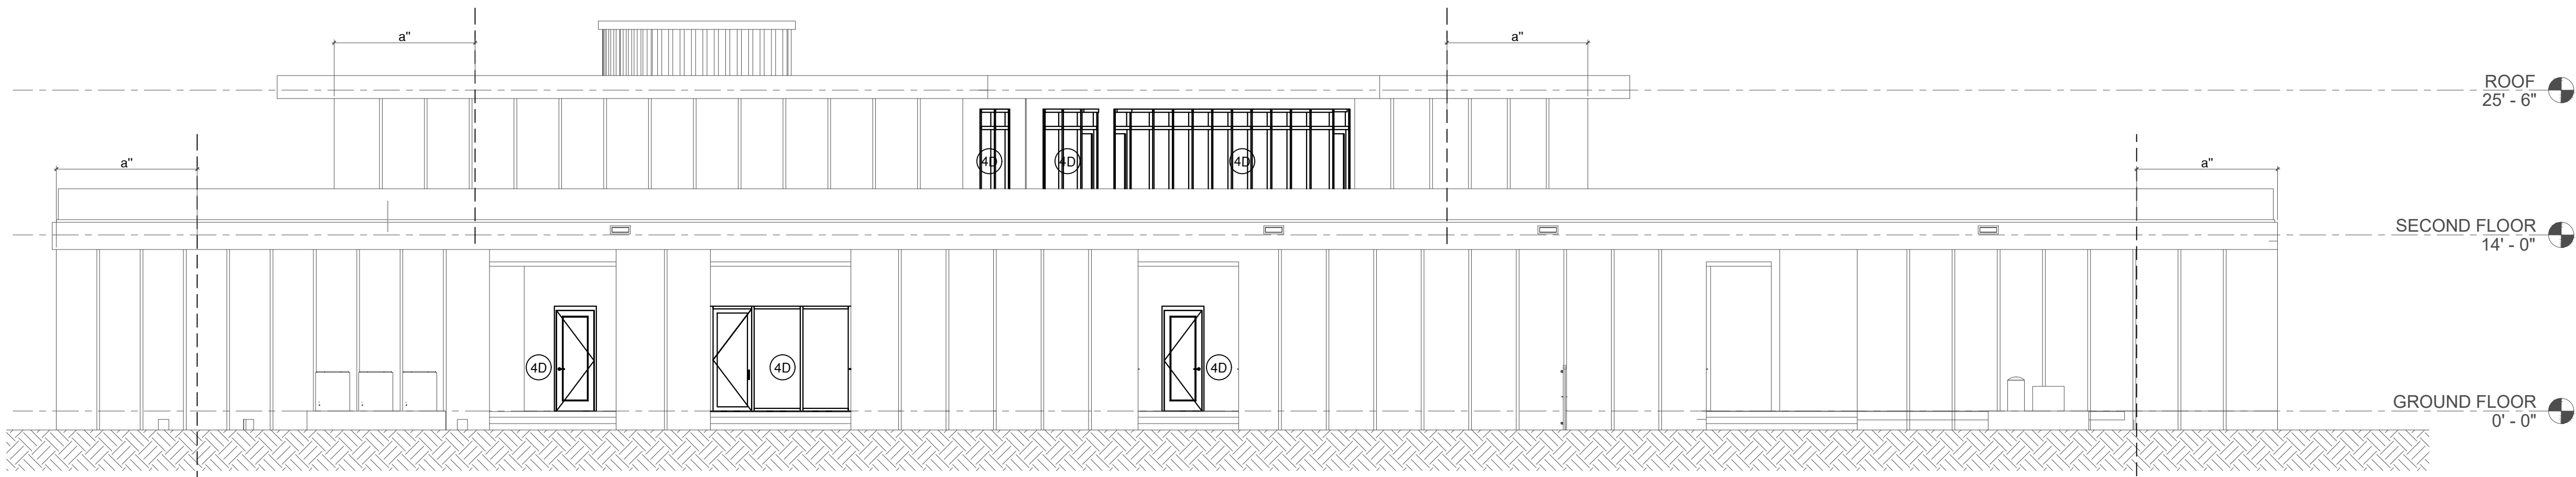

SOUTH ELEVATION

SCALE: 1/8"=1'-0"

ALLOWABLE WINDOWS AND DOOR PRESSURE		
NO. DESCRIP	TRIBUTARY AREA	PRESSURE
4W	ZONE 4 (WINDOWS 10 SFT)	41.80 P.S.F -45.29 P.S.F
4D	ZONE 4 (DOOR 20 SFT)	39.95 P.S.F -43.44 P.S.F
5W	ZONE 5 (WINDOWS 10 SFT)	41.801 P.S.F -55.74 P.S.F
5D	ZONE 5 (DOOR 20 SFT)	39.95 P.S.F -52.04 P.S.F


NOTE: "a"=11'-2"

WINDOWS & DOORS PRESSURES ELEVATIONS

VILLA & ASSOCIATES INC.
ARCHITECTURE - PLANNING - INTERIOR DESIGN
5801 SW 69 AVENUE - MIAMI, FLORIDA 33155
TEL. 305-613-0865 - E-Mail: Jvillarchitect@gmail.com

CONSULTANT : ARCHI-TEK STUDIO CORP.

TEL. 305-799-8016 - E-Mail: maguilar@architekstudio.com

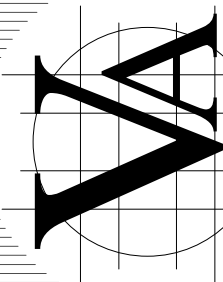

DATE: SCALE:
AS
SHOWN

PROJECT NO:

DRAWING NO :

S-9

ALAYM AGUILAR
FL P.E. #92154
Email : 305maguilar@gmail.com
cell : 305-710-2987

REVISIONS

FIDANZA'S FAMILY HOUSE

11041 SW 77TH AVE, PINECREST, FL 33156

Corporation Licence
#AA0003589

Architectural Seal

JORGE L VILLAVENCIO
NC. AR0012110