
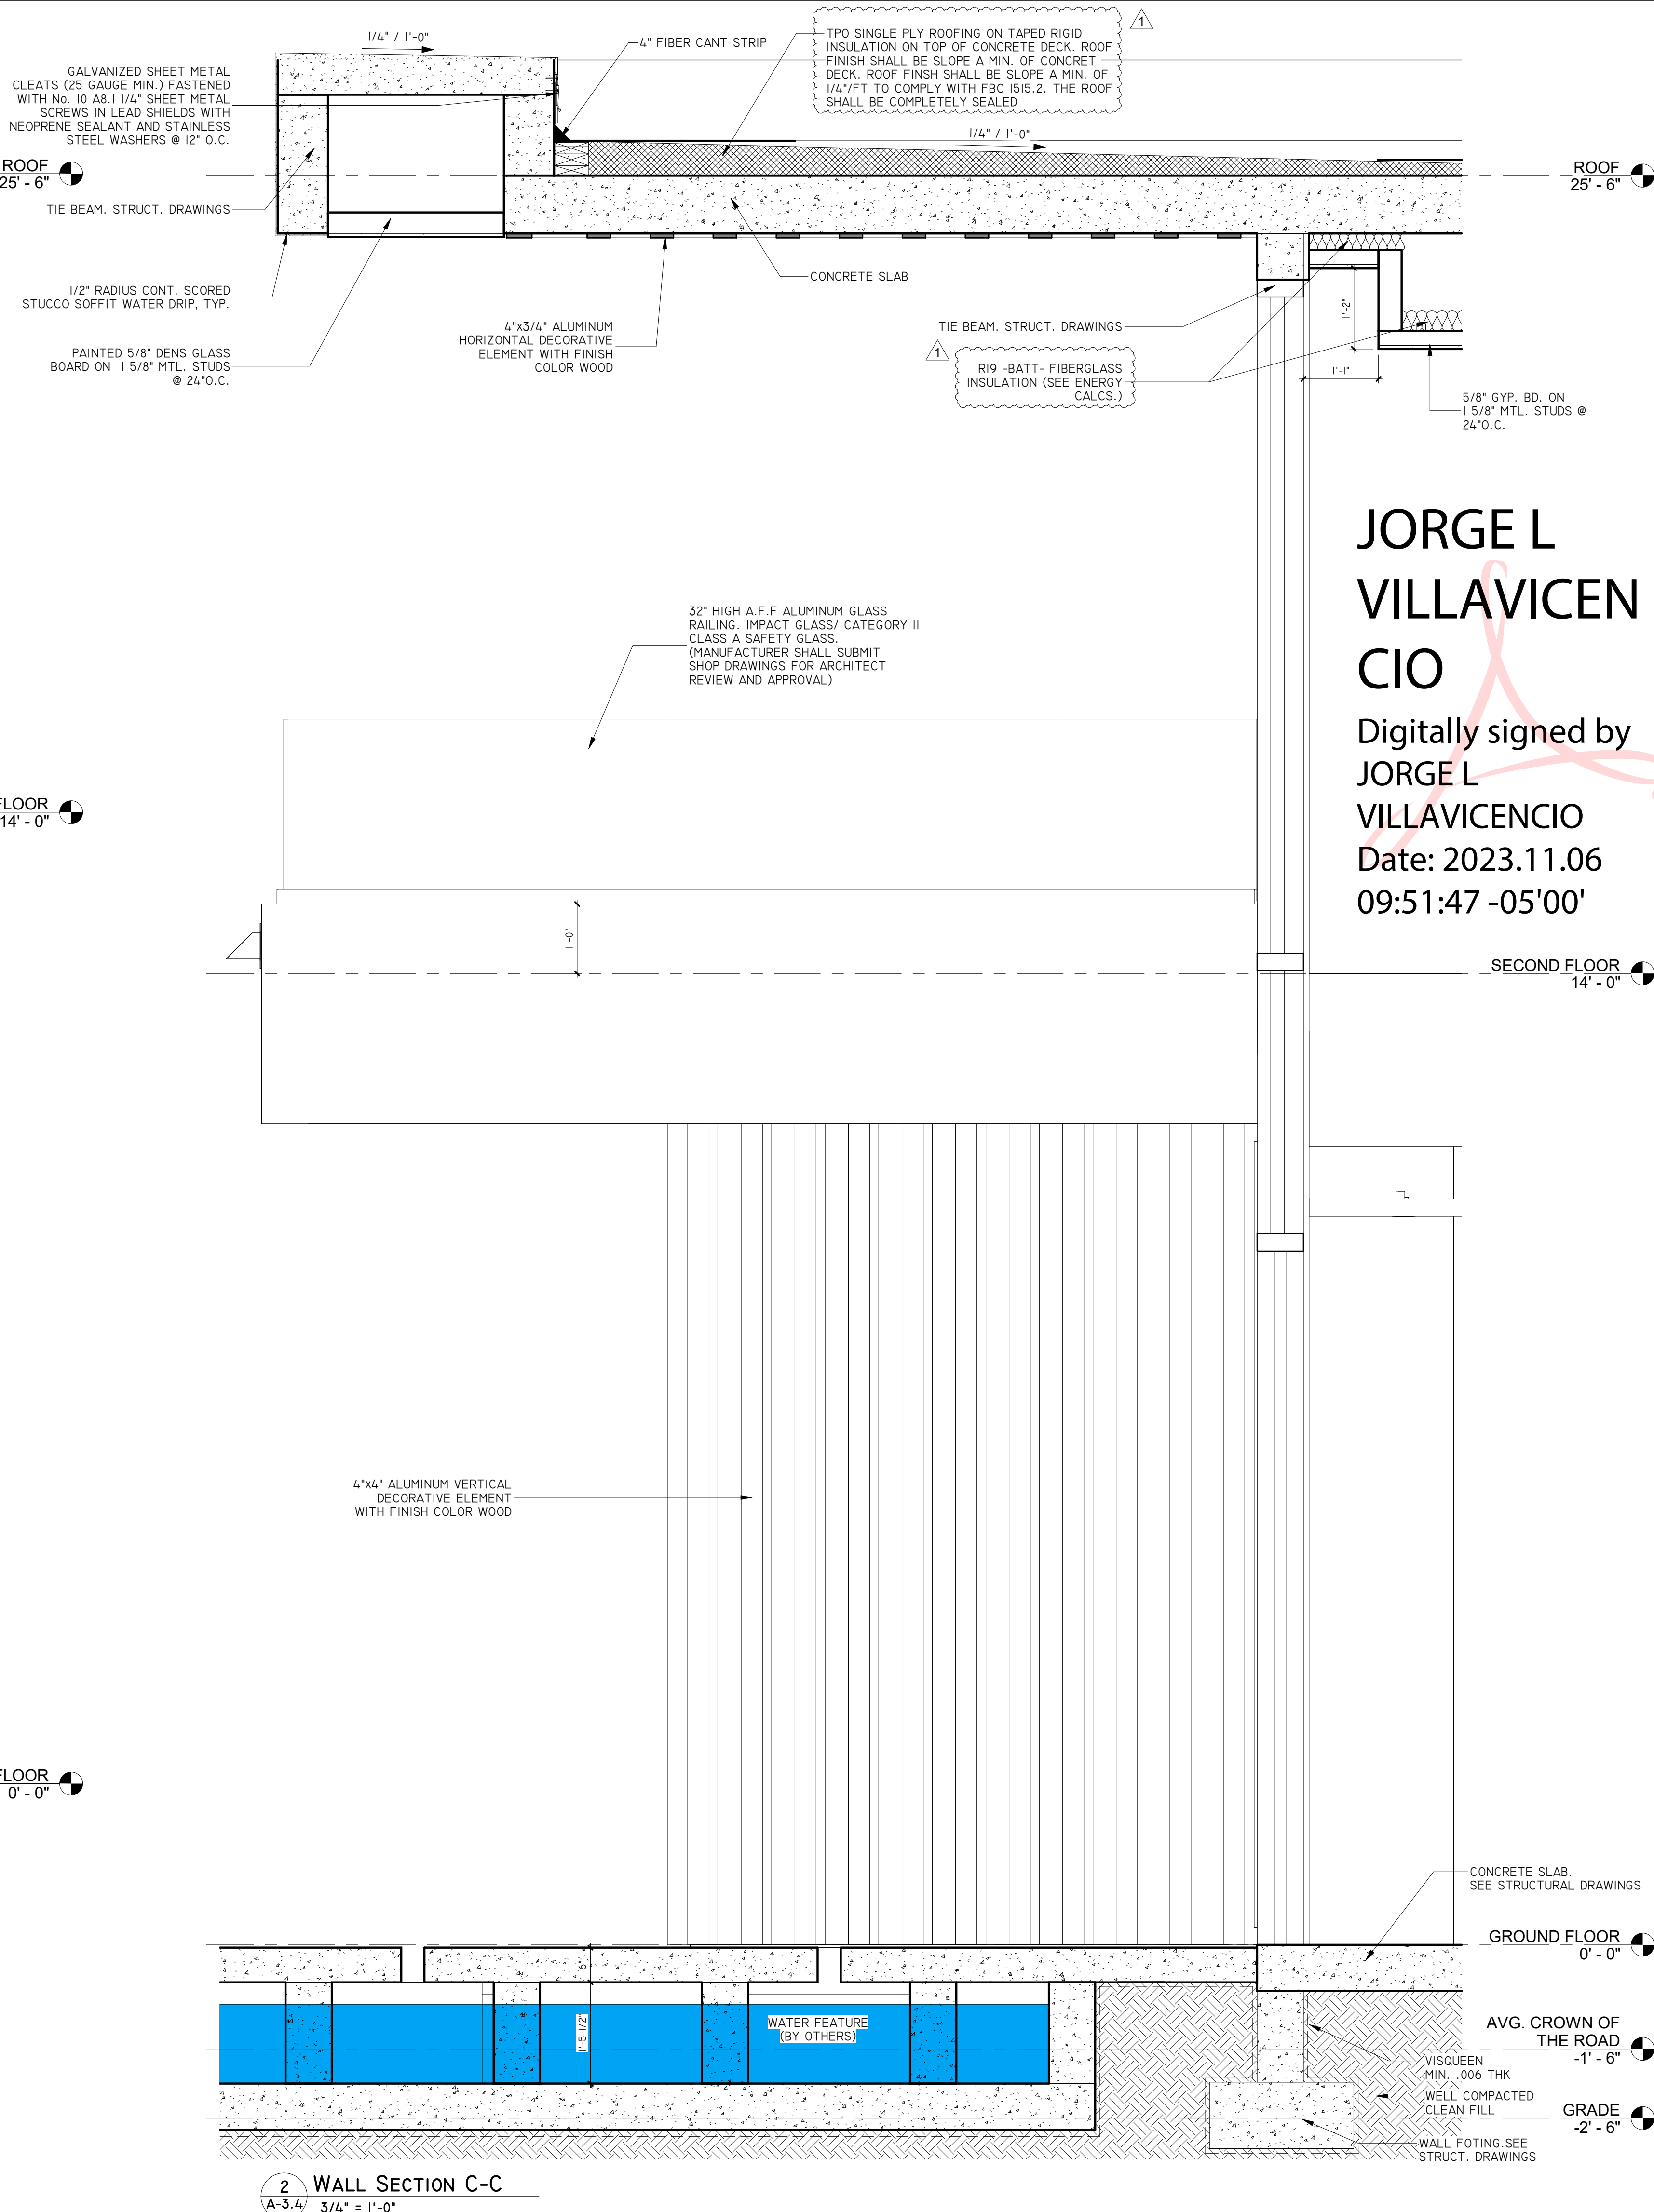


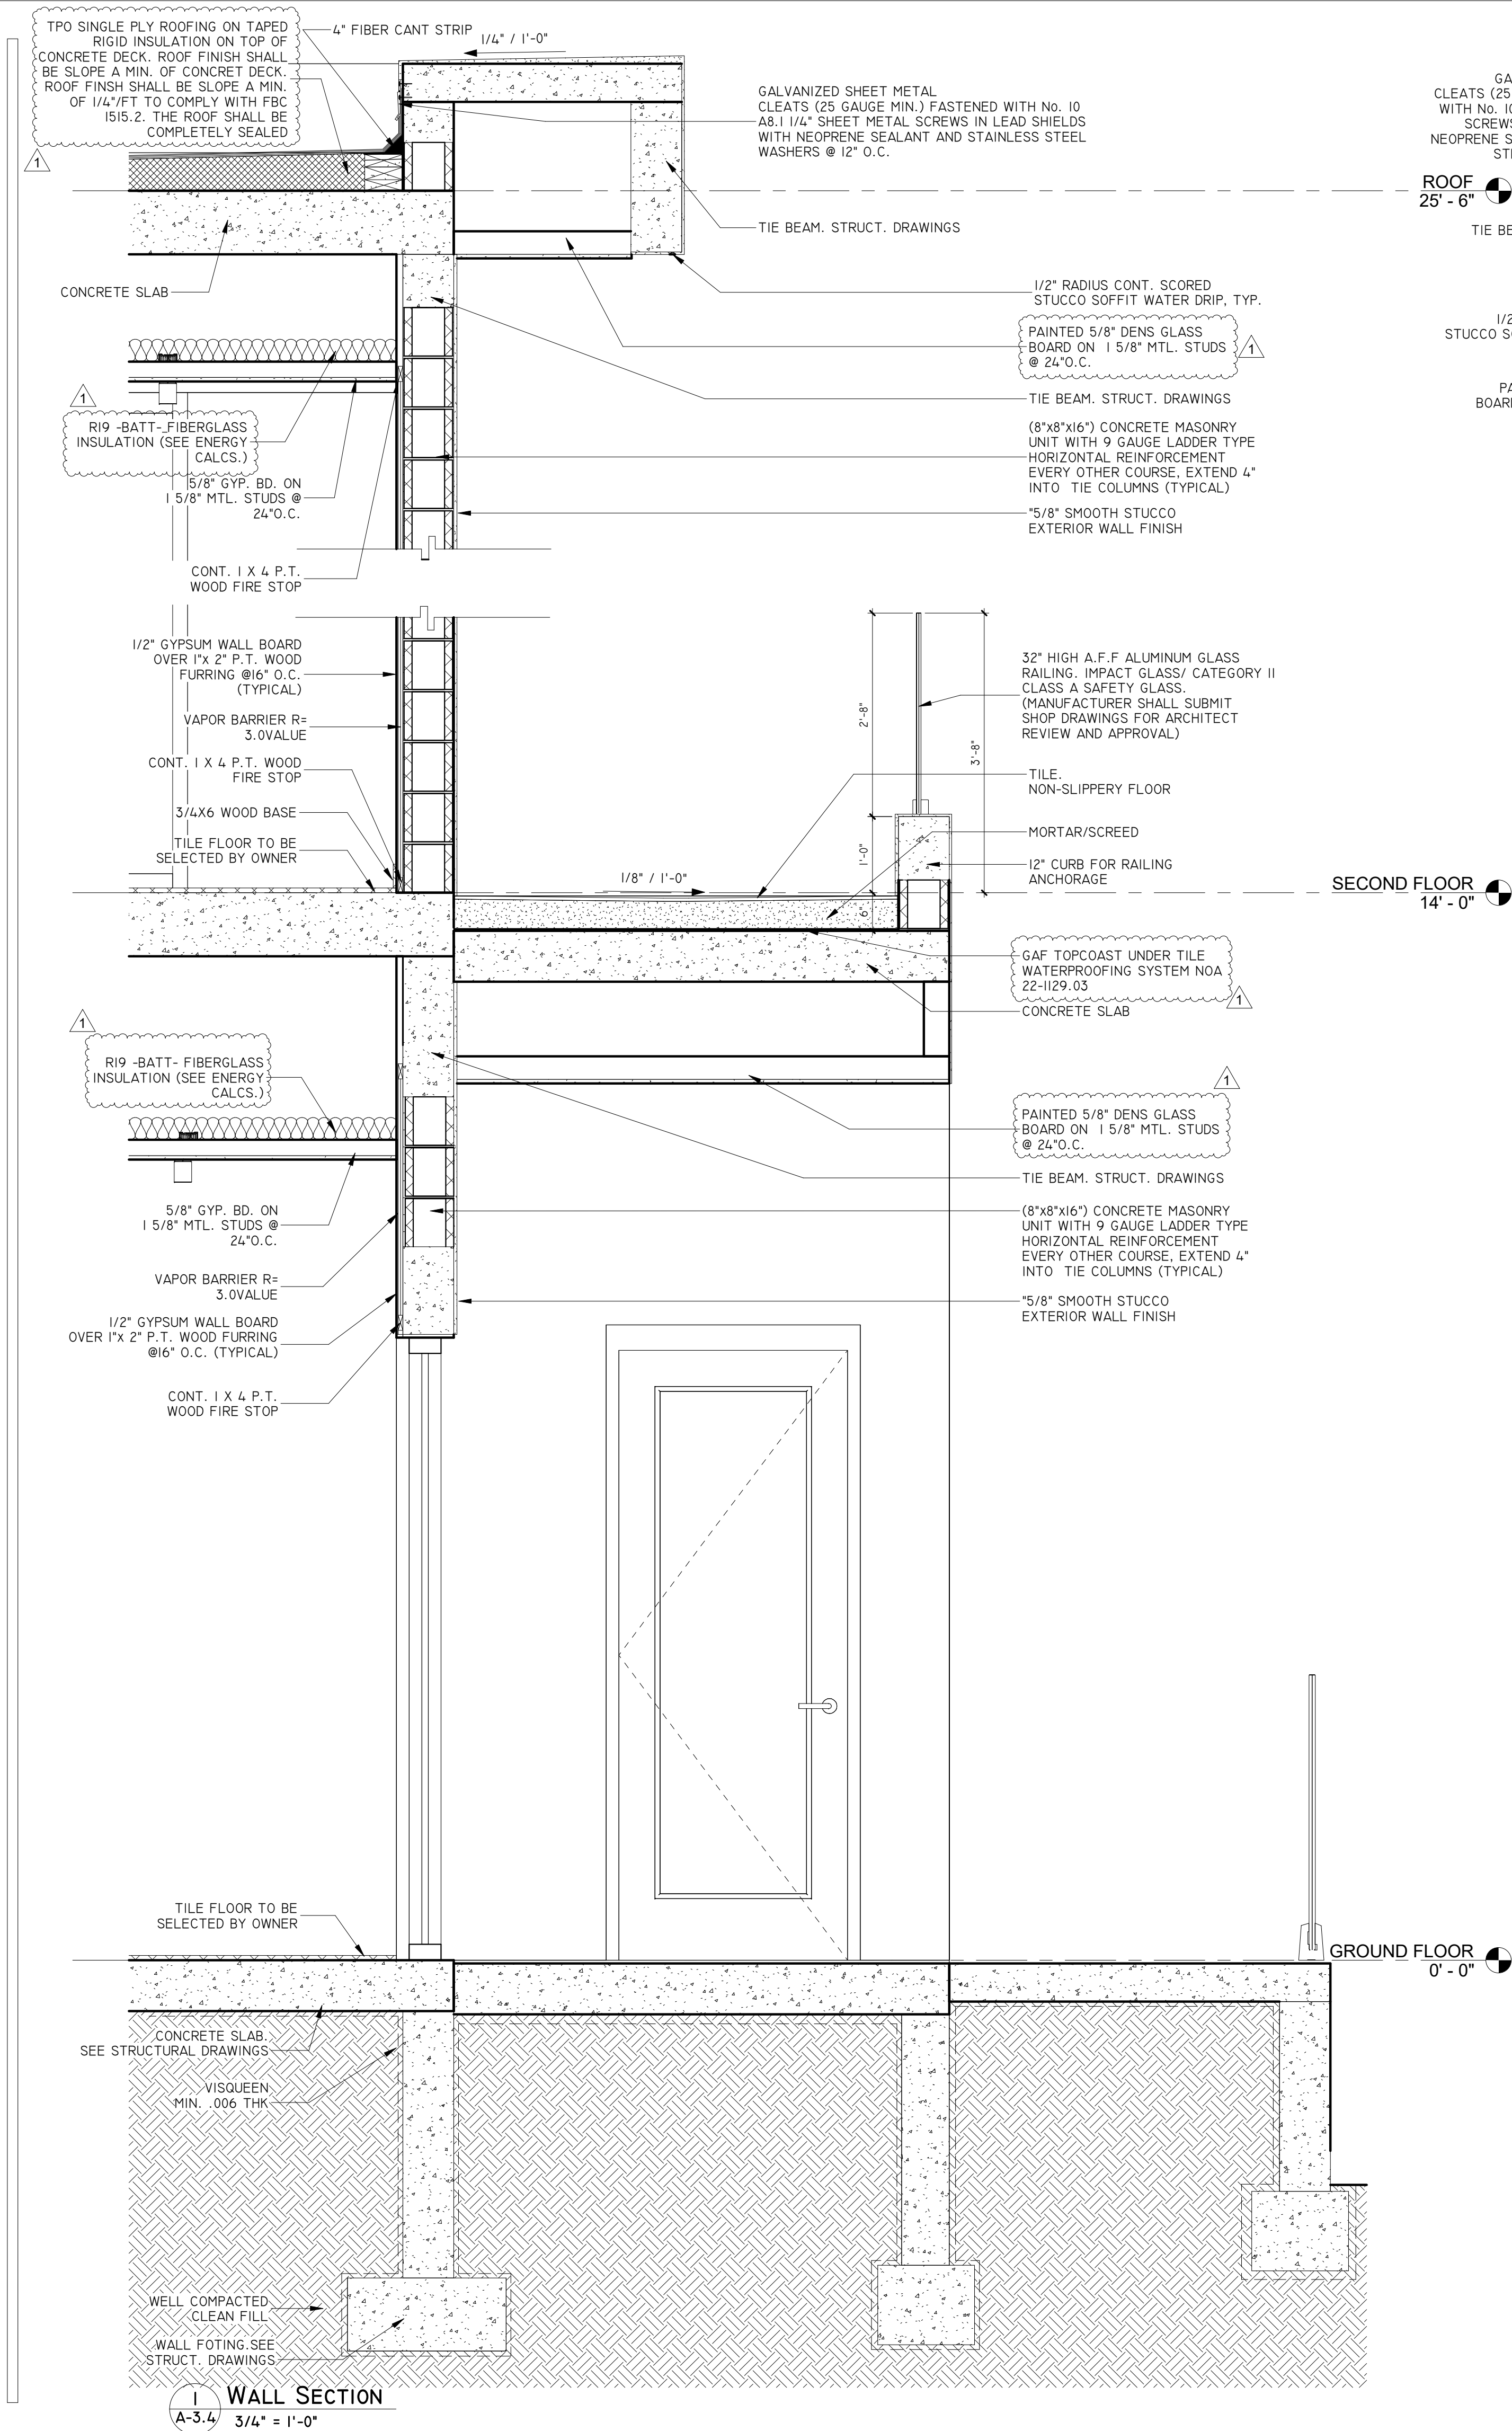

JORGE L VILLAVICEN CIO

Digitally signed by JORGE L VILLAVICENCIO


Date: 2023.11.06 09:51:47 -05'00'

REVISIONS		
Rev.	Date	Description
1	10-9-2023	Building comment

FIDANZA'S FAMILY HOUSE

PERMIT SET

11041 SW 77TH AVE, PINECREST, FL 33156

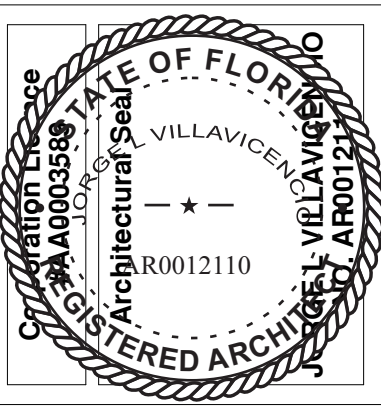

VILLA & ASSOCIATES INC.


ARCHITECTURE PLANNING INTERIOR DESIGN

5801 SW 69 AVENUE MIAMI, FLORIDA 33155

TEL. 305-613-0865 - E-Mail Jvillarchitect@gmail.com

CONSULTANT: ARCHI-TEK STUDIO CORP.

TEL. 305-799-8016 - E-Mail maguilar@architekstudio.com

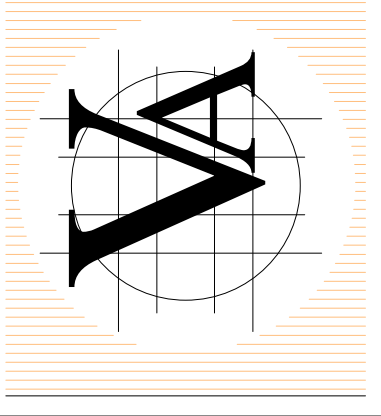

DATE: 10-20-2022	SCALE: AS SHOWN
PROJECT NO: WALL SECTION	
DRAWING NO : A-3.4	