


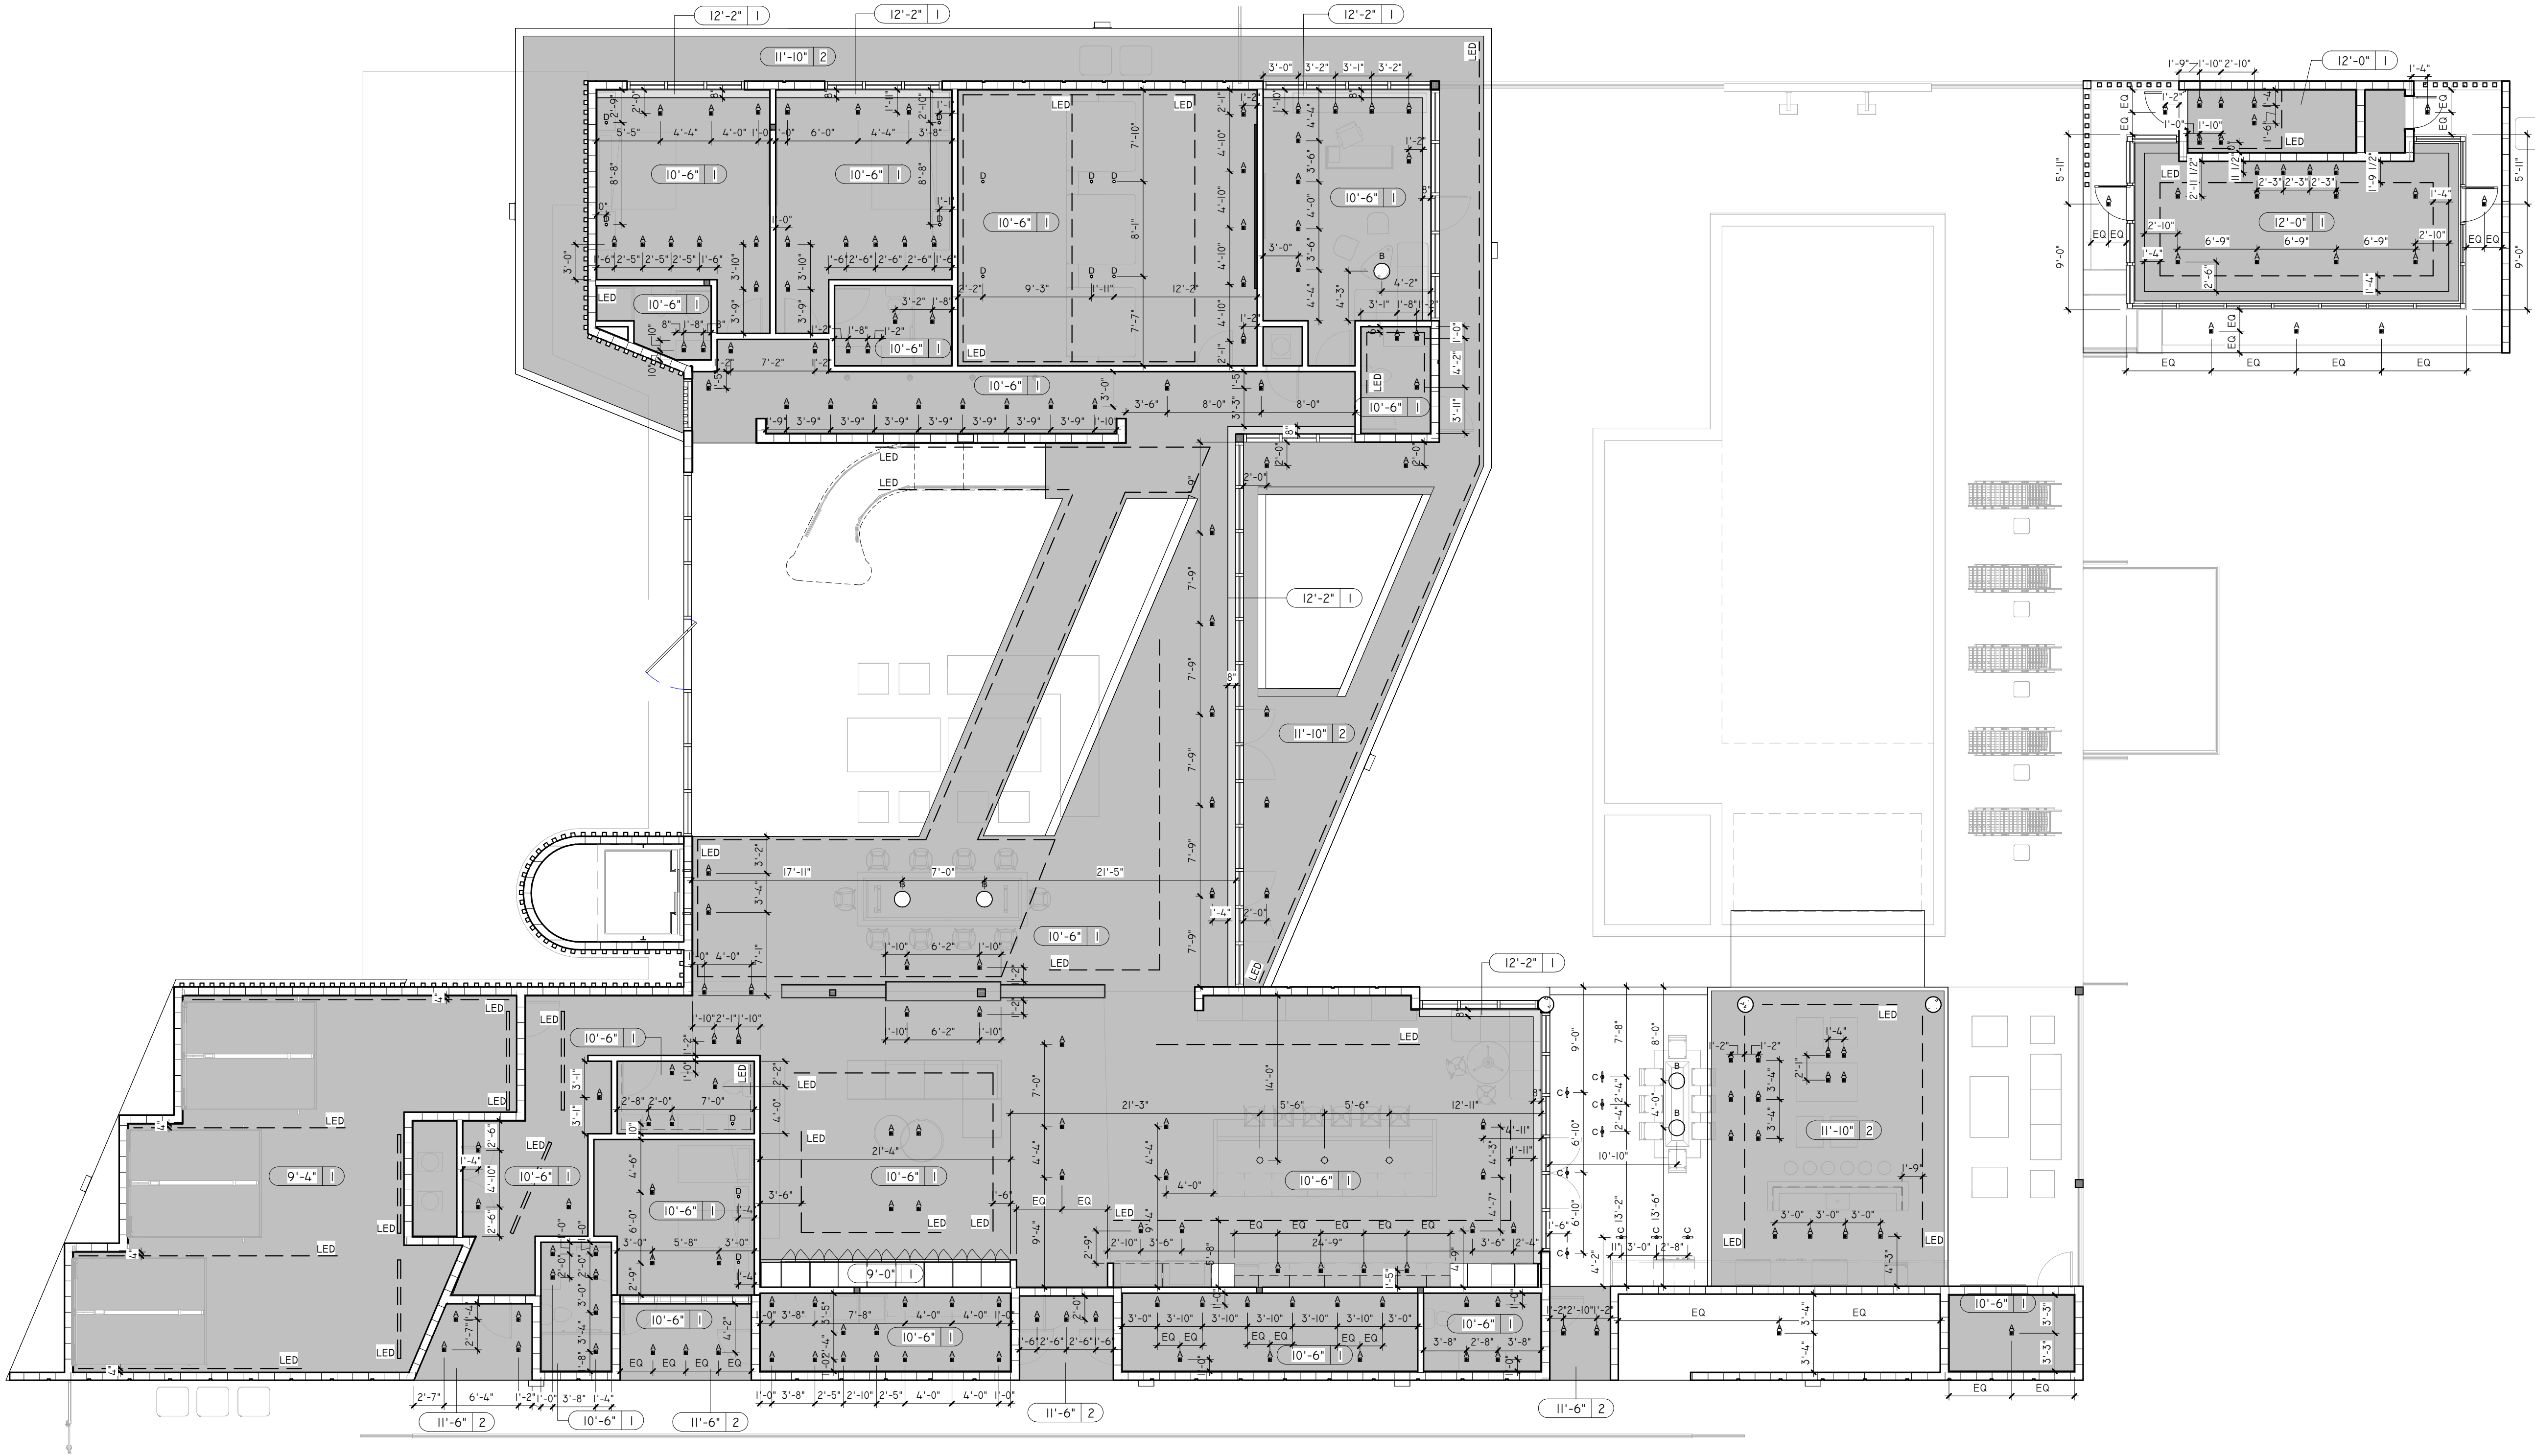

R.F.C. GROUND FLOOR
1/8" = 1'-0"

CEILING MATERIAL LEGEND	
	CEILING HEIGHT
	CEILING MATERIAL TYPE
	DOWNLIGHT
	PENDANT LIGHT
	TRACK LIGHT
	LIGHTING CEILING MOUNTED
	LIGHTING FLOOR (SEE SHEET A-1.0 & A-1.1 LOCATION LIGHTING)
SEE ELECTRICAL DRAWINGS FOR LOCATION OF ADDITIONAL WALL-MOUNTED LIGHTING	

INTERIOR WALL - CEILING FINISH NOTE:	
AS PER NFPA 30.3.3.2, INTERIOR WALL AND CEILING FINISH MATERIALS COMPLYING WITH 10.2.3 SHALL BE PERMITTED AS FOLLOWS:	
(1) EXIT ENCLOSURES - CLASS A	
(2) LOBBIES AND CORRIDORS - CLASS A OR CLASS B	
(3) OTHER SPACES - CLASS A, CLASS B, OR CLASS C	


NOTE:
METAL RUNNERS AT CEILING SOFFITS SHALL BE ATTACHED TO SLAB, ANCHOR WITH (2) .145" SHANK DIA. POWDER DRIVEN FASTENER X 3/4" (0.75") EMBED @ EACH STUD, TYPICAL.
DEPTH OF EMBEDMENT SHOULD BE LIMITED TO 0.75".
PENETRATIONS ARE TO BE DRY DRILLED ONLY. PRIOR TO DRILLING OR USING POWDER ACTUATED FASTENERS, THE PROPOSED LOCATION OF THE FASTENER PENETRATION ON THE UNDERSIDE OR TOPSIDE OF THE SLAB IS TO BE SCANNED USING A HAND HELD METAL DETECTOR SUITABLE TO DETECT METAL IN CONCRETE UP TO DEPTH OF 2". IF METAL IS DETECTED AT THE PROPOSED PENETRATION RELOCATE THE PENETRATION TO AN AREA OF NOT DETECTED METAL.

CEILING SCHEDULE GROUND FLOOR			
Type Mark	Type Comments	Level	Height Offset From Level
1	PAINTED GYPSUM BOARD	GROUND FLOOR	9' - 0"
1	PAINTED GYPSUM BOARD	GROUND FLOOR	9' - 4"
1	PAINTED GYPSUM BOARD	GROUND FLOOR	10' - 6"
1	PAINTED GYPSUM BOARD	GROUND FLOOR	12' - 0"
1	PAINTED GYPSUM BOARD	GROUND FLOOR	12' - 2"
1	PAINTED GYPSUM BOARD	GROUND FLOOR	12' - 10"
2	PAINTED 5/8" DENS GLASS BOARD	GROUND FLOOR	11' - 6"
2	PAINTED 5/8" DENS GLASS BOARD	GROUND FLOOR	11' - 10"

NOTE:
REFER TO INTERIOR DESIGN DRAWINGS FOR DETAILS AND REST OF INFORMATION.

REVISIONS	
Rev	Date
1	10-20-2022
Description	
Building comment	


FIDANZA'S FAMILY HOUSE
NEW CONSTRUCTION
11041 SW 77TH AVE, PINECREST, FL 33156

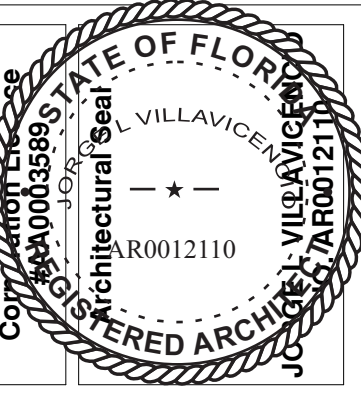

JORGE L VILLAVICENCIO

Digitally signed by JORGE L VILLAVICENCIO
Date: 2023.11.06 09:53:56 -05'00'

VILLA & ASSOCIATES INC.
ARCHITECTURE PLANNING INTERIOR DESIGN
5801 SW 69 AVENUE MIAMI, FLORIDA 33155
TEL. 305-613-0865 - E-Mail Jvillarchitect@gmail.com
CONSULTANT: ARCHI-TEK STUDIO CORP.
TEL. 305-799-8016 - E-Mail maguilar@architekstudio.com

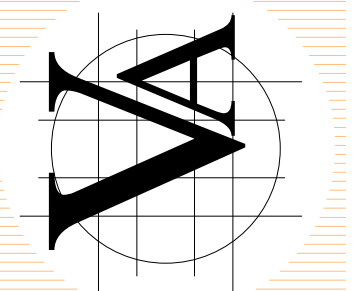

DATE: 10-20-2022
SCALE: AS SHOWN

PROJECT NO:
R.F.C GROUND FLOOR PLAN

DRAWING NO :
A-5.0