




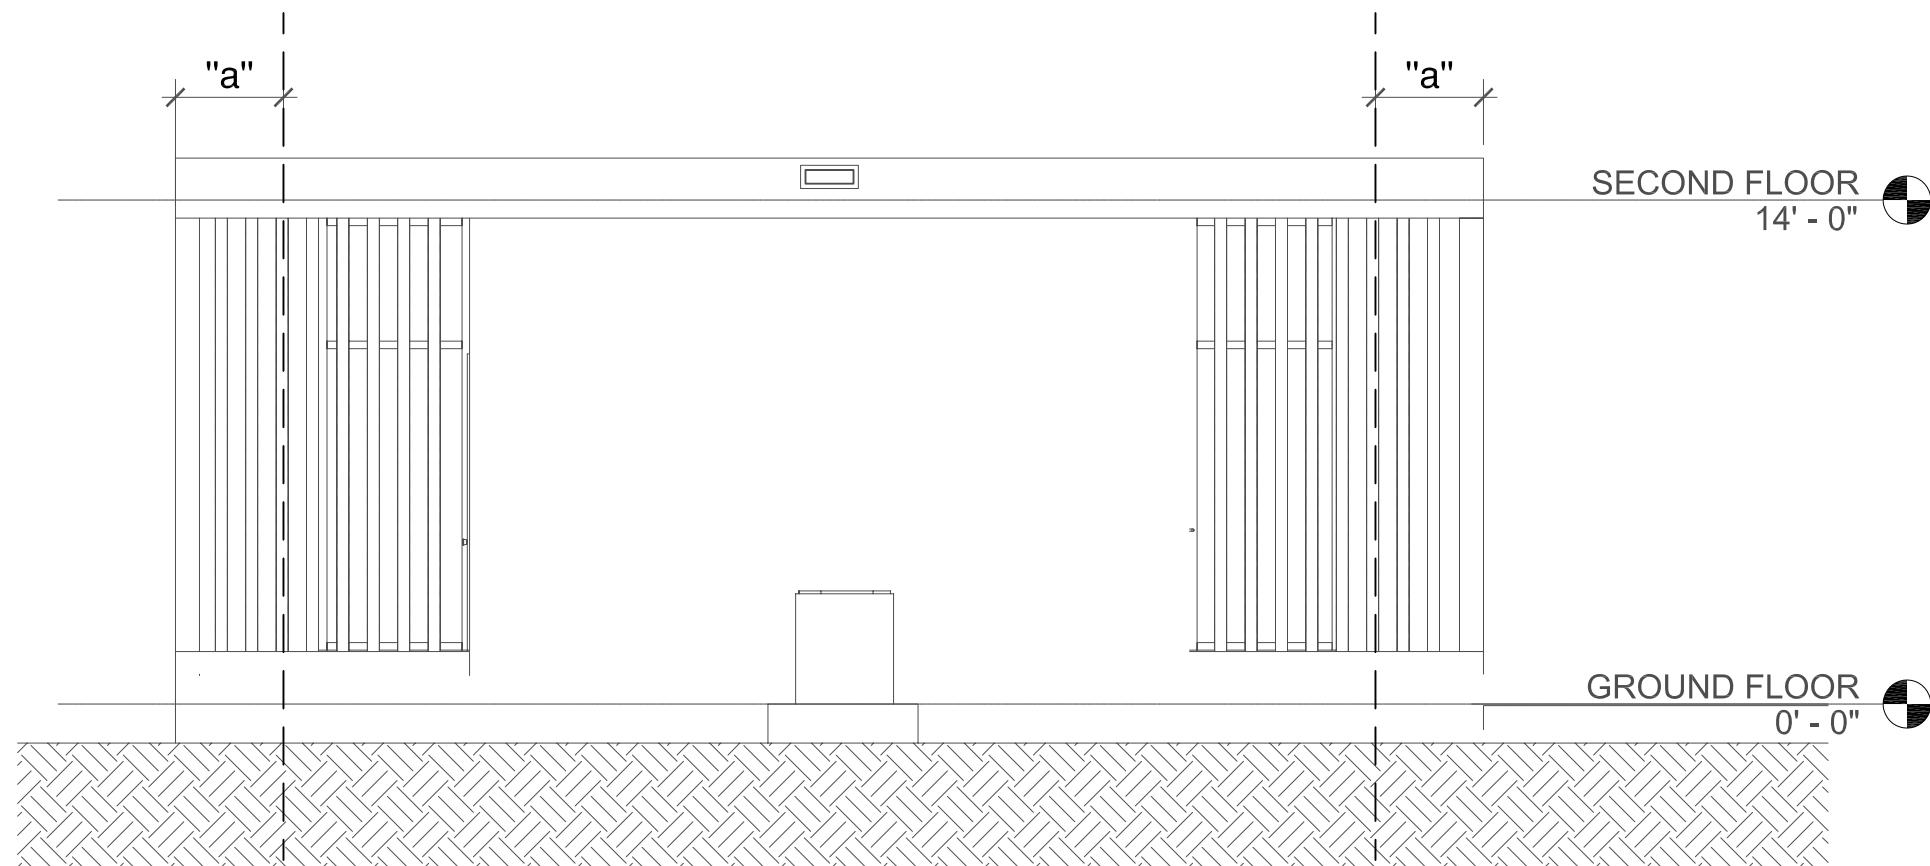


NORTH ELEVATION
SCALE: 1/8"=1'-0"

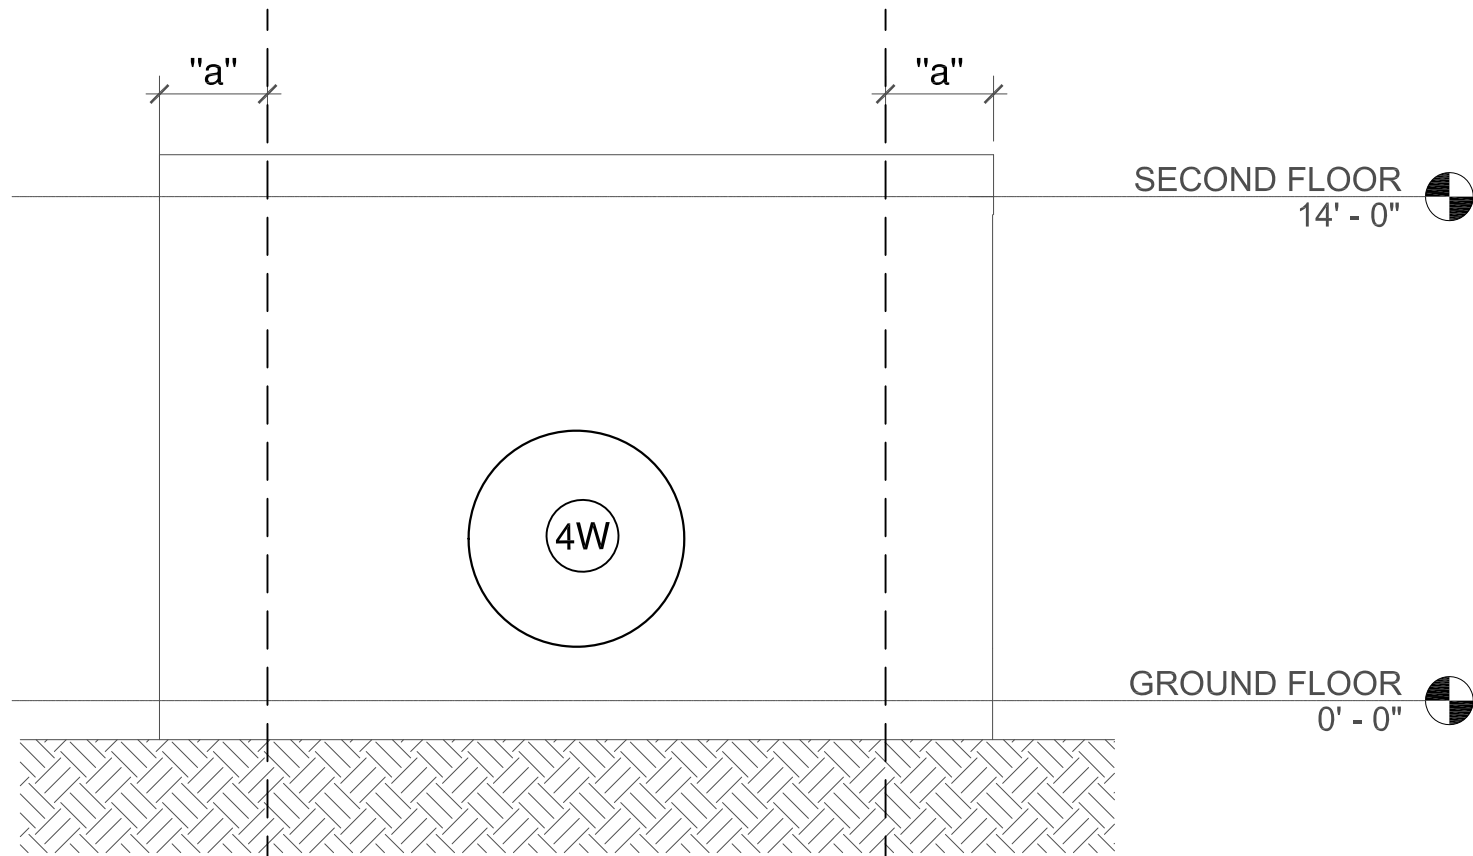

EAST ELEVATION
SCALE: 1/8"=1'-0"

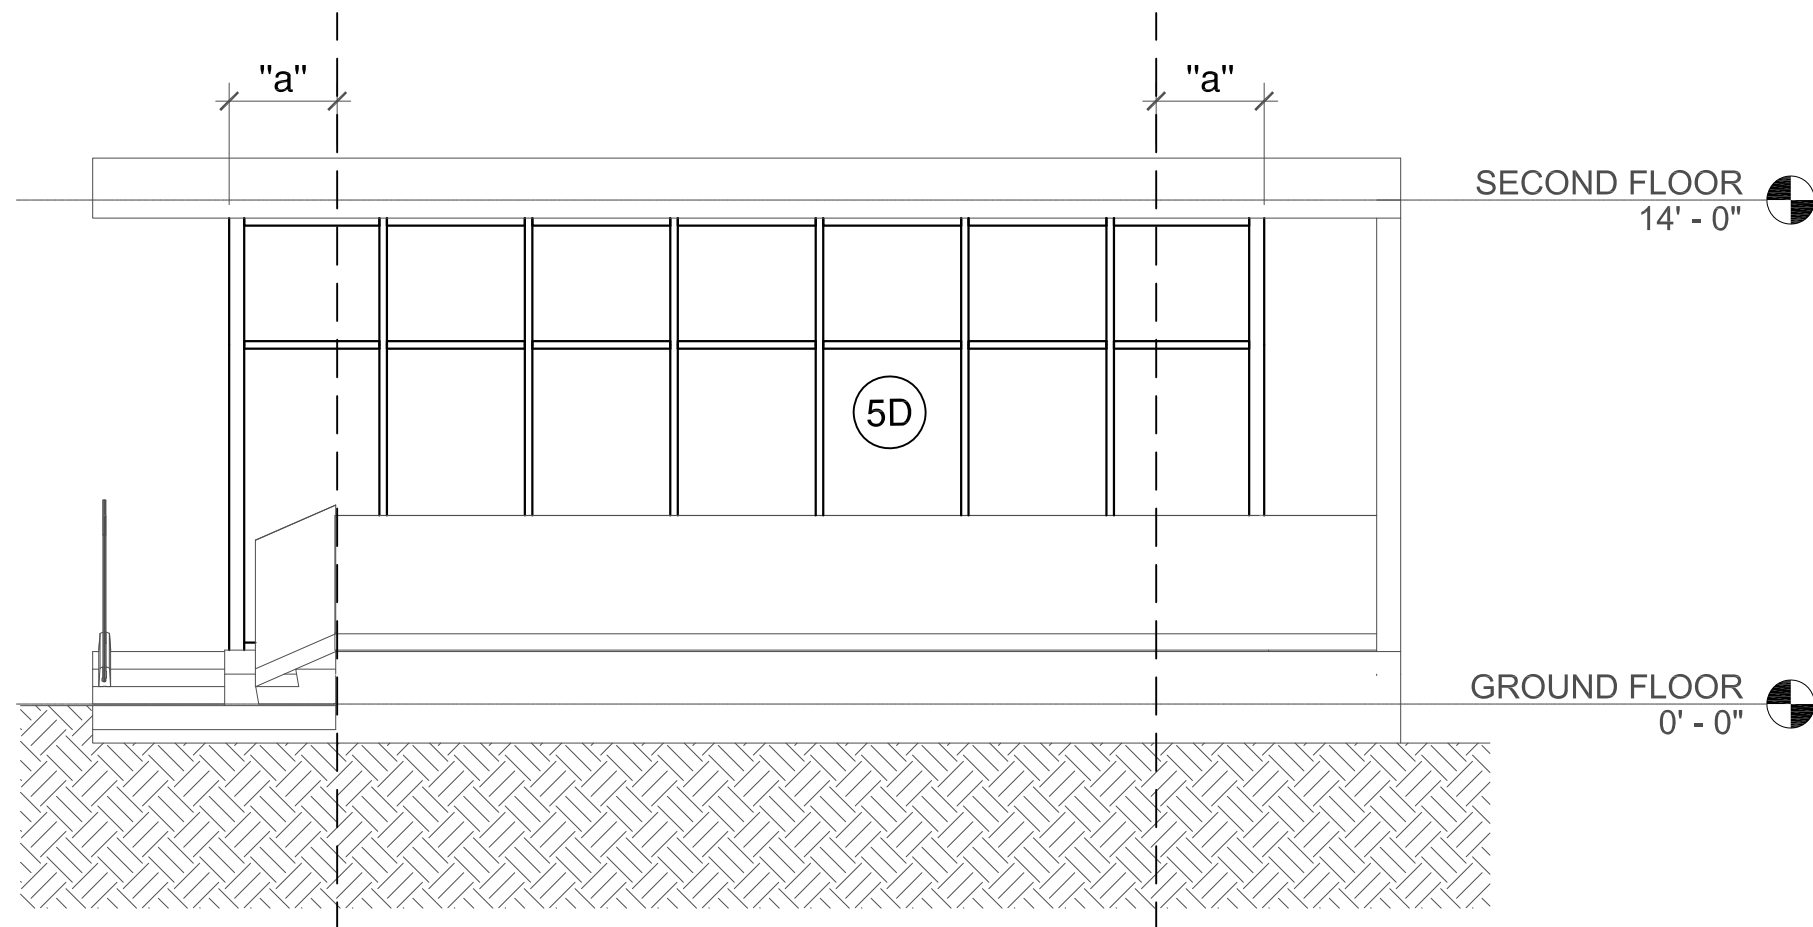

SOUTH ELEVATION
SCALE: 1/8"=1'-0"

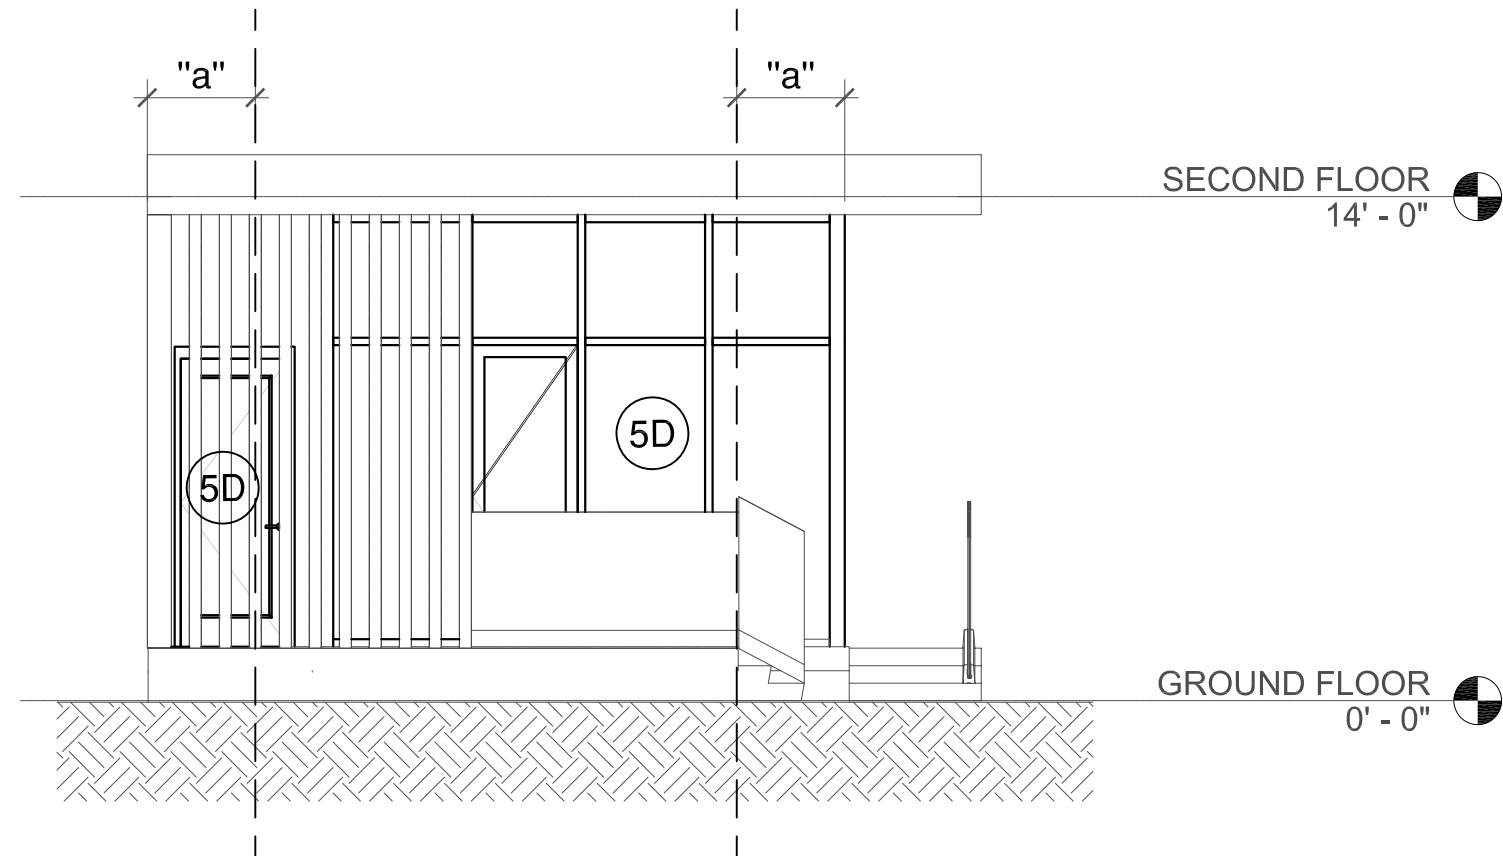

WEST ELEVATION
SCALE: 1/8"=1'-0"

ALLOWABLE WINDOWS AND DOOR PRESSURE		
NO.	DESCRIP	TRIBUTARY AREA
4W	ZONE 4 (WINDOWS 10 SFT)	36.66 P.S.F -39.71 P.S.F
4D	ZONE 4 (DOOR 20 SFT)	35.03 P.S.F -38.09 P.S.F
5W	ZONE 5 (WINDOWS 10 SFT)	36.66 P.S.F -48.88 P.S.F
5D	ZONE 5 (DOOR 20 SFT)	35.03 P.S.F -45.63 P.S.F

NOTE: "a"=3'-0"

ENGINEER
INFORMATION

ALAYM AGUILAR
P.E. No. 92154
T.: 305 710-2987
3aengdrafting@gmail.com

Alaym Aguilar

Digitally signed by Alaym Aguilar
DN: c=US, st=Florida, l=Miami, o=3A
ENGINEERING DRAFTING, INC, cn=Alaym Aguilar,
email=3aengdrafting@gmail.com
Date: 2023.08.25 15:29:43 -04'00'

SEAL

REVISIONS	
Rev.	Description

FIDANZA'S FAMILY HOUSE
NEW CONSTRUCTION
11041 SW 77TH AVE, PINECREST, FL 33156


Corporation Licence
#AA0003589
Architectural Seal

JORGE L VILLAVENCIO
NC. AR0012110

VILLA & ASSOCIATES INC.

ARCHITECTURE - PLANNING - INTERIOR DESIGN
5801 SW 69 AVENUE - MIAMI, FLORIDA 33155
TEL. 305-613-0865 - E-Mail Jvillararchitect@gmail.com

CONSULTANT: ARCHI-TEK STUDIO CORP.
TEL. 305-799-8016 - E-Mail maguilar@architekstudio.com

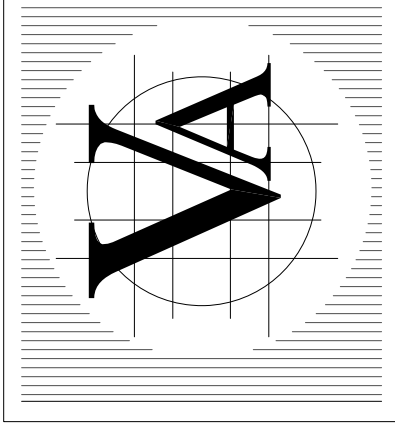

DATE: 10-20-2022	SCALE: AS SHOWN
PROJECT NO: Unnamed	
DRAWING NO : S-10	

WINDOWS & DOORS PRESSURES ELEVATIONS (GYM)