
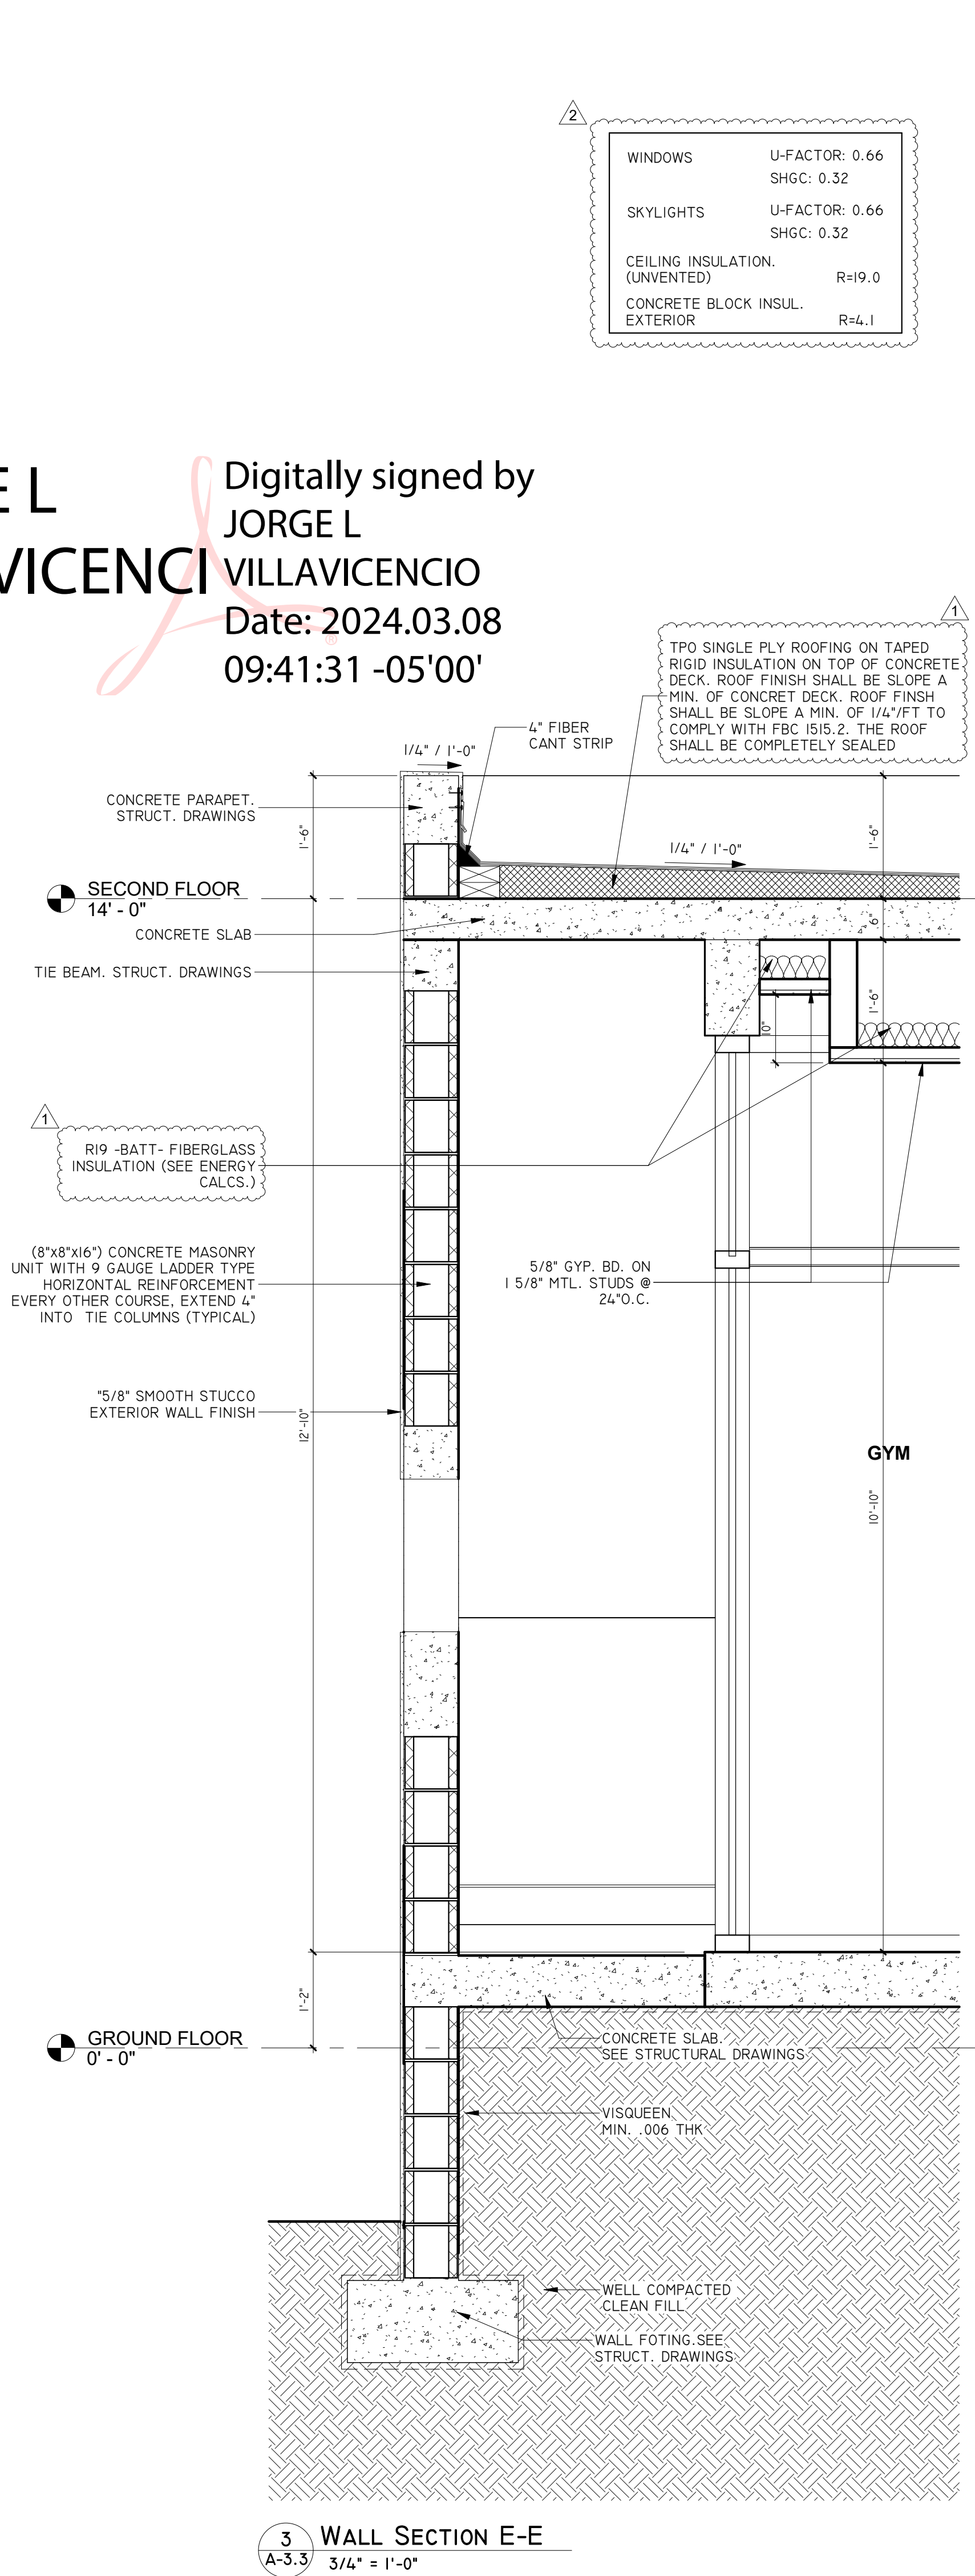
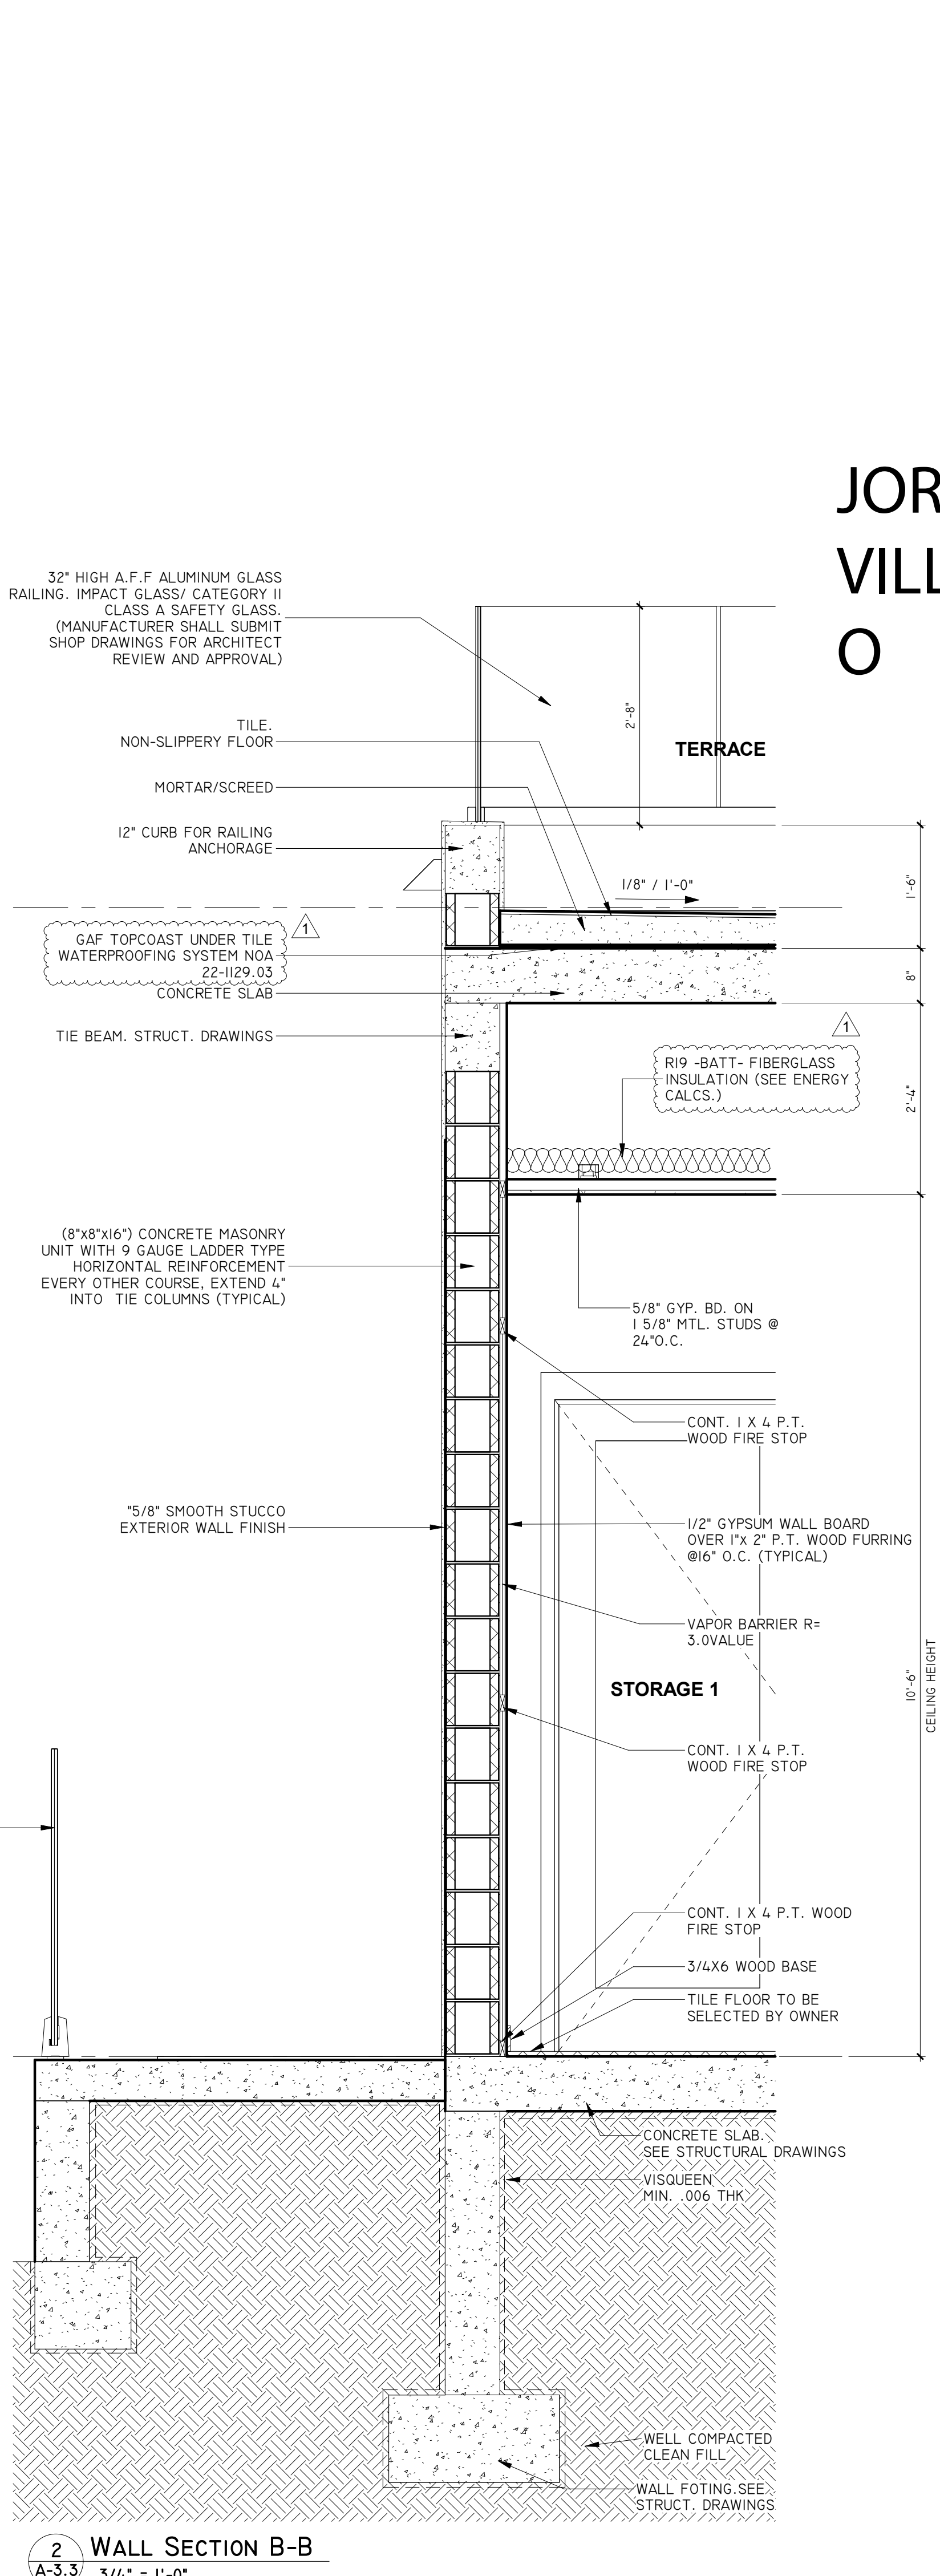


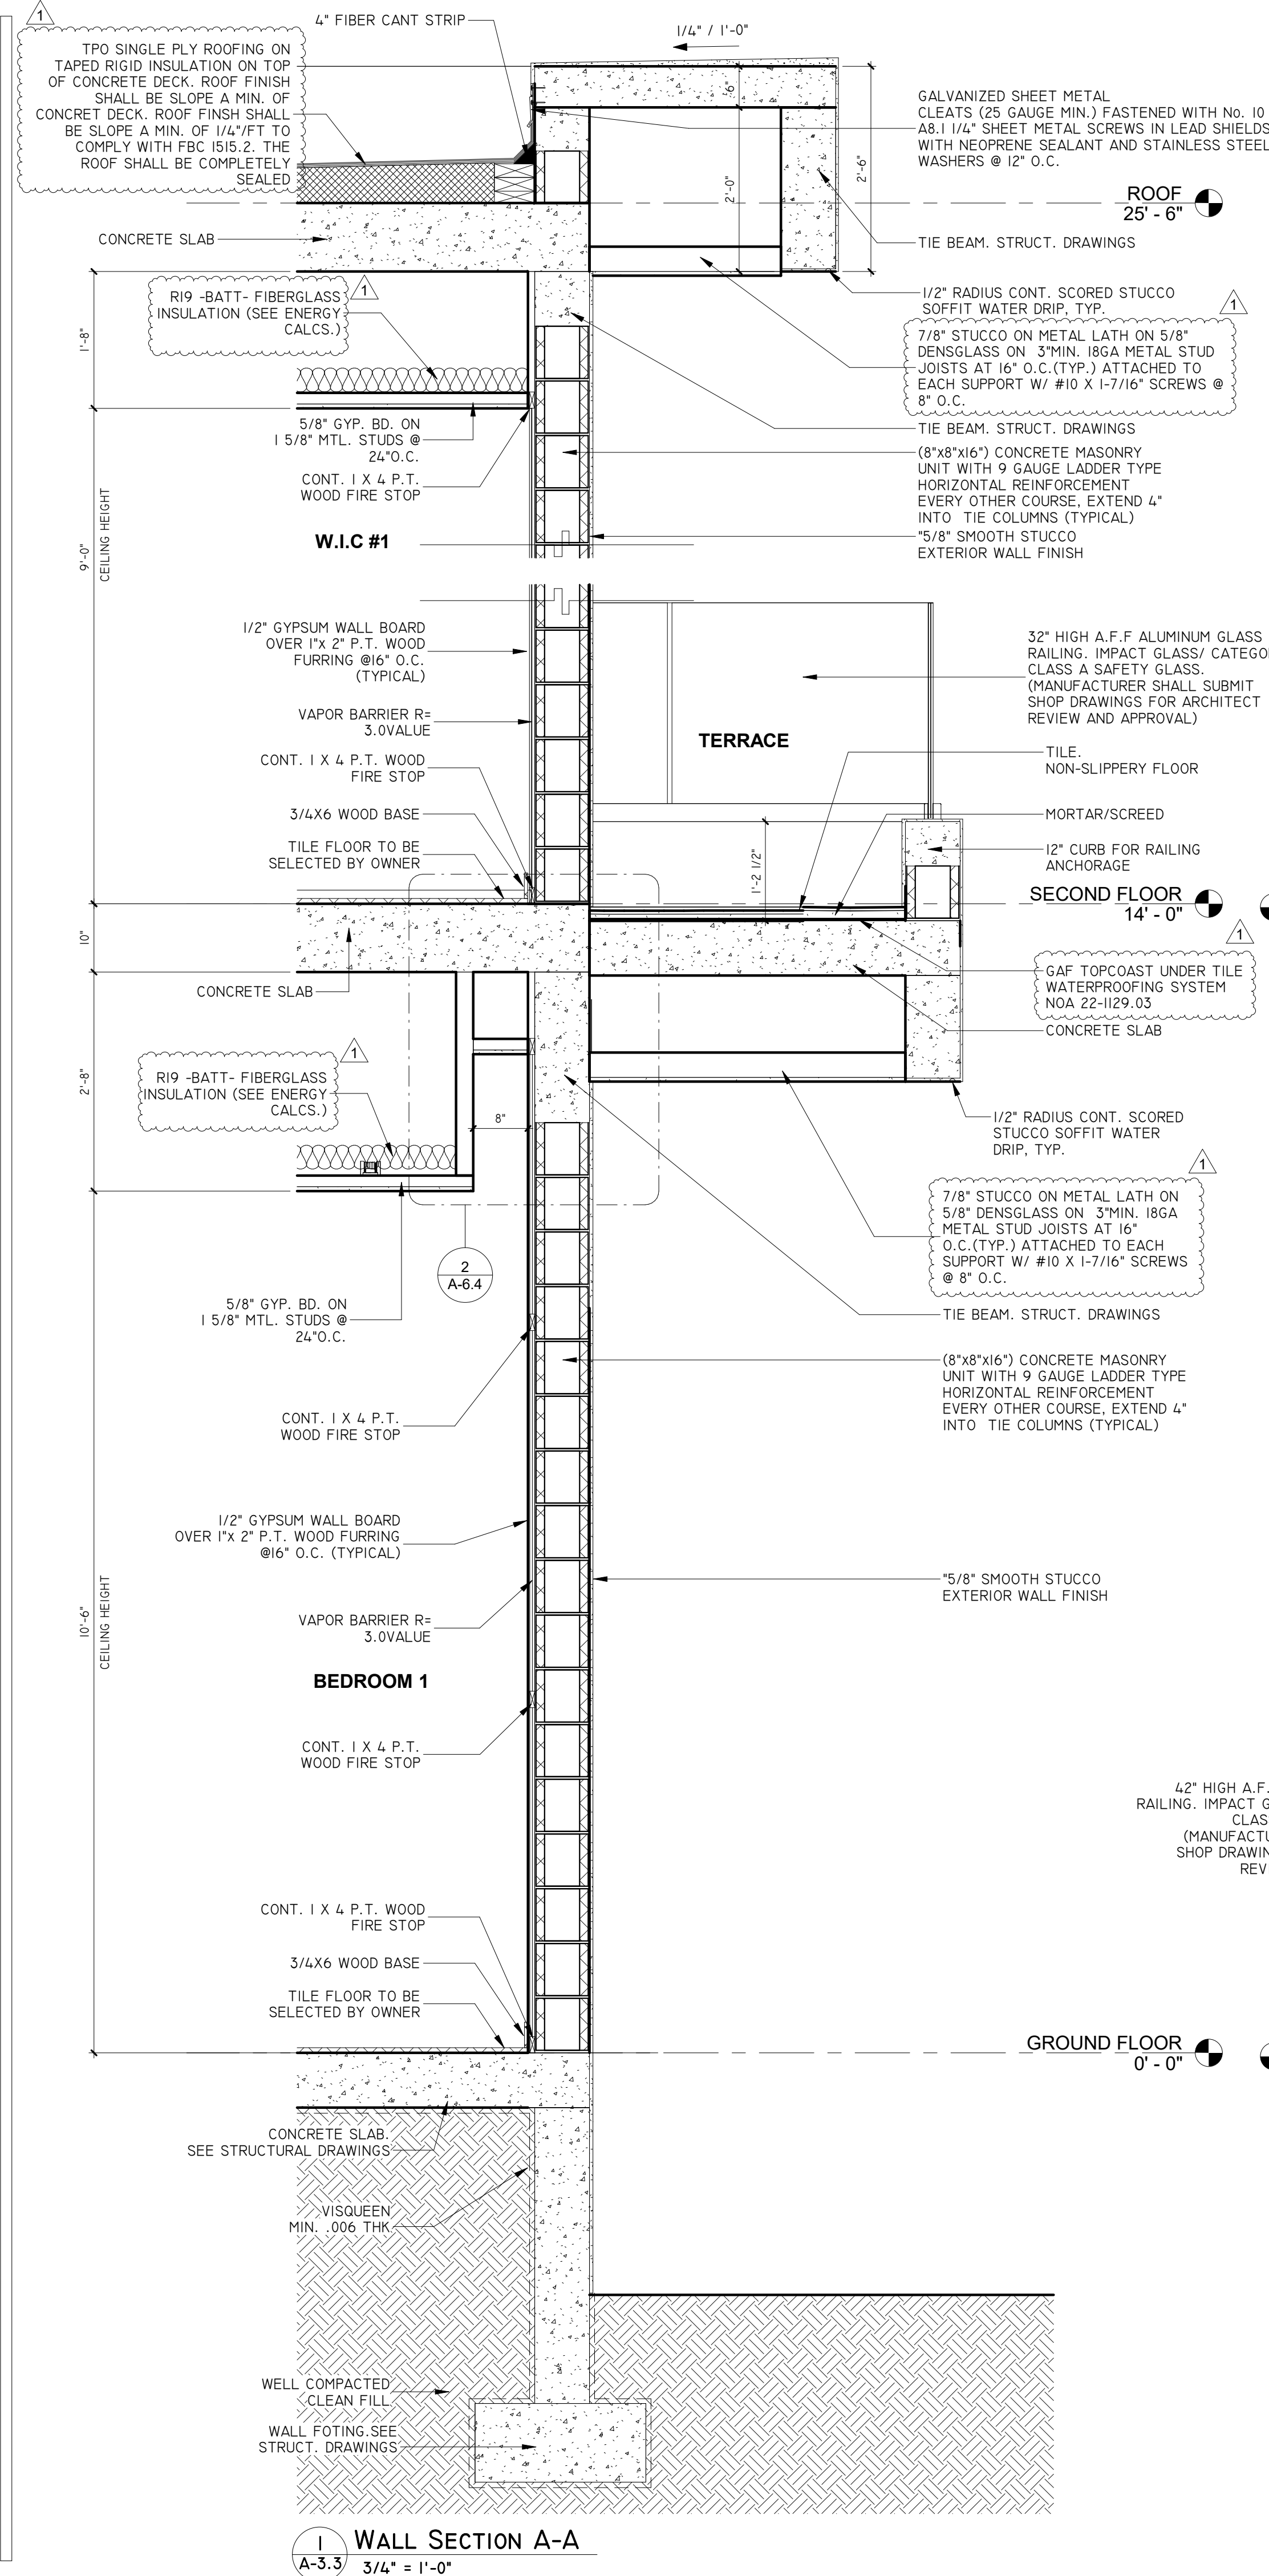

WINDOWS	U-FACTOR: 0.66
	SHGC: 0.32
SKYLIGHTS	U-FACTOR: 0.66
	SHGC: 0.32
CEILING INSULATION (UNVENTED)	R=19.0
CONCRETE BLOCK INSUL. EXTERIOR	R=4.1

JORGE L VILLAVICENCIO

Digitally signed by JORGE L VILLAVICENCIO
Date: 2024.03.08 09:41:31 -05'00'

REVISIONS

Rev	Date	Description
1	10-20-2022	Building comment
2	02-20-2024	Building comment

FIDANZA'S FAMILY HOUSE

NEW CONSTRUCTION

11041 SW 77TH AVE, VILLAGE OF PINECREST, FL 33156

Seal of the State of Florida

VILLAVICENCIO JORGE L

REGISTERED ARCHITECT

FL 00012110

VILLA & ASSOCIATES INC.

ARCHITECTURE PLANNING INTERIOR DESIGN

5801 SW 69 AVENUE MIAMI, FLORIDA 33155

TEL. 305-613-0865 - E-Mail Jvillarchitect@gmail.com

CONSULTANT: ARCHI-TEK STUDIO CORP.

TEL. 305-799-8016 - E-Mail maguilar@architekstudio.com

DATE: 10-20-2022

SCALE: AS SHOWN

PROJECT NO:

WALL SECTION

DRAWING NO:

A-3.3