



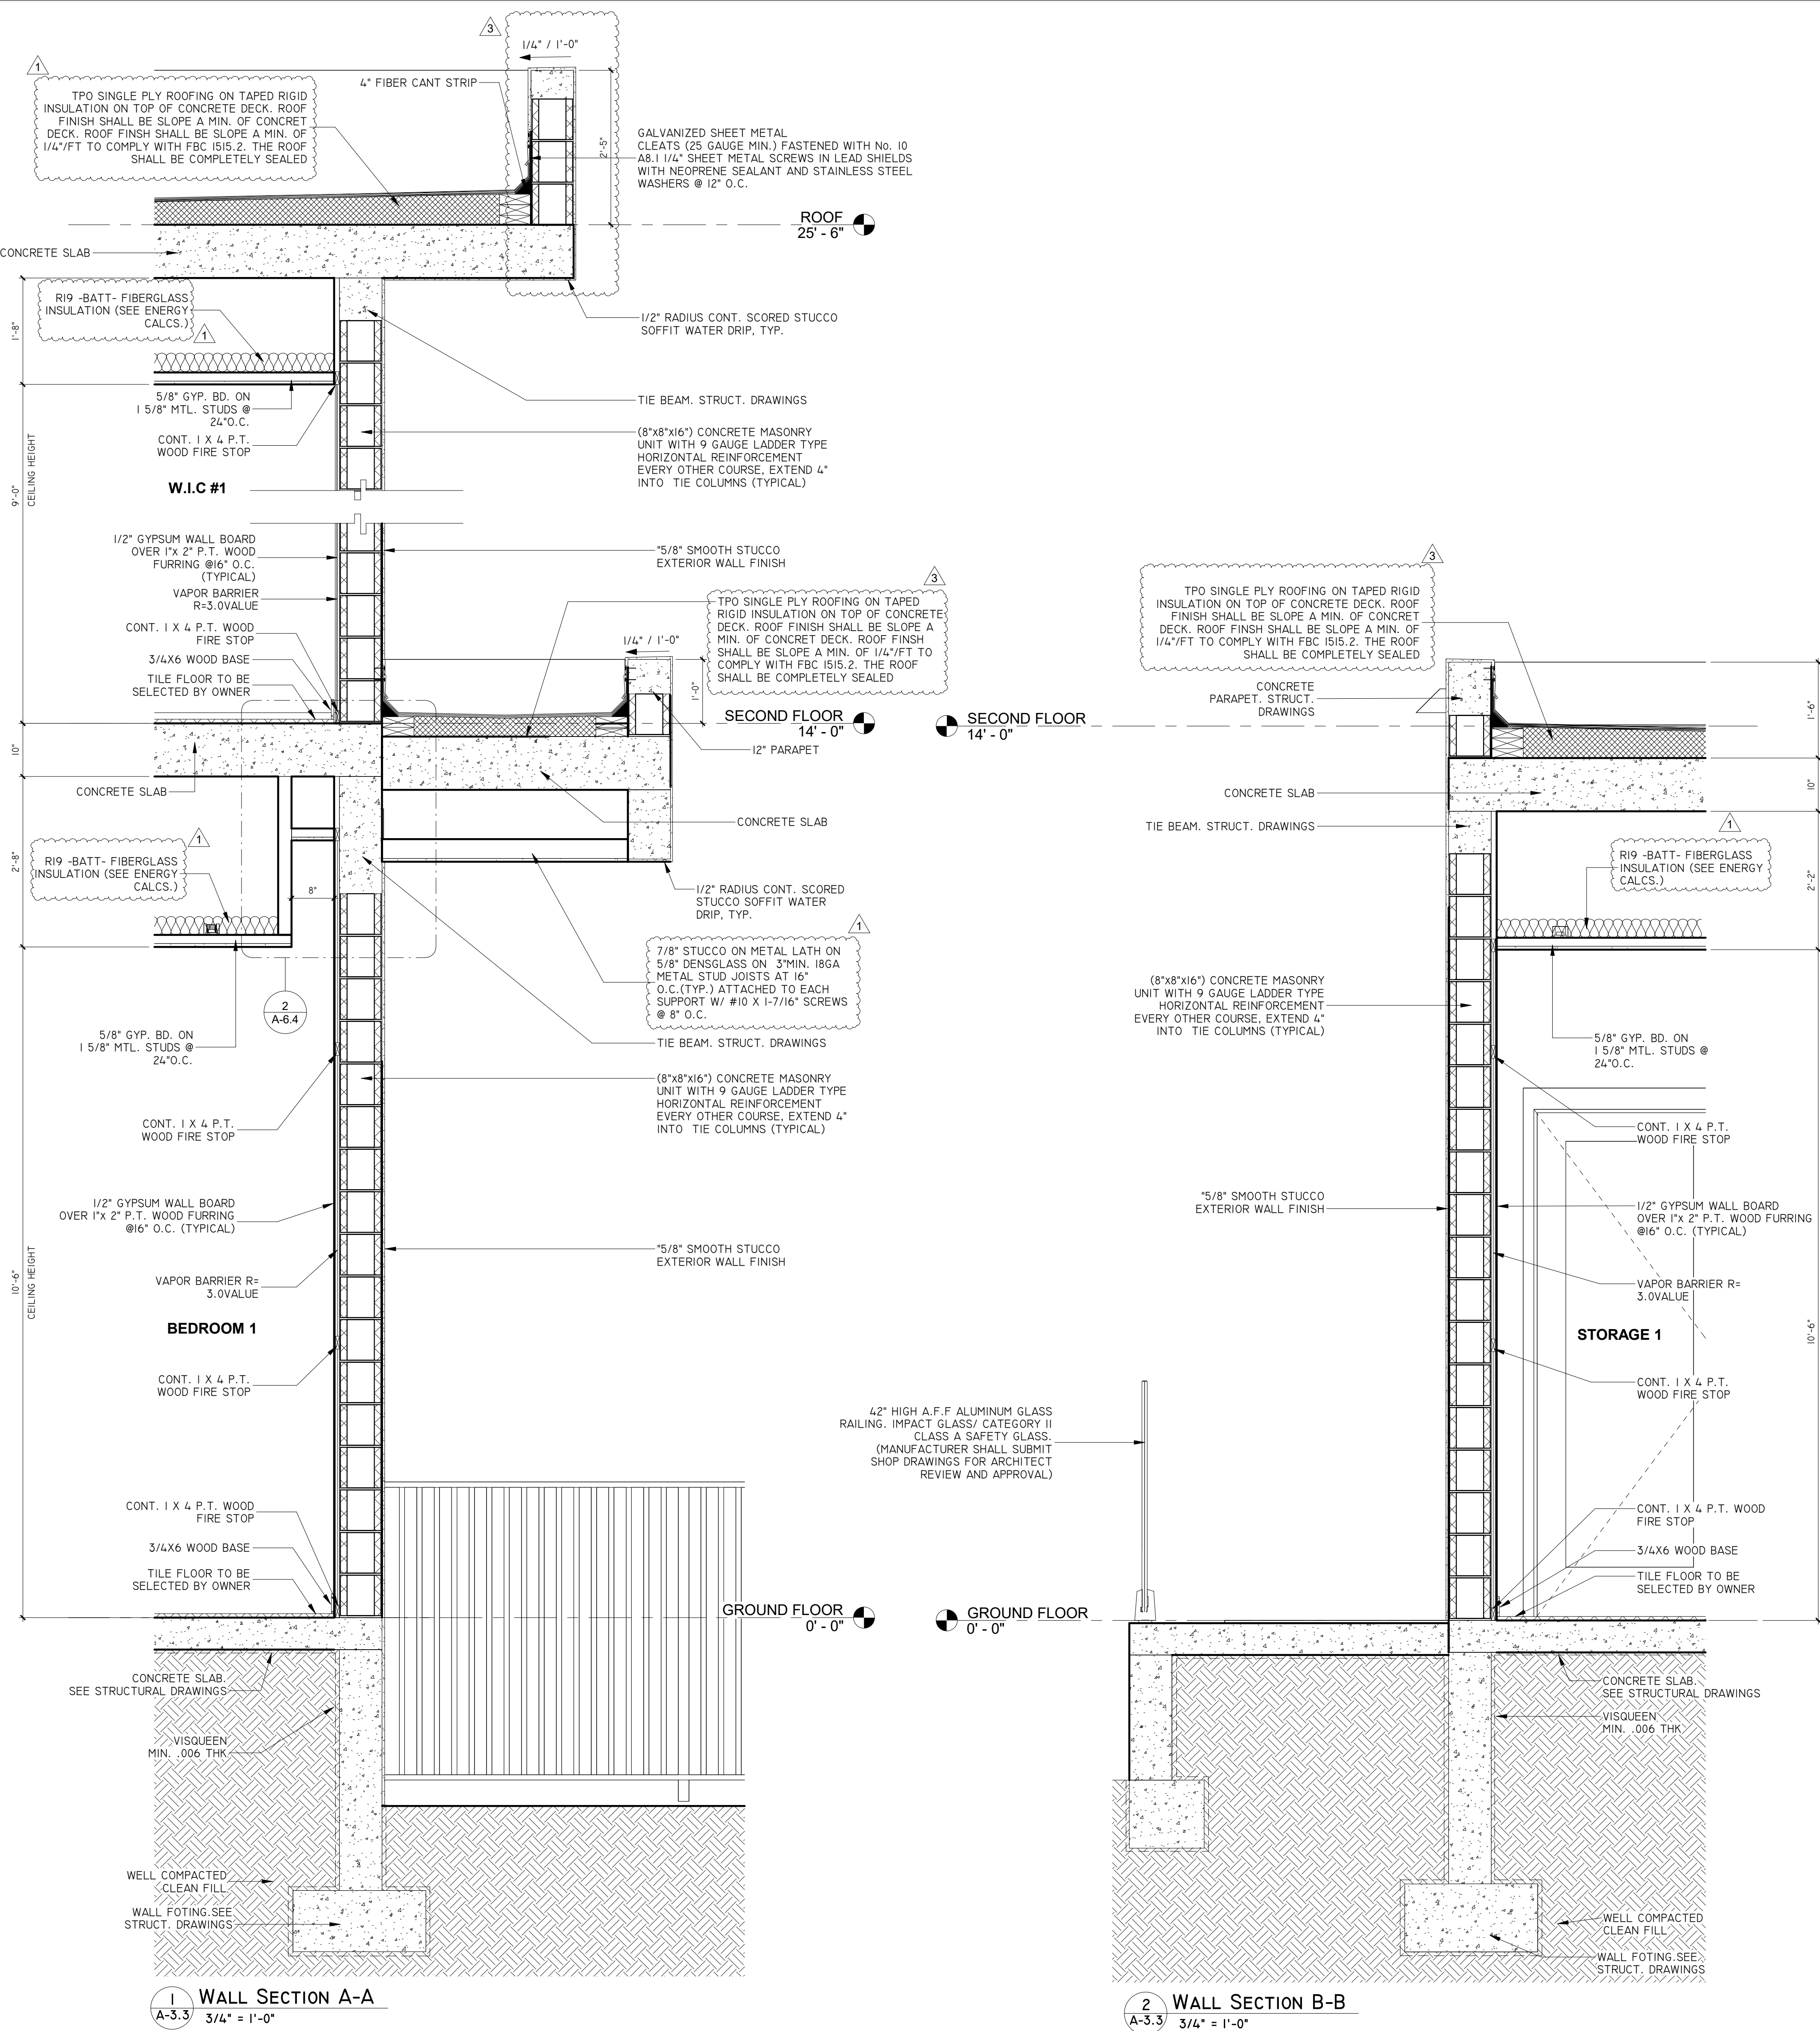

JORGE L VILLAVICENCIO

Digitally signed by JORGE L VILLAVICENCIO
Date: 2024.05.07 22:14:25 -04'00'

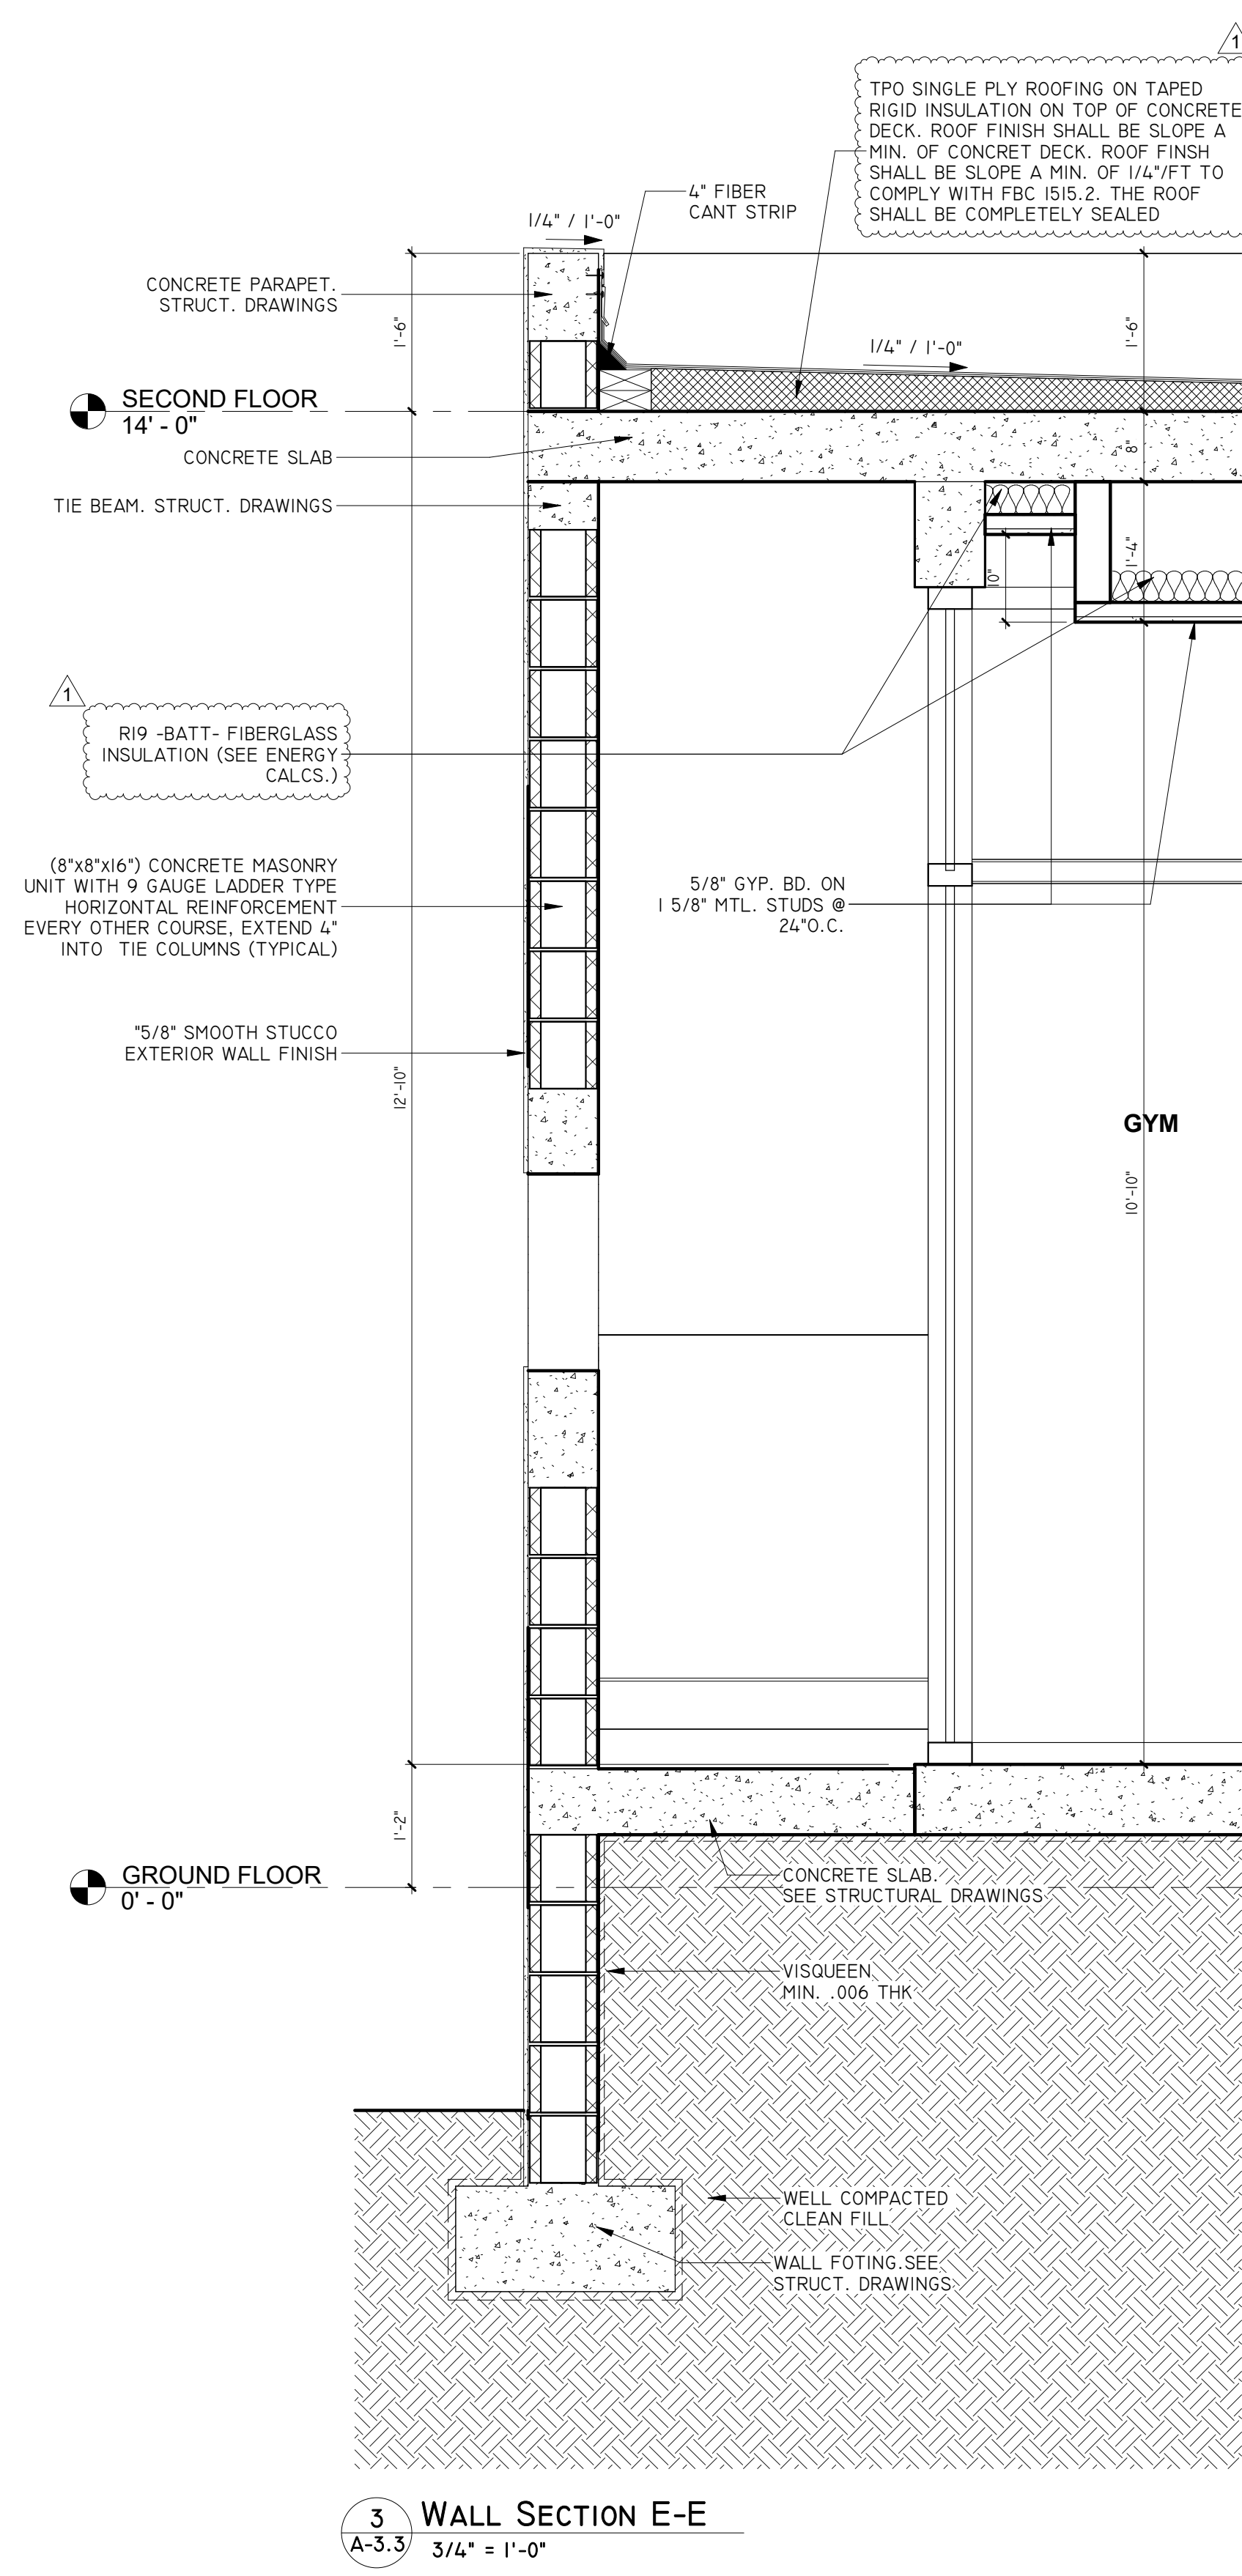

REVISIONS	Date	Description
1	10-20-2022	Building Comment
2	02-20-2024	Building Comment
3	03-27-2024	Zoning Comment

FIDANZA'S FAMILY HOUSE

NEW CONSTRUCTION

11041 SW 77TH AVE, VILLAGE OF PINECREST, FL 33156

VILLA & ASSOCIATES INC.

ARCHITECTURE PLANNING INTERIOR DESIGN

5801 SW 69 AVENUE MIAMI, FLORIDA 33155

TEL. 305-613-0865 - E-Mail Jvillarchitect@gmail.com

CONSULTANT: ARCHI-TEK STUDIO CORP.

TEL. 305-799-8016 - E-Mail maguilar@architekstudio.com

DATE: 10-20-2022

SCALE: AS SHOWN

PROJECT NO: WALL SECTION

DRAWING NO: A-3.3