
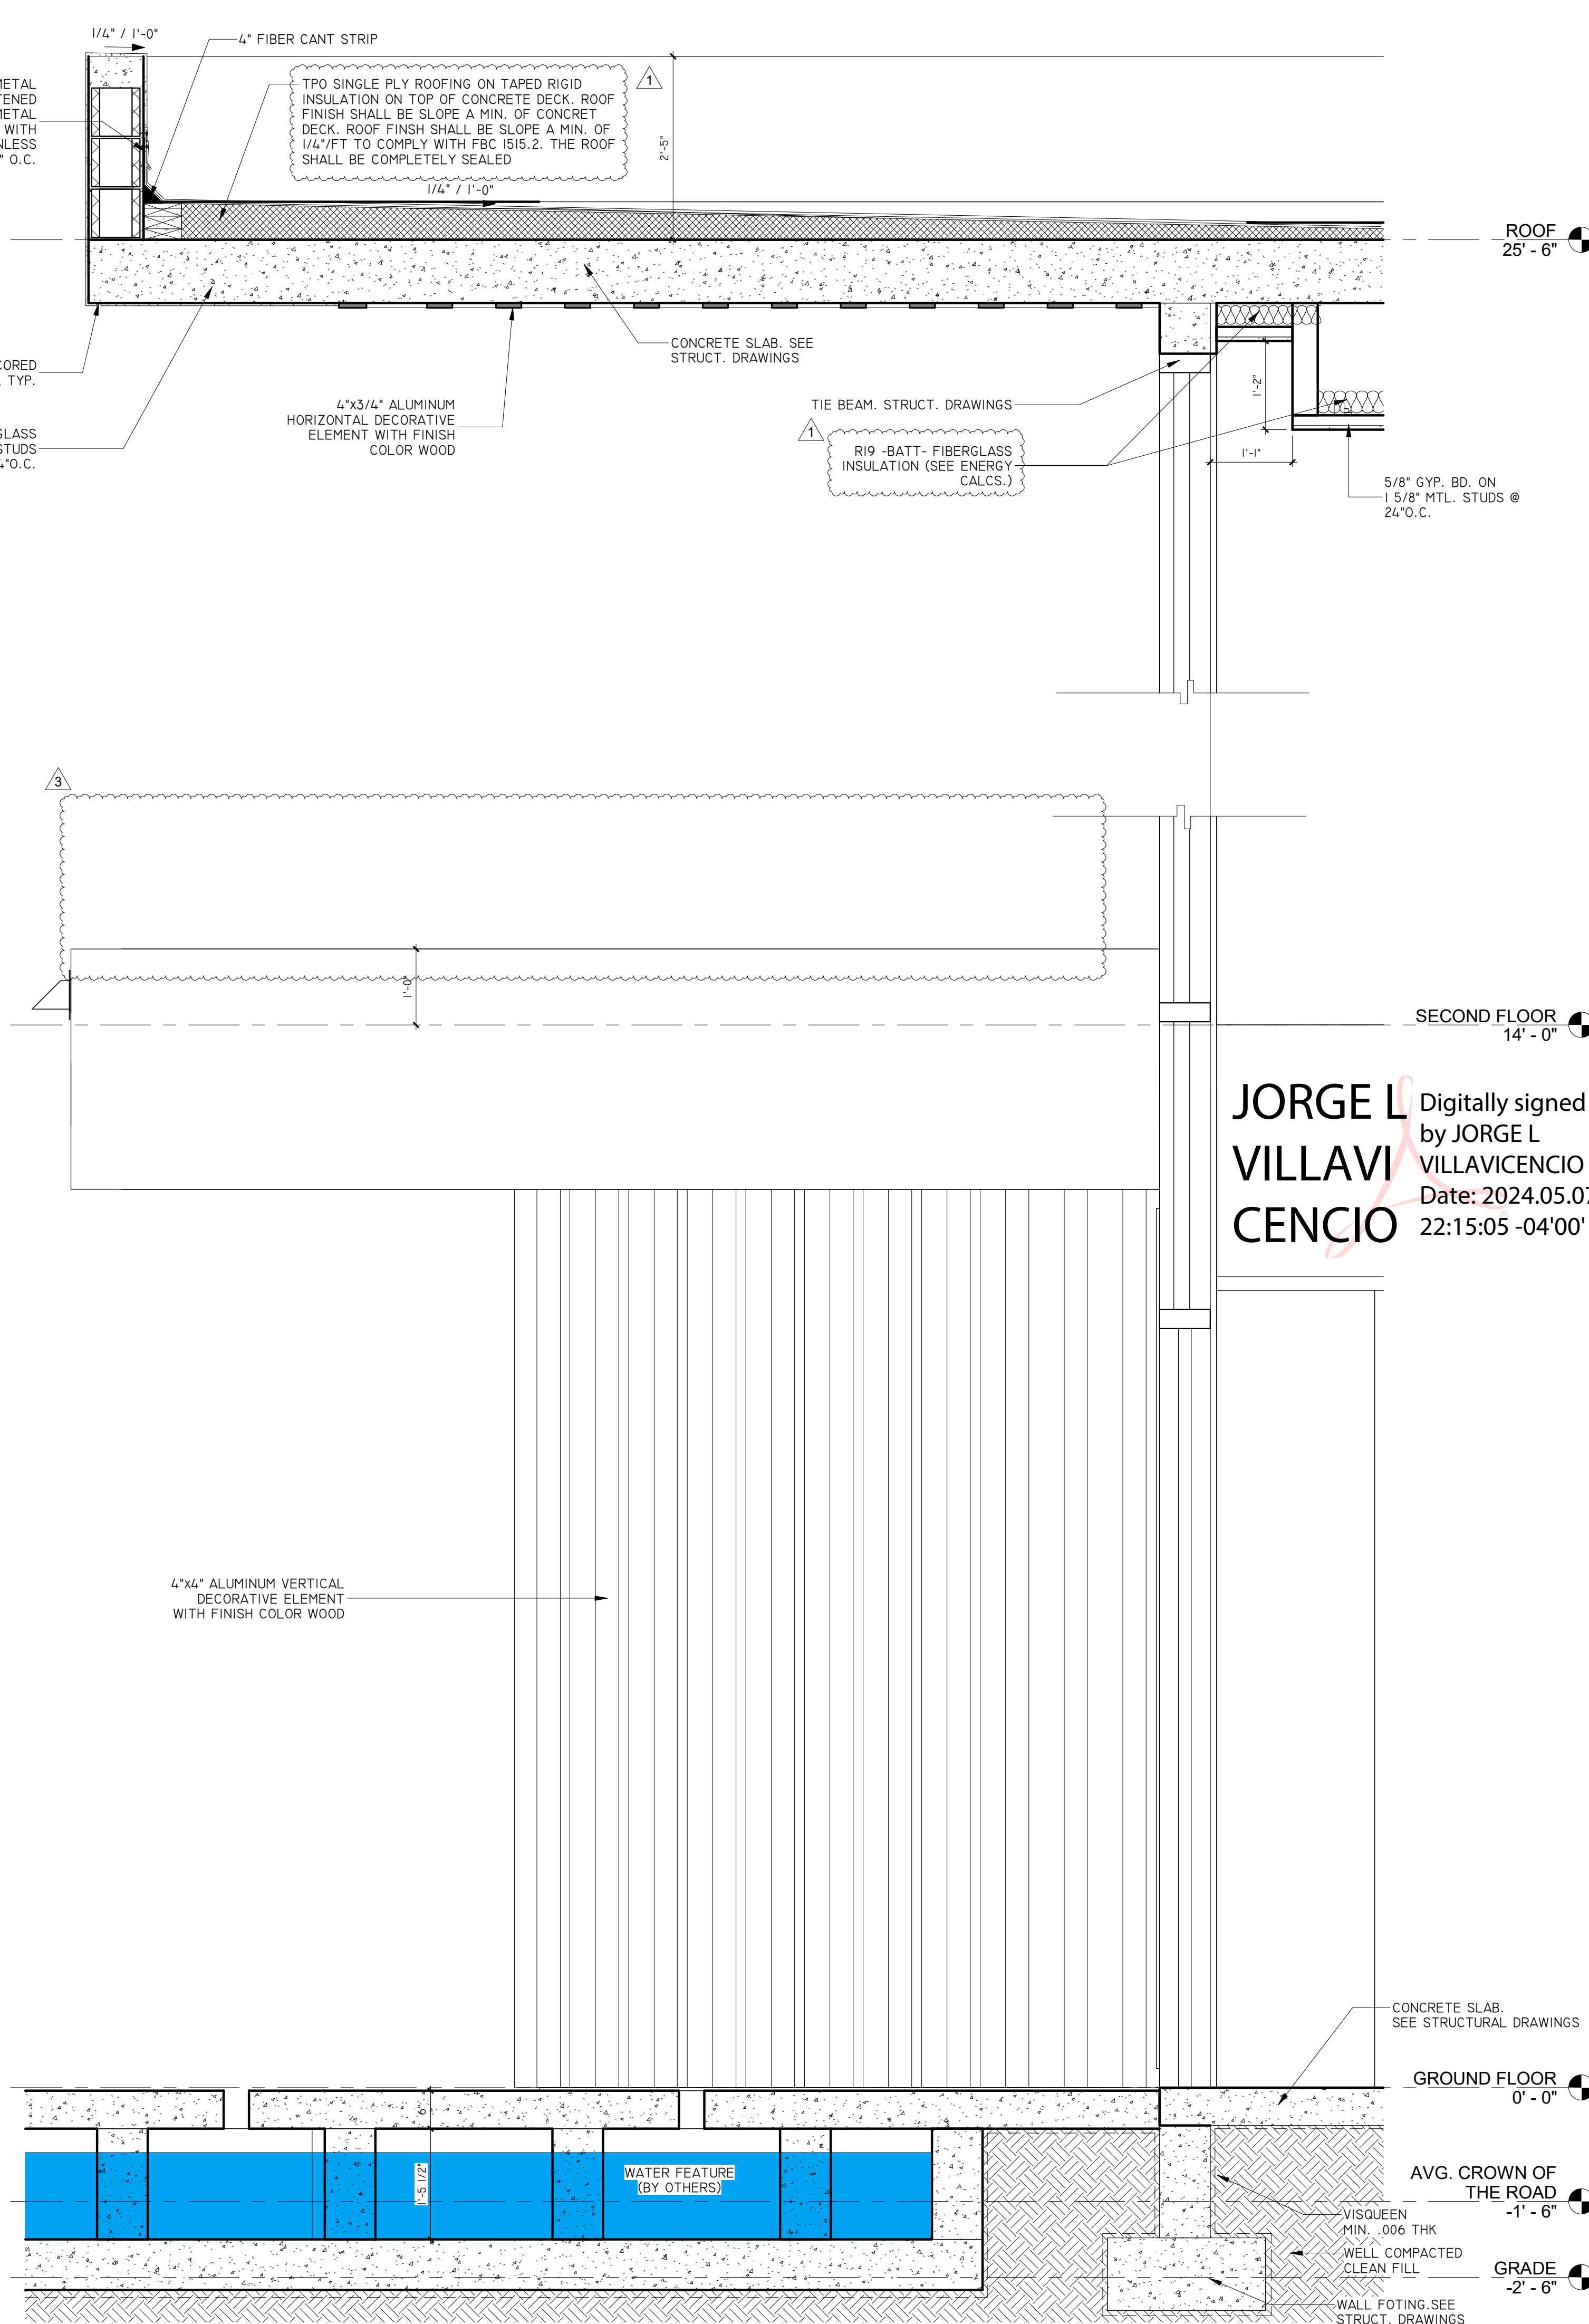


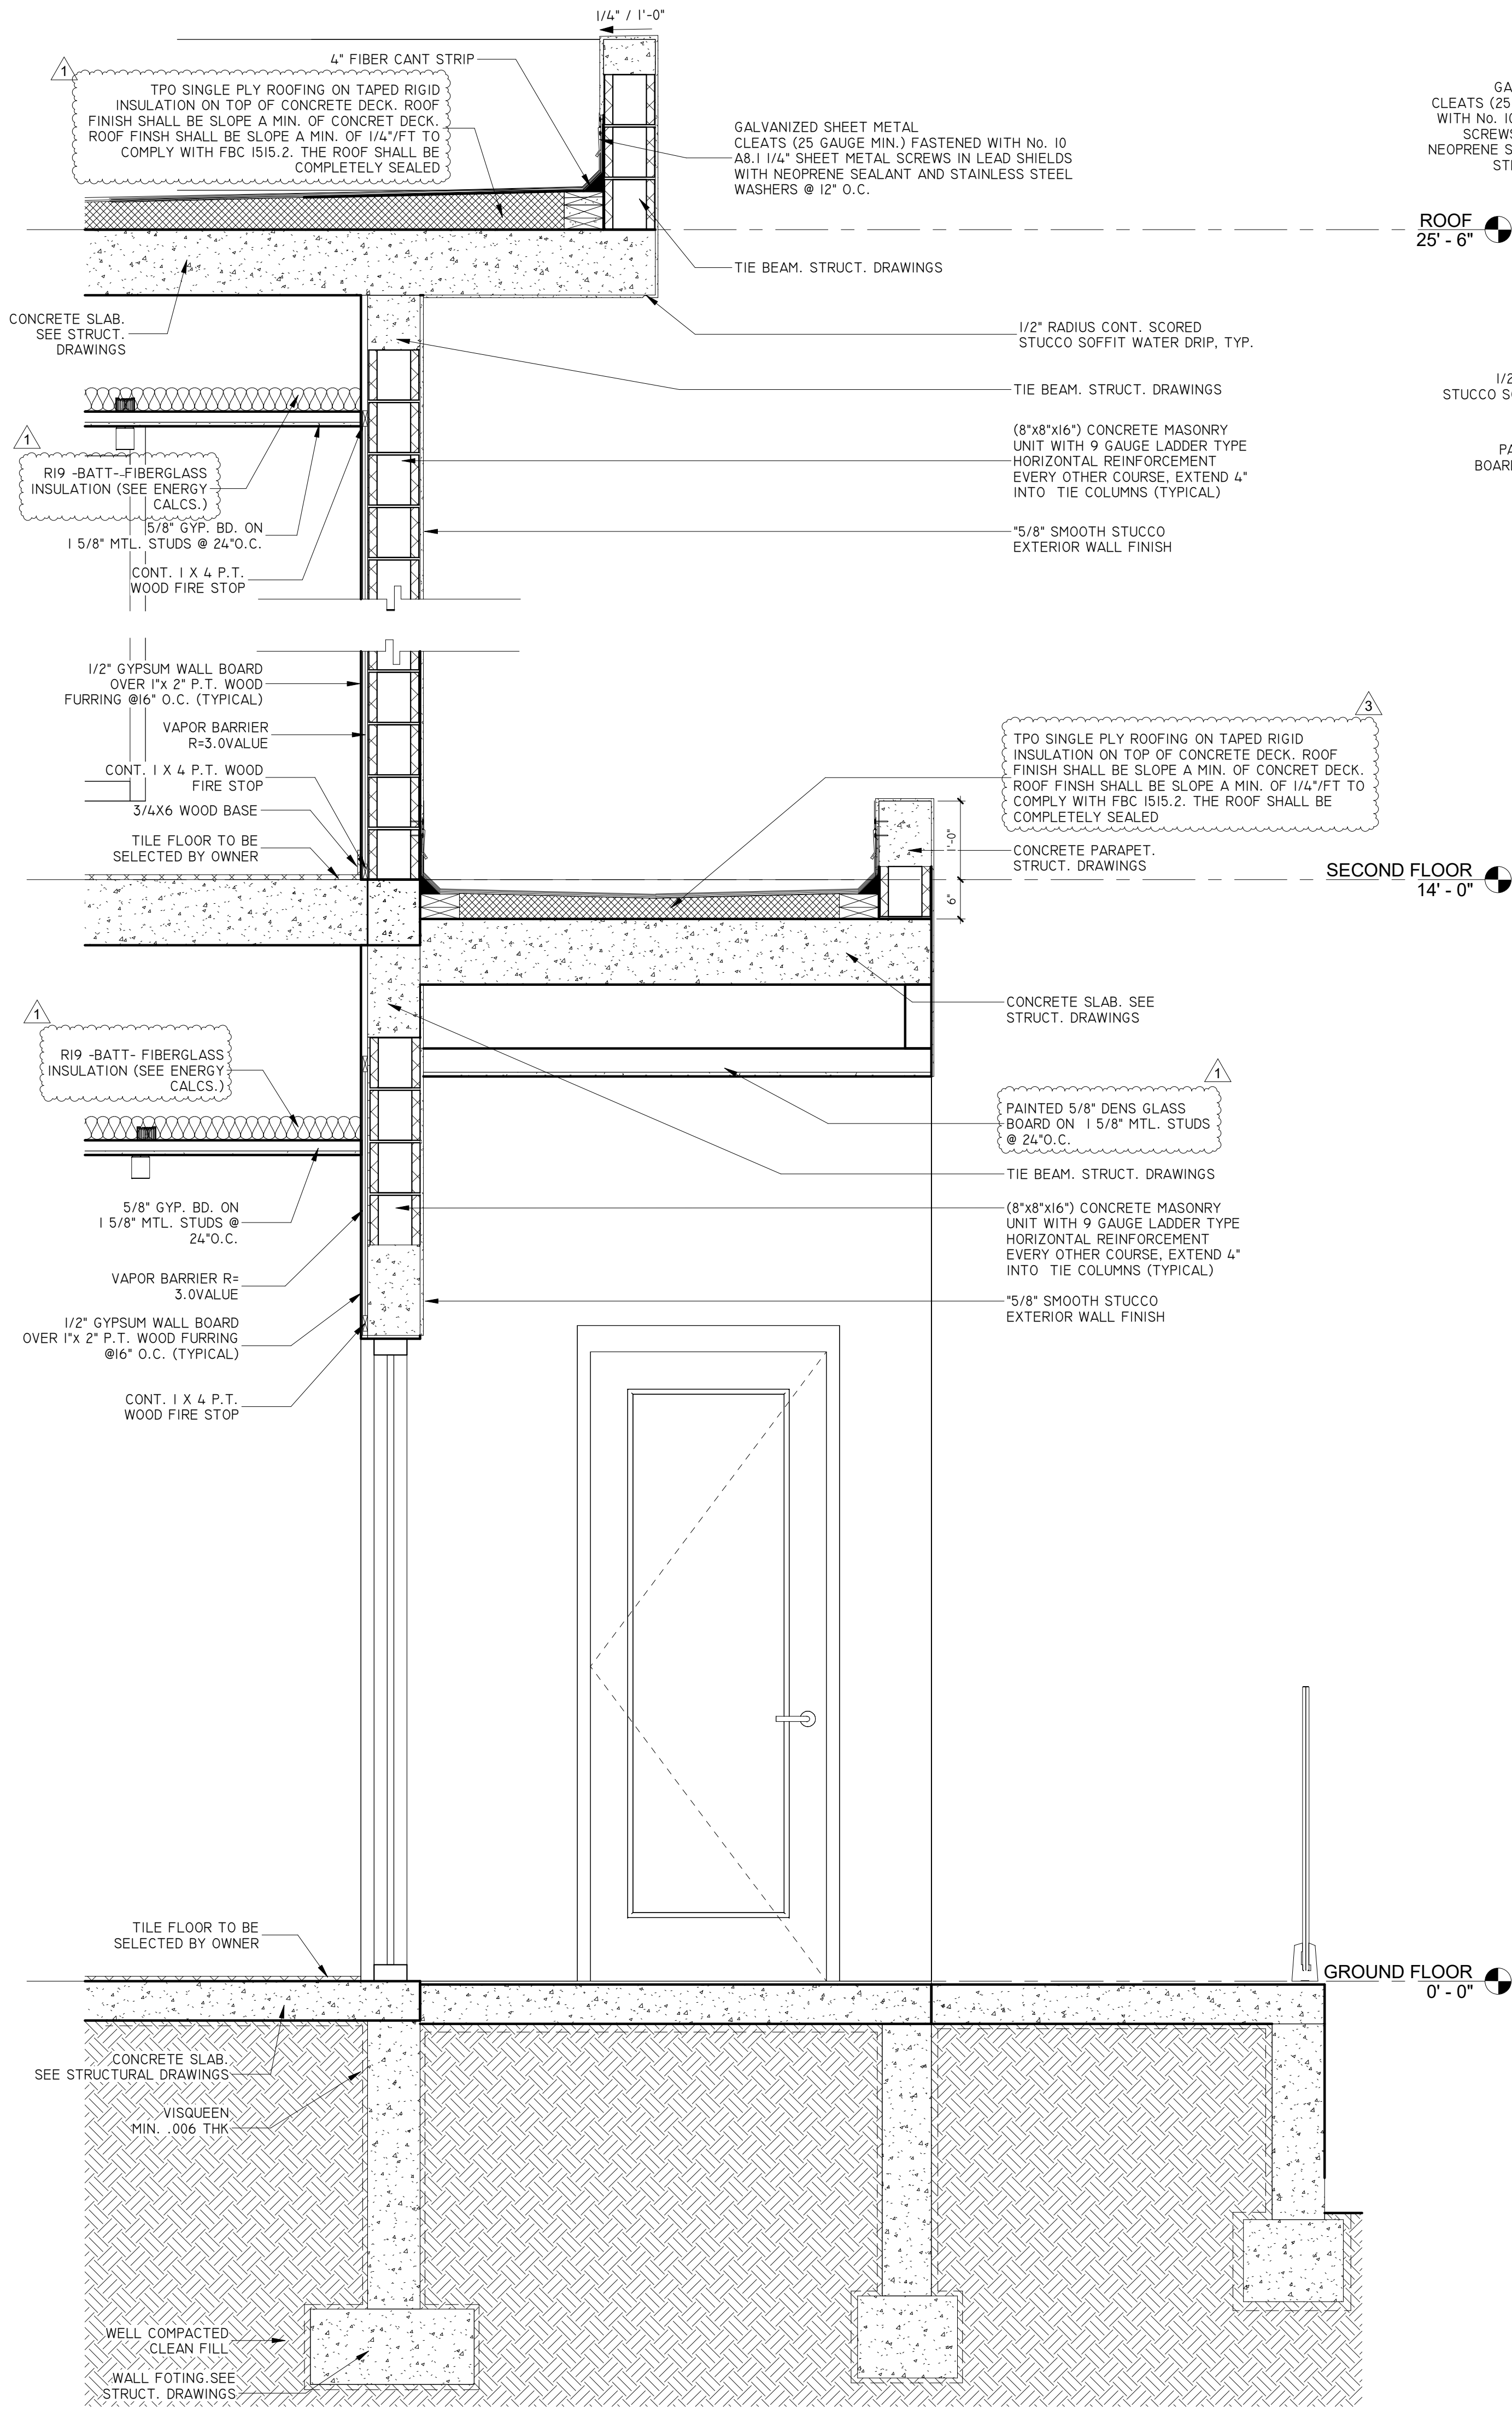


JORGE L VILLAVICENCIO

Digitally signed by JORGE L VILLAVICENCIO
Date: 2024.05.07 22:15:05 -04'00'


Rev.	Date	Description
1	10-9-2022	Building comment
3	03-20-24	Zoning Comment

FIDANZA'S FAMILY HOUSE
PERMIT SET
11041 SW 77TH AVE, VILLAGE OF PINECREST, FL 33156

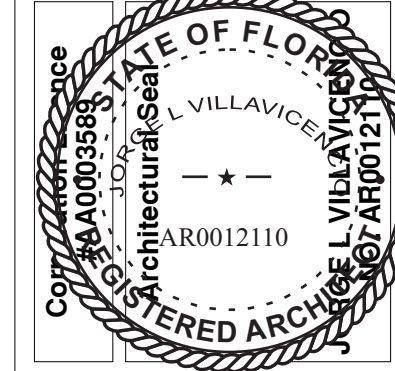

VILLA & ASSOCIATES INC.
ARCHITECTURE PLANNING INTERIOR DESIGN
5801 SW 69 AVENUE MIAMI, FLORIDA 33155
TEL. 305-613-0865 - E-Mail Jvillarchitect@gmail.com

CONSULTANT: **ARCHI-TEK STUDIO CORP.**
TEL. 305-799-8016 - E-Mail maguiar@architekstudio.com

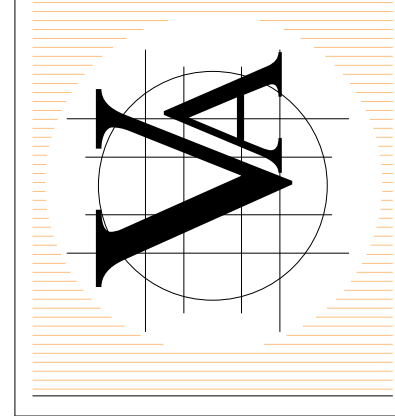

DATE: 10-20-2022	SCALE: AS SHOWN
PROJECT NO: WALL SECTION	
DRAWING NO: A-3.4	