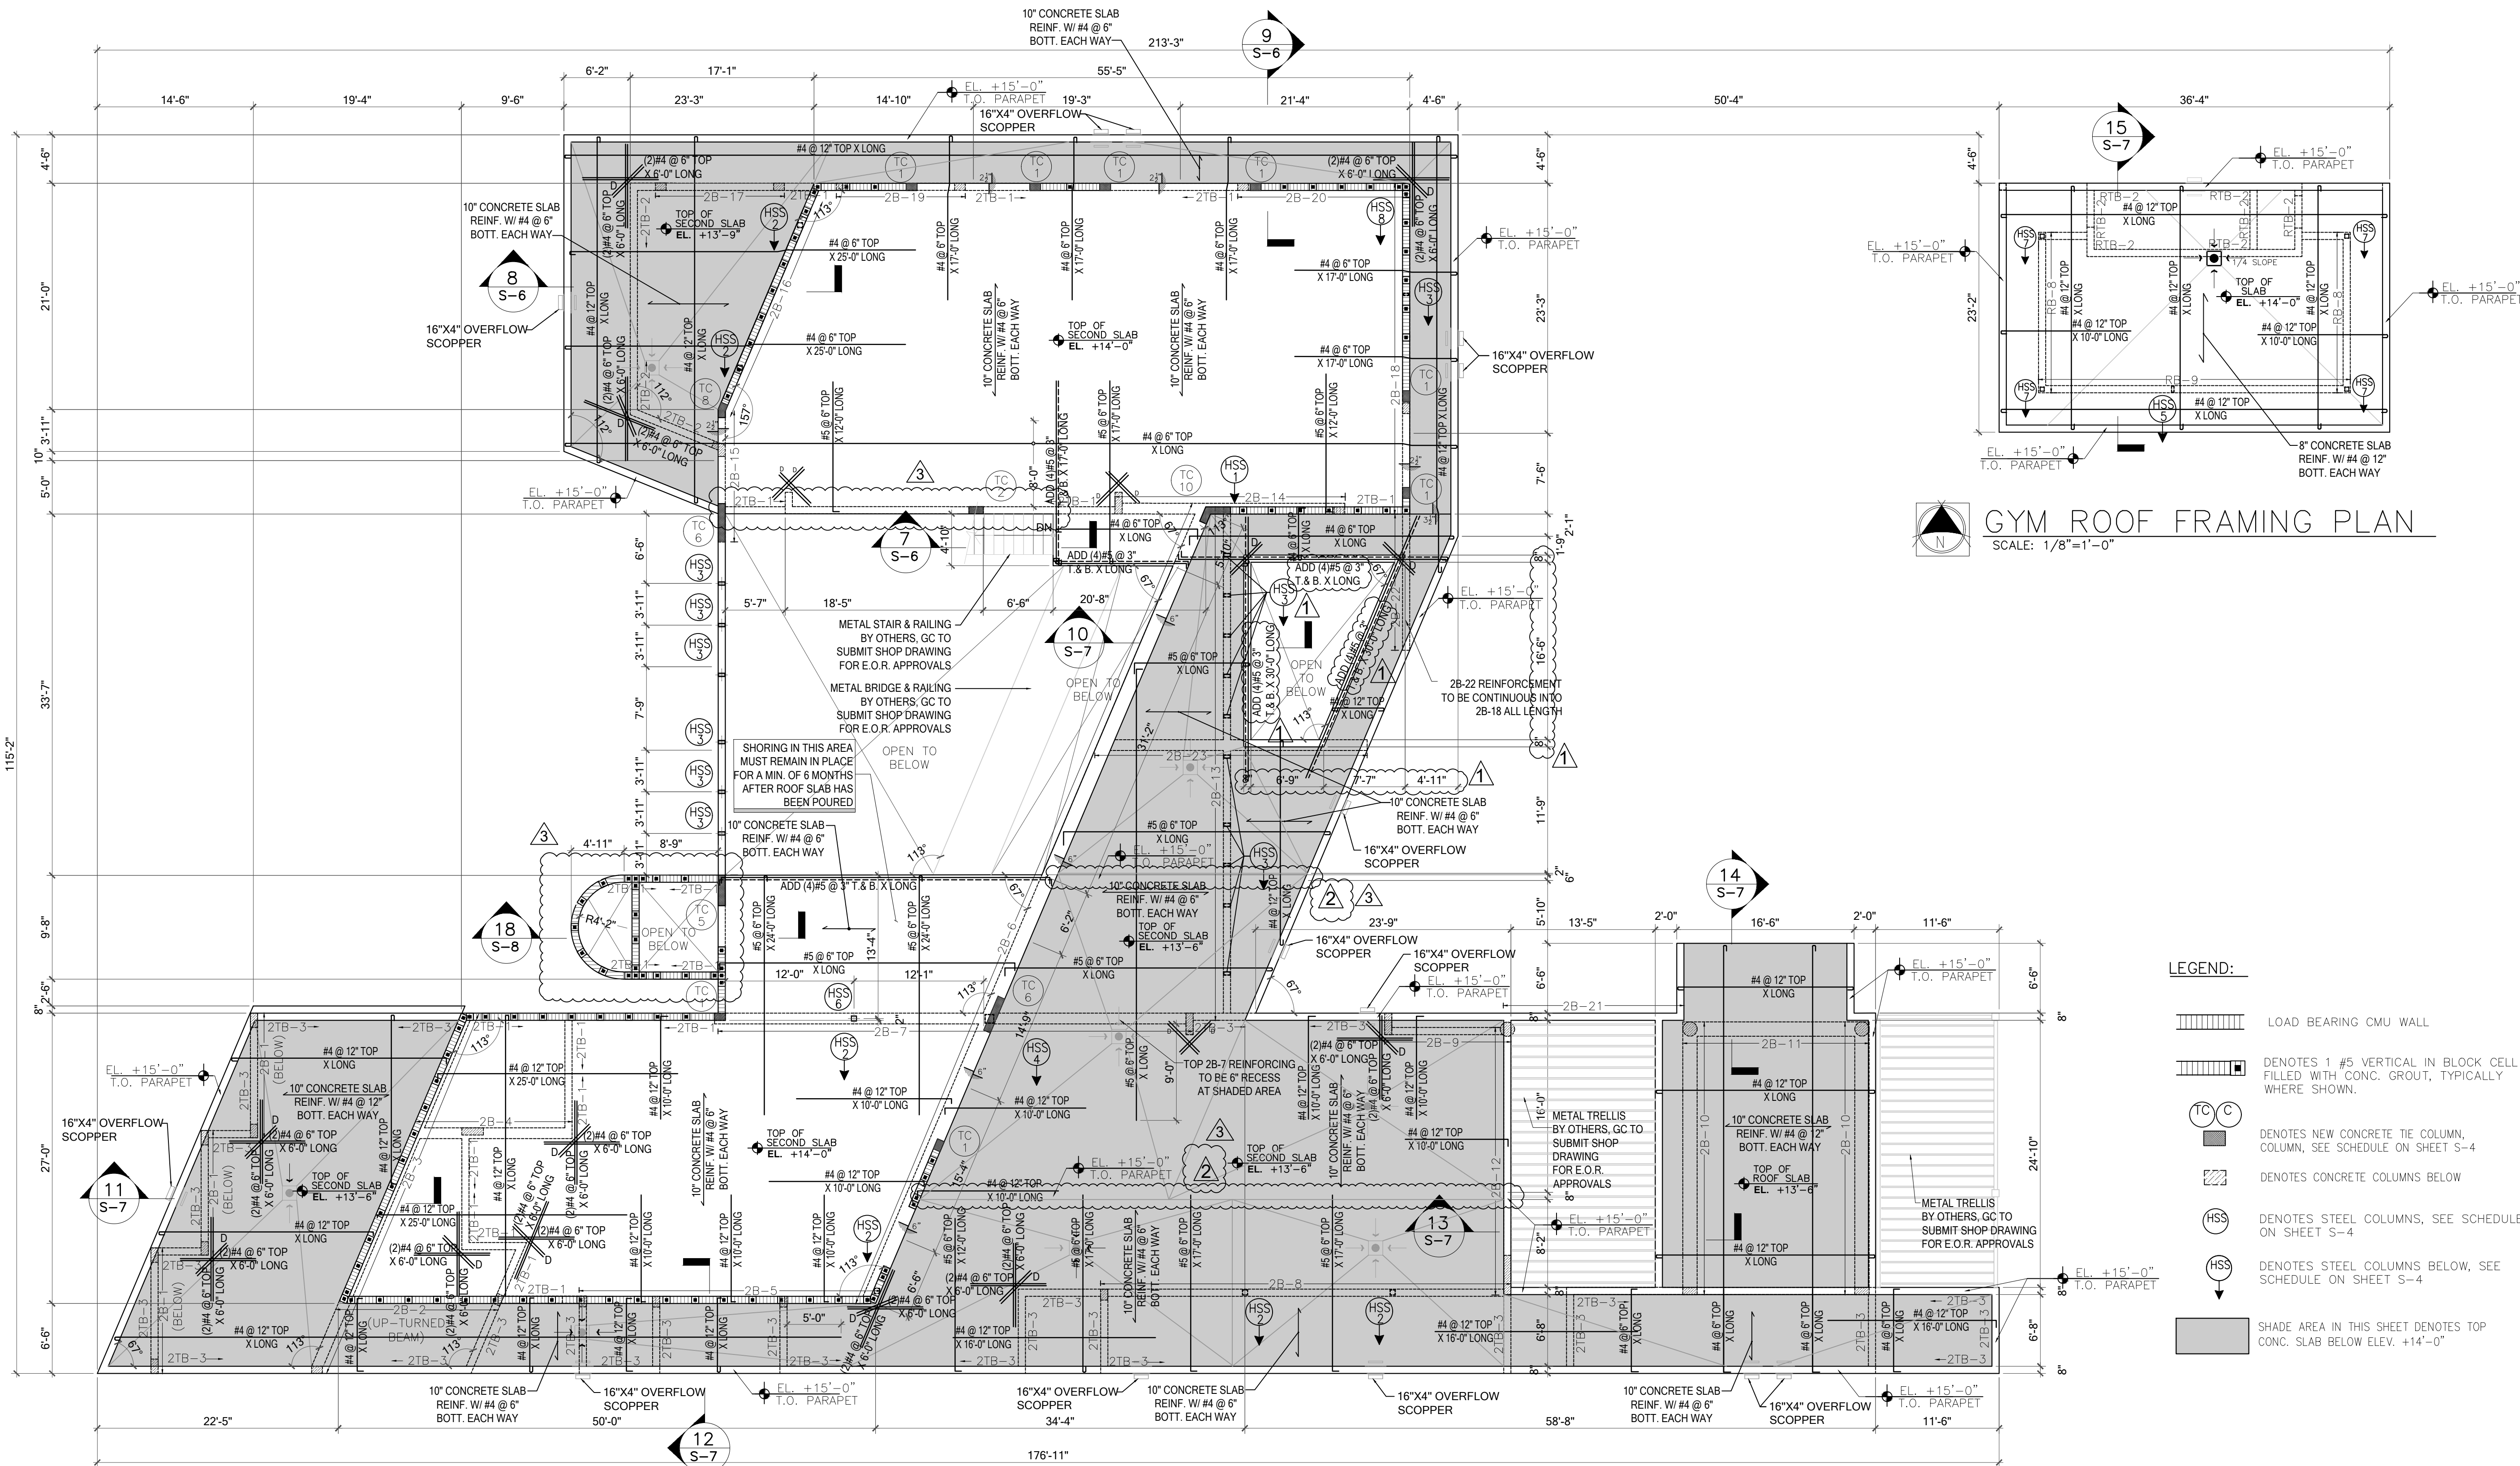


SECOND FLOOR FRAMING PLAN
SCALE: 1/8"=1'-0"

LEGEND:

- LOAD BEARING CMU WALL
- DENOTES 1 #5 VERTICAL IN BLOCK CELL FILLED WITH CONC. GROUT, TYPICALLY WHERE SHOWN.
- DENOTES NEW CONCRETE TIE COLUMN, COLUMN, SEE SCHEDULE ON SHEET S-4
- DENOTES CONCRETE COLUMNS BELOW
- DENOTES STEEL COLUMNS, SEE SCHEDULE ON SHEET S-4
- DENOTES STEEL COLUMNS BELOW, SEE SCHEDULE ON SHEET S-4
- SHADE AREA IN THIS SHEET DENOTES TOP CONC. SLAB BELOW ELEV. +14'-0"

ENGINEER INFORMATION

ALAYM AGUILAR
P.E. No. 92154
T.: 305 710-2987
3aengdrafting@gmail.com

Alaym Aguilar
Digitally signed by Alaym Aguilar
DN: c=US, st=Florida, l=Miami, o=3A
ENGINEERING DRAFTING, INC, cn=Alaym Aguilar,
email=3aengdrafting@gmail.com
Date: 2024.06.13 16:54:49 -04'00'
SEAL


REVISIONS			
Rev.	Date	Description	
1	2/16/24	B.D. COMMENTS	
2	4/29/24	BY OWNER	
3	6/12/24	BUILDING COMMENTS	

FIDANZA'S FAMILY HOUSE
NEW CONSTRUCTION
11041 SW 77TH AVE, PINECREST, FL 33156

Corporation Licence #A40003569	Architectural Seal
JORGE L VILLAVENCIO NO. AR0012110	

SECOND FLOOR FRAMING PLAN

VILLA & ASSOCIATES
ARCHITECTURE - PLANNING - INTERIOR DESIGN
5801 SW 69 AVENUE - MIAMI, FLORIDA 33156
TEL. 305-613-0865 - E-Mail JVillarchitect@gmail.com
CONSULTANT: ARCHI-TEK STUDIO CORP.
TEL. 305-799-8016 - E-Mail maguilar@architekstudio.com

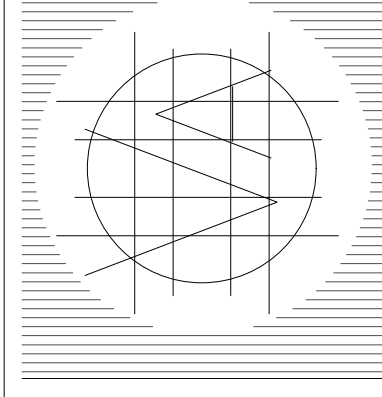

DATE: 10-20-2022	SCALE: AS SHOWN
PROJECT NO: Unnamed	
DRAWING NO : S-2	