




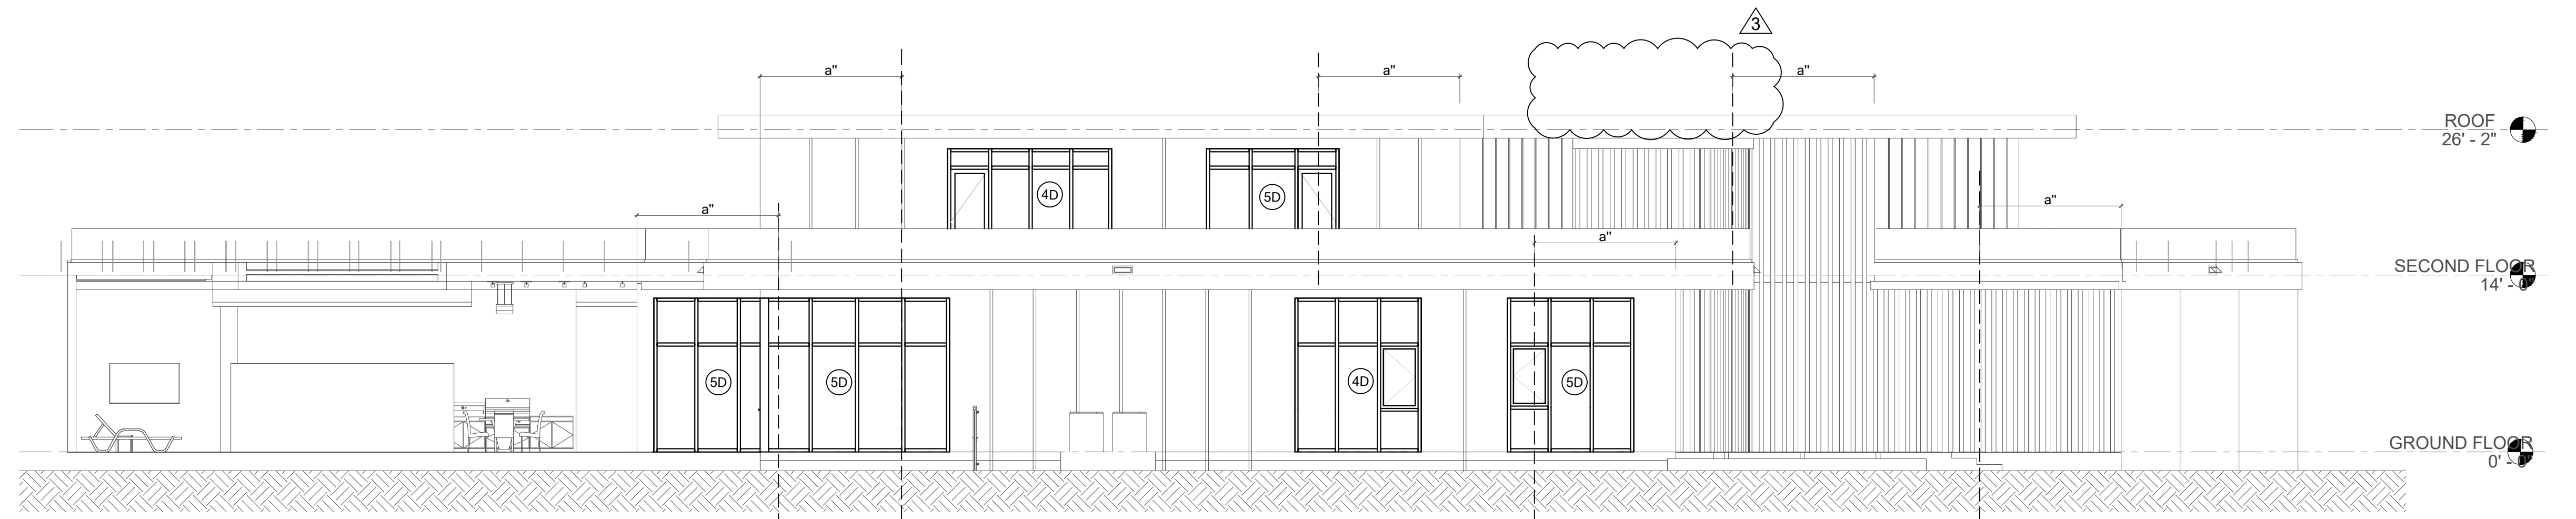


NORTH ELEVATION
SCALE: 1/8"=1'-0"

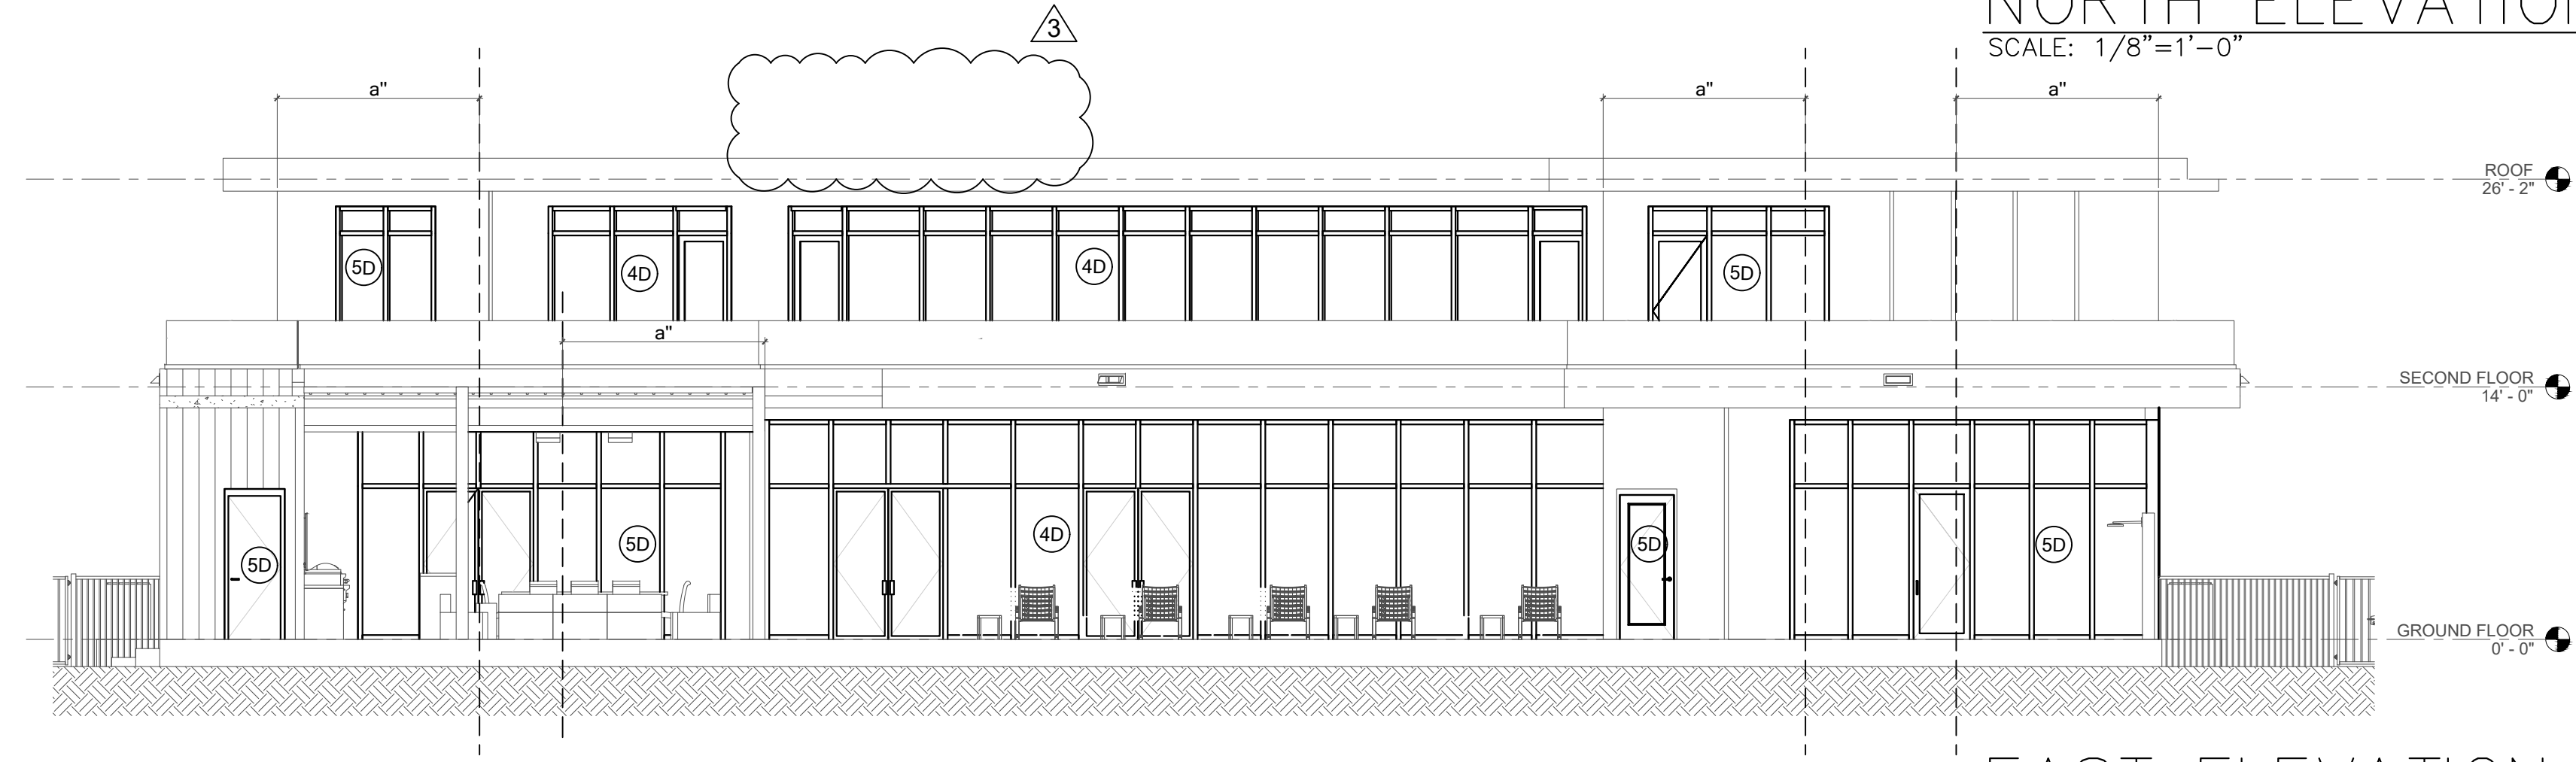

EAST ELEVATION
SCALE: 1/8"=1'-0"

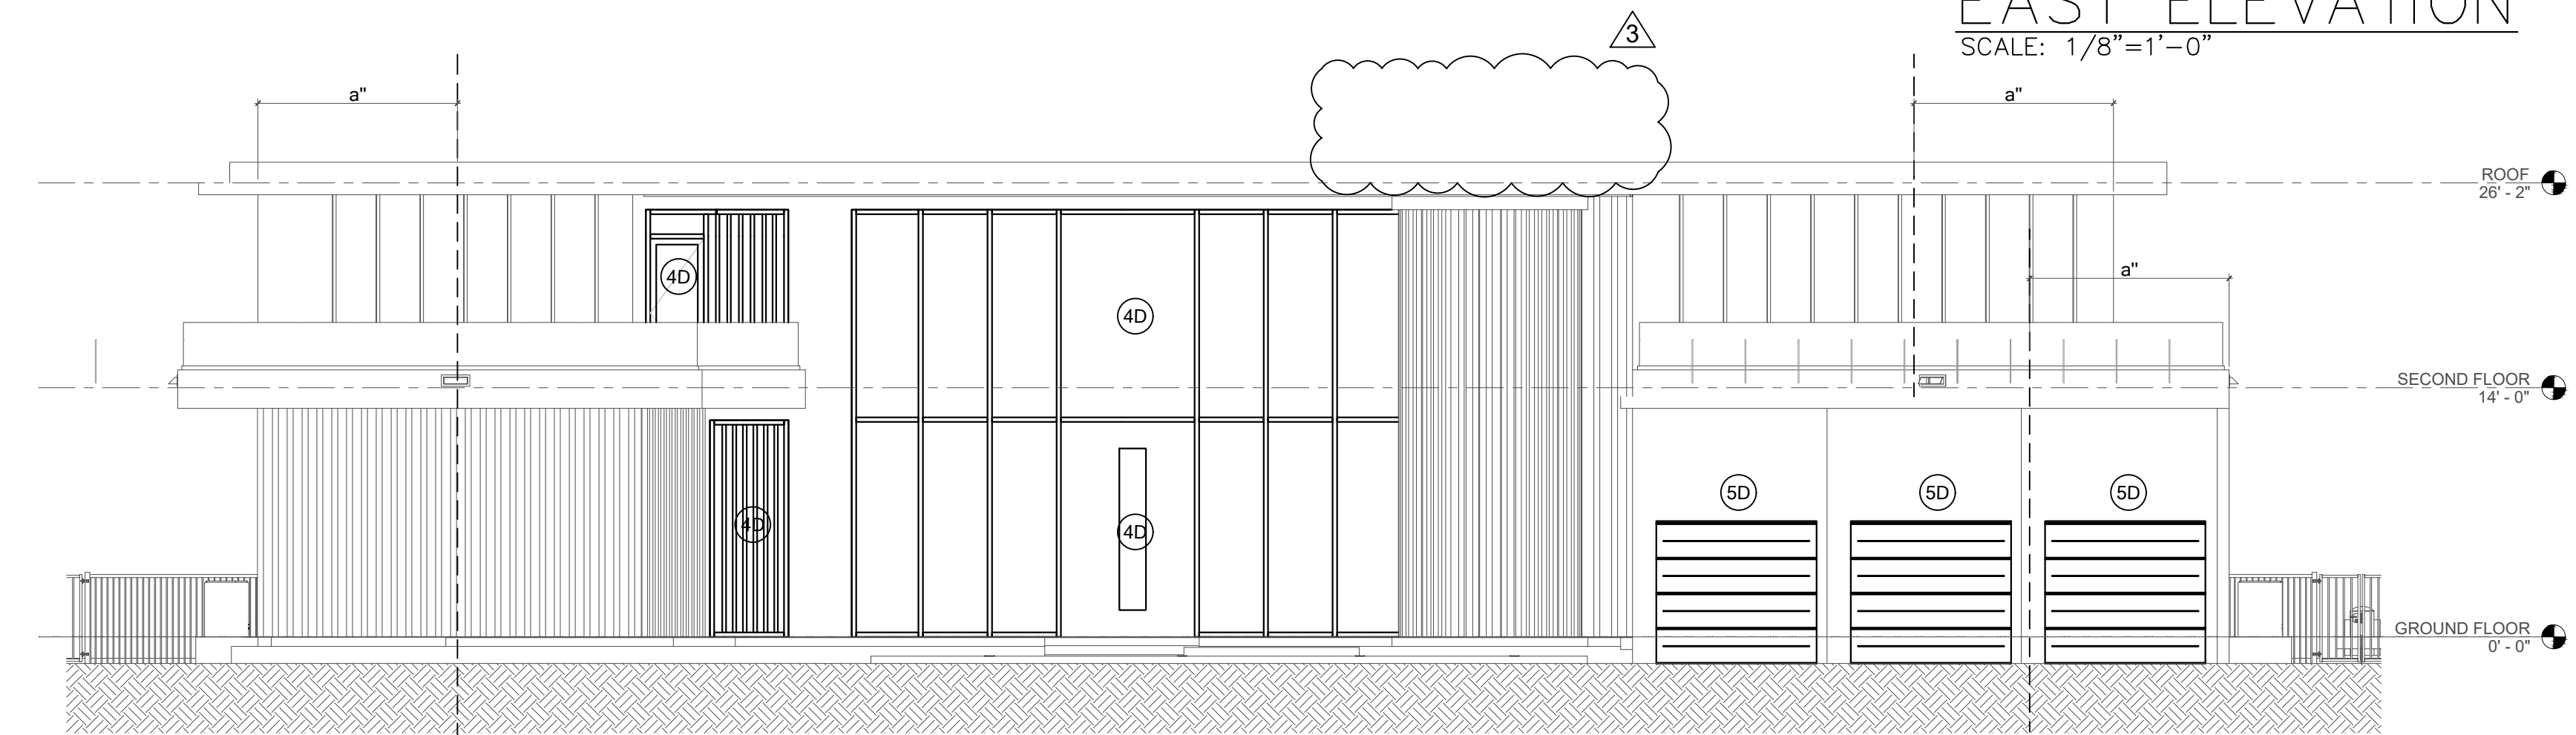

WEST ELEVATION
SCALE: 1/8"=1'-0"

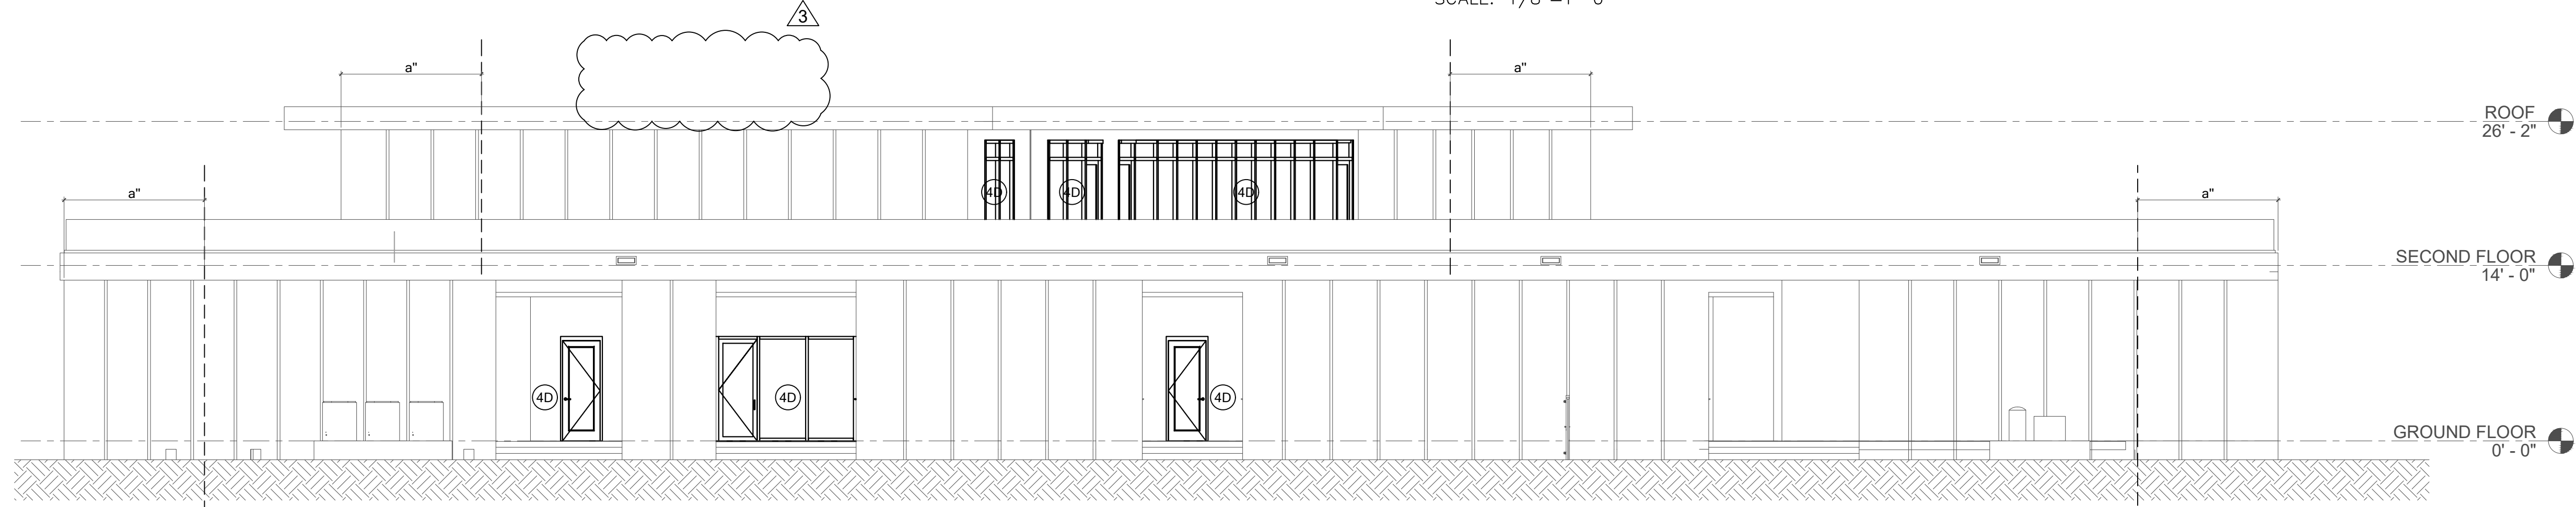

SOUTH ELEVATION
SCALE: 1/8"=1'-0"

ALLOWABLE WINDOWS AND DOOR PRESSURE		
NO. DESCRIP	TRIBUTARY AREA	PRESSURE
○	ZONE 4 (WINDOWS 10 SFT)	41.80 P.S.F -45.29 P.S.F
○	ZONE 4 (DOOR 20 SFT)	39.95 P.S.F -43.44 P.S.F
○	ZONE 5 (WINDOWS 10 SFT)	41.801 P.S.F -55.74 P.S.F
○	ZONE 5 (DOOR 20 SFT)	39.95 P.S.F -52.04 P.S.F

NOTE: "a"=11'-2"

ENGINEER
INFORMATION

ALAYM AGUILAR
P.E. No. 92154
T.: 305 710-2987
3aengdrafting@gmail.com


Alaym
Aguilar
SEAL
Digitally signed by Alaym
Aguilar
DN: c=US, st=Florida,
l=Miami, o=3A
ENGINEERING DRAFTING,
INC, cn=Alaym Aguilar,
email=3aengdrafting@
mail.com
Date: 2024.06.13 16:55:32
-04'00'

REVISIONS		Description
Rev	Date	
A	6/12/24	BUILDING COMMENTS

FIDANZA'S FAMILY HOUSE
NEW CONSTRUCTION
11041 SW 77TH AVE, PINECREST, FL 33156

Corporation Licence
#AA0003569
Architectural Seal
JORGE L VILLAVIEGA
NO. AR0012110

VILLA & ASSOCIATES
ARCHITECTURE - PLANNING - INTERIOR DESIGN
5801 SW 69 AVENUE - MIAMI, FLORIDA 33156
TEL. 305-613-0865 - E-Mail Jvillarchitect@gmail.com
CONSULTANT: ARCHI-TEK STUDIO CORP.
TEL. 305-799-8016 - E-Mail maguilar@architekstudio.com

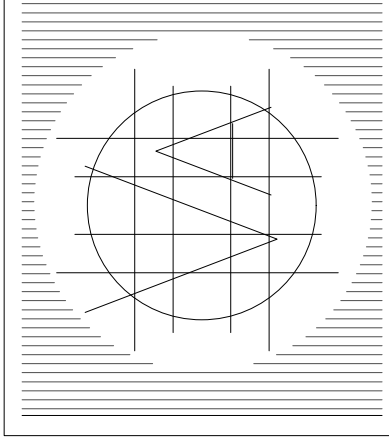

DATE: 10-20-2022	SCALE: AS SHOWN
PROJECT NO: Unnamed	
DRAWING NO : S-9	

WINDOWS & DOORS PRESSURES ELEVATIONS