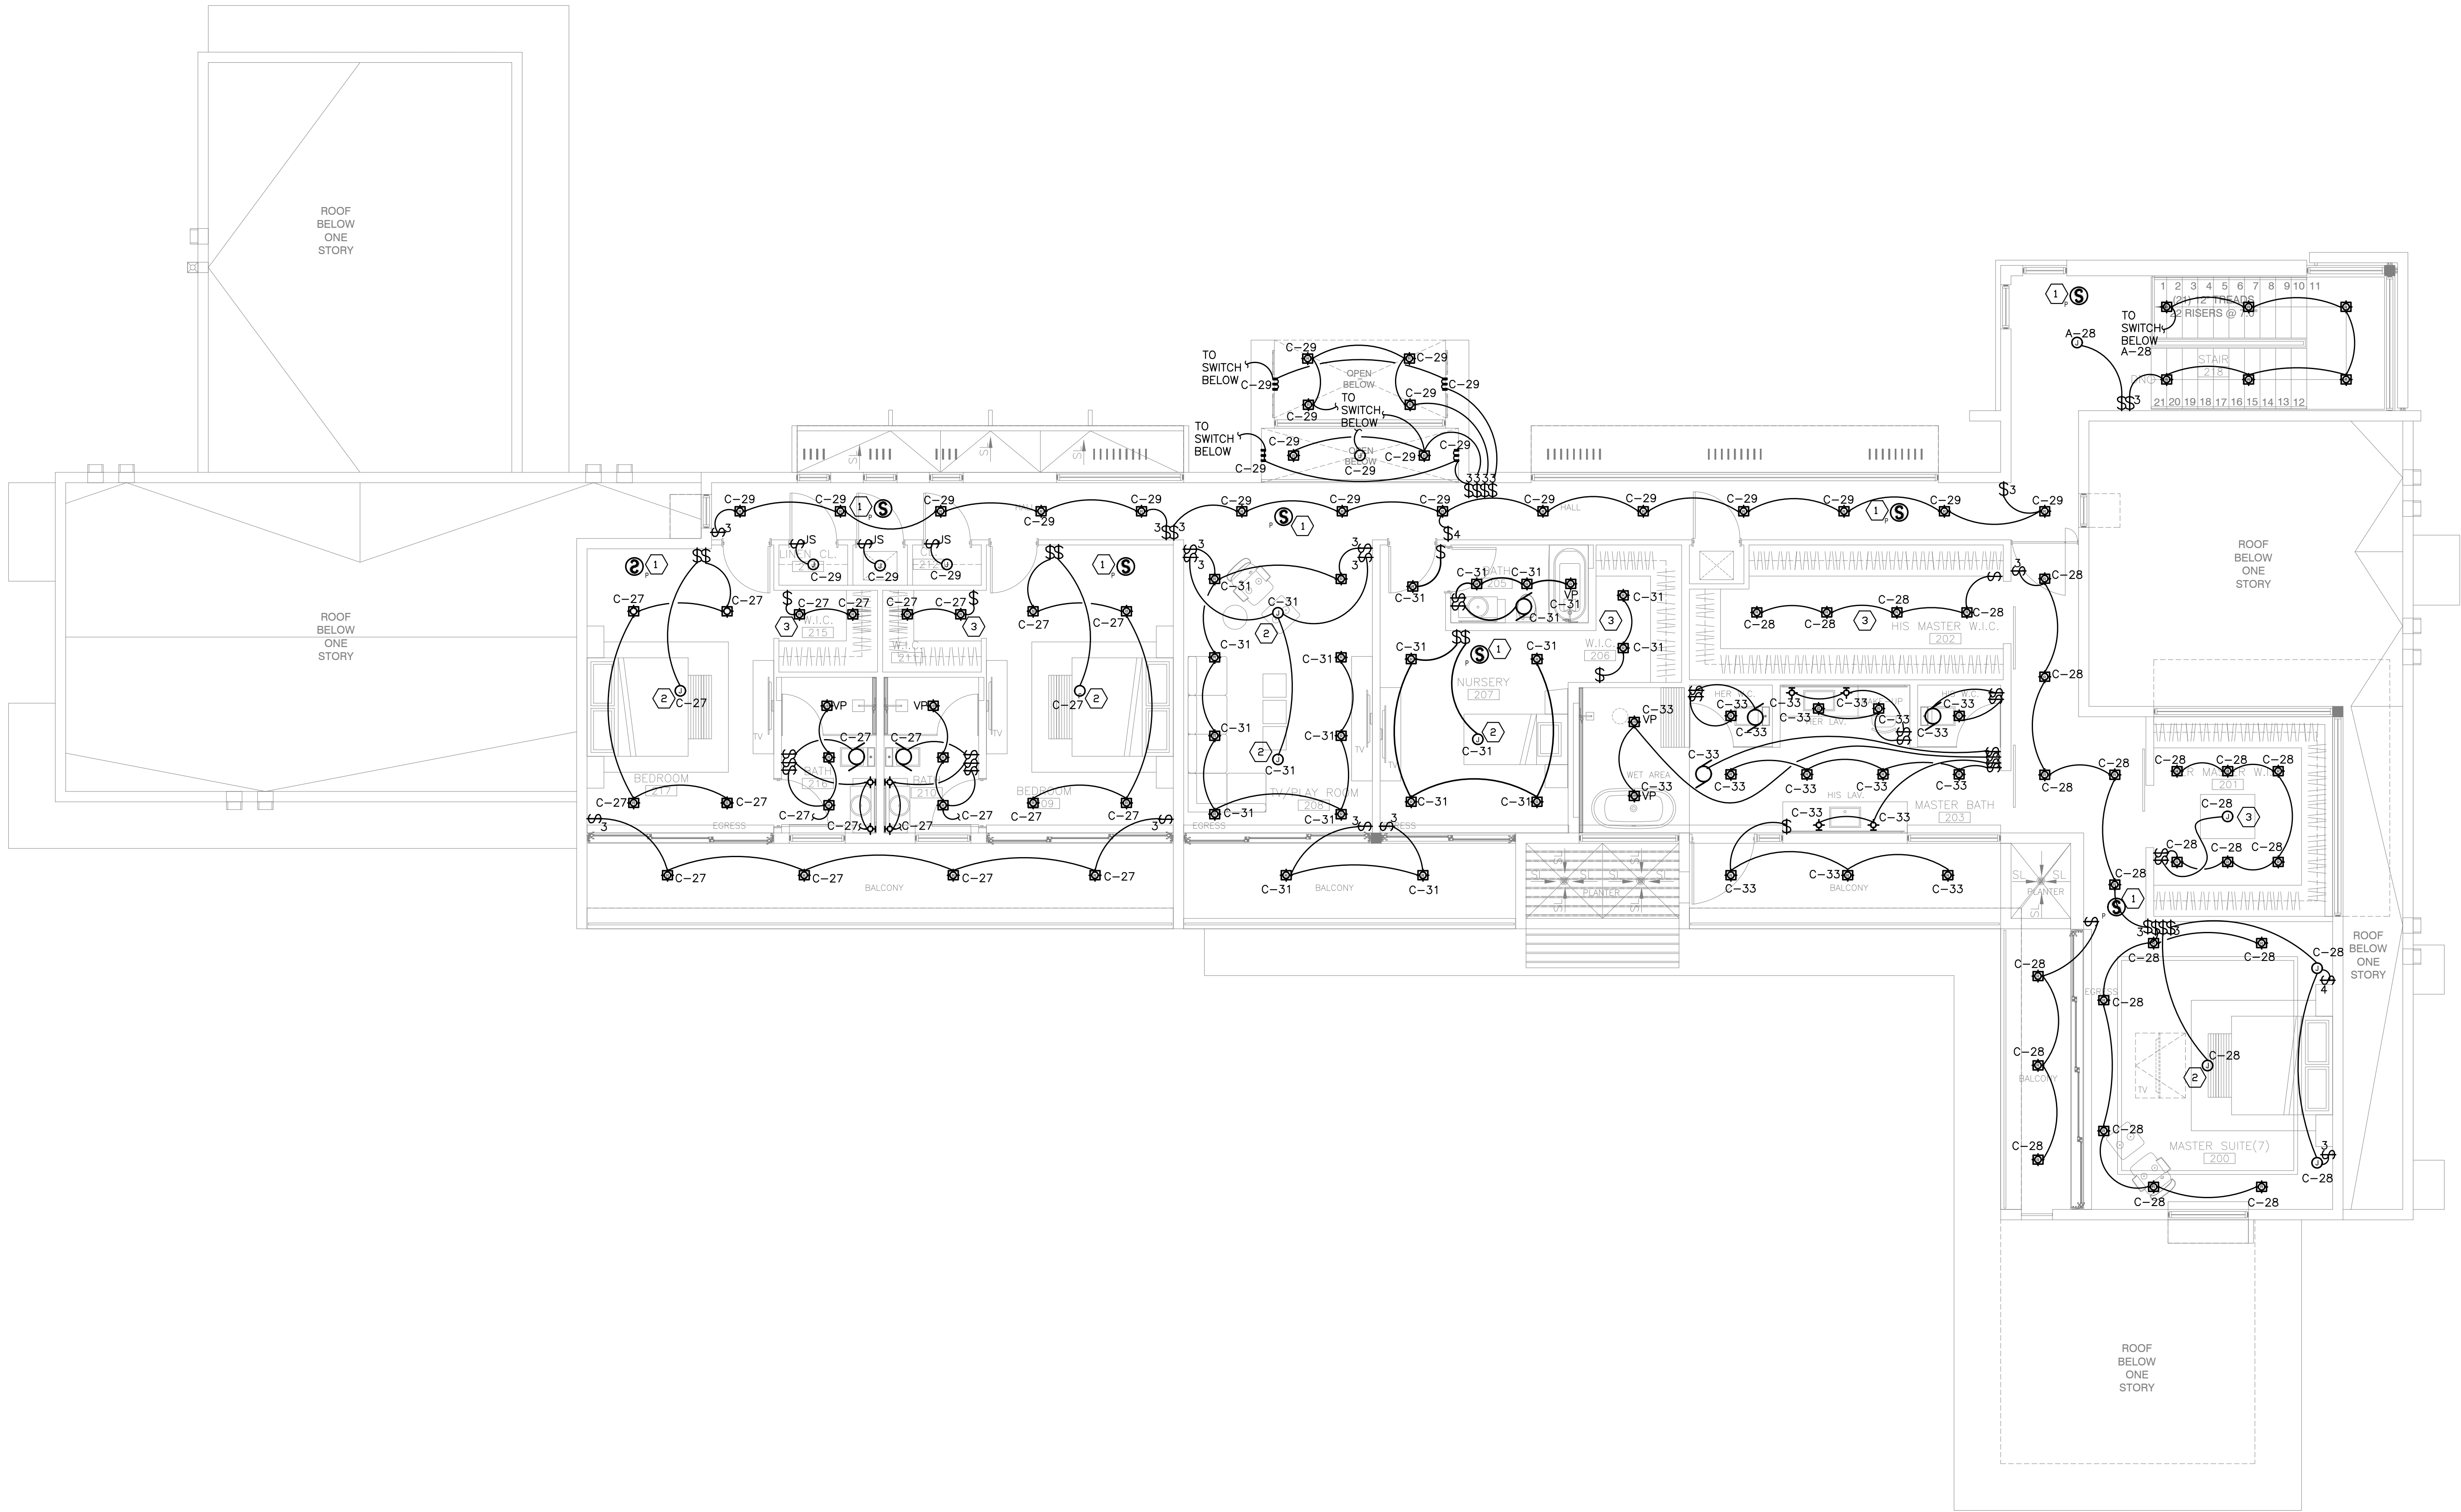


**LIGHTING SECOND FLOOR PLAN**  
SCALE: 3/16"=1'-0"

This item has been digitally signed and sealed by Amarilis Rodriguez, P.E. on the date adjacent to the seal. Printed copies of this document are not considered signed and sealed and the signature must be verified on any electronic copies.

**arpe**  
Engineering Inc.  
2020 Ponce de Leon Blvd., Suite 1002  
Coral Gables, Florida 33134  
Phone > 305 444 9809  
Fax > 305 444 9827  
www.arpe-eng.com

Amarilis Rodriguez, P.E.  
Date: 2023.12.12  
Time: 15:59:16  
Signature: [Signature]  
Seal: [Seal]

E-102.1

SHEET

SHEET TITLE: LIGHTING SECOND FLOOR PLAN

ISSUE DATE: DECEMBER 12, 2023

CONSTRUCTION DOCUMENTS

PHASE:

TELIFE ALVARADO AR 91841

SEAL:

AD ARCHITECTURE, LLC  
DRAWINGS, SPECIFICATIONS, AND OTHER DOCUMENTS, INCLUDING THOSE IN ELECTRONIC FORM, PREPARED BY AD ARCHITECTURE, LLC, AND THE CONSULTANTS AND SUBCONSULTANTS OF SERVICE FOR USE SOLELY WITHIN THE PROJECT TO WHICH THEY ARE REFERRED. THE ARCHITECT AND THE CONSULTANTS SHALL BE DEEMED THE AUTHORS AND OWNERS OF THEIR RESPECTIVE INVENTIONS OF SERVICE AND SHALL RETAIN ALL COMMON LAW, STATUTORY AND OTHER RESERVED RIGHTS, INCLUDING COPYRIGHTS.

SINGLE FAMILY RESIDENCE

PROJECT DESCRIPTION:

CASA OHAD  
6200 SW 123RD TERRACE PINECREST, FLORIDA 33156

NEW LEAF ENVIRONMENTAL, LLC  
ISA CERTIFIED ARBORIST  
57 SILVER SPRINGS DRIVE  
KEY LARGO, FLORIDA 33037  
TERRA CIVIL ENGINEERING, LLC  
CIVIL ENGINEERING  
4011 WEST FLAGLER ST., SUITE 404  
MIAMI, FLORIDA 33134

ALL LANDSCAPE DATA, INC.  
LANDSCAPE ARCHITECT  
4459 NW 9TH COURT  
CORAL, FLORIDA 33178

REVISIONS:

CLIENT:  
RONALDO F.L.I. LLC  
1230 BISCAYNE BLVD.  
MIAMI, FLORIDA 33181

PROJECT NO.: 2308

401 UNDERWOOD  
SUITE 404  
MIAMI BEACH, FLORIDA 33139  
P 786.446.9620

FAO  
ARCHITECTURE