




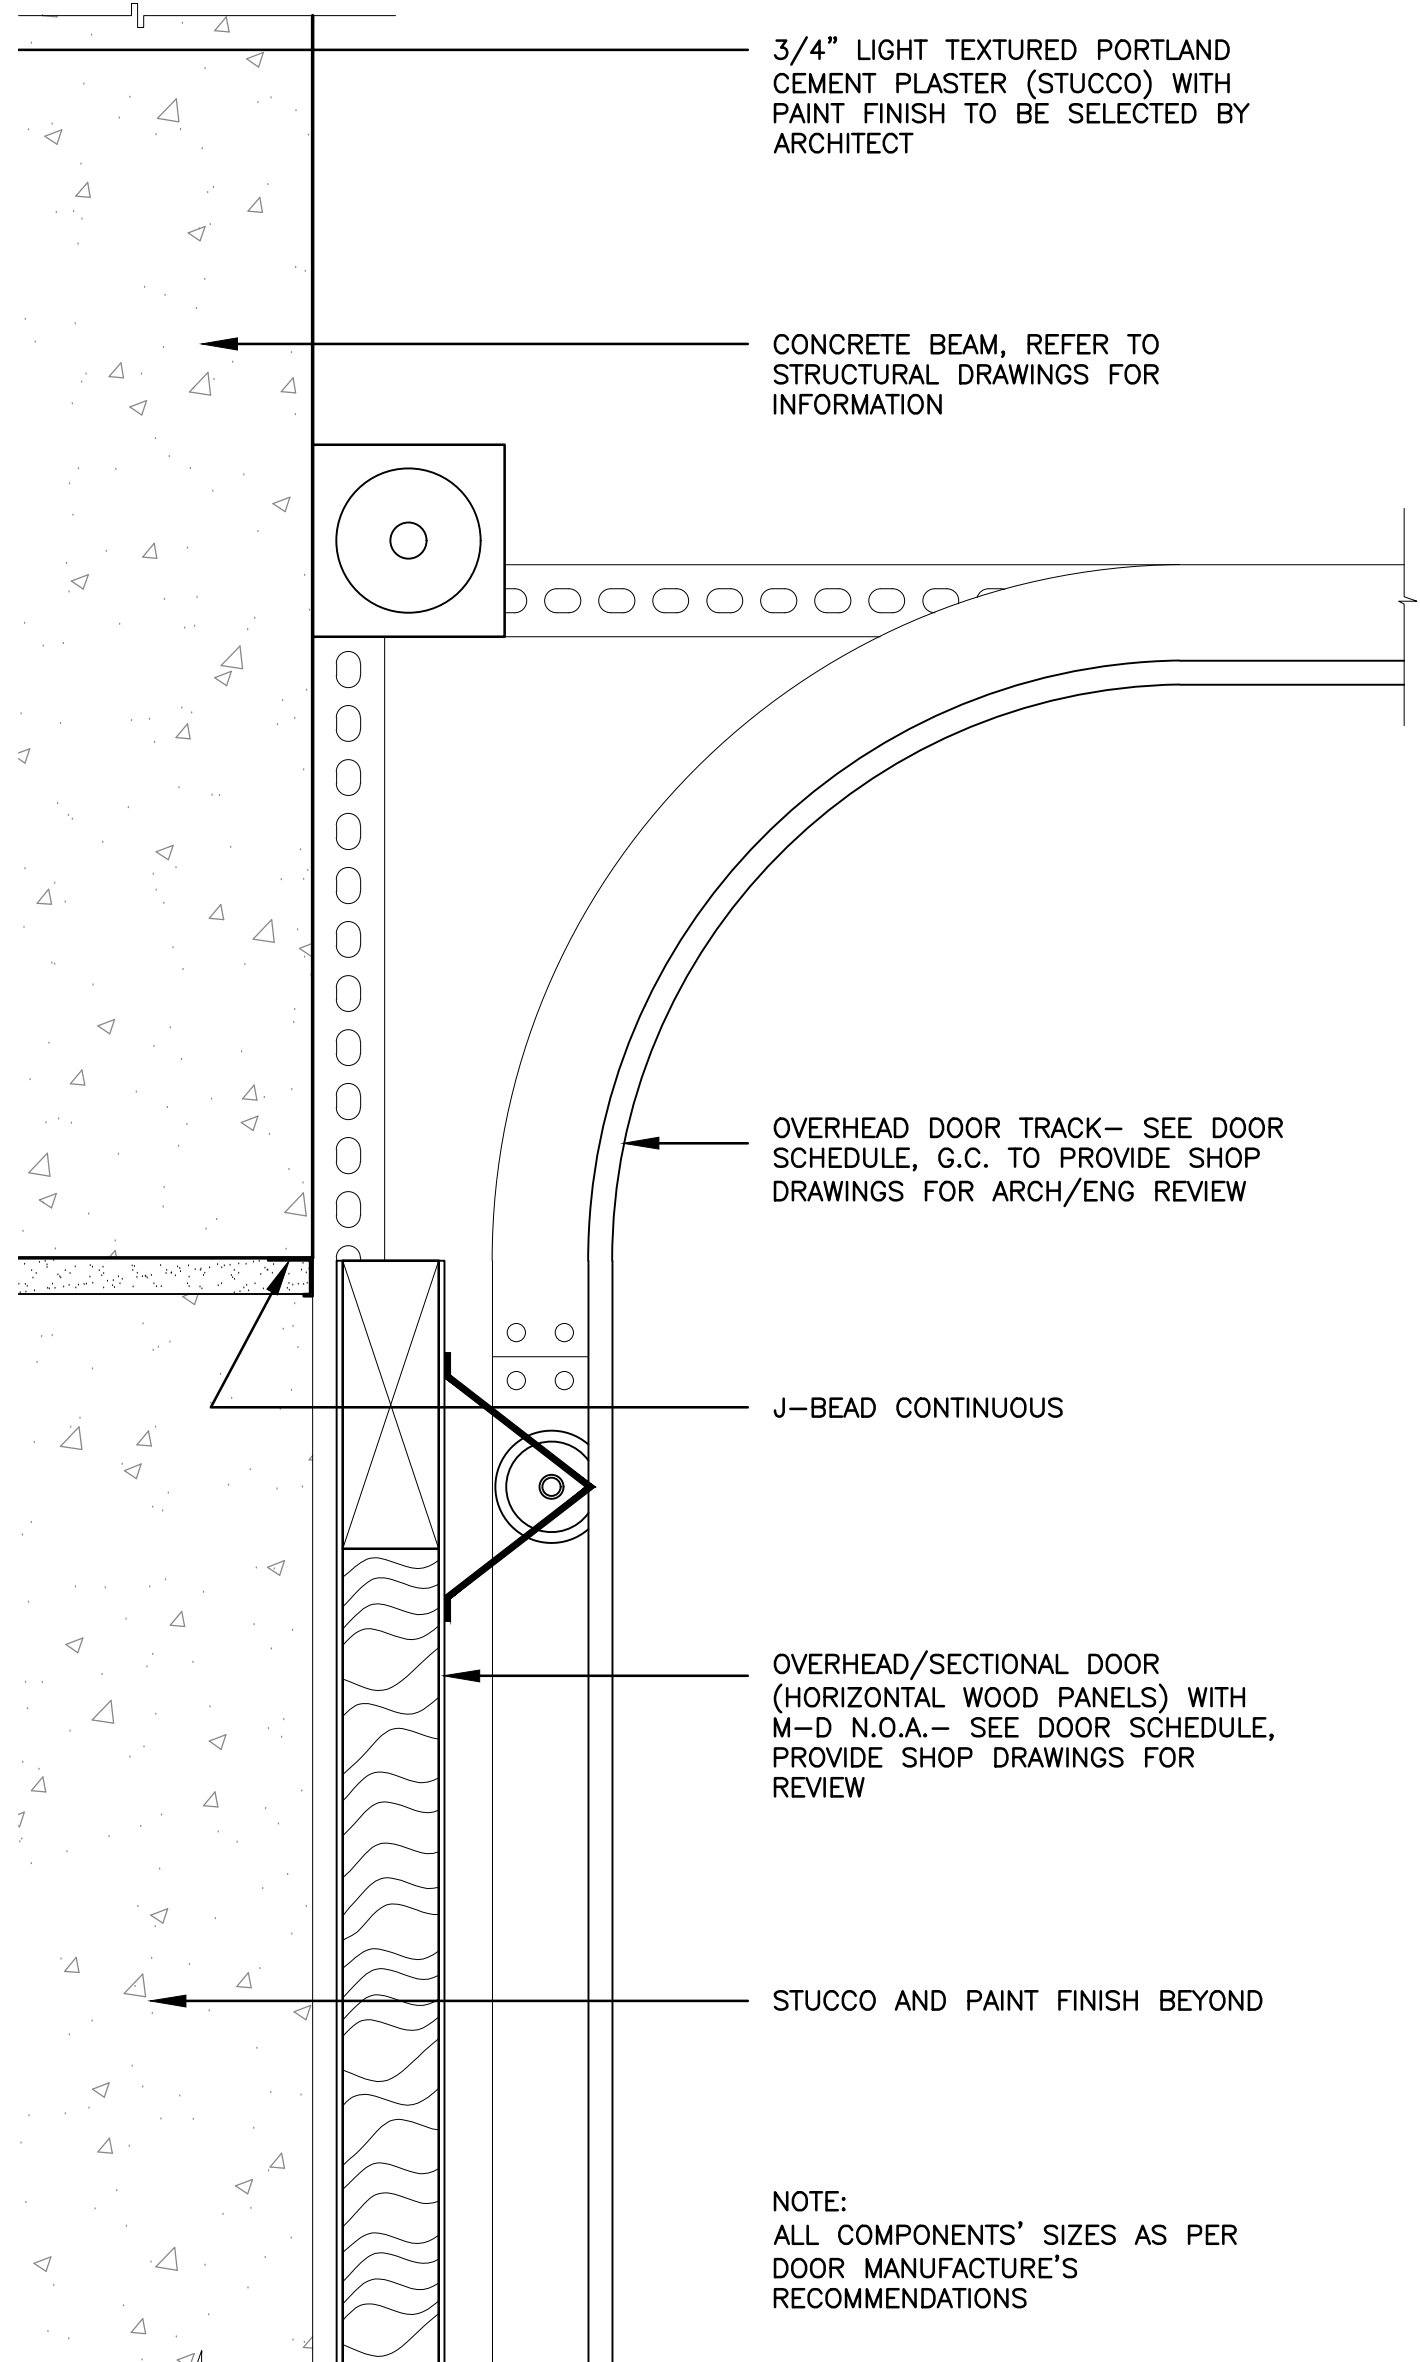


12 GARAGE DOOR HEAD DETAIL
SCALE: 3"=1'-0"

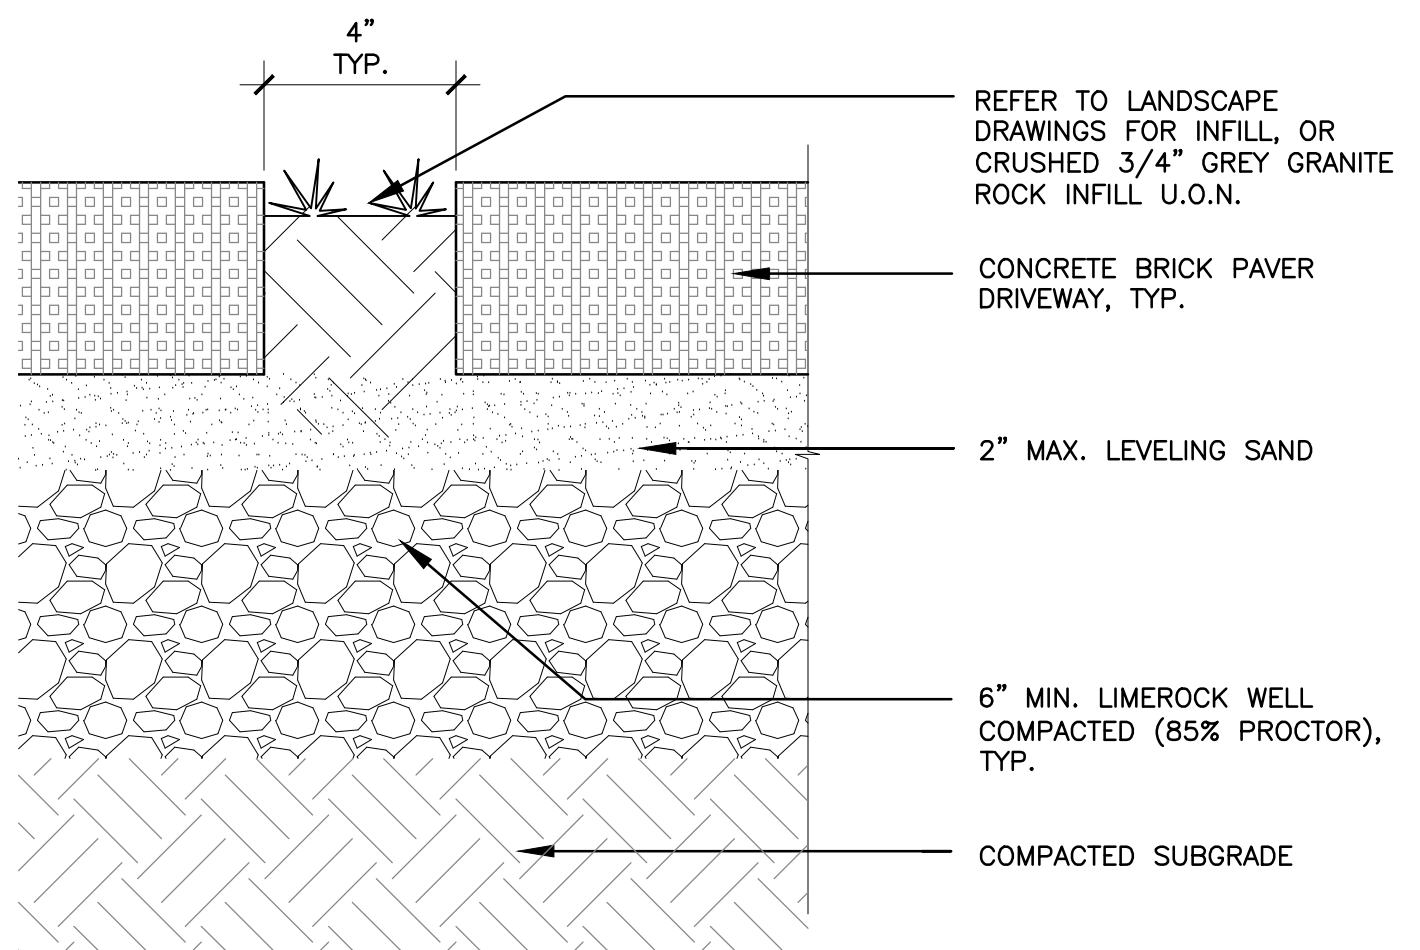


13 DRIVE WAY PAVER JOINT DETAIL
SCALE: 3"=1'-0"

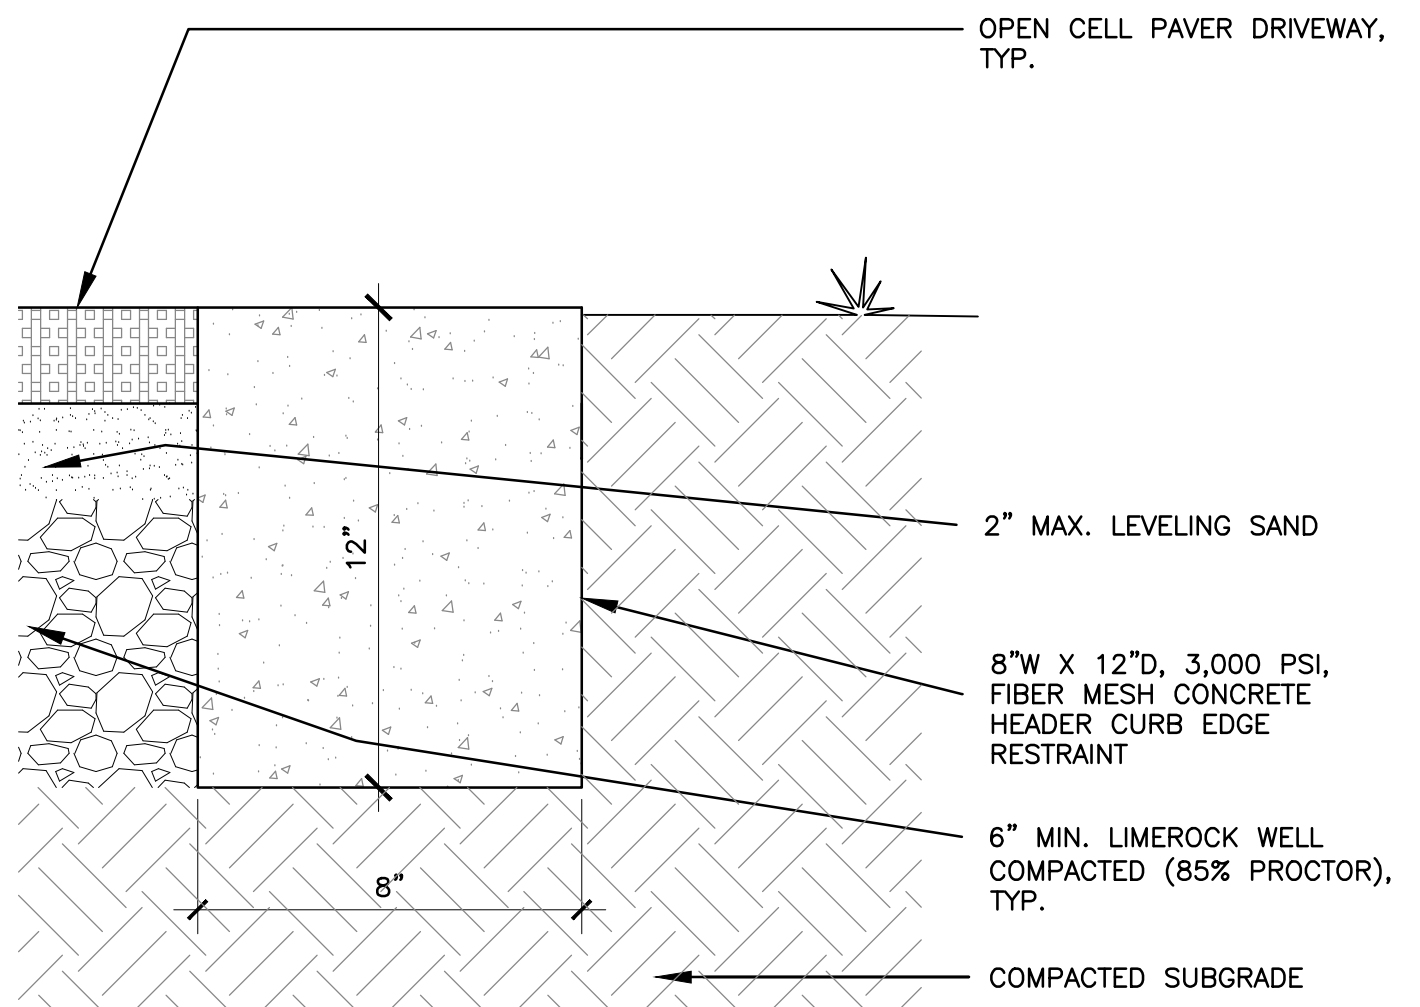

14 DRIVE WAY PAVER EDGE DETAIL
SCALE: 3"=1'-0"

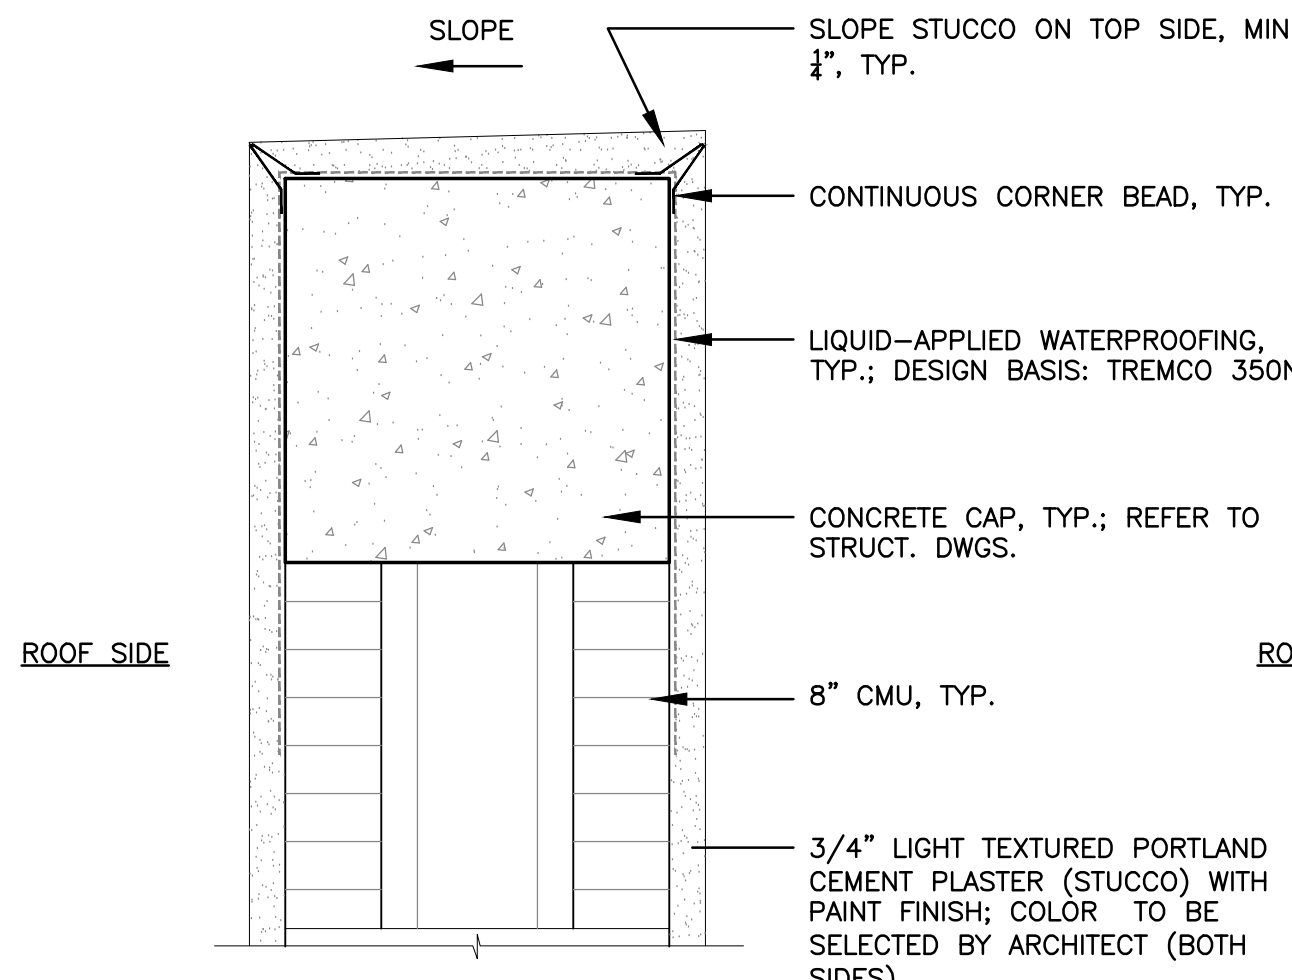


8 PARAPET DETAIL
SCALE: 3"=1'-0"

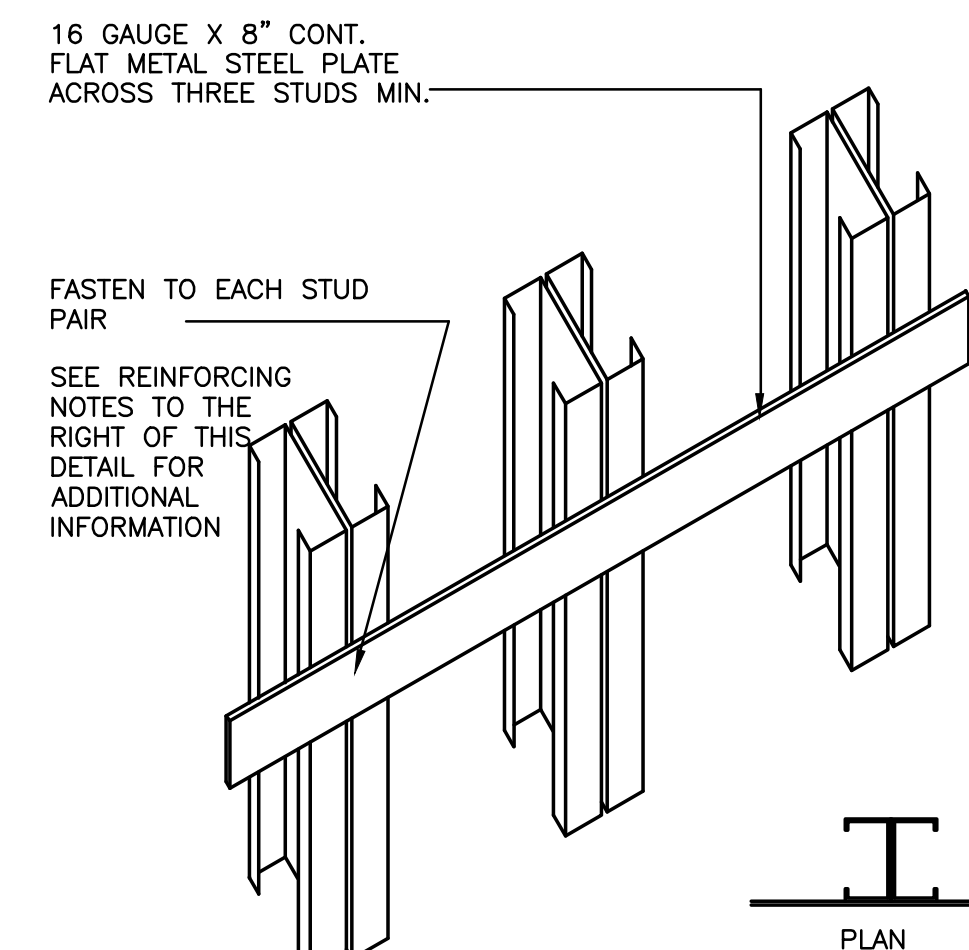


- REINFORCING NOTES:
- STEEL STUDS SHALL BE DOUBLED OR NOT LESS THAN 20 GAUGE IN WALLS BEHIND ALL WALL HUNG CABINETS AND PLUMBING FIXTURES
 - PROVIDE A HORIZONTAL 2"x8" MINIMUM WOOD MEMBER SECURELY FASTENED TO NOT LESS THAN 2 STUDS FOR THE ATTACHMENT OF ALL WALL HUNG CABINETS, FIXTURES, ACCESSORIES AND ALL WALL HUNG PLUMBING FIXTURES, INSTALL TO MEET REQUIREMENTS OF 2020 FBC
 - THESE NOTES AND REQUIREMENTS ARE APPLICABLE TO ALL CASEWORK AND PLUMBING FIXTURES IN THIS PROJECT
 - FOR EACH WALL HUNG PLUMBING FIXTURE OR WALL CABINET, SECURE A 2"x4" MIN. HORIZ. WOOD MEMBER ACROSS OF NOT LESS THAN TWO STUDS OF EITHER OF THE FOLLOWING PROVISIONS:
A. 2"x4" STUDS AT 1'-4" O.C. MAX.
B. 2"x6" STUDS AT 2'-0" O.C. MAX.


9 WALL BLOCKING/REINFORCMENT
SCALE: 3"=1'-0"

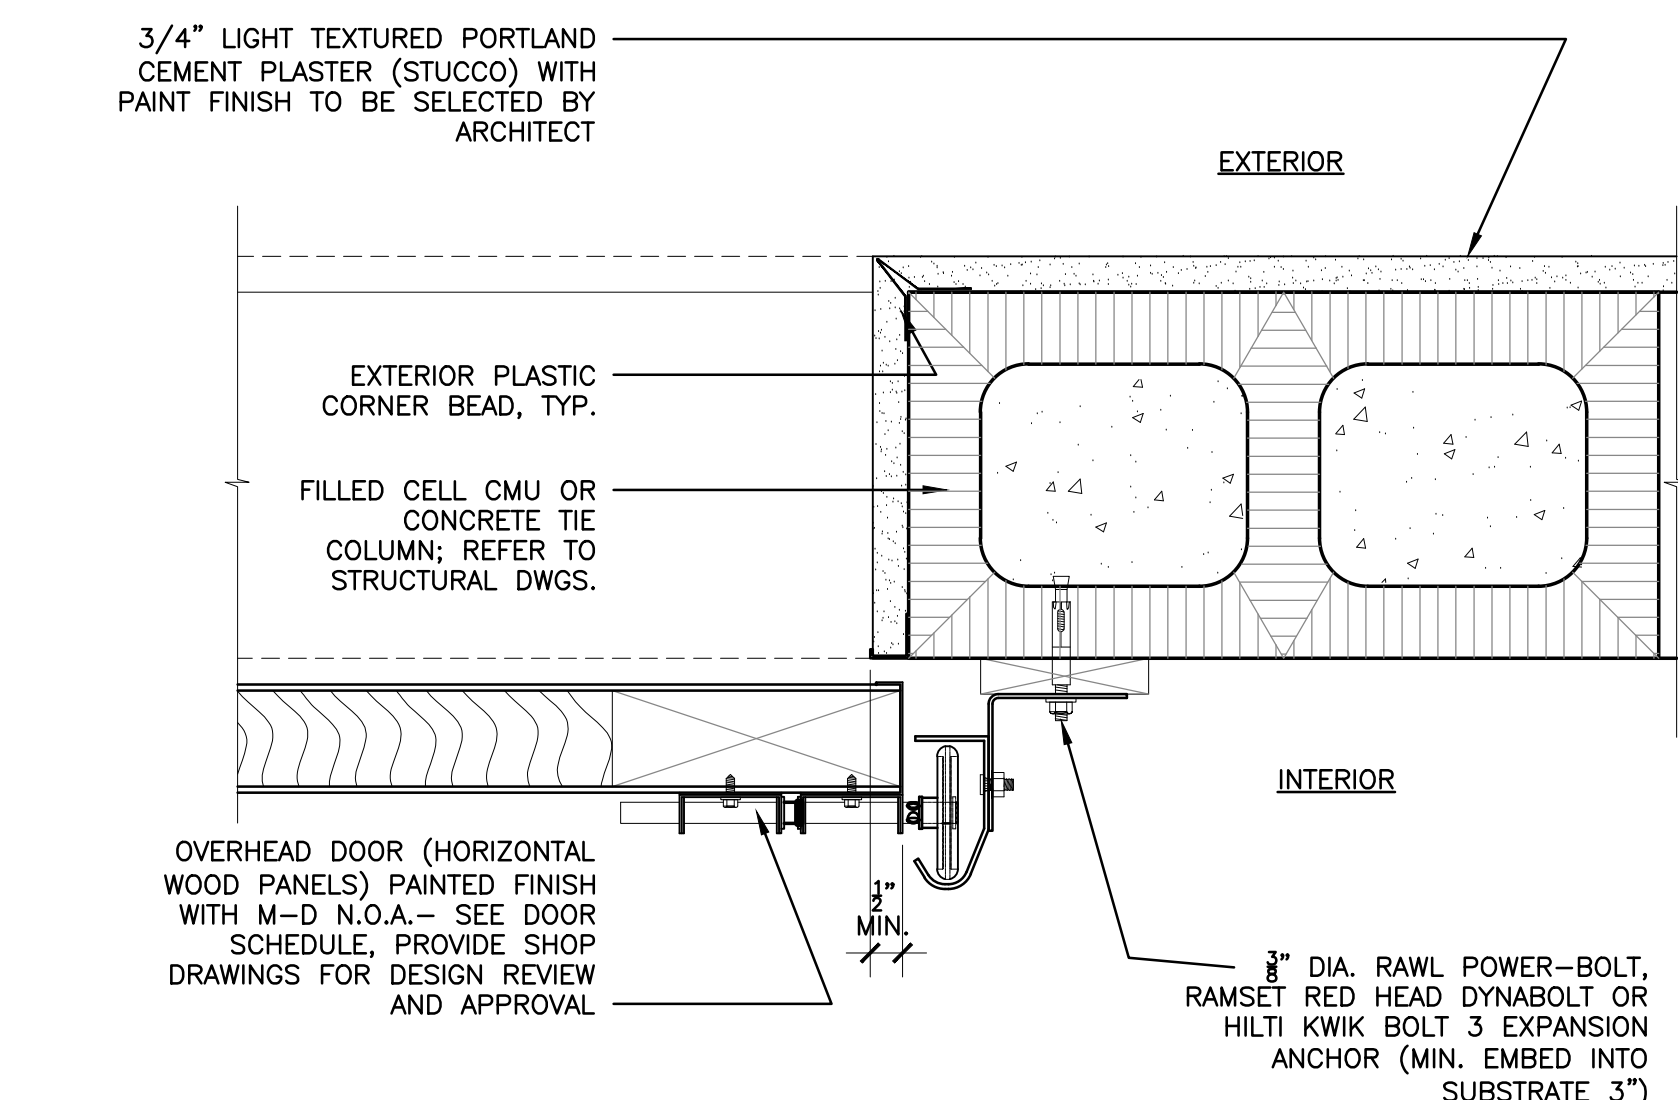


10 GARAGE DOOR JAMB DETAIL
SCALE: 3"=1'-0"

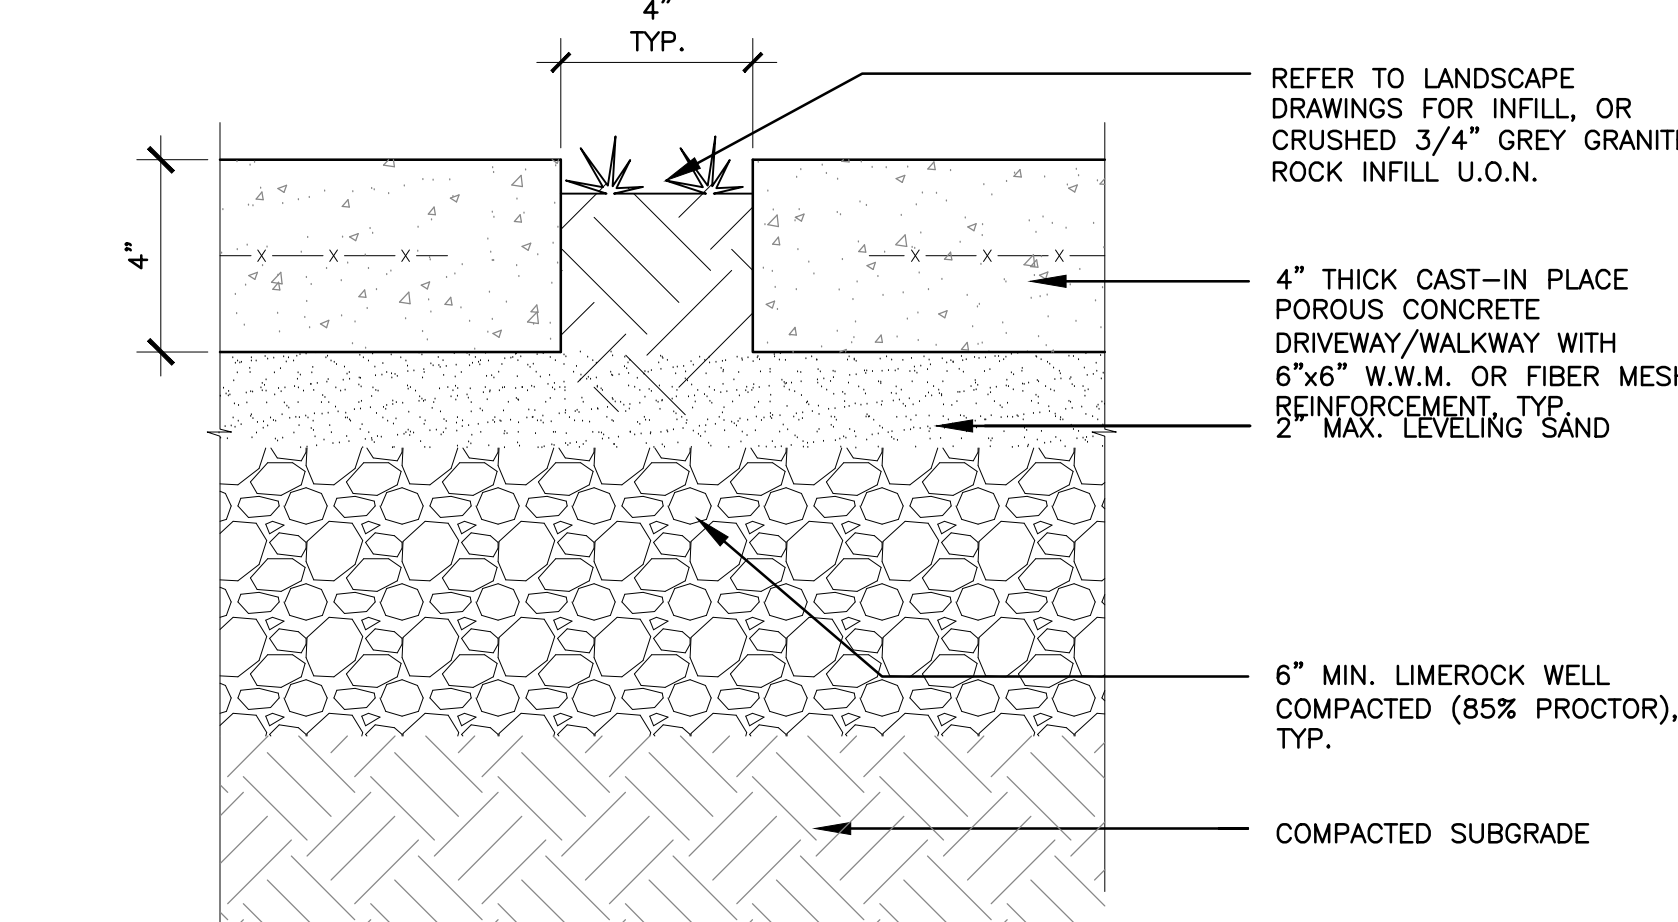


11 WALKWAY PAVER JOINT DETAIL
SCALE: 3"=1'-0"

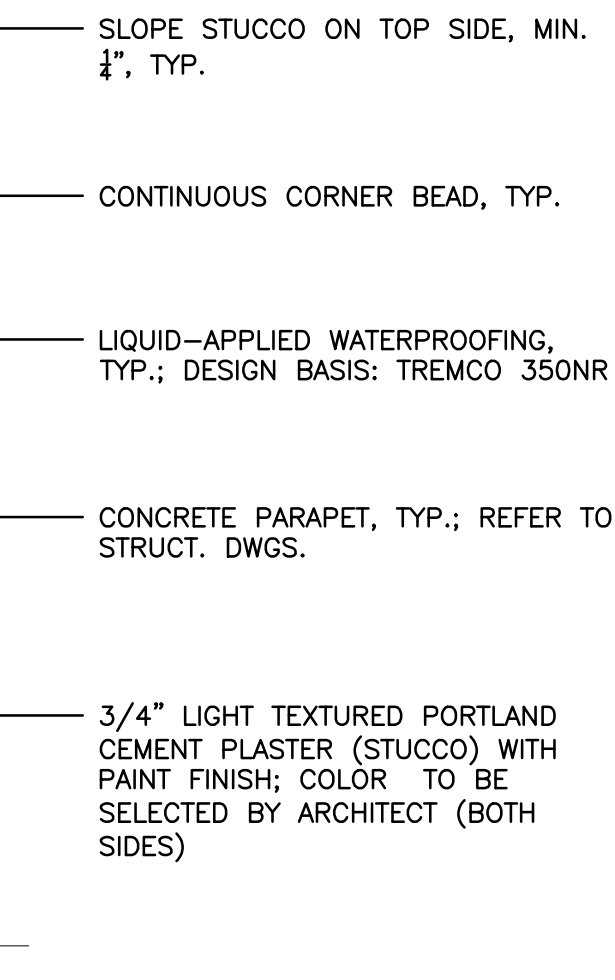


4 PARAPET DETAIL
SCALE: 3"=1'-0"

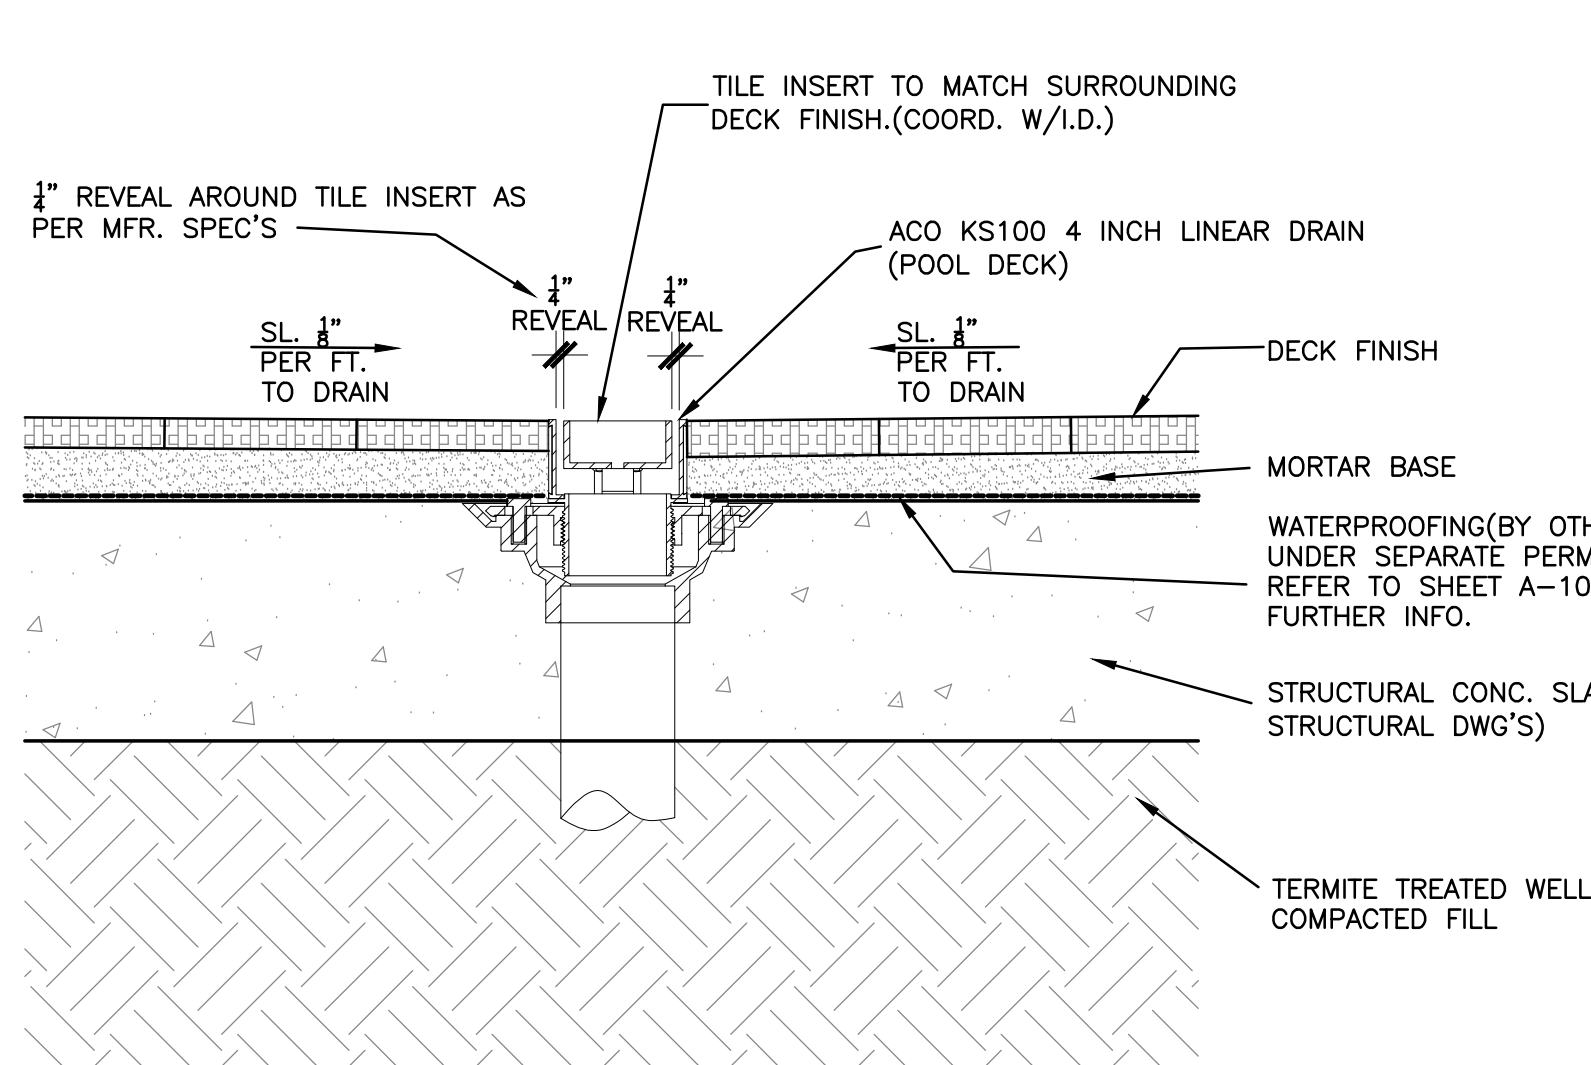


5 DECK DRAIN DETAIL
SCALE: 3"=1'-0"

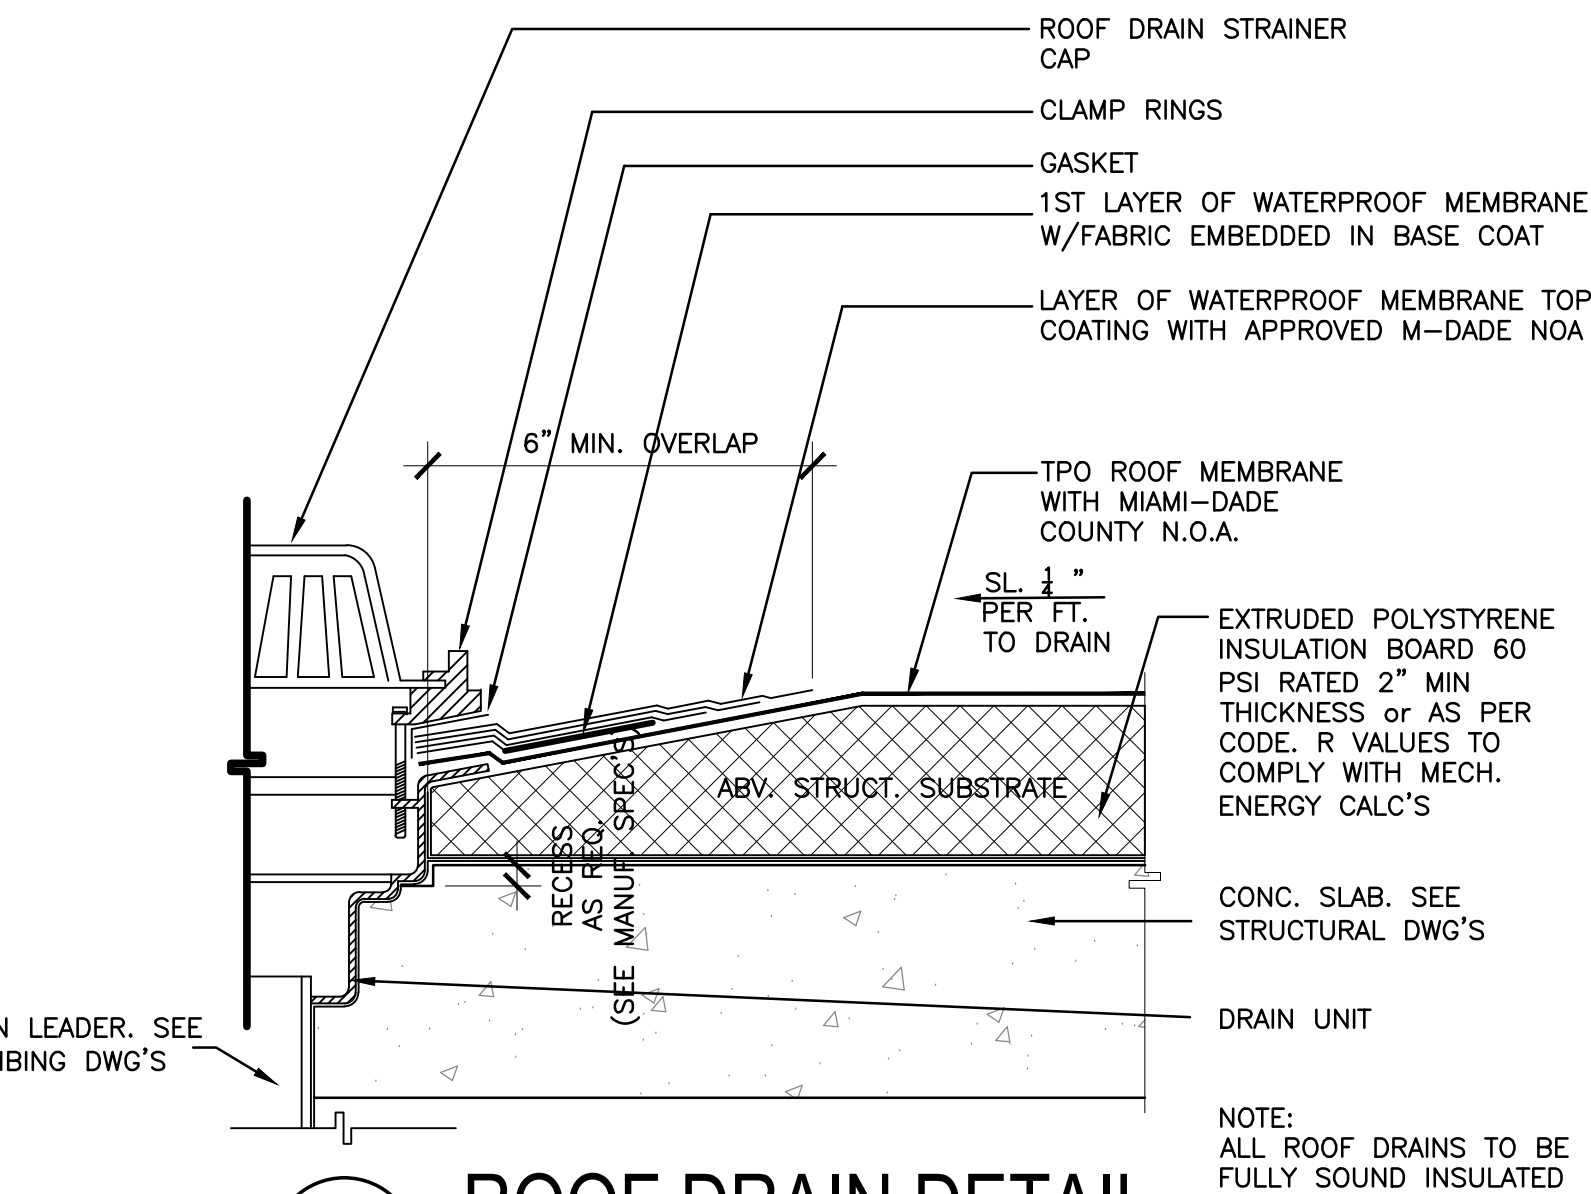


6 ROOF DRAIN DETAIL
SCALE: 3"=1'-0"

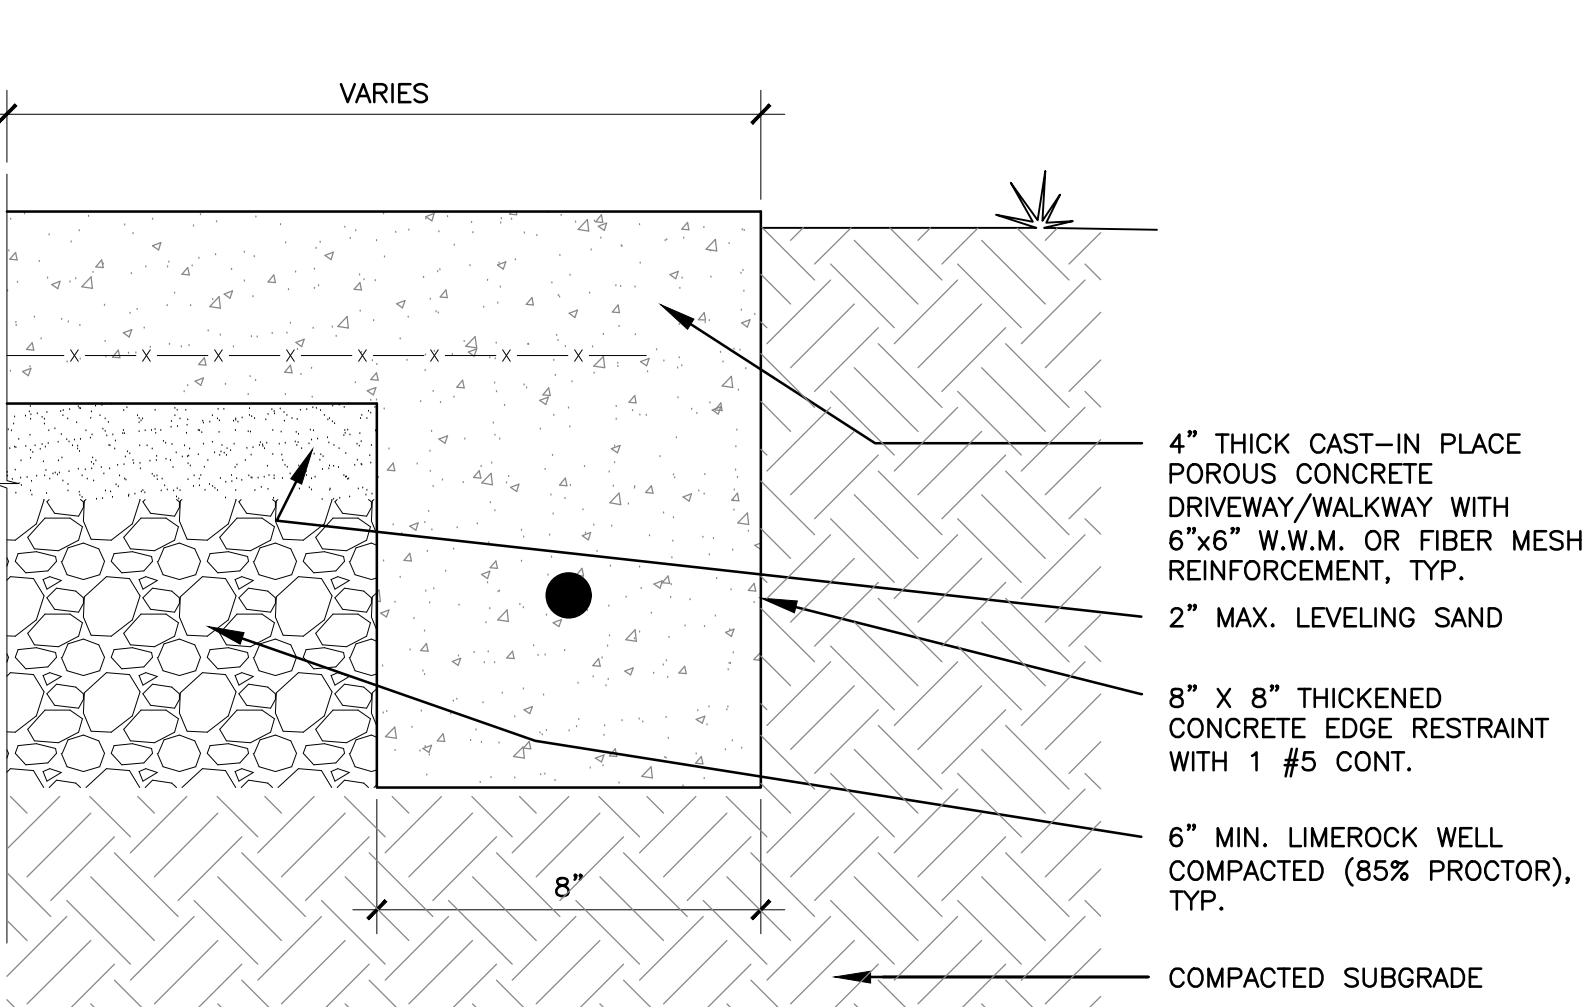


7 WALK WAY EDGE DETAIL
SCALE: 3"=1'-0"

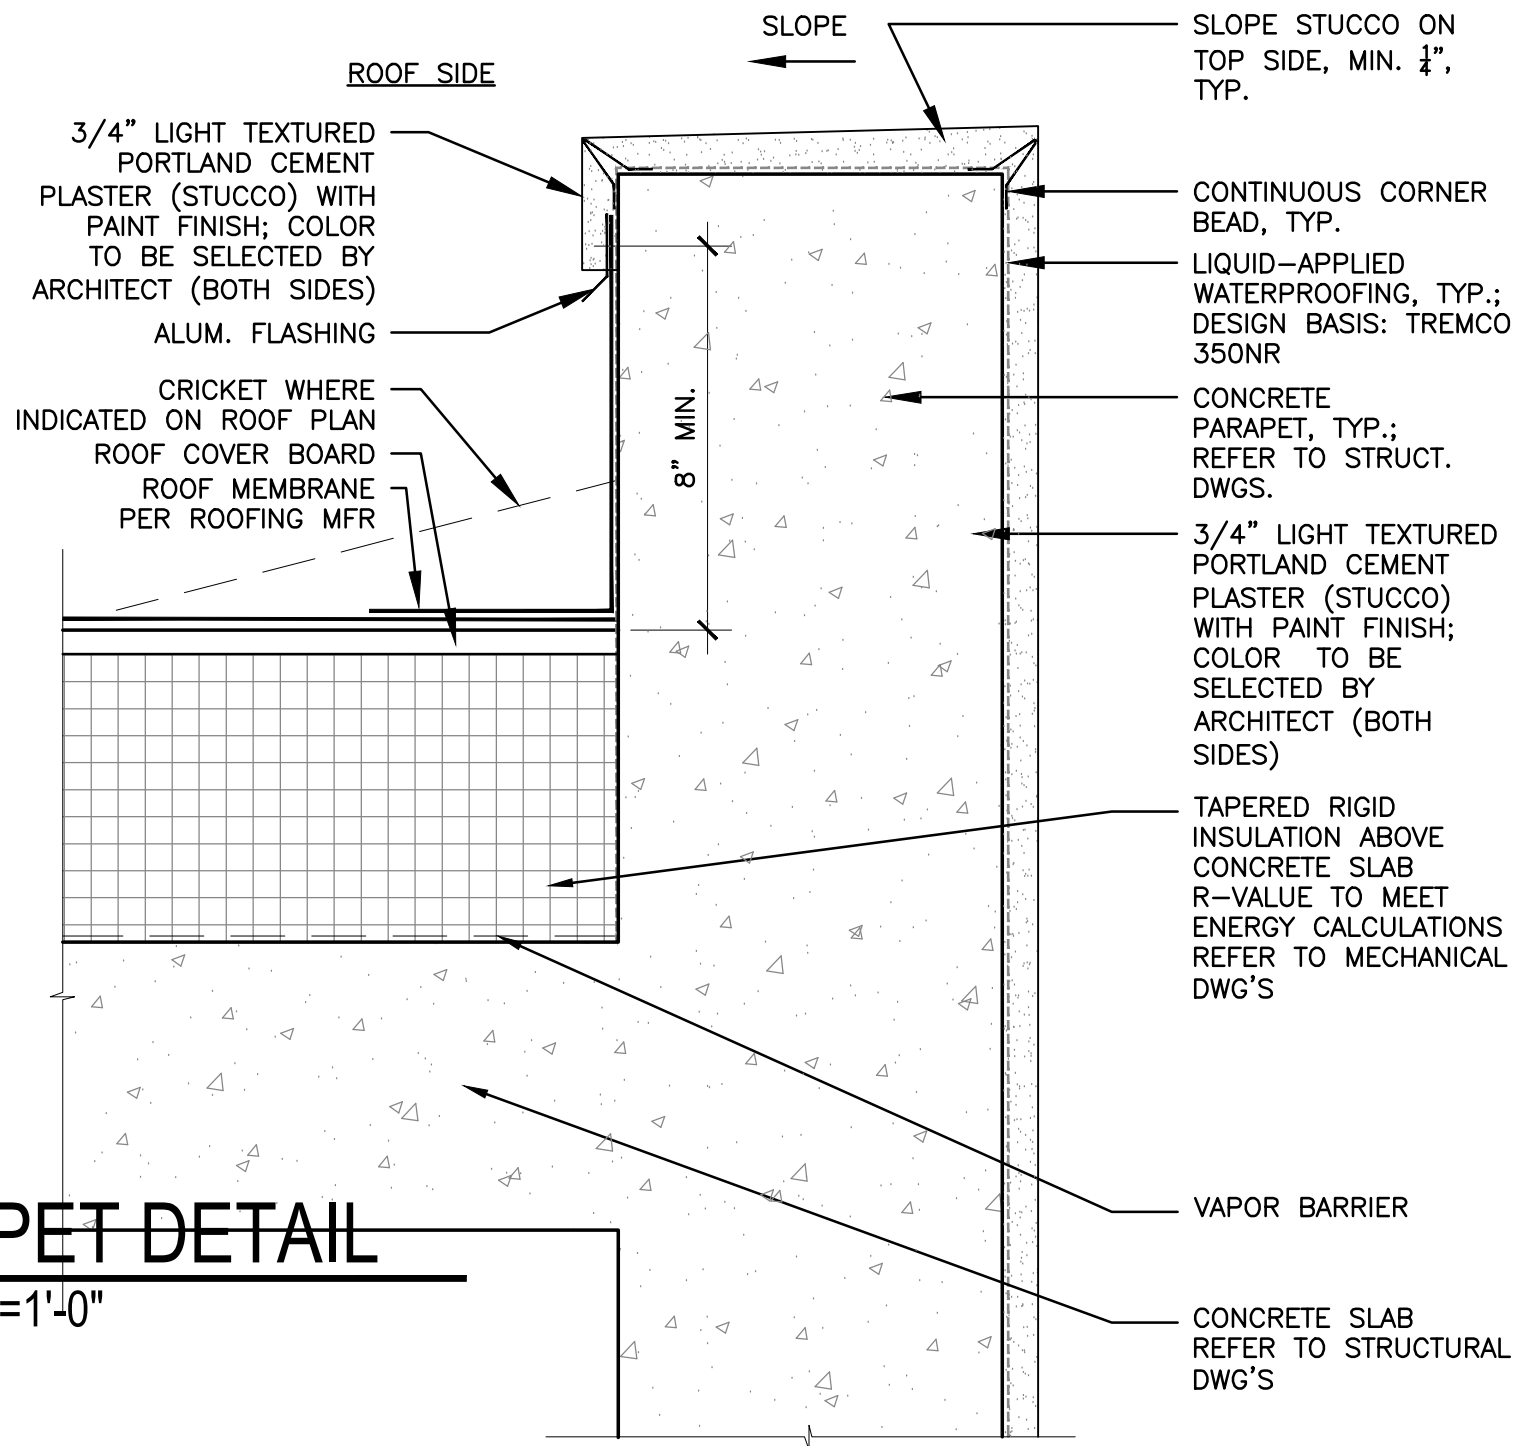



1 STUCCO REVEAL DETAIL
SCALE: 3"=1'-0"

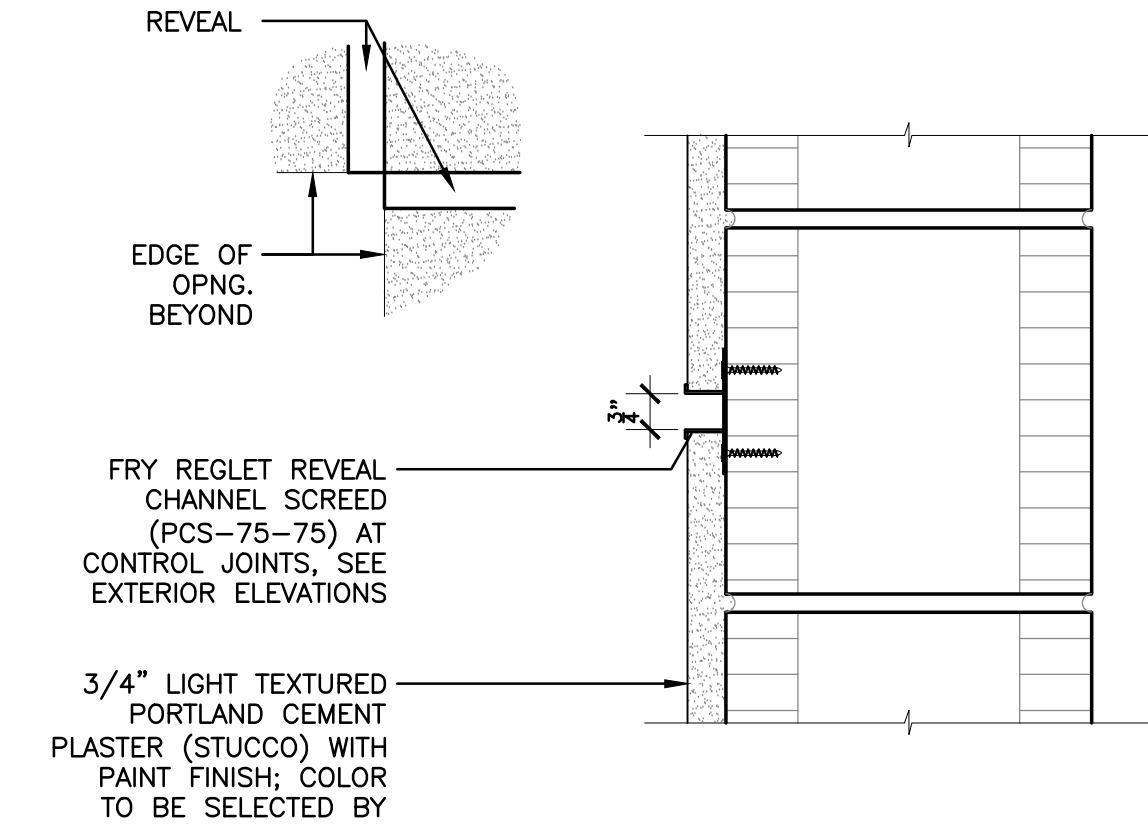

2 CURTAIN POCKET DETAIL
SCALE: 3"=1'-0"

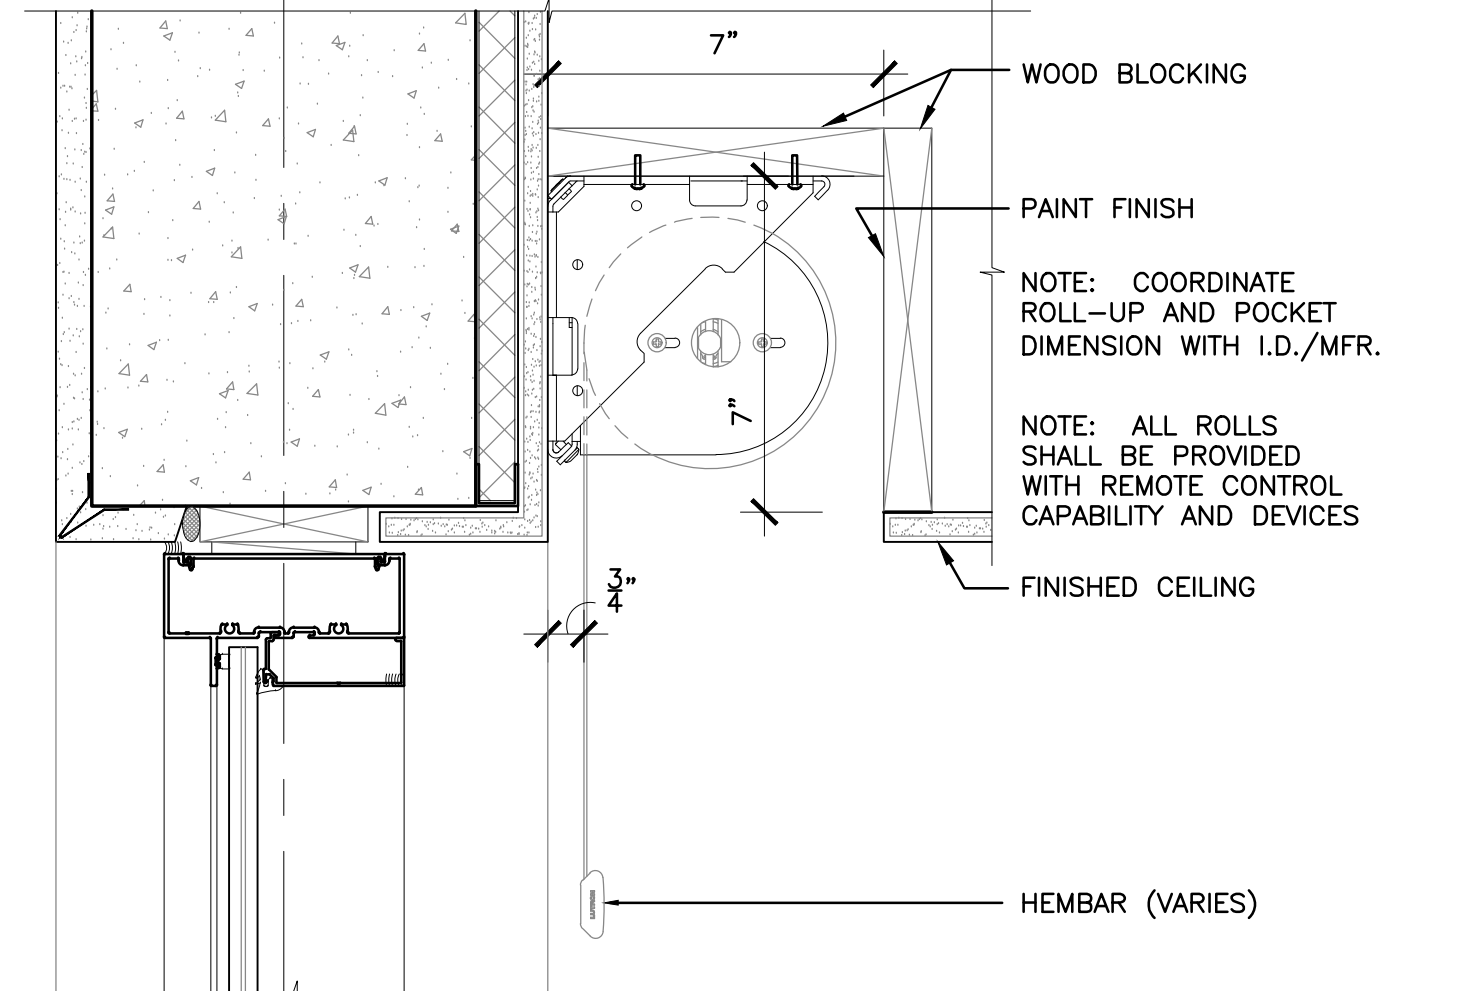

3 CURTAIN POCKET DETAIL
SCALE: 3"=1'-0"

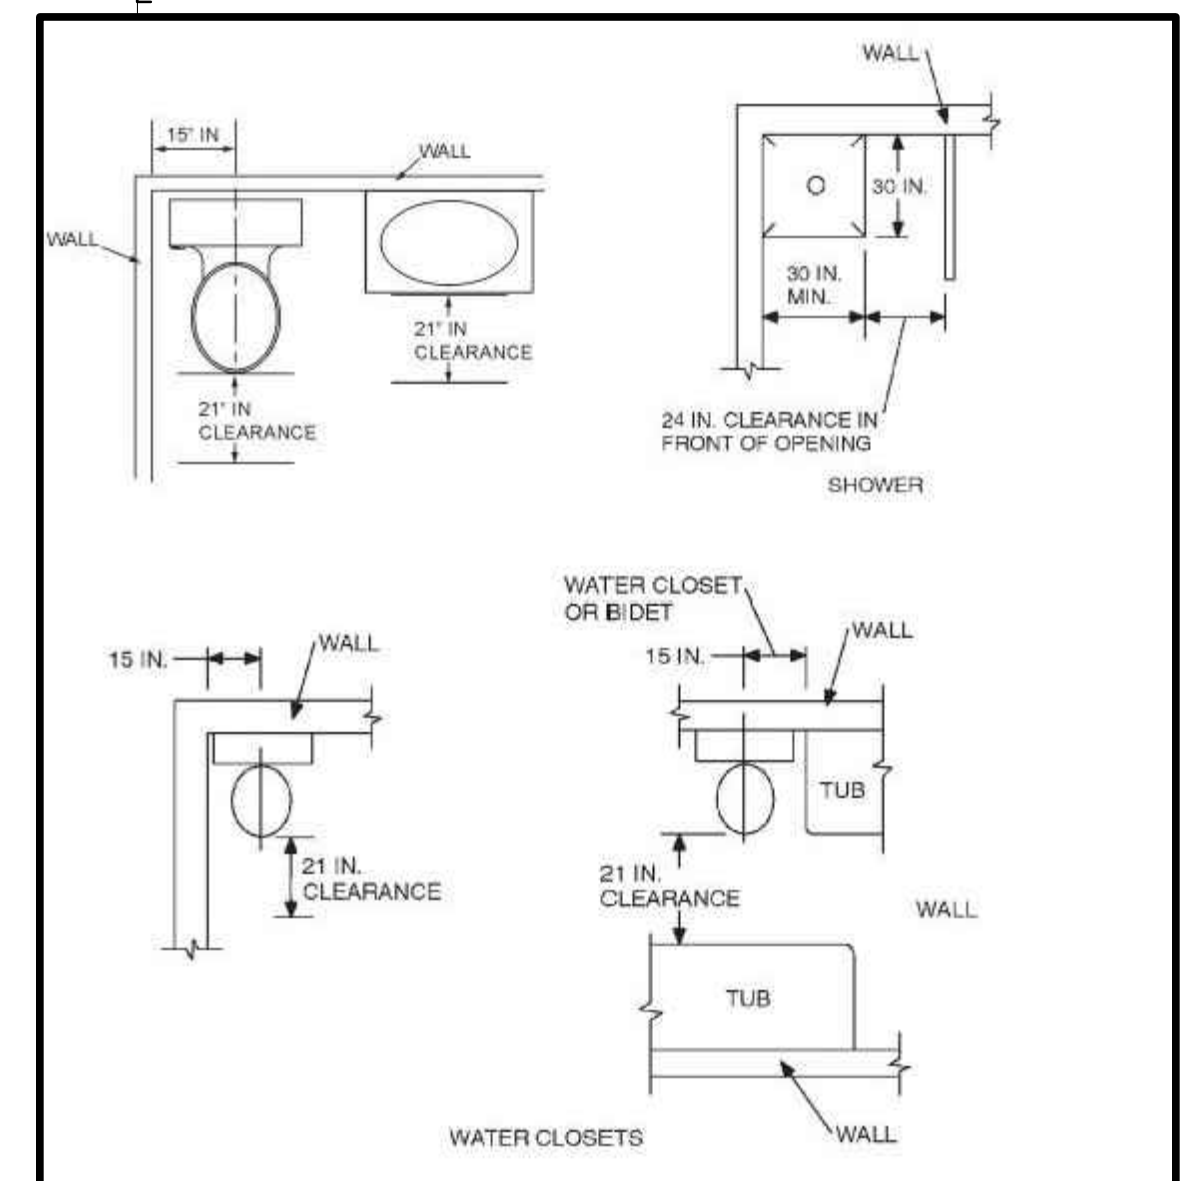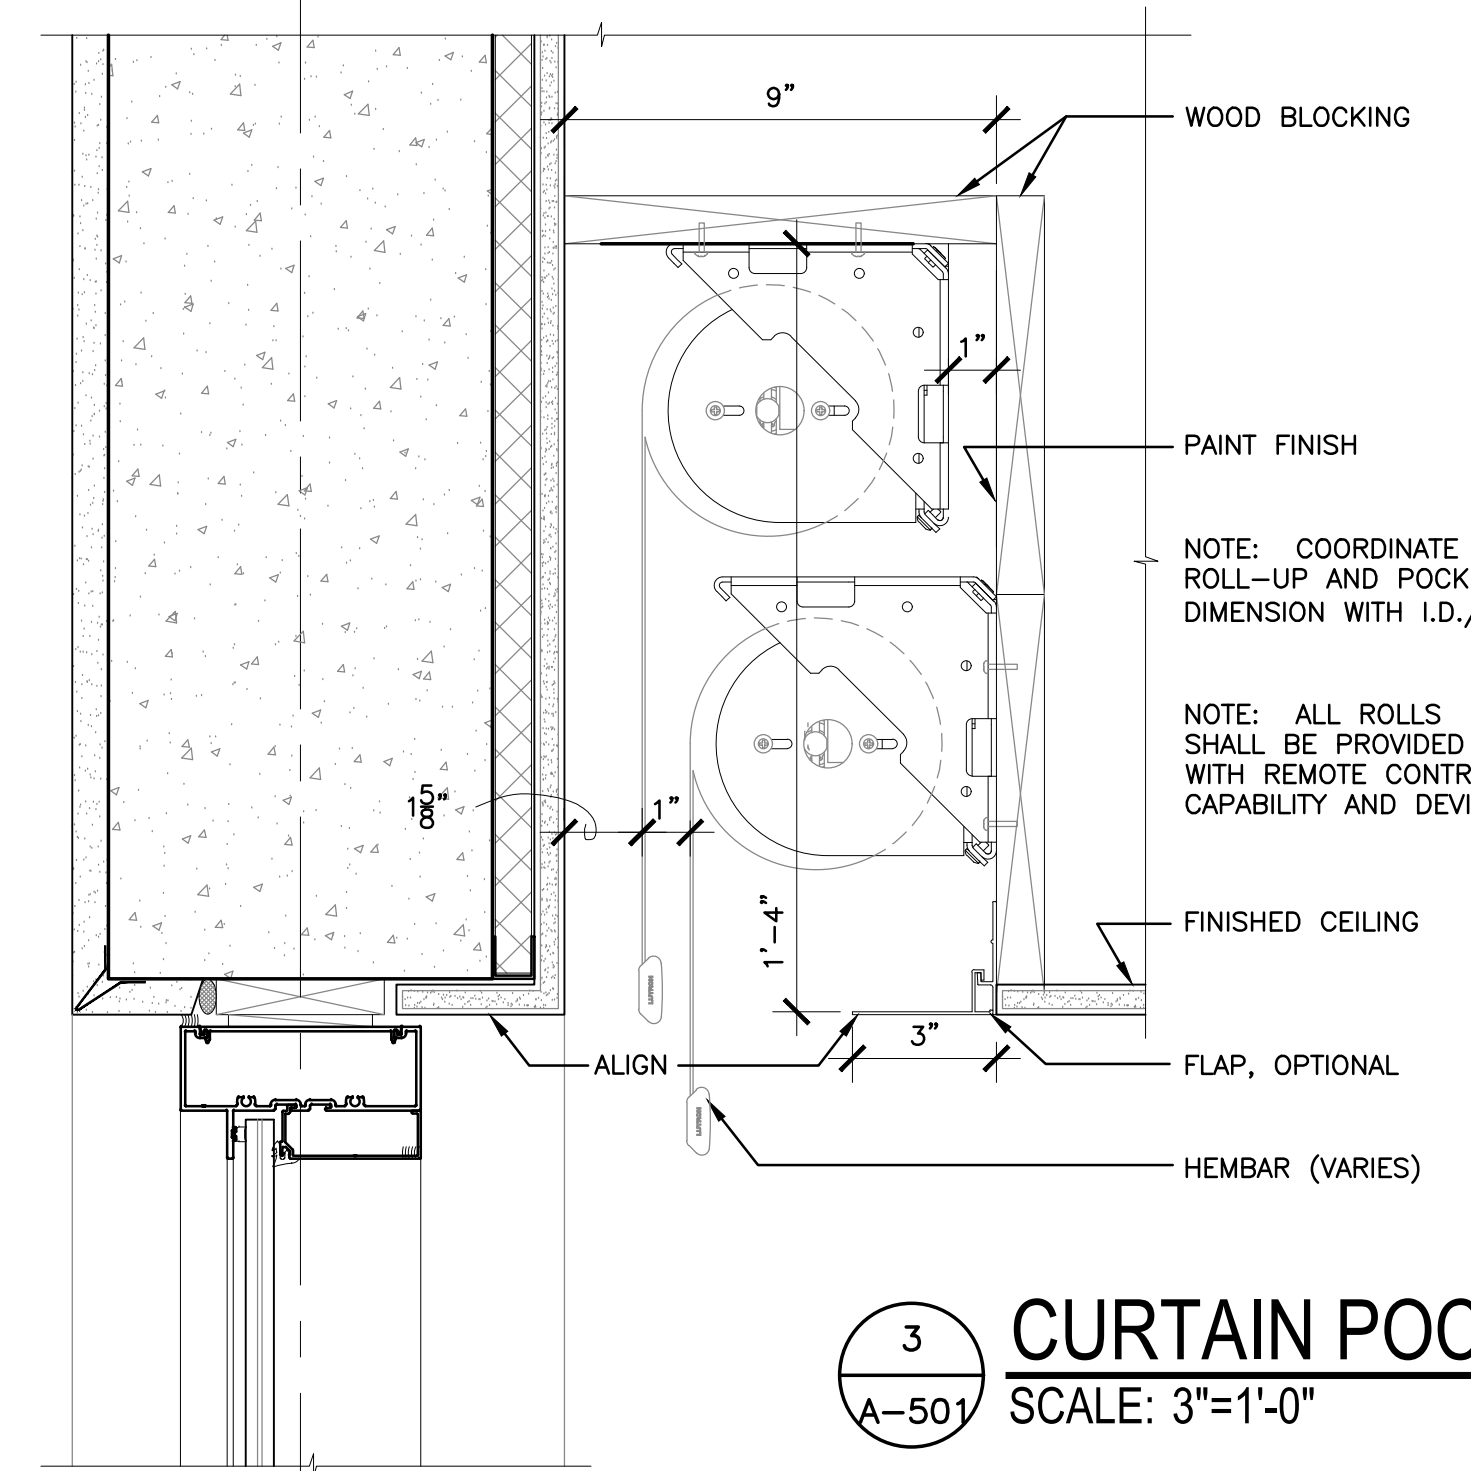

15 MIN. FIXTURE CLEARANCE
SCALE: N.T.S.