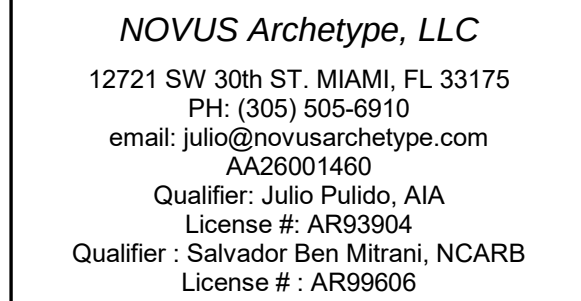


2-Story Addition

12940 SW 63 Ave Pinecrest Fl
33156

[illegible]


Project number	-
Date	12-20-2022
Drawn by	SM
Checked by	SM, JP

SHEET TITLE

Existing Floor Plans

SHEET No.

A205

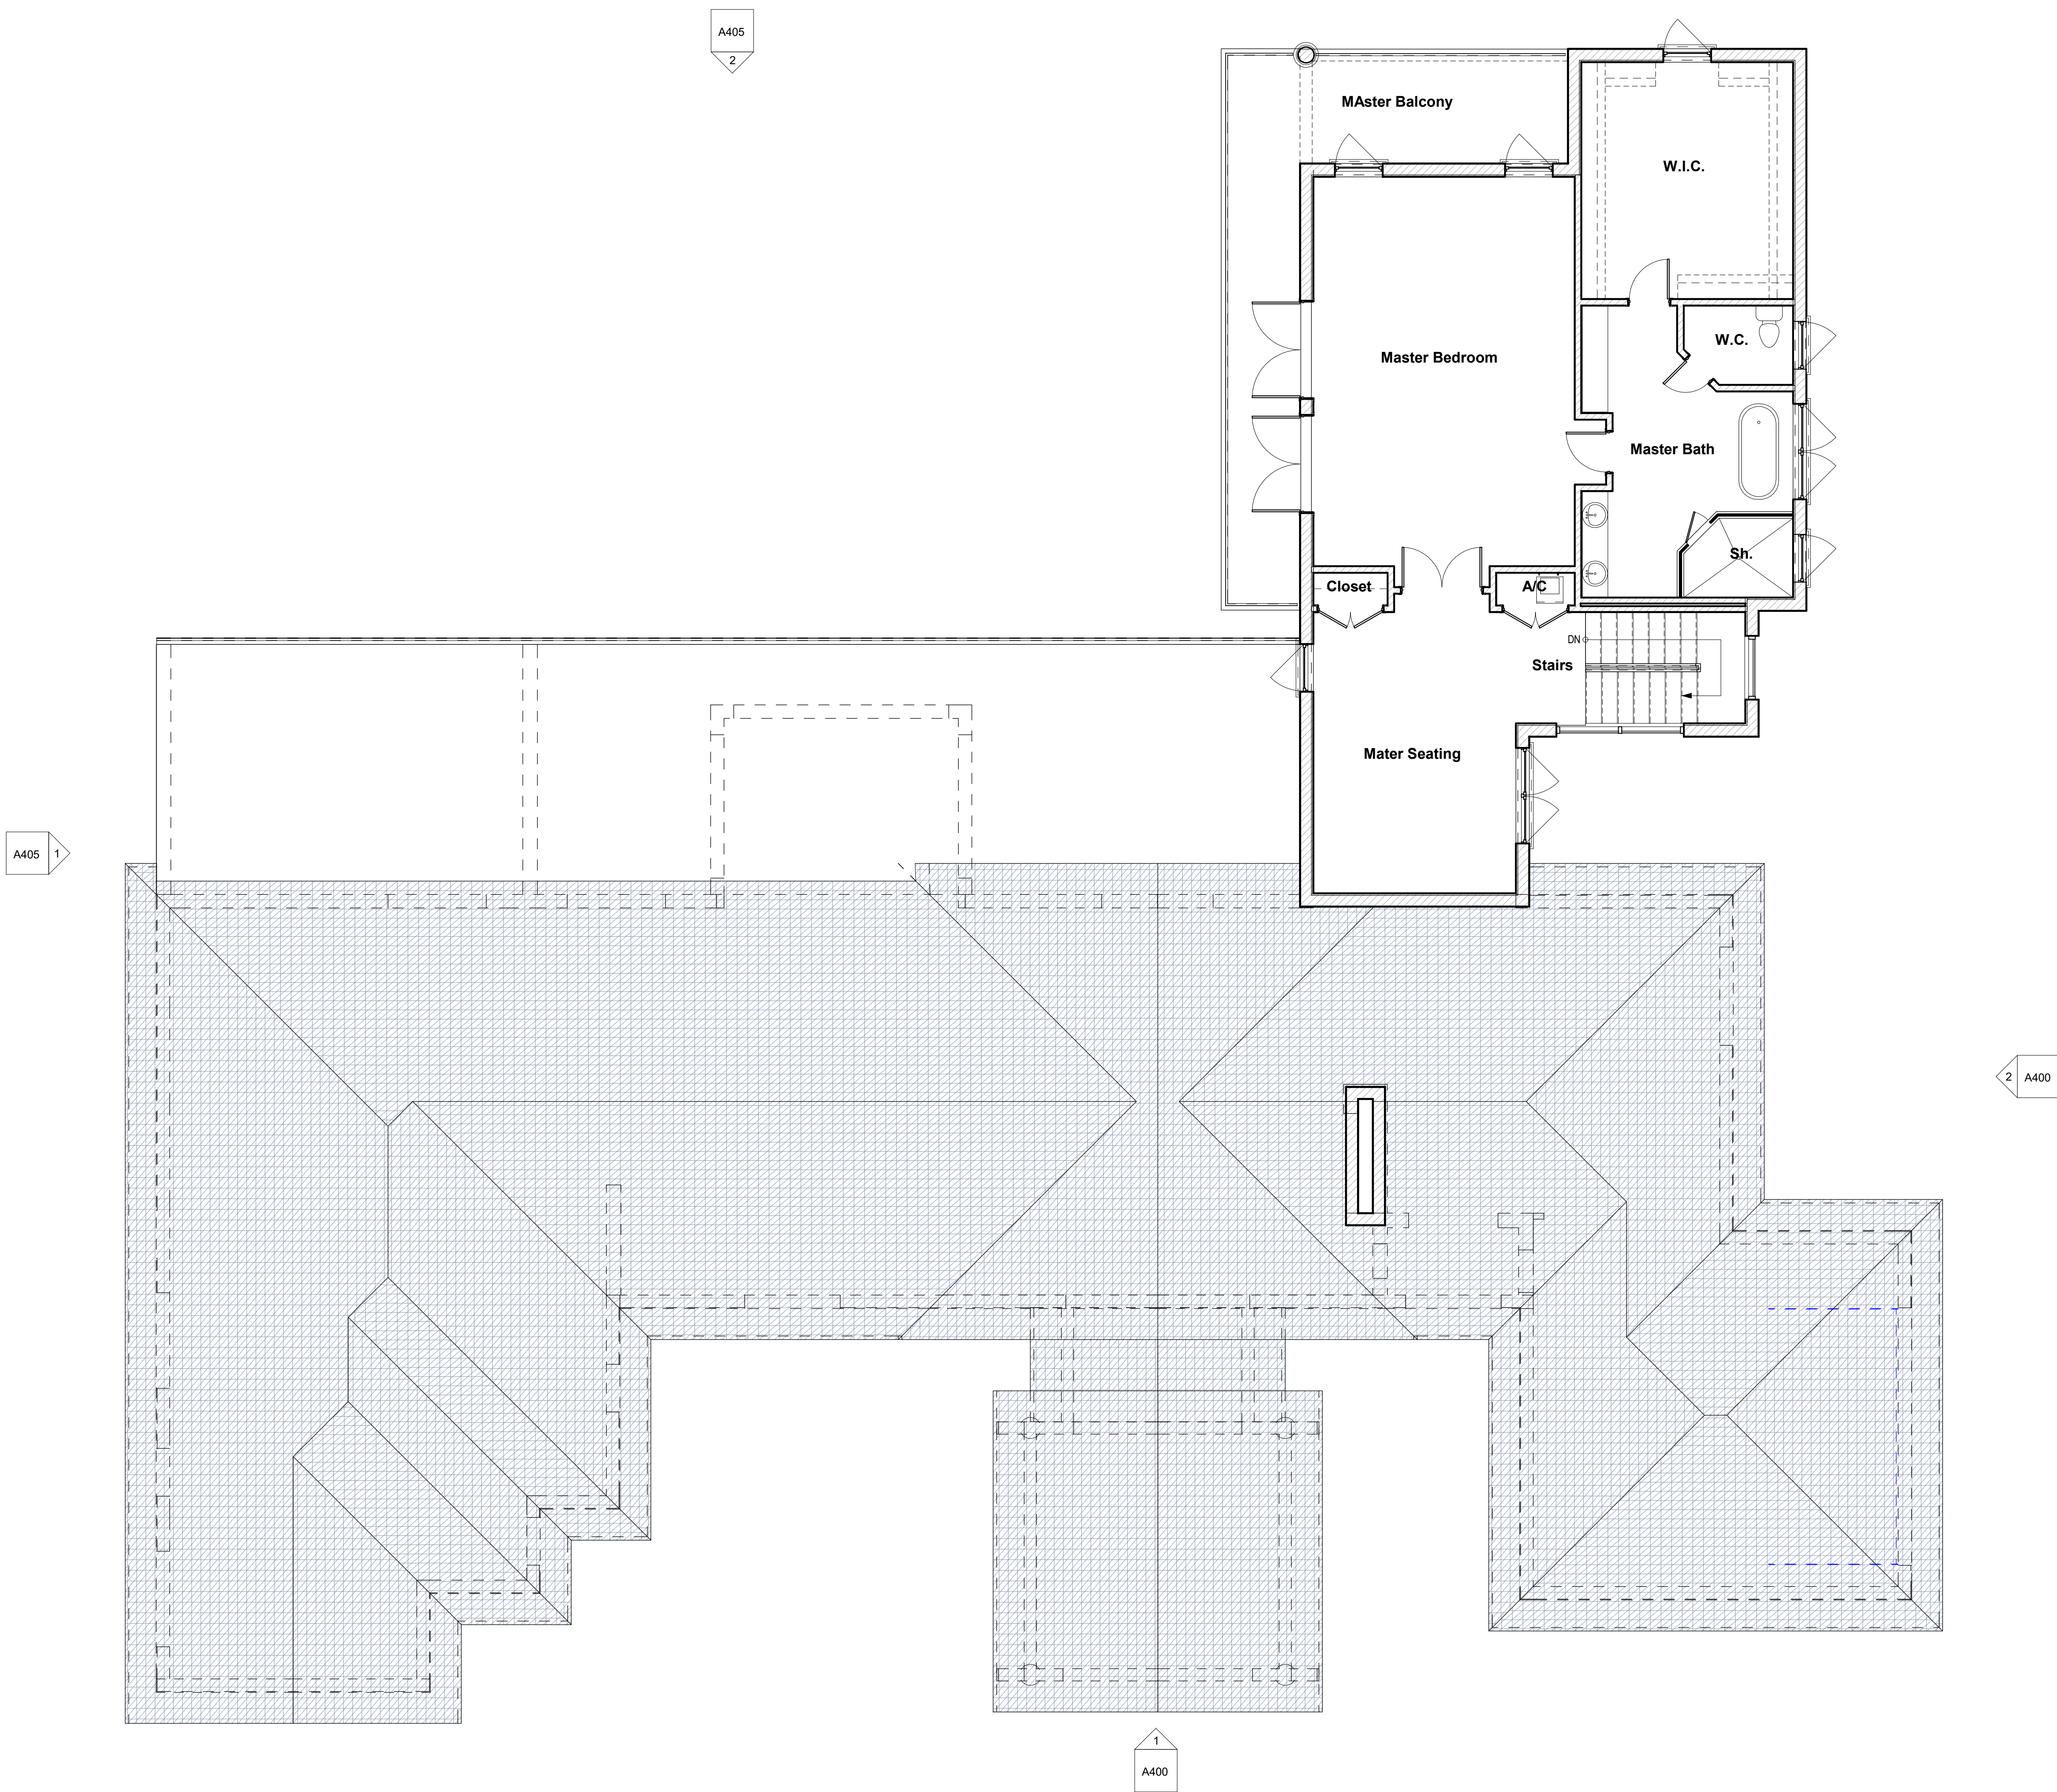


 1 Existing 2nd Level Floor Plan
 3/16" = 1'-0"