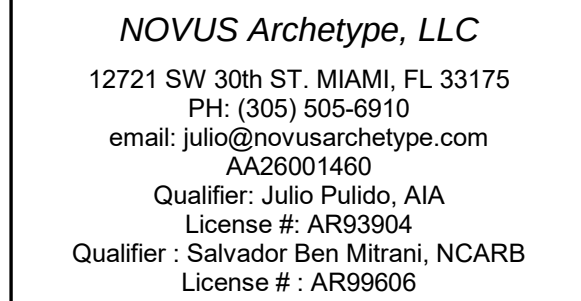


2-Story Addition

12940 SW 63 Ave Pinecrest Fl
33156

[illegible]



Project number	-
Date	12-20-2022
Drawn by	JP
Checked by	JP, SM

SHEET TITLE

Existing Floor Plans

SHEET No.

A210

 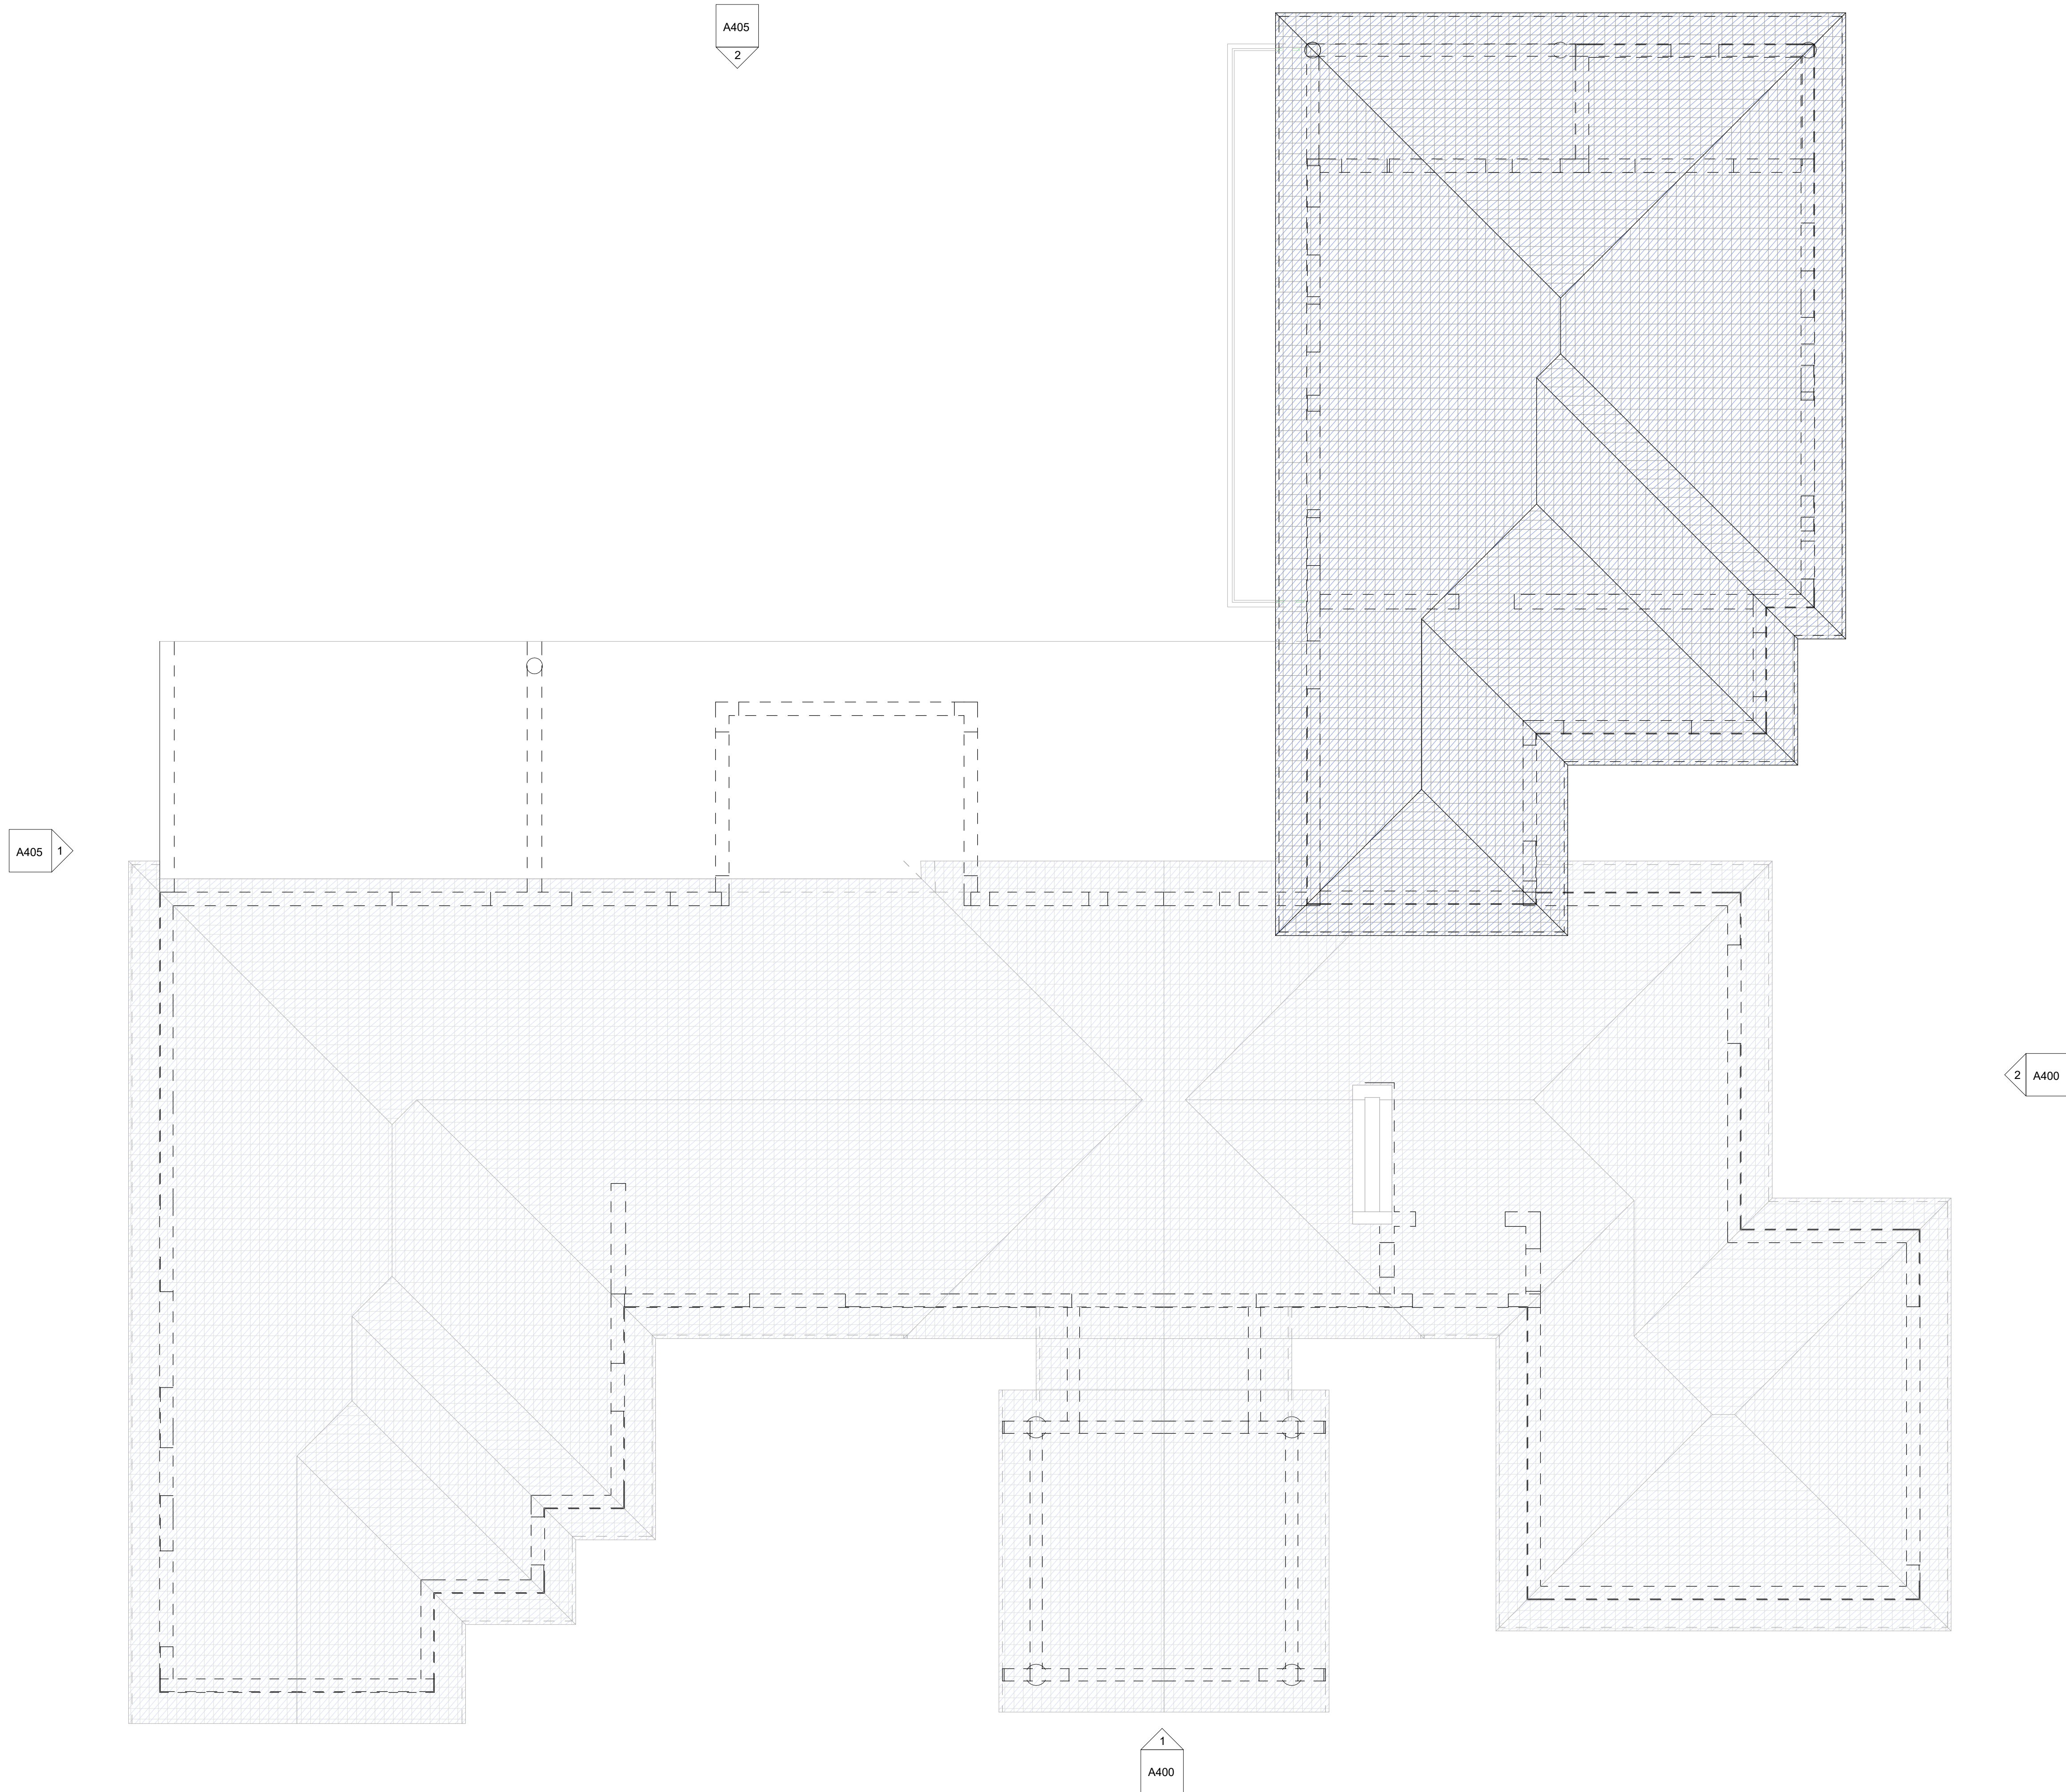

1 Existing Roof Top Floor Plan
3/16" = 1'-0"