



## 2-Story Addition


12940 SW 63 Ave Pinecrest FL  
33156

[illegible]

|                |            |
|----------------|------------|
| Project number | -          |
| Date           | 12-20-2022 |
| Drawn by       | SM         |
| Checked by     | SM, JP     |

## Wall Sections

# A600

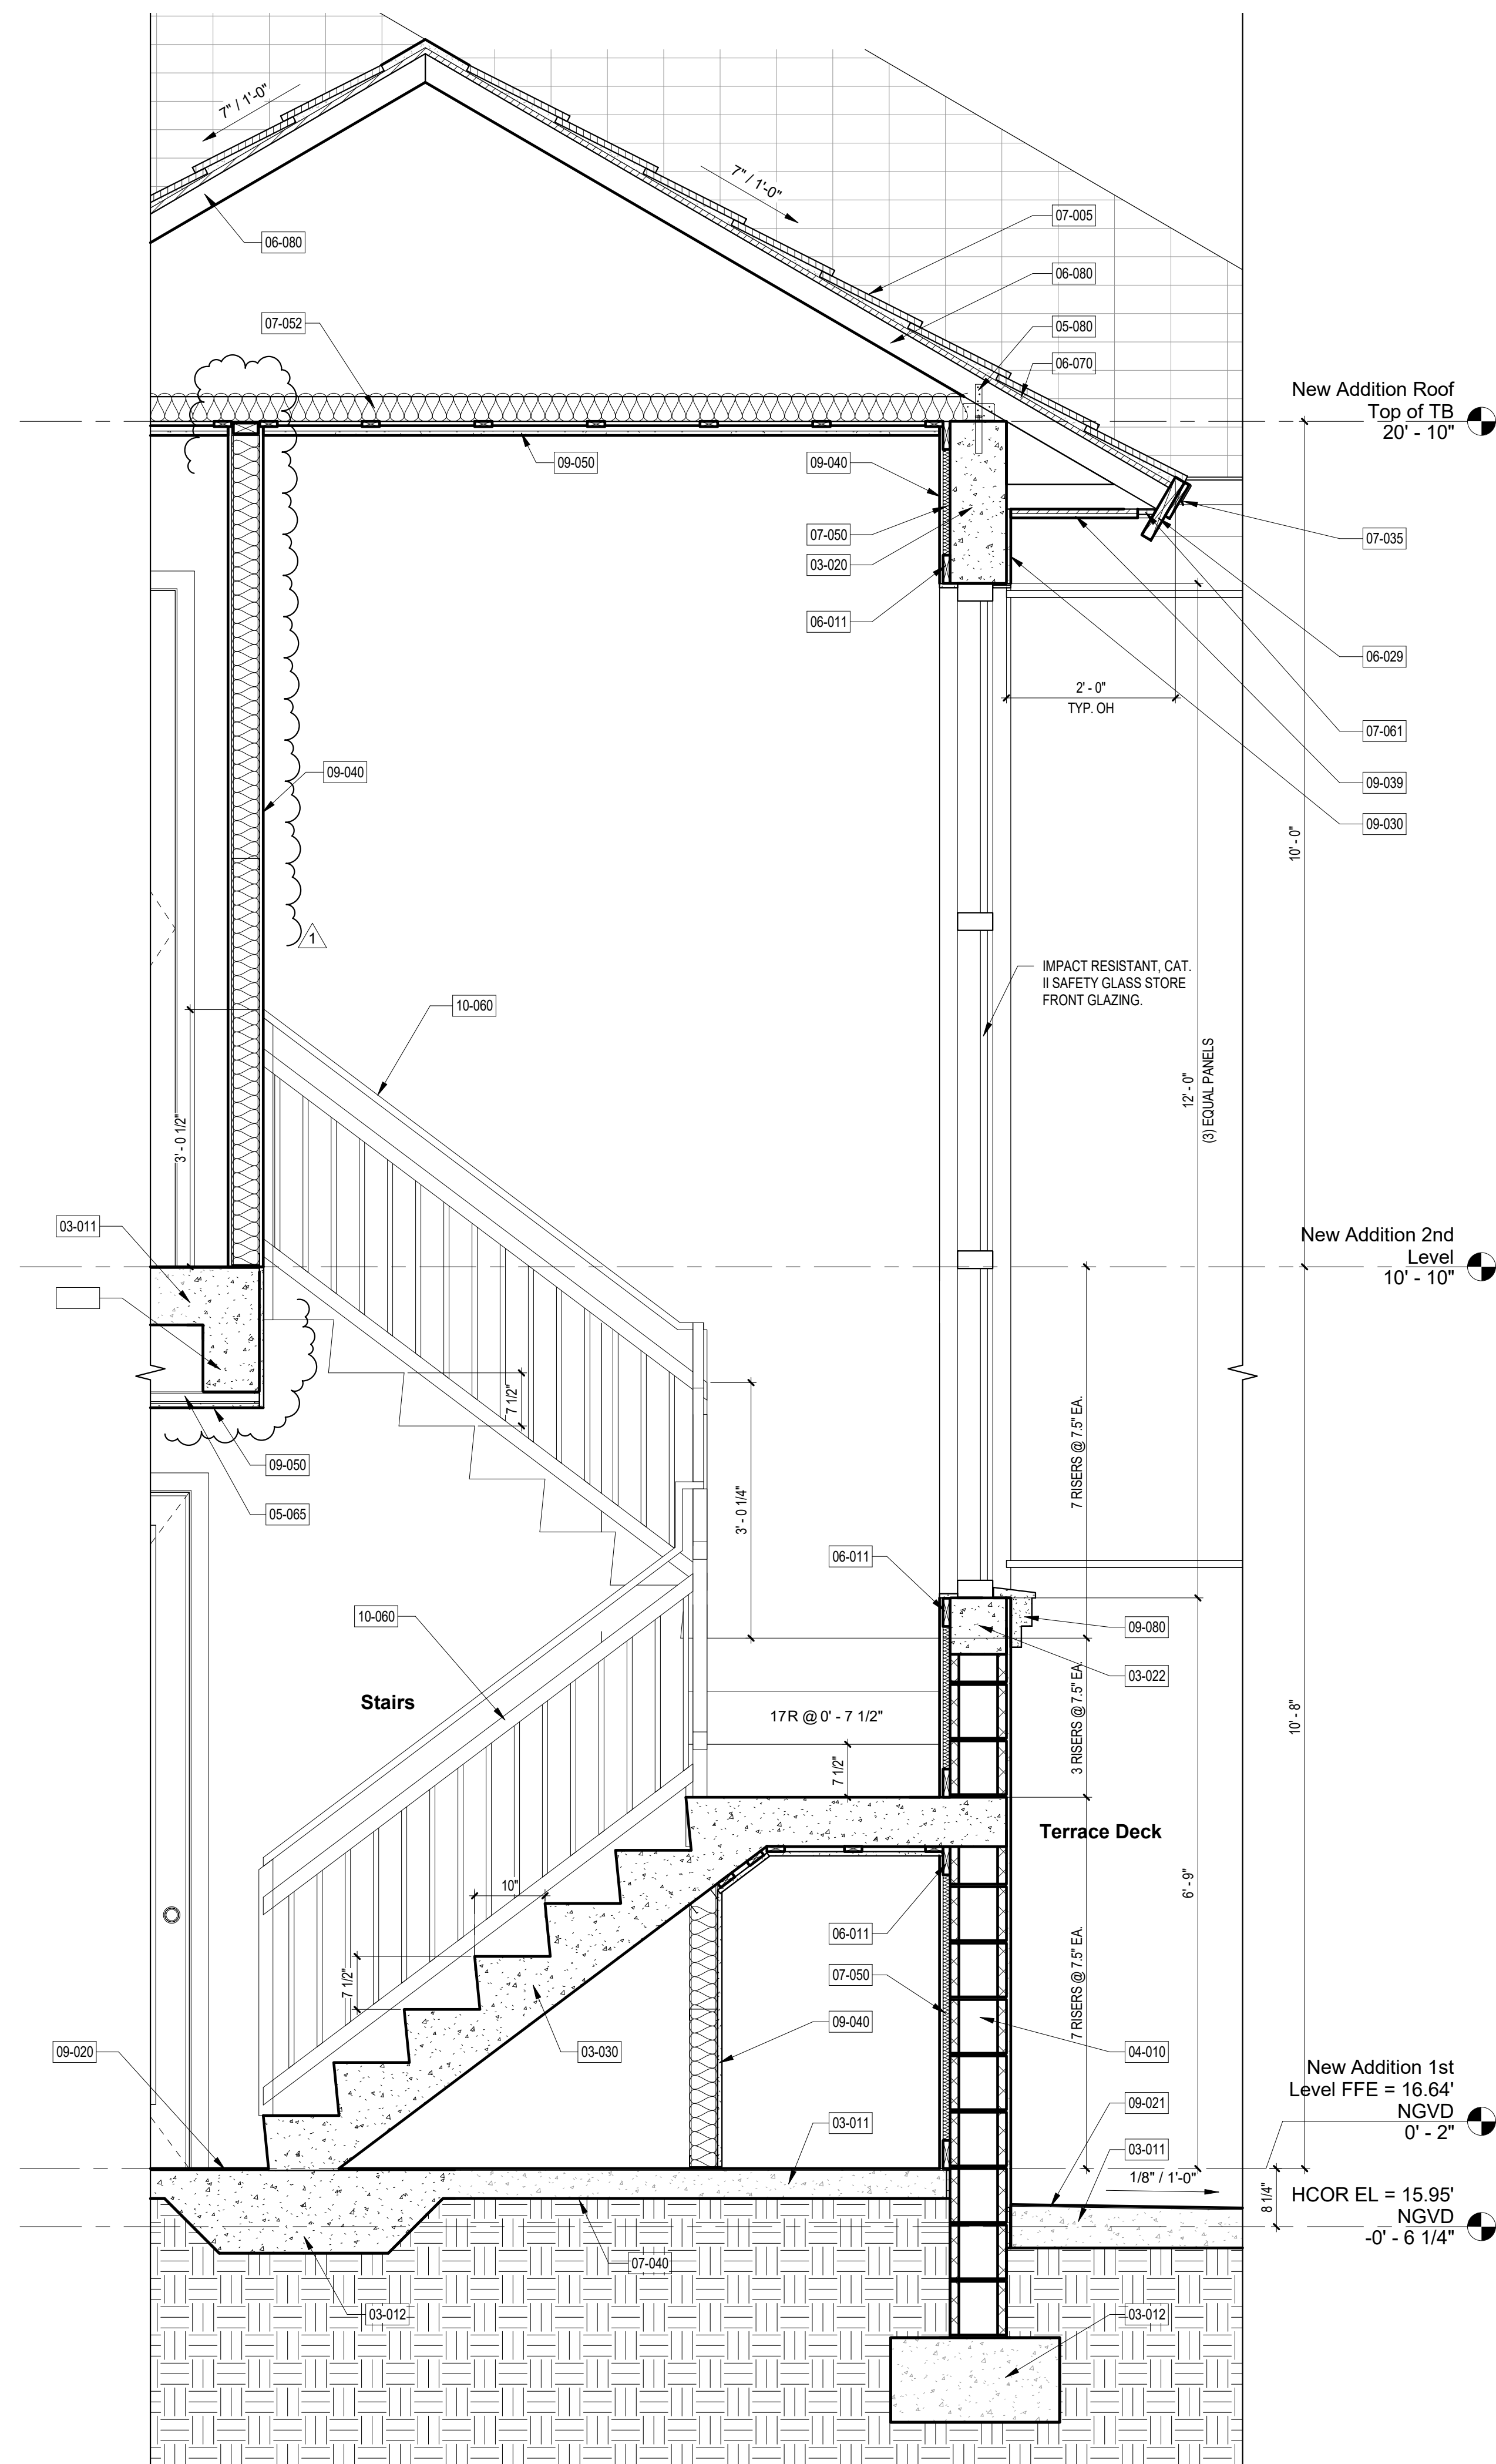

① Stairs Section  
3/4" = 1'-0"

REFER TO SHEET A420 FOR ELEVATIONS  
& SECTIONS KEYNOTES SCHEDULE.