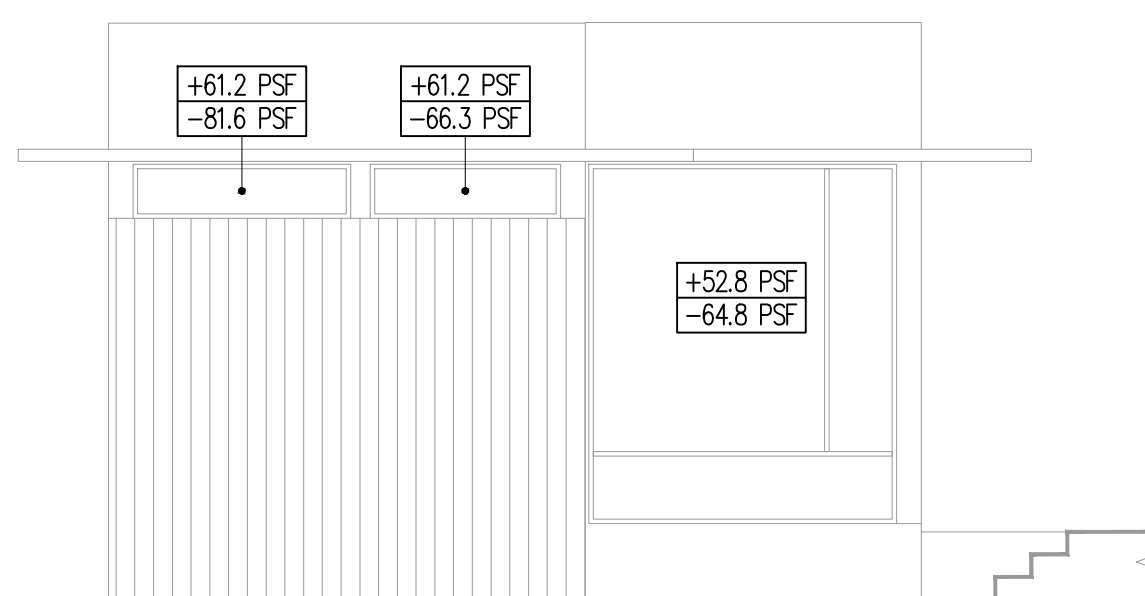
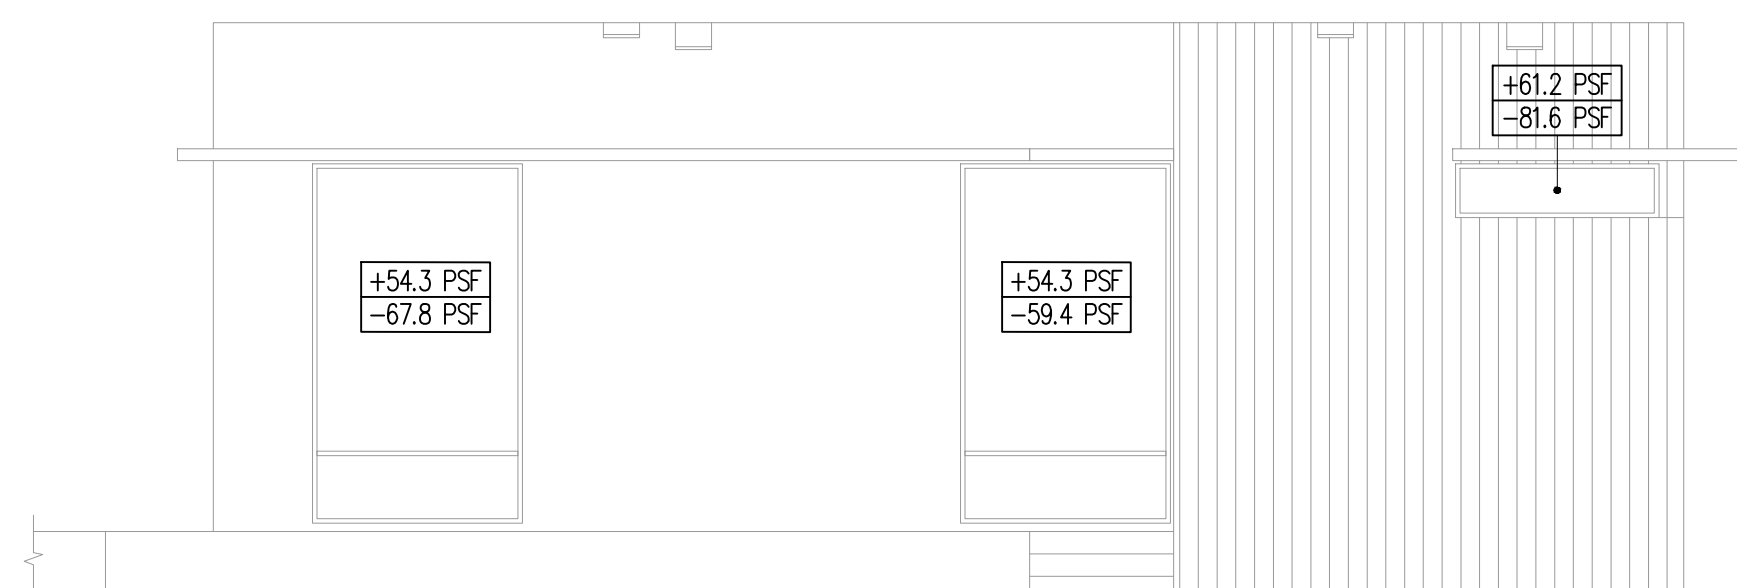


DESIGN WIND PRESS. - EXT. DOORS & WINDOWS
SOUTH ELEVATION - GUESTHOUSE

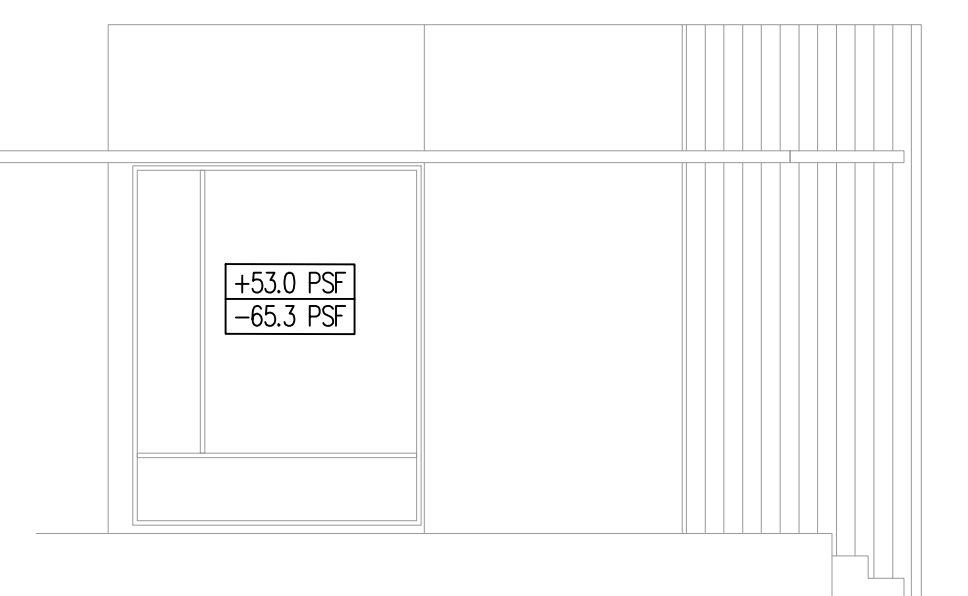
SCALE: 3/16"=1'-0"

5
S-002DESIGN WIND PRESS. - EXT. DOORS & WINDOWS
WEST ELEVATION - GUESTHOUSE

SCALE: 3/16"=1'-0"

6
S-002DESIGN WIND PRESS. - EXT. DOORS & WINDOWS
NORTH ELEVATION - GUESTHOUSE

SCALE: 3/16"=1'-0"

7
S-002DESIGN WIND PRESS. - EXT. DOORS & WINDOWS
EAST ELEVATION - GUESTHOUSE

SCALE: 3/16"=1'-0"

8
S-002

NOTES:

- DESIGN WIND PRESSURES WERE DETERMINED ACCORDING TO THE FLORIDA BUILDING CODE, 8TH EDITION (2023) AND ASCE 7-22, MINIMUM DESIGN LOADS AND ASSOCIATED CRITERIA FOR BUILDING AND OTHER STRUCTURES.
- DESIGN WIND SPEED: 175 MPH
TERRAIN EXPOSURE: C
RISK CATEGORY: II
BUILDING TYPE: ENCLOSED
- WIND PRESSURES GIVEN ARE ULTIMATE DESIGN VALUES. TO OBTAIN SERVICE VALUES MULTIPLY BY 0.6.

NOTES:

- DESIGN WIND PRESSURES WERE DETERMINED ACCORDING TO THE FLORIDA BUILDING CODE, 8TH EDITION (2023) AND ASCE 7-22, MINIMUM DESIGN LOADS AND ASSOCIATED CRITERIA FOR BUILDING AND OTHER STRUCTURES.
- DESIGN WIND SPEED: 175 MPH
TERRAIN EXPOSURE: C
RISK CATEGORY: II
BUILDING TYPE: ENCLOSED
- WIND PRESSURES GIVEN ARE ULTIMATE DESIGN VALUES. TO OBTAIN SERVICE VALUES MULTIPLY BY 0.6.

NOTES:

- DESIGN WIND PRESSURES WERE DETERMINED ACCORDING TO THE FLORIDA BUILDING CODE, 8TH EDITION (2023) AND ASCE 7-22, MINIMUM DESIGN LOADS AND ASSOCIATED CRITERIA FOR BUILDING AND OTHER STRUCTURES.
- DESIGN WIND SPEED: 175 MPH
TERRAIN EXPOSURE: C
RISK CATEGORY: II
BUILDING TYPE: ENCLOSED
- WIND PRESSURES GIVEN ARE ULTIMATE DESIGN VALUES. TO OBTAIN SERVICE VALUES MULTIPLY BY 0.6.

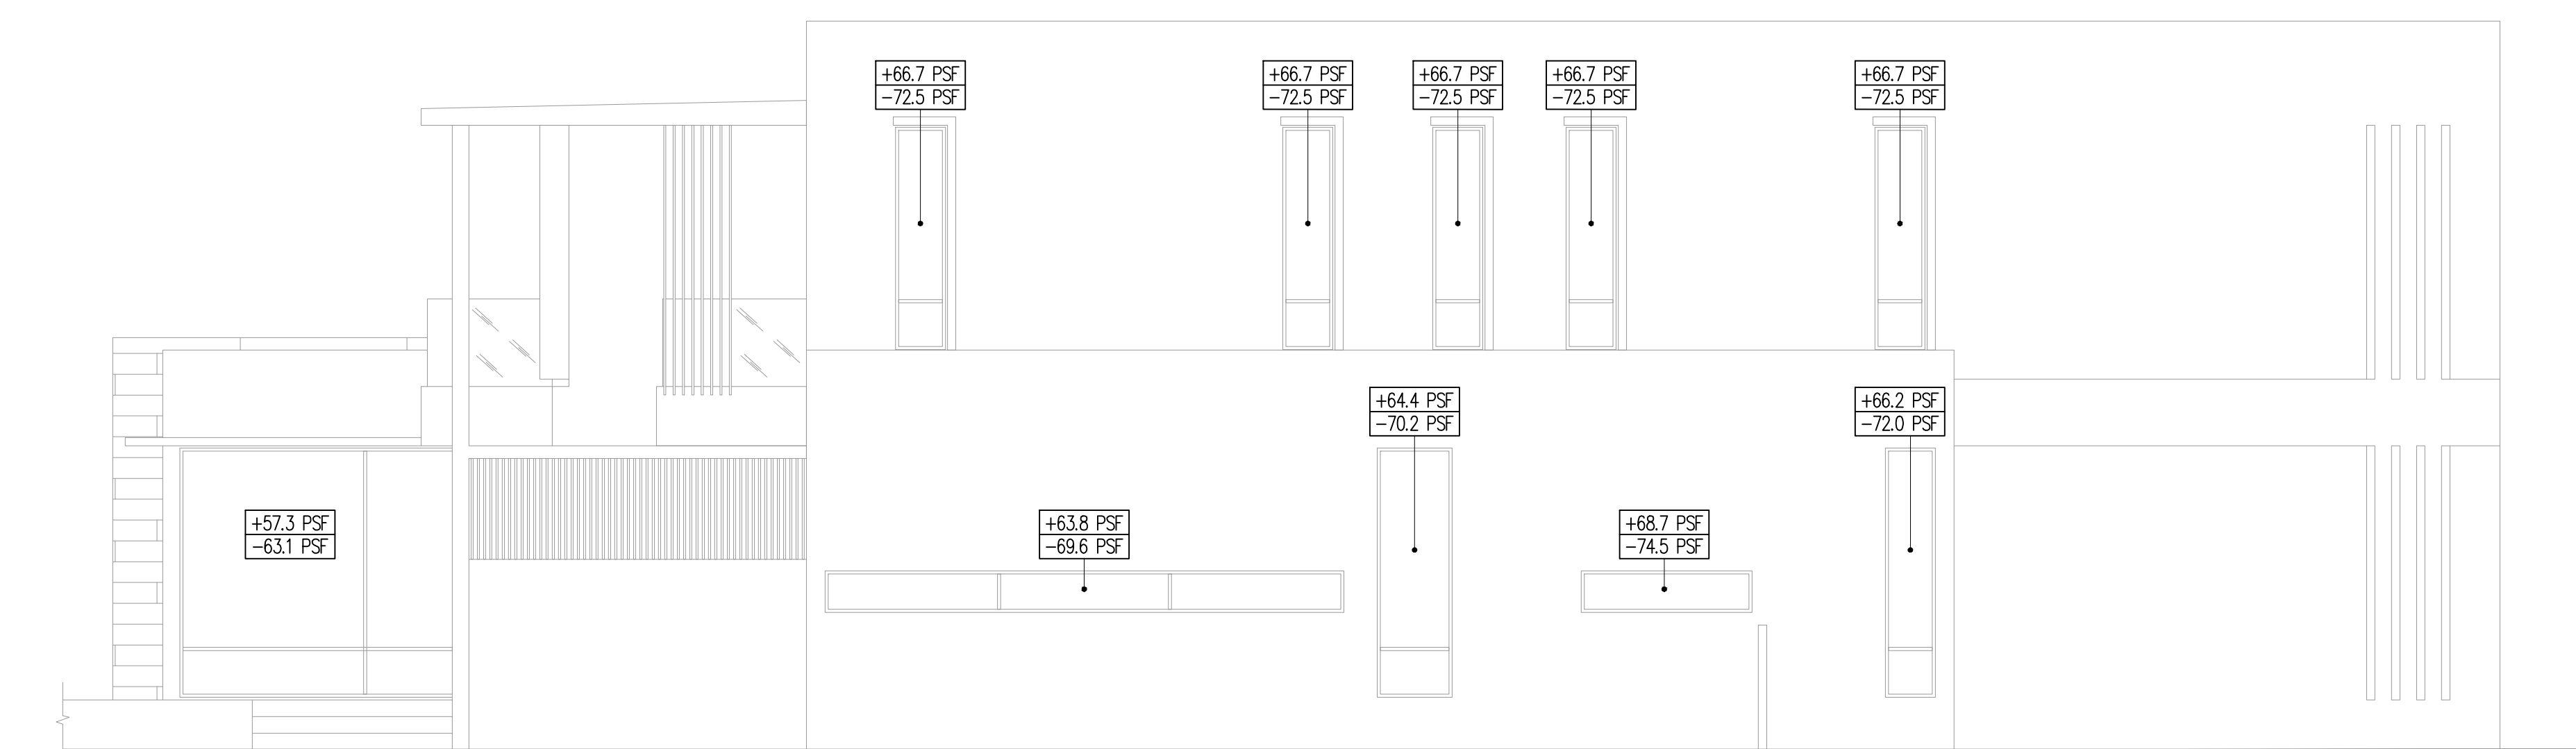
NOTES:

- DESIGN WIND PRESSURES WERE DETERMINED ACCORDING TO THE FLORIDA BUILDING CODE, 8TH EDITION (2023) AND ASCE 7-22, MINIMUM DESIGN LOADS AND ASSOCIATED CRITERIA FOR BUILDING AND OTHER STRUCTURES.
- DESIGN WIND SPEED: 175 MPH
TERRAIN EXPOSURE: C
RISK CATEGORY: II
BUILDING TYPE: ENCLOSED
- WIND PRESSURES GIVEN ARE ULTIMATE DESIGN VALUES. TO OBTAIN SERVICE VALUES MULTIPLY BY 0.6.



DESIGN WIND PRESS. - EXT. DOORS & WINDOWS - SOUTH ELEVATION

SCALE: 3/16"=1'-0"

1
S-002

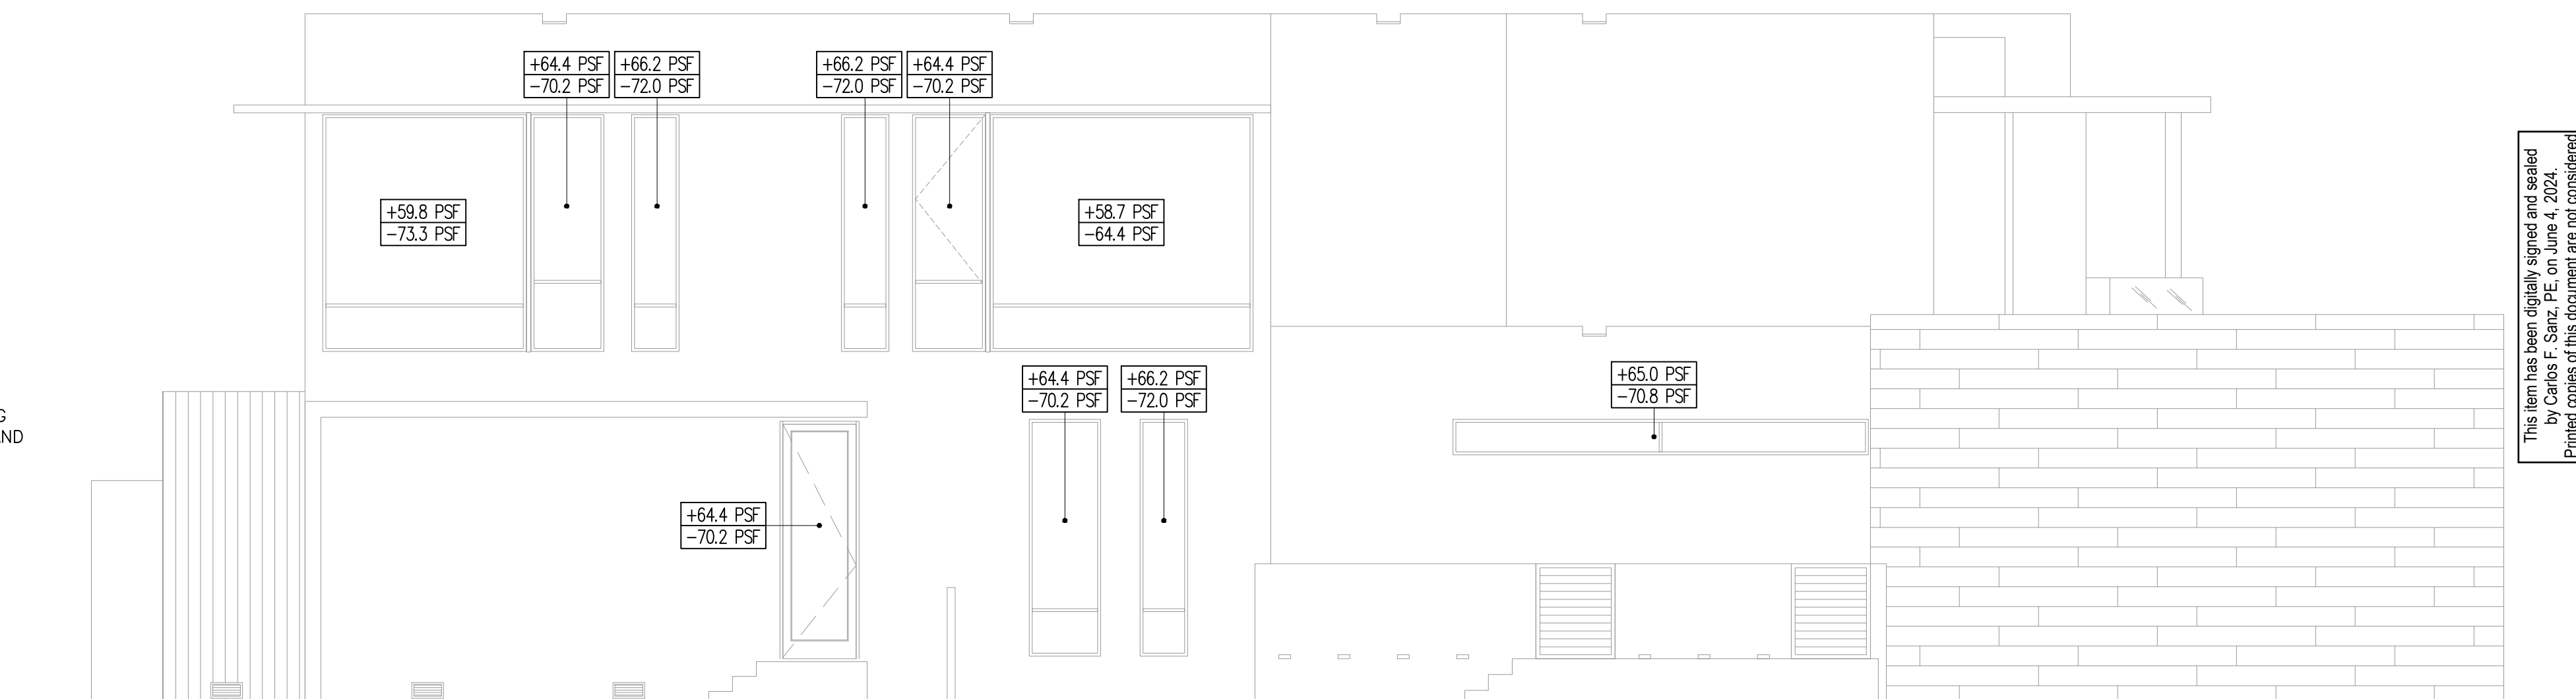
DESIGN WIND PRESS. - EXT. DOORS & WINDOWS - WEST ELEVATION

SCALE: 3/16"=1'-0"

2
S-002

DESIGN WIND PRESS. - EXT. DOORS & WINDOWS - NORTH ELEVATION

SCALE: 3/16"=1'-0"

3
S-002

DESIGN WIND PRESS. - EXT. DOORS & WINDOWS - EAST ELEVATION

SCALE: 3/16"=1'-0"

4
S-002