




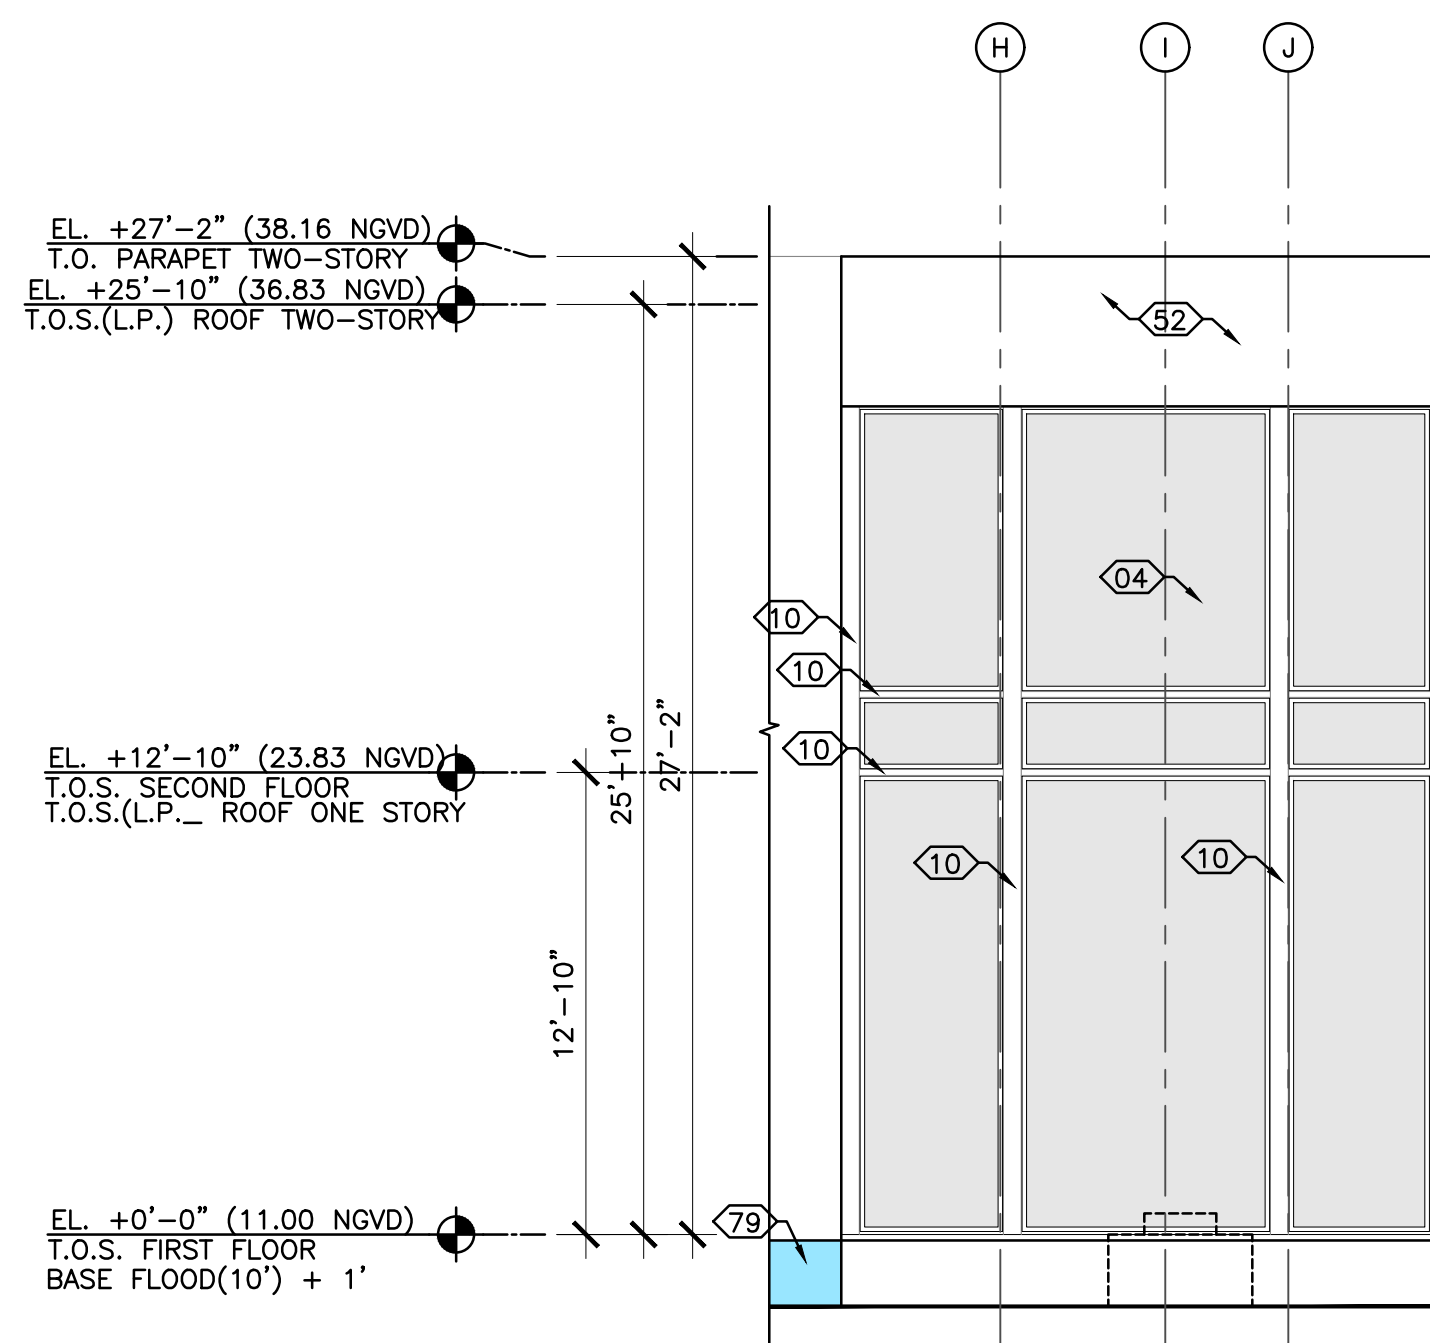


3 STAIR BOX ELEVATION SOUTH
SCALE: 3/16"=1'-0"

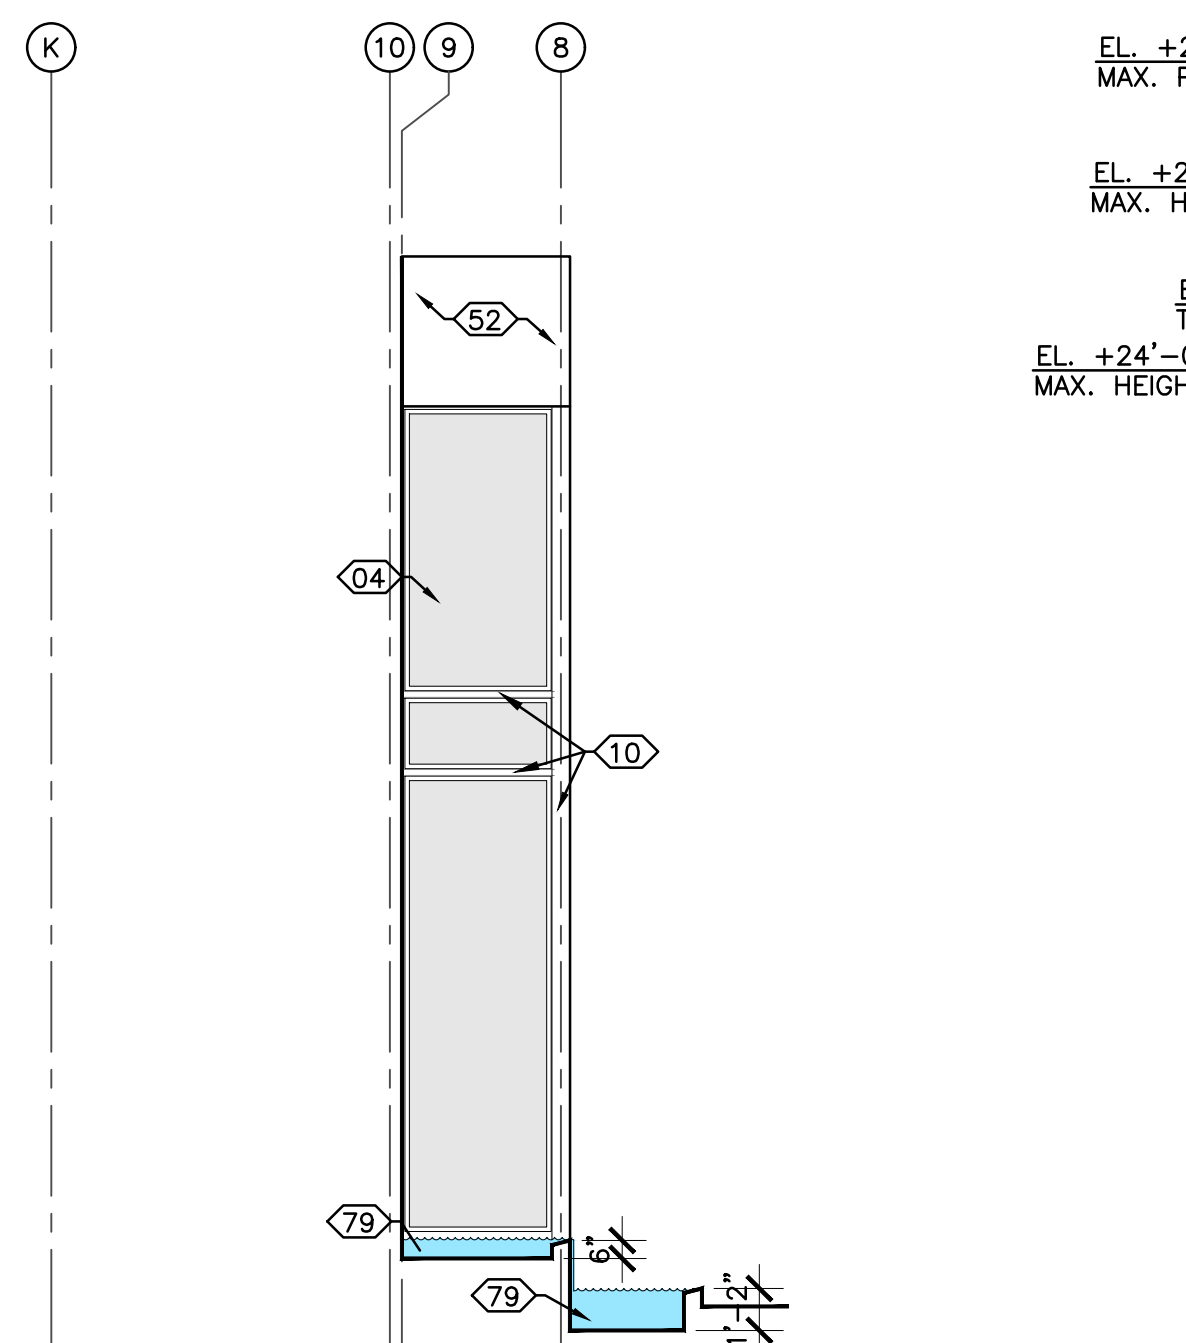


4 STAIR BOX ELEVATION WEST
SCALE: 3/16"=1'-0"

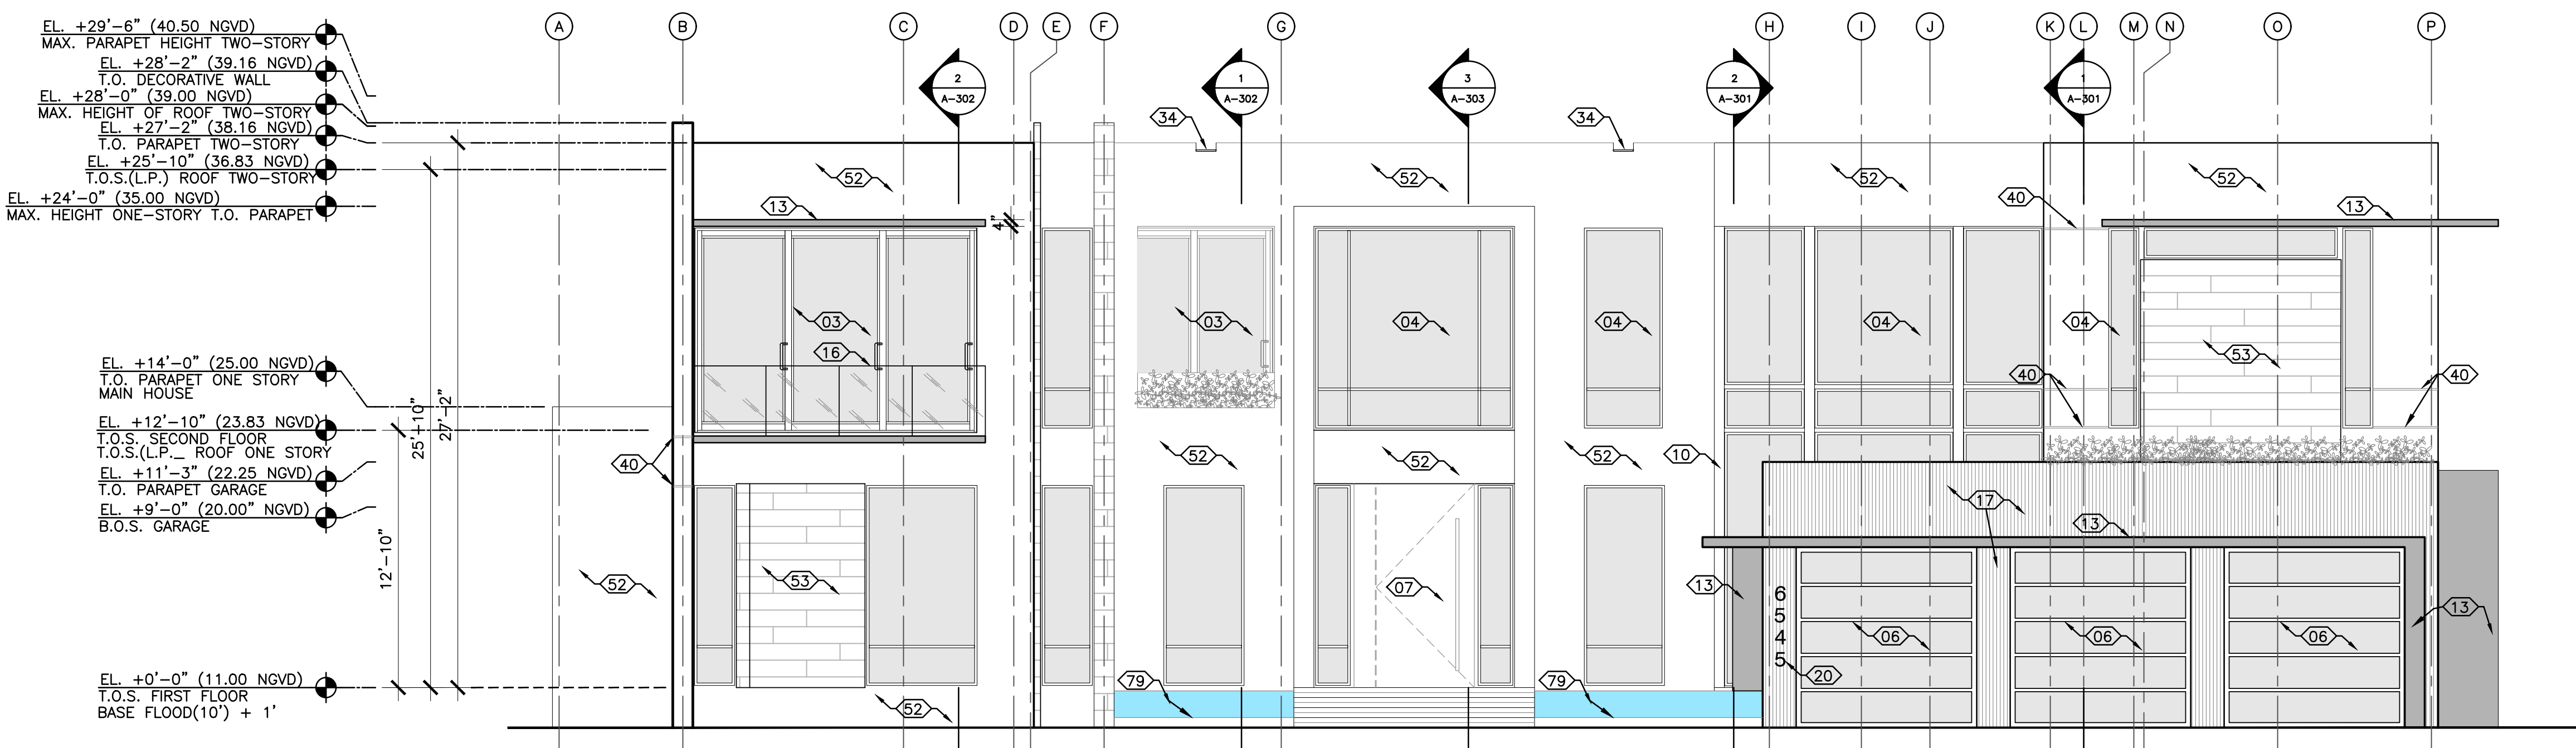


1 SOUTH ELEVATION
SCALE: 3/16"=1'-0"

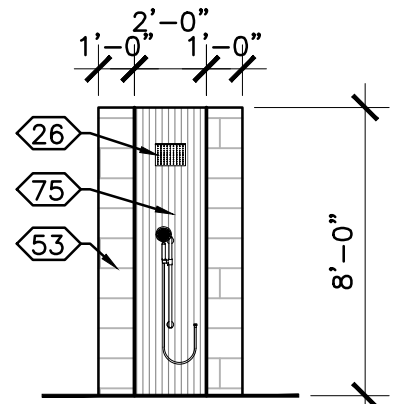

6 POOL SHOWER
SCALE: 3/16"=1'-0"

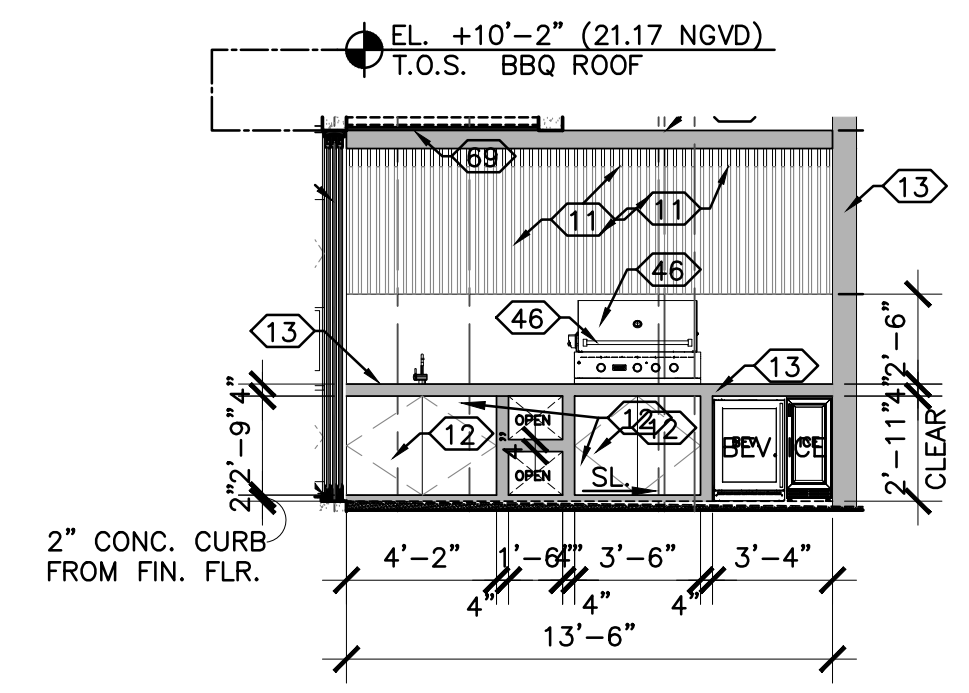

5 B.B.Q. ELEVATION
SCALE: 3/16"=1'-0"

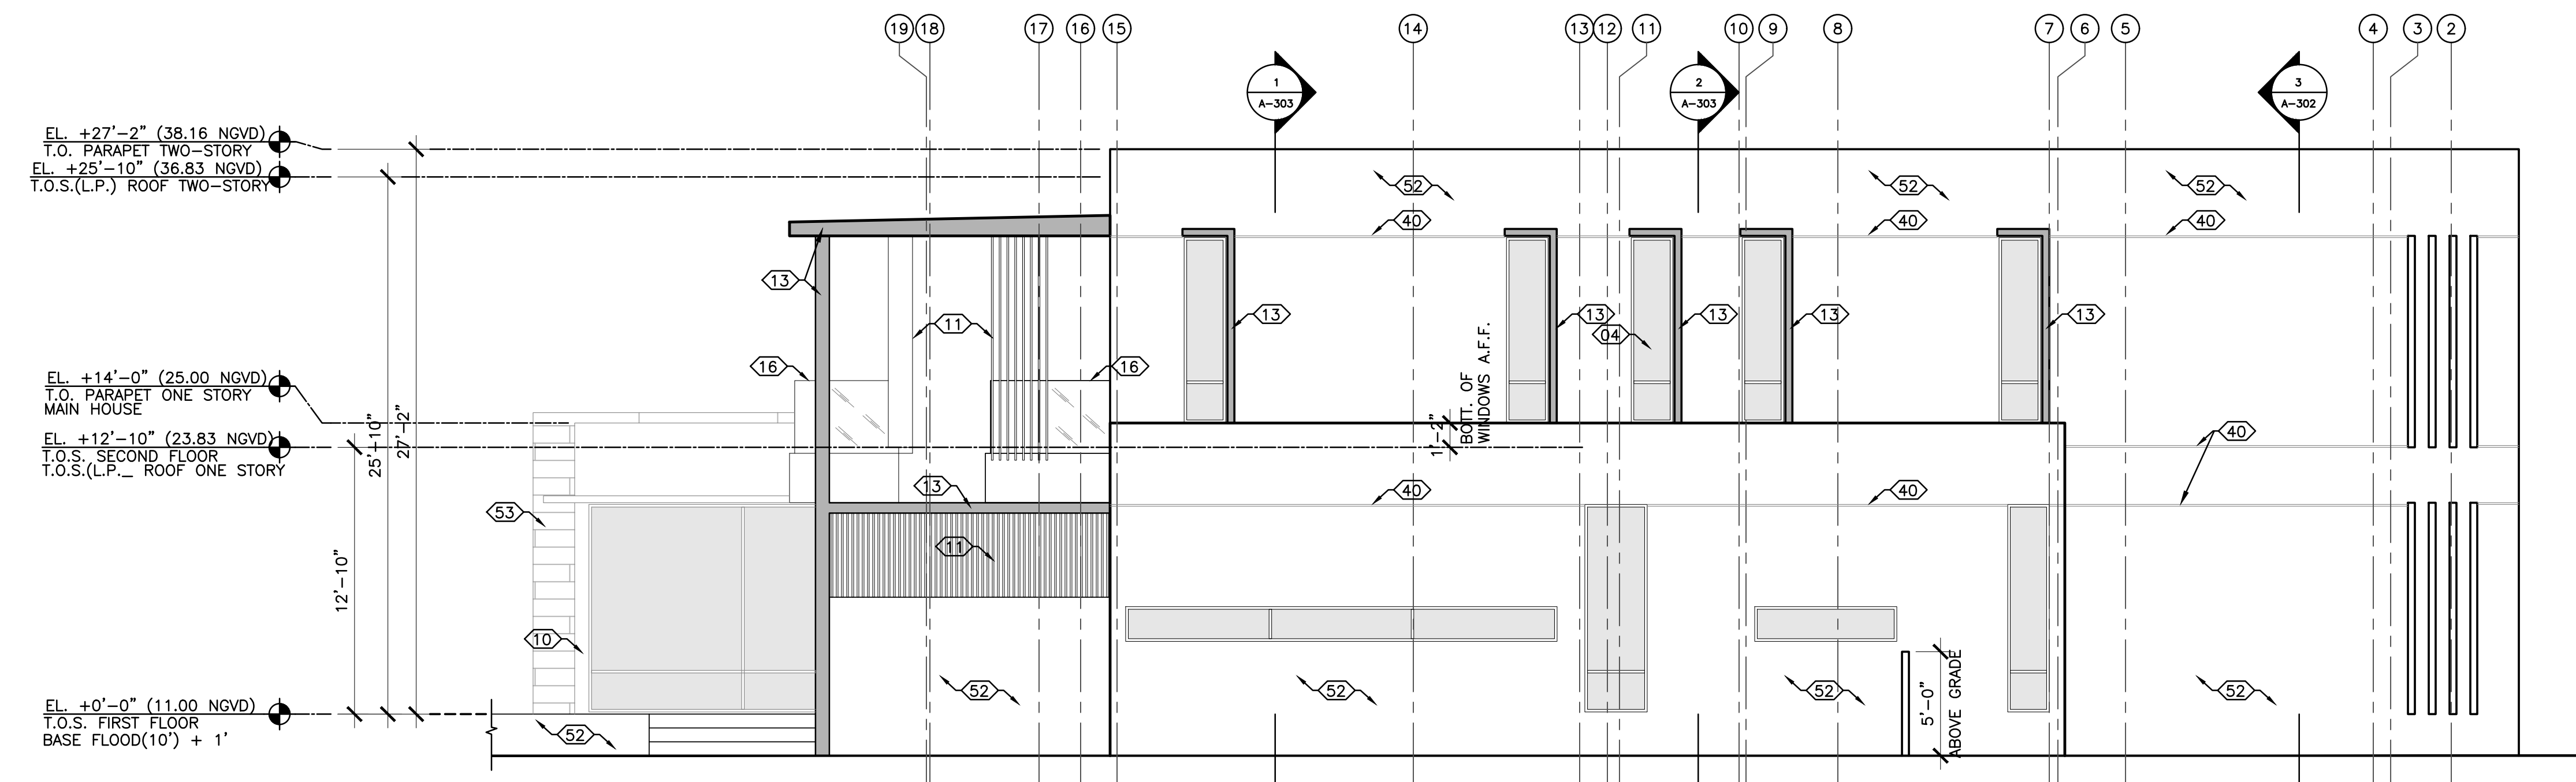

2 WEST ELEVATION
SCALE: 3/16"=1'-0"

EXTERIOR PAINT FINISH	
PT	SMOOTH 3/4" NON-DIRECTIONAL STUCCO WITH CLOUD WHITE #967 PAINT FINISH BY BENJAMIN MOORE TYP. THROUGHOUT EXTERIOR U.O.N. ON ELEVATIONS

WINDOW PRESSURE NOTES:
REFER TO STRUCTURAL DRAWINGS FOR DOOR AND WINDOW PRESSURE CALCULATIONS

CALL-OUT LEGEND	
01	ELEC. METER, ATS, AND MDP LOCATION. REFER TO ELECTRICAL DWG'S FOR ADDITIONAL INFO.
02	ELECTRICAL PANEL. REFER TO MEP
03	IMPACT RESISTANT BERMUDA BRONZE ALUM. FRAME SGD. SYSTEM WITH M-DADE NOA. PROVIDE FULLY ENGINEERED SHOP DWG'S FOR REVIEW. (BY OTHERS UNDER SEPARATE PERMIT)
04	IMPACT RESISTANT BERMUDA BRONZE ALUM. FRAME STOREFRONT SYSTEM WITH M-DADE NOA. PROVIDE FULLY ENGINEERED SHOP DWG'S FOR REVIEW. (BY OTHERS UNDER SEPARATE PERMIT)
05	IMPACT RESISTANT BERMUDA BRONZE ALUM. FRAME FRENCH DOOR SYSTEM WITH M-DADE NOA. PROVIDE FULLY ENGINEERED SHOP DWG'S FOR REVIEW. (BY OTHERS UNDER SEPARATE PERMIT)
06	GARAGE GLASS OVERHEAD DOOR SYSTEM WITH M-DADE NOA. PROVIDE FULLY ENGINEERED SHOP DWG'S FOR REVIEW. (BY OTHERS UNDER SEPARATE PERMIT)
07	MAIN ENTRY PIVOT DOOR SYSTEM WITH M-DADE NOA. PROVIDE FULLY ENGINEERED SHOP DWG'S FOR REVIEW. (BY OTHERS UNDER SEPARATE PERMIT)
08	5'-0" HIGH SELF CLOSING S.S. GATE SHALL SWING OUTWARD AWAY FROM POOL W/ SELF LATCHING DEVICE MIN. 54" A.F.F. PROVIDE FULLY ENGINEERED SHOP DWG'S FOR REVIEW.(BY OTHERS UNDER SEPARATE PERMIT)
09	GENERAL CONTRACTOR TO COORDINATE DEPTH OF DEPRESSION IN SLAB WITH DOOR MANUF. AT EXTERIOR DOORS AND SLIDING GLASS DOOR SYSTEMS. INTERIOR FINISH TO BE FLUSH WITH DOOR SYSTEM SILL.(TYP.)
10	STEEL COL./BEAM (REFER TO STRUCTURAL) PROVIDE BREAK METAL TO MATCH STOREFRONT/SGD SYSTEM FINISH. JOINTS AT BREAK METAL SHALL OCCUR AT CENTER OF WINDOW MULLIONS (TYP.)
11	VERTICAL/HORIZONTAL ALUM. LOUVERS WITH FAUX WOOD PAINT FINISH TO MATCH COMPOSITE WD PROVIDE FULLY ENGINEERED SHOP DWG'S FOR REVIEW. (BY OTHERS UNDER SEPARATE PERMIT)
12	STAINLESS STEEL DOORS
13	EXPOSED CONCRETE STRUCTURE WITH POLISHED FINISH. REFER TO STRUCT. DWG'S
14	S.S./IPE WD. HAND RAIL. SYSTEM TO COMPLY WITH FBCR 311.7.8.PROVIDE FULLY ENGINEERED SHOP DWG'S FOR REVIEW (BY OTHERS UNDER SEPARATE PERMIT)
15	S.S. HAND RAIL. SYSTEM TO COMPLY WITH FBCR 311.7.8.PROVIDE FULLY ENGINEERED SHOP DWG'S FOR REVIEW (BY OTHERS UNDER SEPARATE PERMIT)
16	42" A.F.F. CLEAR FRAMELESS IMPACT RESISTANT GLASS GUARD RAIL. PROVIDE FULLY ENGINEERED SHOP DWG'S FOR REVIEW.(BY OTHERS UNDER SEPARATE PERMIT)
17	WOOD COMPOSITE CLADDING MODEL AWS01 TEAK BY ARCHITECTURAL WOOD SIDING. REFER TO ELEVATIONS. INSTALL AS PER MANUF. RECOMMENDATIONS. WALL APPLICATION TO BE ON FURRING STRIPS. SOFFIT APPLICATIONS TO BE ON 5/8" CD/EXT.PLYWOOD(BY OTHERS UNDER SEPARATE PERMIT)
18	A/C EQUIPMENT ALUM. LOUVERED SCREEN/ENCLOSURE GATES TO MATCH COLOR OF WINDOW FRAMES
19	CMU EQUIPMENT SCREEN WALL / WING WALL WITH SMOOTH 3/4" NON DIRECTIONAL STUCCO WITH PAINT FINISH (ALL SIDES)
20	LOCATION OF ADDRESS NUMBER AS PER FBCR SEC. 319 - STYLE AND FINISH OF NUMBER TO BE SELECTED BY OWNER/ARCHITECT
21	FLOATING POLISHED CONC. TREAD STAIR SYSTEM TO COMPLY WITH FBCR PROVIDE FULLY ENGINEERED SHOP DWG'S FOR REVIEW (BY OTHERS UNDER SEPARATE PERMIT)
22	CUSTOM BUILT-IN CABINETRY WORK. BY OTHERS
23	WALL HUNG CUSTOM BATHROOM VANITY. BY OTHERS
24	BACKLIT FLOATING MIRROR
25	RAIN SHOWER HEAD
26	SHOWER BAR, HEAD AND CONTROLS SYTEM
27	A/C EQUIPMENT.(SEE MEP DWG'S)
28	SHOWER NICHE. REFER TO DETAIL 4 & 6/A-500
29	CLEAR FRAMELESS CAT. 2 SAFETY GLASS SHOWER/WC ENCLOSURE
30	INFINITY DRAIN S-TIF 65 SERIES LINEAR DRAIN (SHOWERS INTERIOR)
31	70"-15-3" CENTER DRAIN BY INFINITY DRAIN (SHOWERS INTERIOR)
32	LINEAR DRAIN (POOL DECK). REFER TO CIVIL FOR DRAIN SPECIFICATIONS
33	NOT USED
34	S.S. EMERGENCY OVERFLOW SCUPPER. REFER TO PLUMBING DWG'S FOR SIZE AND CALCULATIONS
35	S.S. SCUPPER. REFER TO PLUMBING DWG'S FOR SIZE AND CALCULATIONS
36	PROVIDE WATERPROOFING AS PER WATERPROOFING NOTES ON SHEET A-103
37	PROVIDE WATERPROOFING ON BALCONIES AND ELEVATED WALKING SURFACES AS PER WATERPROOFING NOTES ON SHEET A-103 PER FBCB 107.2.5 AND 1405.4
38	PROVIDE HYDROBOND WATERPROOFING BY LACTICRETE ON WALK-IN SHOWER FLOORS & WHERE STAND ALONE TUB IS USED AS PER MANUFACTURER RECOMMENDATION. TURN UP WATERPROOFING 12" ON WALLS. PRODUCT EXCEEDS ANSI A118.10 AND A118.12 REFER TO SHEET A-502 FOR WATERPROOFING DETAILS. ALL OTHER WALK-IN SHOWERS TO BE WATERPROOFED AS PER WATERPROOFING NOTES ON SHEET A-103.
39	FINISH FLOOR MATERIAL TO BE 3/8" PORCELAIN TILE (TYPICAL ALL THROUGHOUT FIRST FLOOR) (SECOND FLOOR BATHS EXCEPT MASTER BATH & BALCONIES). SELECTION BY OWNER OR ID
40	STUCCO REVEAL 3/4"H X 1/2"D, TYP. SEE DETAIL 1/A-501
41	ICYNENE PROSEAL SPRAY INSULATION TO UNDERSIDE OF SLAB TO ACHIEVE R-VALUE AS PER ENERGY CALCS.REFER TO MECHANICAL DWG'S
42	POOL DECK FINISH FLOOR MATERIAL TO BE SELECTED BY OWNER OR ID
43	POOL EQUIPMENT (BY OTHERS UNDER SEPARATE PERMIT)
44	CONC. SLAB WITH BROOM FINISH
45	GAS COOK TOP WITH EXHAUST SYSTEM ABOVE
46	GAS BBQ GRILL
47	GAS WATER HEATER. REFER TO MEP DWG'S.
48	GAS CLOTHES DRYER.
49	ELECTRIC CAR CHARGING STATION LOCATION. REFER TO MEP DRWG'S
50	(LEVEL 5 FINISH) 8" M.R. GWB PAINTED ON 8" GALV. METAL FURRING OR MTL. STUD WALL. (SEE WALL TYPE DETAILS)
51	(LEVEL 5 FINISH) 8" M.R. GWB CEILING PAINT ON USG 1 1/2" SUSPENDED GRID SYSTEM OR APPROVED EQUAL.(SEE WALL TYPE DETAILS)
52	SMOOTH 3/4" NON DIRECTIONAL STUCCO WITH WHITE PAINT FINISH. G.C. PROVIDE 4' X 4' FIELD SAMPLE FOR REFERENCE
53	WALL TILE FINISH TO BE SELECTED BY OWNER/ID
54	REINF. CONC. BEAM (SEE STRUCTURAL DWG'S)
55	CONC. ROOF DECK SLAB. (REFER TO STRUCTURAL DWG'S)
56	CONC. FLOOR DECK SLAB. (REFER TO STRUCTURAL DWG'S)
57	FOUNDATION SYSTEM. REFER TO STRUCTURAL DWG'S
58	PROVIDE MIN. 6 MIL. VISQUEEN VAPOR BARRIER UNDER SLAB. (REFER TO STRUCTURAL DWG'S)
59	BACK FILL UNDER STRUCTURAL CONC. SLAB
60	REFRIGERATED CUSTOM BUILT WINE CELLAR. SELECTION BY ID
61	8" CONCRETE MASONRY UNIT WALL. (SEE WALL TYPE DETAILS)
62	OPEN CELL PAVER DRIVEWAY ON WELL COMPACTED SAND
63	EDGE OF STRUCTURE ABOVE
64	LINE OF SOFFIT ABOVE
65	FINISH FLOOR MATERIAL TO BE 5/8" ENGINEER WOOD. INSTALLATION AS PER MANUFACTURER RECOMMENDATIONS. SELECTION BY OWNER OR ID
66	FINISH FLOOR MATERIAL TO BE 3/4" STONE AT MASTER BATH ONLY.SELECTION BY OWNER OR ID
67	LOCATION OF CAR GARAGE A/C. REFER TO MECHANICAL DRAWINGS
68	2"Hx6"W DRAIN SPOUT AT BOT. OF WALL. DRIP EDGE TO EXTEND 2" BEYOND WALL PLANE
69	EXTERIOR MTL. FRAME SOFFIT. REFER TO STRUCTURAL DRAWINGS. SOFFIT TO BE CLADDED WITH COMPOSITE WOOD SYTEM AS PER NOTE 17 OF THIS LEGEND
70	PLANTER DRAIN. REFER TO LANDSCAPE DRAWINGS FOR DRAIN DETAIL
71	MR. STEAM MODEL MS SUPER 3E, MAX I3-BUTLER, AND MS AROMA STEAM BATH SYSTEM. GENERATOR SIZED FOR CERAMIC FINISH. INSTALL AS PER MANUFACTURES RECOMMENDATIONS AND CLEARANCES. PROVIDE FRONT ACCESS PANEL.
72	TRACTION LIFT SYSTEM BY RESIDENTIAL ELEVATORS MODEL LLT-950 HP-3 OR SIMILAR. ELEVATOR IS A MACHINE ROOM LESS SYSTEM. COORDINATE WITH MANUFACTURER ALL REQUIREMENTS. PROVIDE FULLY ENGINEERED SHOP DWG'S FOR REVIEW.(BY OTHERS UNDER SEPARATE PERMIT)
73	GARAGE FLOOD VENTS(PER FBC R322.2.2. BOT. OF EACH OPENING MUST BE 12" OR LESS ABOVE ADJ. GROUND LEVEL. REFER TO CALCULATIONS ON SHEET A-101 SMART VENT MODEL #1540-510 S.S. 16" X 8". SEE CALCS.
74	18" X 24" ELEVATOR ACCESS PANEL. BOTTOM OF PANEL MIN. 8' A.F.F. COORDINATE WITH ELEVATOR MANUF.
75	TARIMATEC "NOGAL" COMPOSITE WOOD DECKING. INSTALL AS PER MANUF. RECOMMENDATIONS. CONTACT BRIGIT AUGS. 305-588-9123
76	IMPACT RESISTANT BERMUDA BRONZE ALUM. CASEMENT WINDOW SYSTEM WITH M-DADE NOA. PROVIDE FULLY ENGINEERED SHOP DWG'S FOR REVIEW. (BY OTHERS UNDER SEPARATE PERMIT)
77	ZURN CAST IRON BODY PRIMARY ROOF DRAIN. SEE PLUMBING DRAWINGS FOR SIZE AND CALCULATIONS (OR EQUAL)
78	BENCHMARK CLEAR PINE CLADDING 1x6 CAR3G STIPES SMOOTH BY THERMORY (OR EQUAL)
79	REFLECTING POND SYSTEM (BY OTHERS UNDER SEPARATE PERMIT).

FAO
ARCHITECTURE

407 GUNN ROAD
SUITE B-5
MIAMI BEACH, FLORIDA 33139
P 776.443.5830

PROJECT NO:
2305

CLIENT:
RONALDO FL2, LLC
1200 BISCAYNE BLVD.
MIAMI, FLORIDA 33181

REVISIONS:

DES. ENGINEERING GROUP, INC.
STRUCTURAL ENGINEER
185 NW 108TH STREET
MIAMI SHORES, FLORIDA 33168

MEP ENGINEERING, LLC
MEP ENGINEERING
2020 PONCE DE LEON BLVD. SUITE 1002
CORAL GABLES, FLORIDA 33134

ALL LANDSCAPE DATA, INC.
LANDSCAPE ARCHITECT
4450 NW 97TH COURT
DORAL, FLORIDA 33178

NEW LEAF ENVIRONMENTAL, LLC
ISA CERTIFIED ARBORIST
57 SILVER SPRINGS DRIVE
KEY LARGO, FLORIDA 33057

TERRA CIVIL ENGINEERING, LLC
CIVIL ENGINEERING
4011 WEST FLAGLER ST., SUITE 404
MIAMI, FLORIDA 33134

CASA ROBLES 131
6545 SW 131 STREET PINECREST, FLORIDA 33196

Felipe Alvarado
REGISTERED ARCHITECT
AR91841

PROJECT DESCRIPTION:
SINGLE FAMILY RESIDENCE

FAD ARCHITECTURE LLC
DRAWINGS, SPECIFICATIONS, AND OTHER DOCUMENTS,
INCLUDING THESE IN ELECTRONIC FORM, PREPARED BY
FAD ARCHITECTURE LLC AND/OR ITS AFFILIATES ARE THE
PROPERTY OF FAD ARCHITECTURE LLC AND ARE TO BE USED
EXCLUSIVELY FOR THE PROJECT AND FOR THE CLIENT'S USE
ONLY. THE ARCHITECT AND HIS CONSULTANTS SHALL BE
DEEMED THE AUTHORS AND OWNERS OF THE DRAWINGS
AND SHALL RETAIN ALL COPYRIGHT, INTELLECTUAL
PROPERTY AND OTHER RESERVED RIGHTS, INCLUDING
COPYRIGHTS.

SEAL:
STATE OF FLORIDA
FELIPE ALVARADO
REGISTERED ARCHITECT
AR91841

NAME:
CONSTRUCTION DOCUMENTS

DATE:
JUNE 4, 2024

SHEET TITLE:
BUILDING ELEVATIONS

SHEET:
A-201