

E

C

E

A

Plotted by: davidp On ----

ARCHITECT:

WA

WANNEMACHER JENSEN ARCHITECTS
815 NORTHWEST 57 AVE. SUITE 219
MIAMI, FLORIDA 33126
727-822-5556
WJARC.COM AA0002277

**MECHANICAL, PLUMBING,
& ELECTRICAL ENGINEERING:**

SGM
ENGINEERING

5301 WATERFORD DISTRICT DR.
SUITE 150
954-411-1944
SGMENGINEERING.COM CA-00002608

[illegible]

PRELIMINARY PLAN
NOT FOR CONSTRUCTION
THESE PLANS ARE NOT FULLY PERMITTED
AND ARE SUBJECT TO REVISIONS MADE
DURING THE PERMITTING PROCESS.
RESPONSIBILITY FOR THE USE OF THESE
PLANS PRIOR TO OBTAINING PERMITS FROM
ALL AGENCIES HAVING JURISDICTION OVER
THE PROJECT WILL FALL SOLELY UPON THE
USER.

Drawing name: P:\2347 Gary Matzner Park\06 PRODUCTION\01 BIM\CAD LINKS\2024.0711 - Clean Title Block Edited\XR-GMP-TTL.BK.dwg

CLIENT
**VILLAGE OF
PINECREST**
PINECREST PARKS & RECREATION


SHEET TITLE

EXTERIOR ELEVATIONS


SHEET
NUMBER

A-300

KEITH PROJECT NUMBER	13861.00

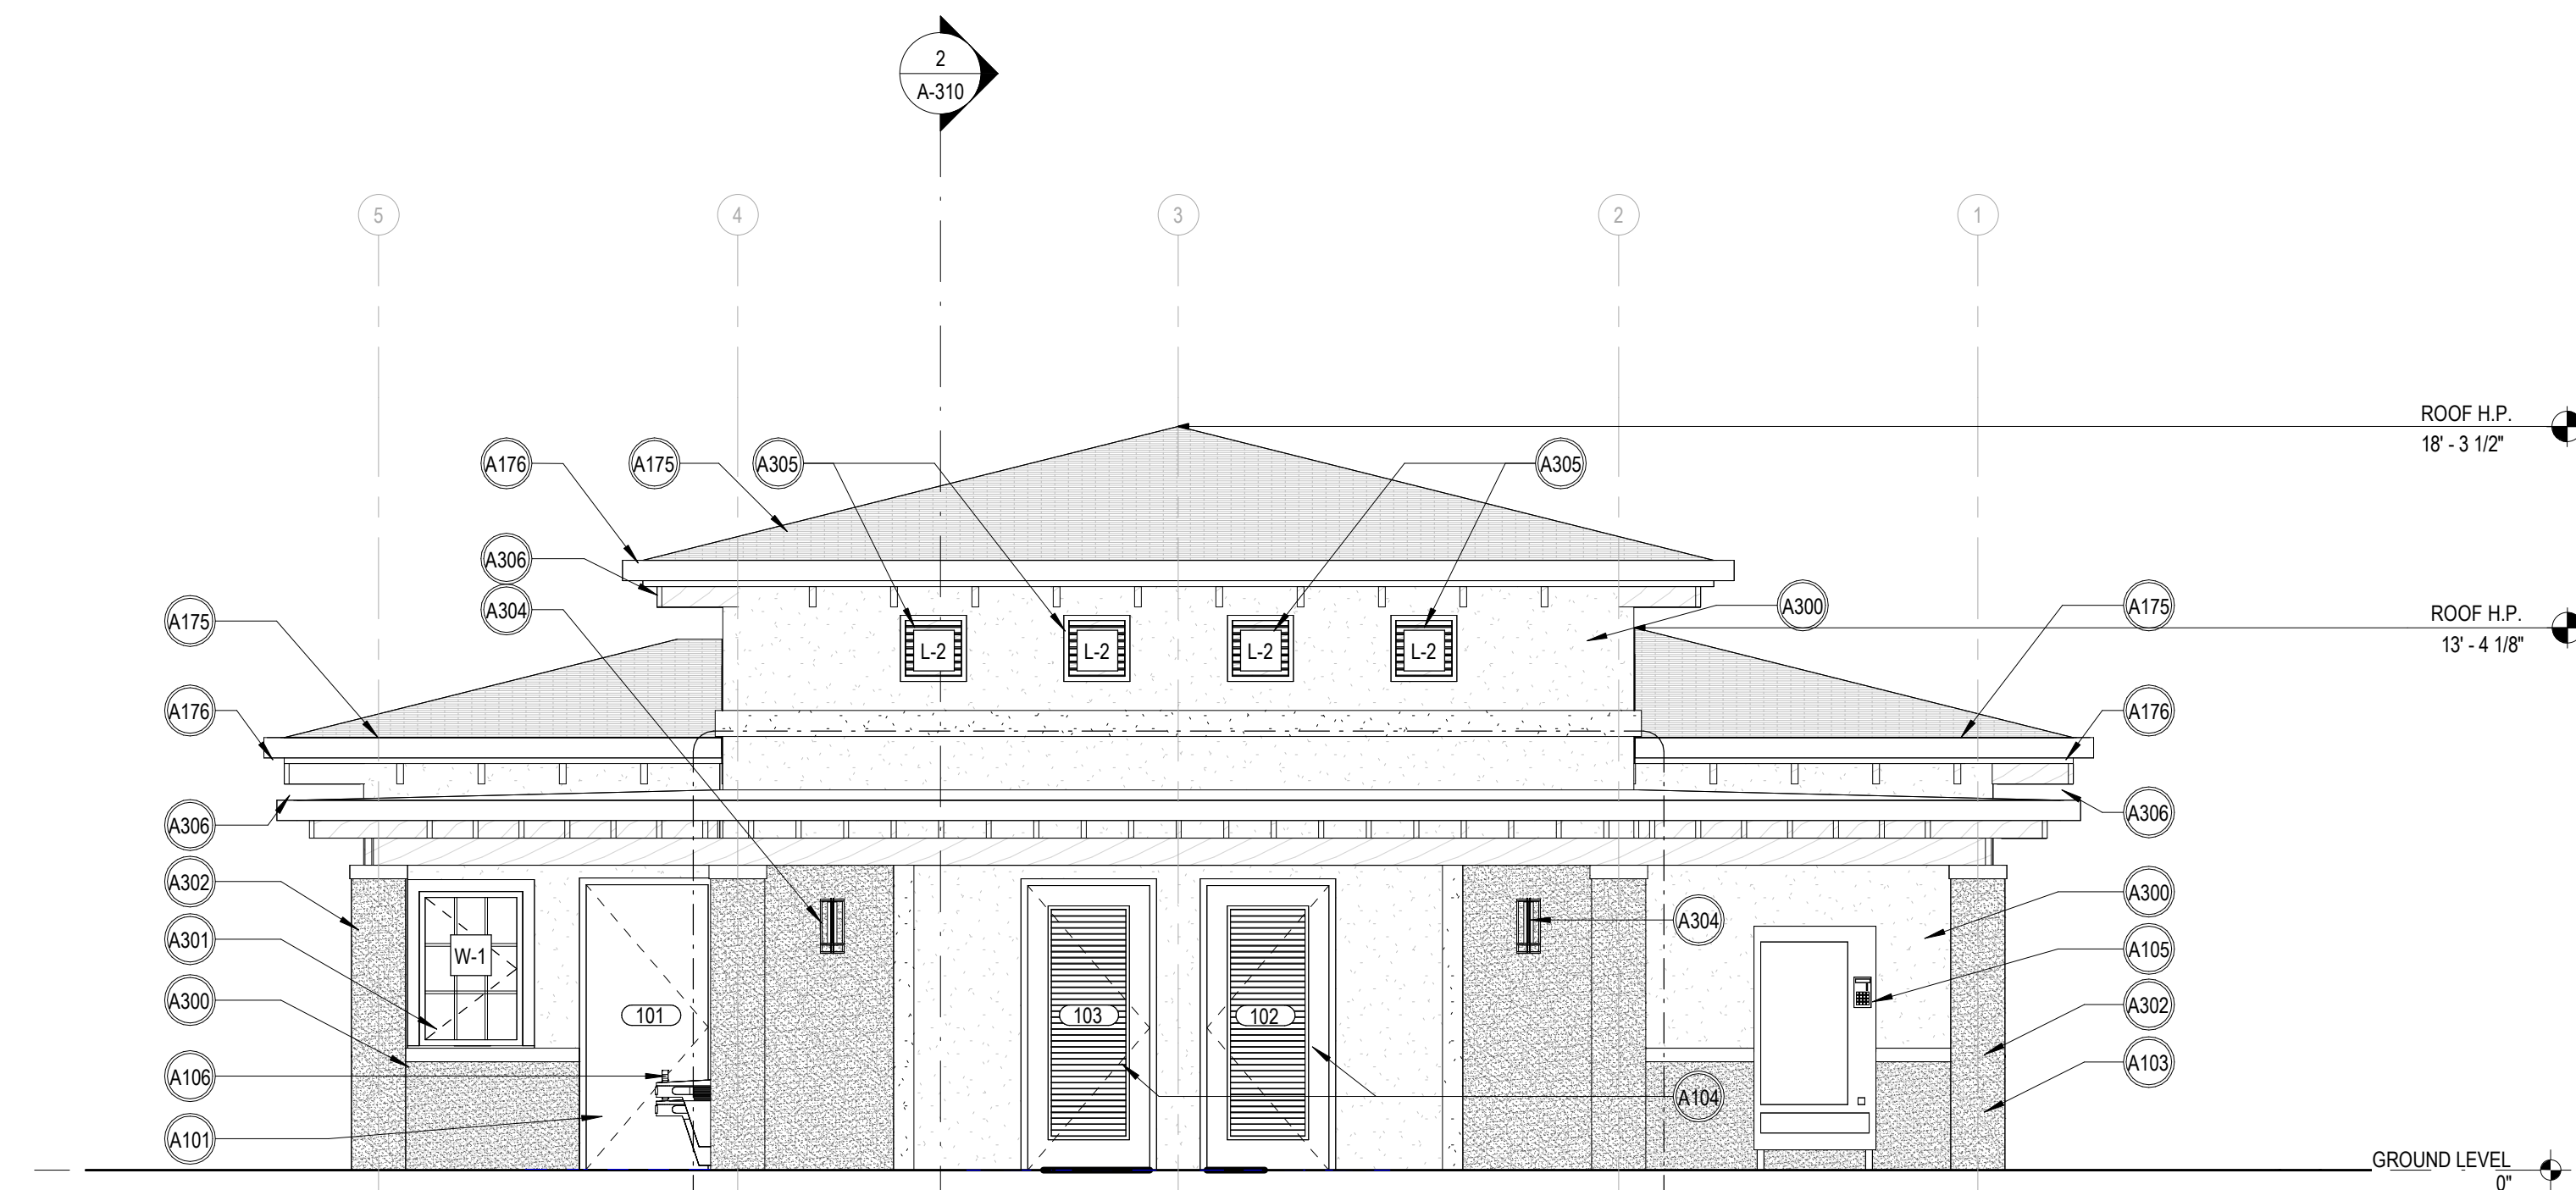

1 **NORTHEAST ELEVATION**
1/4" = 1'-0"

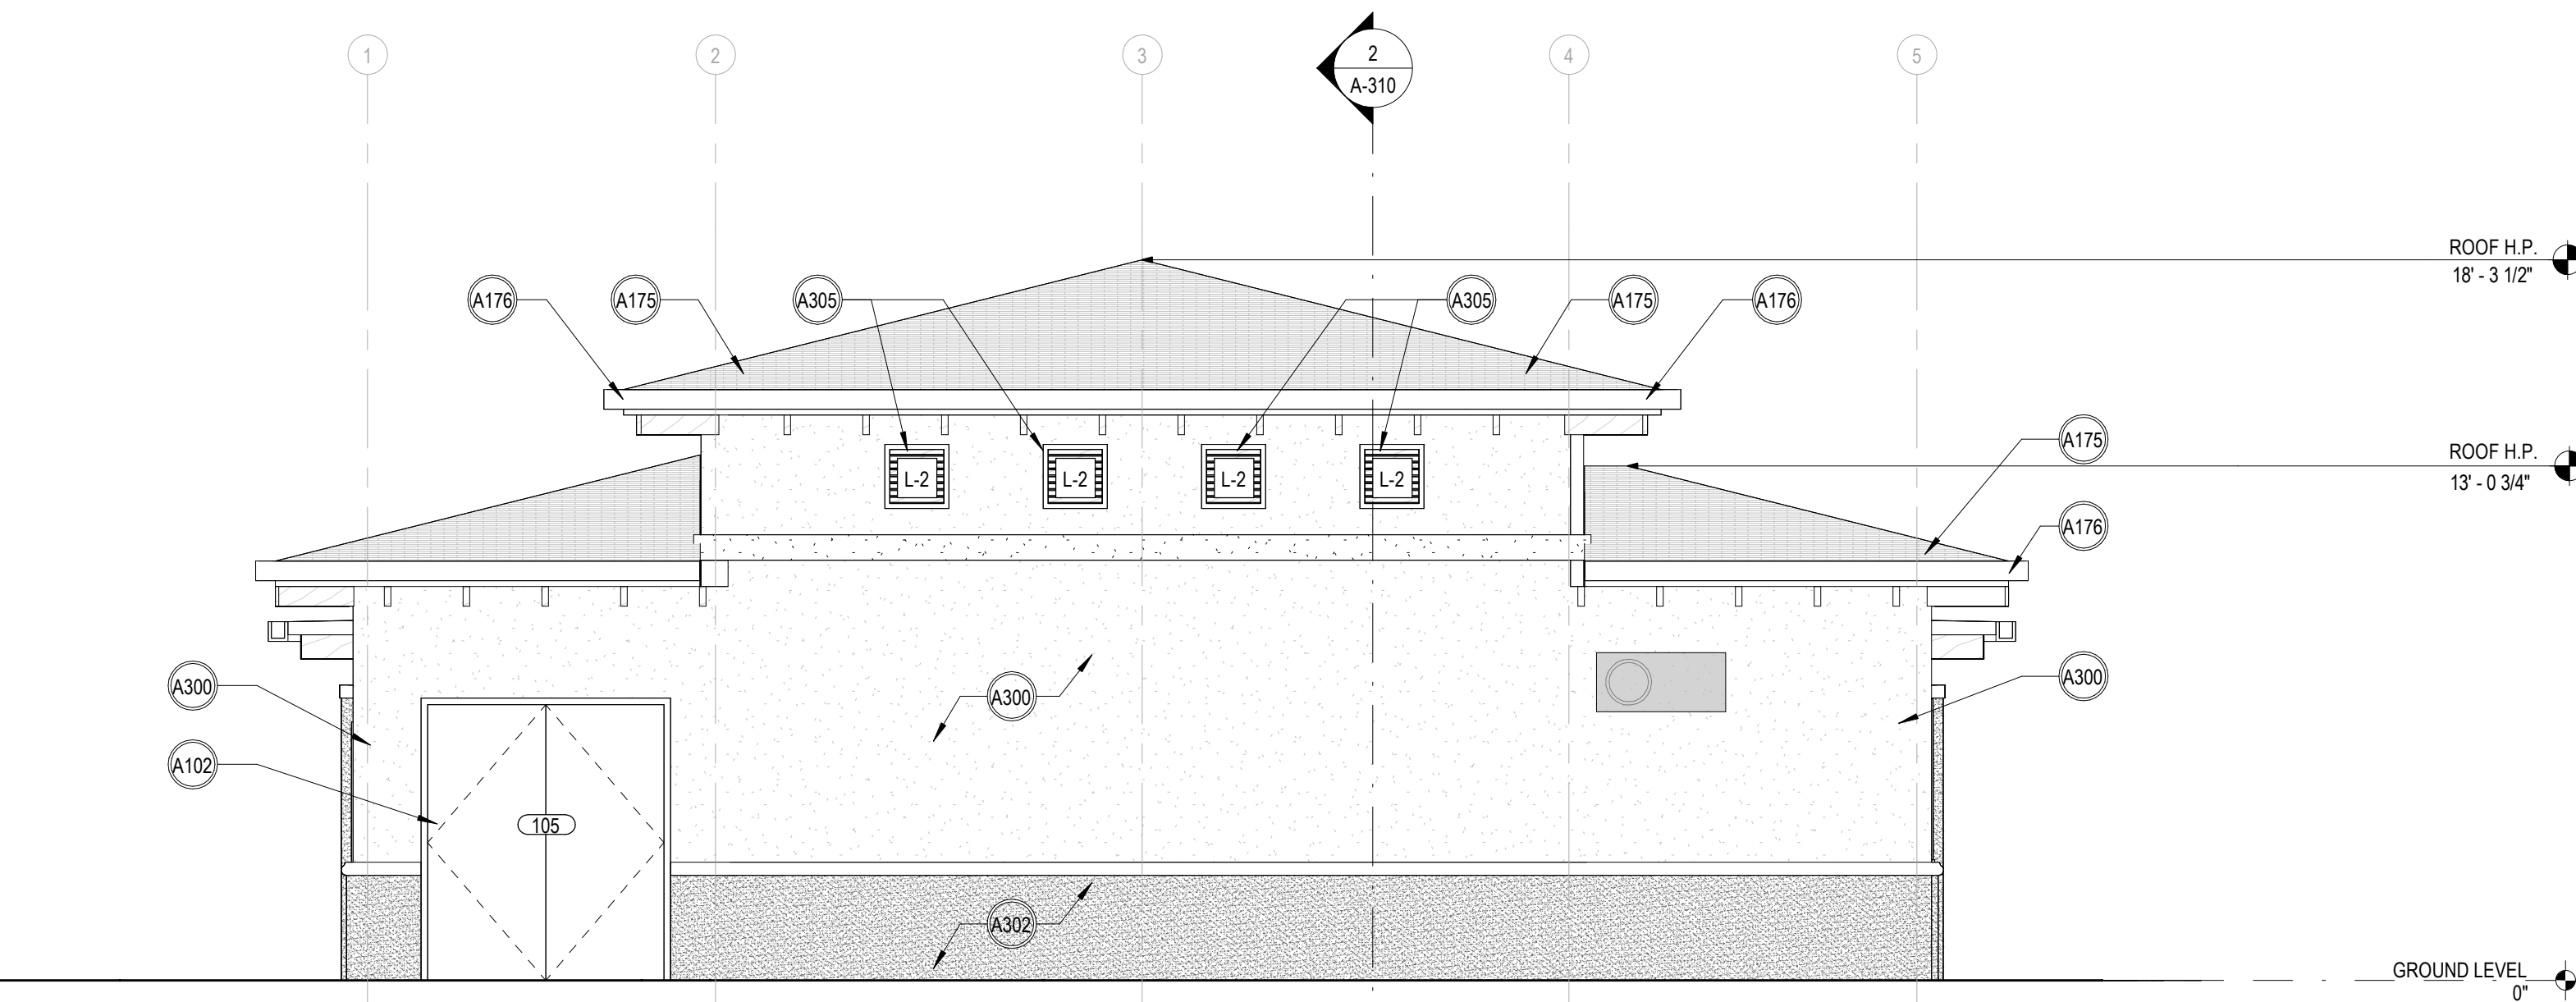

4 SOUTHWEST ELEVATION
1/4" = 1'-0"