


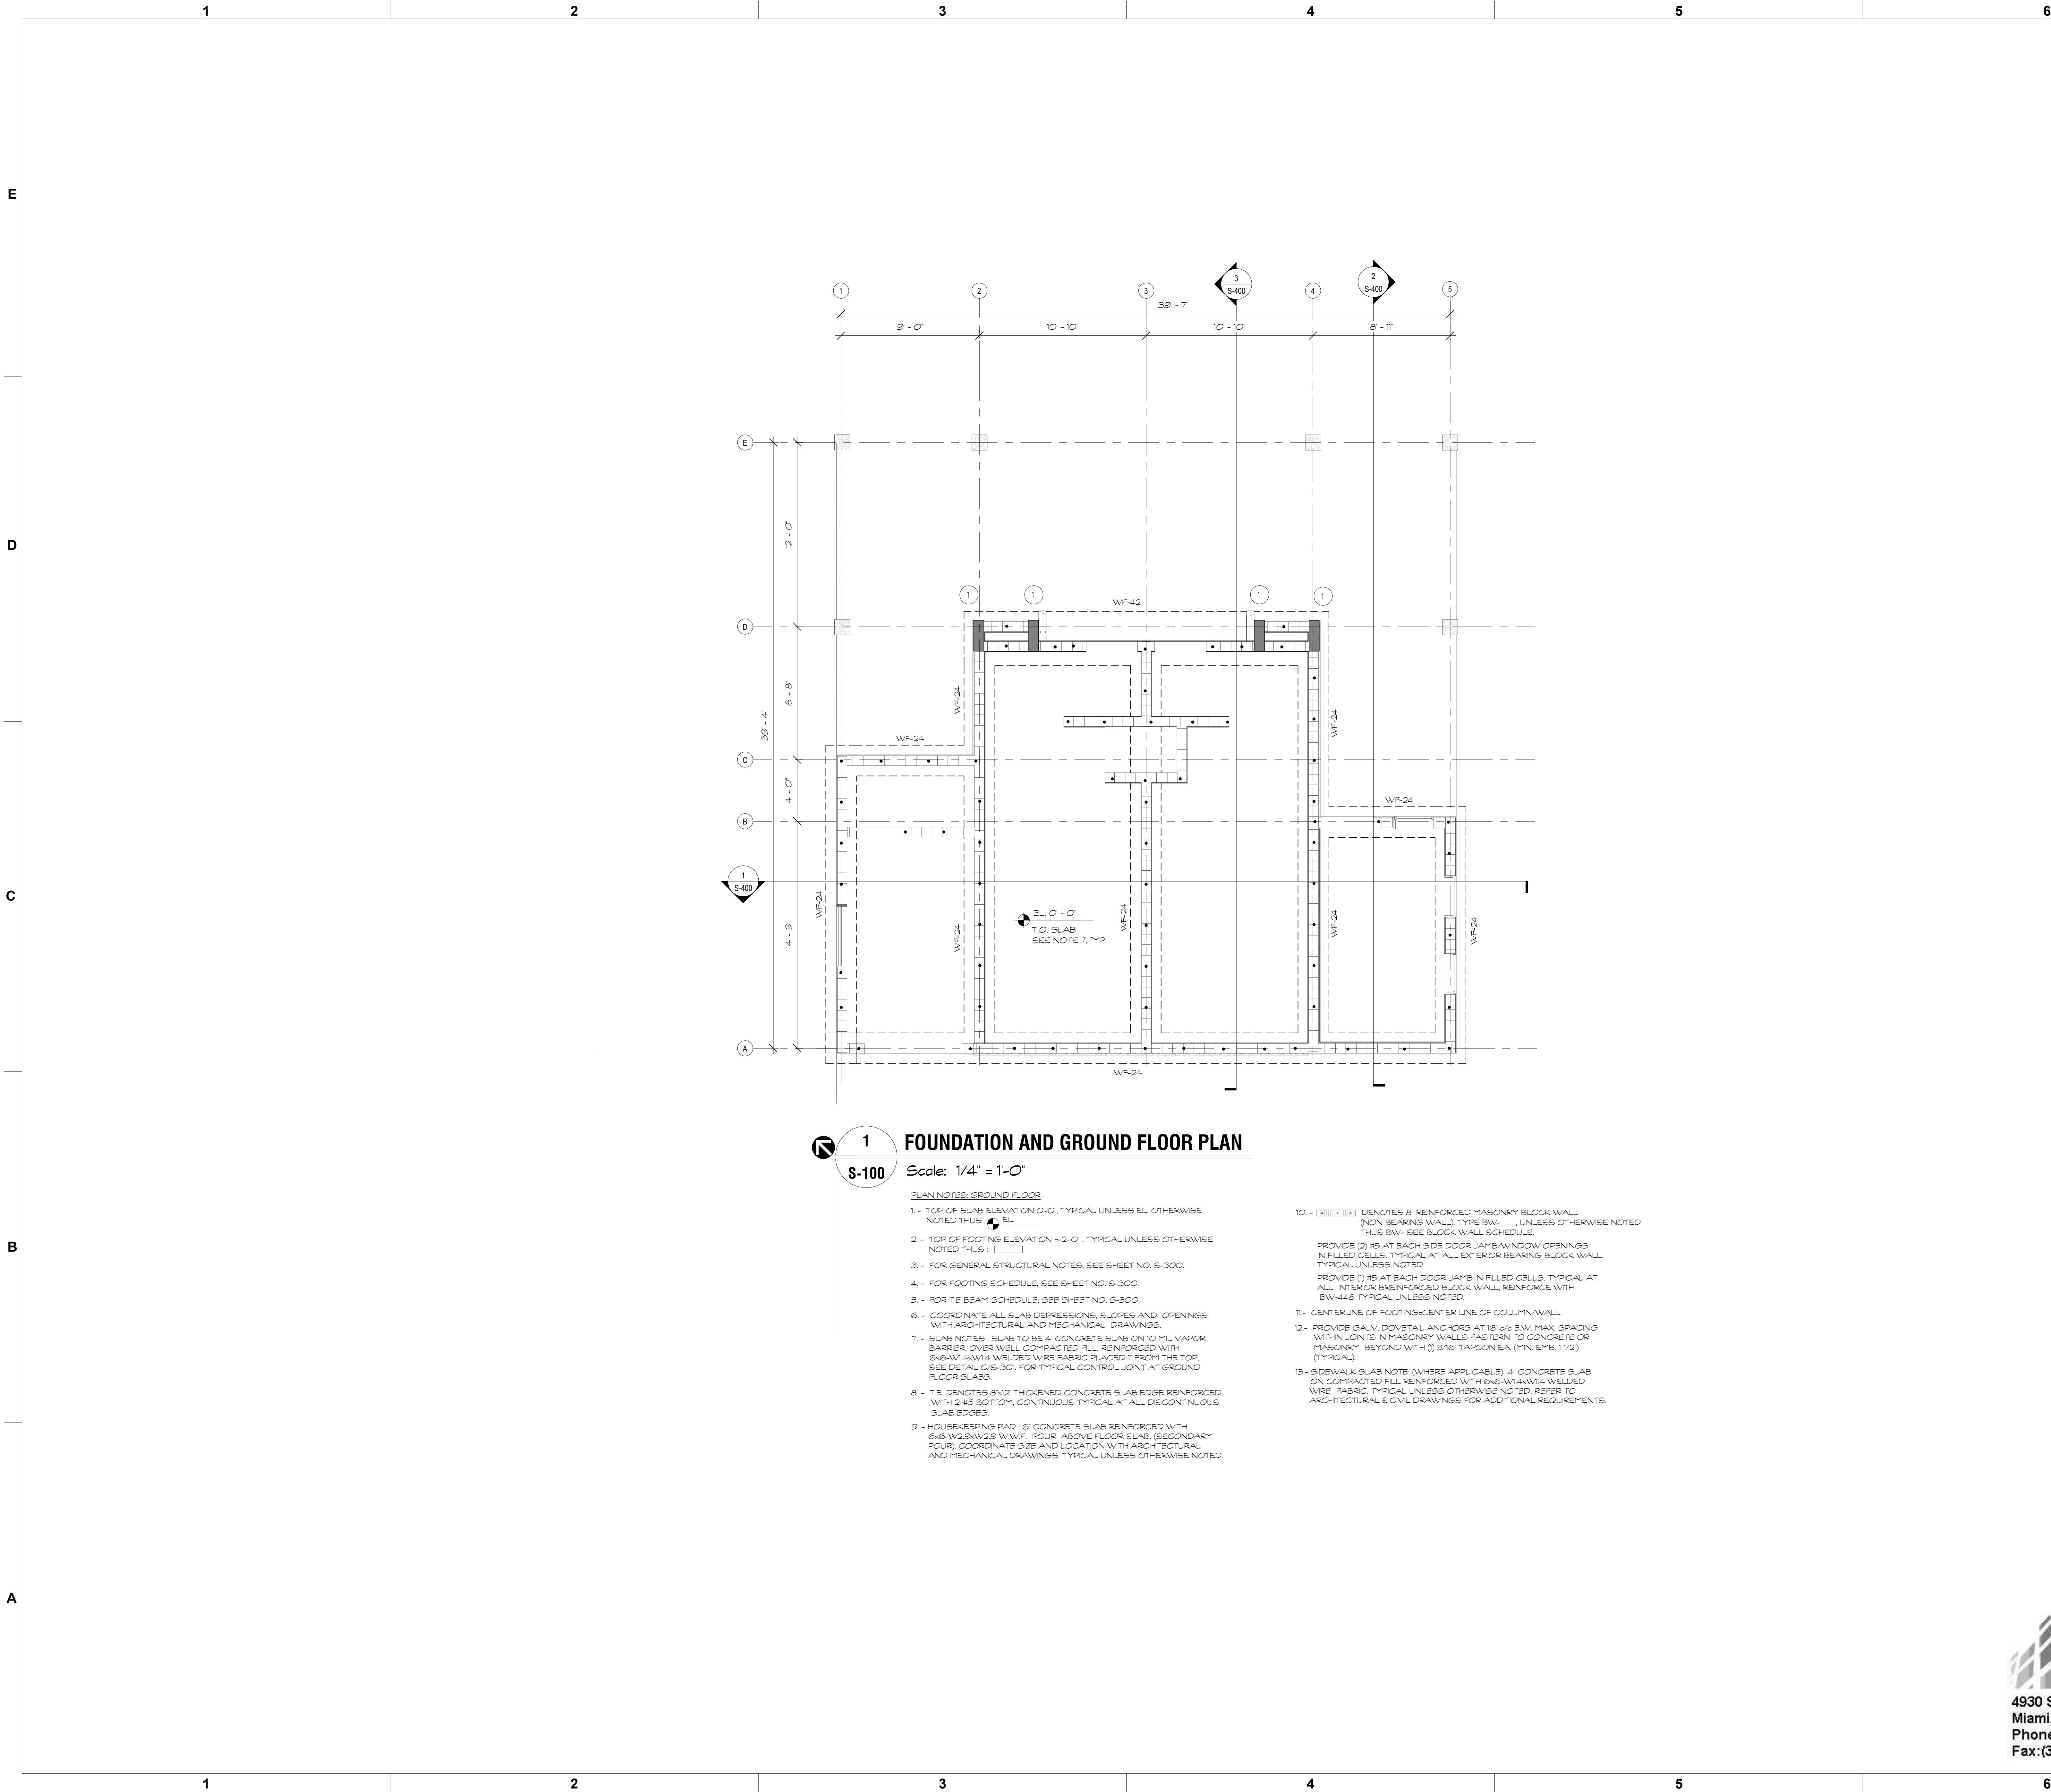

1 FOUNDATION AND GROUND FLOOR PLAN
S-100 Scale: 1/4" = 1'-0"

PLAN NOTES: GROUND FLOOR

1. - TOP OF SLAB ELEVATION 0'-0", TYPICAL UNLESS OTHERWISE NOTED THUS: EL.
2. - TOP OF FOOTING ELEVATION ±2'-0", TYPICAL UNLESS OTHERWISE NOTED THUS:
3. - FOR GENERAL STRUCTURAL NOTES, SEE SHEET NO. S-300.
4. - FOR FOOTING SCHEDULE, SEE SHEET NO. S-300.
5. - FOR TIE BEAM SCHEDULE, SEE SHEET NO. S-300.
6. - COORDINATE ALL SLAB DEPRESSIONS, SLOPES AND OPENINGS WITH ARCHITECTURAL AND MECHANICAL DRAWINGS.
7. - SLAB NOTES: SLAB TO BE 4" CONCRETE SLAB ON 10 MIL VAPOR BARRIER, OVER WELL COMPACTED FILL, REINFORCED WITH 6x6x1Wx1.4 WELDED WIRE FABRIC PLACED 1" FROM THE TOP. SEE DETAIL C/S-301 FOR TYPICAL CONTROL JOINT AT GROUND FLOOR SLABS.
8. - T.E. DENOTES 6x12 THICKENED CONCRETE SLAB EDGE REINFORCED WITH 2#5 BOTTOM, CONTINUOUS TYPICAL AT ALL DISCONTINUOUS SLAB EDGES.
9. - HOUSEKEEPING PAD: 6" CONCRETE SLAB REINFORCED WITH 6x6x1.25Wx2.5 W.W.F. POUR ABOVE FLOOR SLAB. (SECONDARY POUR). COORDINATE SIZE AND LOCATION WITH ARCHITECTURAL AND MECHANICAL DRAWINGS. TYPICAL UNLESS OTHERWISE NOTED.

10. - DENOTES 6" REINFORCED MASONRY BLOCK WALL (NON BEARING WALL). TYPE BW- UNLESS OTHERWISE NOTED THUS BW- SEE BLOCK WALL SCHEDULE.
PROVIDE (2) #5 AT EACH SIDE DOOR JAMB WINDOW OPENINGS IN FILLED CELLS. TYPICAL AT ALL EXTERIOR BEARING BLOCK WALL. TYPICAL UNLESS NOTED.
PROVIDE (1) #5 AT EACH DOOR JAMB IN FILLED CELLS. TYPICAL AT ALL INTERIOR BEARING BLOCK WALL. REINFORCE WITH BW-448 TYPICAL UNLESS NOTED.
11. - CENTERLINE OF FOOTING/CENTER LINE OF COLUMN/WALL.
12. - PROVIDE GALV. DOVETAIL ANCHORS AT 16" O.C. E.W. MAX. SPACING WITHIN JOINTS IN MASONRY WALLS FASTEN TO CONCRETE OR MASONRY BEYOND WITH (1) 3/16" TAPCON EA. (MIN. EMB. 1 1/2") (TYPICAL).
13. - SIDEWALK SLAB NOTE (WHERE APPLICABLE): 4" CONCRETE SLAB ON COMPACTED FILL REINFORCED WITH 6x6x1.4Wx1.4 WELDED WIRE FABRIC TYPICAL UNLESS OTHERWISE NOTED. REFER TO ARCHITECTURAL & CIVIL DRAWINGS FOR ADDITIONAL REQUIREMENTS.

DDA
ENGINEERS, P.A.
4930 S.W. 74TH Court
Miami, Florida, 33155
Phone: (305)666-0711
Fax: (305)666-5259

PROJECT LEAD
& CIVIL ENGINEERING:

KEITH
301 EAST ATLANTIC BLVD.
POMPAHO BEACH, FL 33060
PH: (954) 788-3400
Florida Engineering Business License: CA7928
Florida Surveyor and Mapper Business License: LB8860
Florida Landscape Architecture Business License: LC20090457

LANDSCAPE ARCHITECT:

MKSK
801 INTERNATIONAL PARKWAY
LAKE MARY, FL 32746
407.871.9607
MKSKSTUDIOS.COM

ARCHITECT:

WA
WANNEMACHER, JENSEN ARCHITECTS
815 NORTHWEST 57 AVE. SUITE 219
MIAMI, FLORIDA 33126
727-492-5568
WJARC.COM AA0002277

MECHANICAL, PLUMBING,
& ELECTRICAL ENGINEERING:

SGM
ENGINEERING
5301 WATERFORD DISTRICT DR.
SUITE 750
954-421-1944
SGMENGINEERING.COM CA-00006208

REVISIONS		
NO.	DESCRIPTION	DATE

PRELIMINARY PLAN
NOT FOR CONSTRUCTION
THESE PLANS ARE NOT FULLY PERMITTED
AND ARE SUBJECT TO REVISIONS MADE
DURING THE PERMITTING PROCESS.
RESPONSIBILITY FOR THE USE OF THESE
PLANS PRIOR TO OBTAINING PERMITS FROM
ALL AGENCIES HAVING JURISDICTION OVER
THE PROJECT WILL FALL SOLELY UPON THE
USER.

ISSUE DATE:
DESIGNED BY:
DRAWN BY:
CHECKED BY:

ENGINEER OF RECORD:
ADA M. ALBASA
P.E. No. 45130

CLIENT
**VILLAGE OF
PINECREST**
PINECREST PARKS & RECREATION

PROJECT
**GARY MATZNER
PARK**

SHEET TITLE
**FOUNDATION AND GROUND
FLOOR PLAN**

SHEET
NUMBER
S-100

KEITH
PROJECT
NUMBER
13861.00

30% CONSTRUCTION DOCUMENTS (08-07-2024)

Plotted by: dlego On: ...

Drawing name: P:\2047 Gary Matzner Park\06 PRODUCTION\01 BIM\CALINKS\2024\0822 - Clean Title Block\XR-GMP-TTLBK.dwg

STATUS: PRELIMINARY