


E

D


C

B


A

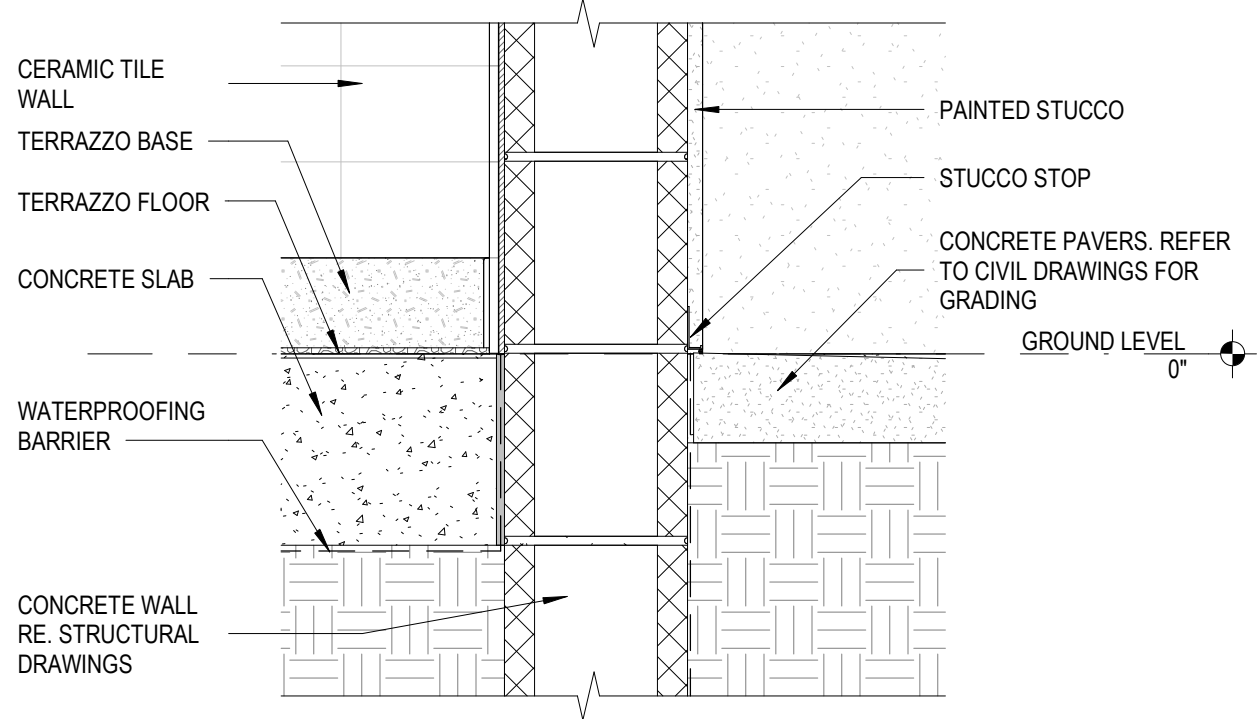


3 FOOTING WALL DETAIL
1 1/2" = 1'-0"

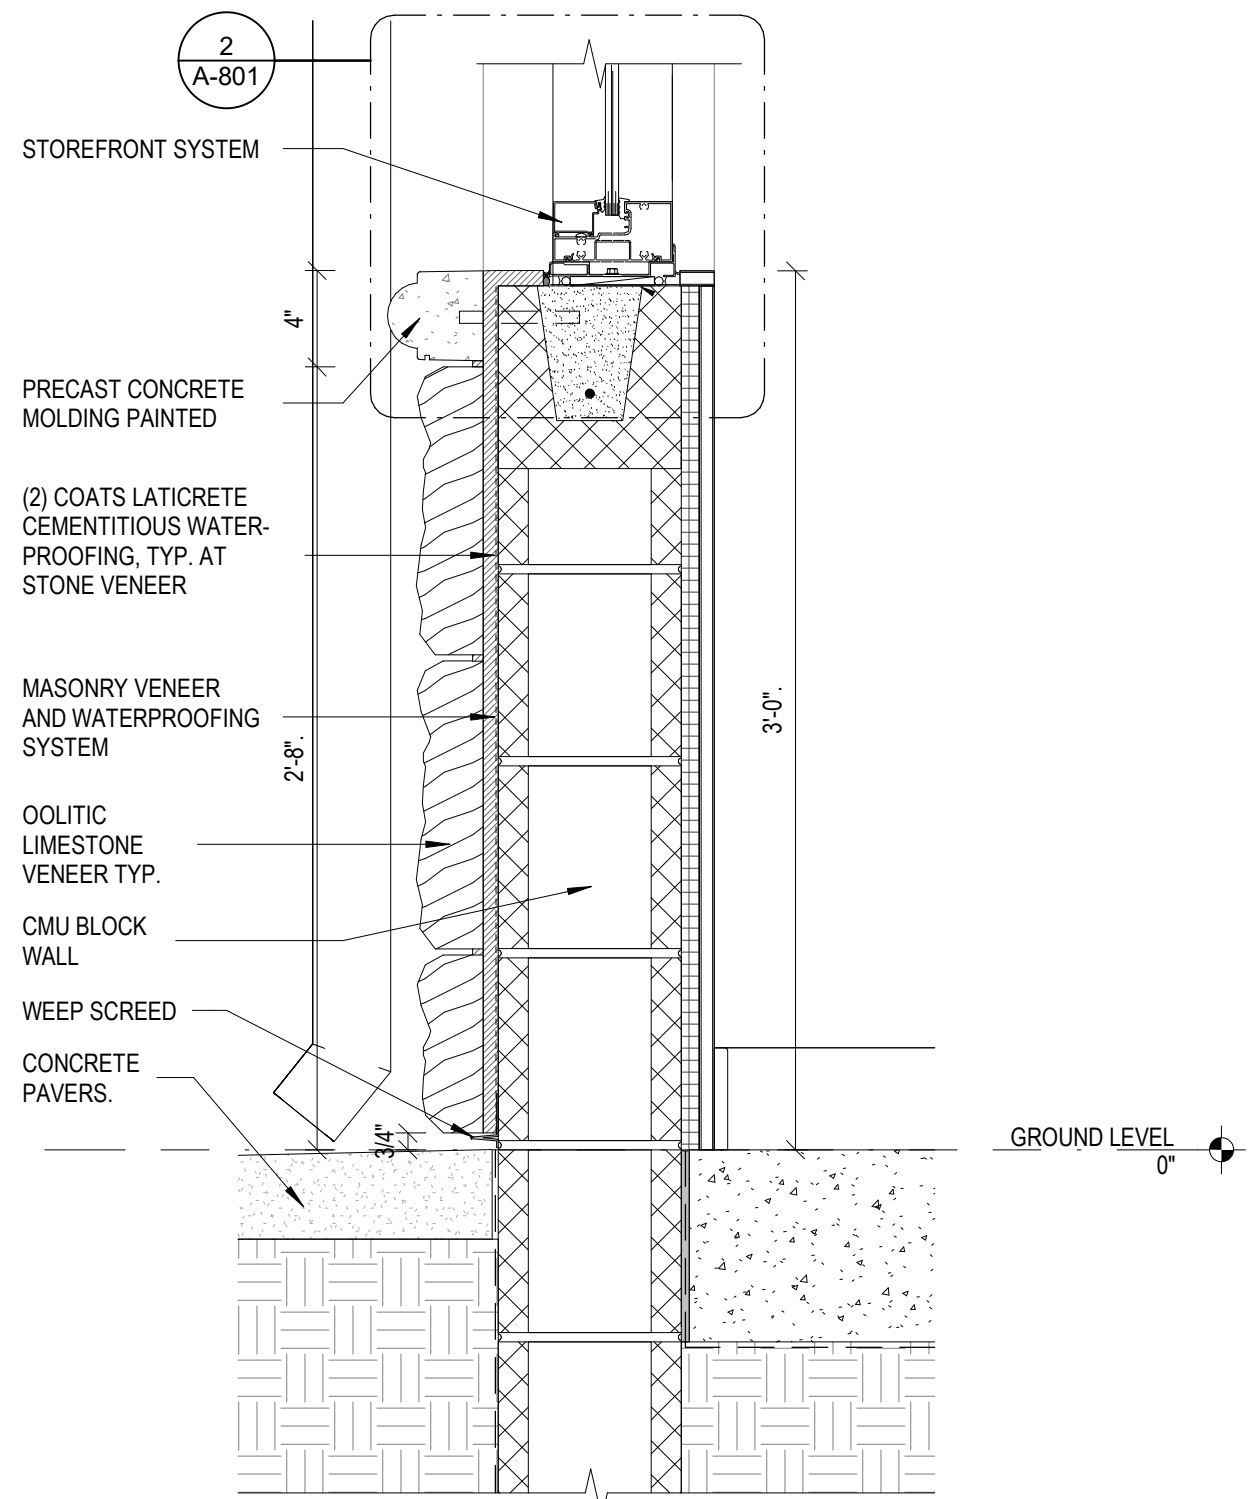

2 STONE WALL VENEER AT WINDOW
1 1/2" = 1'-0"

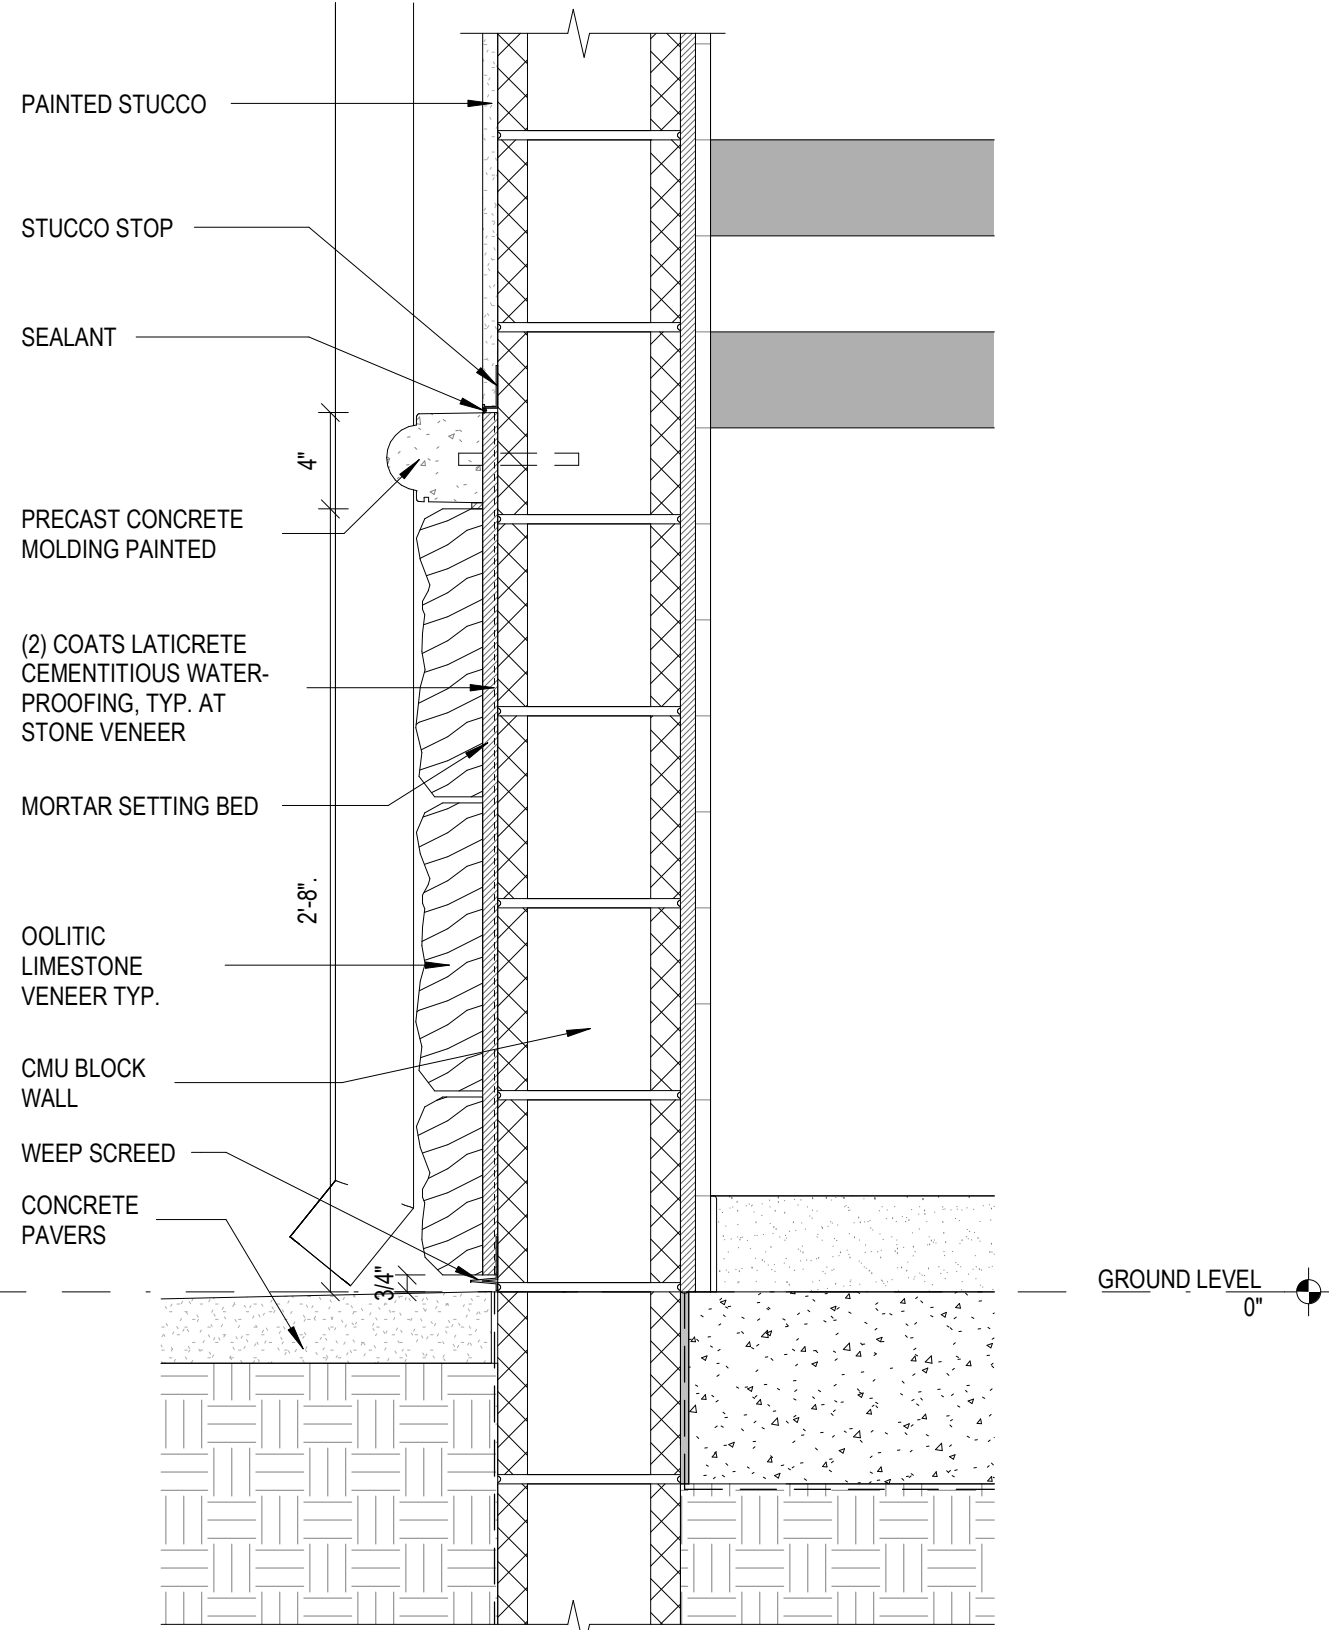

1 WALL SECTION - STONE AT WALL
1 1/2" = 1'-0"

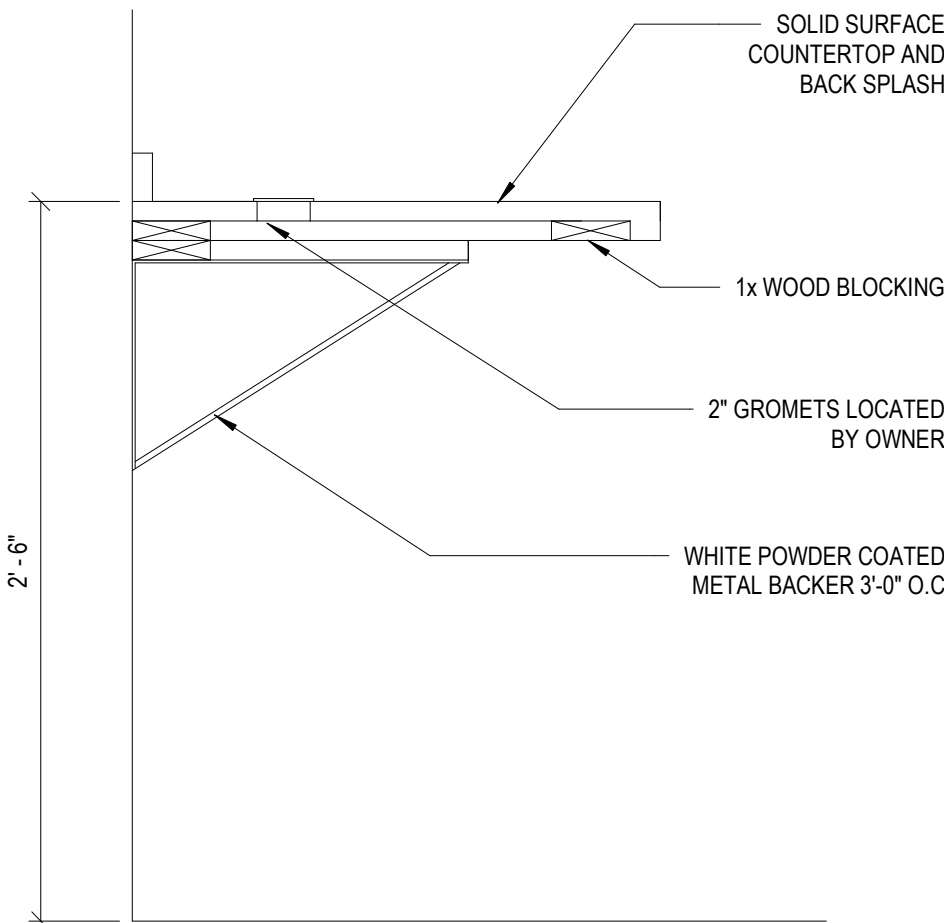

4 DESK COUNTERTOP SECTION
1 1/2" = 1'-0"

PROJECT LEAD
& CIVIL ENGINEERING:

301 EAST ATLANTIC BLVD.
POMPAHO BEACH, FL 33060
PH: (954) 788-3400
Florida Engineering Business License: CA7928
Florida Surveyor and Mapper Business License: L88880
Florida Landscape Architecture Business License: LC28090457

LANDSCAPE ARCHITECT:

801 INTERNATIONAL PARKWAY
LAKE MARY, FL 32746
407.871.9607
MKSSTUDIOS.COM

ARCHITECT:

WANNEMACHER, JENSEN ARCHITECTS
815 NORTHWEST 57 AVE. SUITE 219
MIAMI, FLORIDA 33126
727-492-5568
WJARC.COM AA0002277

MECHANICAL, PLUMBING,
& ELECTRICAL ENGINEERING:

5301 WATERFORD DISTRICT DR.
SUITE 750
954-421-1944
SGMENGINEERING.COM CA-00006208

REVISIONS		
NO.	DESCRIPTION	DATE

**PRELIMINARY PLAN
NOT FOR CONSTRUCTION**
THESE PLANS ARE NOT FULLY PERMITTED
AND ARE SUBJECT TO REVISIONS MADE
DURING THE PERMITTING PROCESS.
RESPONSIBILITY FOR THE USE OF THESE
PLANS PRIOR TO OBTAINING PERMITS FROM
ALL AGENCIES HAVING JURISDICTION OVER
THE PROJECT WILL FALL SOLELY UPON THE
USER.

ISSUE DATE:

DESIGNED BY:

DRAWN BY:

CHECKED BY:

NATALIA LIVIAN
AR 97614

CLIENT

VILLAGE OF
PINECREST
PINECREST PARKS & RECREATION

PROJECT

GARY MATZNER
PARK

SHEET TITLE

WALL SECTION DETAILS

60% CONSTRUCTION DOCUMENTS

SHEET
NUMBER

A-802

KEITH
PROJECT
NUMBER

13861.00

Plotted by: davisj On: 11/11/2024 10:00 AM

Drawing name: P:\2347 Gary Matzner Park\06 PRODUCTION\01 BIM\CAD LINKS\2024.0711 - Clean Title Block Edited\06-GMP-TTL.Bk.dwg

STATUS: PRELIMINARY