

E



Warlock's Escape

NRC200301





* Max fall height | ** Total height | *** Safety surfacing area

* Max fall height | ** Total height

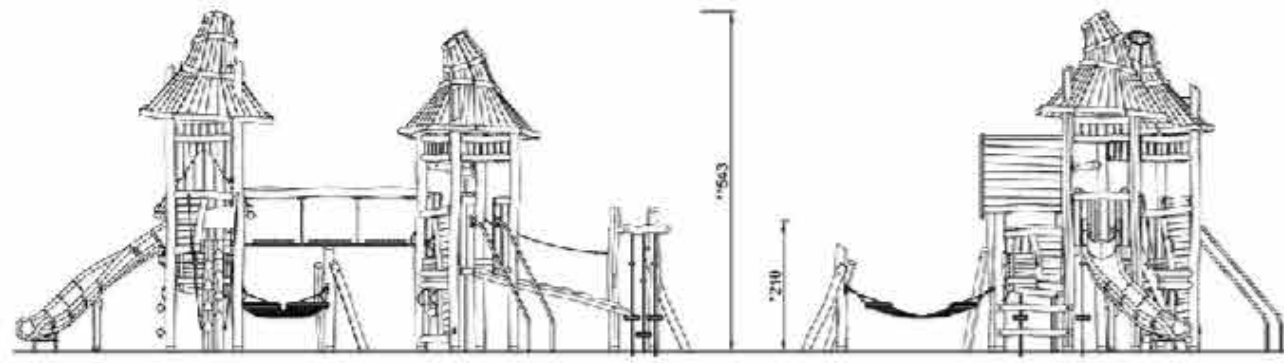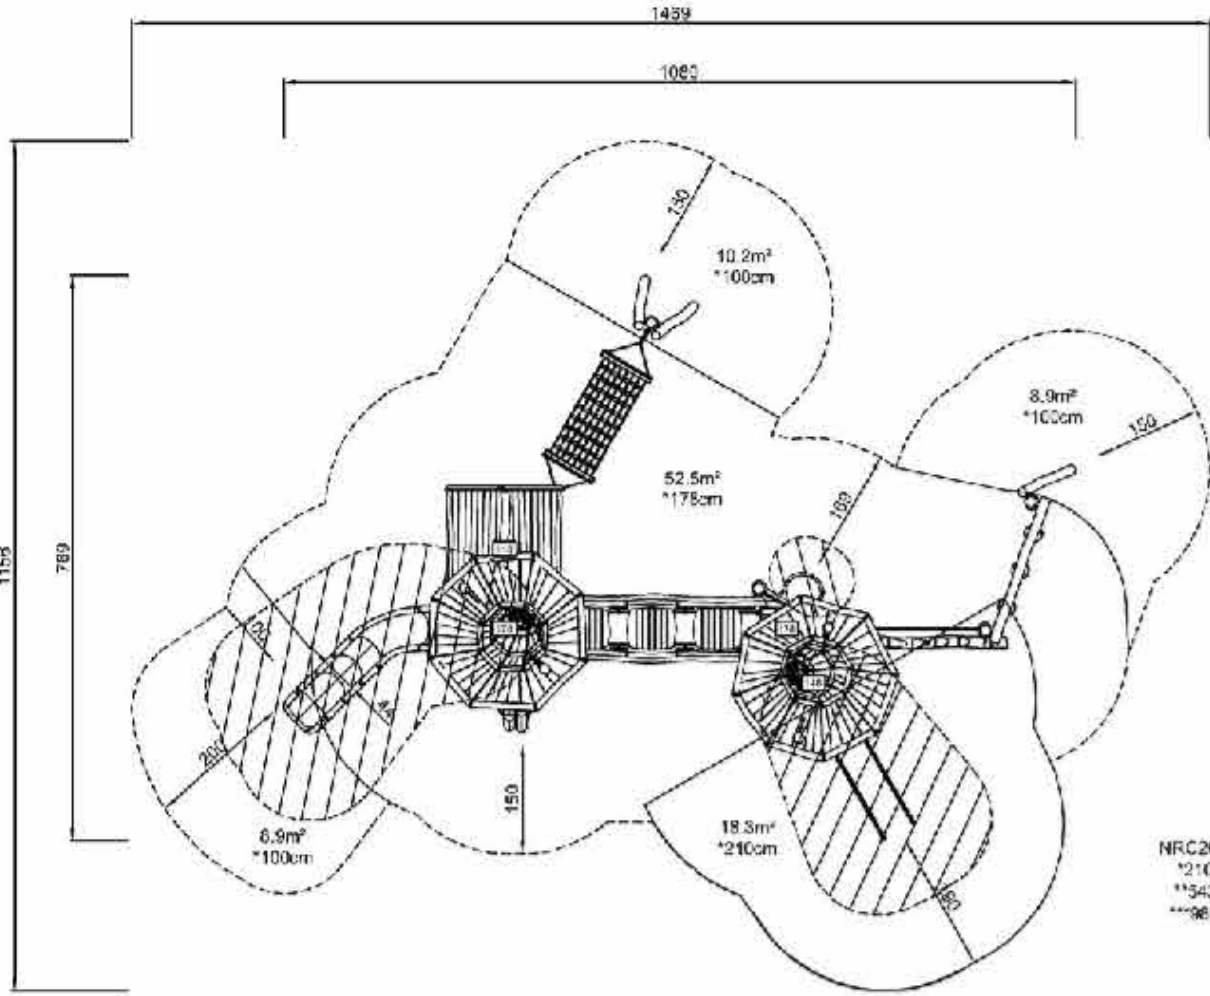

MHC200301
*15.3m² / 165cm²
**15.3m
***58.8m²

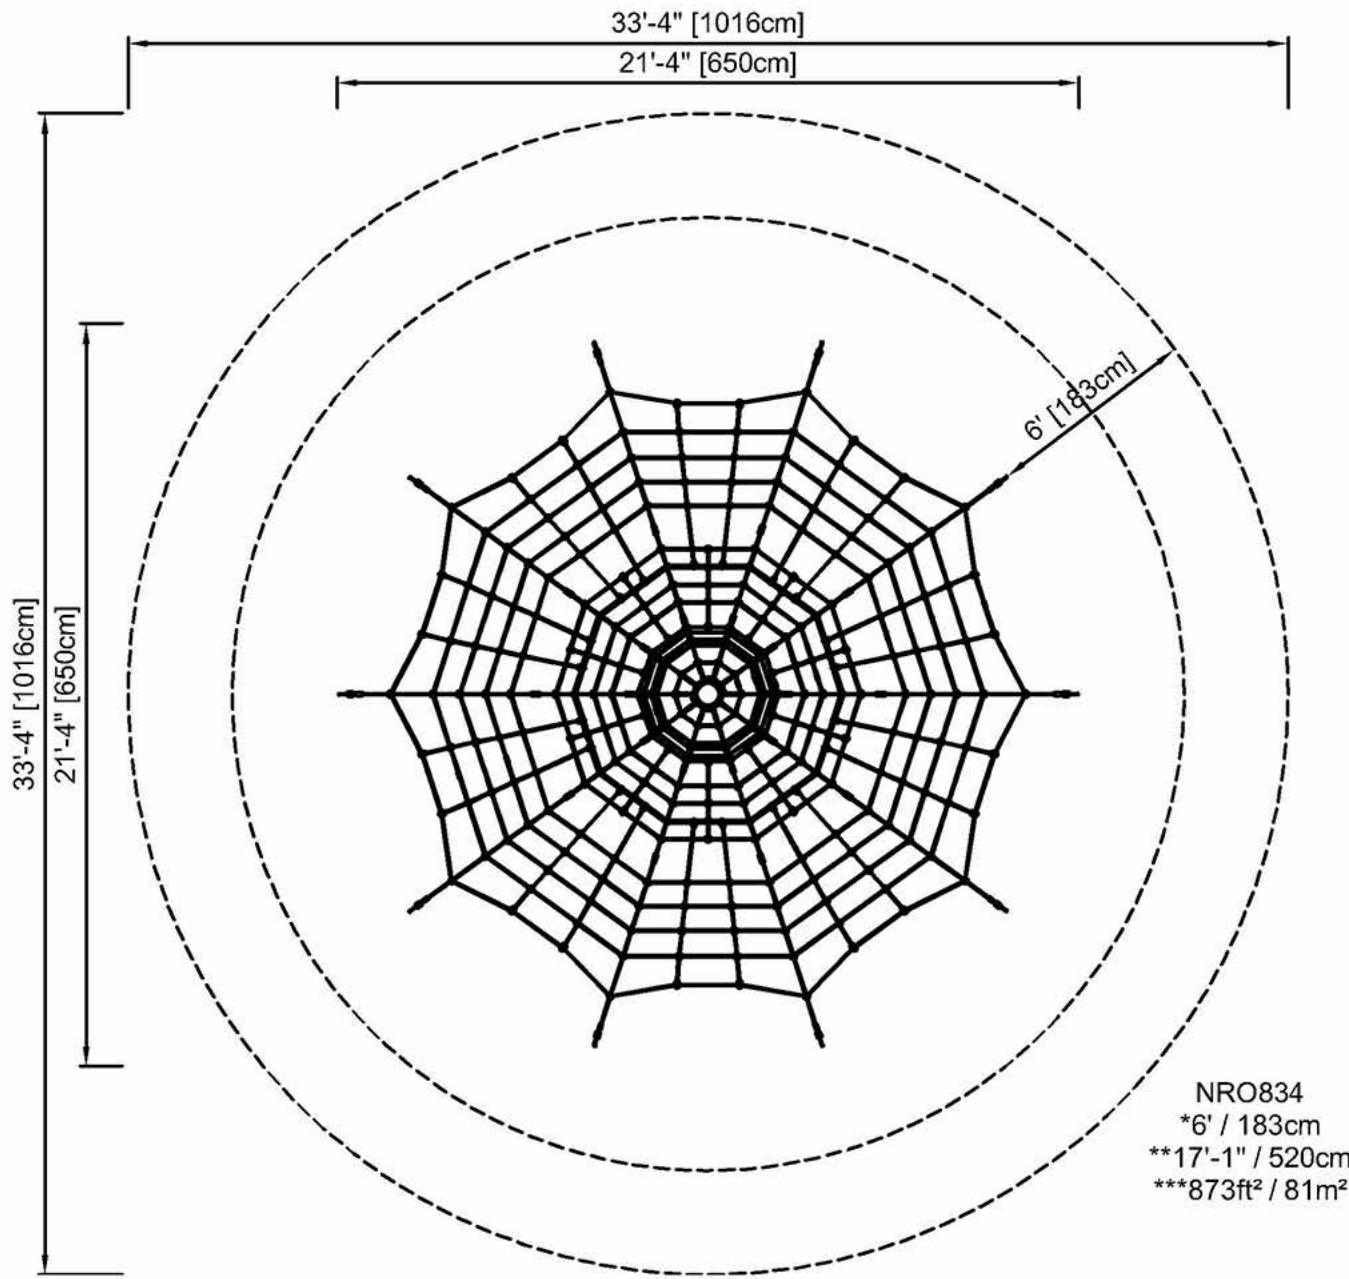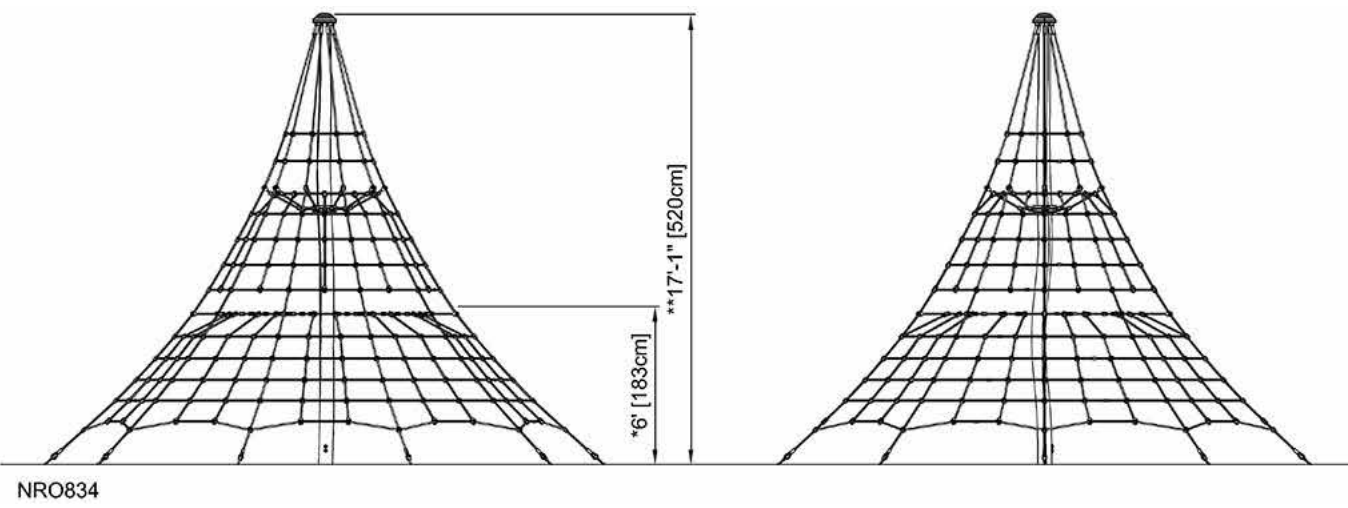

BH1884T

Beacon Hill Thermory® 4' Contour Bench

Material
The contour bench is composed of 1" x 3.5" (1" x 4" nominal dimensions) Thermory seat and back planks made from thermally-modified North American White Ash—a sustainably harvested and renewable temperate hardwood along with aluminum accent planks.
Armrest and legs are made of cast iron and bench has steel under supports. Bench seat will support 200 lbs. per linear foot.




Features
The armrests have individual right end and left end orientation.
Thermory is a low-maintenance, environmentally-friendly hardwood and a great alternative to commonly used tropical rainforest hardwoods because of its dimensional stability and Class 1 durability (25+ years). Thermory has a lower carbon footprint than tropical hardwoods.
The bench is designed to be portable for flexibility in placement or surface mounted using pre-drilled .50" diameter holes in the feet to prevent movement. **Mounting hardware is not included.**
Finish
Thermory is a lustrous chocolate brown color when new and will naturally age to a uniform silver/gray overtime. The color-changing process begins immediately and varies with the amount of UV-exposure.
Rust-proof aluminum and rust-resistant primed steel components feature a fade-resistant powder coating. Treated components exceed the industry standard by 34% in testing by independent sources.

Assembly
This product ships fully assembled and ready-to-use. Assembly includes stainless steel hardware.

Color
See website or sales representative for color choices.

Maintenance
Clean Thermory with mild soap and water. Let dry thoroughly. To maintain original color, regularly apply standard deck oil, such as Cutek® Extreme Wood Protection Oil.

Warranty
20-year limited structural warranty, 10-year warranty on Thermory, and 3-year finish warranty on powder coated steel and aluminum; 7-year warranty against fading from the date of purchase. See full details on multi-year warranties for components at anovafurnishings.com/warranty. Manufactured in the U.S.

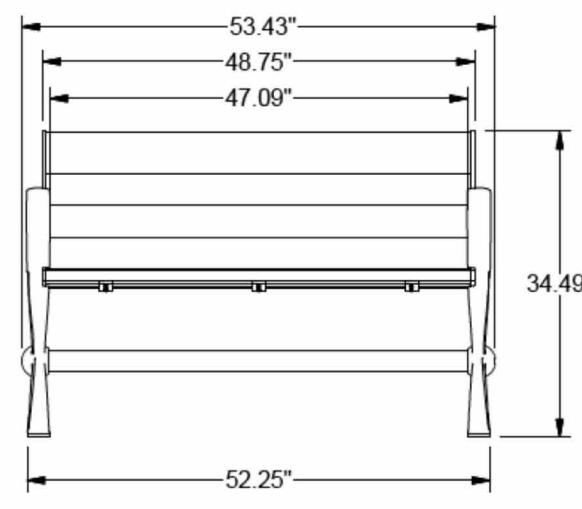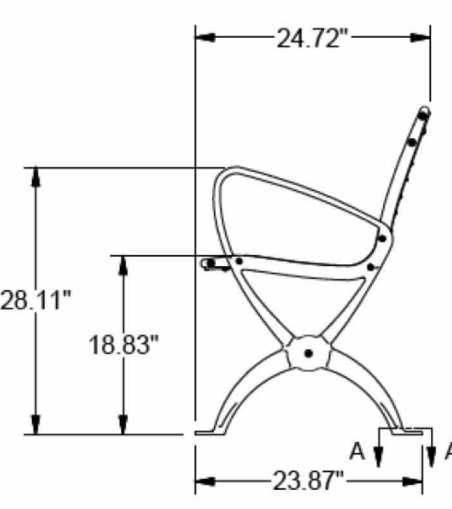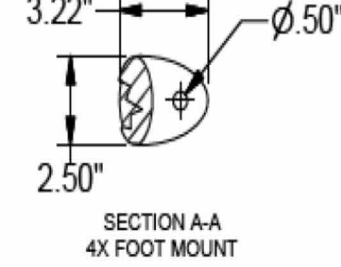

© 2023 ANOVA®

Nov - 2023

D

1 PRIMARY PLAY STRUCTURE

NTS

2 TREE CLIMBER

NTS

3 BENCH

NTS

C



Waterlilies Balance Posts - 5 pcs

NRO820



* Max fall height | ** Total height | *** Safety surfacing area

* Max fall height | ** Total height

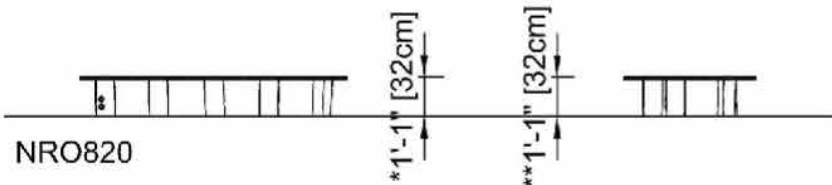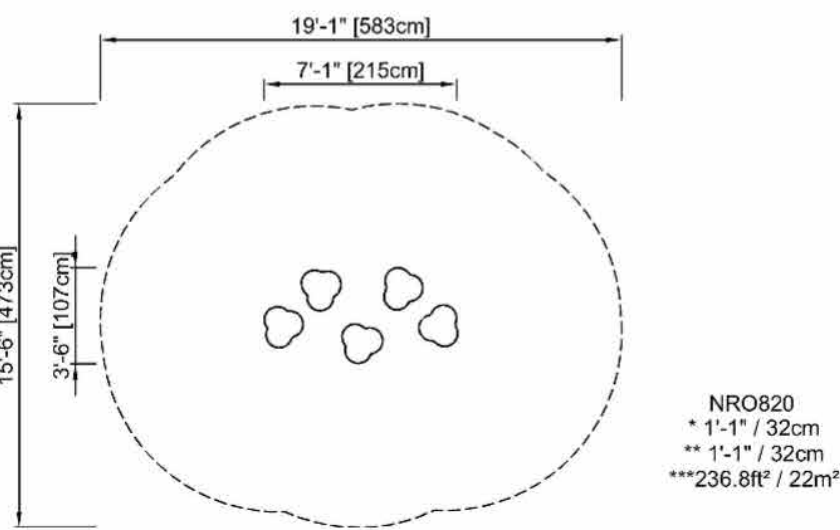

NRO820
*1'-1" / 32cm
**1'-1" / 32cm
***236.68ft² / 22m²


Spinner Bowl

ELE400024




* Max fall height | ** Total height | *** Safety surfacing area

* Max fall height | ** Total height

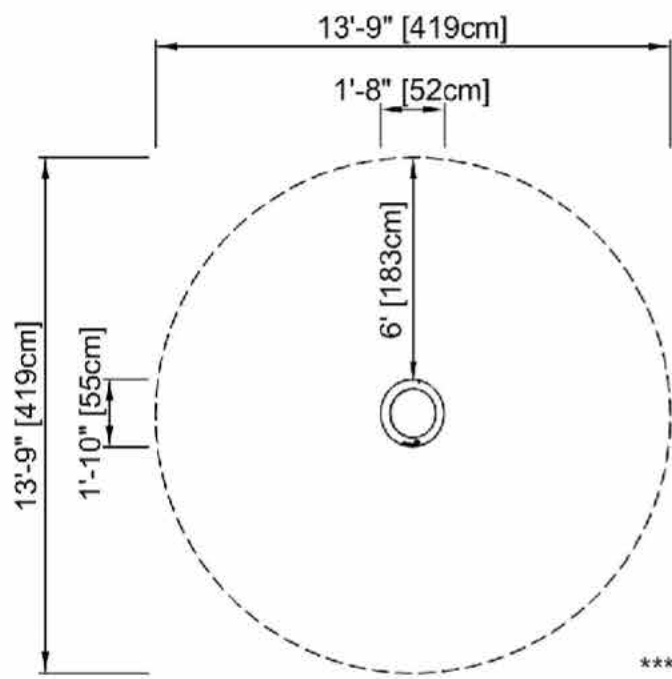

ELE400024
*2'-0" / 60cm
**2'-0" / 60cm
***148.3ft² / 13.8m²

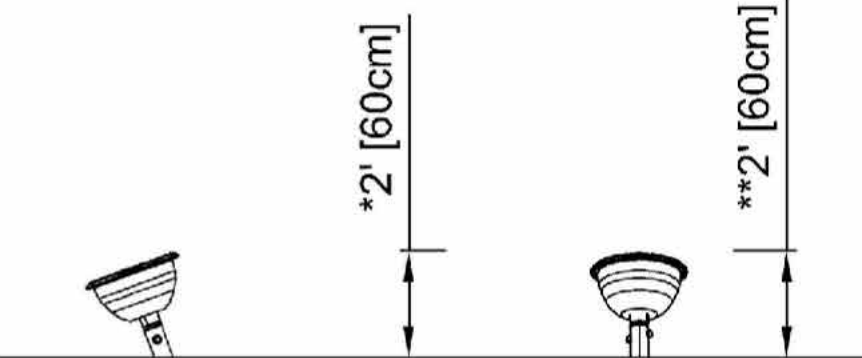

ELE400024

B

4 NATURE PLAY ELEMENT 1

SCALE: 1/4" = 1'-0"


Stilts

NRO806




* Max fall height | ** Total height | *** Safety surfacing area

* Max fall height | ** Total height

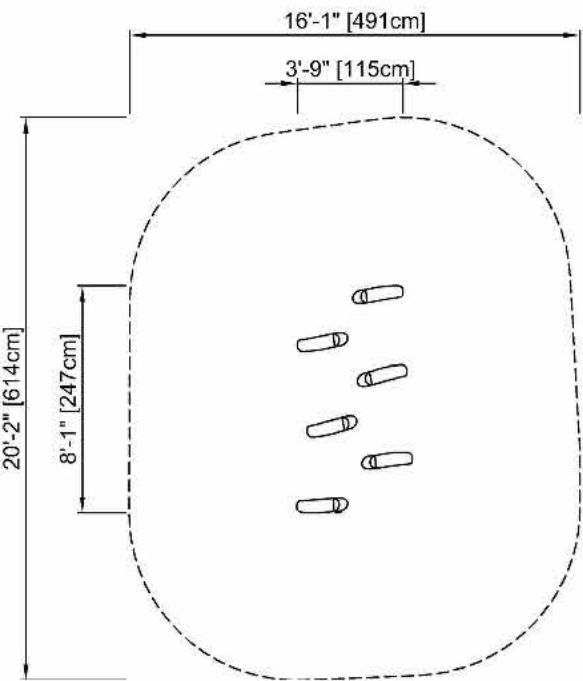

NRO806
*3'-7" / 110cm
**3'-7" / 110cm
***286.3ft² / 26.6m²

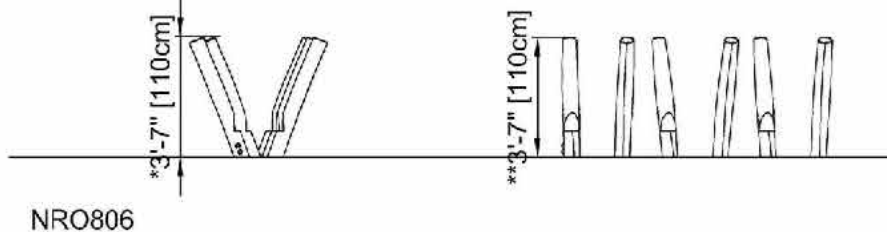

NRO806


Birds Nest Swing

NRO911




* Max fall height | ** Total height | *** Safety surfacing area

* Max fall height | ** Total height

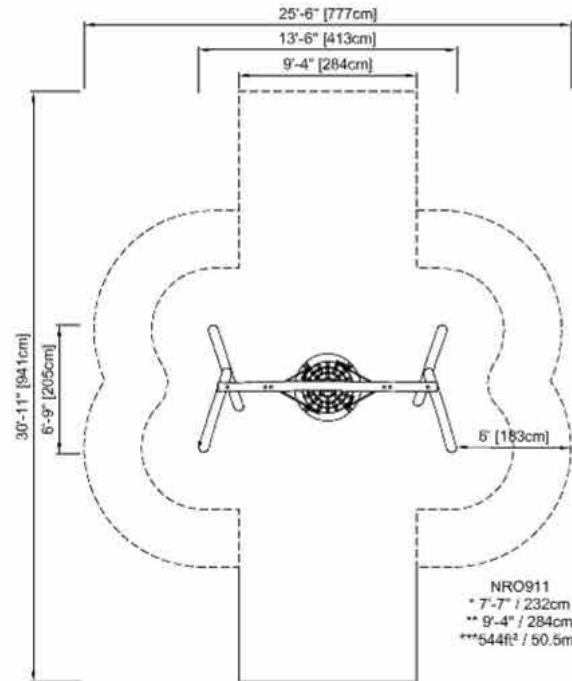

NRO911
*7'-7" / 232cm
**8'-0" / 244cm
***164.6ft² / 15.3m²

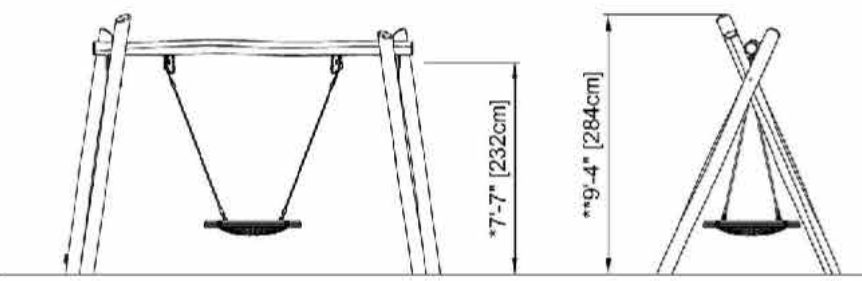

NRO911

A

5 NATURE PLAY ELEMENT 2

SCALE: 1/4" = 1'-0"

7 SWING SET


SCALE: 1/4" = 1'-0"

8 BIKE RACK


NTS



ANOVA FURNISHINGS
1424 TALMAGE AVENUE
ST. LOUIS, MO 63110-2323
TOLL FREE: 1-888-535-5005
PHONE: (800) 231-1327
FAX: (314) 754-0835
www.anovafurnishings.com

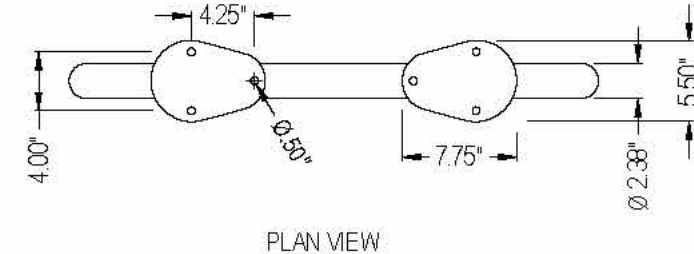

PLAN VIEW

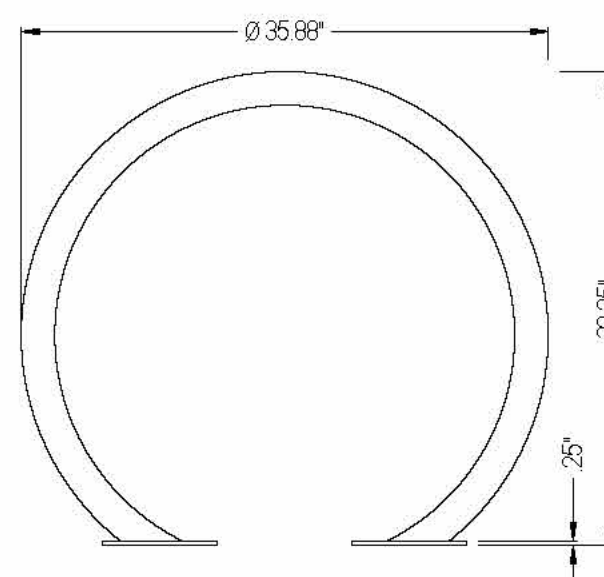

FRONT ELEVATION

Colors and/or Options: Please see manufacturer website at www.anovafurnishings.com.
Finish: 316/316L stainless steel is highly resistant to salt corrosion, rusting, pitting, and cracking.
Material: 2.38" O.D. Schedule 10, 316L stainless steel pipe with 7.75" x 5.5" surface mount foot plate.
Capacity: 2 bikes, one on each side.
Unit Weight: 35 lbs.
Assembly: The bike rack ships fully assembled and ready for use. Surface mounting may require some assembly.
Structural Warranty: Limited 20-year warranty.
Finish Warranty: N/A.

NOTES:
1. INSTALLATION TO BE COMPLETED IN ACCORDANCE WITH MANUFACTURER'S SPECIFICATIONS.
2. DO NOT SCALE DRAWING.
3. THIS DRAWING IS INTENDED FOR USE BY ARCHITECTS, ENGINEERS, CONTRACTORS, CONSULTANTS AND DESIGN PROFESSIONALS FOR PLANNING PURPOSES ONLY. THIS DRAWING MAY NOT BE USED FOR CONSTRUCTION.
4. ALL INFORMATION CONTAINED HEREIN WAS CURRENT AT THE TIME OF DEVELOPMENT BUT MUST BE REVIEWED AND APPROVED BY THE PRODUCT MANUFACTURER TO BE CONSIDERED ACCURATE.
5. CONTRACTOR'S NOTE: FOR PRODUCT AND COMPANY INFORMATION VISIT www.CADDetails.com AND ENTER REFERENCE NUMBER 928-360.

TANDEM BIKE RACKS
CIRCLERS2 - TANDEM STAINLESS STEEL BIKE RACK, SURFACE MOUNT

928-360

PROTECTED BY COPYRIGHT ©2023 CADDDETAILS.COM/LTD.

REVISION DATE 11/20/2023

www.CADDetails.com

PROJECT LEAD
& CIVIL ENGINEERING:



301 EAST ATLANTIC BLVD.
POMPANO BEACH, FL 33060
PH: (954) 788-3400
Florida Engineering Business License: CA7928
Florida Surveyor and Mapper Business License: LB6860
Florida Landscape Architecture Business License: LC26000457

LANDSCAPE ARCHITECT:



801 INTERNATIONAL PARKWAY
LAKE MARY, FL 32746
407.871.9607
MKSKSTUDIOS.COM

ARCHITECT:



WANNEMACHER JENSEN ARCHITECTS
815 NORTHWEST 57 AVE. SUITE 219
MIAMI, FLORIDA 33126
727-822-5568
WJARC.COM AA0002277

MECHANICAL, PLUMBING,
& ELECTRICAL ENGINEERING:



5301 WATERFORD DISTRICT DR.
SUITE 750
954-421-1944
SGMENGINEERING.COM CA-00006208

REVISIONS

NO.	DESCRIPTION	DATE
30%	CONSTRUCTION DOCUMENTS	09/11/2024
50%	CONSTRUCTION DOCUMENTS	08/09/2024
60%	CONSTRUCTION DOCUMENTS	10/11/2024

**PRELIMINARY PLAN
NOT FOR CONSTRUCTION**
THESE PLANS ARE NOT FULLY PERMITTED
AND ARE SUBJECT TO REVISIONS MADE
DURING THE PERMITTING PROCESS.
RESPONSIBILITY FOR THE USE OF THESE
PLANS PRIOR TO OBTAINING PERMITS FROM
ALL AGENCIES HAVING JURISDICTION OVER
THE PROJECT WILL FALL SOLELY UPON THE
USER.

ISSUE DATE:

DESIGNED BY:

DRAWN BY:

CHECKED BY:

ENGINEER NAME
FLORIDA REG. NO. LICENSE N

CLIENT
**VILLAGE OF
PINECREST**
PINECREST PARKS & RECREATION

PROJECT

**GARY MATZNER
PARK**

SHEET TITLE

SITE DETAILS

SHEET
NUMBER
LH-303

KEITH PROJECT
NUMBER
13861.00

STATUS: