

E

D

C

B

A

SPECIFIC KEYNOTES

TAG	NOTE
A101	STEEL FRAME PAINTED METAL DOOR
A103	ARCHITECTURAL LIMESTONE VENEER COLUMN TYP.
A109	PAINTED CONCRETE WALL. REFER TO STRUCTURAL DRAWINGS
A175	CONCRETE TILE ROOF SLOPE 3:12
A176	PRE-FINISHED ALUM. GUTTER
A200	ACOUSTIC CEILING TILE TYP.
A202	RECESSED 2x4 LIGHT FIXTURE
A300	CMU WALL WITH PAINTED SMOOTH STUCCO FINISH TYP.
A301	IMPACT RESISTANT GLAZED ALUM. WINDOW WITH MUNTINS
A302	OOLITIC LIMESTONE VENEER TYP.
A303	PRECAST CONCRETE MOLDING PAINTED
A305	CUSTOM DECORATIVE LOUVER
A701	CONTINUOUS VAPOR BARRIER
A702	FOOTING, REFER TO STRUCTURAL DRAWINGS
A703	CMU STEM WALL
A704	REINFORCED CONCRETE SLAB OVER VAPOR BARRIER ON COMPACTED SILL. REFER TO STRUCTURAL DRAWINGS
A705	CONCRETE PAVERS. REFER TO CIVIL DRAWINGS FOR GRADING

PROJECT LEAD
& CIVIL ENGINEERING:



301 EAST ATLANTIC BLVD.
POMPANNO BEACH, FL 33060
PH: (954) 788-3400

Florida Engineering Business License: CA7928
Florida Surveyor and Mapper Business License: LB6860
Florida Landscape Architecture Business License: LC26900457

LANDSCAPE ARCHITECT:




801 INTERNATIONAL PARKWAY
LAKE MARY, FL 32746
407.871.9607
MKSKSTUDIOS.COM

ARCHITECT:



WANNEMACHER, JENSEN ARCHITECTS
815 NORTHWEST 57 AVE. SUITE 219
MIAMI, FLORIDA 33126
727-4922-5568
WJARC.COM AA0002277

MECHANICAL, PLUMBING,
& ELECTRICAL ENGINEERING:

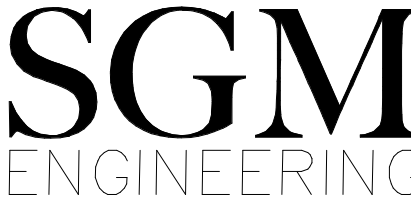

5301 WATERFORD DISTRICT DR.
SUITE 750
954-421-1944
SGMENGINEERING.COM CA-00006208

REVISIONS		
NO.	DESCRIPTION	DATE

**PRELIMINARY PLAN
NOT FOR CONSTRUCTION**
THESE PLANS ARE NOT FULLY PERMITTED
AND ARE SUBJECT TO REVISIONS MADE
DURING THE PERMITTING PROCESS.
RESPONSIBILITY FOR THE USE OF THESE
PLANS PRIOR TO OBTAINING PERMITS FROM
ALL AGENCIES HAVING JURISDICTION OVER
THE PROJECT WILL FALL SOLELY UPON THE
USER.

ISSUE DATE:

DESIGNED BY:

DRAWN BY:

CHECKED BY:

NATALIA LIVIAN
AR 97614

CLIENT
**VILLAGE OF
PINECREST**
PINECREST PARKS & RECREATION

PROJECT
**GARY MATZNER
PARK**

SHEET TITLE
BUILDING SECTIONS

60% CONSTRUCTION DOCUMENTS


SHEET
NUMBER
A-310

KEITH
PROJECT
NUMBER
13861.00


Plotted by: davisg On: 11/11/2024

Drawing name: P:\2347 Gary Matzner Park\06 PRODUCTION\01 BIM\CAD LINKS\2024.0711 - Clean Title Block Edited\KSC-GMP-TTL.Bk.dwg


STATUS: PRELIMINARY

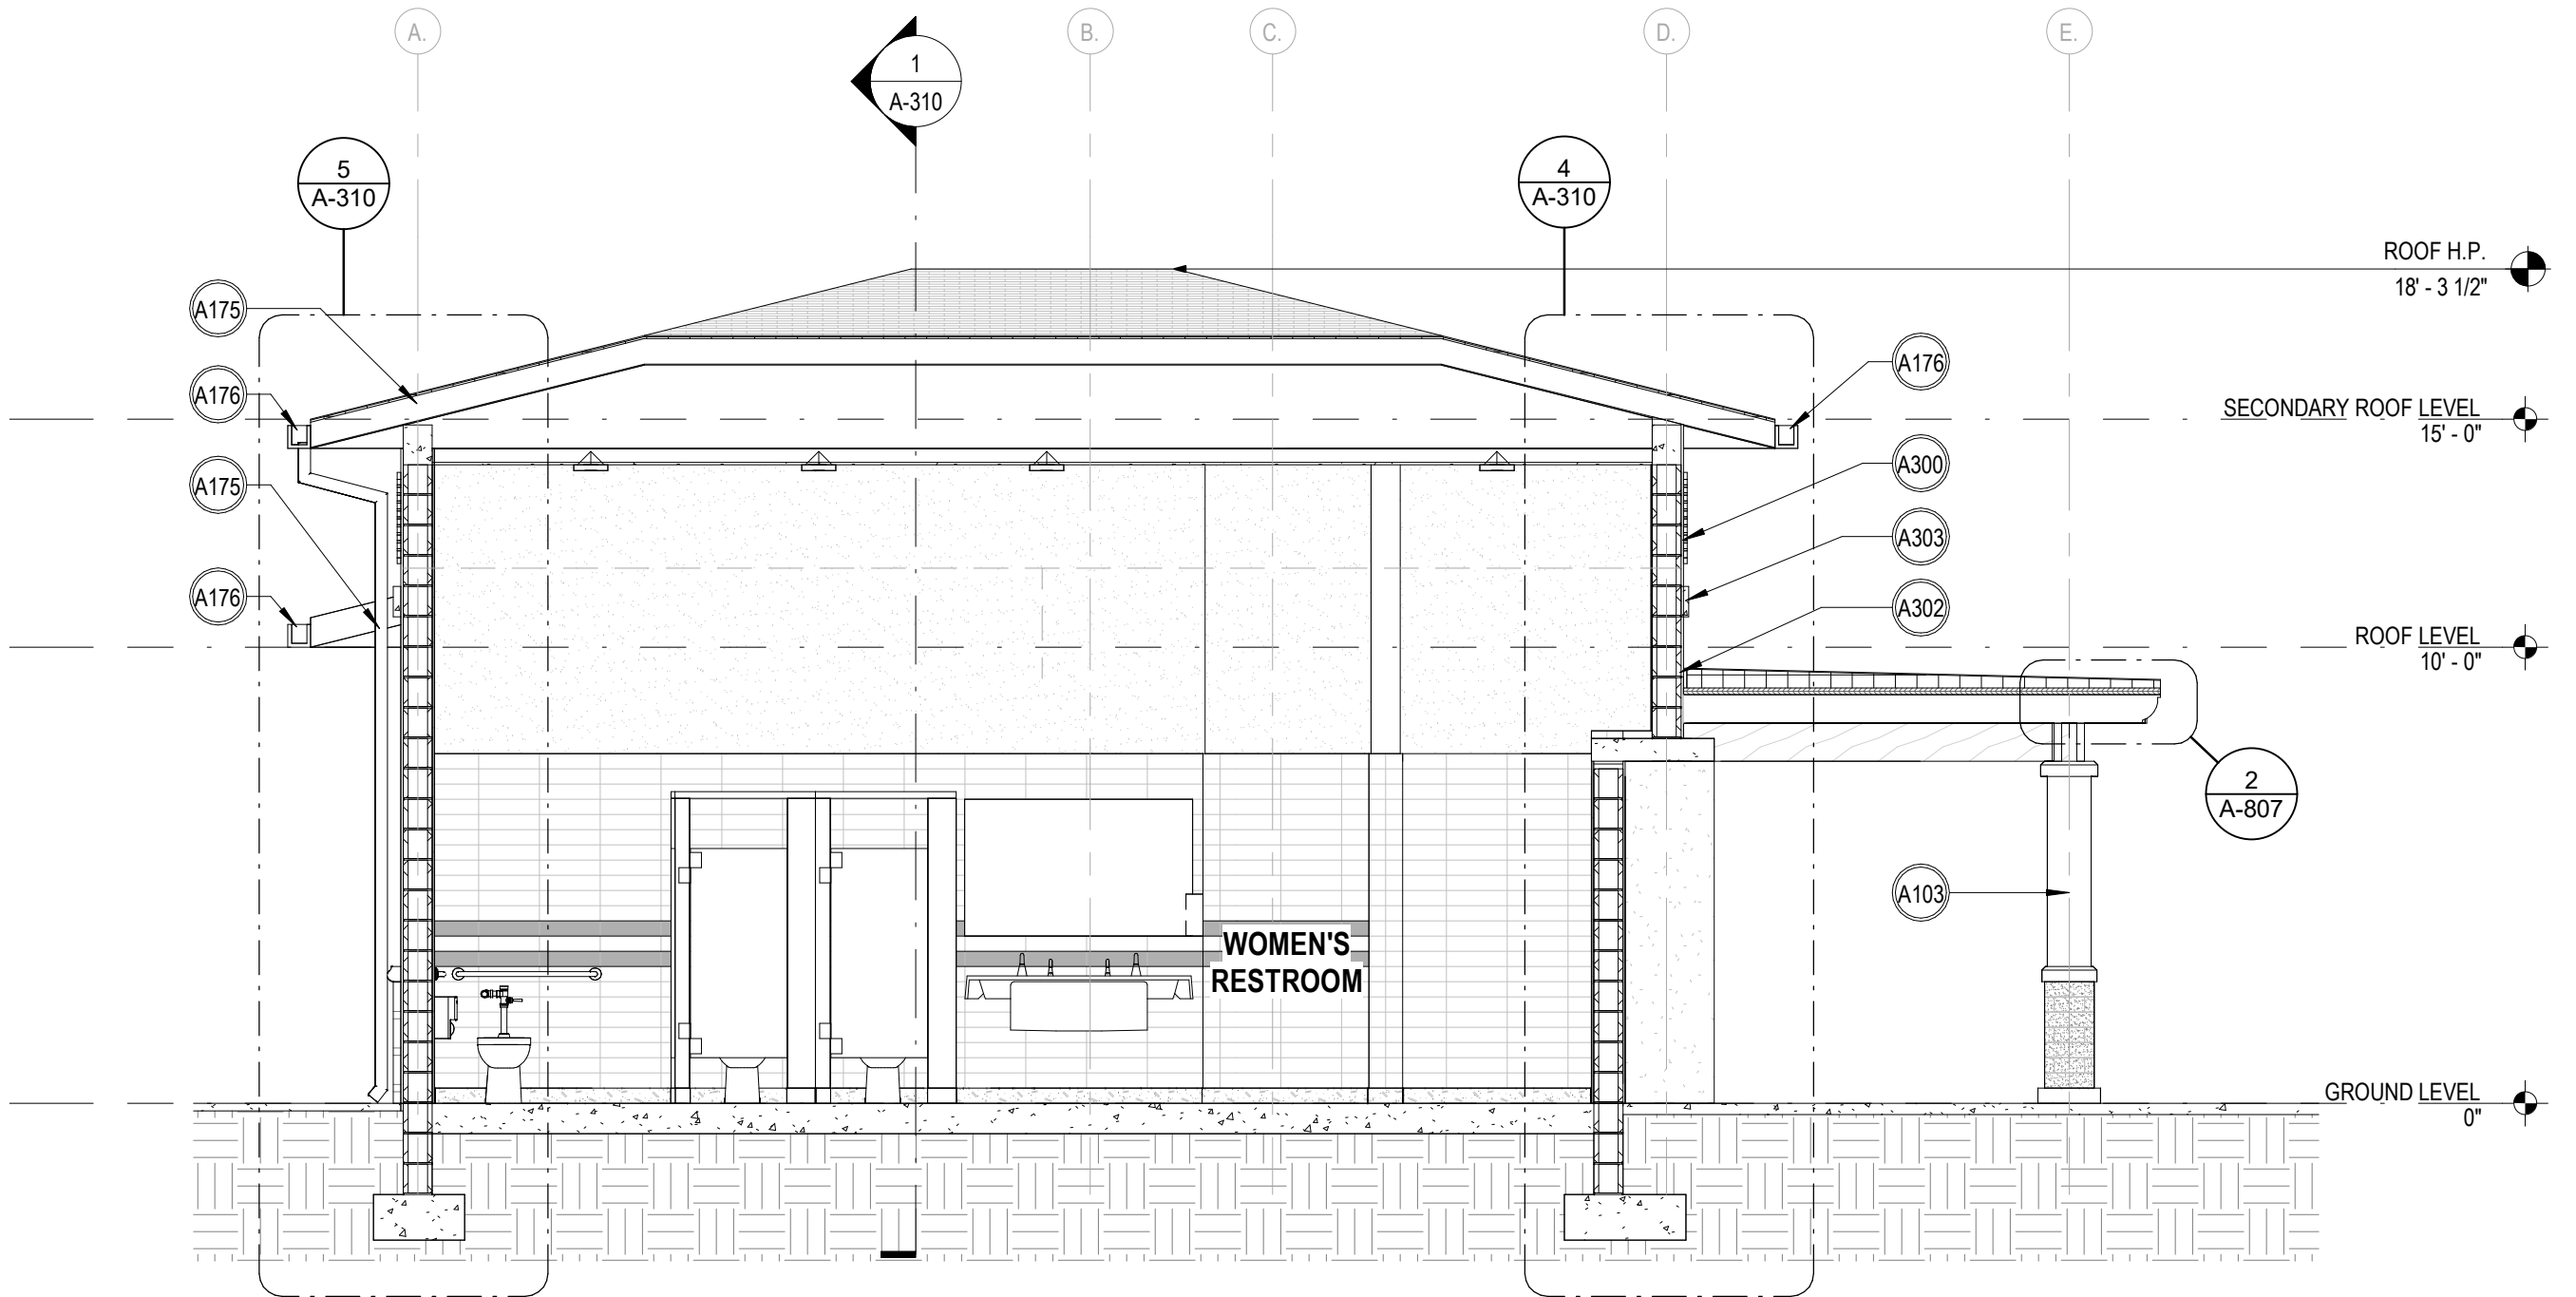


2 SECTION 2
1/4" = 1'-0"

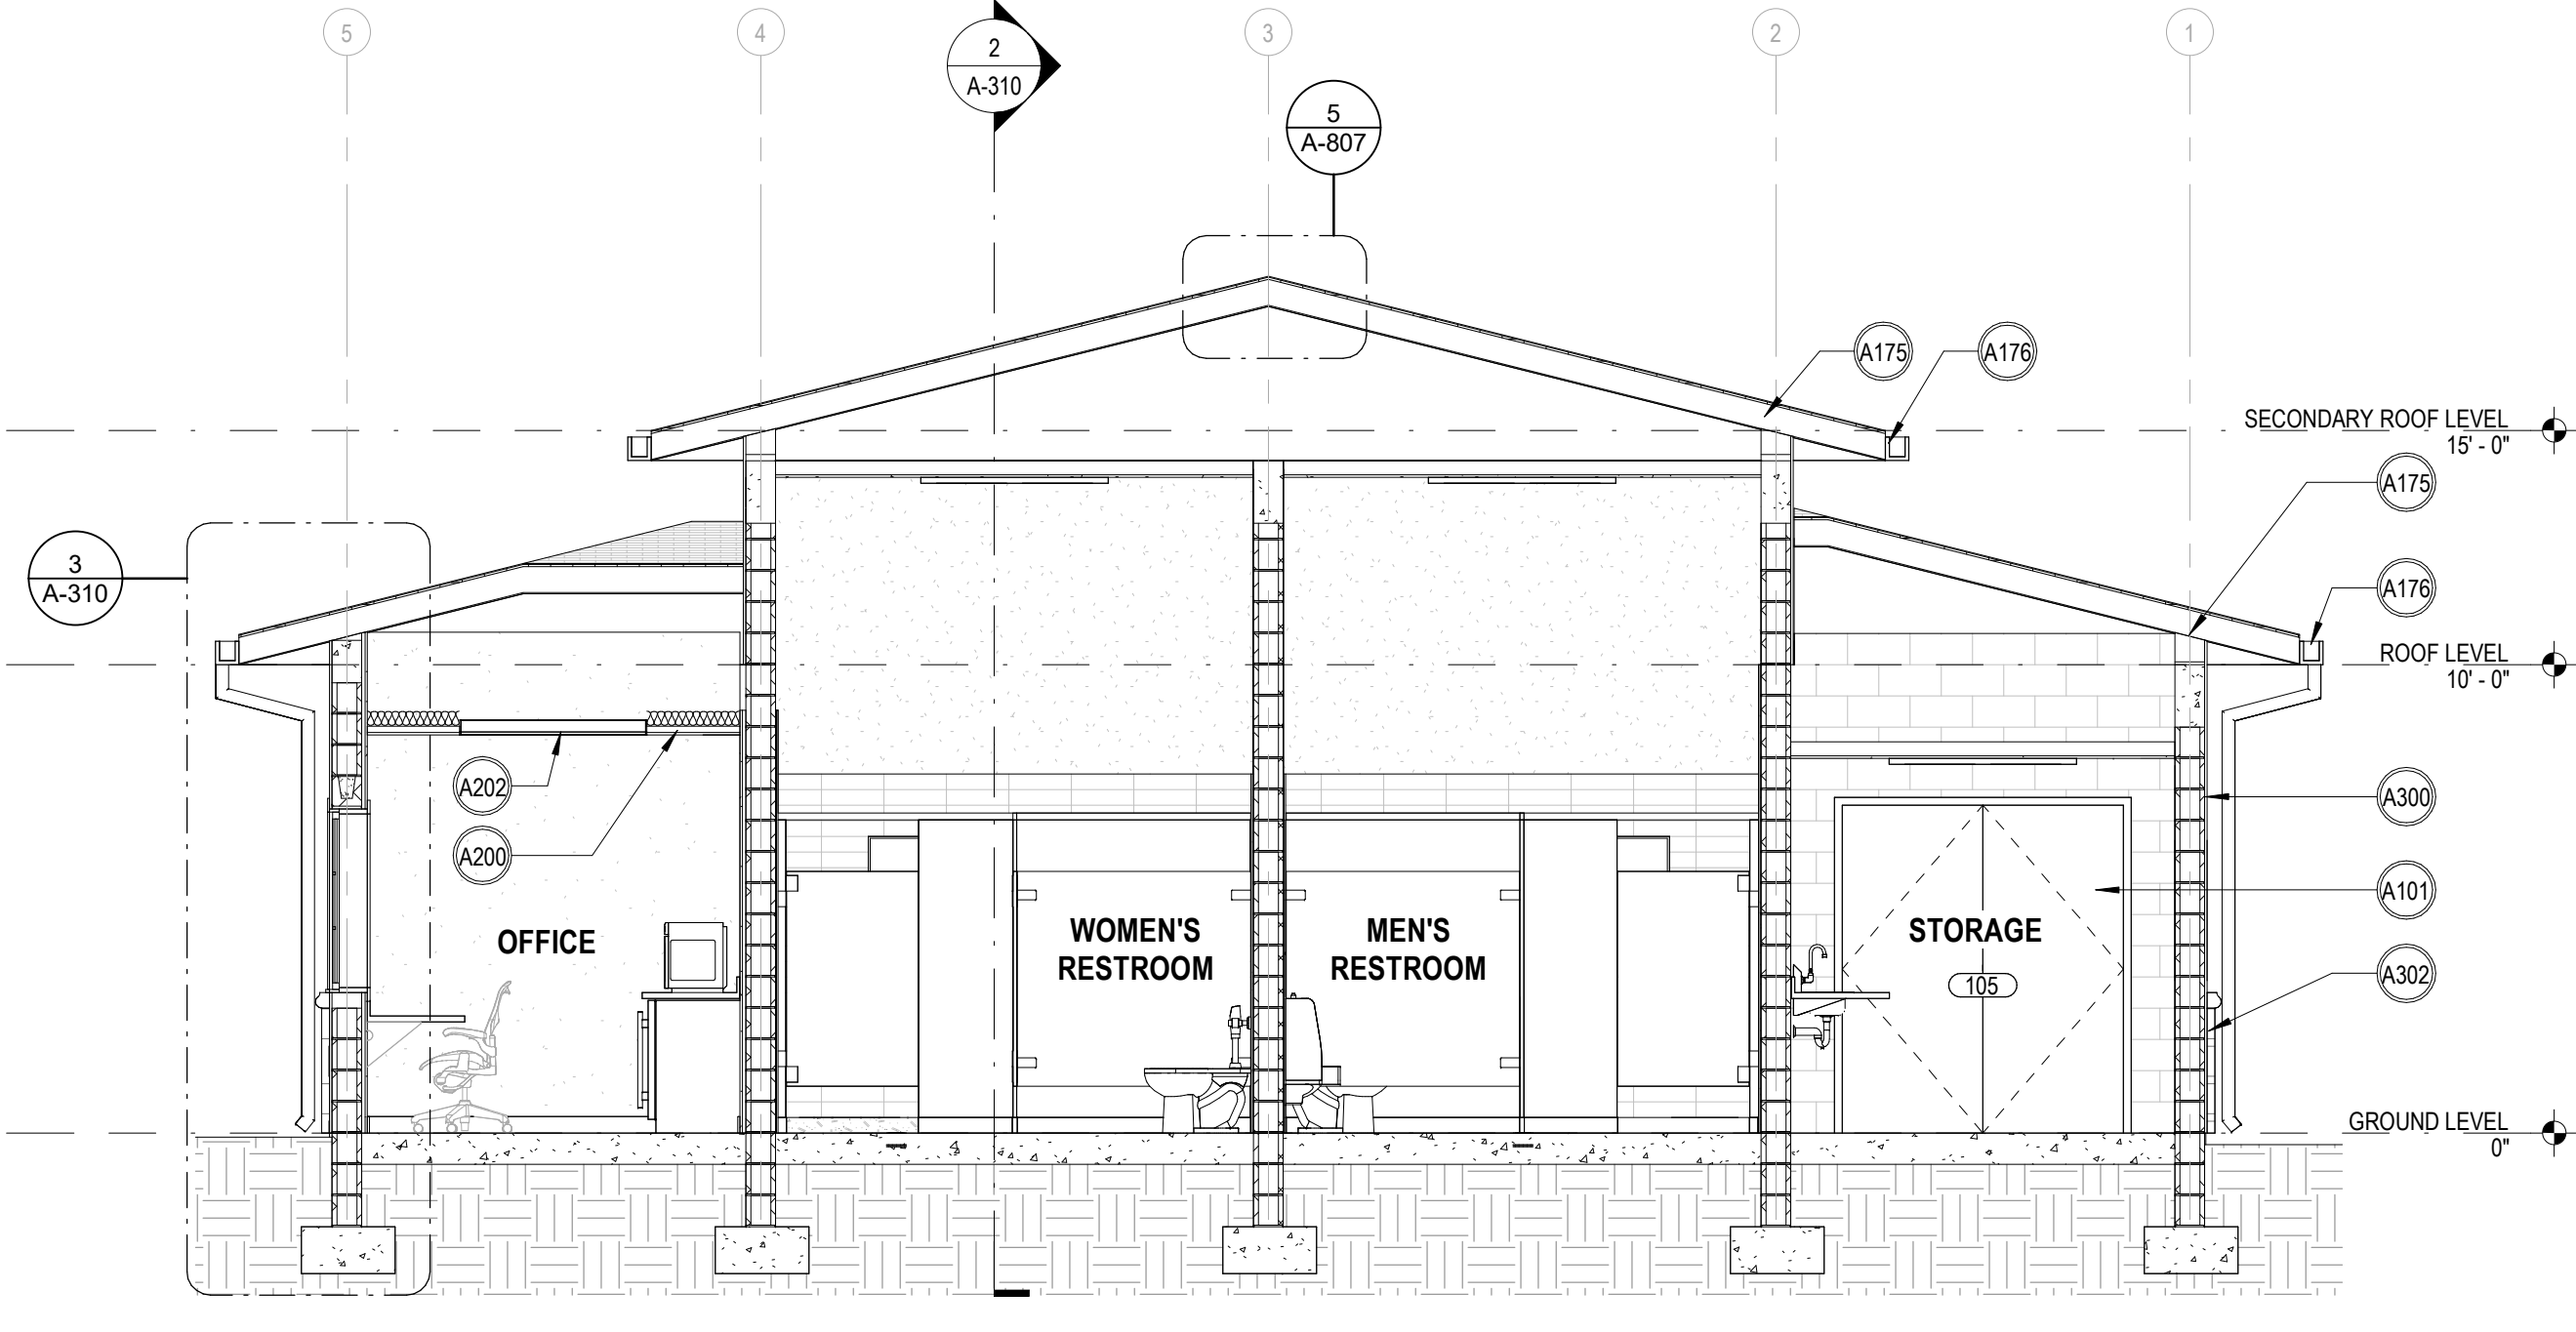


1 SECTION 1
1/4" = 1'-0"

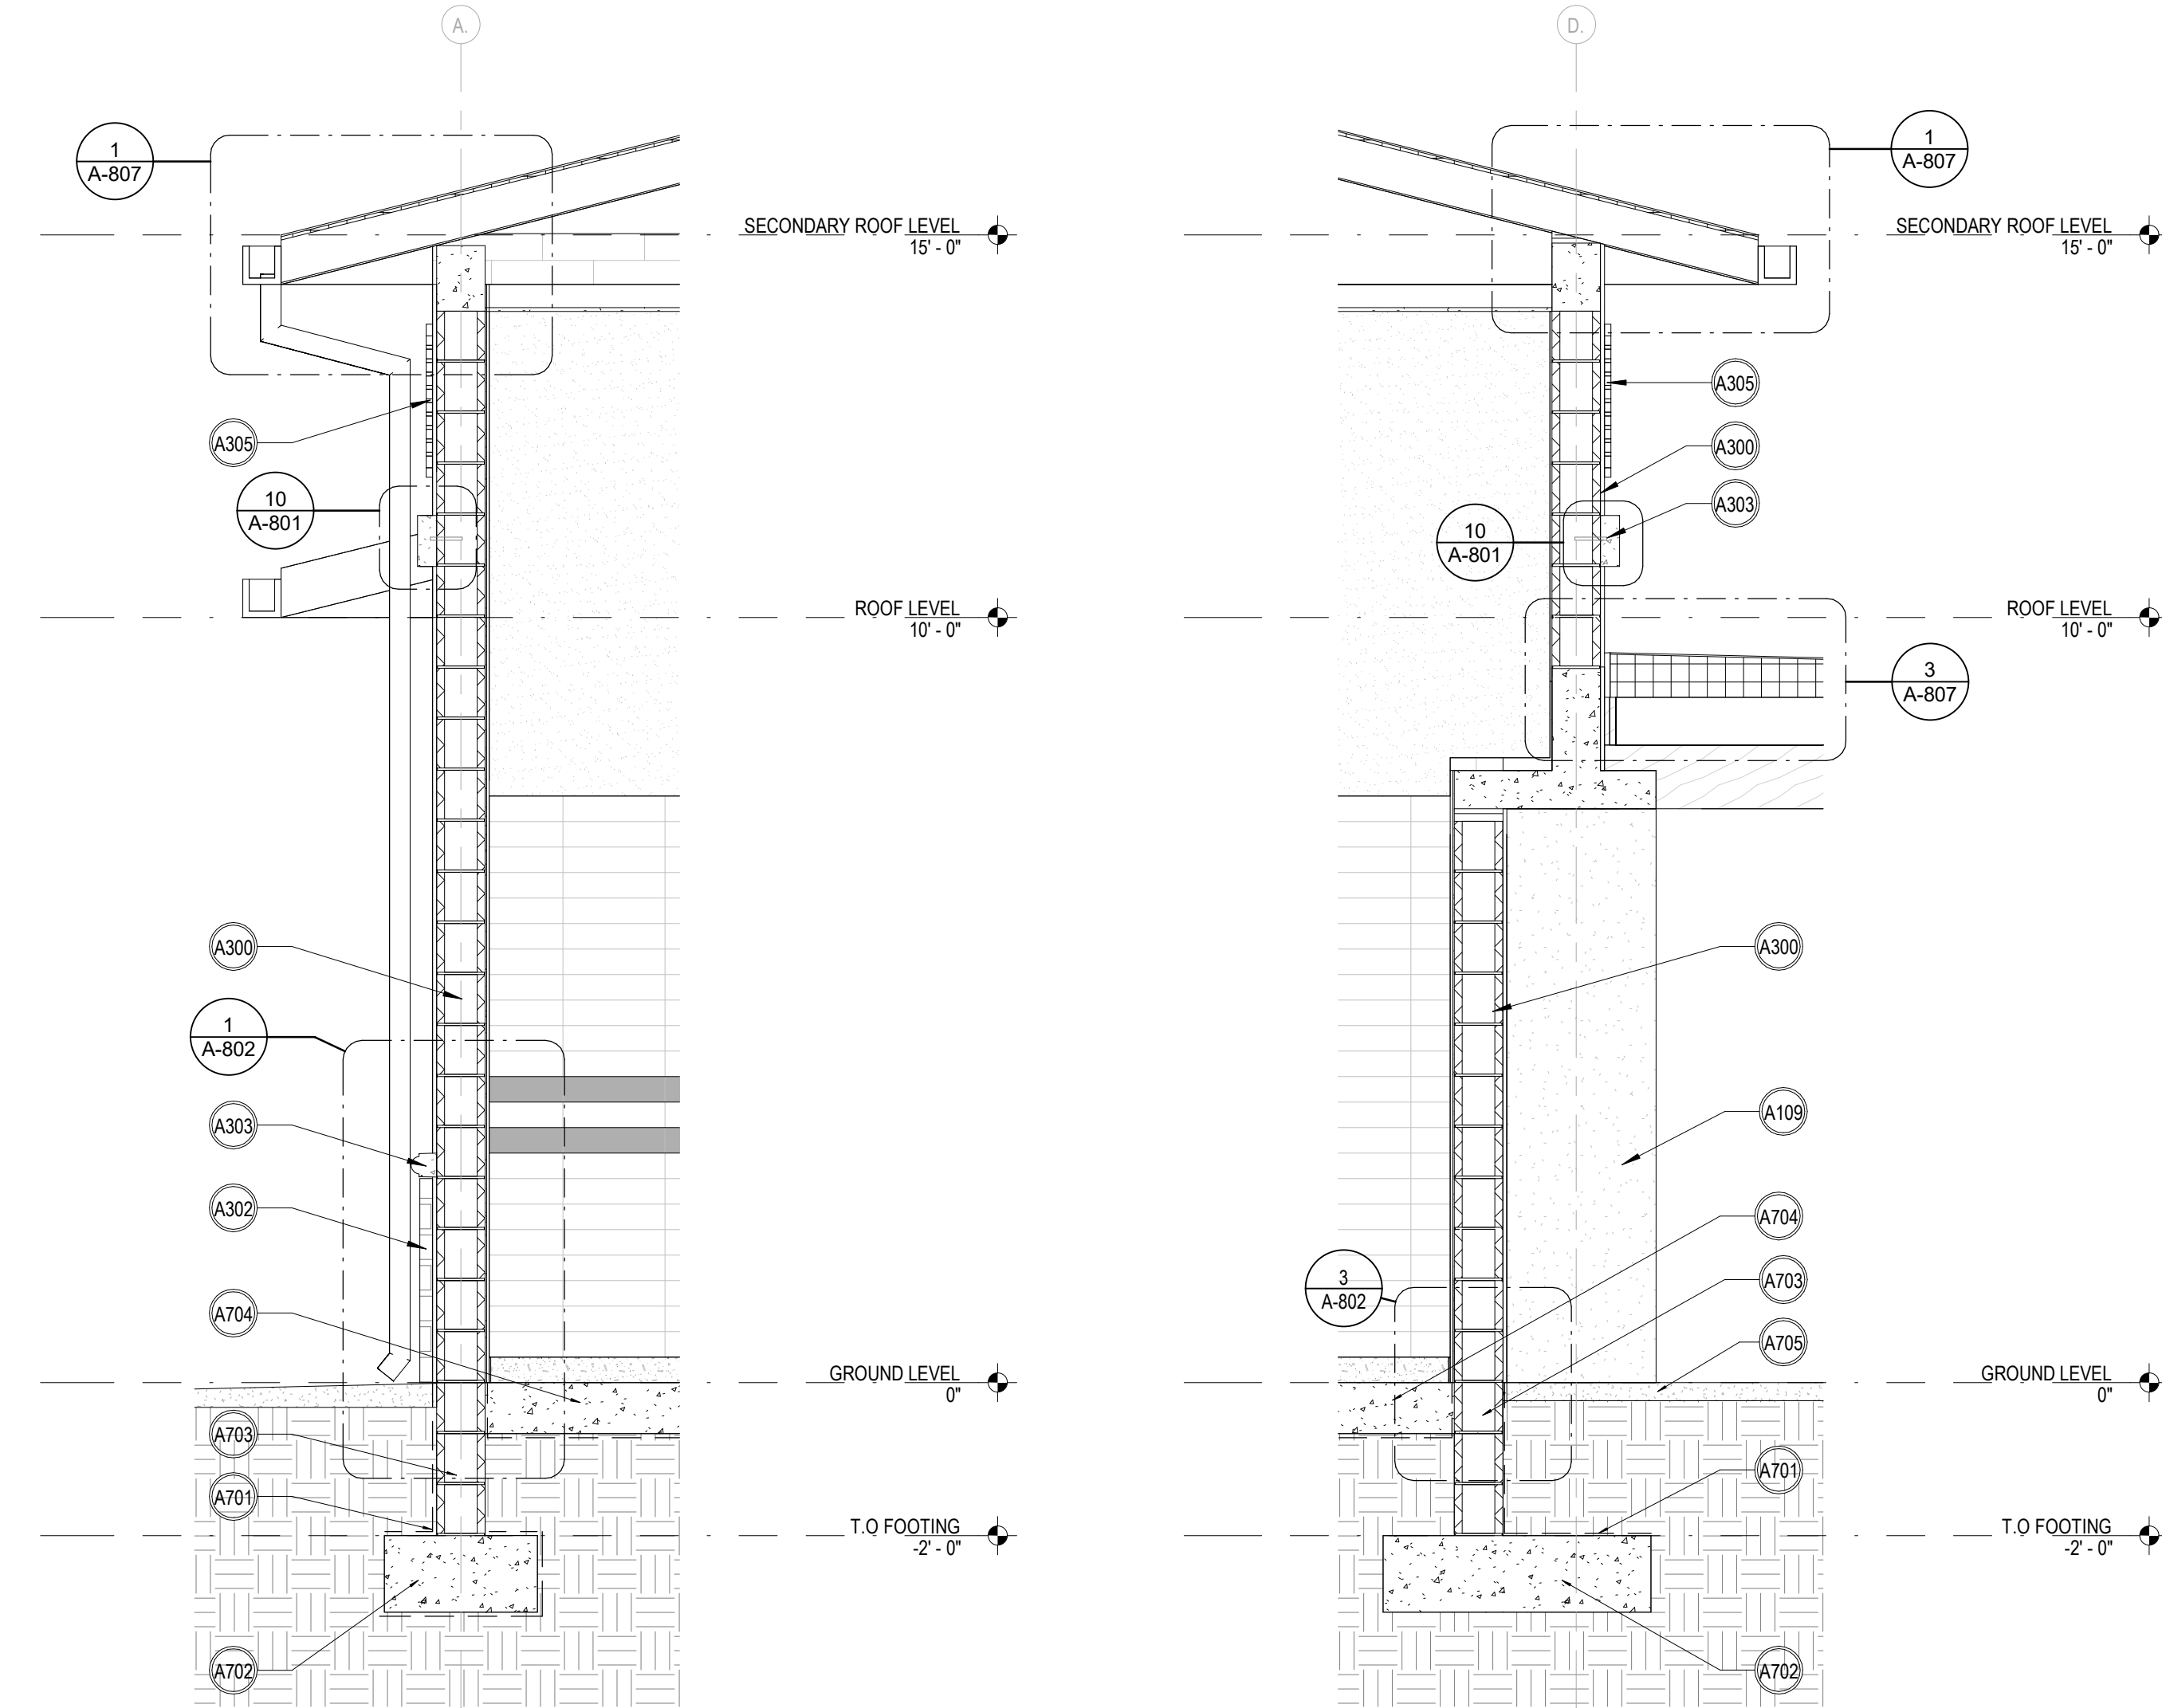

5 WALL SECTION 3
1/2" = 1'-0"

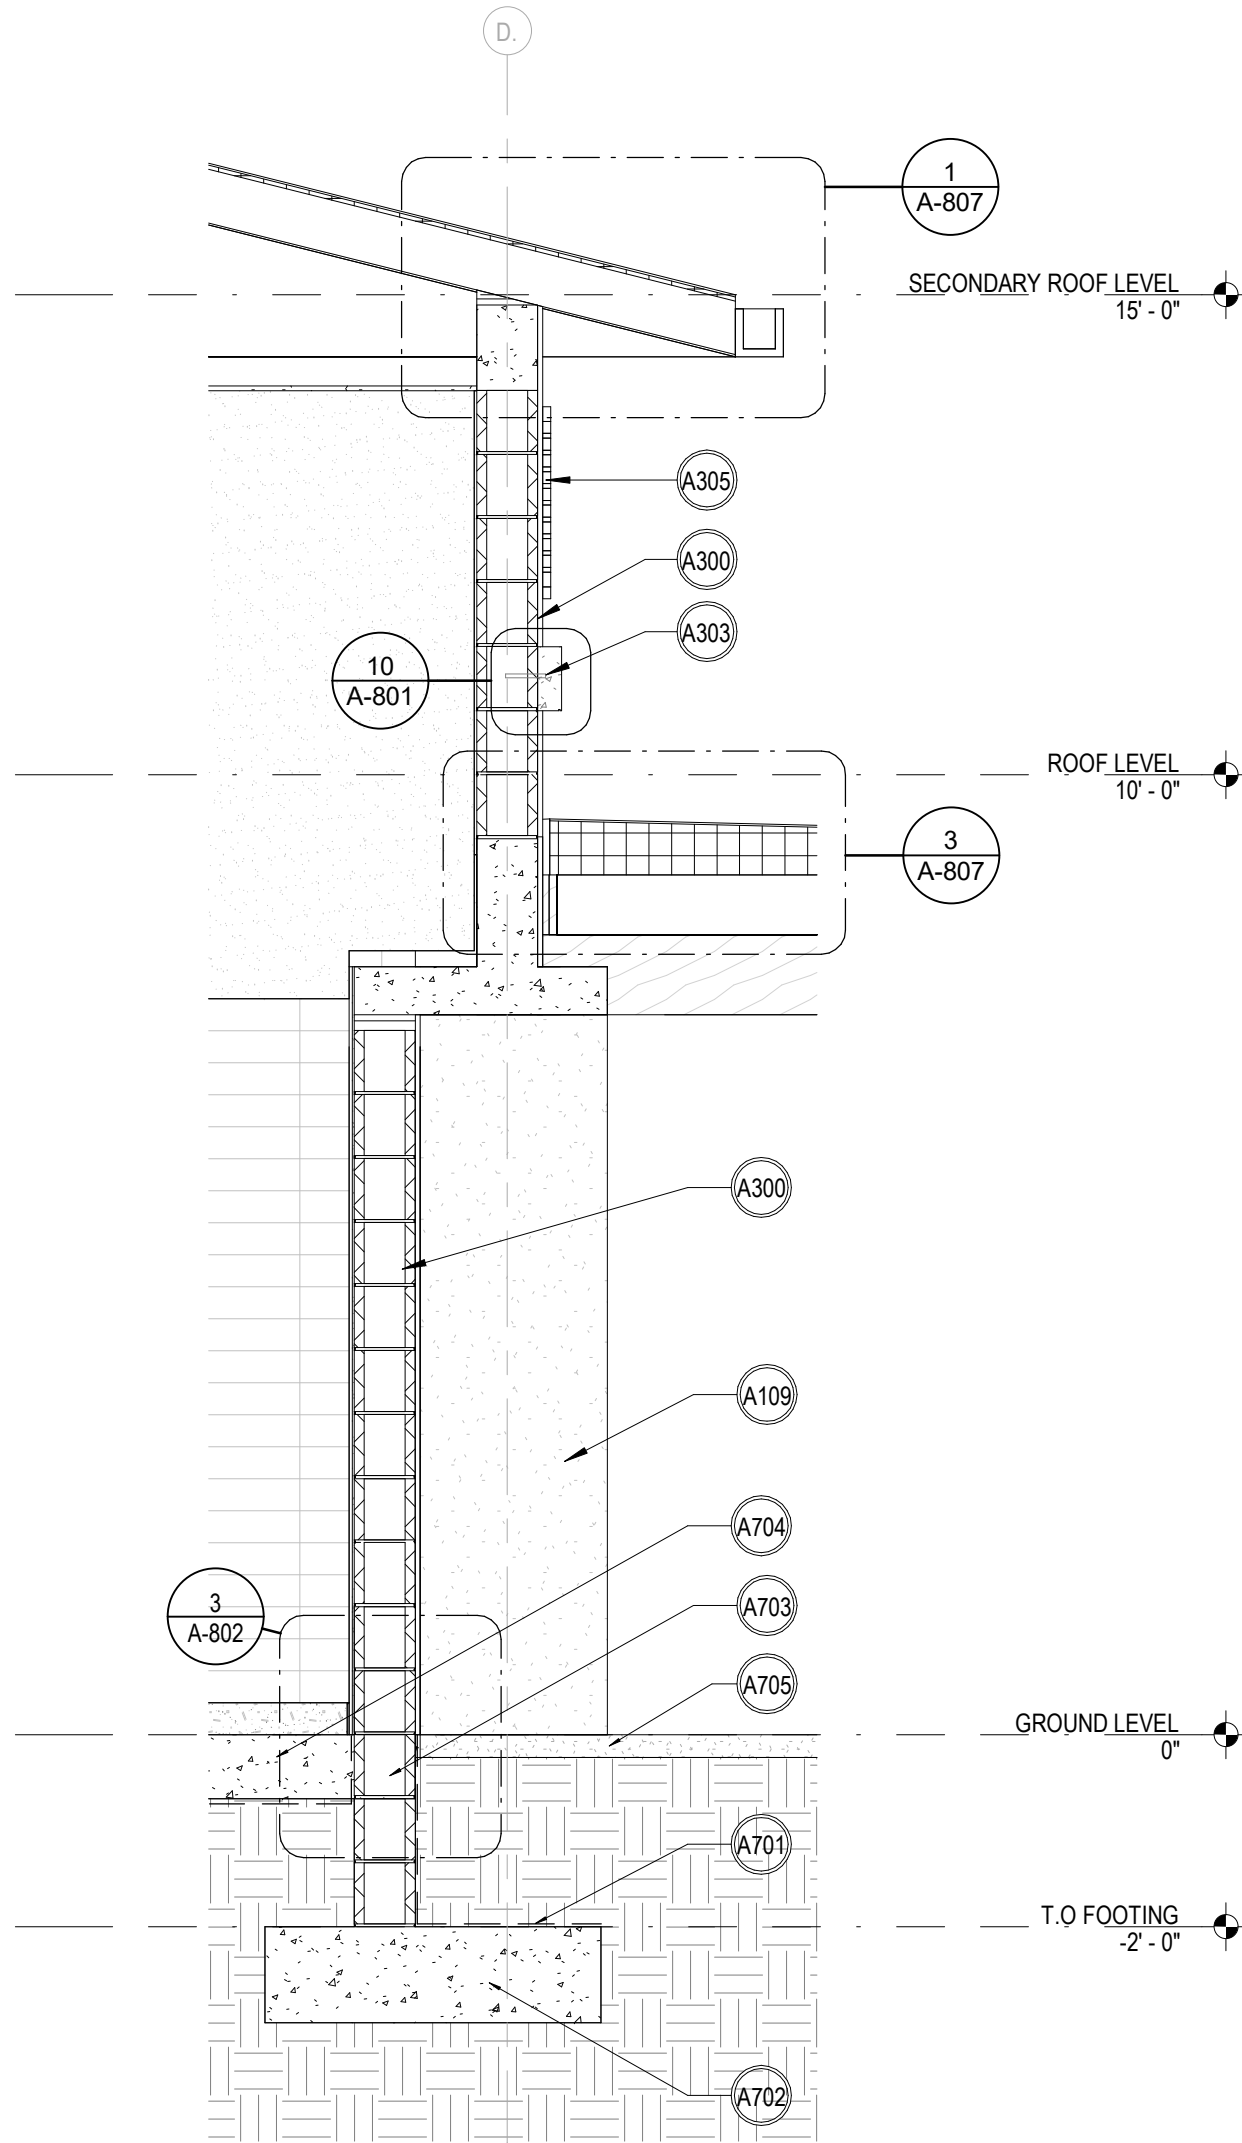

4 WALL SECTION 2
1/2" = 1'-0"

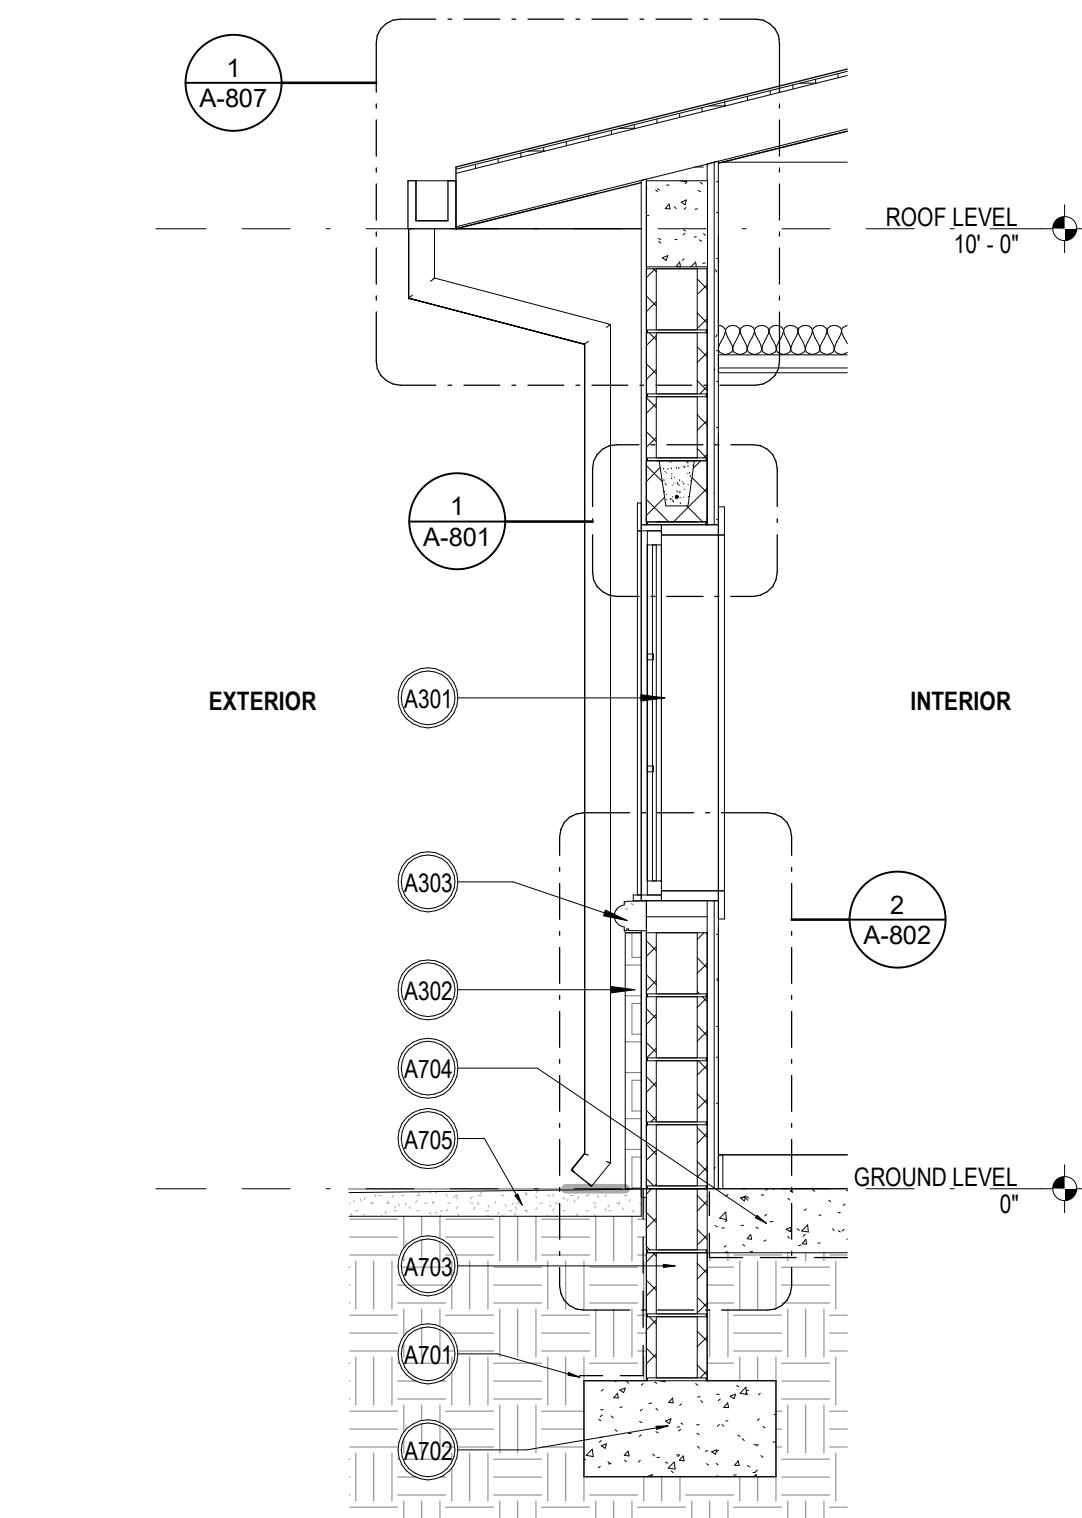

3 WALL SECTION 1
1/2" = 1'-0"