


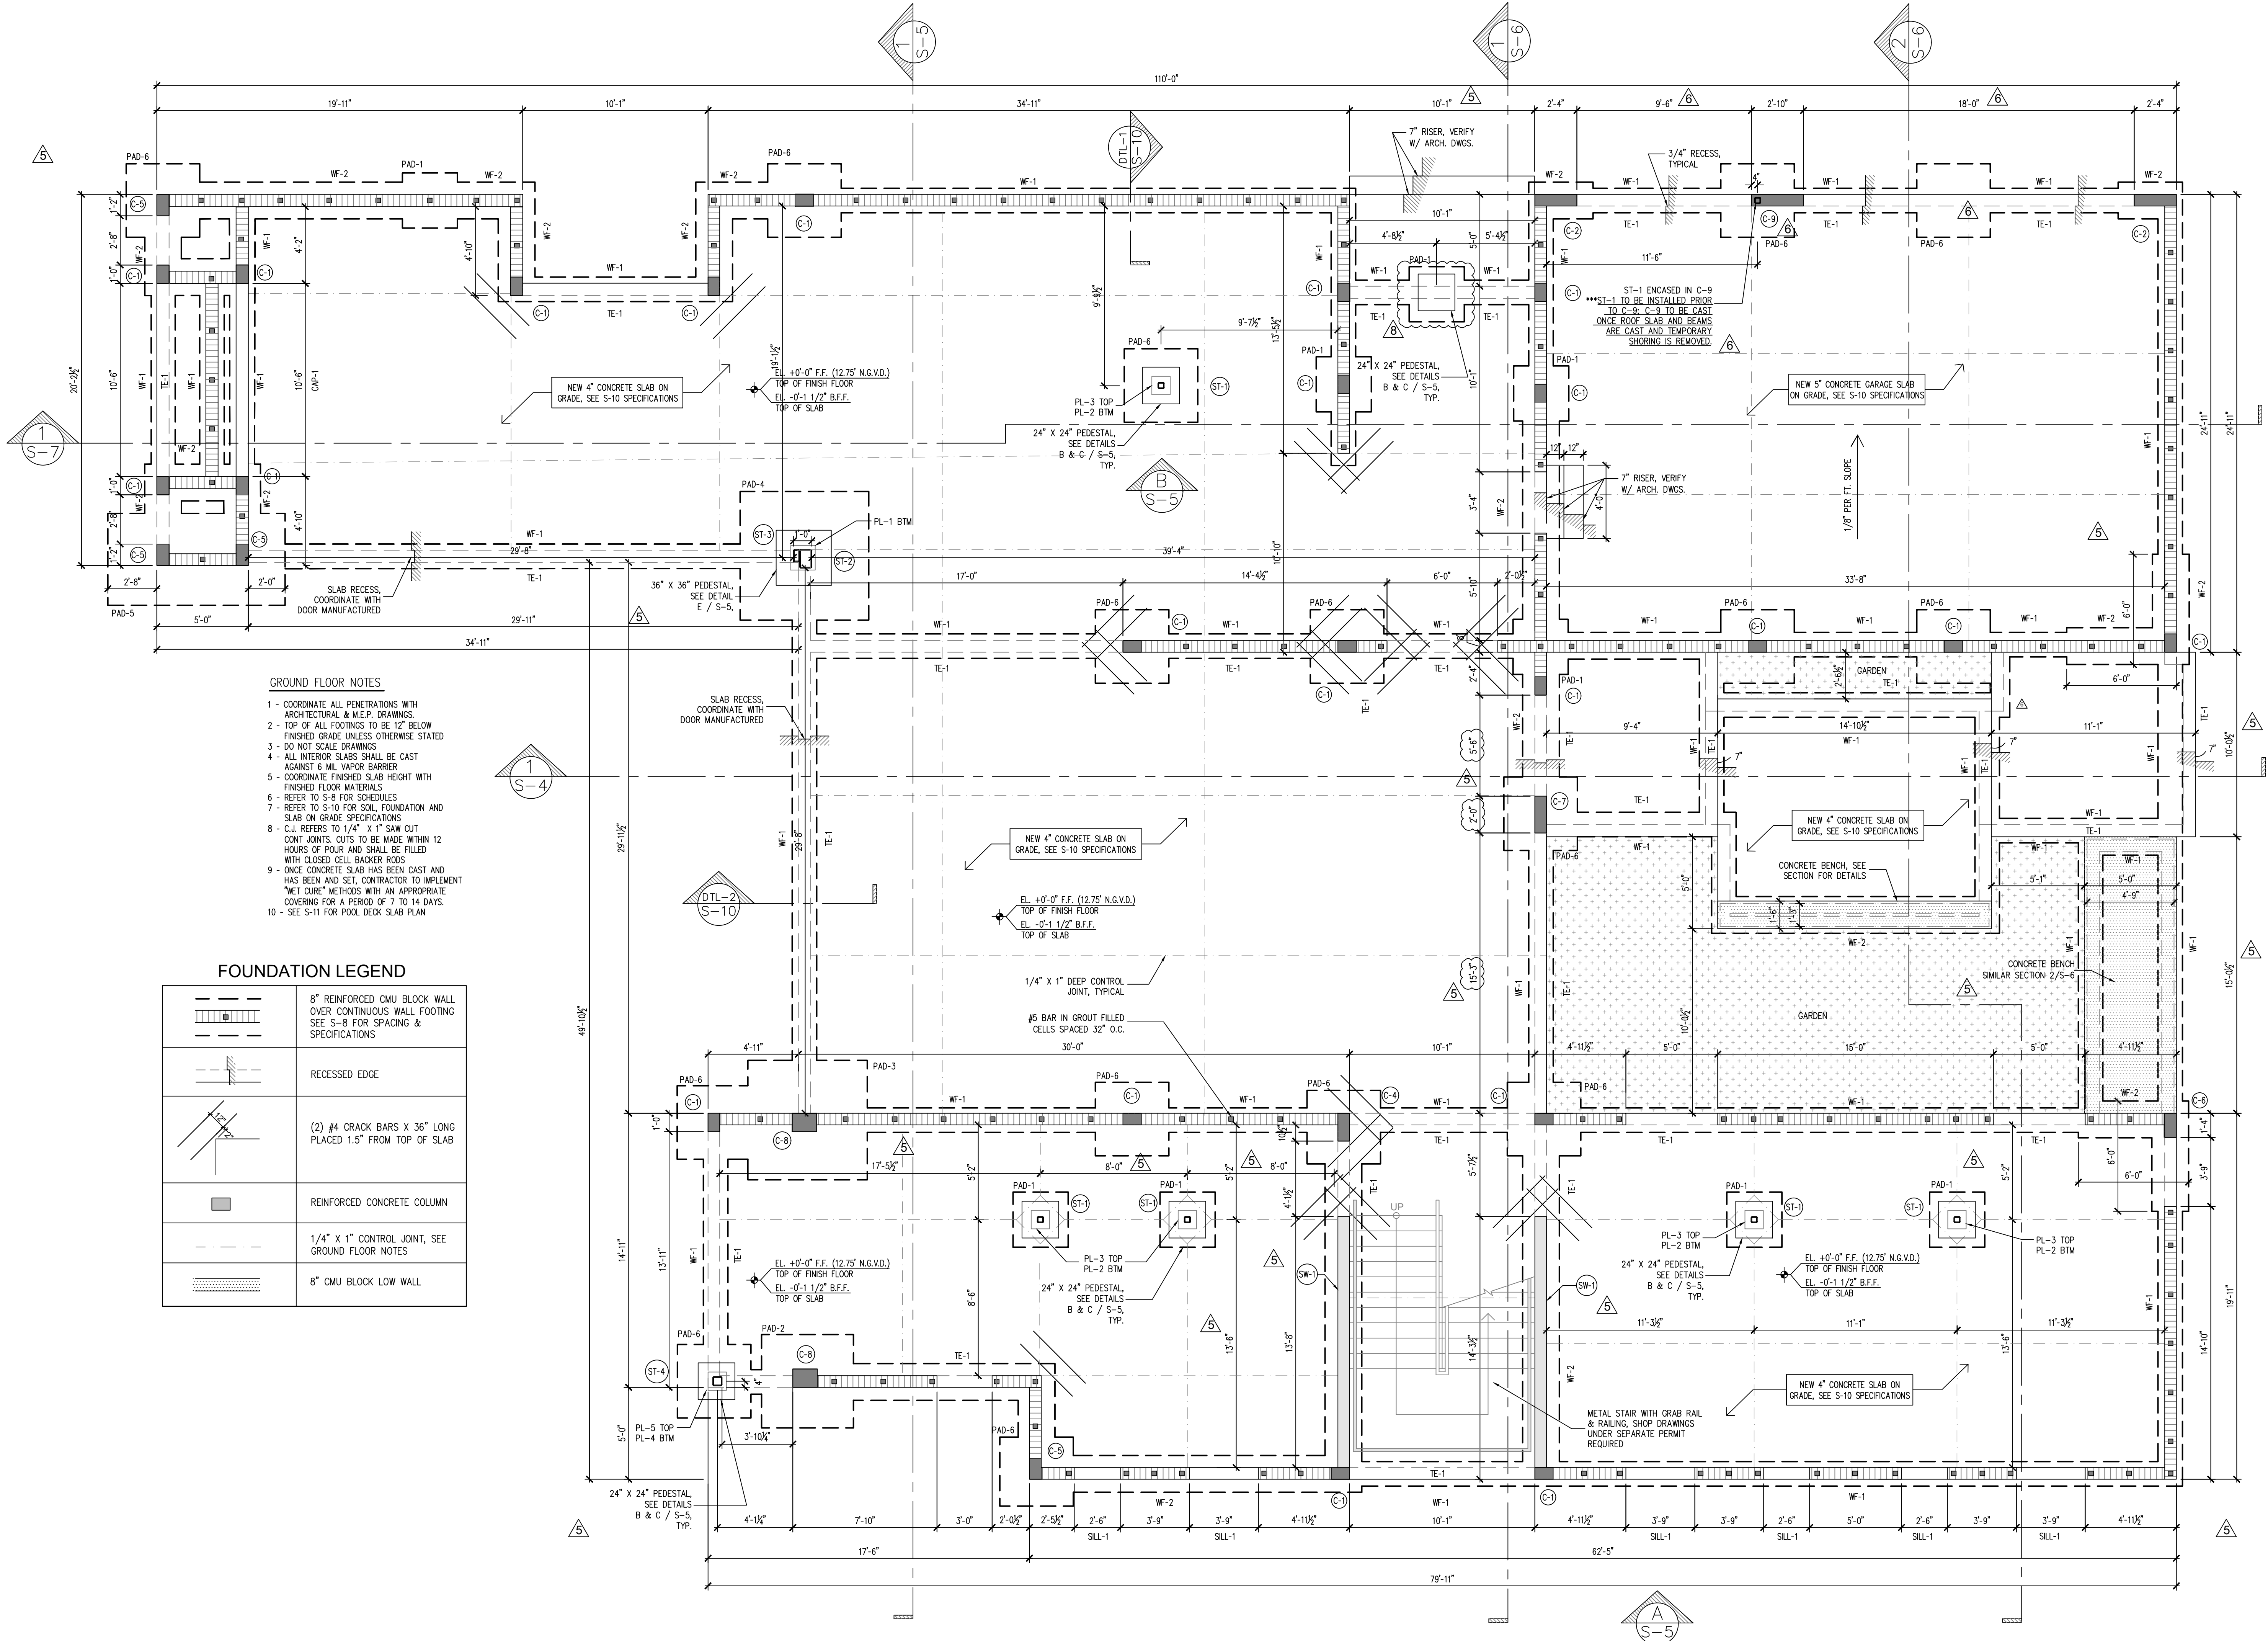

AlexAllen Studio Architects PLLC

302 3rd Avenue
Brooklyn, NY 11215
T: (919) 909-0405

info@alexallenstudio.com
www.alexallenstudio.com


PHASE:	REVISION No.	DATE:
100% Issued for Permit		03/18/2022
Owner Revision		12/12/2022
Owner Revision		05/04/2023
Side Entry Door Revisions		10/29/2024

100% ISSUED FOR PERMIT


THM
STRUCTURAL CONSULTING

Pht: 305.609.3652
CA 28548

9719 South Dixie Hwy. #2
Miami, FL 33156

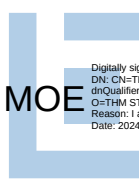

THOMAS MOEGLE

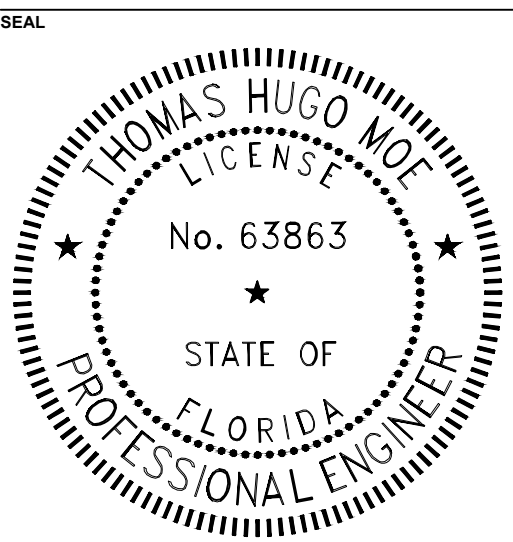

PROJECT
PINECREST RESIDENCE
12020 SW 77th Avenue
Pinecrest, FL 33156

OWNER
KEVIN HUBER & MILA KHOMIAK
12020 SW 77th Avenue
Pinecrest, FL 33156

TITLE
FOUNDATION PLAN

SCALE PROJECT NUMBER
SHEET

S-1

DATE 03/18/2022
DRAWING NUMBER

FOUNDATION PLAN
SCALE: 1/4" = 1'-0"