


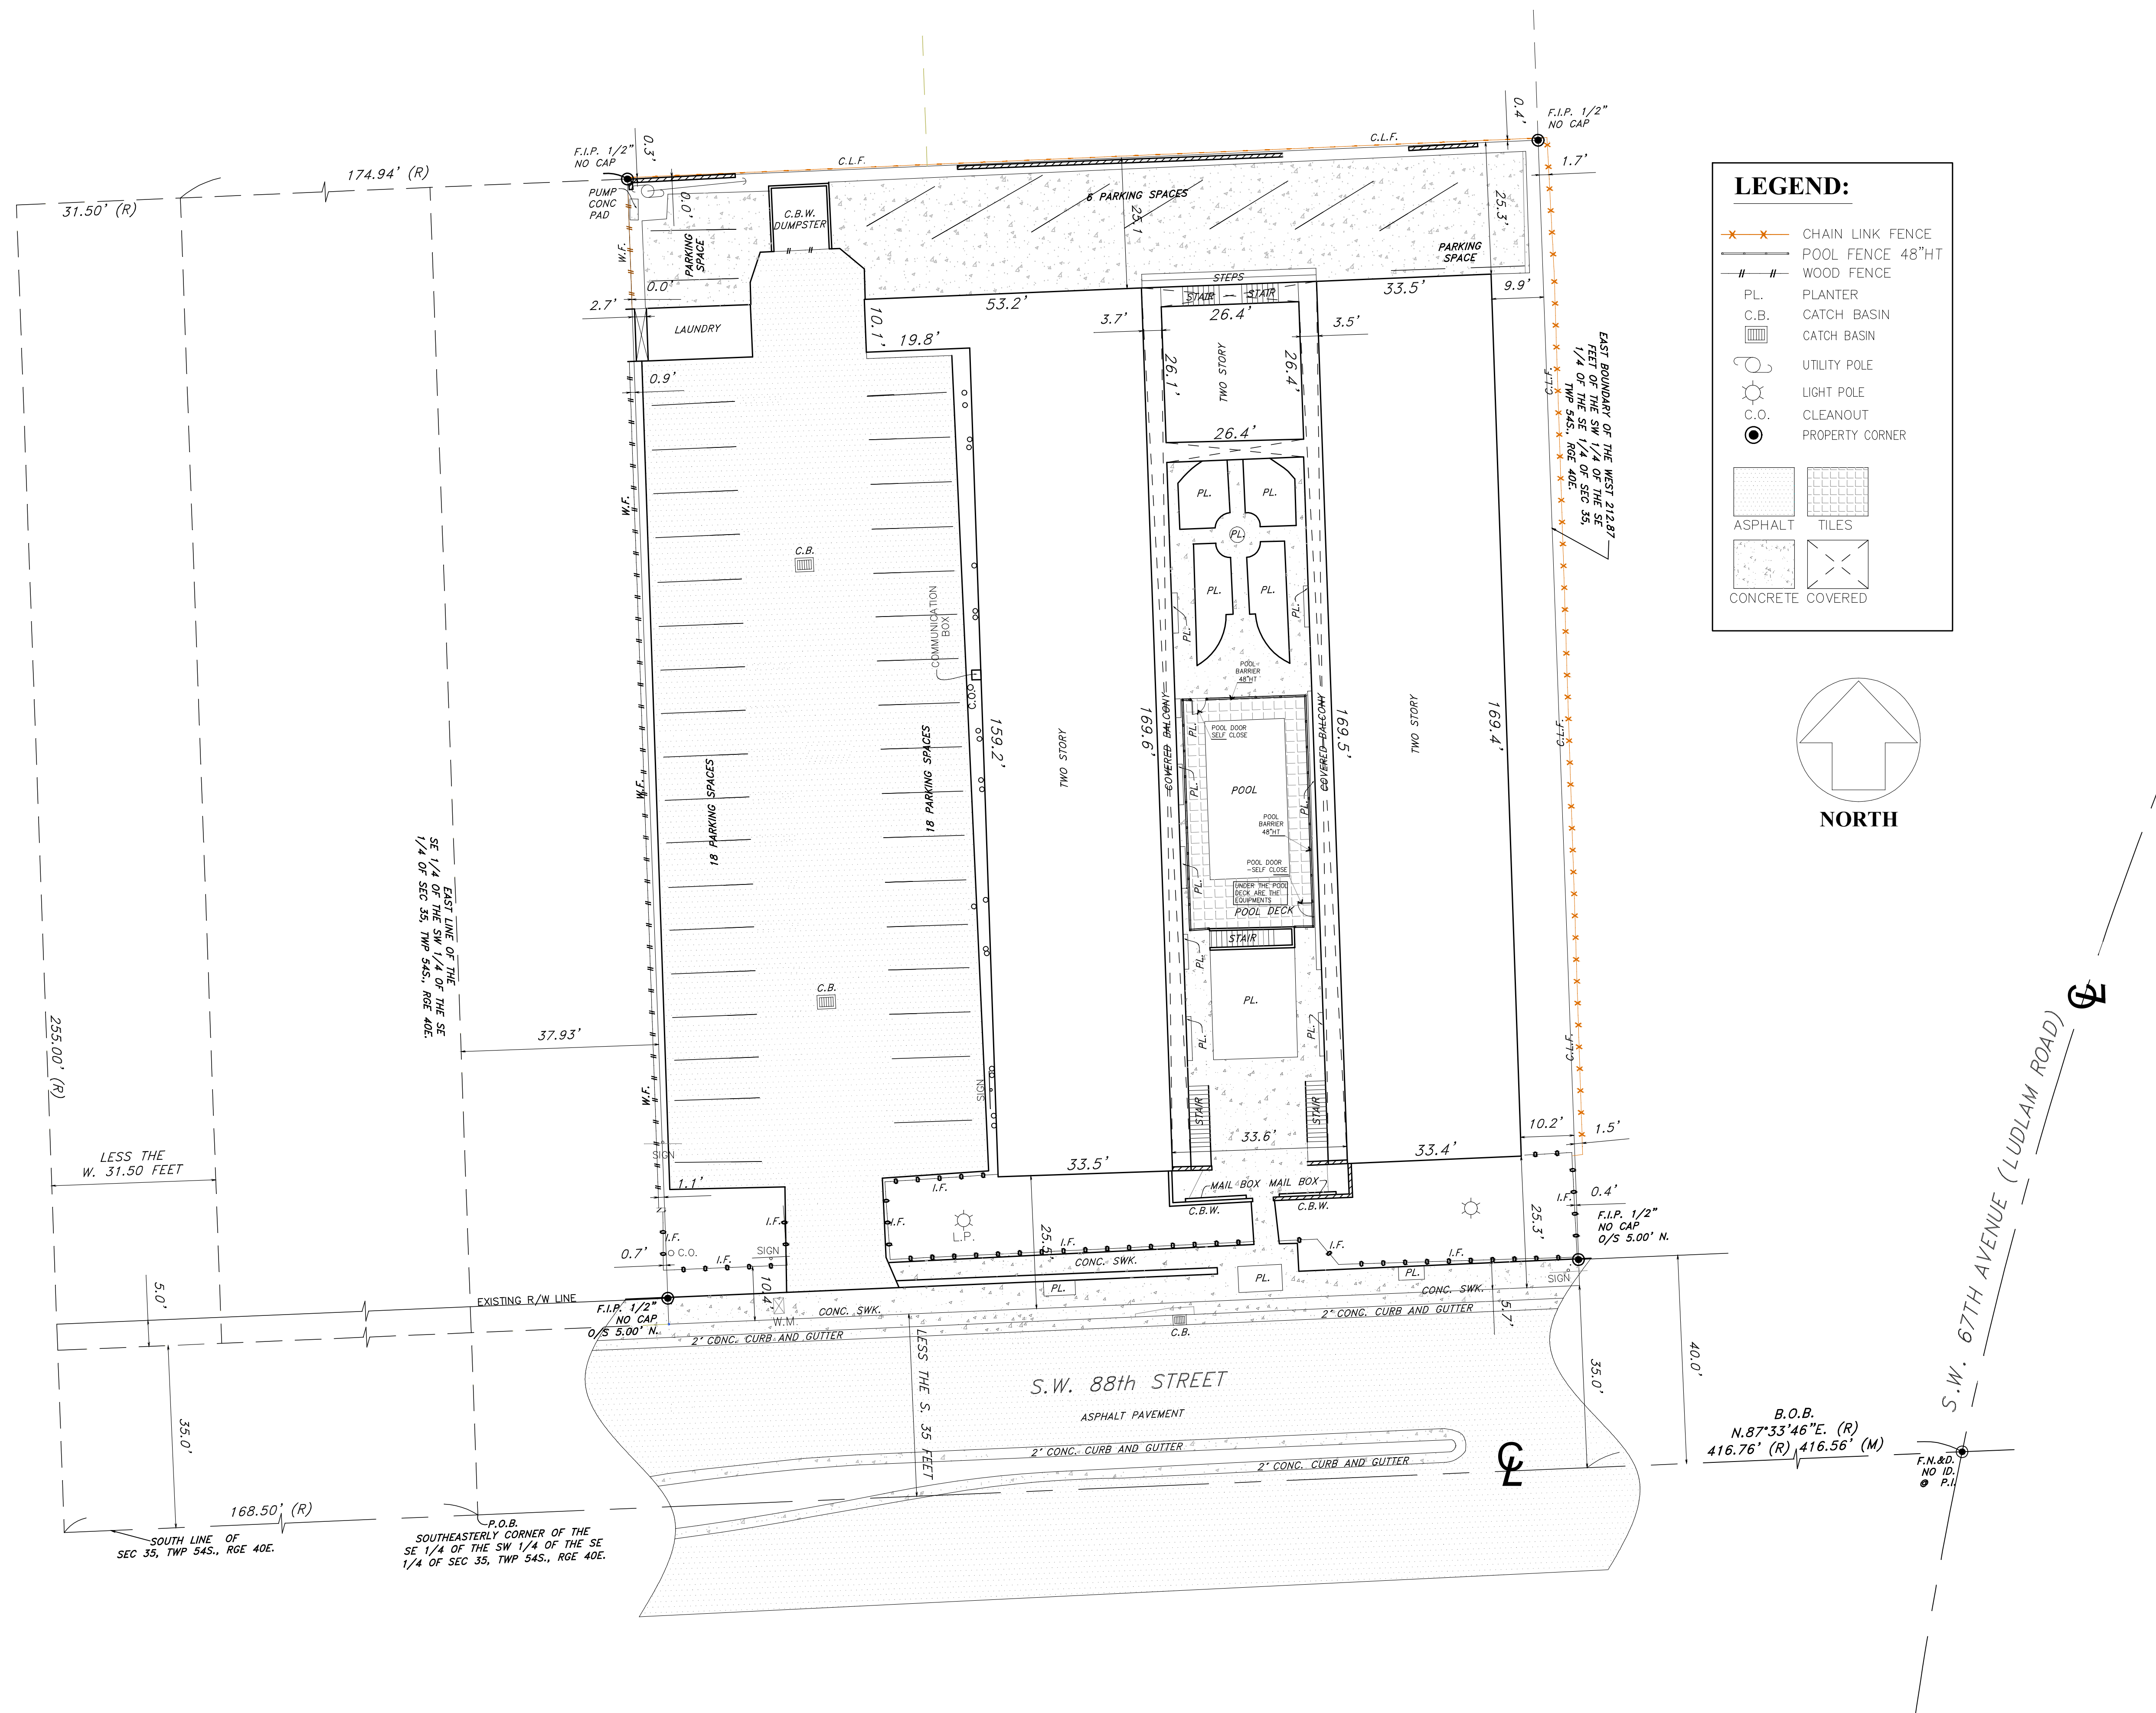

6801 N KENDALL DR
PINCREST FL 33156

FLOOR PLAN

DRAWN BY: YLR
CHECKED BY: YLR
DATE: 05/24/25
SCALE: NOTED

SHEET #
SP