

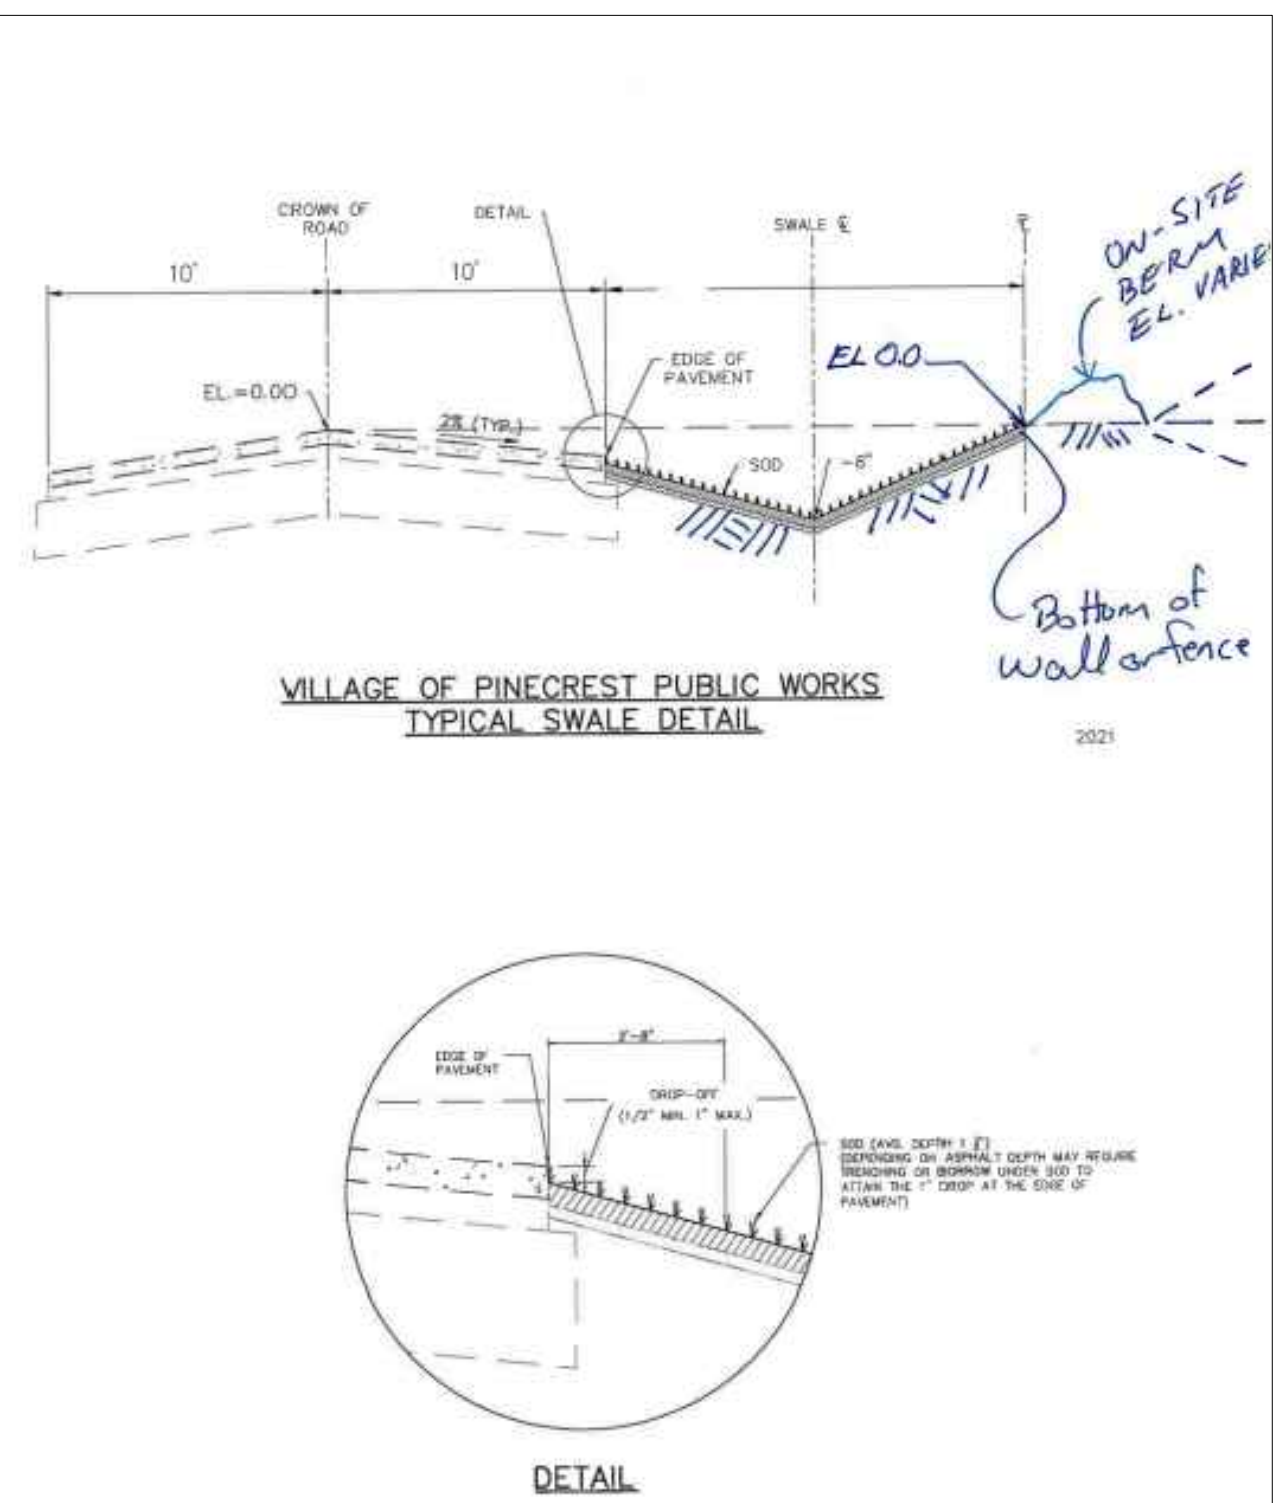


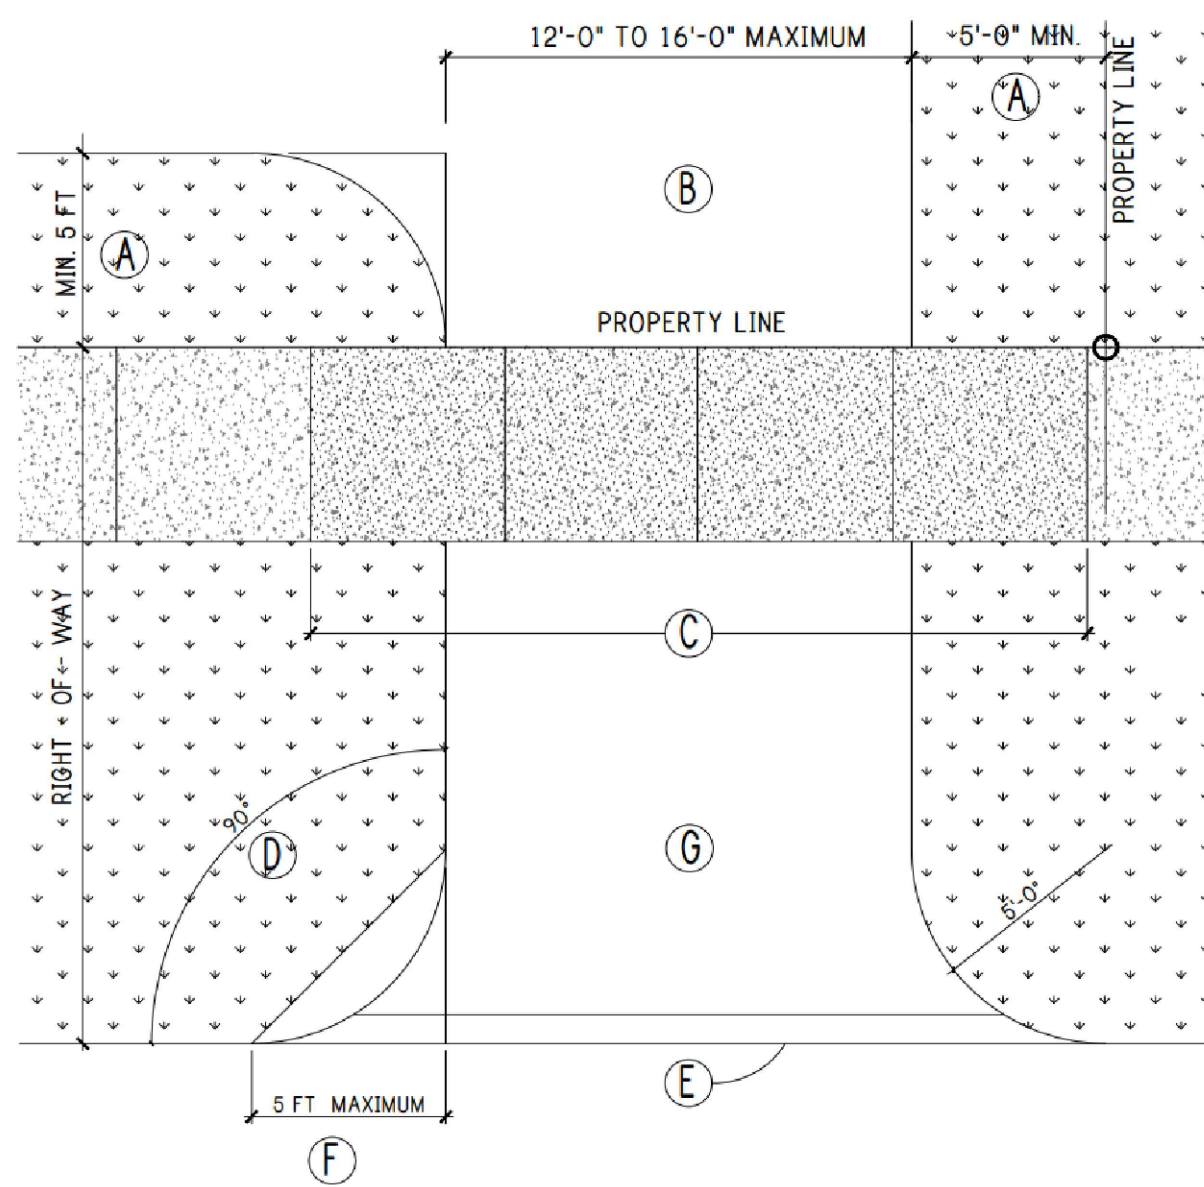

0 10 20
SCALE 1"=10'


Ivonne Planas Digitally signed by Ivonne Planas
Date: 2025.04.24 14:26:19 -04'00'

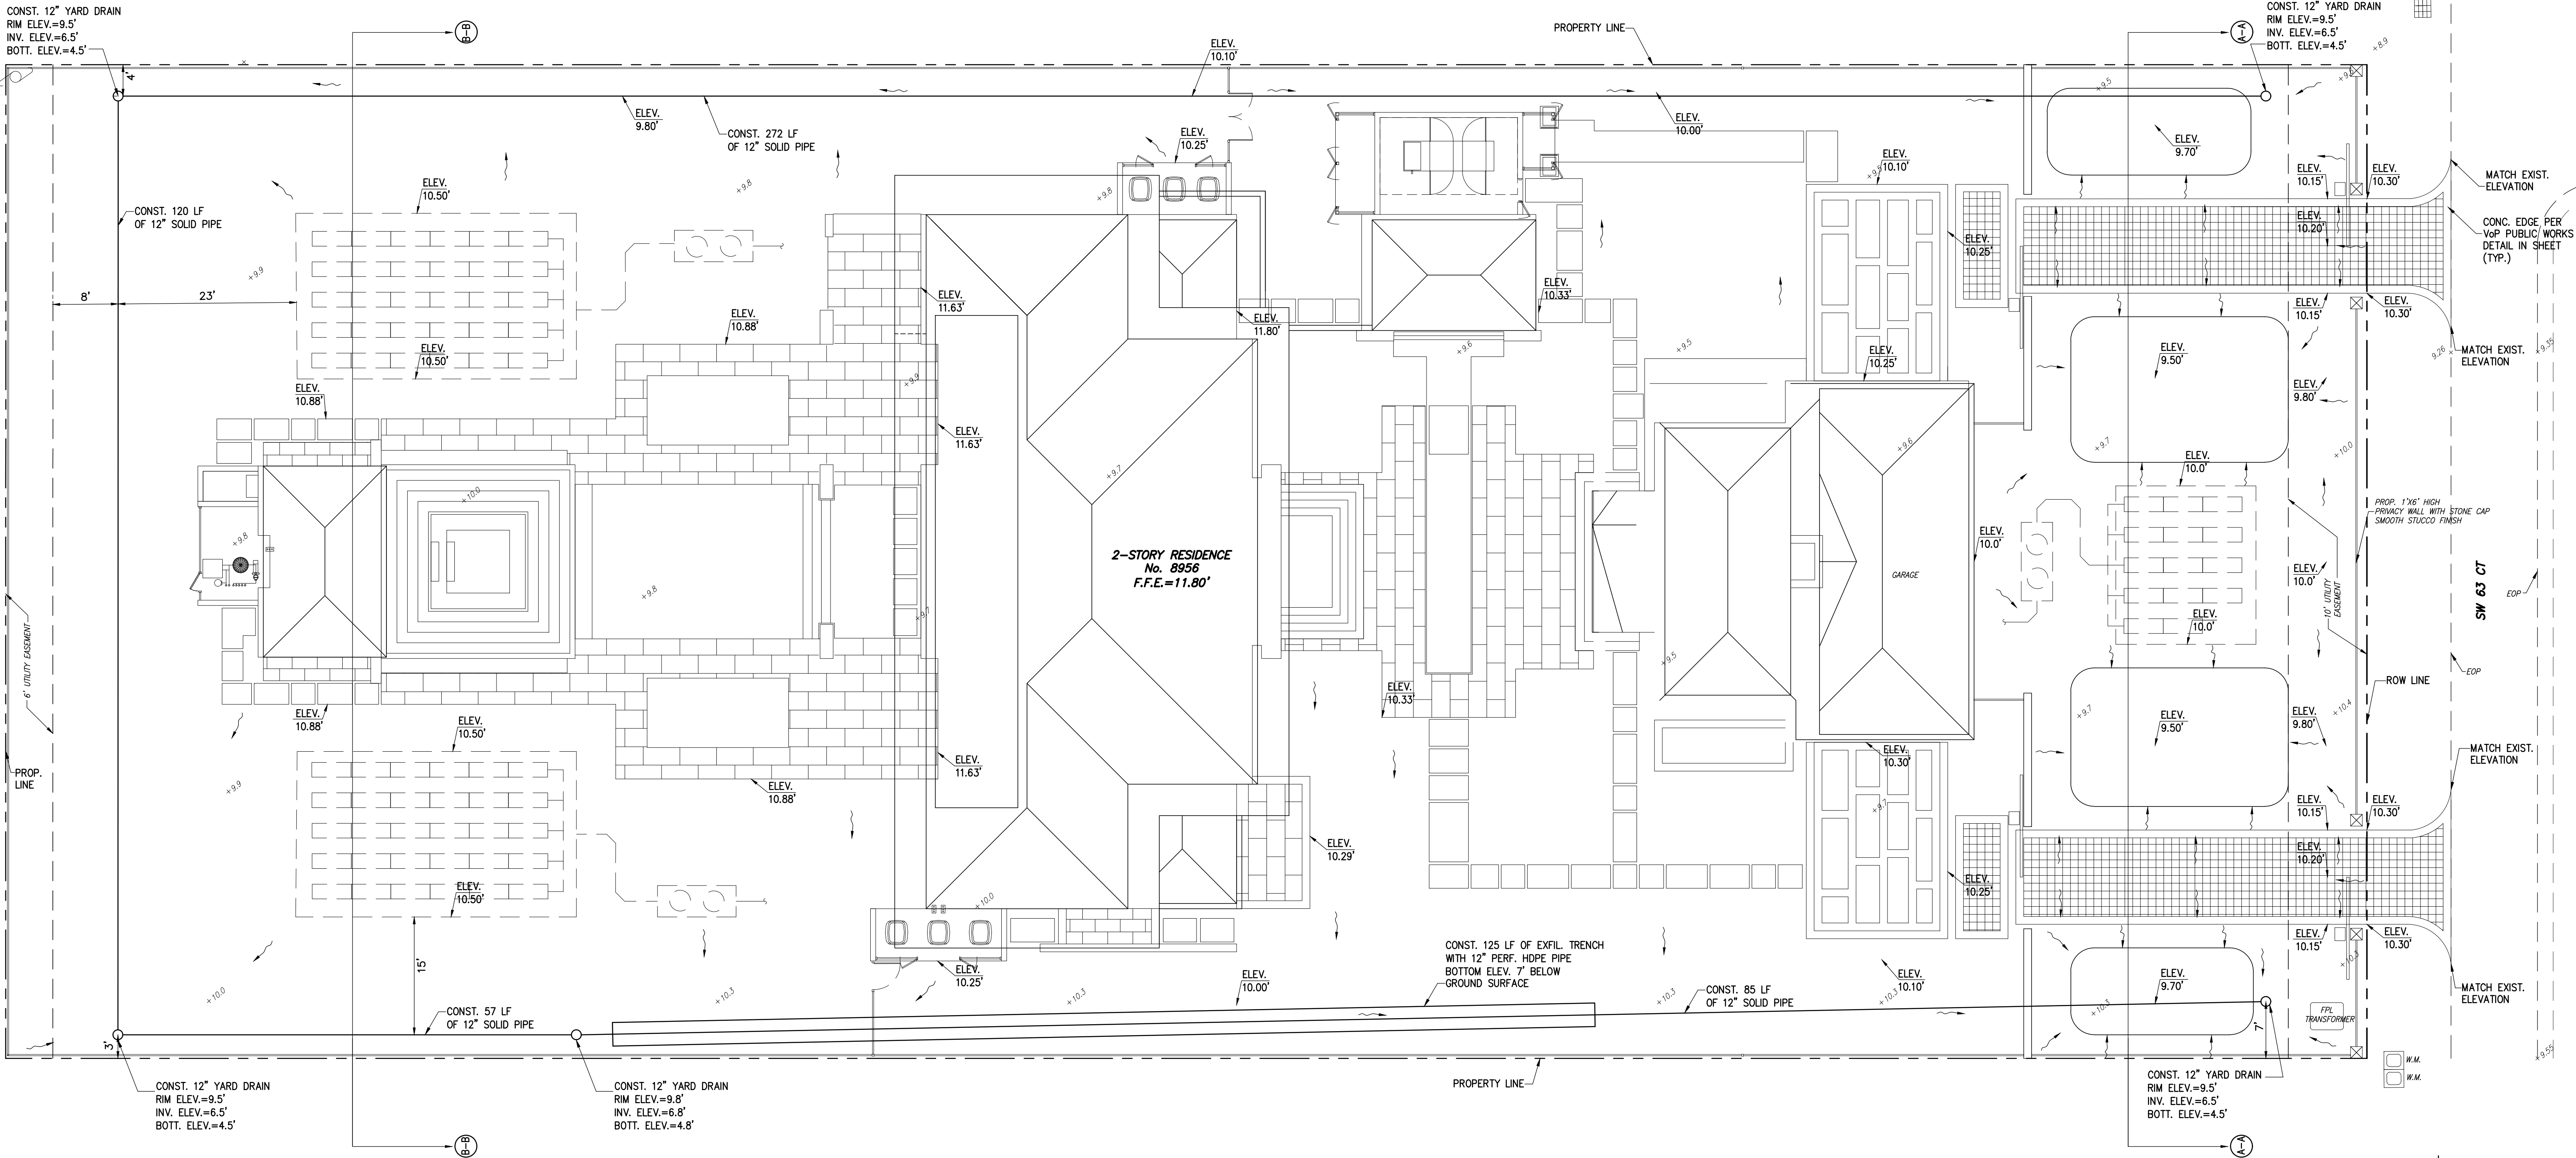

ACE ENGINEERING SOLUTIONS, INC.
DESIGN AND CONSULTING SERVICES
IPLANASR@OUTLOOK.COM


REVISIONS	BY

8965 SW 63 CT
PINECREST, FL 33156
GRADING AND DRAINAGE PLAN

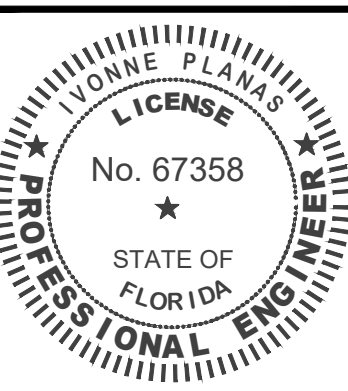

IVONNE PLANAS, P.E.
FL. LICENSE 67358
DATE 04-19-2025
SCALE AS SHOWN
DRAWN I.P.
DRAWINGS AND SPECIFICATIONS AS INSTRUMENTS OF SERVICE ARE AND SHALL REMAIN THE PROPERTY OF ACE ENGINEERING SOLUTIONS, INC., WHETHER THE PROJECT FOR WHICH THEY ARE MADE IS EXECUTED OR NOT. THEY ARE NOT TO BE USED BY OWNER OR OTHER PROJECT EXCEPT BY AGREEMENT IN WRITING AND WITH APPROPRIATE COMPENSATION TO ACE ENGINEERING SOLUTIONS, INC.

SHEET No. 1 of 4
C-1

 

Section 2722

Engineered Surface Drainage Products

GENERAL

PVC surface drainage inlets shall be of the inline drain type as indicated on the contract drawing and referenced within the contract specifications. The ductile iron grates for each of these fittings are to be considered an integral part of the surface drainage inlet and shall be furnished by the same manufacturer. The surface drainage pipe shall be as manufactured by Nyloglad a division of Advanced Drainage Systems, Inc., or prior approved equal.


MATERIALS

The inline drain required for this contract shall be manufactured from PVC pipe stock, utilizing a thermo-forming process to reform the pipe stock to the furnished configuration. The drainage connection pipe shall be manufactured from PVC pipe stock and formed to provide a watertight connection with the specified pipe system. This joint lightens the conform to ASTM D3212 for joints for drain and sewer plastic pipe using flexible elastomeric seals. The flexible elastomeric seals shall conform to ASTM F427. The pipe bell spigot shall be joined to the inline drain body by use of a **swage mechanical joint**. The raw material used to manufacture the pipe stock that is used to manufacture the inline drain body and pipe stubs of the surface drainage inlets shall conform to ASTM D1784 cell class 15045.


The grates furnished for all surface drainage inlets shall be ductile iron grates for sizes 8", 10", 12", 15", 18", 24" and 30" shall be made specifically for each fitting type. To provide a round bottom flange that closely matches the diameter of the surface drainage inlet. Grates for inline drains shall be capable of supporting 10,000 wheel loading for traffic areas or H+10 loading for pedestrian areas. 12" and 15" grates will be hinged to the frame using pins. Metal used in the manufacture of the castings shall conform to ASTM A536 grade 70-90-05 for ductile iron. Grates shall be provided painted black.

INSTALLATION

The surface drainage inlet shall be installed using conventional flexible pipe backfill materials and procedures. The backfill material shall be crushed stone or other granular material meeting the requirements of class 2 material as defined in ASTM D2321. Bedding and backfill for surface drainage inlets shall be placed and compacted uniformly in accordance with ASTM D2321. The drain basin body will be cut at the time of the final grade. No brick, stone or concrete will be required to set the grate to the final grade. For 12" and 15" grates, the drain and sewer plastic installations, a concrete ring will be poured under and around the grate and frame. The concrete slab must be designed taking into consideration local soil conditions, traffic loading, and other applicable design factors. For other installation considerations such as migration of fines, ground water, and soft foundations refer to ASTM D2321 guidelines.

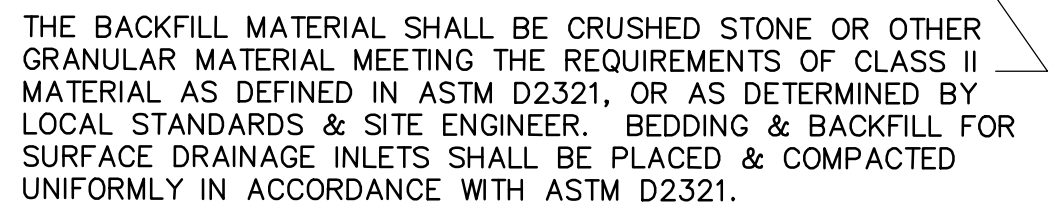

INSTALLATION OF DRAIN BASIN & INLINE DRAIN
N.T.S.

 

- NO FILL OF ANY KIND CAN BE BROUGHT ON SITE OR TO THE ROW OUTSIDE OF THE BUILDING FOOTPRINT.
2. NO RUNOFF GENERATED FROM THE D/W IS PERMITTED TO DISCHARGE DIRECTLY TO THE ROW OR ADJACENT PROPERTIES.
3. THE ROW SWALE IS TO BE GRADED USING THE VILLAGE PW STANDARD.
4. NO TREES ARE TO BE PLANTED IN THE ROW BEFORE A CONDITIONAL APPROVAL OF THE ROUGH GRADING OF THE SWALE HAS BEEN APPROVED BY PUBLIC WORKS.
5. NO SHRUBS ARE TO BE PLANTED IN THE ROW AND ANY EXISTING SHRUBS ARE TO BE REMOVED.
6. NO IRRIGATION, LIGHTING, OR ELECTRICAL COMPONENTS OF ANY KIND MAY BE INSTALLED IN THE ROW.
7. ALL PROPOSED TREES IN THE ROW WILL BE PLANTED A MINIMUM OF 7' FROM THE EDGE OF PAVEMENT TO THE FACE OF THE TREE AND WILL BE OF A TYPE, KIND, AND SPACING AS APPROVED BY THE PUBLIC WORKS DEPARTMENT. PUBLIC WORKS CONTACT INFORMATION IS: PUBLICWORKS@PINECREST-FL.GOV
8. ANY DECORATIVE D/W IN THE ROW SHALL HAVE AN 8"W X 12"D, 3,000-PSI, FIBER MESH CONCRETE HEADER CURB LOCATED BETWEEN THE ASPHALT AND THE PROPOSED D/W. THE EDGE OF THE HEADER CURB WILL BE A MINIMUM OF 10' FROM THE MIDDLE OF THE ADJACENT ROAD OR TO THE EDGE OF THE EXISTING ASPHALT EDGE, WHICHEVER IS GREATER.
9. NO MATERIALS OF ANY KIND WILL BE STORED FOR ANY LENGTH OF TIME ON THE PUBLIC SWALE.
10. EXISTING SIDEWALKS WILL BE MAINTAINED AT ALL TIMES, FREE OF ANY LOOSE MATERIAL, AND OPEN TO PEDESTRIAN TRAFFIC AT ALL TIMES. NO VEHICLES CAN PARK ON THE SIDEWALK AT ANY TIME.
11. ANY SIDEWALK CROSSED BY A D/W APPROACH MUST BE REPLACED WITH 6" THICK SIDEWALK AND EXTEND TO THE NEXT ADJACENT WHOLE FLAG ON EITHER SIDE OF THE NEW APPROACH. LONGITUDINAL SLOPE CANNOT EXCEED 5% AND MAXIMUM CROSS SLOPE IS 2%. ALL SIDEWALK CONSTRUCTION THAT INTERSECTS WITH A CROSSWALK MUST BE PARALLEL WITH THAT CROSS WALK AND WILL HAVE DETECTABLE WARNING SURFACE PLACED PERMANENTLY IN CONCRETE-NO SCREW-DOWN DETECTABLE WARNING SURFACE IS PERMITTED. ALL SIDEWALK IN THE ROW WILL BE A MINIMUM OF 10' FROM THE NEAREST EDGE OF PAVEMENT AND MARKED AS SUCH IN THE SIGNED AND SEALED PLANS.
12. ALL WORK CONDUCTED IN THE ROW WILL IMPLEMENT THE APPLICABLE FDOT STANDARD INDEX 600 SERIES FOR MOT.
13. ALL SIDEWALK REPLACEMENT WILL BE OPEN TO TRAFFIC WITHIN 48 HOURS OF THE SIDEWALK BEING CLOSED FOR DEMO. THIS INCLUDES DEMOLITION OF EXISTING SIDEWALK, PLACING FORMS, PLACING AND FINISHING CONCRETE AND STRIPPING FORMS.
14. NO PORTION OF THE PUBLIC ROW CAN BE ENCLOSED BY THE CONTRACTOR'S FENCE AT ANY TIME.
15. ALL SOD IN THE TOW WILL BE SAND GROWN, "EMPIRE ZOYSIA"
16. ALL DRIVEWAY APPROACHES WILL MEET ALL ADA REQUIREMENTS FOR OBSTRUCTIONS, BOTH VERTICAL AND HORIZONTAL AND FOR SLOPE, BOTH CROSS SLOPE AND LONGITUDINAL.


GENERAL NOTES


1. AFTER THE BALLAST ROCK HAS BEEN PLACED TO THE PROPER ELEVATION IT SHALL BE CAREFULLY WASHED DOWN WITH CLEAN WATER IN ORDER TO ALLOW INITIAL SETTLEMENT THAT MAY OCCUR. IF IT DOES TAKE PLACE, ADDITIONAL BALLAST ROCK WILL BE ADDED TO RESTORE THE BALLAST ROCK TO PROPER ELEVATION, SO THAT THE EXFILTRATION TRENCH BE COMPLETED IN ACCORDANCE WITH THE DETAILS.
2. PLASTIC FILTER FABRIC SHALL BE WOVEN MONOFILAMENT POLYPROPYLENE GEOTEXTILE. PERMITTIVITY SHALL BE GREATER THAN 0.50 SEC-1 AND FLOW RATE GREATER OR EQUAL TO 50 GAL/MIN.
3. THE CONTRACTOR SHALL TAKE THE NECESSARY PRECAUTIONS TO PREVENT CONTAMINATION OF THE TRENCH WITH SAND, SILT, AND FOREIGN MATERIALS.
4. ANY DAMAGE CAUSED WITHIN THE SITE OR TO ADJOINING PROPERTIES DURING CONSTRUCTION MUST BE CORRECTED BY THE GENERAL CONTRACTOR.
5. THE GENERAL CONTRACTOR SHALL CALL IN A LOCATION REQUEST TO SUNSHINE STATE ONE CALL OF FLORIDA, INC. PHONE NUMBER 1-800-432-4770, TWO WORKING DAYS BEFORE DIGGING.
6. ELEVATIONS SHOWN REFER TO N.G.V.D.
7. THE CONTRACTOR IS RESPONSIBLE FOR VERIFYING THE NATURE, SIZE, AND LOCATION OF ALL EXISTING UTILITIES PRIOR TO STARTING CONSTRUCTION.
8. NO FILL OF ANY KIND CAN BE BROUGHT ON SITE OR TO THE ROW OUTSIDE OF THE BUILDING FOOTPRINT.
9. NO TREES ARE TO BE PLANTED IN THE ROW BEFORE A CONDITIONAL APPROVAL OF THE ROUGH GRADING OF THE SWALE HAS BEEN APPROVED BY PUBLIC WORK

Ivonne Planas


Digitally signed by
Ivonne Planas
Date: 2025.04.24
14:26:40 -04'00'

REVISIONS	BY

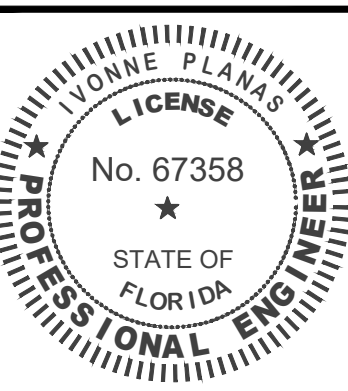

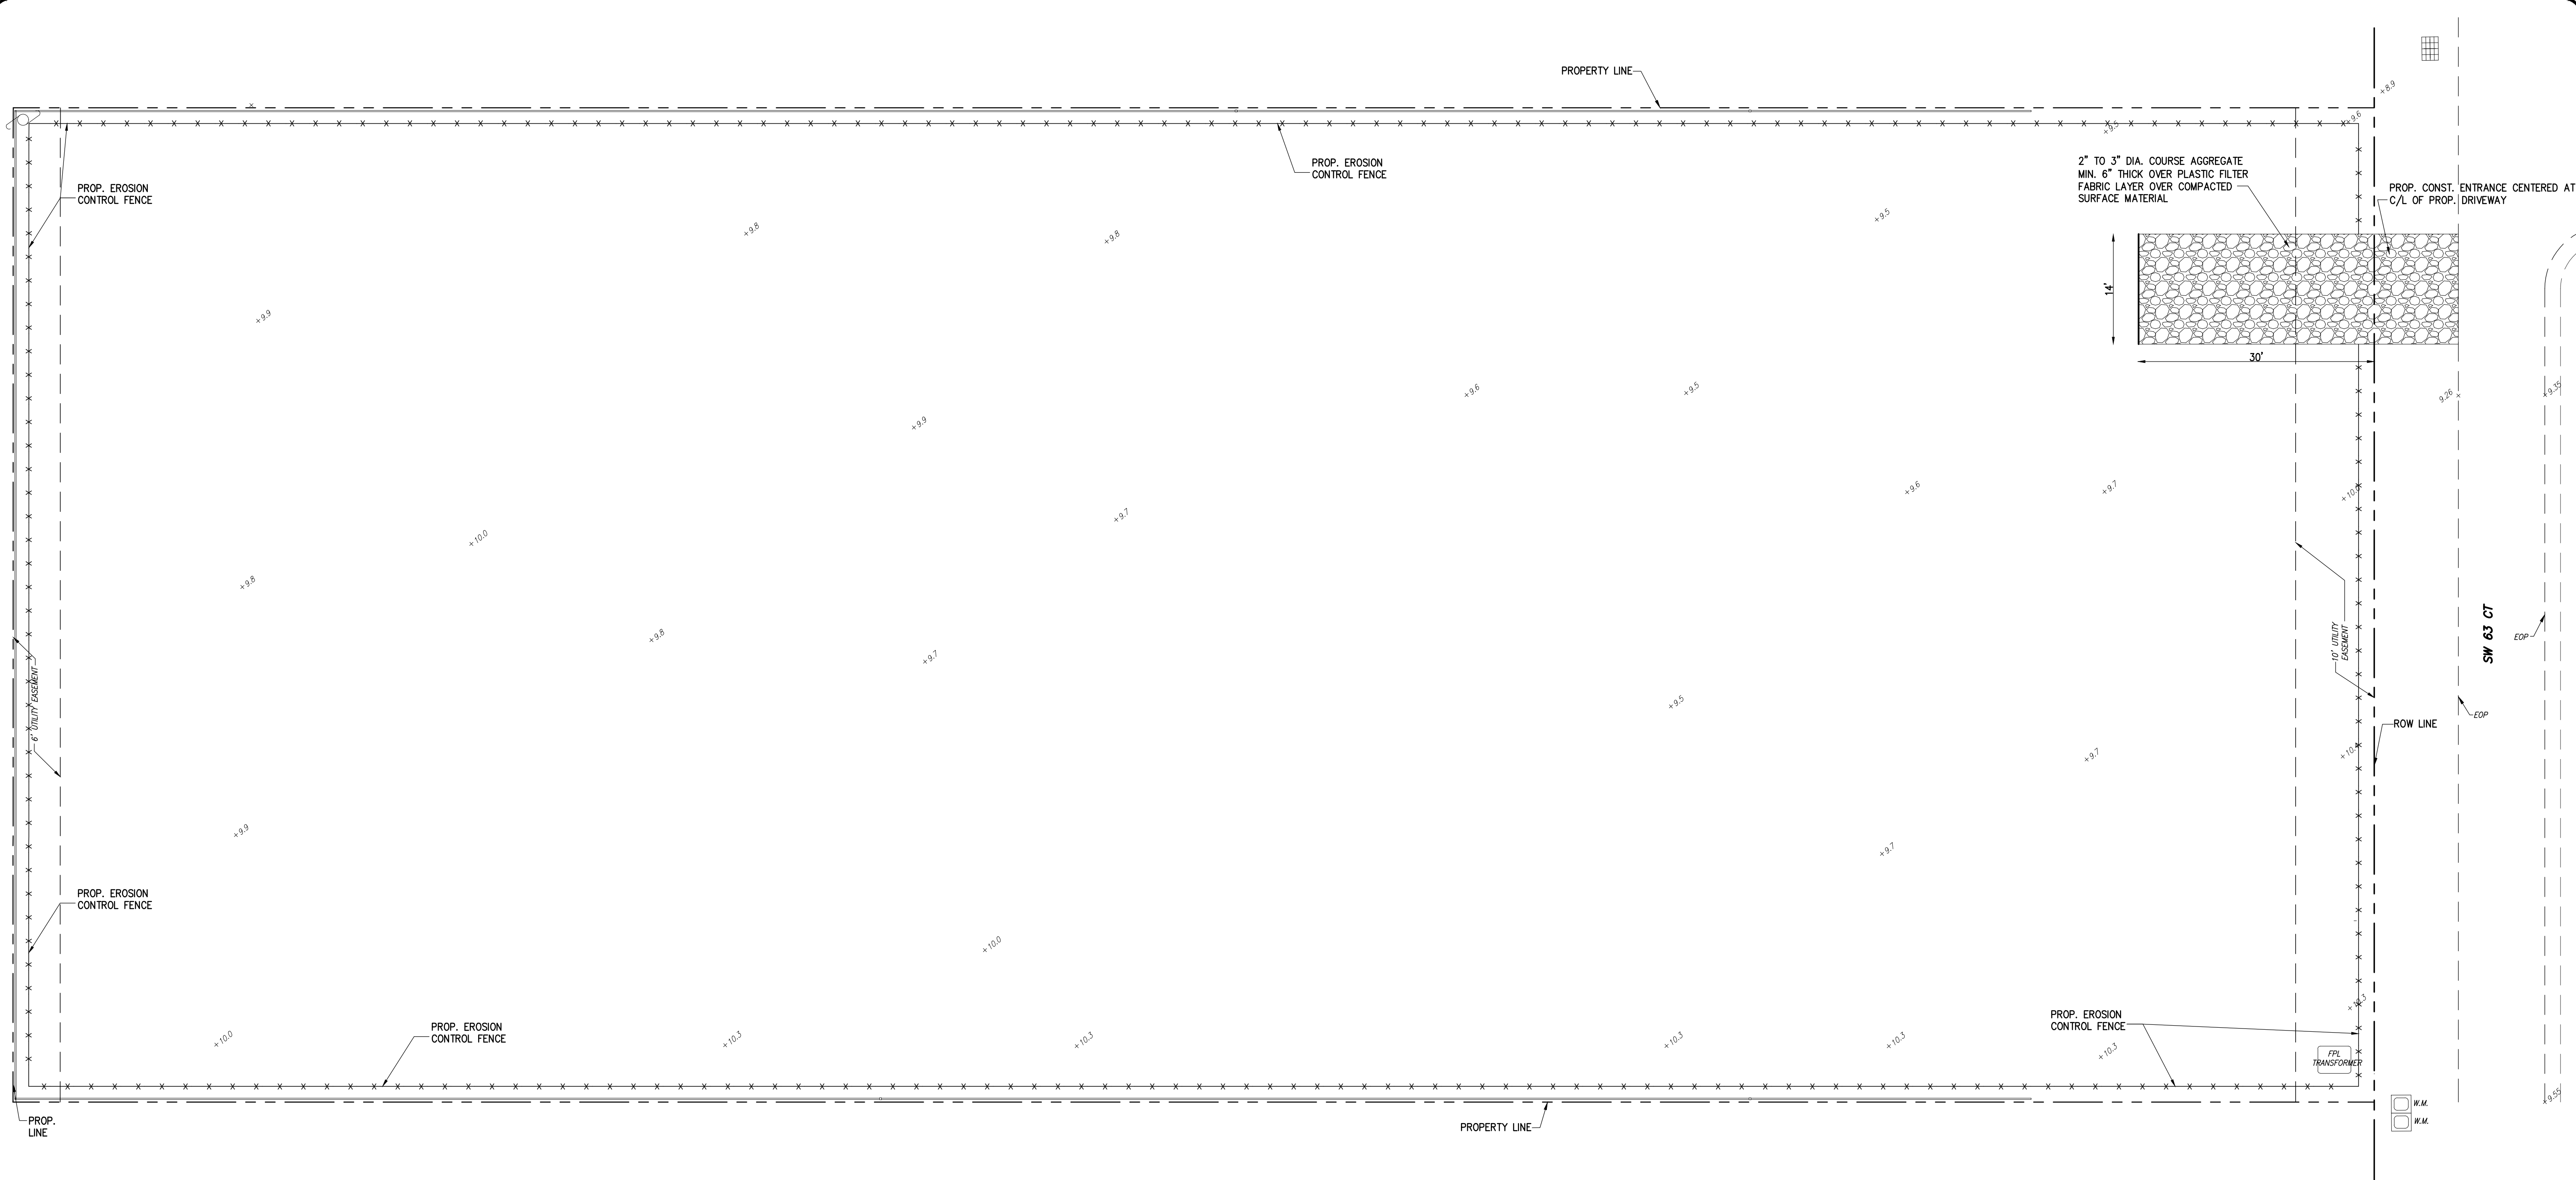

- GENERAL NOTES:
1. THE CONTRACTOR SHALL PRACTICE GOOD HOUSEKEEPING BY INSTITUTING A CLEAN, ORDERLY CONSTRUCTION SITE.
 2. THE CONTRACTOR SHALL PREVENT THE DISCHARGE OF SOLID MATERIALS, INCLUDING BUILDING MATERIALS, TO WATERS OF THE UNITED STATES. THE PROPOSED METHODS SHALL INCLUDE AT LEAST THE FOLLOWING, UNLESS OTHERWISE APPROVED BY THE ENGINEER:
 - A) THE CONTRACTOR SHALL PROVIDE PROPER DISPOSAL OF ALL CONSTRUCTION WASTE GENERATED WITHIN THE PROJECT LIMITS. WASTE MAY INCLUDE, BUT NOT BE LIMITED TO, VEGETATION FROM CLEARING AND GRUBBING ACTIVITIES, PACKAGING MATERIALS, SCRAP BUILDING MATERIALS, LITTER FROM TRAVELING PUBLIC, SEWAGE FROM SANITARY FACILITIES, HERBICIDES AND PESTICIDES AND THEIR CONTAINERS, AND HYDROCARBON PRODUCTS. CONTRACTOR SHALL DESIGNATE A WASTE COLLECTION AREA ONSITE.
 - B) SANITARY/SEPTIC FACILITIES FOR THE USE OF THE CONTRACTOR'S EMPLOYEES AS NECESSARY SHALL BE PROVIDED AND MAINTAINED IN A NEAT AND SANITARY CONDITION IN ORDER TO COMPLY WITH THE REQUIREMENTS AND REGULATIONS OF THE STATE AND LOCAL BOARDS OF HEALTH.
 - C) THE CONTRACTOR SHALL PROVIDE LITTER CONTROL AND COLLECTION WITHIN THE PROJECT LIMITS DURING CONSTRUCTION ACTIVITIES. CONTRACTOR SHALL PROVIDE AN ADEQUATE NUMBER OF LITTER CONTAINERS WITH LIDS AT THE STAGING, STOCKPILE AND FIELD OFFICE AREAS (AS APPLICABLE). WASTE COLLECTION WILL BE SCHEDULED SO THAT CONTAINERS ARE EMPTIED PRIOR TO OVERFLOW. SPILLED LITTER CONTAINERS WILL BE CLEANED UP IMMEDIATELY.
 3. THE CONTRACTOR SHALL COMPLY WITH APPLICABLE STATE AND LOCAL REGULATIONS FOR WASTE DISPOSAL, AND SANITARY SEWER OR SEPTIC SYSTEMS.
 4. IT IS THE CONTRACTOR'S RESPONSIBILITY TO PROVIDE INLET PROTECTION TO ALL INLETS ADJACENT TO PROJECT.

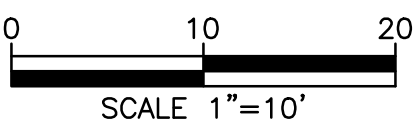


Ivonne Planas Digitally signed by Ivonne Planas
Date: 2025.04.24 14:26:54 -04'00'



ACE ENGINEERING SOLUTIONS, INC.
DESIGN AND CONSULTING SERVICES
IPLANASR@OUTLOOK.COM

REVISIONS	BY

8965 SW 63 CT
PINECREST, FL 33156
SWPPP SITE PLAN

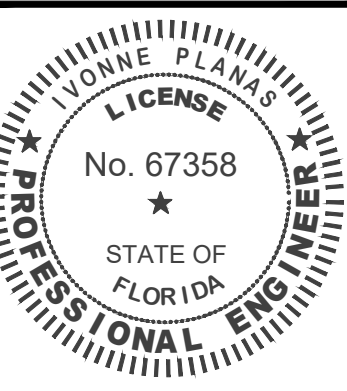

IVONNE PLANAS, P.E.
FL. LICENSE 67358

DATE 04-19-2025



SCALE AS SHOWN

DRAWN I.P.


DRAWINGS AND SPECIFICATIONS AS INSTRUMENTS OF SERVICE ARE AND SHALL REMAIN THE PROPERTY OF ACE ENGINEERING SOLUTIONS, INC., WHETHER THE PROJECT FOR WHICH THEY ARE MADE IS EXECUTED OR NOT. THEY ARE NOT TO BE USED BY OWNER ON OTHER PROJECT EXCEPT BY AGREEMENT IN WRITING AND WITH APPROPRIATE COMPENSATION TO ACE ENGINEERING SOLUTIONS, INC.

SHEET No. 3 of 4

C-3

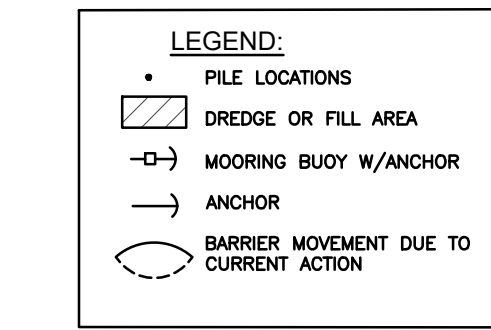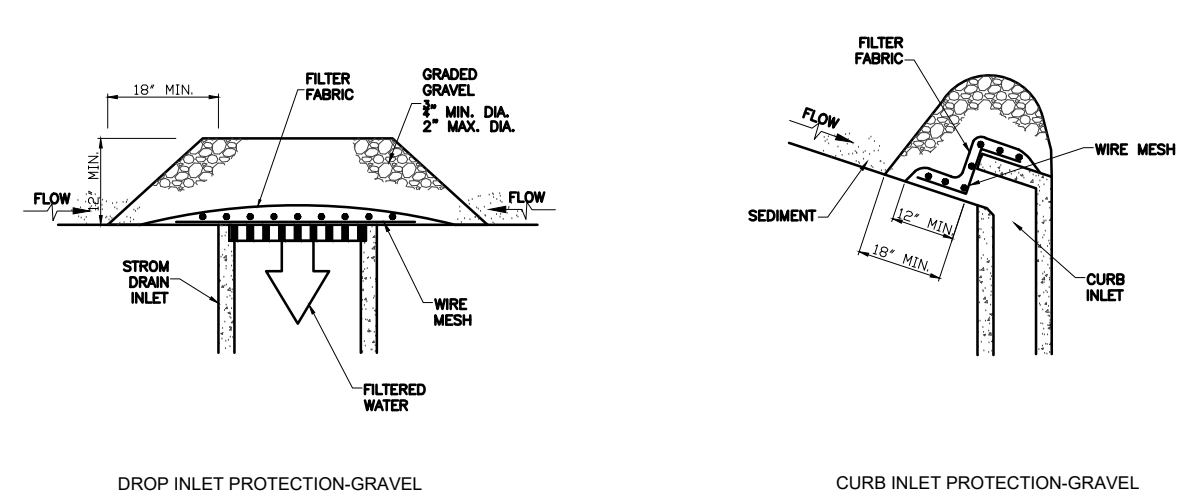

- NOTES:**
- 1- TURBIDITY BARRIERS ARE TO BE USED IN ALL PERMANENT BODIES OF WATER REGARDLESS OF WATER DEPTH.
 - 2- NUMBER AND SPACING OF ANCHORS DEPENDENT ON CURRENT VELOCITIES.
 - 3- DEPLOYMENT OF BARRIER AROUND PILE LOCATIONS MAY VARY TO ACCOMMODATE CONSTRUCTION OPERATIONS.
 - 4- NAVIGATION MAY REQUIRE SEGMENTING BARRIER DURING CONSTRUCTION OPERATIONS.

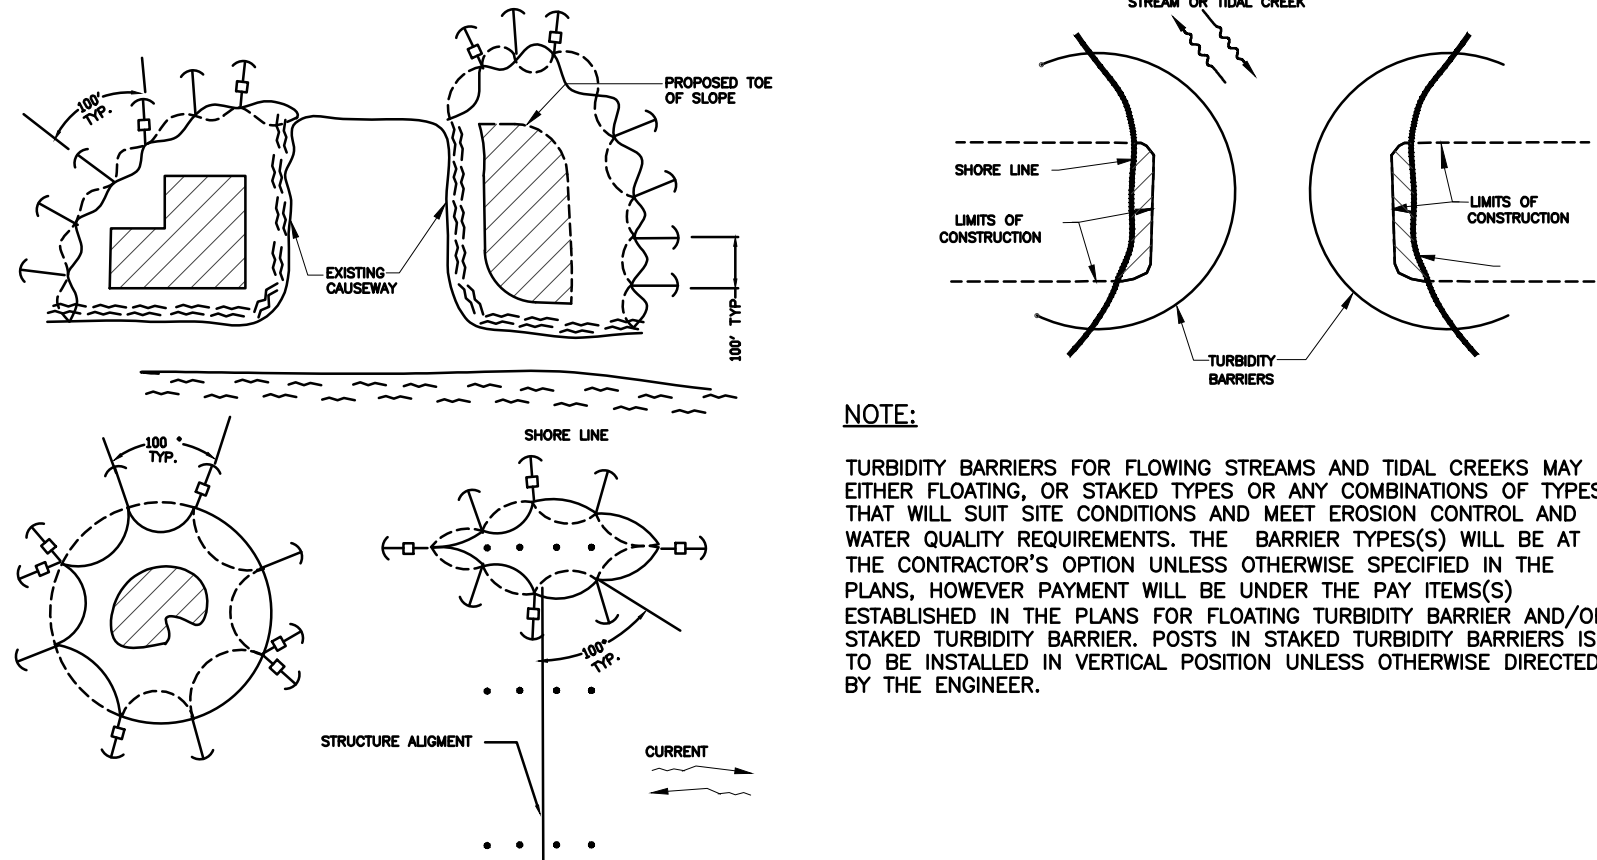


TURBIDITY BARRIER APPLICATIONS
FLOATING TURBIDITY BARRIERS (TYP.)

- ## GRAVEL APPLICATIONS (TYP.) OR APPROVED ALTERNATIVE
- NOTES FOR INLET PROTECTION GRAVEL:**
- 1- INSTALLATION/APPLICATION CRITERIA:
 - PLACE WIRE MESH (WITH 1/4 INCH OPENINGS) OVER THE INLET GRATE EXTENDING ONE FOOT PAST THE GRATE IN ALL DIRECTIONS.
 - PLACE FILTER FABRIC OVER THE MESH. FILTER FABRIC SHOULD BE SELECTED BASED ON SOIL TYPE.
 - PLACE GRAVEL GRAVEL, TO A MINIMUM DEPTH OF 12 INCHES, OVER THE FILTER FABRIC AND EXTENDING 18 INCHES PAST THE GRATE IN ALL DIRECTIONS.
 - 2- MAINTENANCE:
 - INSPECT INLET PROTECTION AFTER EVERY LARGE STORM EVENT AND AT A MINIMUM OF ONCE MONTHLY.
 - REMOVE SEDIMENT ACCUMULATED WHEN IT REACHES 4 INCHES IN DEPTH.
 - REPLACE FILTER FABRIC AND CLEAN OR REPLACE GRAVEL IF CLOGGING IS APPARENT.
 - 3- LIMITATIONS:
 - RECOMMENDED FOR MAXIMUM DRAINAGE AREA OF ONE ACRE.
 - EXCESS FLOWS MAY BYPASS THE INLET REQUIRING DOWN GRADIENT CONTROLS.
 - PONDING WILL OCCUR AT INLET.

NOTES FOR SYNTHETIC BALES OR BALE TYPE BARRIERS:


- 1- TYPE I AND II SYNTHETIC BARRIER SHOULD BE SPACED IN ACCORDANCE WITH CHART 1, SHEET 1 OF 2010 FDOT DESIGN STANDARDS INDEX 102.
- 2- BALES SHALL BE ANCHORED WITH TWO (2) "1x2" (or "1" dia.) x 4' WOOD STAKES. STAKES OF OTHER MATERIAL OR SHAPE PROVIDING EQUIVALENT STRENGTH MAY BE USED IF APPROVED BY THE ENGINEER. STAKES OTHER THAN WOOD SHALL BE REMOVED UPON COMPLETION OF THE PROJECT.
- 3- RAILS AND POSTS SHALL BE 2"x4" WOOD. OTHER MATERIALS PROVIDING EQUIVALENT STRENGTH MAYBE USED IF APPROVED BY THE ENGINEER.
- 4- ADJACENT BALES SHALL BE BUTTED FIRMLY TOGETHER.
- 5- WHERE USED IN CONJUNCTION WITH SILT FENCE, BALES SHALL BE PLACED ON THE UPSTREAM SIDE OF THE FENCE.

INLET PROTECTION SYSTEM (TYP.)
OR APPROVED ALTERNATIVE

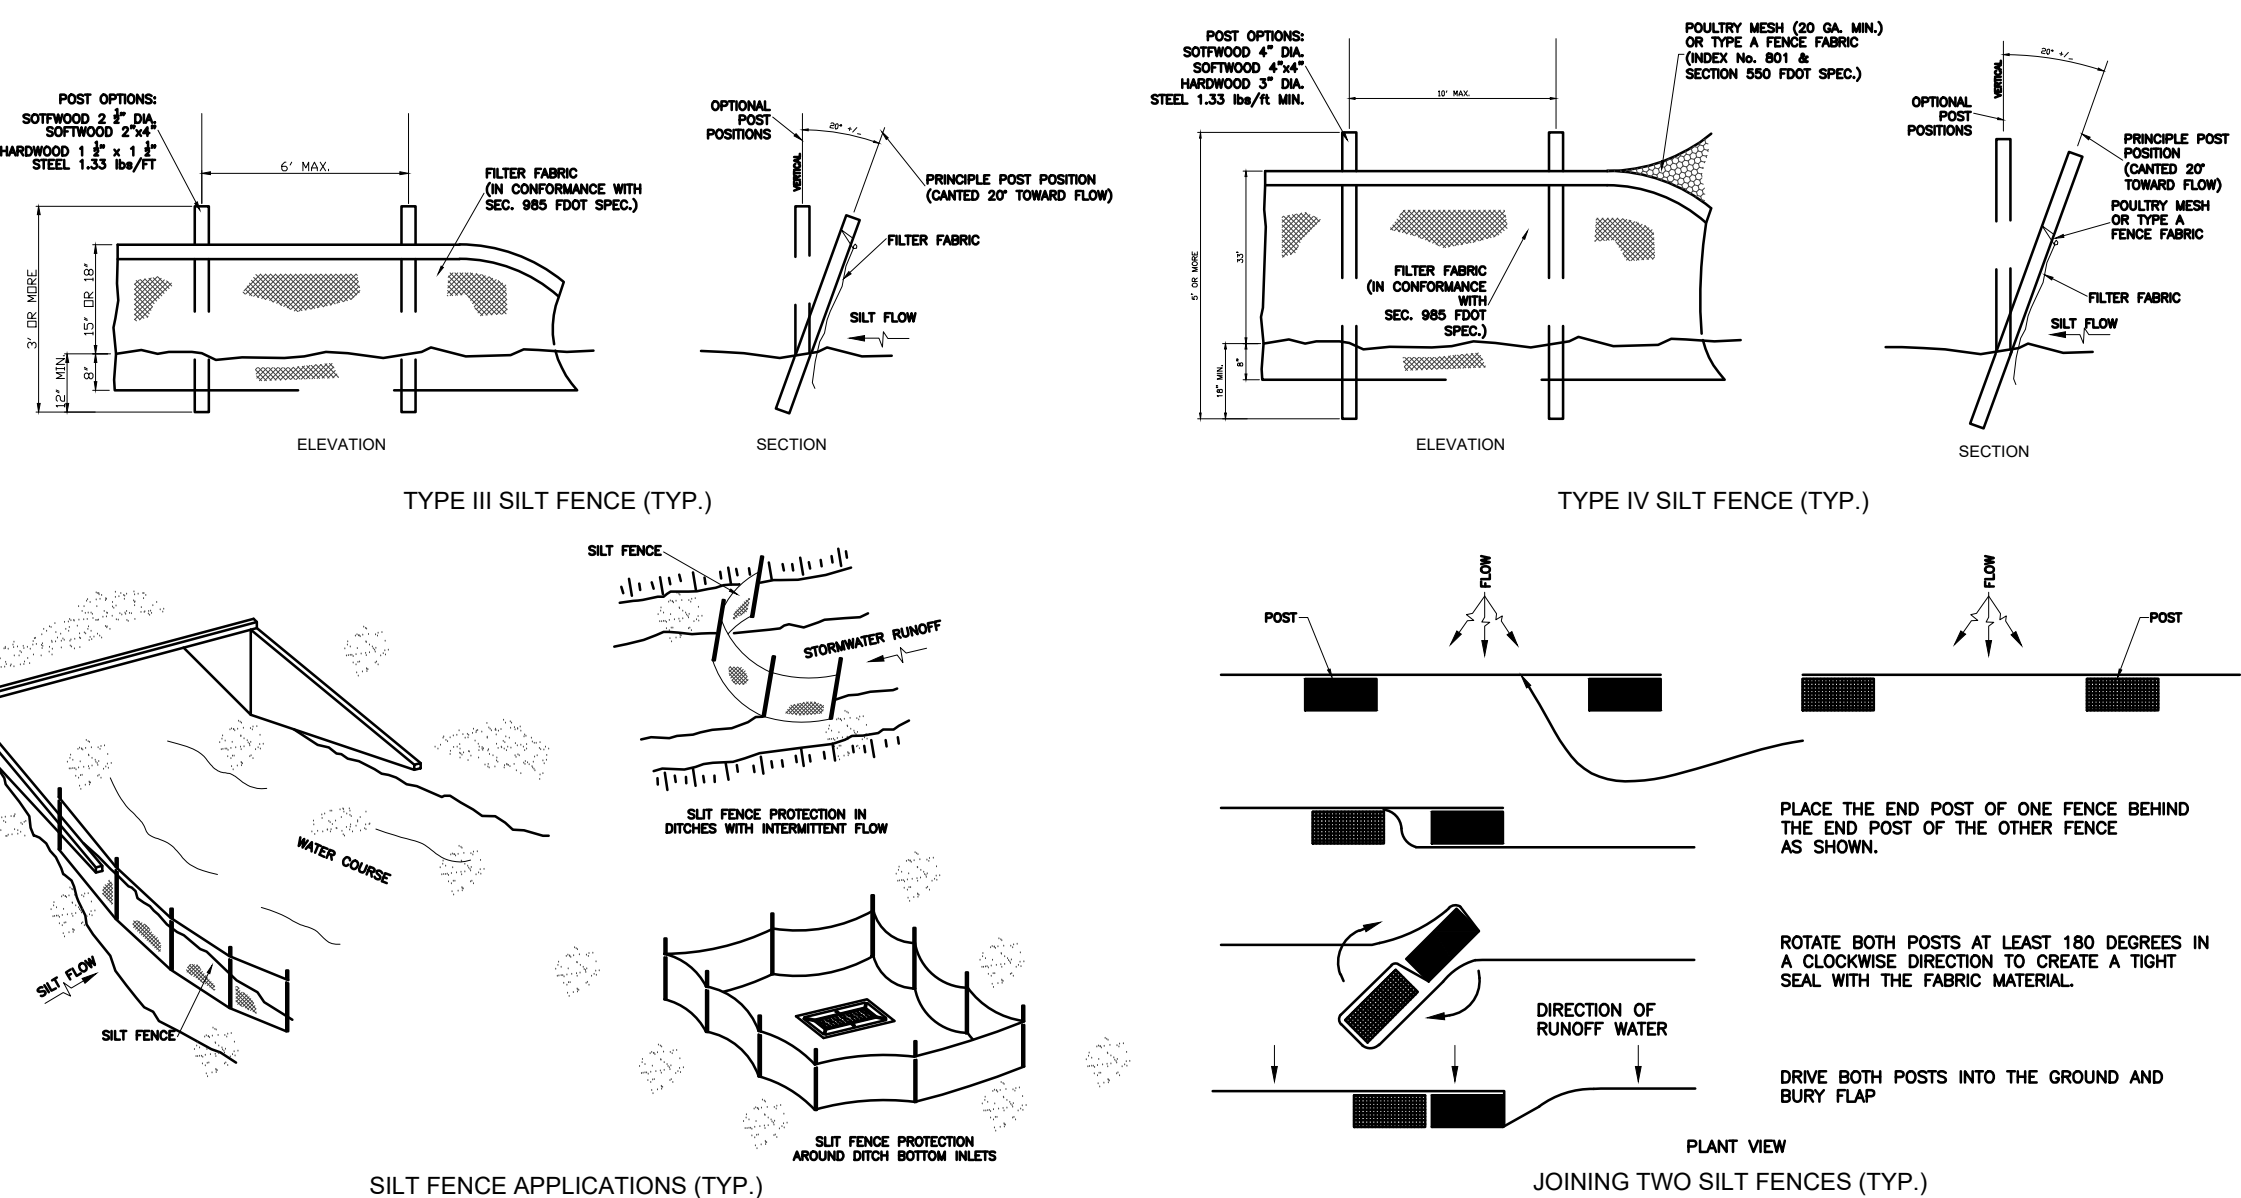

- NOTES FOR SILT FENCES:**
- | | |
|--|--|
| <p>1-TYPE III SILT FENCE TO BE USED AT MOST LOCATIONS, WHERE USED IN DITCHES, THE SPACING FOR TYPE III SILT FENCE SHALL BE IN ACCORDANCE WITH CHART 1, SHEET I OF 2010 FDOT DESIGN STANDARDS INDEX 102.</p> <p>2-TYPE IV SILT FENCE TO BE USED WHERE LARGE SEDIMENT LOADS ARE ANTICIPATED. SUGGESTED USE</p> | <p>3-DO NOT CONSTRUCT SILT FENCES ACROSS PERMANENT FLOWING WATERCOURSES. SILT FENCES ARE TO BE AT UPLAND LOCATIONS AND TURBIDITY BARRIERS USED AT PERMANENT BODIES OF WATER.</p> <p>4-WHERE USED AS SLOPE PROTECTION, SILT FENCE IS TO BE CONSTRUCTED ON 0% LONGITUDINAL GRADE TO AVOID CHANNELING RUNOFF ALONG THE LENGTH OF THE FENCE.</p> |
|--|--|

SEDIMENT BARRIERS (TYP.)
OR APPROVED ALTERNATIVE

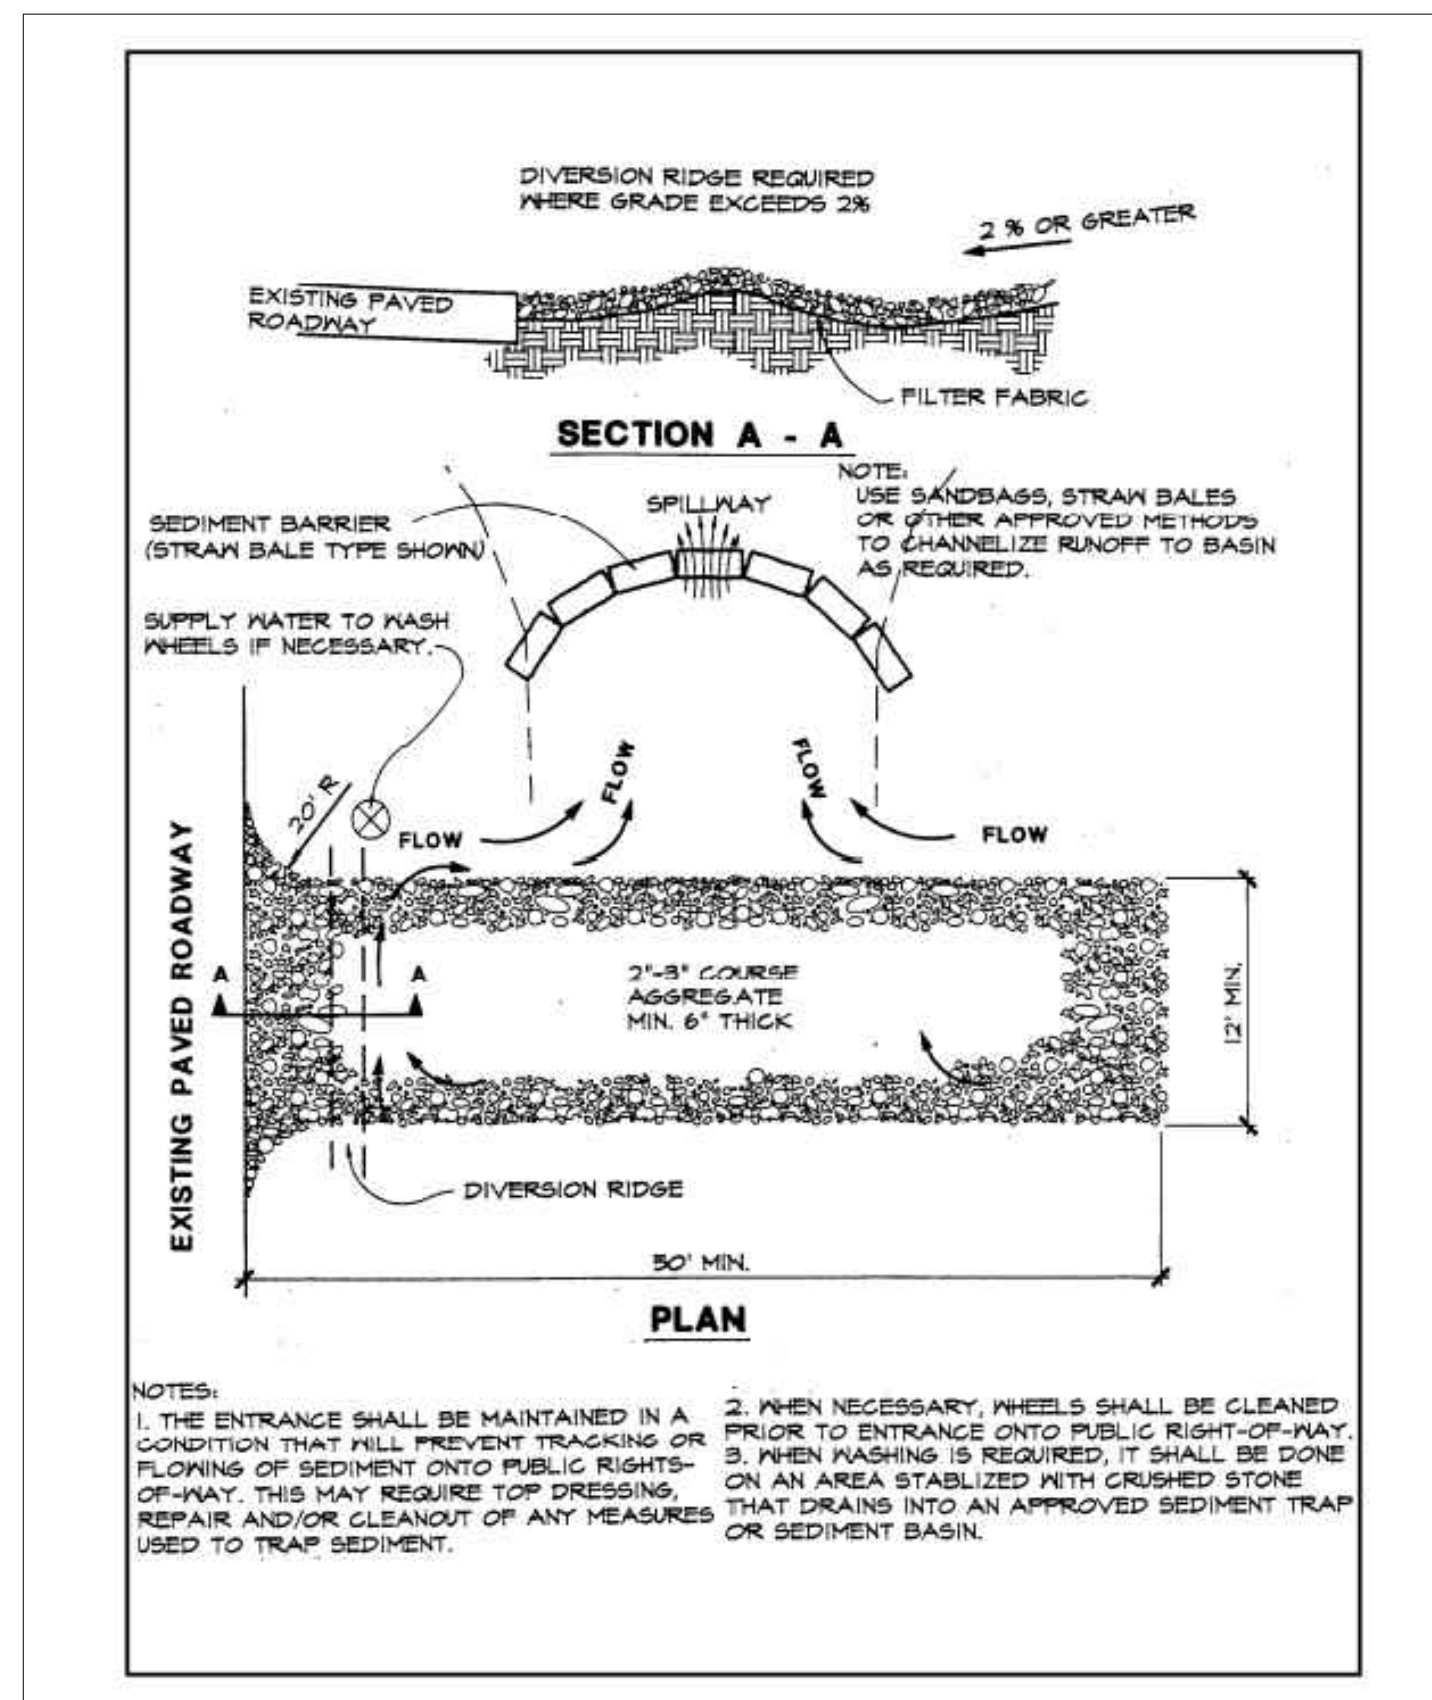

TEMPORARY GRAVEL CONSTRUCTION ENTRANCE


ACE ENGINEERING SOLUTIONS, INC.

DESIGN AND CONSULTING SERVICES

IPLANASR@OUTLOOK.COM

REVISIONS	BY

6460 SW 94 ST
PINECREST, FL 33156
SWPPP DETAILS

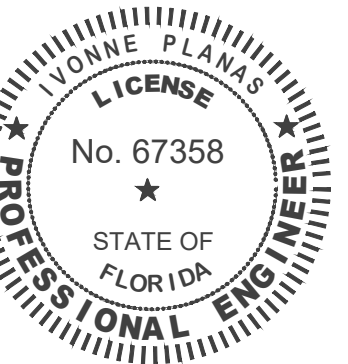

VONNE PLANAS, P.E.
FL. LICENSE 67358

TE 04-19-2025

SALE AS SHOWN

AWN I.P.

DRAWINGS AND SPECIFICATIONS FOR INSTRUMENTS OF SERVICE SHALL BE THE PROPERTY OF ACE ENGINEERING SOLUTIONS, INC., WHETHER THE PROJECT FOR WHICH THEY ARE MADE IS EXECUTED OR NOT. THEY ARE NOT TO BE USED BY ANYONE ON OTHER PROJECTS WITHOUT ACCEPT BY AGREEMENT IN WRITING AND WITH APPROPRIATE COMPENSATION TO ACE ENGINEERING SOLUTIONS, INC.

SHEET No. 4 of 4

C-4

Ivonne Planas

Digitally signed by
Ivonne Planas
Date: 2025.04.24
14:27:09 -04'00'