

GENERAL NOTES :

GENERAL NOTES	CONTRACTOR'S RESPONSIBILITIES	EXECUTION
* THE SHELL BUILDING IS ORIGINALLY PERMITTED IN COMPLIANCE WITH THE 2023 FLORIDA BUILDING CODE, DADE COUNTY EDITION, LIFE SAFETY CODE & THE NATIONAL FIRE PROTECTION ASSOCIATION, INC. NFPA 101, 2024 EDITION. ALL NEW CONSTRUCTION SHALL BE IN ACCORDANCE WITH THE FLORIDA BUILDING CODE RESIDENTIAL ADDITION, 2023 AND NFPA 2024. 1. THESE PLANS REPRESENT IMPROVEMENTS TO AN EXISTING BUILDING. THE DESIGN PLANS ARE BASED UPON EXISTING DRAWINGS AND FIELD SURVEYS TO PROVIDE AN OVER ALL PLAN OF THE STRUCTURE. ALL CRITERIA DIMENSIONS AND CONDITIONS MUST BE VERIFIED IN FIELD BY THE CONTRACTOR. CONTRACTOR TO VERIFY ALL DIMENSIONS, STUD-UPS, AND OTHER INFORMATION CONTAINED HEREIN BEFORE BEGINNING ANY WORK. CONTACT LANDLORD/ARCHITECT IF ANY DISCREPANCIES OCCUR. 2. THESE GENERAL NOTES SHALL APPLY TO ALL DRAWINGS AND GOVERN UNLESS OTHERWISE NOTED. THE GENERAL CONTRACTOR SHALL ALSO REFERENCE THE NOTES ON EACH DRAWING SHEET AND INCORPORATE SUCH INTO THE SCOPE OF THE WORK. 3. REFERENCE TO ANY DETAIL OR DRAWING IS FOR CONVENIENCE ONLY AND DOES NOT LIMIT THE APPLICATION OF SUCH DETAIL OR DRAWING. ANY INFORMATION ON THESE DRAWINGS APPEARING TO BE UNCLEAR OR AMBIGUOUS SHALL BE REFERRED TO THE ARCHITECT FOR INTERPRETATION AND CLARIFICATION. 4. WORK SHALL BE DONE IN ACCORDANCE WITH ALL APPLICABLE CODES AND ORDINANCES IN THE BUILDING AND ZONING CODE FOR THE MUNICIPALITY HAVING JURISDICTION AND THE FLORIDA BUILDING CODE. 5. IT IS THE RESPONSIBILITY OF THE GENERAL CONTRACTOR TO VISIT THE SITE PRIOR TO PREPARING THE BID, TO VERIFY EXISTING SITE CONDITIONS DURING THE BID PHASE AND UPON COMMENCEMENT OF WORK. IMMEDIATELY UPON THE START OF ANY WORK THE CONTRACTOR SHALL BE RESPONSIBLE FOR NOTIFYING THE ARCHITECT OF ANY UNCOVERED CONDITIONS. THE CONTRACTOR SHALL FIELD VERIFY ALL DIMENSIONS AND CONDITIONS PRIOR TO BEGINNING CONSTRUCTION. THE CONTRACTOR SHALL BE RESPONSIBLE FOR ANY COSTS INCURRED IF HE/SHE DOES NOT NOTIFY THE CONTRACTOR MANAGER IN A TIMELY MANNER. SUBSTITUTIONS WILL NOT BE ALLOWED UNLESS REQUESTED IN WRITING BY THE CONTRACTOR MANAGER WITHIN 10 DAYS OF CONTRACT AWARD. APPROVAL MUST BE IN WRITING. 6. ALL WORK COMPLETED UNDER THIS CONTRACT SHALL COMPLY WITH THE PROVISIONS OF THE CONSTRUCTION DOCUMENTS, THE CONSTRUCTION CRITERIA OF THE OWNER, AND SHALL SATISFY ALL APPLICABLE CODES, ORDINANCES, AND REGULATIONS HAVING JURISDICTION. ANY MODIFICATIONS TO THE WORK REQUIRED BY SUCH AUTHORITIES SHALL BE FORWARDED TO THE GENERAL CONTRACTOR FOLLOWING WRITTEN NOTIFICATION TO THE ARCHITECT. CHANGES IN THE SCOPE OF WORK REQUIRED BY SUCH AUTHORITIES SHALL ONLY BE CONSIDERED FOR CHANGE ORDERS IF SUBMITTED IN WRITING PRIOR TO ANY PERFORMANCE OF THE WORK. WHEN COMPLETED, THE PROJECT MUST MEET LOCAL, STATE, AND FEDERAL REQUIREMENTS FOR LIGHTING AND LIFE SAFETY SYSTEMS MUST BE IN PLACE AND OPERABLE. 7. THE CONTRACTOR SHALL PROVIDE SITE AND BUILDING ACCESS TO THE ARCHITECT, CITY FIELD INSPECTORS, AND ANY OTHER PERSON REQUIRED OR ENTRUSTED WITH INSPECTIONS OF THE PROJECT. A LADDER SHALL BE AVAILABLE AT ALL TIMES ON THE JOB SITE. 8. NO PENETRATIONS SHALL BE MADE THROUGH THE FLOOR OR CEILING WITHOUT BUILDING OWNERS ENGINEERS' APPROVAL. ANY PENETRATIONS THAT ARE APPROVED SHALL BE FIRE CALKED USING U.L. STANDARDS TO MAINTAIN THE 1-HR FIRE-RATING AT ALL DEMISING WALLS AND 2-HR FIRE-RATING AT FLOORS & CEILINGS OF THE SPACE. a. ANY WORK INVOLVING THE CUTTING, PENETRATION THROUGH, NEW ROOF PENETRATIONS, TRENCHING OR MODIFICATION OF STRUCTURAL ELEMENTS OF THE BUILDING SHELL, OR INTERRUPTION OF OWNERS-BASE UTILITY SYSTEMS, ETC. SHALL BE COORDINATED WITH THE OWNER PRIOR TO THE COMMENCEMENT OF WORK. IF SO STIPULATED IN THE OWNERS CONSTRUCTION CRITERIA, DEMONSTRATION SHALL BE SECURED IN WRITING. IF REQUIRED, THE OWNERS DESIGNATED SUBCONTRACTOR SHALL BE CONTRACTED TO PERFORM THE WORK. b. IT IS THE RESPONSIBILITY OF THE GENERAL CONTRACTOR TO BE FAMILIAR WITH ALL OF THE REQUIREMENTS OF THE OWNERS CONSTRUCTION CRITERIA, TO SECURE PERMISSION AS REQUIRED BY THE OWNER, AND TO ONLY OPERATE DURING HOURS DESIGNATED BY THE PROPERTY MANAGER.	1. CONTRACTOR SHALL BECOME COMPLETELY FAMILIAR WITH EXISTING CONDITIONS BEFORE STARTING NEW WORK. CONCEALED CONDITIONS SHALL BE ADDRESSED WITH DUE CAUTION SUCH THAT UTILITIES AND SYSTEMS ARE PROTECTED. 2. CONTRACTOR SHALL PREPARE ALL EXISTING SURFACES AS NECESSARY TO RECEIVE ALL NEW WORK AS PER THESE SHEETS AND SHALL ALSO EXAMINE ALL SITE CONDITIONS AND VERIFY ALL DIMENSIONS BASED ON EXISTING CONDITIONS. IF HE GC SHALL CONTACT THE ARCHITECT FOR CLARIFICATIONS OR INTERPRETATIONS AS NECESSARY TO COMPLETE THE JOB. 3. THE GENERAL CONTRACTOR SHALL BE RESPONSIBLE FOR THE SCOPE OF WORK AS DEFINED IN THE CONSTRUCTION DOCUMENTS, INCLUDING, BUT NOT LIMITED TO THESE CONSTRUCTION DOCUMENTS. IT IS THE RESPONSIBILITY OF THE CONTRACTOR TO NOTIFY THE ARCHITECT AND CONSTRUCTION MANAGER OF ANY CONFLICTS, ERRORS OR OMISSIONS IN THESE DRAWINGS. THE CONTRACTOR IS RESPONSIBLE FOR ALL COORDINATION BETWEEN SUBCONTRACTOR, VENDORS, ETC. AS NECESSARY TO COMPLETE THE WORK IN ACCORDANCE WITH THE INTENT OF THE CONSTRUCTION DOCUMENTS. IN THE CASE OF INCONSISTENCIES OR DISCREPANCIES BETWEEN THE DRAWINGS, THE MOST STRINGENT NOTE OR CONDITION SHALL APPLY. 4. GC SHALL SCHEDULE FOR AND INCLUDE COSTS/FEE'S NECESSARY FOR USE OF BUILDING ELEVATOR OR ANY SPECIAL CARGO, RIGGING, HOSTING, DELIVERIES, TRANSPORTATION, ETC. WHEN CONNECTED WITH CONTRACT WORK. a. GC SHALL COORDINATE CLOSELY WITH VARIOUS TENANT, VENDORS OR CONTRACTORS, REGARDING INFORMATION IN NOTE ABOVE. 5. THE GENERAL CONTRACTOR IS REQUIRED TO PROVIDE A SUBCONTRACTOR LIST WITHIN 10 DAYS OF THE CONTRACT AWARD. CONTRACTOR SHALL INCLUDE ALL PERMITS, LABOR, MATERIALS, & EQUIPMENT TO PROVIDE FIRST CLASS AND COMPLETE INSTALLATIONS. ALL MATERIALS AND EQUIPMENT SHALL BE NEW. 7. CONTRACTOR SHALL KEEP PREMISES OF WORK AREA CLEAN DAILY, BROOM CLEAN AT PROJECT COMPLETION, AND SHALL REMOVE ALL COMPLETION FROM SITE AND DISPOSE OF ACCORDING TO LAW. THE GENERAL CONTRACTOR SHALL BE RESPONSIBLE FOR THE DAILY CLEANUP OF THE PROJECT SITE AS WELL AS THE FINAL CLEANUP. JUST PRIOR TO TURNOVER, ALL TOOLS, MACHINERY, EQUIPMENT, AND MATERIALS SHALL BE REMOVED AND THE PREMISES SHALL BE LEFT IN A NEAT AND ORDERLY MANNER. 8. OSHA REQUIREMENTS SHALL BE INCORPORATED INTO THE SCOPE OF WORK EVEN THOUGH THEY ARE NOT LISTED SEPARATELY. 9. THE GENERAL CONTRACTOR SHALL PROVIDE A PORTABLE FIRE EXTINGUISHER WITH A RATING OF NOT LESS THAN 4BC WITH A SEVENTY-FIVE FOOT TRAVEL DISTANCE TO ALL PORTIONS OF THE TENANT SPACE OR AS DIRECTED BY THE FIRE DEPARTMENT FIELD INSPECTOR. 10. CONTRACTOR SHALL VERIFY AND SET IN ALL CAST-IN ANCHORS, ANCHORS, BOLTS, PLATES, ETC. AS MAY BE REQUIRED FOR ATTACHMENT OF THE VARIOUS BUILDING COMPONENTS PRIOR TO PLACEMENT OF THE BUILDING SHELL. ROUGH-IN NAILS, BOLTS, AND MISCELLANEOUS HARDWARE SHALL BE GALVANIZED. 11. THE GENERAL CONTRACTOR SHALL MAINTAIN A CONSTRUCTION SET ON-SITE AT ALL TIMES. 12. PROJECT COMPLETION, CONTRACTOR SHALL SUBMIT MARKED-UP CLEAN PRINTS OF AS-BUILT CONDITIONS SHOWING CONCEALED DEVIATIONS FROM THESE DRAWINGS. 13. IT IS THE RESPONSIBILITY OF THE GENERAL CONTRACTOR TO MAINTAIN COMPLIANCE WITH INSURANCE REQUIREMENTS OF THE TENANT AND OWNER AS STIPULATED IN THE CONTRACT DOCUMENTS.	1. IF ANY SUBSTITUTIONS ARE PROPOSED AND APPROVED FOR SPECIFIC EQUIPMENT, THE GENERAL CONTRACTOR WILL BE RESPONSIBLE FOR ALL COORDINATION INCLUDING HVAC, PLUMBING, ELECTRICAL, AND FIRE SAFETY EQUIPMENT. 2. EXISTING WORK WITH PRIOR WRITTEN APPROVAL OF THE ARCHITECT AND THE RETURN OF PROPER CREDIT. EXISTING WORK WHICH FITS THE SCHEME MAY BE REUSED. ALL OTHER WORK SHALL BE REMOVED UNLESS NOTED ON DRAWINGS OR HE GC SHALL CONTACT THE ARCHITECT FOR CLARIFICATIONS OR INTERPRETATIONS AS NECESSARY TO COMPLETE THE JOB. 3. ALL LABOR AND MATERIALS, AS INDICATED BY THE PLANS, SPECIFICATIONS, AND OTHER CONTRACT DOCUMENTS SHALL BE SUPPLIED BY THE CONTRACTOR AS PER GOVERNING STATE AND LOCAL CODES AND ANY AND ALL OTHER REGULATIONS AND CODES OF THE LOCAL JURISDICTION. ALL WORK AS REQUIRED BY INSPECTION AGENCIES HAVING JURISDICTION. 4. COORDINATE WORK OF TRADES AND SCHEDULE ELEMENTS OF ALTERATIONS, RENOVATION, AND DEMOLITION WORK BY PROCEDURES AND METHODS TO EXPEDITE COMPLETION OF THE WORK. 5. CONTRACT DOCUMENTS WILL NOT DEFINE PRODUCTS OR STANDARDS OF WORKMANSHIP PRESENT IN EXISTING CONSTRUCTION. CONTRACTOR SHALL DETERMINE PRODUCTS BY INSPECTION AND ANY NECESSARY TESTING, AND WORKMANSHIP BY USE OF THE EXISTING SAMPLE OF COMPARISON. 6. GC SHALL PROVIDE GENERAL CARPENTRY, AS REQUIRED FOR WORK WHICH MAY NOT FALL INTO JURISDICTION OF A SPECIFIC TRADE, BUT IS REQUIRED FOR PROPER JOB EXECUTION AND COMPLETION OF CONSTRUCTION. 7. ACCEPTANCE OF WORK SHALL BE SUBJECT TO OWNERS REPRESENTATIVE APPROVAL OF WORK IN PLACE AS WELL AS SHOP DRAWINGS AND SAMPLES OF MATERIALS AND EQUIPMENT. ALL SUBMITTALS SHALL BE CHECKED BY CONTRACTOR BEFORE SUBMITTAL TO OWNER & ARCHITECT. 8. ALL DIMENSIONS ARE TO FINISH FACE OF PARTITIONS, COLUMNS, ETC. OR TO WHERE SHOWN UNLESS OTHERWISE NOTED. 9. ALL WOOD IN CONTACT WITH CONCRETE SHALL BE PRESSURE-TREATED. 10. CALLING SHALL BE VINYL-X SEALANT (GUN-GRADE) OR AN APPROVED EQUAL. 11. UNLESS OTHERWISE INDICATED, EACH SUBCONTRACTOR AND GENERAL CONTRACTOR IS RESPONSIBLE FOR ADEQUATELY BRACING AND SUPPORTING ALL ITEMS FROM THE ROOF STRUCTURE FOR GRAVITY LOADS AND TO RESIST MOVEMENTS AS REQUIRED BY ALL APPLICABLE CODES. ANY BRACING IN A SIGNIFICANT VISUAL IMPACT IS SUBJECT TO ARCHITECTURAL REVIEW AND APPROVAL. THIS INCLUDES BUT IS NOT LIMITED TO ALL ITEMS BRACED TO ADJACENT TENANT. 12. FINAL CLEANING AT SUBSTANTIAL COMPLETION SHALL INCLUDE CLEANING OF ALL THE FINISHED WORK AND GLASS SURFACES; DUSTING OF ALL HORIZONTAL SURFACES; VACUUMING OF ALL CARPETED AREAS AND REMOVAL OF SPOTS, STAINS, SPILLS, ETC. ON ANY SURFACE INCURRED DURING THE CONSTRUCTION PERIOD. 13. ADJACENT TENANTS' GC SHALL INCLUDE REPAIRS TO ADJACENT TENANT SPACES WHEN WORK AFFECTS THOSE AREAS. WORK ON ADJACENT TENANT SPACES, SHALL NOT BE SCHEDULED DURING NORMAL WORKING HOURS, AND WITH PROPER COORDINATION WITH ADJACENT TENANT. 14. FINAL CLEANING AT SUBSTANTIAL COMPLETION SHALL INCLUDE CLEANING OF ALL THE FINISHED WORK AND GLASS SURFACES; DUSTING OF ALL HORIZONTAL SURFACES; VACUUMING OF ALL CARPETED AREAS AND REMOVAL OF SPOTS, STAINS, SPILLS, ETC. ON ANY SURFACE INCURRED DURING THE CONSTRUCTION PERIOD. 15. ADJACENT TENANTS' GC SHALL INCLUDE REPAIRS TO ADJACENT TENANT SPACES WHEN WORK AFFECTS THOSE AREAS. WORK ON ADJACENT TENANT SPACES, SHALL NOT BE SCHEDULED DURING NORMAL WORKING HOURS, AND WITH PROPER COORDINATION WITH ADJACENT TENANT.
DRAWINGS, NOTES & DIMENSIONS 1. THESE DRAWINGS ARE NOT TO BE USED FOR MAINTENANCE PURPOSES AS ACTUAL CONDITIONS MAY VARY FROM THOSE SHOWN ON DRAWINGS DUE TO CHANGE ORDERS, ALTERATIONS BY FIELD, FIELD CONDITIONS, ETC. a. THESE DRAWINGS AND RELATED DOCUMENTS DETAIL THE WORK FOR THE SPECIFIC BUILDING AREA INDICATED BY JOB NAME AND NUMBER AND LOCATION. THE DOCUMENTS REMAIN THE PROPERTY OF THE ARCHITECT AND MAY NOT BE USED FOR ANY OTHER PROJECT OR PURPOSE WITHOUT WRITTEN AUTHORIZATION OF THE ARCHITECT. b. DO NOT SCALE DRAWINGS. PROMPTLY CONTACT THE ARCHITECT IMMEDIATELY FOR CLARIFICATION OF ANY ERROR, OMISSION, OR DISCREPANCY. 2. WRITTEN DIMENSIONS TAKE PRECEDENCE OVER GRAPHIC REPRESENTATION. DETAIL DIMENSIONS TAKE PRECEDENCE OVER PLAN DIMENSION. 3. ALL 'HOLD' DIMENSIONS SHALL BE MONITORED TO ASSURE CORRECTNESS FOR COORDINATION WITH FURNISHING. ANY DIMENSION REVISIONS/MODIFICATIONS ARE TO BE BROUGHT TO ATTENTION OF PROJECT MANAGER FOR APPROVAL. 4. ALL VERTICAL DIMENSIONS SHALL BE TAKEN FROM 'FINISH' MARK OR OTHER SIMILAR GUIDE. 5. ESTABLISHED PRIOR TO START OF CONSTRUCTION, HIGH POINTS, LOW POINTS, IRREGULARITIES IN FLOOR SLAB, WHICH COULD AFFECT FABRICATION/INSTALLATION OF WORK OF OTHER TRADES OR VENDORS (E.G., CARBON, ETC.) CONTRACTORS), SHALL BE BROUGHT TO ATTENTION OF ARCHITECT AND PROJECT MANAGER OF TENANT. c. VARIATIONS IN FLOOR LEVEL, IN EXCESS OF 'X' FOR EVERY 10'-0" IN EVERY DIRECTION WILL REQUIRE LEVELING OF SLAB BY GC. LEVELING OF SLAB TO BE DONE AS REQUIRED READY TO RECEIVE TENANT FLOOR FINISHES. GC TO VERIFY SLAB CONDITIONS PRIOR TO BID SUBMISSION.	1. FOR ANY APPROVED NEW PENETRATIONS OR EXISTING PENETRATIONS THAT ARE NOT PROPERLY FIRE-RATED AND SEALED, THE CONFIGURATION IN THIS PACKAGE SHALL BE USED. 2. A FIRE-RATED CAULK OR SEALANT IS REQUIRED TO MAINTAIN FIRE-RATING. CONTRACTOR SHALL USE 3/4" FIRE BARRIER OF 2#W8+CAULK OR EQUIVALENT. 3. UL DESIGN SYSTEM NO. WU-4533 (FOR INSULATED PIPE) SHALL ALSO BE AN APPROVED PENETRATION SHOULD PENETRATION BE COORDINATED WITH THE OWNER PRIOR TO THE COMMENCEMENT OF WORK. IF SO STIPULATED IN THE OWNERS CONSTRUCTION CRITERIA, DEMONSTRATION SHALL BE SECURED IN WRITING. IF REQUIRED, THE OWNERS DESIGNATED SUBCONTRACTOR SHALL BE CONTRACTED TO PERFORM THE WORK. 14. IT IS THE RESPONSIBILITY OF THE GENERAL CONTRACTOR TO MAINTAIN COMPLIANCE WITH INSURANCE REQUIREMENTS OF THE TENANT AND OWNER AS STIPULATED IN THE CONTRACT DOCUMENTS.	1. SHOP DRAWINGS FOR ALL RELATED TRADES (PLUMBING, SPRINKLER, AND HVAC) SHALL BE SUBMITTED TO ARCHITECT FOR REVIEW/APPROVAL PRIOR TO MANUFACTURING AND INSTALLATION. A COORDINATED SHOP DRAWING FOR ALL VISIBLE CEILING ELEMENTS SHALL BY SUBMITTED. 2. ALL SYSTEMS AND EQUIPMENT INCLUDING HVAC, LIFE SAFETY, AND ENERGY MANAGEMENT FUNCTIONS THAT PENETRATE INTO ADJACENT TENANT SPACES SHALL BE IDENTIFIED AND COORDINATED WITH OWNERS ON-SITE MANAGER. 3. UTILITY SERVICE, LOCATE, IDENTIFY, AND SEAL OR CAP OFF INADVERTENT UTILITIES SERVING AREAS TO BE DEMOLISHED. 4. WHEN UNANTICIPATED MECHANICAL, ELECTRICAL OR STRUCTURAL ELEMENTS THAT CONFLICT WITH INTENDED FUNCTION OR DESIGN ARE ENCOUNTERED, INVESTIGATE AND MEASURE THE NATURE AND EXTENT OF CONFLICT AND PROMPTLY SUBMIT TO THE ARCHITECT IN WRITING. 5. HVAC SUPPLY, RETURN, EXHAUST GRILLS SHALL BE AS SPECIFIED IN MECHANICAL DRAWINGS. LOCATIONS SHALL BE PER APPROVED MECHANICAL PLANS. 6. INSULATION OF COLD WATER LINES AND DUCTS SHALL BE PROVIDED TO PREVENT CONDENSATION DAMAGE AND IN OBSERVANCE OF ENERGY CONSERVATION PRACTICES. 7. ATTACHMENTS OF VARIOUS HVAC ELEMENTS TO STRUCTURE SHALL BE APPROVED IN WRITING BY BUILDING STRUCTURAL CONSULTANT OR AUTHORIZED LANDLORD REPRESENTATIVE. 8. LIGHTING FIXTURES, EXT LIGHTS, ETC. SHALL BE PROVIDED BY GC. ARCHITECTURAL PLANS SHALL GOVERN OVER ELECTRICAL ENGINEERING PLANS SHALL PREVAIL IN QUESTIONS OF CIRCUITING AND SCOPE. 9. CUT SHEETS FOR LIGHT FIXTURES SHALL BE SUBMITTED BY GC FOR REVIEW/APPROVAL. SUBSTITUTIONS MUST BE APPROVED BY ARCHITECT. 11. MULTIPLE SWITCHES SHALL BE GANGED WITH SINGLE COMMON COVER PLATE. 12. ELECTRICAL WORK SHALL BE PERFORMED IN COORDINANCE WITH THE LATEST NATIONAL ELECTRICAL CODE AND ANY APPLICABLE STATE AND LOCAL CODES/ORDINANCES. 13. CLEARANCE FOR JOB COMPLETION, THE FOLLOWING SHALL BE SATISFIED: a. ALL LIGHT FIXTURES INTERIORS AND LENSES SHALL BE WIPED CLEAN OF ALL CONSTRUCTION DUST, OIL, GREASE, ETC. AND BE FULLY FUNCTIONING, MECHANICALLY AND ELECTRICALLY. b. ALL LAMPING WILL BE NEW AND FUNCTIONAL. c. EXISTING INCANDESCENT FIXTURES SHALL BE SIMILARLY CLEANED AND BE FUNCTIONAL AND SHALL BE AIMED IF CALLED FOR, PER REFLECTIVE CEILING PLAN. d. SERVICE LIGHT WITH SWITCH AND RECEPTACLE SHALL BE PROVIDED INSIDE CEILING PLENUM NEAR MECHANICAL AND OTHER EQUIPMENT REQUIRING POWER. SWITCHES SHALL HAVE CONTINUOUS INDICATOR LIGHT (LIGHTED IN 'ON' POSITION). LOCATIONS SHALL BE INDICATED ON A PLAN AND PROVIDED TO TENANT AND TO BUILDING MANAGER/ENGINEER. e. PROTECTION ALL ELECTRICAL ELEMENTS, WHEN INSTALLED, SHALL BE PROTECTED FROM DAMAGE BY OTHER TRADES. COVER PLATES SHALL BE INSTALLED AFTER FINISH MATERIALS HAVE BEEN APPLIED. 21. AVAILABILITY OF ADEQUATE POWER SERVICE SHALL BE VERIFIED BY ELECTRICAL CONTRACTOR, COSTS FOR ADDITIONAL CIRCUIT PANELS, TRANSFORMERS, ETC., IF REQUIRED, SHALL BE INCLUDED IN BASE BID. 22. CONNECTION OR SERVICES. ELECTRICAL CONTRACTOR SHALL PROVIDE METAL CONDUIT FOR CONNECTION OF TENANT TELEPHONE SYSTEM WITH BUILDING TELEPHONE CLOSET IF REQUIRED. 23. REFER TO SCOPE OF MECHANICAL, AND HVAC INSTALLATIONS FOR RELATED ELECTRICAL WORK TO BE INCLUDED. 24. SLEEVES SHALL BE PROVIDED BY GC TO ALLOW DATA TELEPHONE CABLES TO PASS THROUGH FULL-HEIGHT PARTITIONS AS REQUIRED SCOPE. TO BE DETERMINED BY COORDINATION WITH CABLE CONTRACTOR.
SITE CONDITIONS 1. THE GENERAL CONTRACTOR IS RESPONSIBLE FOR COORDINATING THE WORK OF ALL UTILITY COMPANIES AND PERFORMING ALL WORK REQUIRED BY THEM. THE CONTRACTOR IS RESPONSIBLE FOR PROPER COMPACTING OF UTILITY TRENCHES, BOTH INTERIOR AND EXTERIOR. THE CONTRACTOR SHALL PAY FOR AND OBTAIN ALL PERMITS AND CERTIFICATES OF OCCUPANCY. 2. MAINTAIN ACCESS TO EXISTING SIDEWALK AND OTHER ADJACENT OCCUPIED OR USED FACILITIES. DO NOT CLOSE OR OBSTRUCT WALKWAYS, OTHER OCCUPIED SPACES OR FACILITIES. 3. SITE ACCESS AND TEMPORARY CONTROL SHALL BE MAINTAINED AND DEBRIS-REMOVAL OPERATIONS TO ENSURE MINIMUM INTERFERENCE WITH ROAD TRAFFIC, SIDEWALKS, WALKWAYS AND OTHER ADJACENT OCCUPIED FACILITIES. CONTRACTOR TO COMPLY WITH ALL CODES AND OBTAIN PERMITS REQUIRED FOR TEMPORARY BARRIERS, ETC. 4. ERECT TEMPORARY PROTECTION, SUCH AS WALKS, FENCES, RAILINGS, CANOPIES AND COVERED PASSAGEWAYS, WHERE REQUIRED. 5. PROTECT EXISTING SITE IMPROVEMENTS AND LANDSCAPING THAT ARE TO REMAIN. 6. TEMPORARY FACILITIES: PROVIDE TEMPORARY BARRICADES AND PROTECTION REQUIRED TO PREVENT INJURY TO PEOPLE AND DAMAGE TO FACILITIES THAT ARE TO REMAIN WHEN REQUIRED, GC TO PROVIDE AN 8'-0" HIGH BARRICADE AT FRONT PROPERTY LINE. IF NEEDED OR REQUIRED BY CODE, GC TO OBTAIN BUILDING PERMIT FOR BARRICADE AND PAY ALL RELATED FEES. GENERAL CONTRACTOR IS RESPONSIBLE FOR COORDINATION OF ALL DELIVERIES AND WORK STAGING TO MINIMIZE THE OBSTRUCTION OF THE PUBLIC SIDEWALK. PROVIDE PROTECTION TO ENSURE SAFE PASSAGE OF PEOPLE AROUND DEMOLITION AREA AND TO AND FROM OCCUPIED PORTIONS OF THE BUILDING. EXIT PATHWAYS TO REMAIN PASSABLE AT ALL TIMES. 7. PROTECT WALLS, CEILINGS, FLOORS AND OTHER EXISTING FINISH WORK THAT ARE TO REMAIN OR THAT ARE EXPOSED DURING DEMOLITION. 8. TEMPORARY PARTITIONS, ERECT AND MAINTAIN FLOOR TO CEILING OUTSTOP PARTITIONS AND TEMPORARY ENCLOSURES TO LIMIT DUST AND DIRT MIGRATION AND TO SEPARATE OCCUPIED AREAS FROM PUMES AND NOISE.	1. REPAIR OR REMOVAL OF HAZARDOUS OR UNSANITARY CONDITIONS 2. REMOVAL OF ABANDONED ITEMS AND ITEMS SERVING NO USEFUL PURPOSE, SUCH AS ABANDONED PIPING, CONDUIT, AND WIRING & EXHAUST SYSTEMS OR WIRING/PIPE HANGERS 3. REMOVAL OF UNSUITABLE OR EXTRANEOUS MATERIALS NOT MARKED FOR SALVAGE, SUCH AS ABANDONED FURNISHINGS AND EQUIPMENT, AND DEBRIS SUCH AS ROTTEN WOOD, RUSTED METALS, AND DETEIORATED CONCRETE 4. CLEANING OF SURFACES AND REMOVAL OF SURFACE FINISHES AS NEEDED TO INSTALL NEW WORK AND FINISHES 1. PERFORM CUTTING AND REMOVAL WORK TO REMOVE THE MINIMUM NECESSARY AND IN A MANNER TO AVOID DAMAGE TO ADJACENT WORK 9. CUT FINISH SURFACES SUCH AS MASONRY, GYPSUM WALLBOARD, STUCCO, WALLCOVERING, TILE, PLASTER OR METALS BY METHODS TO TERMINATE SURFACES ON A STRAIGHT LINE AT A NATURAL POINT OF DIVISION. h. PROTECT FROM DAMAGE TO EXISTING FINISHES, EQUIPMENT, AND ADJACENT WORK WHICH IS SCHEDULED TO REMAIN. i. SALVAGE SUFFICIENT QUANTITIES OF CUT OR REMOVED MATERIAL TO REPLACE DAMAGED WORK OF EXISTING CONSTRUCTION AS SPECIFIED ON THE DRAWINGS. 7. REMOVE OR EXTEND EXISTING PLUMBING, OR AC LINES IN AREAS WHERE DEMOLITION WILL OCCUR. 8. PROVIDE SAME PRODUCTS OR TYPES OF CONSTRUCTION AS THAT IN EXISTING STRUCTURE, AS NEEDED TO PATCH, EXTEND OR MATCH EXISTING WORK. QUALITY OF PATCHED OR EXTENDED WORK SHALL BE NOT LESS THAN THAT SPECIFIED FOR NEW WORK. 9. PRESENCE OF A PRODUCT, FINISH, OR TYPE OF CONSTRUCTION, REQUIRES THAT PATCHING, EXTENDING OR MATCHING BE PERFORMED AS NECESSARY TO MAKE WORK COMPLETE AND CONSISTENT TO IDENTICAL STANDARDS OF QUALITY 10. WHERE PARTITIONS ARE REMOVED, PATCH FLOORS, WALLS, AND CEILINGS WITH FINISH MATERIALS TO MATCH EXISTING 11. WHERE REMOVAL OF PARTITIONS RESULTS IN ADJACENT SPACES BECOMING ONE, REMOVE FLOORS, WALLS, AND CEILING TO PROVIDE SMOOTH PLACES WITHOUT BREAKS, STEPS, OR BULKHEADS 12. WHERE NEW WORK ABUTS OR FINISHES FLUSH WITH EXISTING WORK, MAKE A SMOOTH AND FLAMELESS TRANSITION. PATCHED WORK SHALL MATCH EXISTING AND ADJACENT WORK IN TEXTURE AND APPEARANCE SO THAT THE PATCH OR TRANSITION IS INVISIBLE AT A DISTANCE OF 5 (FIVE) FEET 13. WHEN FINISHED SURFACES ARE CUT IN A WAY THAT A SMOOTH TRANSITION WITH NEW WORK IS NOT POSSIBLE, TERMINATE EXISTING SURFACE IN A NEAT MANNER ALONG A STRAIGHT LINE AT A NEUTRAL LINE OF DIVISION AND PROVIDE TRIM APPROPRIATE TO FINISHED SURFACE 14. REMOVE EXISTING GYPSUM WALLBOARD CEILING AS REQUIRED TO ACCOMMODATE NEW EQUIPMENT AND REPLACE CEILING SYSTEM WITH GYPSUM WALLBOARD FINISH IN A TEXTURE AS SPECIFIED. PROVIDE CALCULUS AS REQUIRED. 15. PATCH EXISTING HOLD-UPS IN SLAB AND THOSE RESULTING FROM THE CONSTRUCTION PROCESS SHALL BE FILLED/PREPARED AND SURFACE PATCHED SMOOTH AND LEVEL WITH ADJACENT FLOOR SURFACES. APPROPRIATE FIRE RATED MATERIALS THAT MEET CODE ARE TO BE USED. SEE DETAILS AND PENETRATION NOTE.	1. BURGULAR INTRUSION PREVENTION MEASURES SHALL COMPLY WITH CHAPTER 38 "SECURITY AND FORCED ENTRY PREVENTION" OF THE SOUTH FLORIDA BUILDING CODE AND/OR ANY UPDATED TEXT WITHIN FLORIDA BUILDING CODE, 2020. 2. EXTERIOR EXIT DOORS, IF OPERABLE FROM THE EXTERIOR, SHALL HAVE AT LEAST ONE LOCK THAT IS KEY-OPERATED FROM THE EXTERIOR. 3. LOCKS ON EXTERIOR DOORS SHALL BE A MINIMUM OF 6000 POSSIBLE KEY CHANGES OR LOCKING COMBINATIONS. 4. EXTERIOR DOORS SERVING AS PRIMARY MEANS OF EGRESS SHALL BE EQUIPPED WITH A COMBINATION DEAD LATCH AND A DEAD-BOLT DEVICE WHICH SHALL COMPLY WITH GRAC 2101 AND/OR ANY UPDATED TEXT WITHIN FLORIDA BUILDING CODE, 2020. 5. LOCKS ON DOORS, WHERE SUCH LOCKS ARE REQUIRED TO BE INTRUSION AND BURGLAR RESISTANT, SHALL BE CAPABLE OF RESISTING A FORCE OF 300 LBS. APPLIED IN ANY MOVABLE DIRECTION, AND OTHERWISE BE IN ACCORDANCE WITH THE RESISTANCE STANDARDS SET FORTH IN ANY OTHER OR ANY UPDATED TEXT WITHIN FLORIDA BUILDING CODE, 2020. 6. THE ACTIVE LEAF OF PAIRS OF SWINGING DOORS TO THE EXTERIOR SHALL HAVE LOOKS AS REQUIRED FOR SINGLE SWINGING DOORS OR BE PROVIDED WITH MULTIPLE POINT LOOKS WHICH CONTAIN INSERTS, EACH WITH 5/8" THROW BOLTS AND CYLINDER LOCK FRONT MAIN ENTRANCE DOOR SHALL BE PROVIDED WITH A DOOR SCOPE OR VISION PANEL, IF APPLICABLE. REFLECTIVE CEILING AND LIGHT SPECIFICATIONS * CEILING AREA TO BE LEFT FREE OF ABANDONED PIPING, HANGERS, BLOCKING AND OTHER SUCH ITEMS, WHERE APPLICABLE, WHERE FINISH CEILING IS REQUIRED. THE FOLLOWING NOTES SHALL APPLY. 1. GC SHALL VERIFY CONFORMANCE WITH LOCAL AND STATE CODES AND BUILDING STANDARDS BEFORE SUBMITTING BIDS. 2. INSPECTIONS, AS REQUIRED BY LOCAL AUTHORITIES SHALL BE COORDINATED BY GC PRIOR TO CLOSING OF CEILING, IF APPLICABLE.

NOTE :

THIS DRAWING IS PROPERTY OF SV DESIGN, INC. AND IS NOT TO BE REPRODUCED OR COPIED IN WHOLE OR IN PART WITHOUT THE PRIOR WRITTEN CONSENT OF SV DESIGN, INC. THIS DRAWING IS TO BE USED FOR THE PROJECT AND SITE SPECIFICALLY IDENTIFIED HEREIN. THE SCALES ARE AS STATED. THE CONTRACTOR SHALL CAREFULLY REVIEW ALL DIMENSIONS AND CONDITIONS SHOWN AND IMMEDIATELY NOTIFY THE ARCHITECT AS TO ANY ERRORS, OMISSIONS, OR INCONSISTENCIES DISCOVERED. COPYRIGHT © SV DESIGN, INC.

CLIENT :

ALBERT MILO
11901 SW 63RD AVE
PINECREST, FL 33132

PROJECT INFORMATION :

MILO RESIDENCE
11901 SW 63RD AVE
PINECREST, FL 33156

ARCHITECT :

SV DESIGN, INC.
1900 CORAL WAY #301, MIAMI, FL 33145
T. 766.556.3799 F. 305.856.7478 www.svdesigninc.com

PROJECT INFORMATION :

MILO RESIDENCE
NEW SINGLE FAMILY HOME
11901 SW 63RD AVE
PINECREST, FL 33156
PERMIT SET
APRIL 25, 2025

LOCATION MAP :



STRUCTURAL ENGINEER :

Alex Kondrat & Associates, Inc.
3105 NW 107 AVENUE
SUITE 605
DORAL, FL 33172
C.A. NO:9717
305.387.5770

MEP ENGINEER :

RPA ENGINEERING
7930 SW 197TH STREET
MIAMI, FL 33015
305.308.9857 OFFICE
305.829.3647 FAX

LANDSCAPE CONSULTANT :

FLORÁ
LANDSCAPE
ARCHITECTURE
+ DESIGN

DRAWING INDEX :

SHEET	DESCRIPTION
A0.0	NOTES, ABBREVIATIONS, SYMBOLS, INDEX, LOCATION MAP, ZONING
A1.1	SITE PLAN
G1.1	GRADING PLAN
A1.2	ZONING DIAGRAMS
A1.3	ZONING DIAGRAMS
A1.4	DRIVEWAY PLAN DETAIL
A1.5	POOL DECK PLAN DETAIL
A1.6	SITE ELEVATIONS
A1.7	SITE PLAN DETAILS
A2.1	FIRST FLOOR PLAN
A2.2	SECOND FLOOR PLAN
A2.3	ROOF PLAN
A3.1	FIRST FLOOR CEILING PLAN
A3.2	SECOND FLOOR CEILING PLAN
A4.1	ELEVATIONS 01 & 02
A4.2	ELEVATIONS 03 & 04
A4.3	SECTIONS AA & BB
A4.4	SECTIONS CC & DD
A4.5	SECTIONS EE & FF
A4.6	SECTIONS GG & HH
A5.1	WALL SECTIONS
A5.2	WALL SECTIONS
A5.3	WALL SECTIONS
A5.4	WALL SECTIONS
A5.5	WALL SECTIONS
A6.1	STAIR DETAILS
A6.2	STAIR DETAILS
A6.3	EAVE DETAILS
A6.4	PRECAST DETAILS
A7.1	SCHEDULES / DETAILS
A7.2	SCHEDULES / DETAILS
L-0	LANDSCAPE INDEX
L-1	LANDSCAPE PLAN
L-2	LANDSCAPE DETAILS
TD-1	TREE DISPOSITION PLAN
TD-2	TREE LIST
S0	STRUCTURAL SCHEDULES / NOTES
S0.1	STRUCTURAL SCHEDULES / NOTES
S1	STRUCTURAL FOUNDATION PLAN
S2	STRUCTURAL SECOND FLOOR FRAMING PLAN
S3	STRUCTURAL ROOF PLAN
S4	STRUCTURAL DETAILS
S5	STRUCTURAL DETAILS
S6	STRUCTURAL DETAILS
S7	STRUCTURAL SECTIONS
S8	STRUCTURAL SECTIONS
S9	STRUCTURAL ELEVATIONS
M1.1	FIRST FLOOR MECHANICAL PLAN
M1.2	SECOND FLOOR MECHANICAL PLAN
M2.1	MECHANICAL SCHEDULES / NOTES
M2.2	MECHANICAL DETAILS
E1.1	ELECTRICAL SITE PLAN
E1.2	FIRST FLOOR ELECTRICAL LIGHTING PLAN
E1.3	FIRST FLOOR ELECTRICAL POWER PLAN
E1.4	SECOND FLOOR ELECTRICAL LIGHTING PLAN
E1.5	SECOND FLOOR ELECTRICAL POWER PLAN
E2.1	ELECTRICAL SCHEDULES / NOTES
E2.2	ELECTRICAL RISER DIAGRAM
P1.1	PLUMBING SITE PLAN
P1.2	FIRST FLOOR SANITARY PLAN
P1.3	FIRST FLOOR WATER PLAN
P1.4	SECOND FLOOR SANITARY PLAN
P1.5	SECOND FLOOR WATER PLAN
P2.1	PLUMBING DETAILS / NOTES / SCHEDULES
P2.2	PLUMBING DETAILS

PROJECT DATA :

A. GENERAL	C. ZONING DATA
PROJECT LOCATION: 11901 SW 63RD AVE, PINECREST, FL 33156	ZONING DESIGNATION: EU-1
SCOPE OF WORK: 2-STORY NEW SINGLE FAMILY RESIDENCE	FLOOD ZONE: "X"
CONSTRUCTION: (TYPE 11B WITH INTERIOR WOOD/METAL FRAMING)	GROSS LOT: 40,118 SF
OCCUPANCY: R-3, SINGLE FAMILY RESIDENTIAL	SETBACKS: ALLOWED PROPOSED
FLOOD ZONE: "X"	FRONT (WEST) 50'-0" 54'-1"
	SIDES SOUTH SIDE 20'-0" 24'-2"
	NORTH SIDE 20'-0" 20'-1"
	REAR (EAST) 25'-0" 143'-5"
B. LEGAL DESCRIPTION	
FOLIO: 20-50-12-024-0050	
COCHRANE PARK PB 66-136	
LOT SIZE: 40,118 SF	
OR 9432-1225	
FAU/ 30-90-12-024-0050	

SEAL :

Digitally signed by Antonio O Sosa
Date: 2025.05.07
16:35:27 -0400

DRAWING INFORMATION :

ISSUED 04.25.25

SHEET :

A0.0

ZONING LEGEND :

ZONING DESIGNATION: EU-1		ALLOWED:	PROPOSED:		
FLOOD ZONE:	X	MAX LOT COVERAGE: (TWO STORY)	8,023.6 SF (20.0%)	7,493 SF (18.7%)	
LOT SIZE:	40,118 SF	IMPERVIOUS AREA: (MAXIMUM)	18,053.1 SF (45.0%)	14,598 SF (36.4%)	
SETBACKS:	ALLOWED:	PROPOSED:	GREEN SPACE (MINIMUM)	22,064.9 SF (55.0%)	25,048.8 SF (62.4%)
FRONT (WEST)	50'-0"	54'-1"	MAX F.A.R.:		
SIDE (NORTH)	20'-0"	20'-1"	FIRST FLOOR	8,023.6 SF (20.0%)	7,493 SF (18.7%)
SIDE (SOUTH)	20'-0"	24'-2"	SECOND FLOOR	4,011.8 SF (10.0%)	3,998 SF (9.9%)
REAR (EAST)	25'-0"	143'-5"			
MAX HEIGHT: (TWO STORY)	35'-0"	32'-2 1/2"			

RAINWATER NOTE :

ALL RAINWATER TO BE RETAINED ON PRIVATE PROPERTY.

SITE GATE NOTE :

PER FBC RESIDENTIAL - R4101.17.1.8 GATES THAT PROVIDE ACCESS TO A POOL MUST OPEN IN THE DIRECTION AWAY FROM THE POOL WITH SELF CLOSING, SELF LATCHING HARDWARE.

SITE WALL NOTE :

2' MAX HEIGHT ON SITE WALL ALONG BBL WITHIN VISIBILITY AREAS.

TREE NOTE :

SEE L1.1, TREE DISPOSITION PLAN FOR ALL TREES TO BE REMOVED.

GENERAL NOTE :

ALL ELECTRICAL CONDUITS TO BE INSTALLED WITHIN PRIVATE PROPERTY.

FINISH FLOOR NOTE :


HIGHEST CROWN OF ROAD IS ON S.W. 63RD AVENUE, 18.24' (NGVD). RESIDENCE IS IN FLOOD ZONE "X". MINIMUM FINISH FLOOR HEIGHT, 18.24' + 67"(8") = 18.91'. 18.50' (NGVD) ESTABLISHED AS FINISH FLOOR ELEVATION.

SEPTIC TANK NOTE :

THERE ARE NO PERTINENT FEATURES ON ADJACENT PROPERTIES OR ACROSS THE STREET THAT MAY AFFECT THE ONSITE SEWAGE TREATMENT AND DISPOSAL SYSTEM INSTALLATION.

AREA CALCULATION

TOTAL A/C	9,086 SF
TOTAL NON A/C	2,405 SF
TOTAL	11,491 SF

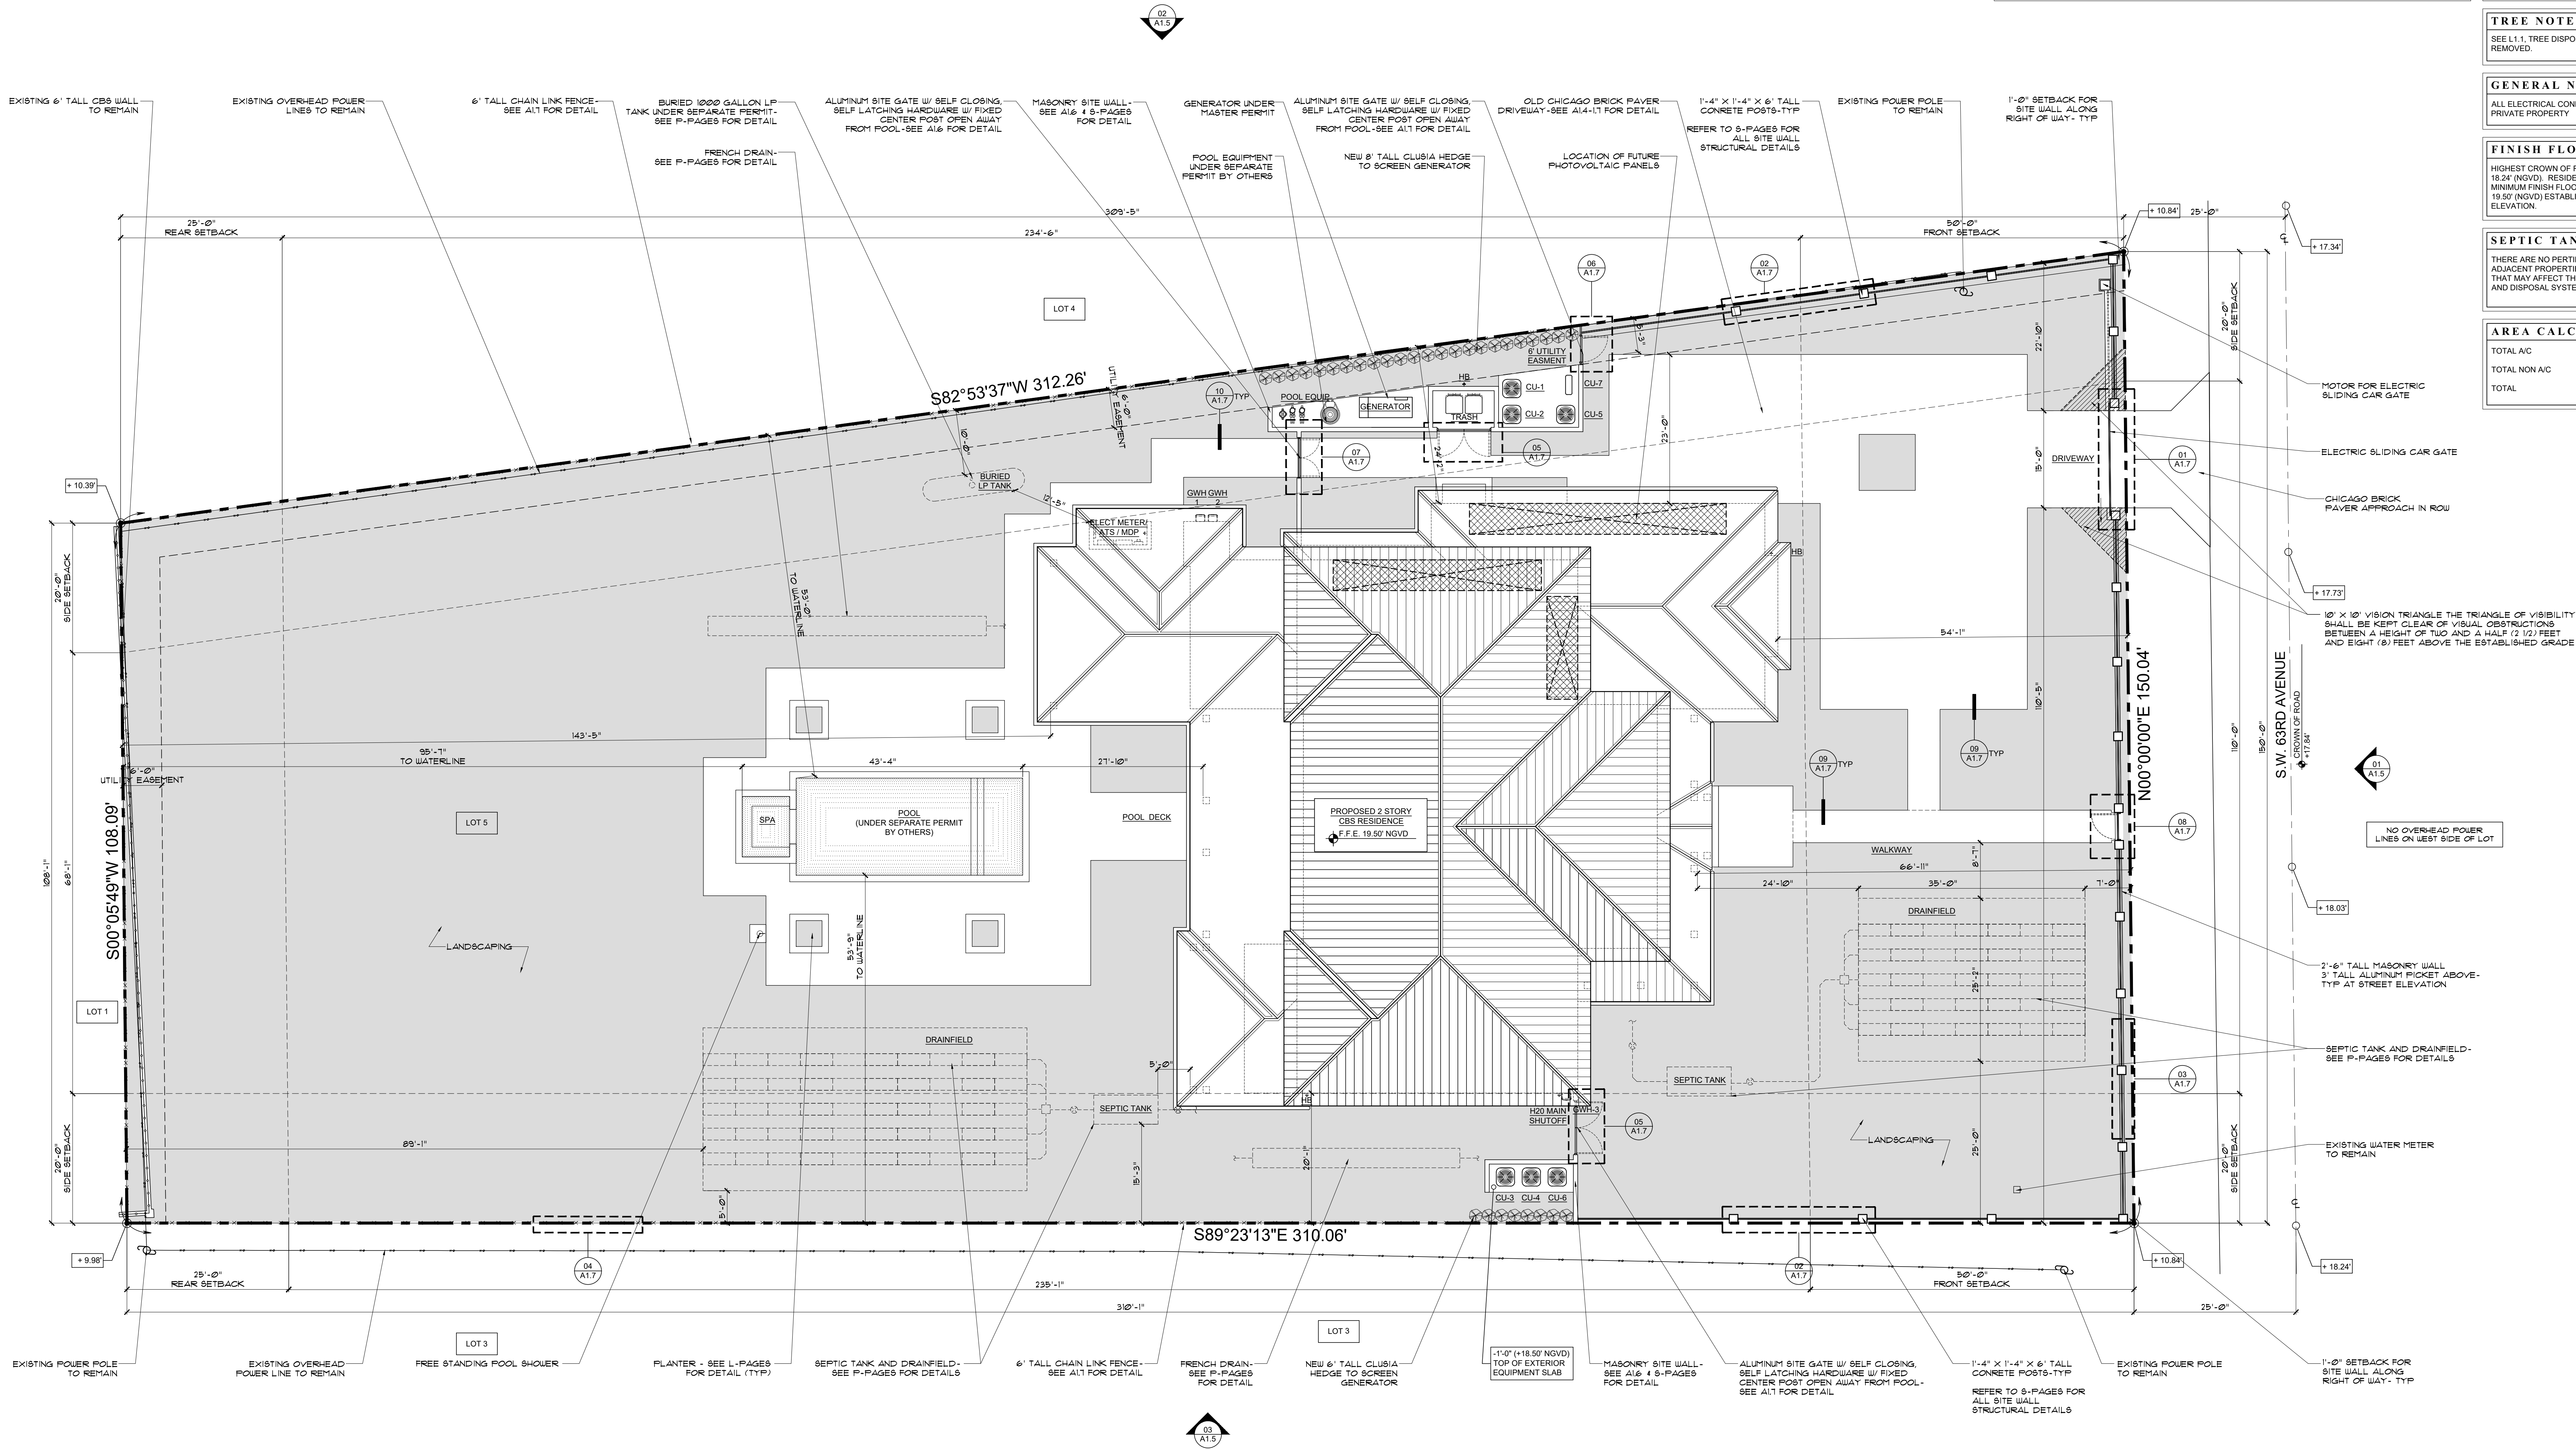

NOTE :

THIS DRAWING IS PROPERTY OF SV DESIGN, INC. AND IS NOT TO BE REPRODUCED OR COPIED IN WHOLE OR IN PART WITHOUT THE PRIOR WRITTEN CONSENT OF SV DESIGN, INC. THIS DRAWING IS TO BE USED FOR THE PROJECT AND SITE SPECIFICALLY IDENTIFIED HEREIN. THE SCALES ARE AS STATED. THE CONTRACTOR SHALL CAREFULLY REVIEW ALL DIMENSIONS AND CONDITIONS SHOWN AND IMMEDIATELY NOTIFY THE ARCHITECT AS TO ANY ERRORS, OMISSIONS, OR INCONSISTENCIES DISCOVERED. COPYRIGHT © SV DESIGN, INC.

CLIENT :

ALBERT MILO
11901 SW 63RD AVE
PINECREST, FL 33132

PROJECT INFORMATION :

MILO RESIDENCE
11901 SW 63RD AVE
PINECREST, FL 33156

ARCHITECT :

SV DESIGN, INC.
1900 CORAL WAY #301, MIAMI, FL 33145
T. 786.356.3799 F. 305.856.7478 www.svdesigninc.com

SEAL :


THIS ITEM HAS BEEN DIGITALLY SIGNED AND SEALED BY ANTHONY D. SOGA ON THE DATE INDICATED TO THE SEAL. PRINTED COPIES OF THIS DOCUMENT ARE NOT CONSIDERED SIGNED AND SEALED AND THE SIGNATURE MUST BE VERIFIED ON ANY ELECTRONIC COPIES.


DRAWING INFORMATION :

ISSUED 04.25.25


SHEET :

A1.1

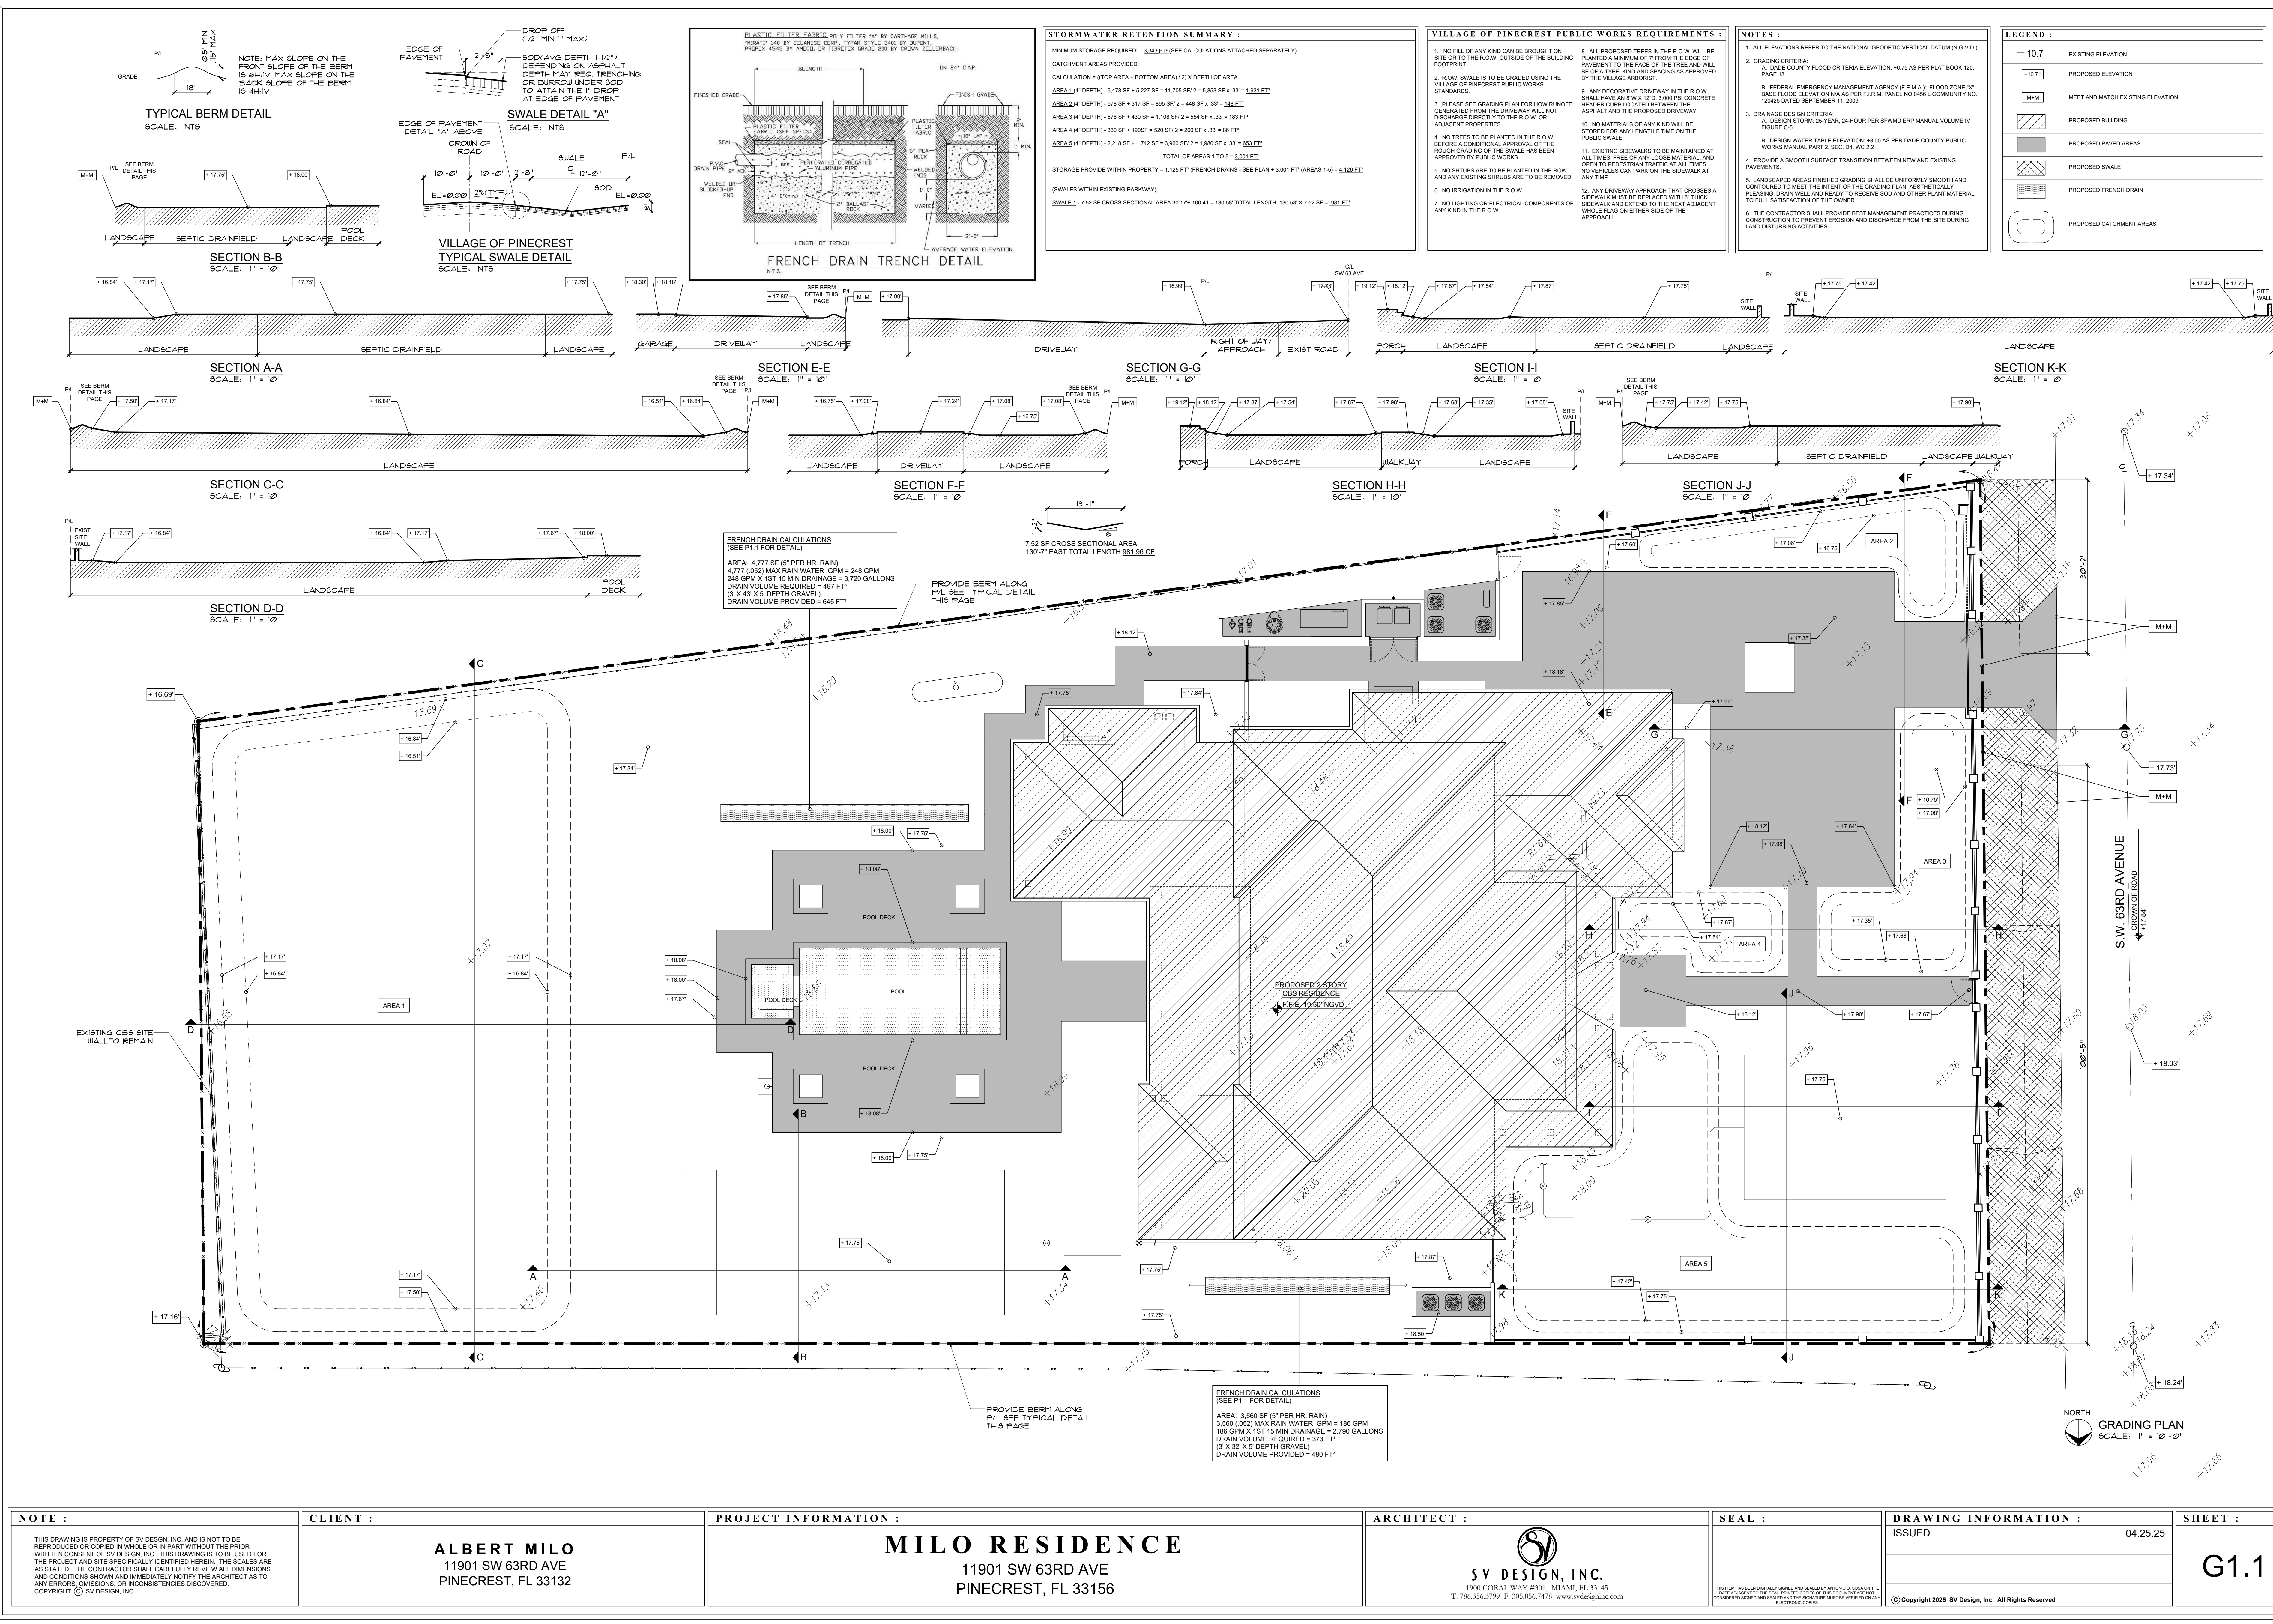

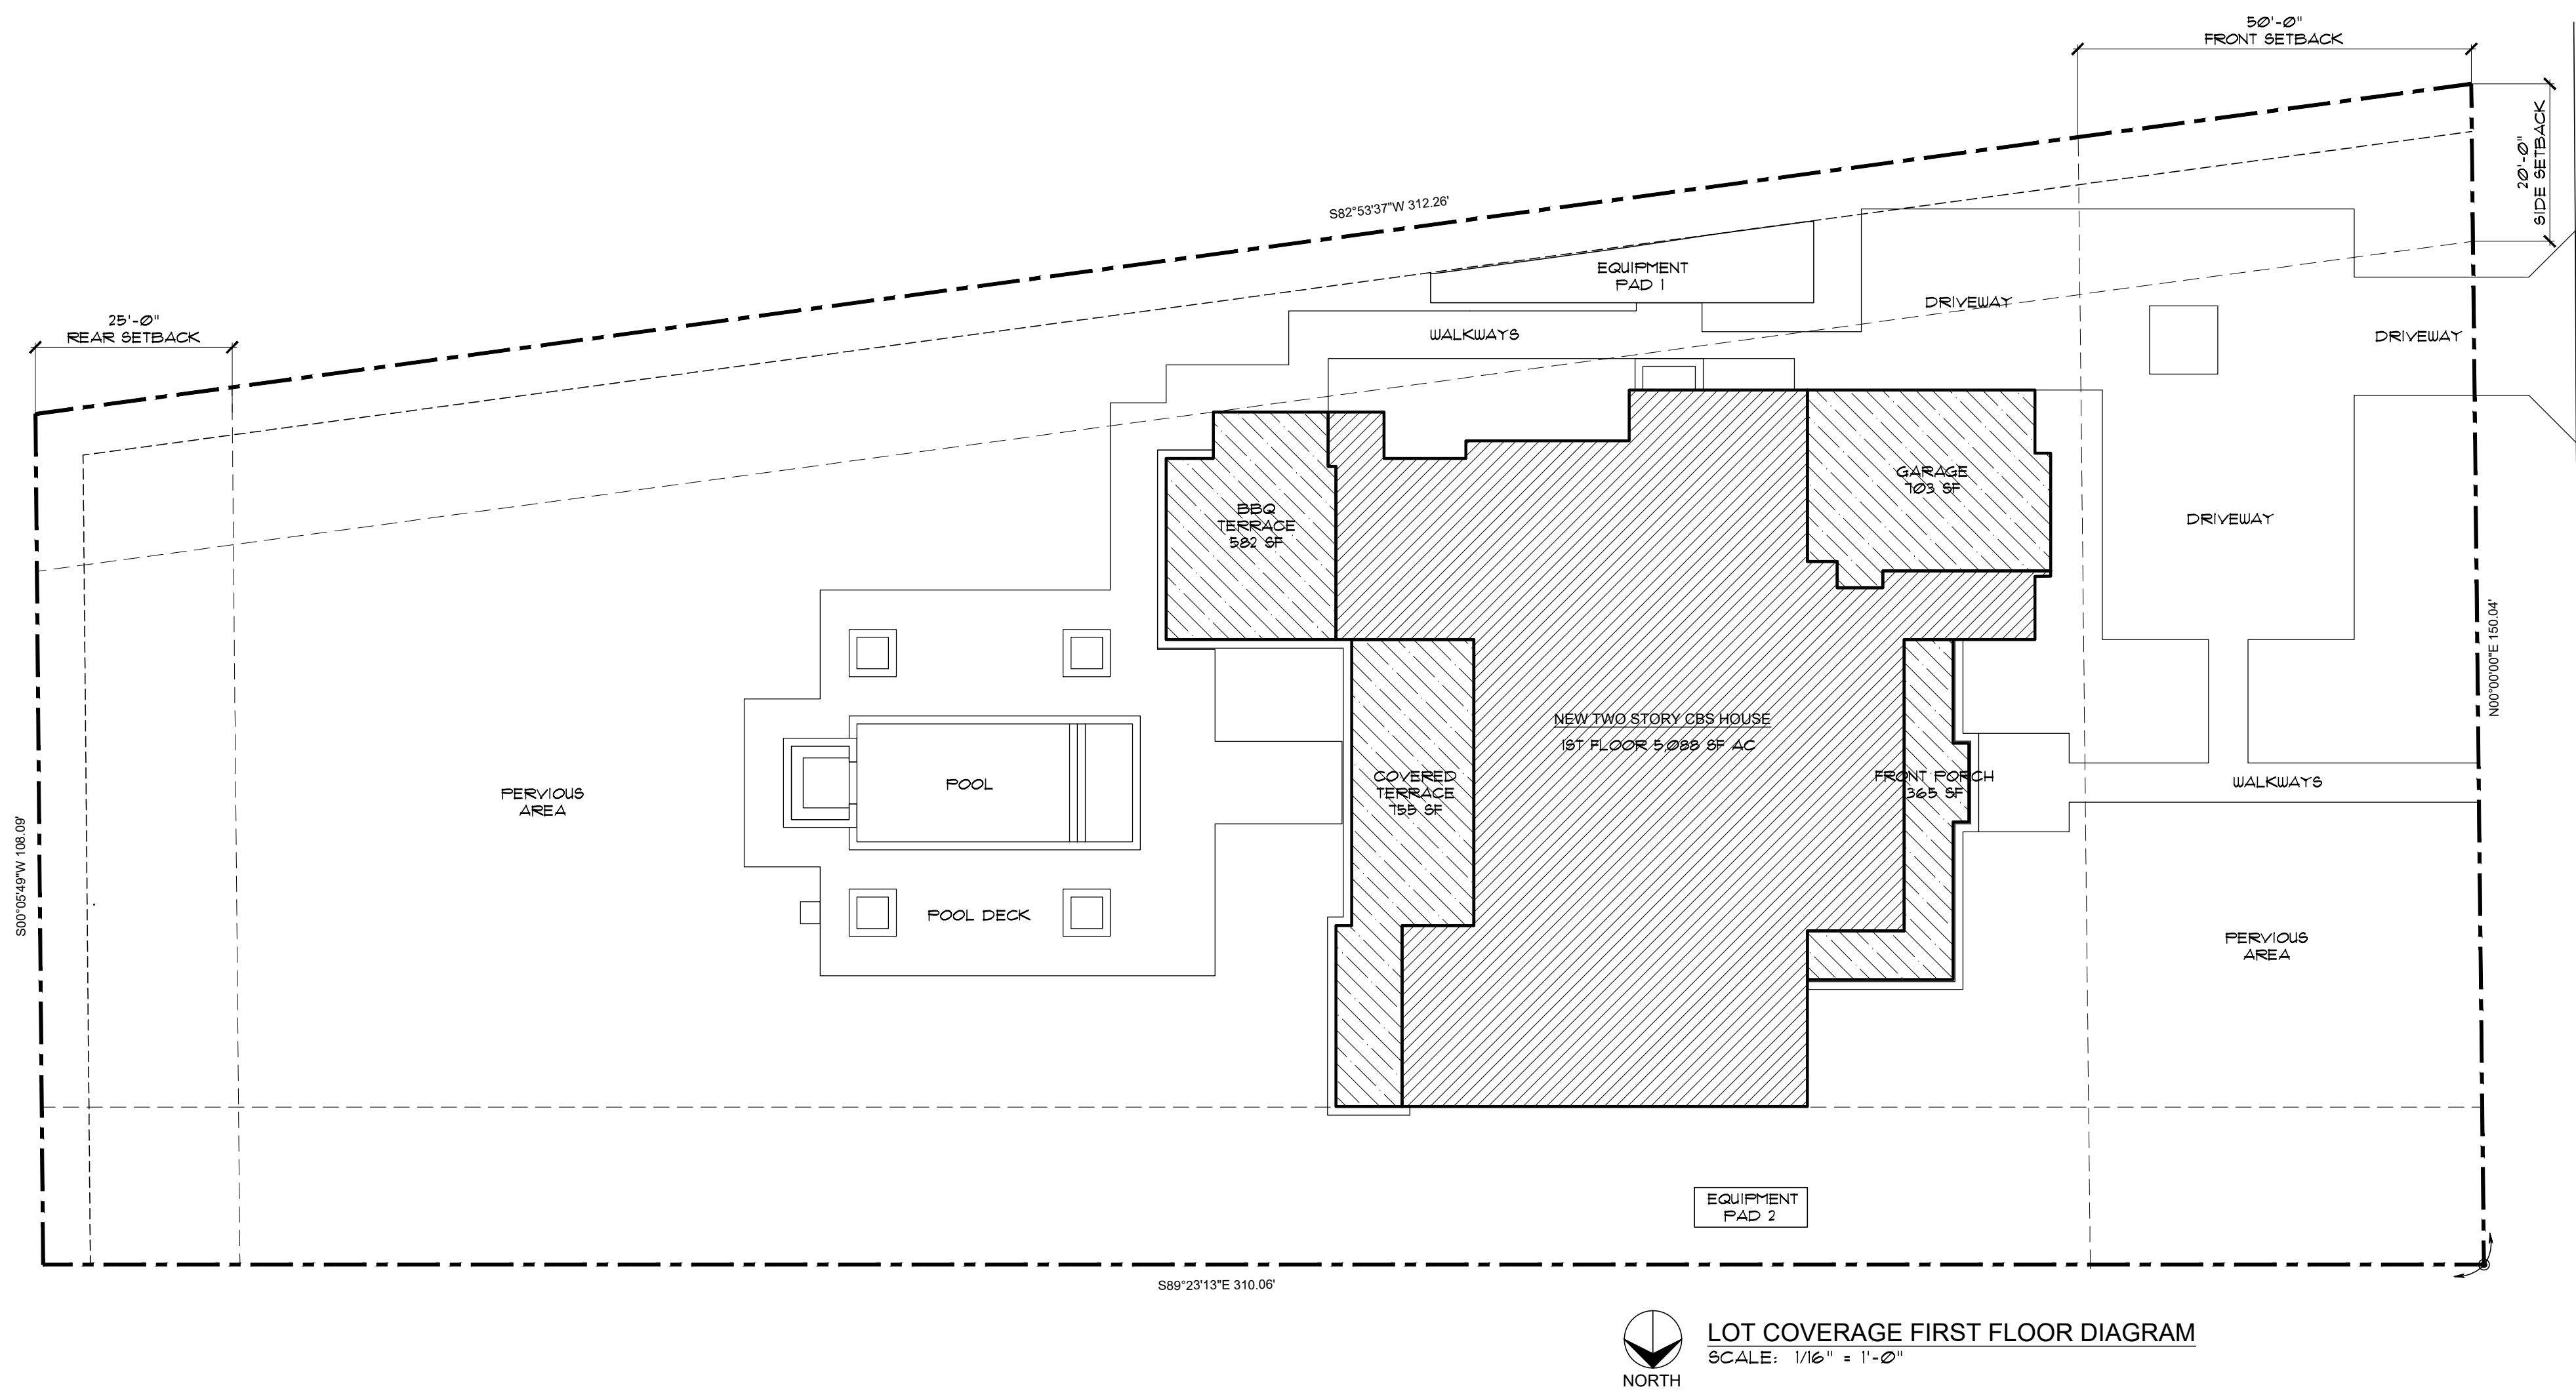

LOT COVERAGE FIRST FLOOR CALCULATION			
LOT SIZE:	40,118 SF (100%)	LOT COVERAGE BREAKDOWN	
MAX LOT COVERAGE:	8,023.6 SF (20%)	FRONT PORCH	365 SF
PROPOSED LOT COVERAGE:	7,493 SF (18.66%)	POOL AREA	5,098 SF
		GARAGE	103 SF
		COVERED TERRACE	755 SF
		BBQ COVERED TERRACE	582 SF
		TOTAL	7,494 SF

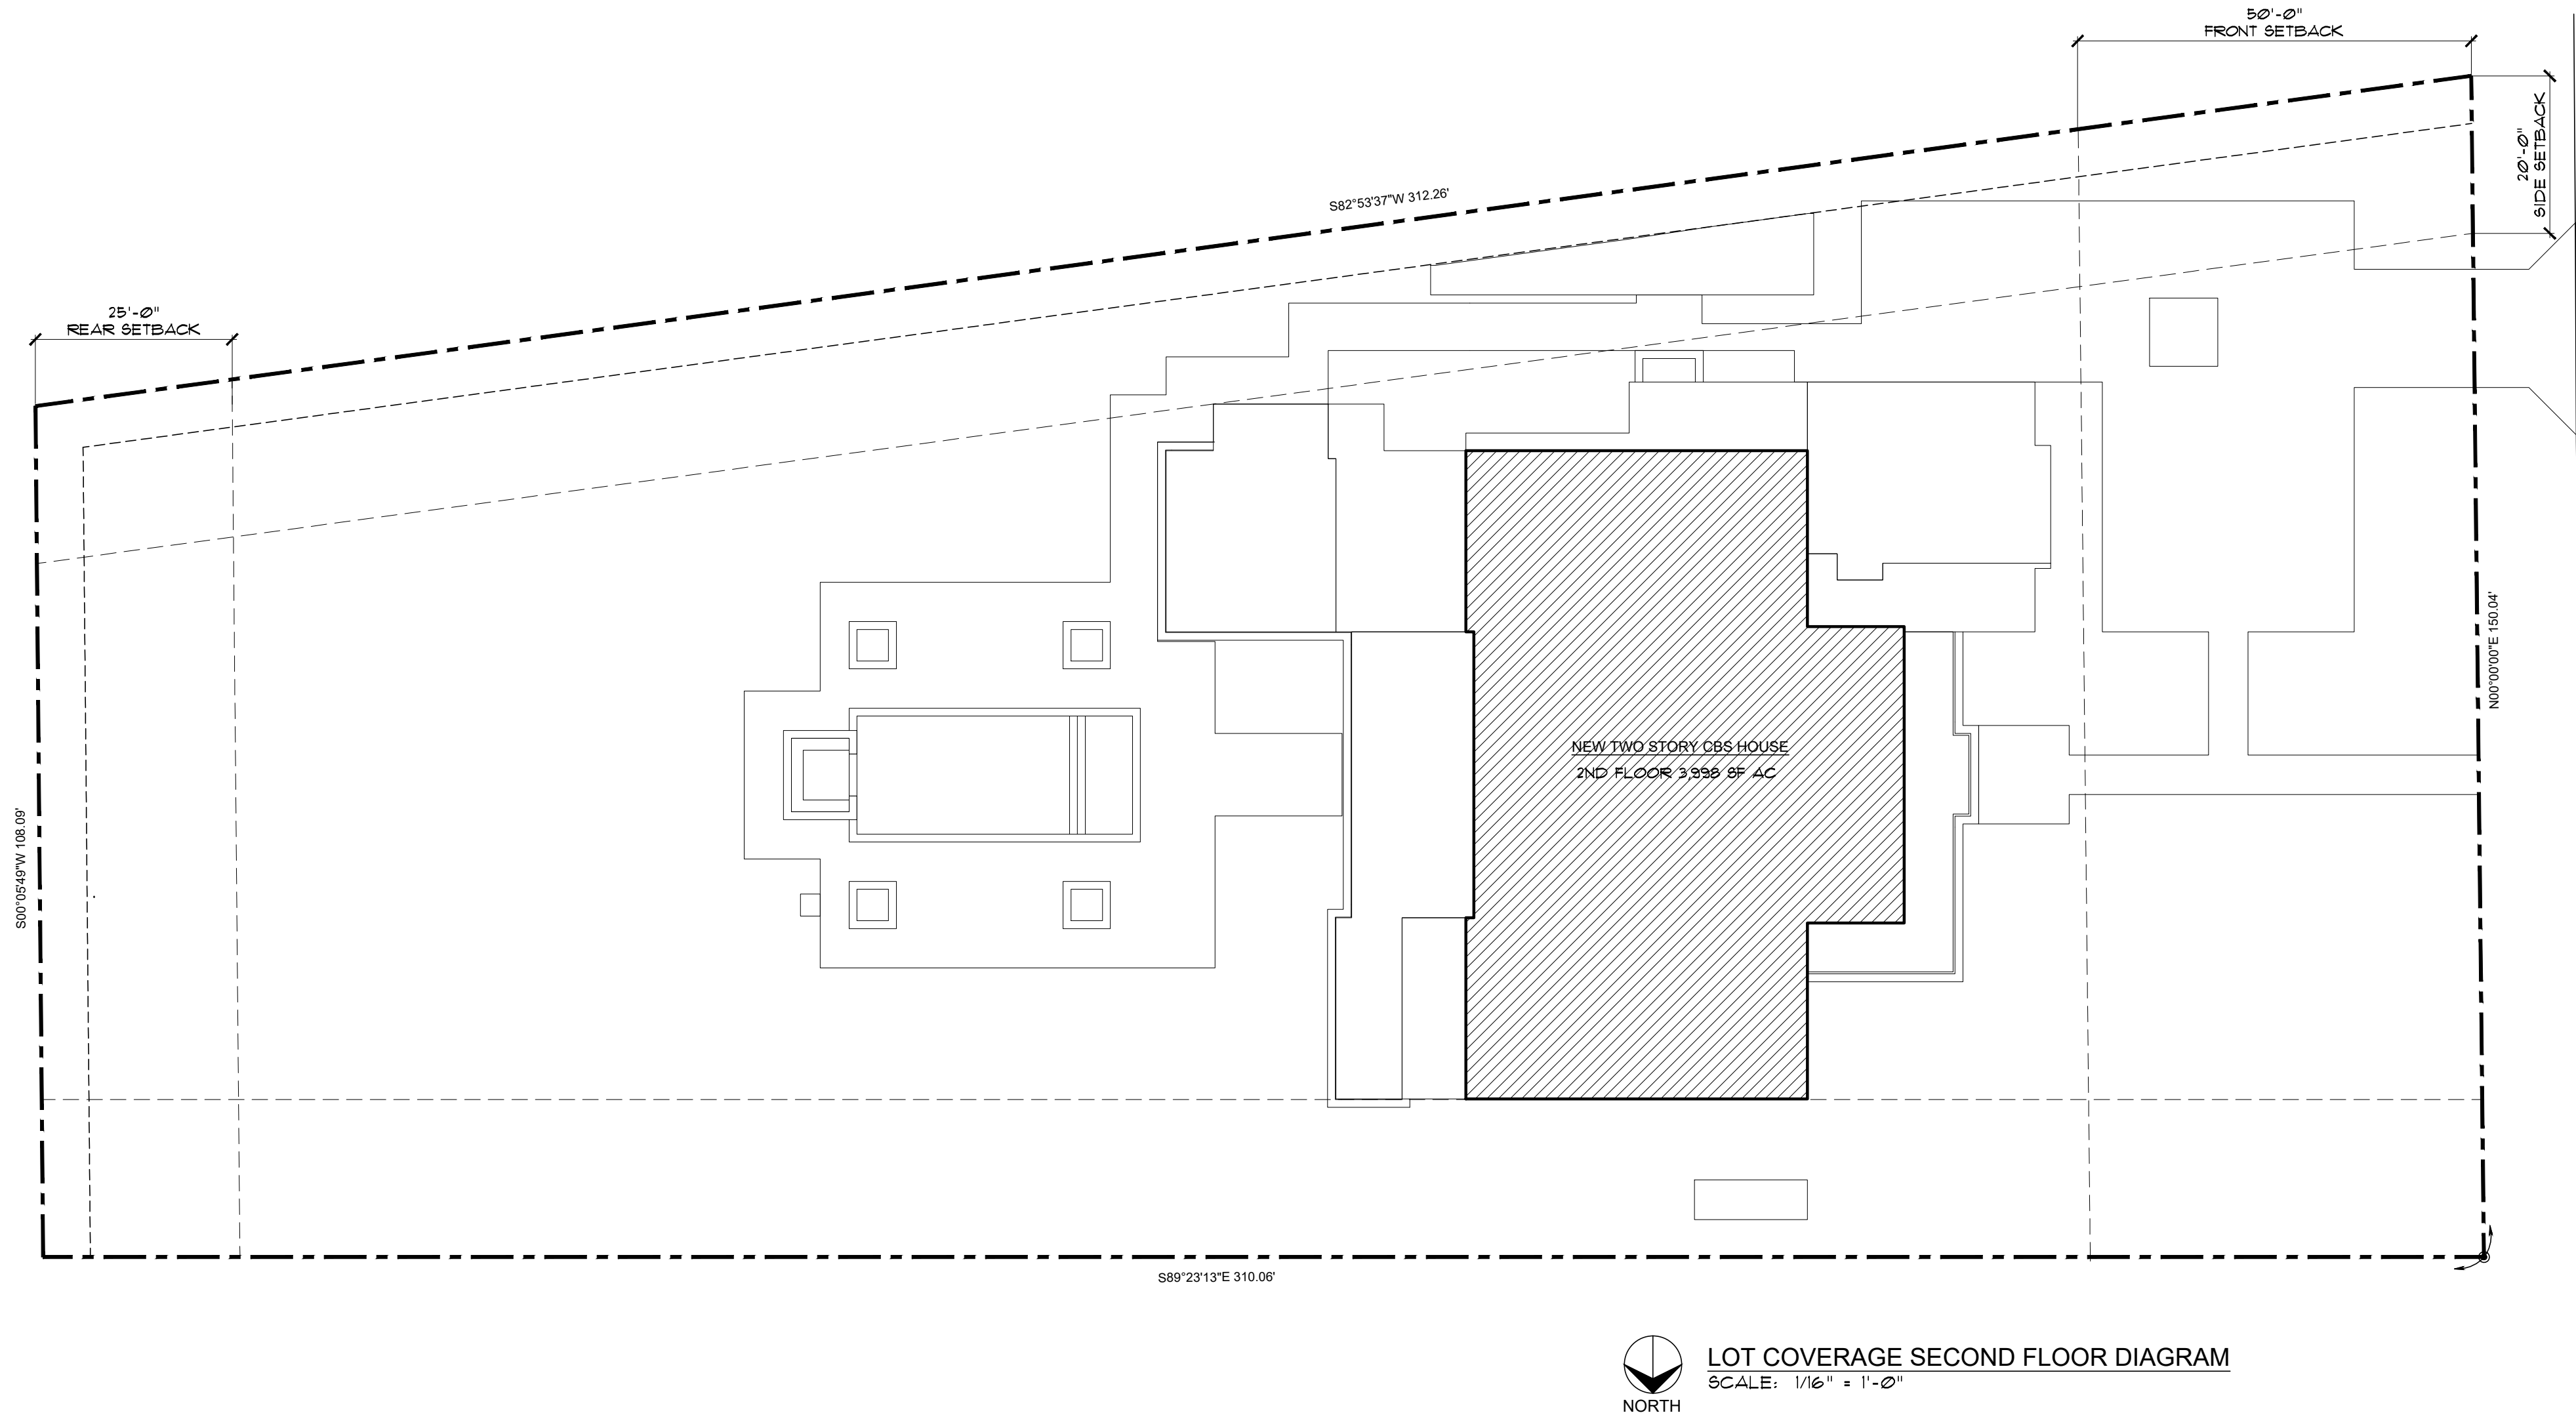

LOT COVERAGE SECOND FLOOR CALCULATION		
LOT SIZE:	40,118 SF (100%)	
MAX FAR:	8,023.6 SF (20%)	
FIRST FLOOR	8,023.6 SF (20%)	
SECOND FLOOR	4,011.8 SF (10%)	
PROPOSED FAR:	7,493 SF (18.66%)	
FIRST FLOOR	7,493 SF (18.66%)	
SECOND FLOOR	3,398 SF (8.35%)	

NOTE :

THIS DRAWING IS PROPERTY OF SV DESIGN, INC. AND IS NOT TO BE REPRODUCED OR COPIED IN WHOLE OR IN PART WITHOUT THE PRIOR WRITTEN CONSENT OF SV DESIGN, INC. THIS DRAWING IS TO BE USED FOR THE PROJECT AND SITE SPECIFICALLY IDENTIFIED HEREIN. THE SCALES ARE AS STATED. THE CONTRACTOR SHALL CAREFULLY REVIEW ALL DIMENSIONS AND CONDITIONS SHOWN AND IMMEDIATELY NOTIFY THE ARCHITECT AS TO ANY ERRORS, OMISSIONS, OR INCONSISTENCIES DISCOVERED. COPYRIGHT © SV DESIGN, INC.

CLIENT :

ALBERT MILO
11901 SW 63RD AVE
PINECREST, FL 33132

PROJECT INFORMATION :

MILO RESIDENCE
11901 SW 63RD AVE
PINECREST, FL 33156

ARCHITECT :

SV DESIGN, INC.
1900 CORAL WAY #301, MIAMI, FL 33145
T: 786.356.3799 F: 305.856.7478 www.svdsgninc.com

SEAL :

THIS ITEM HAS BEEN DIGITALLY SIGNED AND SEALED BY ANTONIO D. SCORZA ON THE DATE SHOWN TO THE RIGHT. PRINTED COPIES OF THIS DOCUMENT ARE NOT CONSIDERED SIGNED AND SEALED AND THE SIGNATURE MUST BE VERIFIED ON ANY ELECTRONIC COPIES.


DRAWING INFORMATION :

ISSUED 04.25.25


© Copyright 2025 SV Design, Inc. All Rights Reserved

SHEET :

A1.2

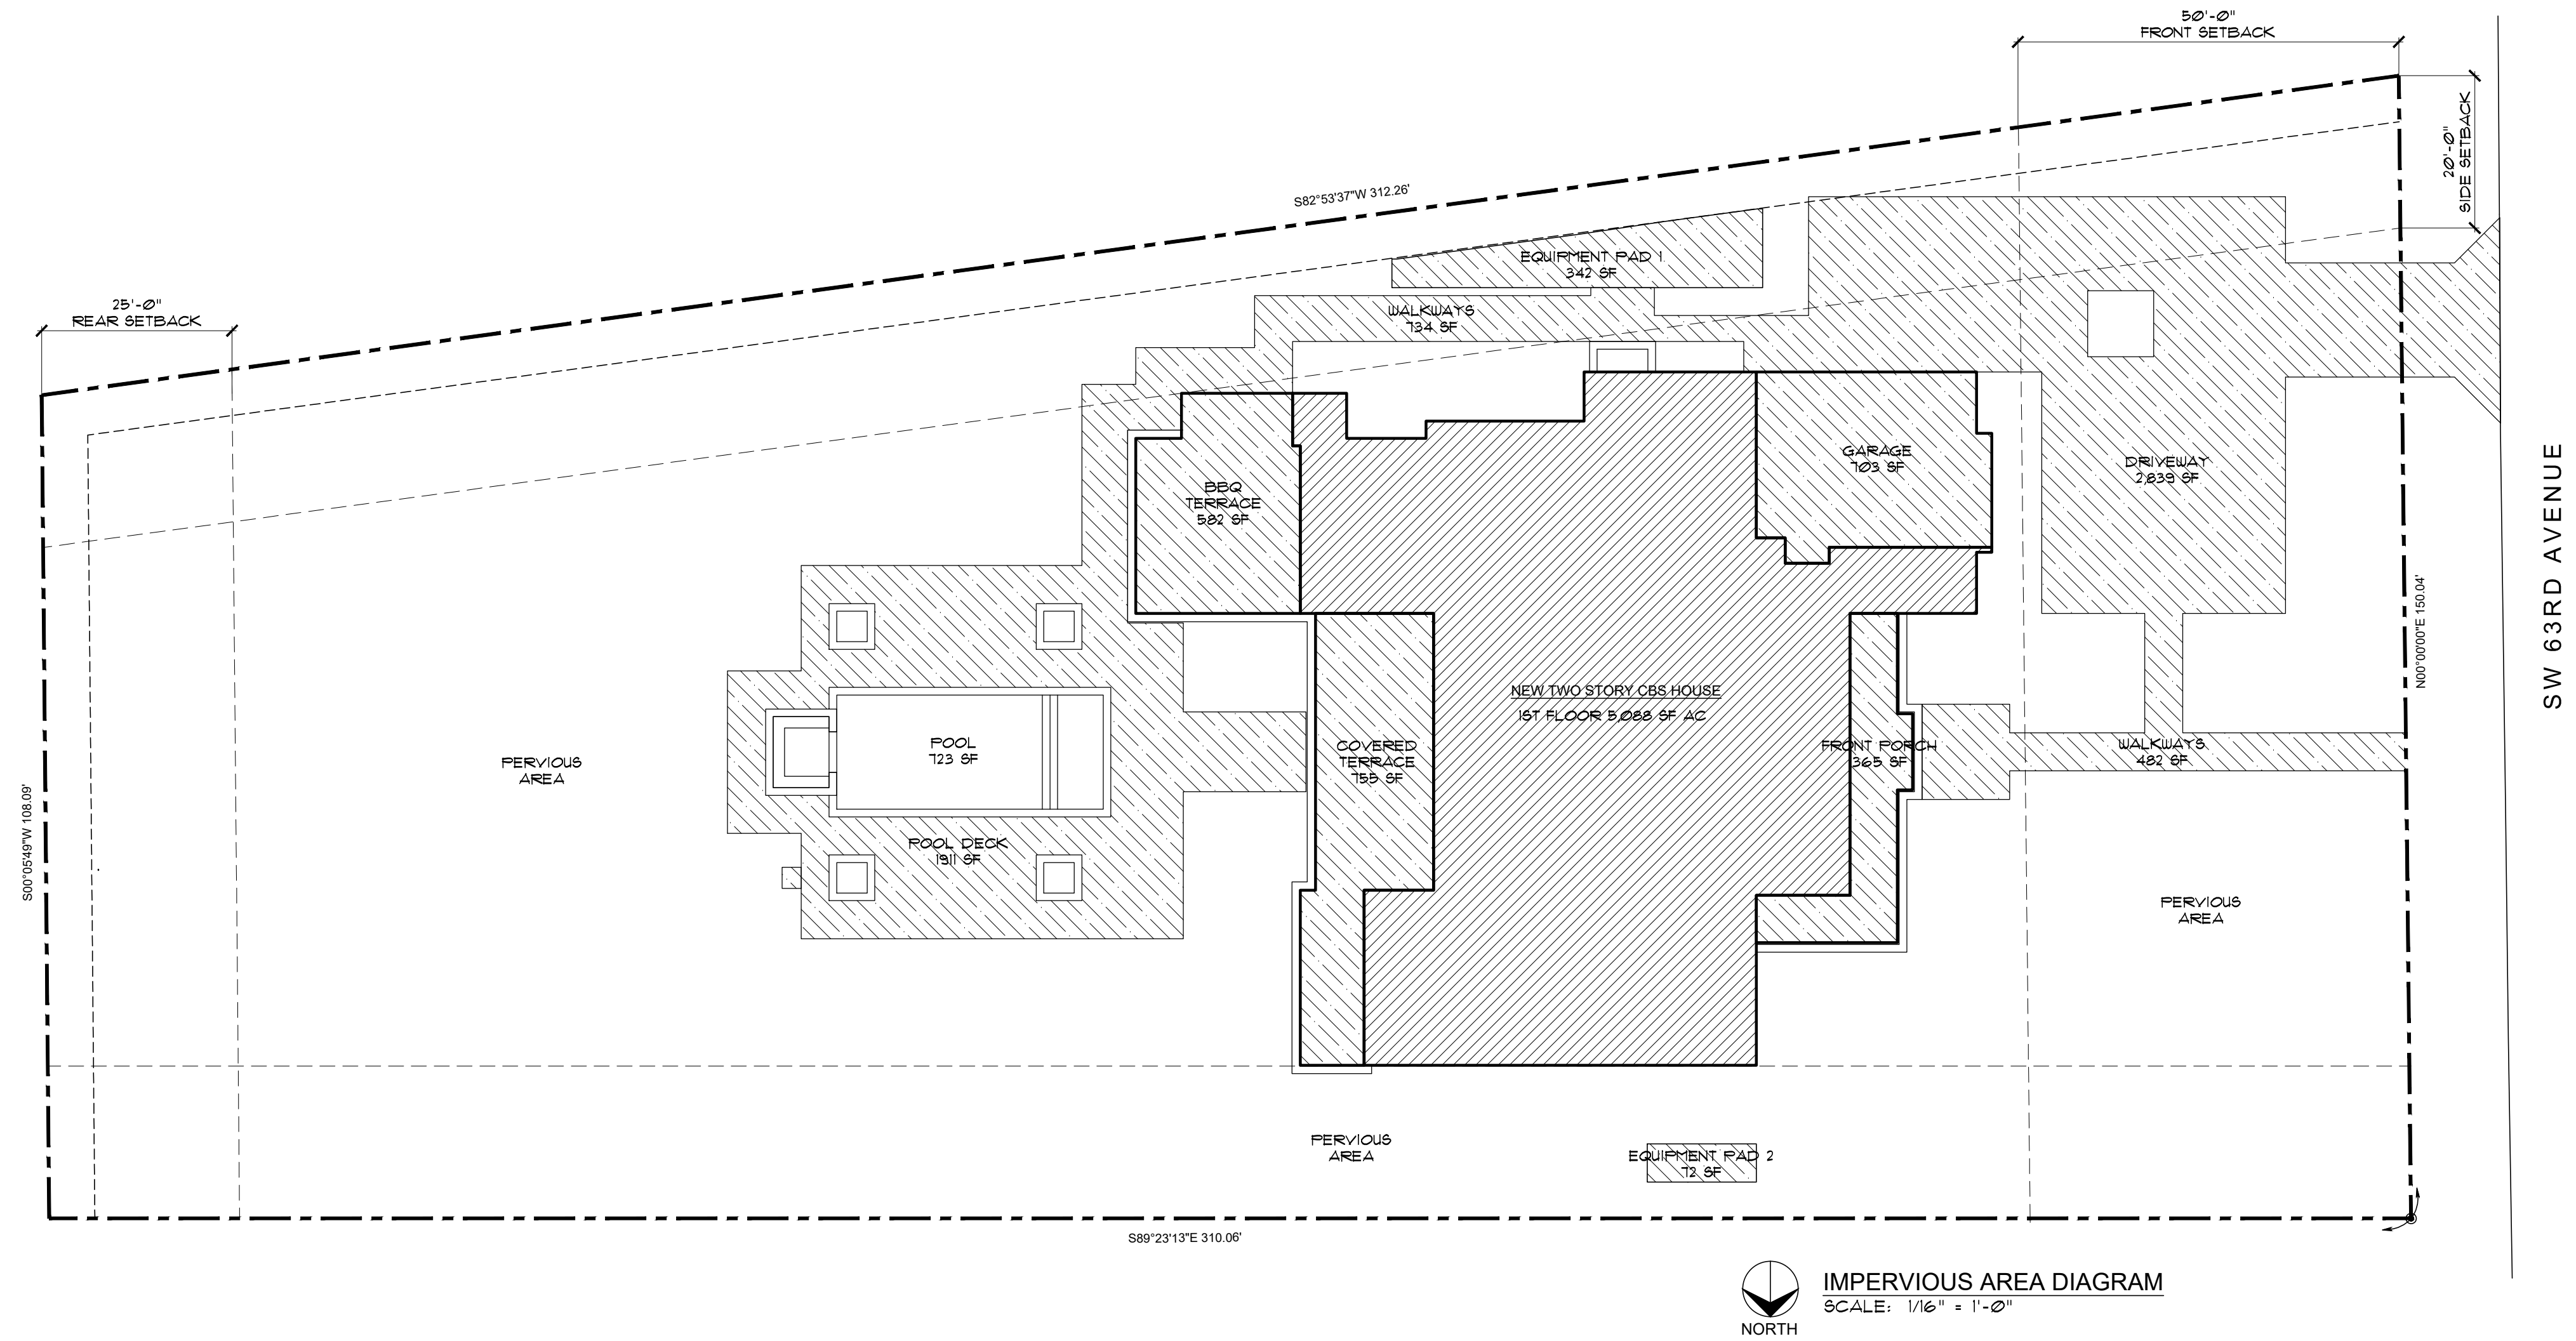

IMPERVIOUS AREA CALCULATION			
LOT SIZE:	40,118 SF (100%)	LOT COVERAGE BREAKDOWN:	
MAX IMPERVIOUS AREA ALLOWED:	18,053.1 SF (45%)	FRONT PORCH	342 SF
PROPOSED IMPERVIOUS AREA:	14,596 SF (36.4%)	A/C AREA	5,088 SF
		GARAGE	103 SF
		COVERED TERRACE	159 SF
		BBQ COVERED TERRACE	582 SF
		POOL	123 SF
		POOL DECK	181 SF
		DRIVEWAY	2,839 SF
		EQUIPMENT PAD 1	342 SF
		EQUIPMENT PAD 2	72 SF
		WALKWAYS	126 SF
		TOTAL	14,596 SF

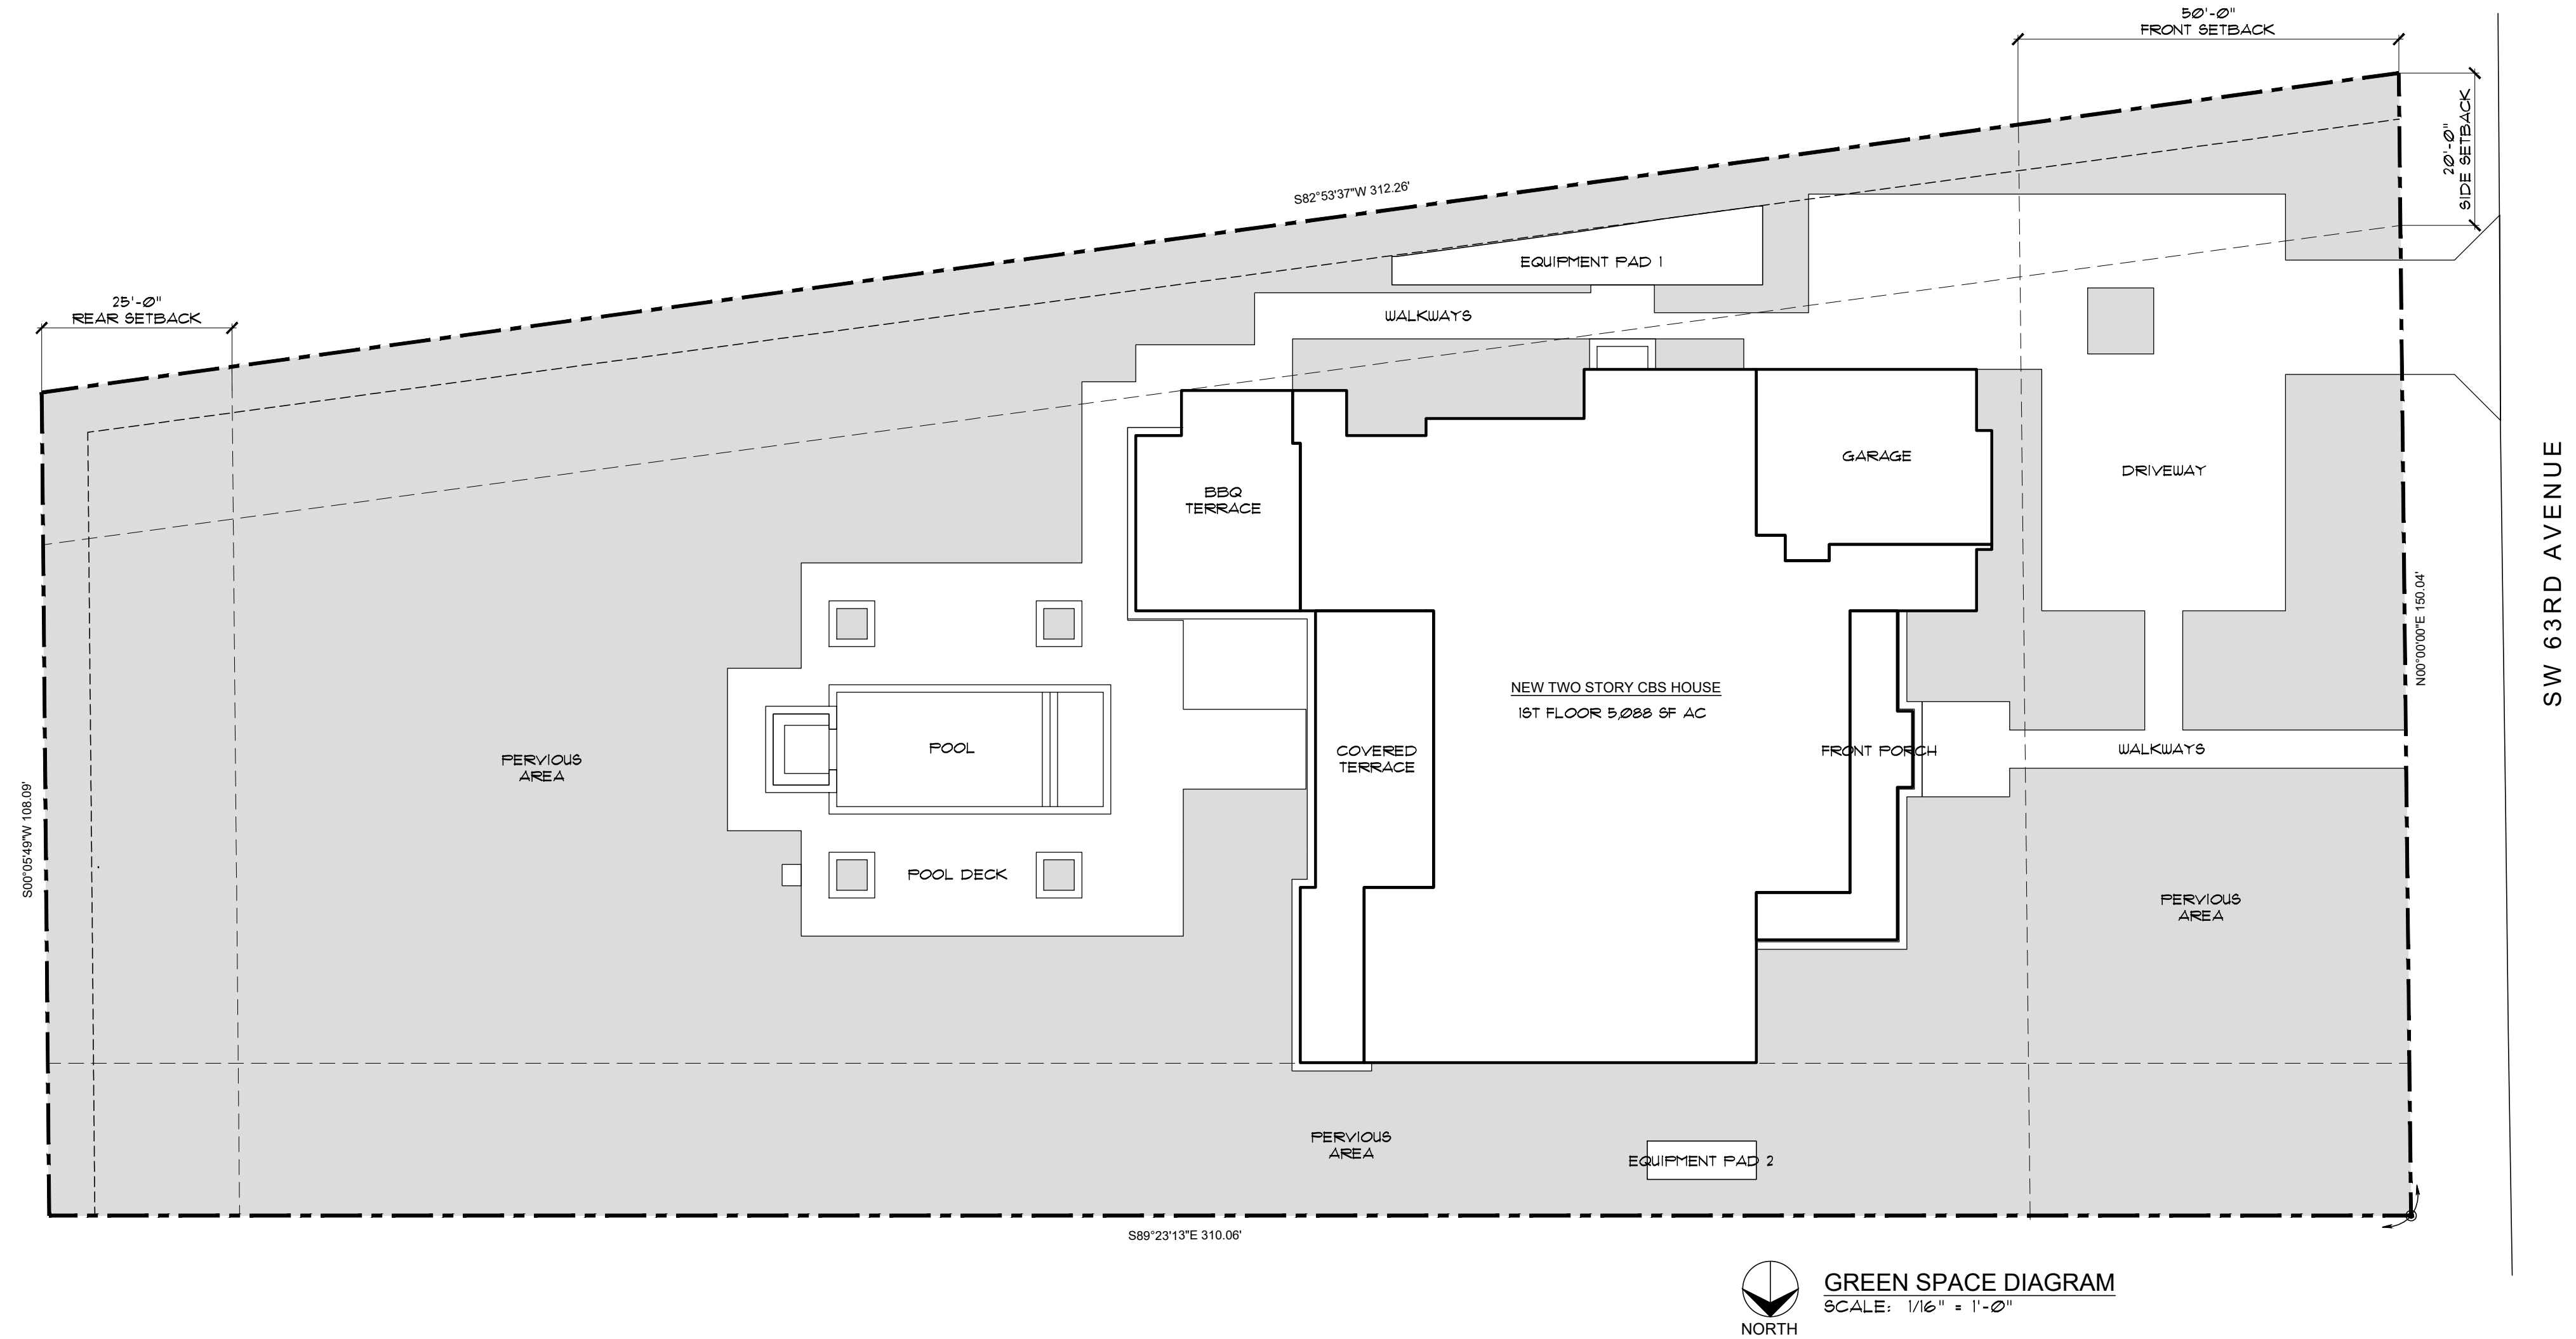

GREEN SPACE CALCULATION		
LOT SIZE:	40,118 SF (100%)	
MIN GREEN SPACE REQUIRED:	22,064.9 SF (55%)	
PROPOSED GREEN SPACE:	25,048.8 SF (62.4%)	

NOTE :

THIS DRAWING IS PROPERTY OF SV DESIGN, INC. AND IS NOT TO BE REPRODUCED OR COPIED IN WHOLE OR IN PART WITHOUT THE PRIOR WRITTEN CONSENT OF SV DESIGN, INC. THIS DRAWING IS TO BE USED FOR THE PROJECT AND SITE SPECIFICALLY IDENTIFIED HEREIN. THE SCALES ARE AS STATED. THE CONTRACTOR SHALL CAREFULLY REVIEW ALL DIMENSIONS AND CONDITIONS SHOWN AND IMMEDIATELY NOTIFY THE ARCHITECT AS TO ANY ERRORS, OMISSIONS, OR INCONSISTENCIES DISCOVERED.
COPYRIGHT © SV DESIGN, INC.

CLIENT :

ALBERT MILO
11901 SW 63RD AVE
PINECREST, FL 33132

PROJECT INFORMATION :

MILO RESIDENCE
11901 SW 63RD AVE
PINECREST, FL 33156

ARCHITECT :

SV DESIGN, INC.
1900 CORAL WAY #501, MIAMI, FL 33145
T. 786.356.3799 F. 305.856.7478 www.svdesigninc.com

SEAL :

THIS ITEM HAS BEEN DIGITALLY SIGNED AND SEALED BY ANTONIO D. SOGA ON THE DATE INDICATED TO THE SEAL. PRINTED COPIES OF THIS DOCUMENT ARE NOT CONSIDERED SIGNED AND SEALED AND THE SIGNATURE MUST BE VERIFIED ON ANY ELECTRONIC COPIES.

DRAWING INFORMATION :


ISSUED 04.25.25


© Copyright 2025 SV Design, Inc. All Rights Reserved

SHEET :

A1.3

 

NOTE : THIS DRAWING IS PROPERTY OF SV DESIGN, INC. AND IS NOT TO BE REPRODUCED OR COPIED IN WHOLE OR IN PART WITHOUT THE PRIOR WRITTEN CONSENT OF SV DESIGN, INC. THIS DRAWING IS TO BE USED FOR THE PROJECT AND SITE SPECIFICALLY IDENTIFIED HEREIN. THE SCALES ARE AS STATED. THE CONTRACTOR SHALL CAREFULLY REVIEW ALL DIMENSIONS AND CONDITIONS SHOWN AND IMMEDIATELY NOTIFY THE ARCHITECT AS TO ANY ERRORS, OMISSIONS, OR INCONSISTENCIES DISCOVERED. COPYRIGHT © SV DESIGN, INC.	CLIENT : ALBERT MILO 11901 SW 63RD AVE PINECREST, FL 33132	PROJECT INFORMATION : MILO RESIDENCE 11901 SW 63RD AVE PINECREST, FL 33156	ARCHITECT :  SV DESIGN, INC. 1900 CORAL WAY #301, MIAMI, FL 33145 T. 786.356.3799 F. 305.856.7478 www.svdesigninc.com	SEAL :  THIS ITEM HAS BEEN DIGITALLY SIGNED AND SEALED BY ANTONIO D. DOOK ON THE DATE INDICATED TO THE SEAL. PRINTED COPIES OF THIS DOCUMENT ARE NOT CONSIDERED SIGNED AND SEALED AND THE SIGNATURE MUST BE VERIFIED ON AN ELECTRONIC COPIES.	DRAWING INFORMATION : ISSUED 04.25.25	SHEET : A1.4
---	---	---	--	--	---	-----------------------------------

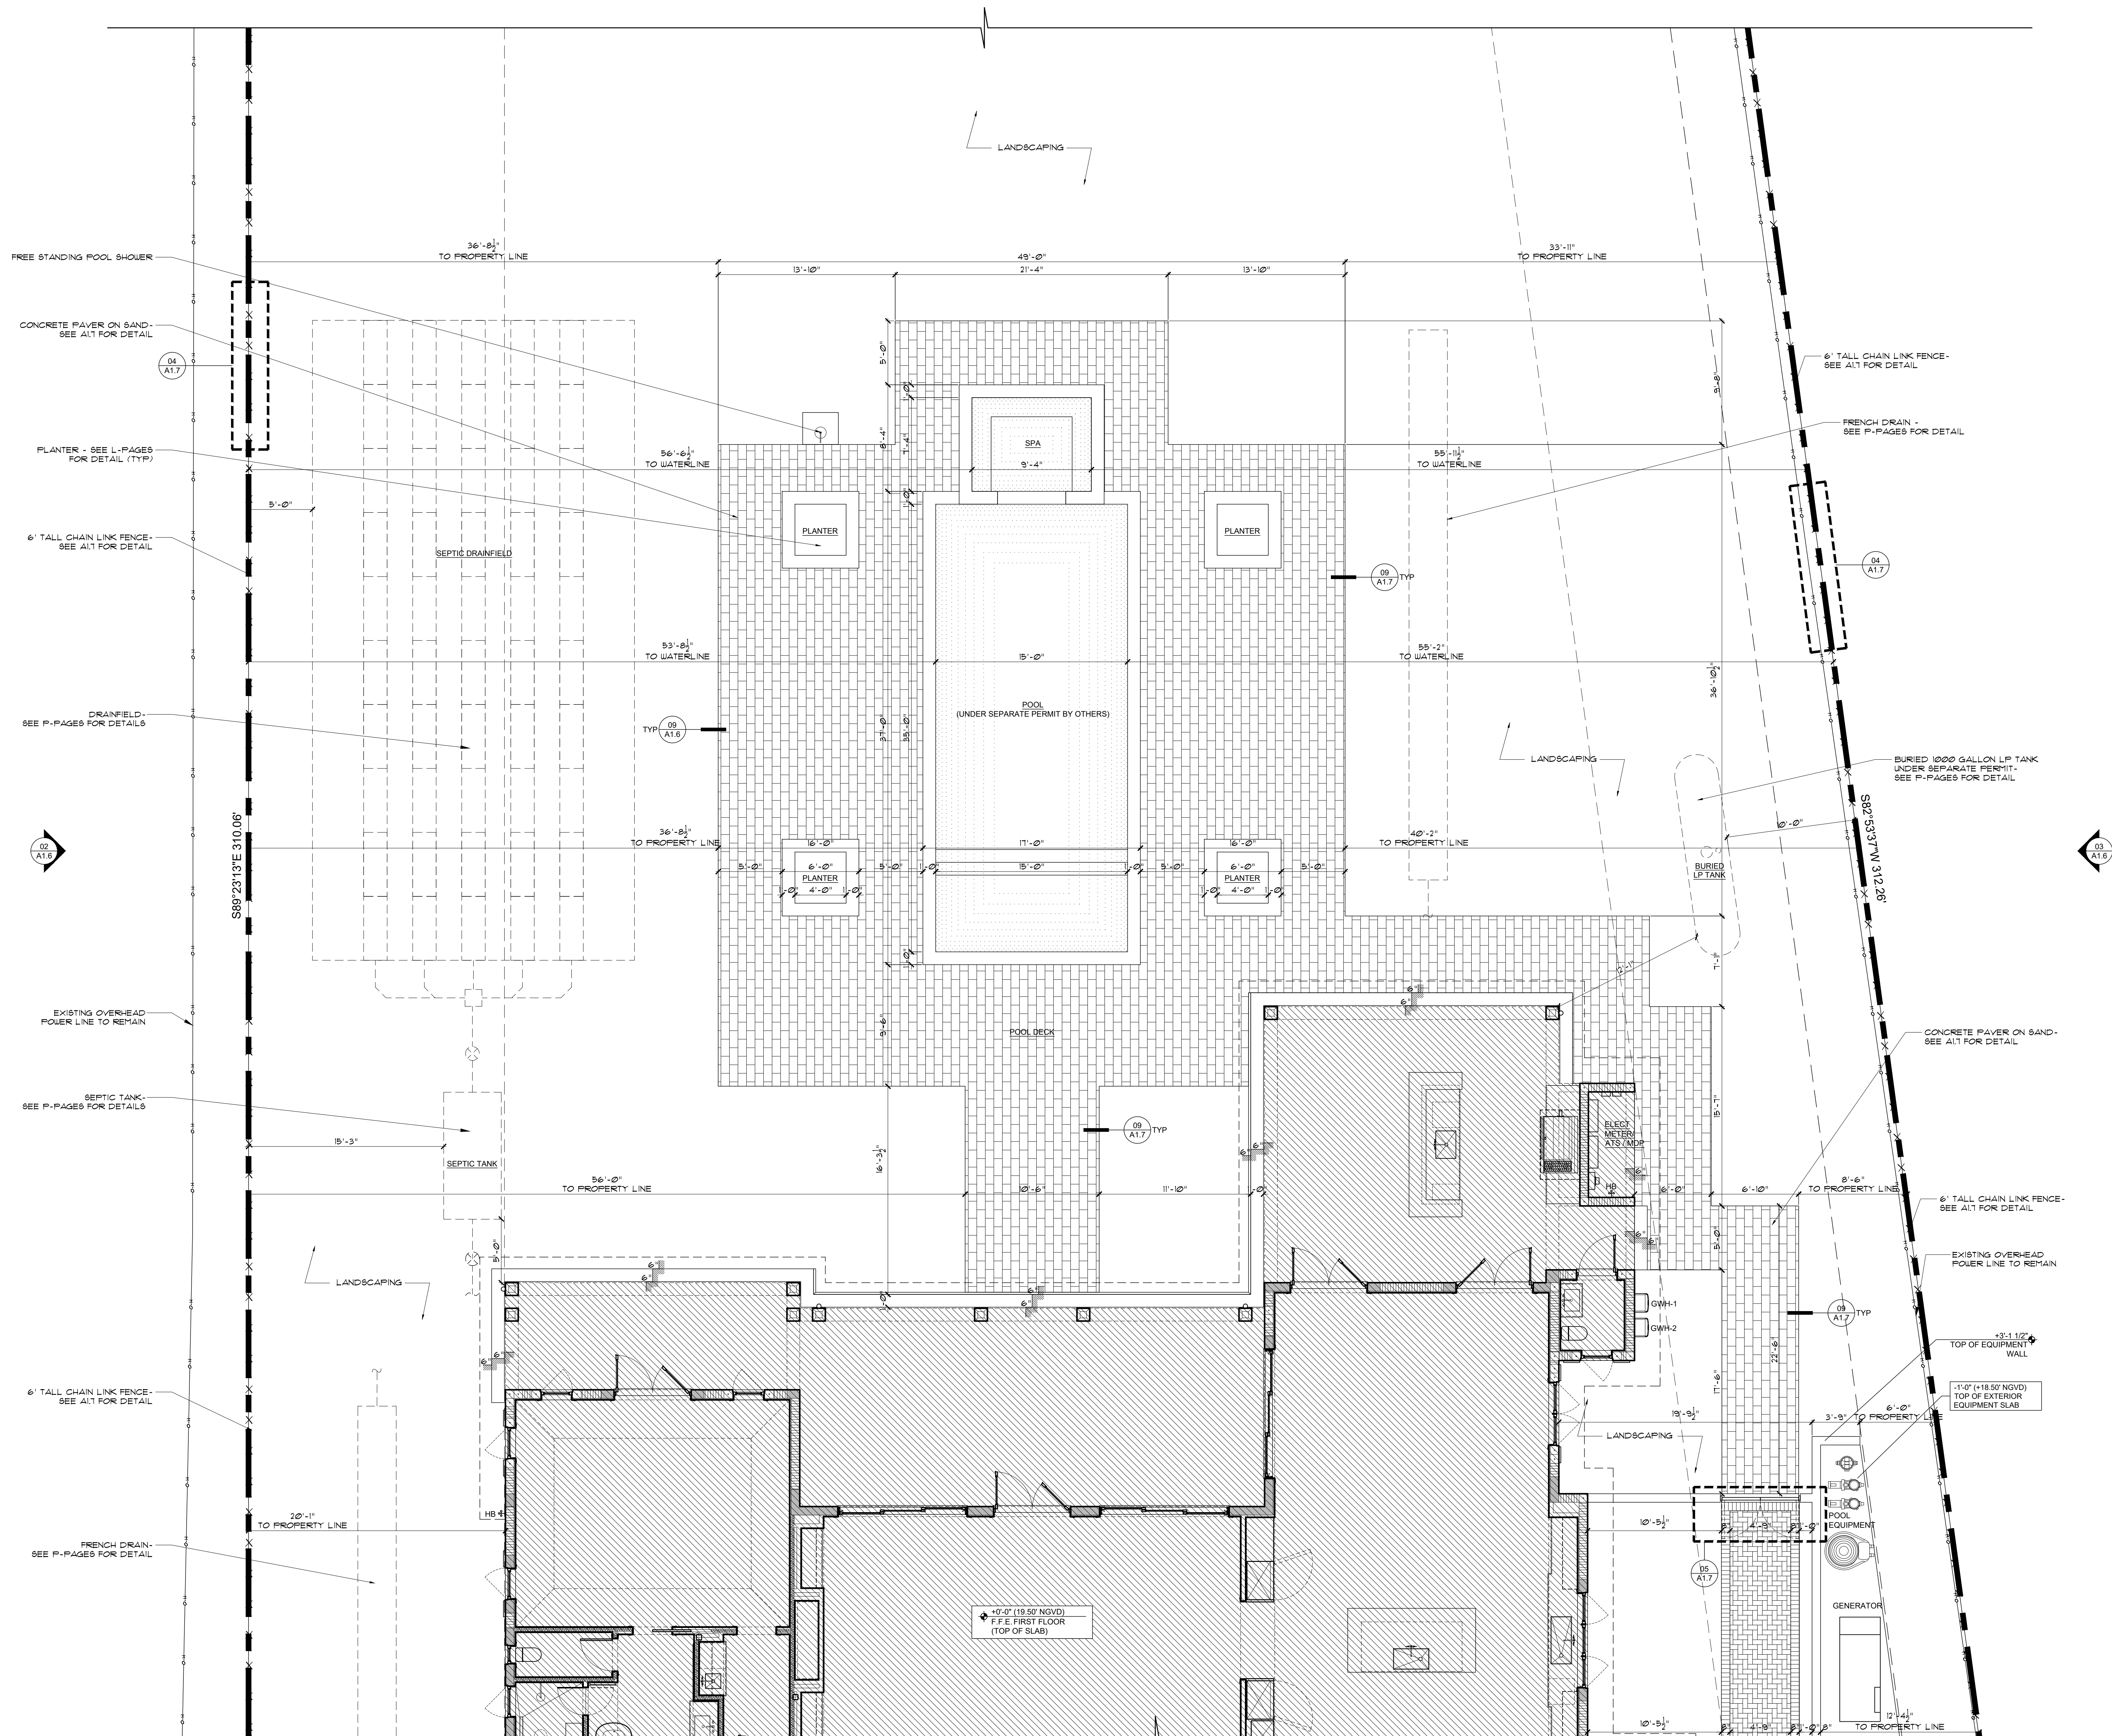

NORTH
POOL DECK PLAN DETAIL
SCALE: 3/16" = 1'-0"

NOTE :

THIS DRAWING IS PROPERTY OF SV DESIGN, INC. AND IS NOT TO BE REPRODUCED OR COPIED IN WHOLE OR IN PART WITHOUT THE PRIOR WRITTEN CONSENT OF SV DESIGN, INC. THIS DRAWING IS TO BE USED FOR THE PROJECT AND SITE SPECIFICALLY IDENTIFIED HEREIN. THE SCALES ARE AS STATED. THE CONTRACTOR SHALL CAREFULLY REVIEW ALL DIMENSIONS AND CONDITIONS SHOWN AND IMMEDIATELY NOTIFY THE ARCHITECT AS TO ANY ERRORS, OMISSIONS, OR INCONSISTENCIES DISCOVERED.
COPYRIGHT © SV DESIGN, INC.

CLIENT :

ALBERT MILO
11901 SW 63RD AVE
PINECREST, FL 33132

PROJECT INFORMATION :

MILO RESIDENCE
11901 SW 63RD AVE
PINECREST, FL 33156

ARCHITECT :

SV
SV DESIGN, INC.
1900 CORAL WAY #301, MIAMI, FL 33145
T. 786.356.3799 F. 305.856.7478 www.svdesigninc.com

SEAL :

THIS ITEM HAS BEEN DIGITALLY SIGNED AND SEALED BY ANTONIO D. DOSA ON THE DATE INDICATED TO THE SEAL. PRINTED COPIES OF THIS DOCUMENT ARE NOT CONSIDERED SIGNED AND SEALED BY THE PROFESSIONAL ENGINEER UNLESS THE ELECTRONIC SIGNATURE IS VERIFIED ON THE ORIGINAL DOCUMENT.
© Copyright 2025 SV Design, Inc. All Rights Reserved

DRAWING INFORMATION :

ISSUED 04.25.25

SHEET :

A1.5

30'-0"
MAXIMUM HEIGHT (MEASURED FROM ADJ. GRADE)
1'-1 1/2"
9'-1"
14'-6"

+33'-6"
MAX ALLOWABLE HEIGHT
+32'-1 1/2"
TOP OF ROOF

+24'-7"
TOP OF THE BEAM AT SECOND FLOOR
+22'-7 1/2"
TYP WIN HEAD HEIGHT

+17'-7 1/2"
TYP WIN SILL HEIGHT

+14'-6"
TOS SECOND FLOOR

+11'-10"
TOP OF THE BEAM AT ONE STORY VOLUMES
+10'-1 1/2"
TYP WIN TRANSOM HT.

+8'-1 1/2"
TYP WIN HEAD HEIGHT

+3'-1 1/2"
TYP WIN SILL HEIGHT

+0'-0" (19.50' NGVD)
TOS FIRST FLOOR
-1'-6" (18.91' NGVD)
ADJ. GRADE
(CROWN OF ROAD +8')

30'-0"
MAXIMUM HEIGHT (MEASURED FROM ADJ. GRADE)
1'-1 1/2"
9'-1"
14'-6"

+33'-6"
MAX ALLOWABLE HEIGHT
+32'-1 1/2"
TOP OF ROOF

+24'-7"
TOP OF THE BEAM AT SECOND FLOOR
+22'-7 1/2"
TYP WIN HEAD HEIGHT

+17'-7 1/2"
TYP WIN SILL HEIGHT

+14'-6"
TOS SECOND FLOOR

+11'-10"
TOP OF THE BEAM AT ONE STORY VOLUMES
+10'-1 1/2"
TYP WIN TRANSOM HT.

+8'-1 1/2"
TYP WIN HEAD HEIGHT

+3'-1 1/2"
TYP WIN SILL HEIGHT

+0'-0" (19.50' NGVD)
TOS FIRST FLOOR
-1'-6" (18.91' NGVD)
ADJ. GRADE
(CROWN OF ROAD +8')

30'-0"
MAXIMUM HEIGHT (MEASURED FROM ADJ. GRADE)
1'-1 1/2"
9'-1"
14'-6"

+33'-6"
MAX ALLOWABLE HEIGHT
+32'-1 1/2"
TOP OF ROOF

+24'-7"
TOP OF THE BEAM AT SECOND FLOOR
+22'-7 1/2"
TYP WIN HEAD HEIGHT

+17'-7 1/2"
TYP WIN SILL HEIGHT

+14'-6"
TOS SECOND FLOOR

+11'-10"
TOP OF THE BEAM AT ONE STORY VOLUMES
+10'-1 1/2"
TYP WIN TRANSOM HT.

+8'-1 1/2"
TYP WIN HEAD HEIGHT

+3'-1 1/2"
TYP WIN SILL HEIGHT

+0'-0" (19.50' NGVD)
TOS FIRST FLOOR
-1'-6" (18.91' NGVD)
ADJ. GRADE
(CROWN OF ROAD +8')




01 EAST SITE ELEVATION
SCALE: 3/16" = 1'-0"



02 NORTH SITE ELEVATION
SCALE: 3/16" = 1'-0"





03 SOUTH SITE ELEVATION
SCALE: 3/16" = 1'-0"

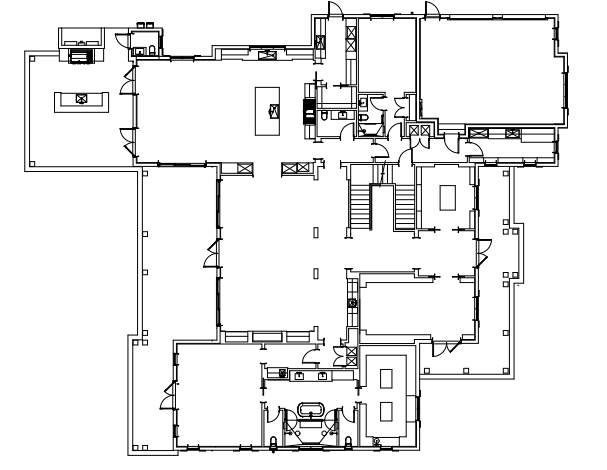

SITE ELEVATION NOTES :

- [01] 1'-4" X 1'-4" X 6" TALL CONCRETE POSTS
- [02] 2'-0" MASONRY WALL WITH 3'-6" ALUMINUM PICKET FENCE
- [03] 5'-6" TALL ALUMINUM PICKET FENCE
- [04] 6" TALL CHAIN LINK FENCE
- [05] 5'-6" TALL ELECTRIC ALUMINUM SITE GATES
- [06] OUTDOOR RATED LIGHT FIXTURE

NOTE: SEE A1.7 FOR DETAILS

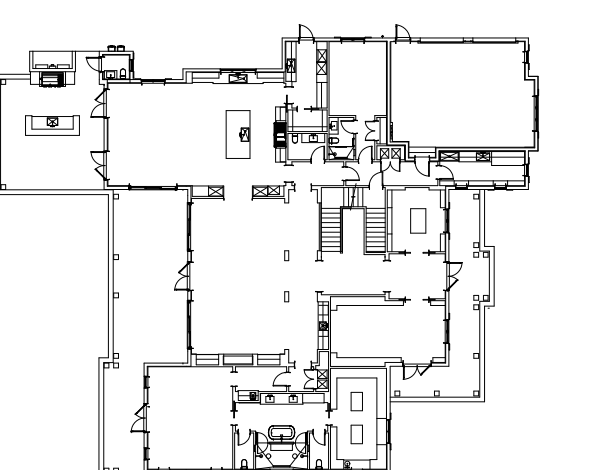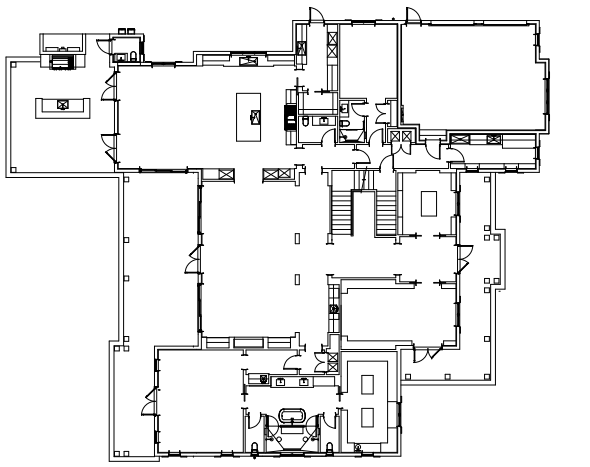

NOTE :

THIS DRAWING IS PROPERTY OF SV DESIGN, INC. AND IS NOT TO BE REPRODUCED OR COPIED IN WHOLE OR IN PART WITHOUT THE PRIOR WRITTEN CONSENT OF SV DESIGN, INC. THIS DRAWING IS TO BE USED FOR THE PROJECT AND SITE SPECIFICALLY IDENTIFIED HEREIN. THE SCALES ARE AS STATED. THE CONTRACTOR SHALL CAREFULLY REVIEW ALL DIMENSIONS AND CONDITIONS SHOWN AND IMMEDIATELY NOTIFY THE ARCHITECT AS TO ANY ERRORS, OMISSIONS, OR INCONSISTENCIES DISCOVERED.

COPYRIGHT © SV DESIGN, INC.

CLIENT :

ALBERT MILO
11901 SW 63RD AVE
PINECREST, FL 33132

PROJECT INFORMATION :

MILO RESIDENCE
11901 SW 63RD AVE
PINECREST, FL 33156

ARCHITECT :

SV DESIGN, INC.
1900 CORAL WAY #301, MIAMI, FL 33145
T. 786.356.3799 F. 305.856.7478 www.svdesigninc.com

SEAL :


THIS ITEM HAS BEEN DIGITALLY SIGNED AND SEALED BY ANTONIO D. SOSA ON THE DATE INDICATED TO THE SEAL. PRINTED COPIES OF THIS DOCUMENT ARE NOT CONSIDERED SIGNED AND SEALED BY THE SIGNER UNLESS THEY BE VERIFIED ON AN ELECTRONIC CLONE.

DRAWING INFORMATION :


ISSUED 04.25.25

SHEET :


A1.6

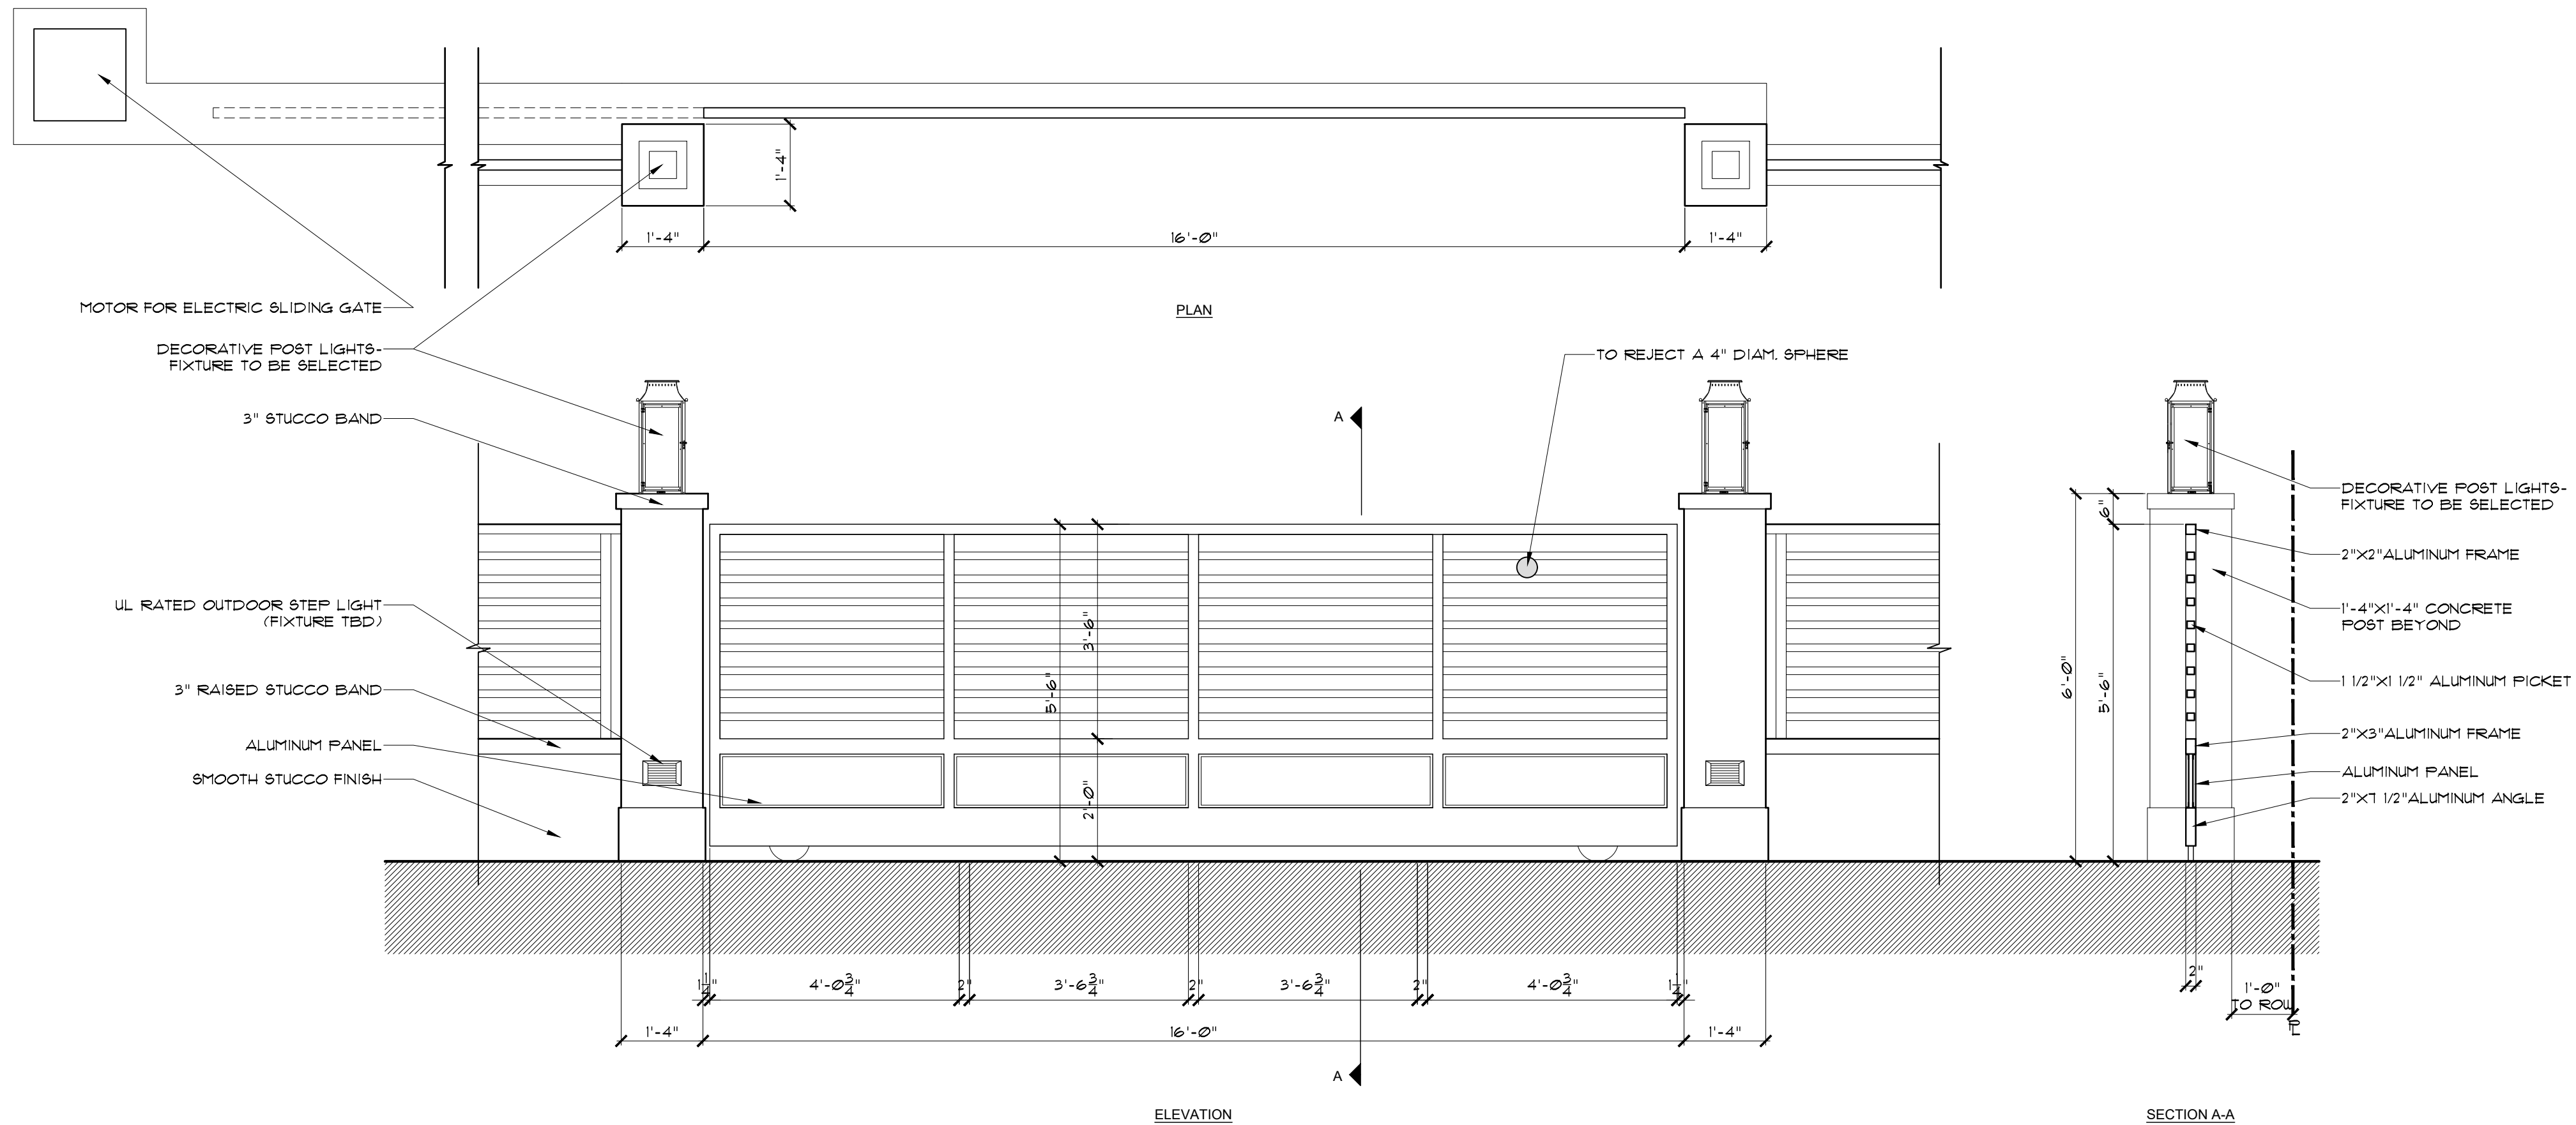


01 SINGLE CAR GATE DETAIL
SCALE: 1/2"=1'-0"

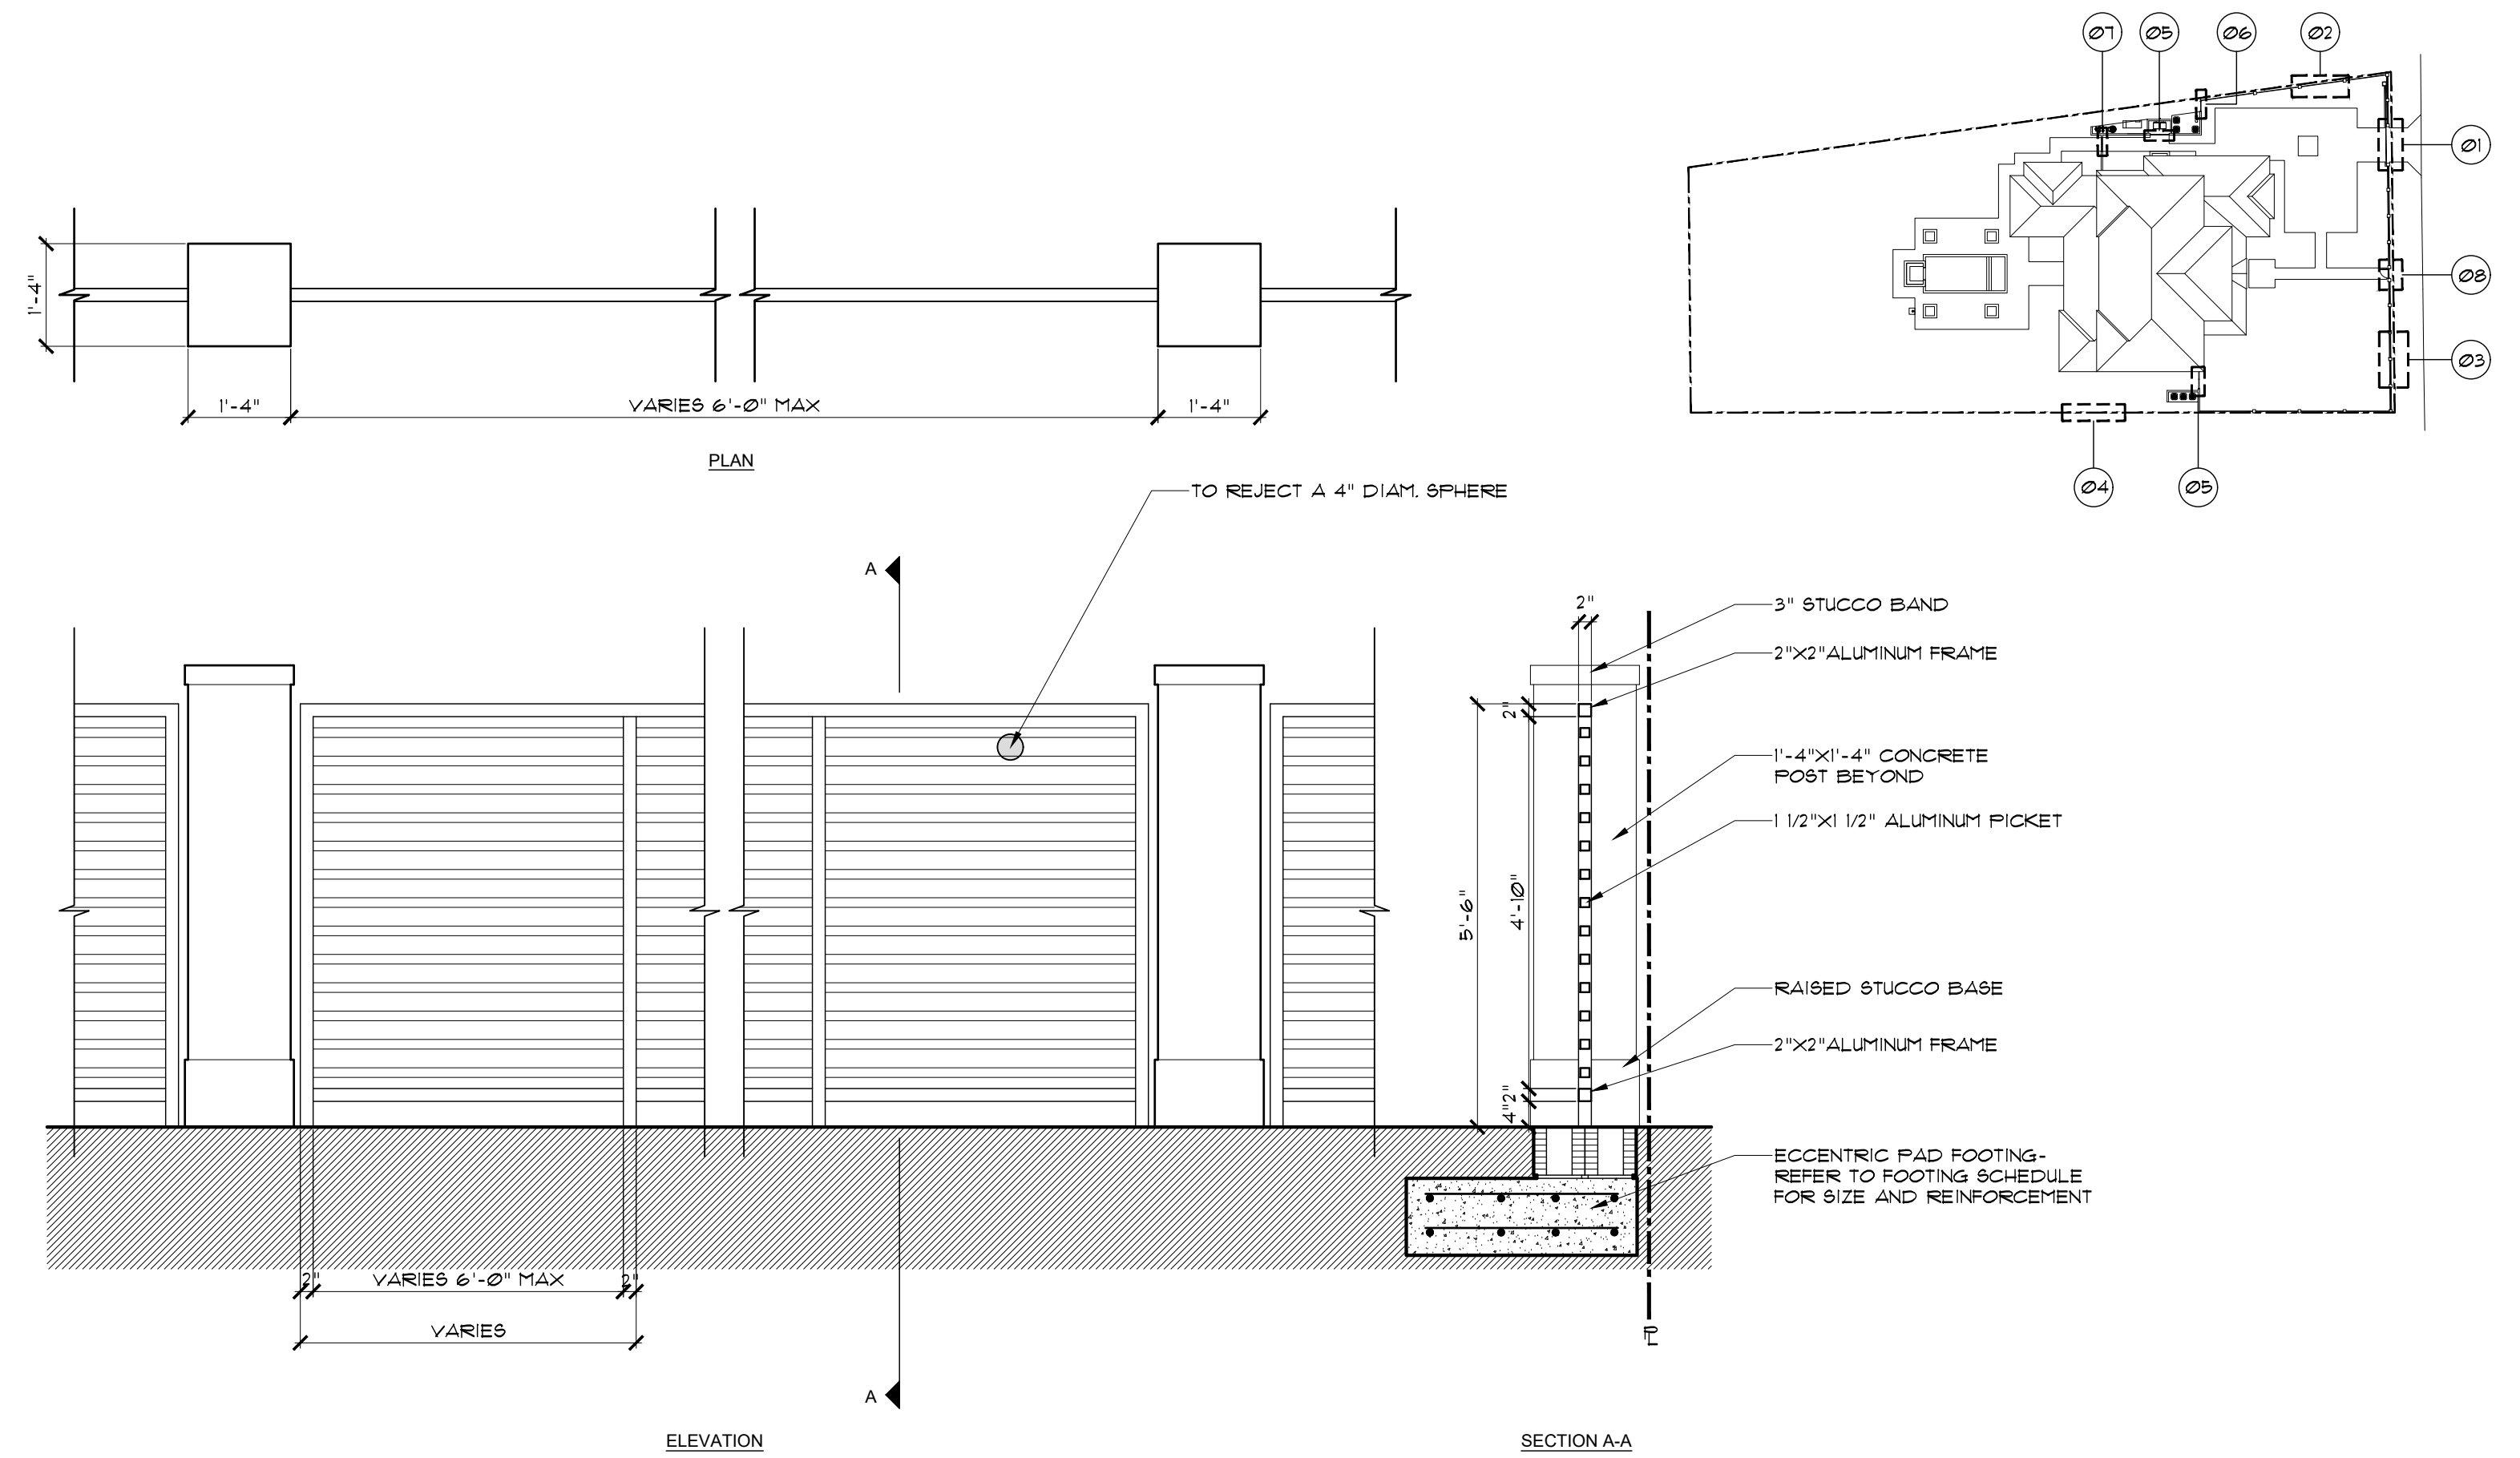


02 TYPICAL SITE FENCE DETAIL
SCALE: 1/2"=1'-0"

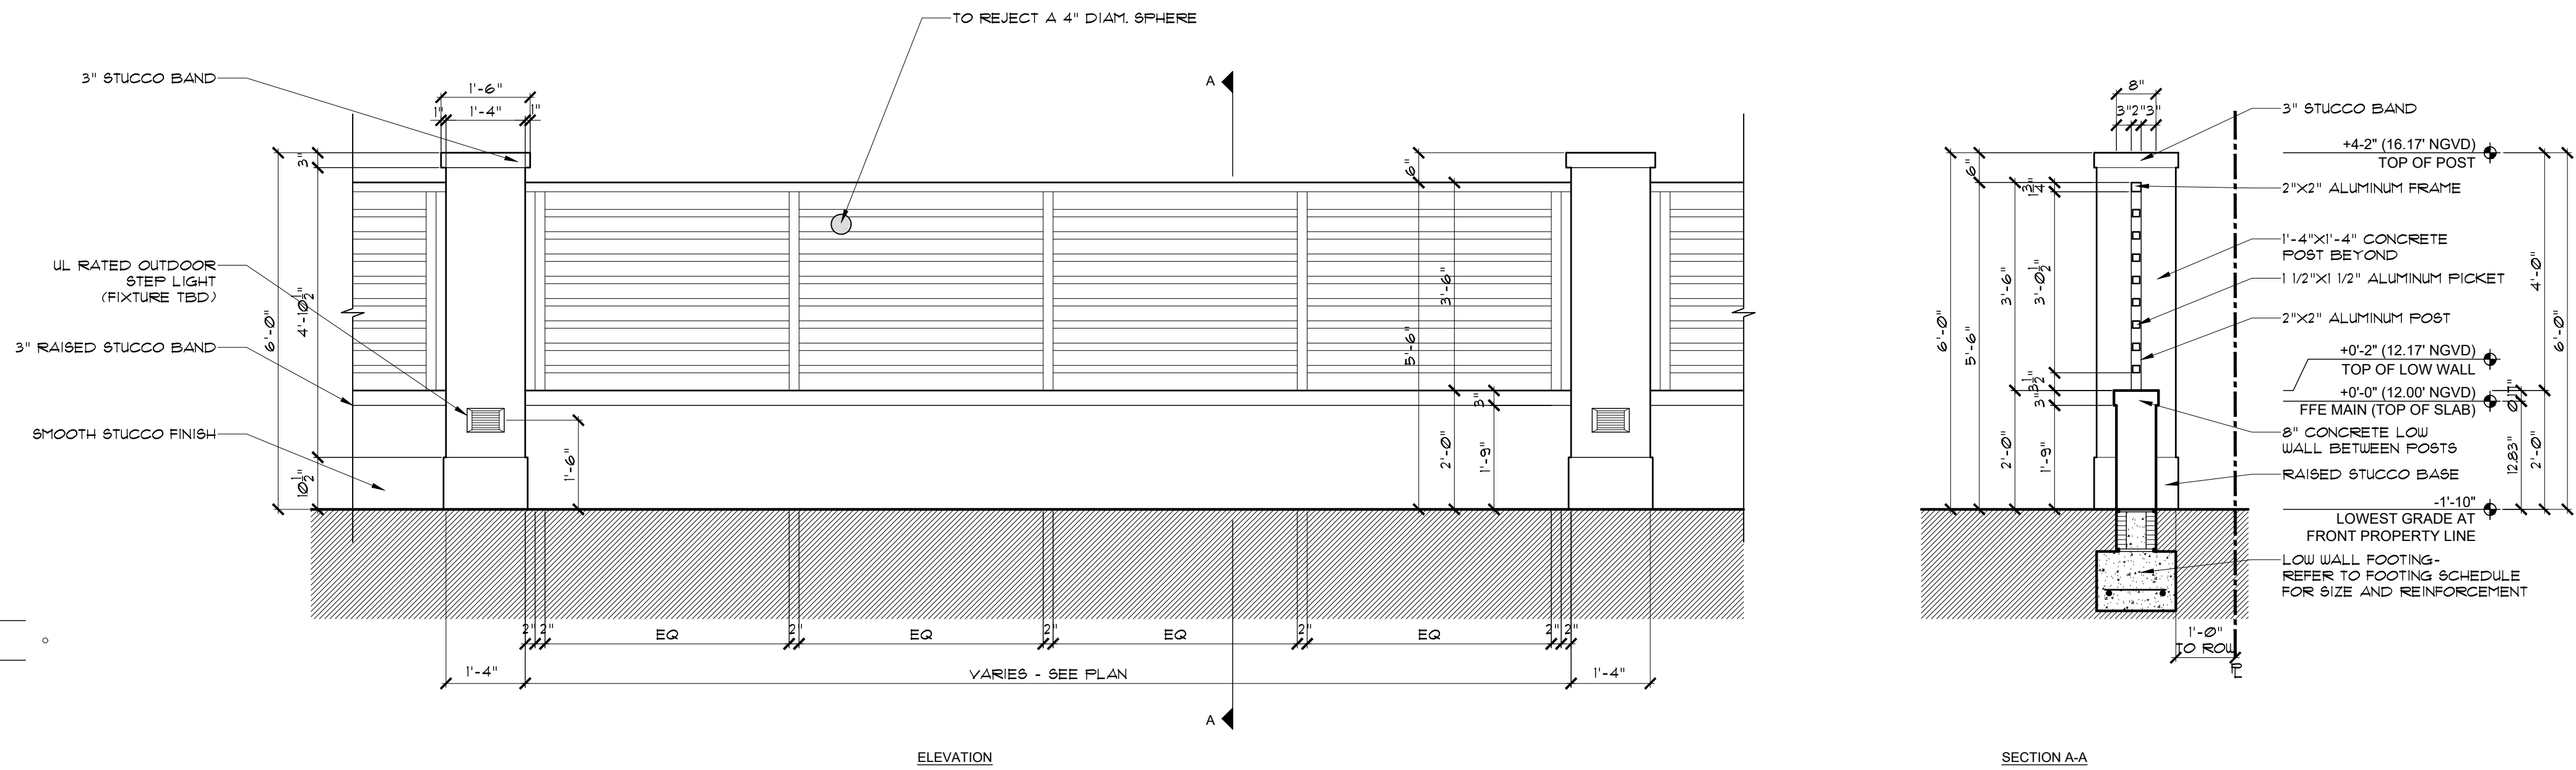


03 TYPICAL SITE FENCE WITH LOW WALL DETAIL
SCALE: 1/2"=1'-0"

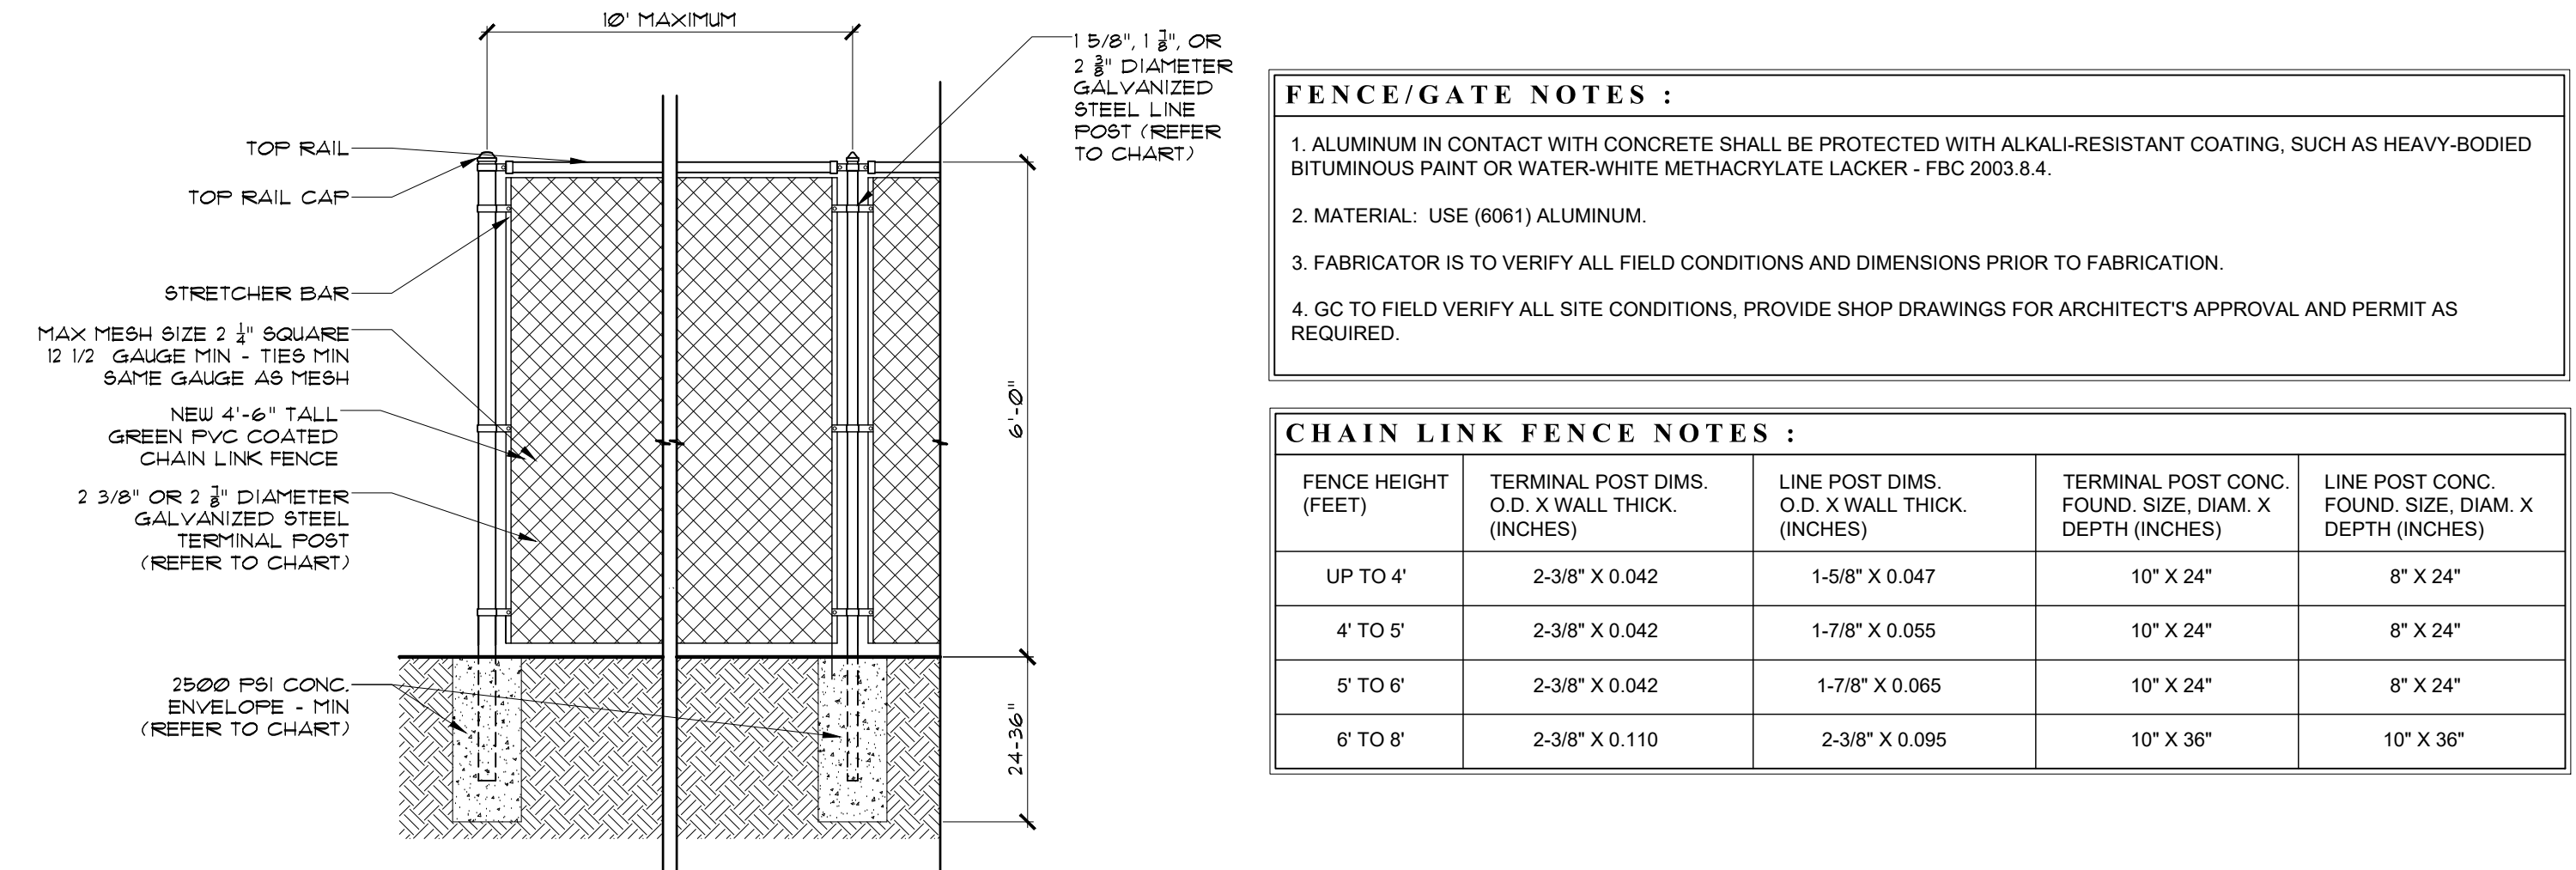


04 TYPICAL CHAIN LINK FENCE DETAIL
SCALE: 1/2"=1'-0"

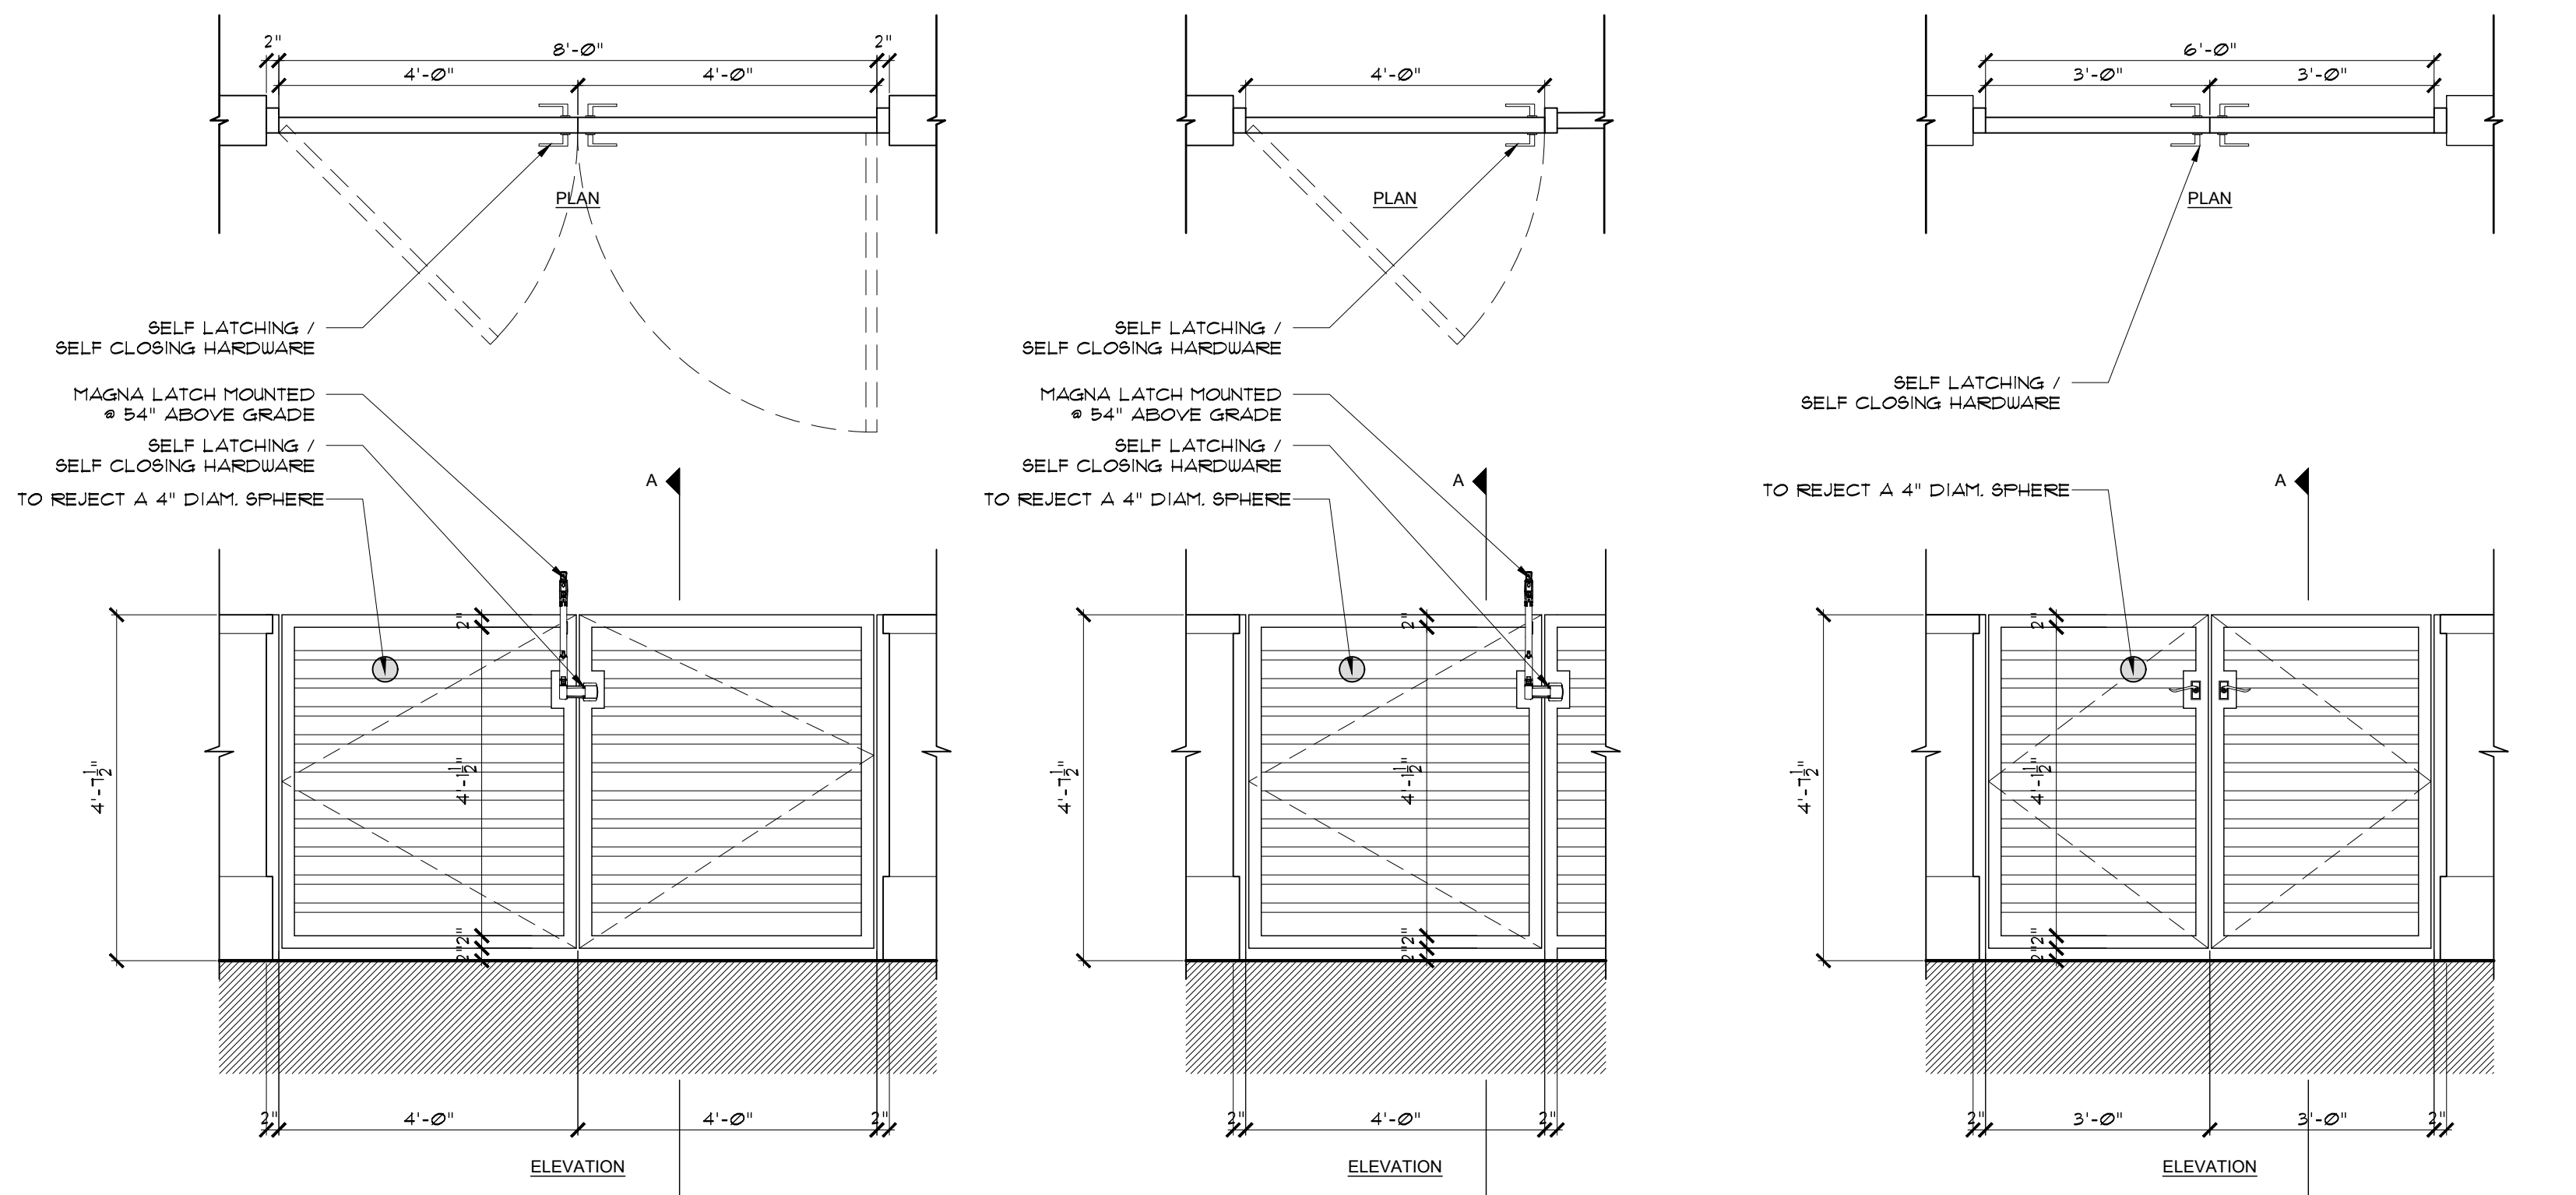


05 PROPOSED DOUBLE SITE GATE DETAIL
SCALE: 1/2"=1'-0"

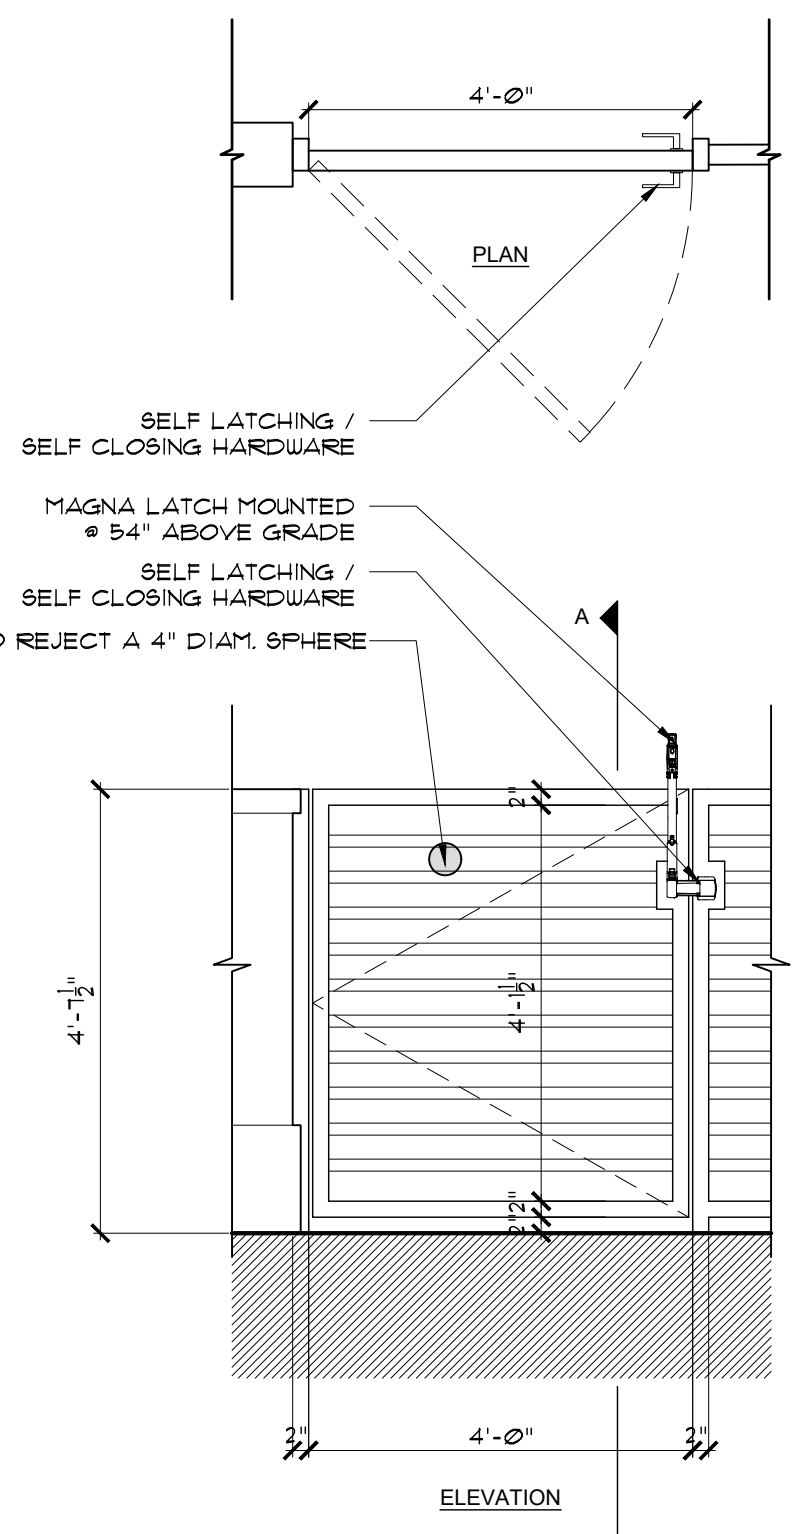


06 PROPOSED SINGLE GATE DETAIL
SCALE: 1/2"=1'-0"

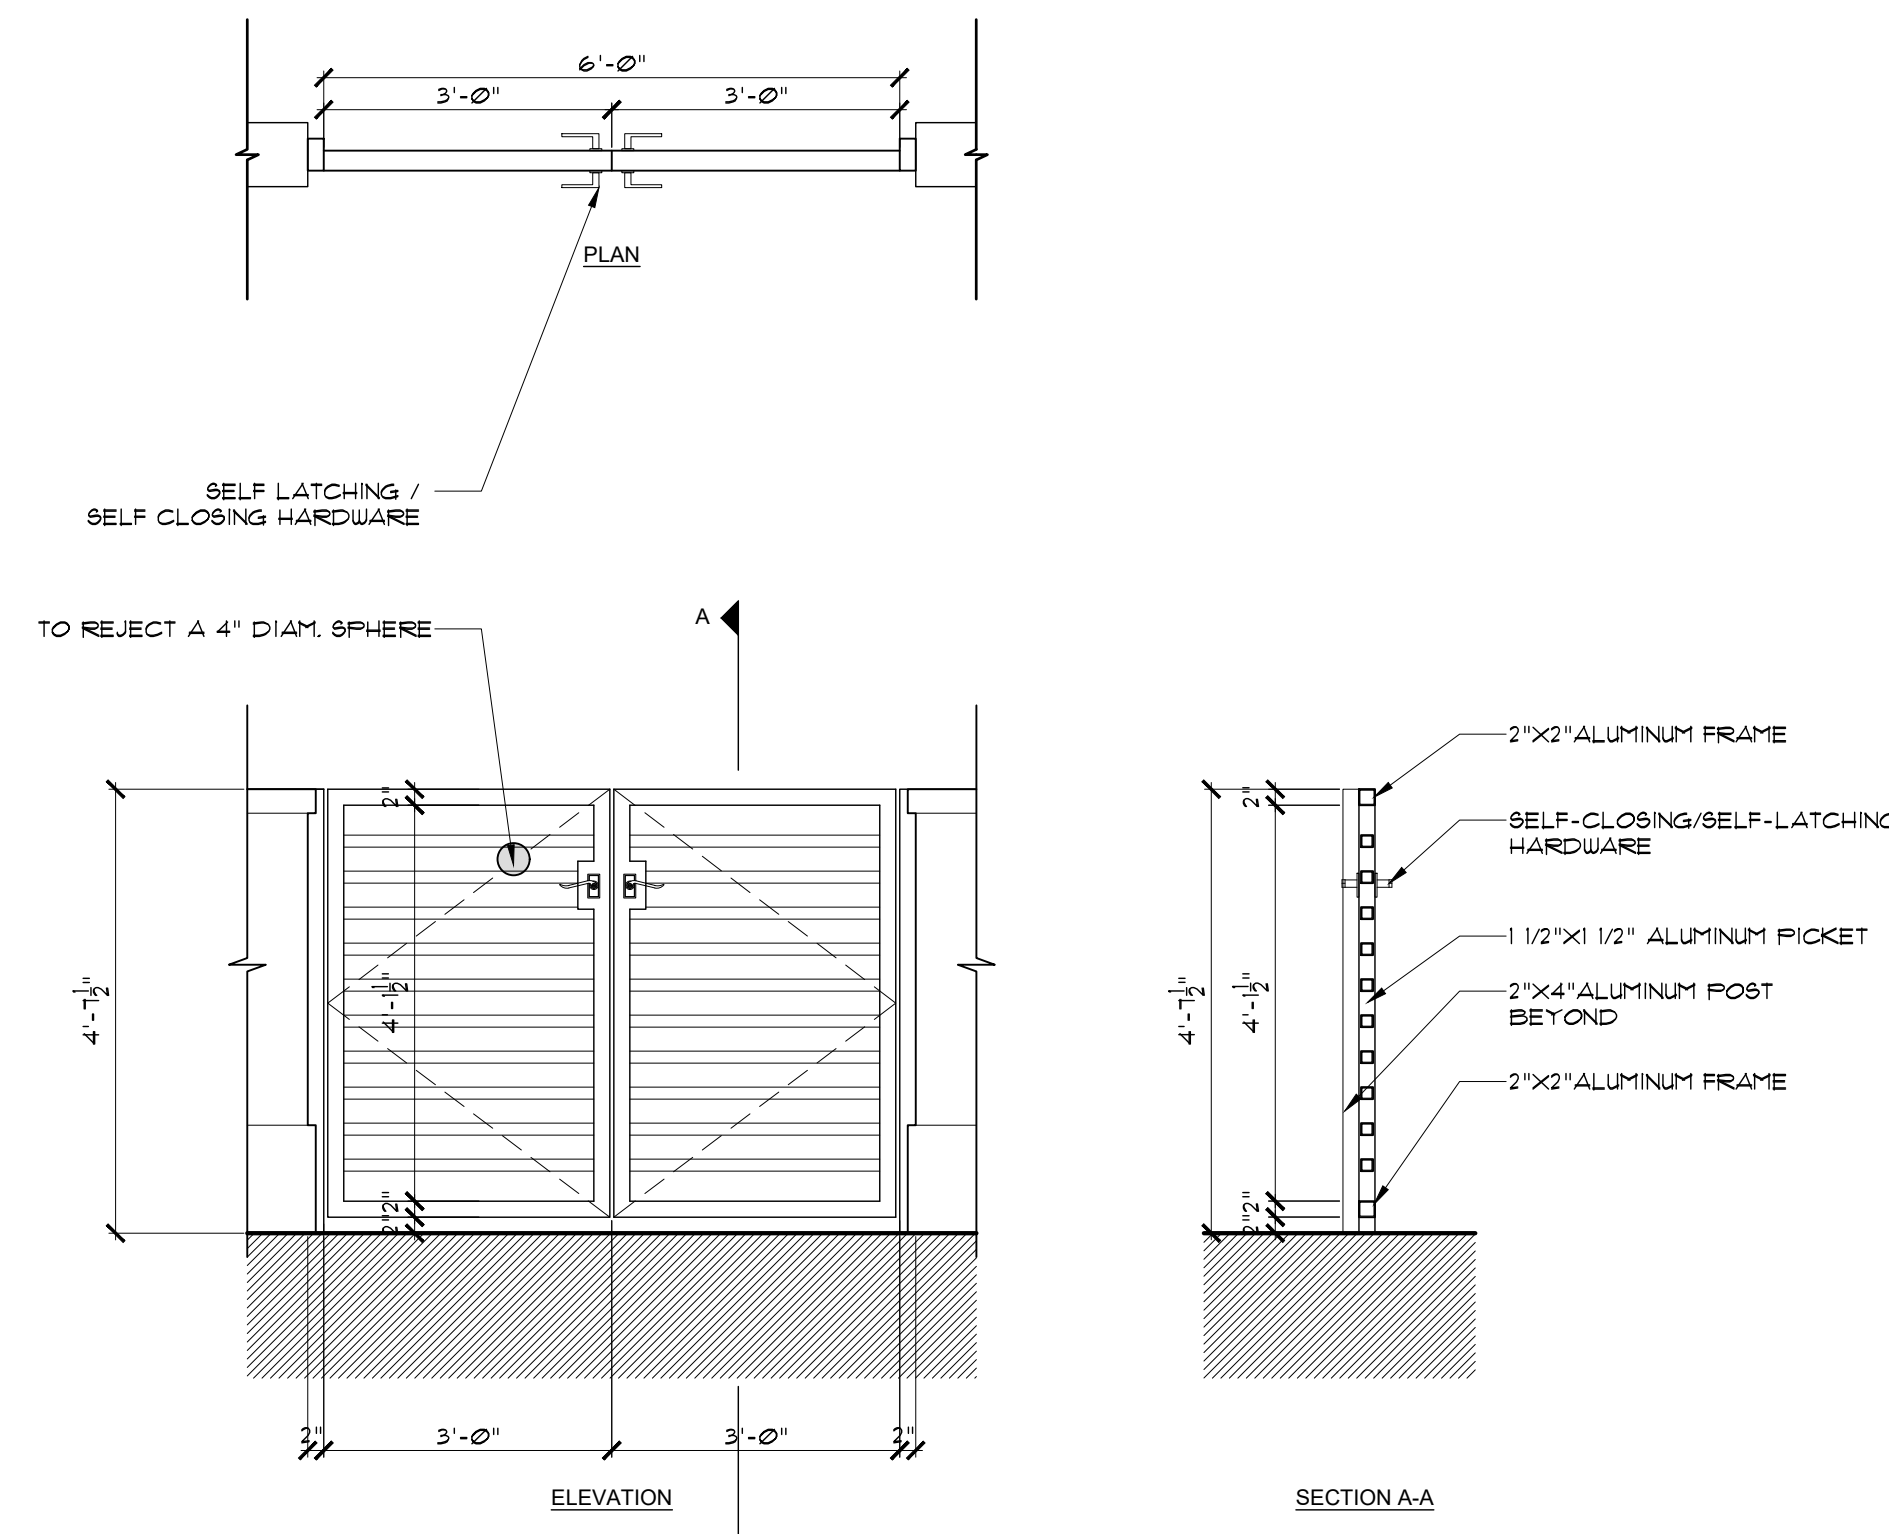


07 PROPOSED DOUBLE GATE DETAIL AT GENERATOR PAD
SCALE: 1/2"=1'-0"

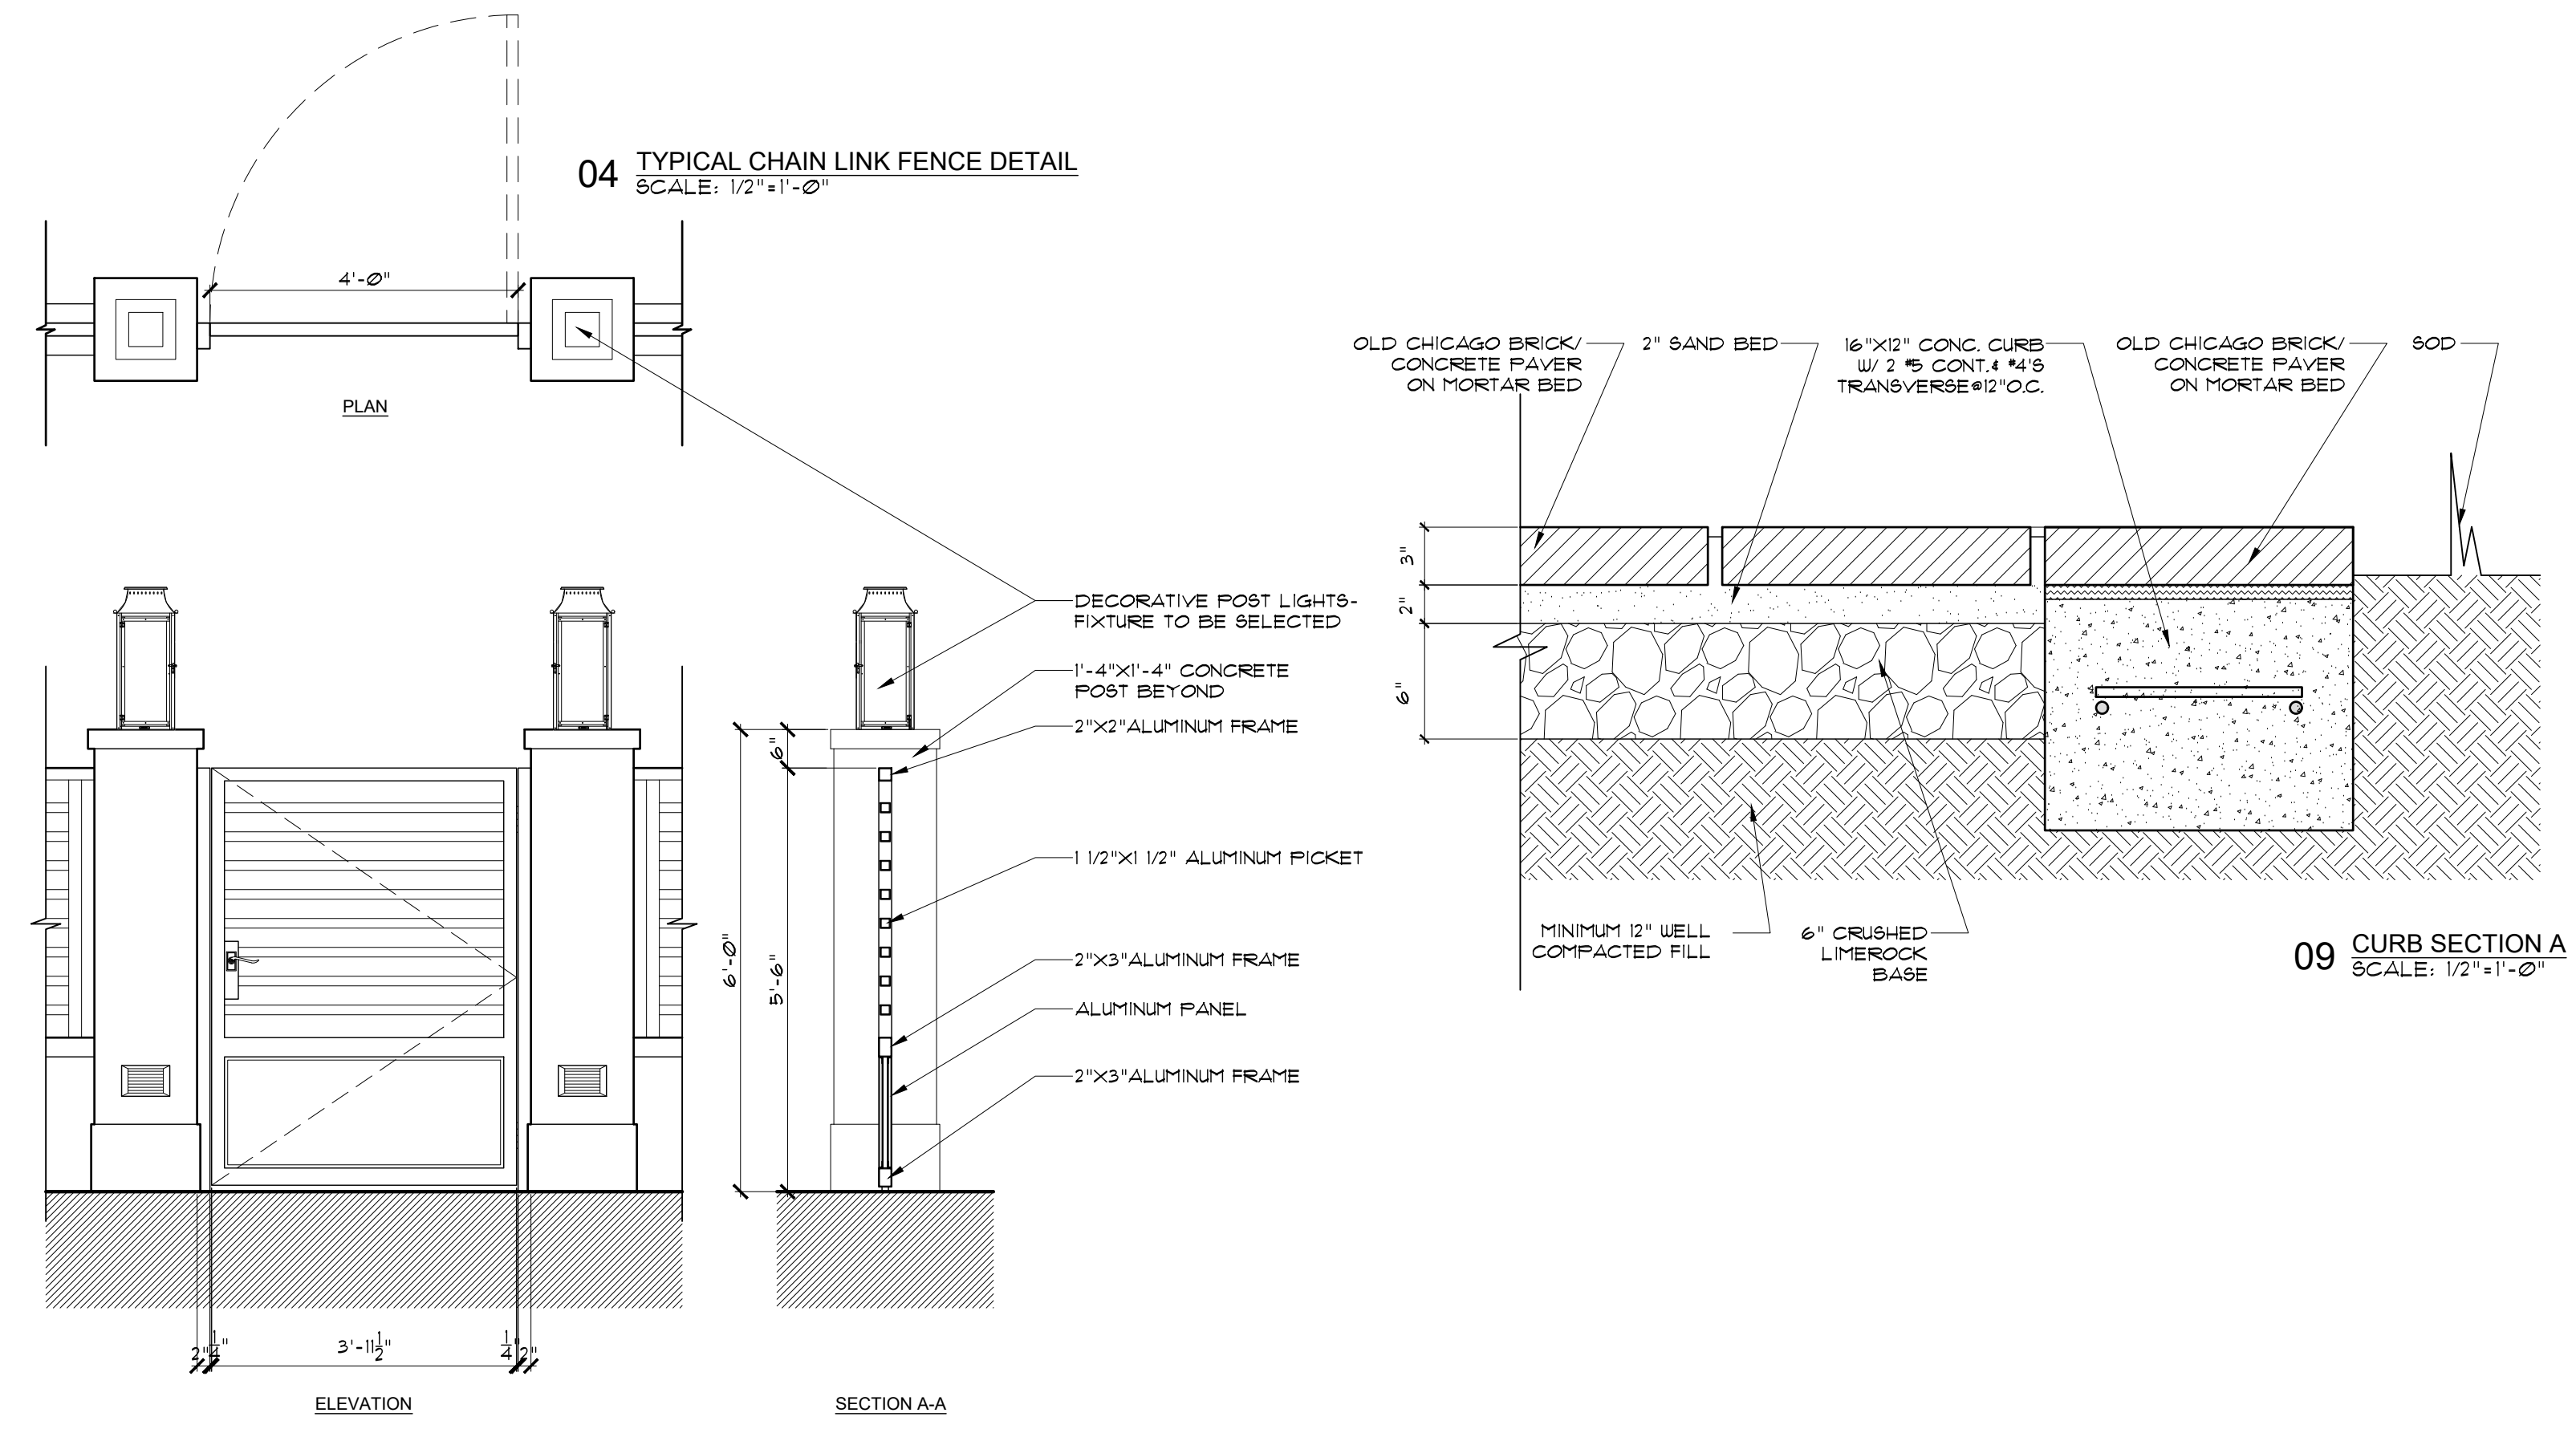

08 PROPOSED SINGLE GATE DETAIL AT ENTRANCE
SCALE: 1/2"=1'-0"

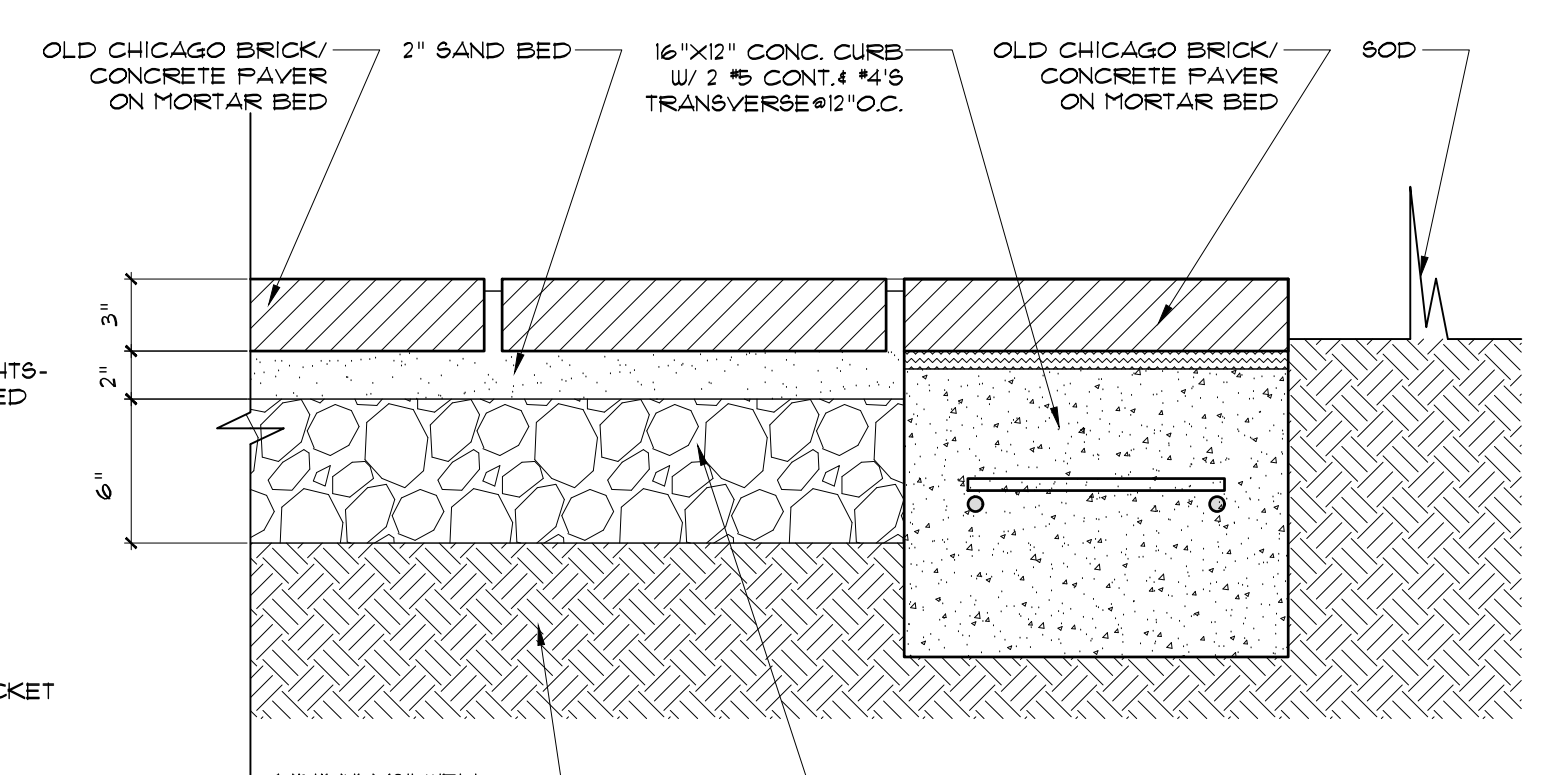

09 CURB SECTION A
SCALE: 1/2"=1'-0"

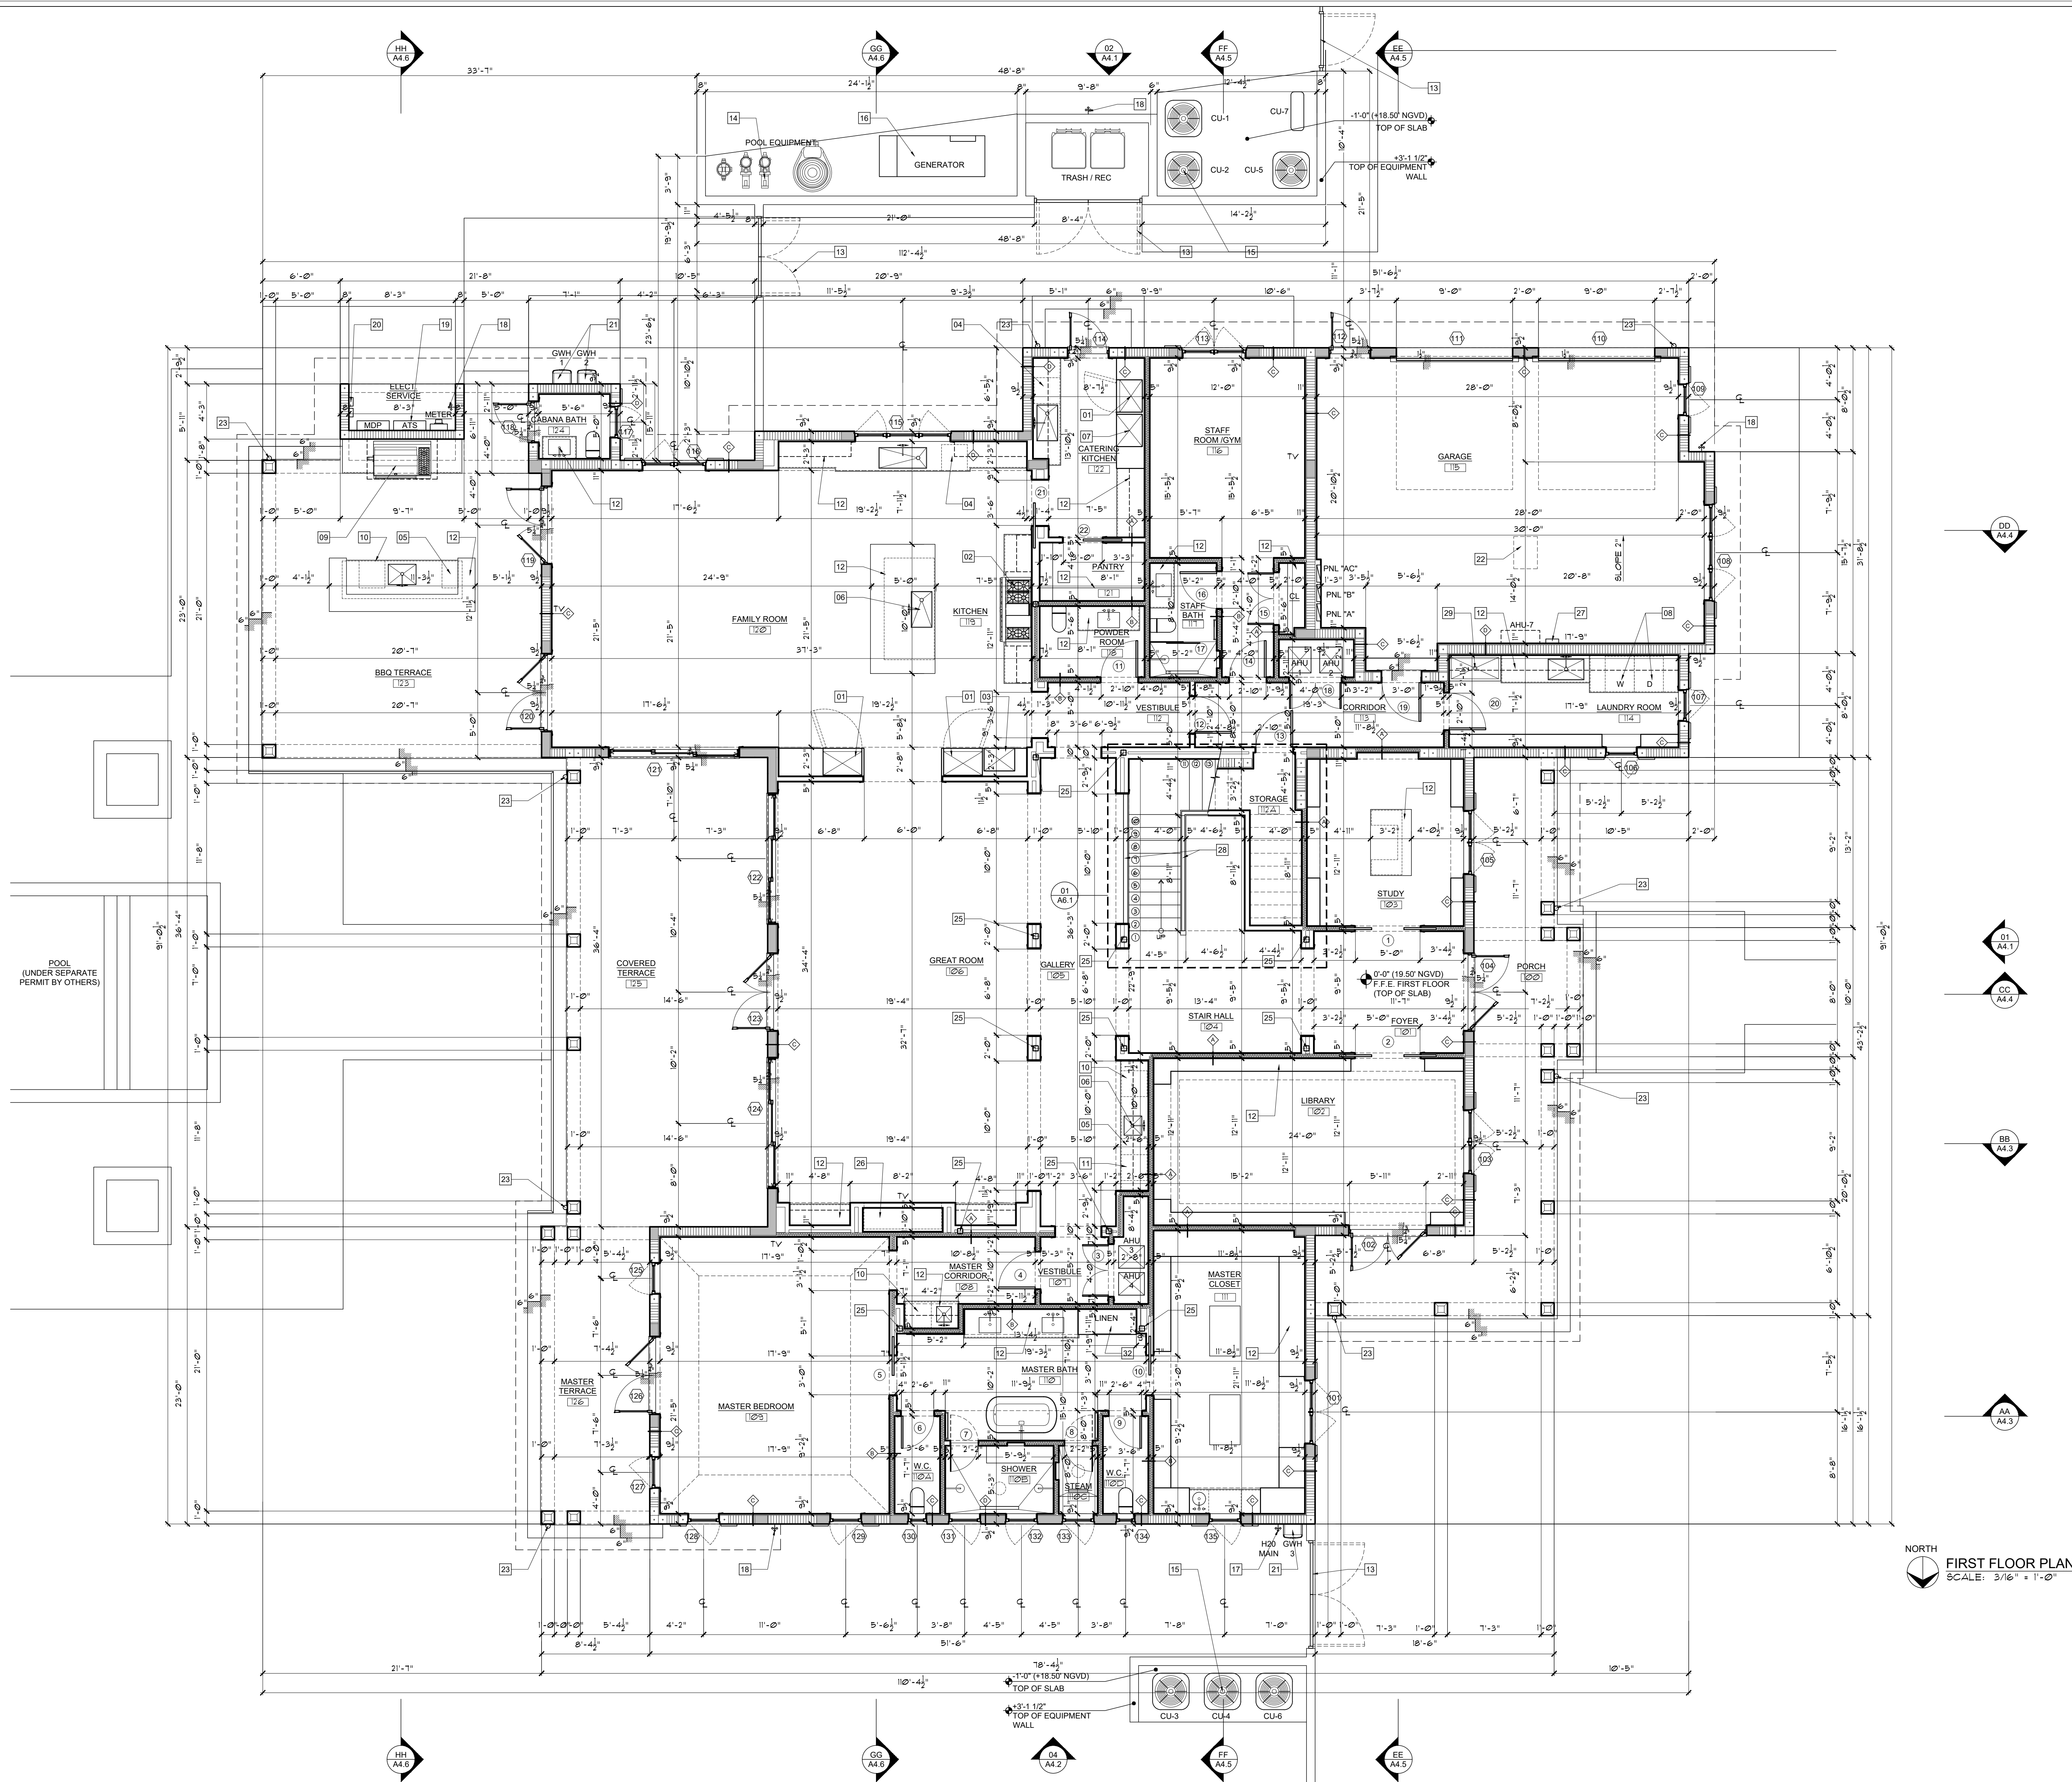

WALL LEGEND :	
SYMBOLS	DESCRIPTION
	C.M.U./CONCRETE STRUCTURE
	INTERIOR PARTITION - METAL STUD W/ R-11 SOUND BATT
	INTERIOR PARTITION - METAL STUD & GYPSUM

- PLAN NOTES :**
- BUILT IN REFRIGERATOR/ FREEZER
 - 60" LPG DUAL FUEL RANGE W/ EXHAUST HOOD ABOVE
 - BUILT IN MICROWAVE W/ TRIM KIT
 - DISHWASHER
 - ICE MAKER
 - ZIP WATER HYDRO TAP SYSTEM
 - WALL OVEN
 - WASHER/ DRYER
 - LPG BBQ W/ HOOD ABOVE
 - UNDER COUNTER REFRIGERATOR
 - WINE COOLER
 - CUSTOM CABINETRY/ BUILT IN /SHELVING (SEE ID FOR DETAIL)
 - ALUMINUM SITE GATE W/ SELF CLOSING / SELF LATCHING HARDWARE - SHOP DRAWINGS AND PERMIT BY OTHERS (SEE A1.6 FOR DESIGN)
 - POOL EQUIPMENT ON CONCRETE SLAB - POOL AND EQUIPMENT UNDER SEPARATE PERMIT BY OTHERS
 - AC CL'S ON CONCRETE SLAB (SEE M-PAGES FOR DETAIL)
 - LP GENERATOR (SEE E-PAGES FOR DETAIL)
 - MAIN WATER SHUTOFF VALVE & HOSE BIBB (SEE P-PAGES FOR DETAIL)
 - HOSE BIBB (SEE P-PAGES FOR DETAIL)
 - UNDERGROUND ELECTRIC SERVICE FEEDER, FPL METER, ATS AND MOP (SEE E-PAGES FOR DETAIL)
 - TELEPHONE/ CABLE SERVICE BOXES
 - LPG TANKLESS WATER HEATER (SEE P-PAGES FOR DETAIL)
 - ATTIC ACCESS - 22"x30" MIN
 - 4" ROUND COPPER DOWNSPOUT
 - 6" COPPER GUTTER
 - STRUCTURAL STEEL COLUMN (SEE S-PAGES FOR DETAIL)
 - PRIMO II DIRECT VENT LPG FIREPLACE 72"x18" OPENING
 - ELECTRIC VEHICLE CHARGER (SEE E-PAGES FOR DETAIL)
 - GRAB RAIL / GUARD RAIL - SHOP DRAWINGS AND PERMIT BY OTHERS (SEE SHEET A1.7 FOR DETAIL)
 - DOG WASHING STATION
 - RAISED WOODDED PLATFORM FOR THEATER - SHOP DRAWINGS BY OTHERS
 - AV RACKS - REFER TO LOW VOLTAGE CONSULTANT
 - STEAM GENERATOR
 - STANDING SEAM METAL ROOF - NOA 23-0208.02

TERMITE NOTE :

FBC SECTION 1816 - PRIOR TO GROUND CONCRETE POURING A CERTIFICATE OF COMPLIANCE SHALL PRESENTED TO THE BUILDING DEPARTMENT, ISSUED BY A LICENSED PEST CONTROL COMPANY CONTAINING THE FOLLOWING STATEMENT:

"THE BUILDING HAS RECEIVED A COMPLETE TREATMENT FOR THE PREVENTION OF SUBTERRANEAN TERMITES. TREATMENT IS IN ACCORDANCE WITH THE RULES AND LAWS ESTABLISHED BY THE FLORIDA DEPARTMENT OF AGRICULTURE AND CONSUMER SERVICES".

SOIL STATEMENT :

A SUBSOIL INVESTIGATION WAS PERFORMED BY A GEOTECHNICAL ENGINEERING COMPANY, IN ORDER TO DETERMINE SUBSOIL CONDITIONS RELATIVE TO FOUNDATION DESIGN FOR THE PROPOSED STRUCTURE. A COPY OF THE REPORT IS ATTACHED TO THIS SUBMITTAL. PLEASE SEE S-PAGES FOR COMPLETE FOUNDATION DESIGN.

INSULATION NOTE :

R4.1 RIGID INSULATION TO BE APPLIED TO ALL NEW EXTERIOR WALLS.

R30.0 AIR IMPERMEABLE, OPEN CELL, SPRAY FOAM INSULATION FOR ALL UNVENTED ATTIC SPACES APPLIED IN DIRECT CONTACT WITH UNDERSIDE OF STRUCTURAL ROOF SHEATHING IN ACCORDANCE WITH FBC 1203.3.5.1. ICYNENE OR APPROVED EQUAL.

FBOR 302.10 - INSULATION MATERIALS, FACINGS, VAPOR RETARDERS, SHALL HAVE A FLAME-SPREAD CLASSIFICATION OF NOT GREATER THAN 25 AND SMOKE-DEVELOPED INDEX NOT GREATER THAN 450 AS PER ASTM E-84 OR UL 273.

VAPOR BARRIER NOTE :


FBOR 508.2.3 - A 6 MIL POLYETHYLENE OR APPROVED VAPOR RETARDER WITH JOINTS LAPPED NOT LESS THAN 6 INCHES SHALL BE PLACED BETWEEN THE CONCRETE FLOOR SLAB AND THE BASE COURSE OR THE PREPARED SUBGRADE WHERE NO BASE COURSE EXISTS.

WINDOW & DOOR NOTE :

WINDOWS AND DOORS UNDER SEPARATE PERMIT

SHOP DRAWING APPROVAL :

ALL REQUIRED SHOP DRAWINGS MUST BE SUBMITTED AND APPROVED BY THE BUILDING DEPARTMENT.

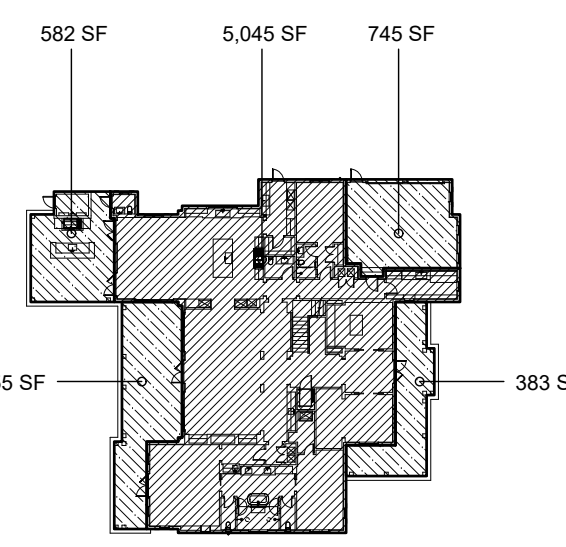

AREA CALCULATIONS :			
	AC AREA	NON AC AREA	TOTAL AREA
FIRST FLOOR	5,045 SF	2,465 SF	7,510 SF
SECOND FLOOR	3,336 SF	0 SF	3,336 SF
TOTAL	8,381 SF	2,465 SF	10,846 SF

NOTE :

THIS DRAWING IS PROPERTY OF SV DESIGN, INC. AND IS NOT TO BE REPRODUCED OR COPIED IN WHOLE OR IN PART WITHOUT THE PRIOR WRITTEN CONSENT OF SV DESIGN, INC. THIS DRAWING IS TO BE USED FOR THE PROJECT AND SITE SPECIFICALLY IDENTIFIED HEREIN. THE SCALES ARE AS STATED. THE CONTRACTOR SHALL CAREFULLY REVIEW ALL DIMENSIONS AND CONDITIONS SHOWN AND IMMEDIATELY NOTIFY THE ARCHITECT AS TO ANY ERRORS, OMISSIONS, OR INCONSISTENCIES DISCOVERED. COPYRIGHT © SV DESIGN, INC.

CLIENT :

ALBERT MILO
11901 SW 63RD AVE
PINECREST, FL 33132

PROJECT INFORMATION :

MILO RESIDENCE
11901 SW 63RD AVE
PINECREST, FL 33156

ARCHITECT :

SV DESIGN, INC.
1900 CORAL WAY #301, MIAMI, FL 33145
T. 766.336.3799 F. 305.856.7478 www.svdesigninc.com

SEAL :

THIS ITEM HAS BEEN DIGITALLY SIGNED AND SEALED BY ANTONIO D. COCA ON THE DATE INDICATED TO THE SEAL. PRINTED COPIES OF THIS DOCUMENT ARE NOT CONSIDERED SIGNED AND SEALED AND THE SIGNATURE MUST BE VERIFIED ON AN ELECTRONIC COPIES.

DRAWING INFORMATION :

ISSUED 04.25.25

SHEET :


A2.1

PLAN NOTES :


01	BUILT IN REFRIGERATOR / FREEZER
02	60° LPG DUAL FUEL RANGE W/ EXHAUST HOOD ABOVE
03	BUILT IN MICROWAVE W/ TRIM KIT
04	DISHWASHER
05	ICE MAKER
06	ZIP WATER HYDRO TAP SYSTEM
07	WALL OVEN
08	WASHER/ DRYER
09	LPG BBQ W/ HOOD ABOVE
10	UNDER COUNTER REFRIGERATOR
11	WINE COOLER
12	CUSTOM CABINETRY/ BUILT IN /SHELVING (SEE ID FOR DETAIL)
13	ALUMINUM SIEE / BUILT IN SELF CLOSING / SELF LATCHING ALUMINUM ACCE - SHOP DRAWINGS AND PERMIT BY OTHERS (SEE A1.6 FOR DESIGN)
14	POOL EQUIPMENT ON CONCRETE SLAB - POOL AND EQUIPMENT UNDER SEPARATE PERMIT BY OTHERS
15	AC C/US ON CONCRETE SLAB (SEE M-PAGES FOR DETAIL)
16	LPG GENERATOR (SEE E-PAGES FOR DETAIL)
17	MAIN WATER SHUTOFF VALVE & HOSE BIBB (SEE P-PAGES FOR DETAIL)
18	HOSE BIBB (SEE P-PAGES FOR DETAIL)
19	UNDERGROUND ELECTRIC SERVICE FEEDER, FPL METER, ATS AND MDP (SEE E-PAGES FOR DETAIL)
20	TELEPHONE/ CABLE SERVICE BOXES
21	LPG TANKLESS WATER HEATER (SEE P-PAGES FOR DETAIL)
22	ATTIC ACCE - 22"x30" MIN
23	4" ROUND COPPER DOWNSPOUT
24	6" COPPER GUTTER
25	STRUCTURAL STEEL COLUMN (SEE S-PAGES FOR DETAIL)
26	PRIMO II DIRECT VENT LPG FIREPLACE 72"x18" OPENING
27	ELECTRIC VEHICLE CHARGER (SEE E-PAGES FOR DETAIL)
28	GRAB RAIL / GUARD RAIL - SHOP DRAWINGS AND PERMIT BY OTHERS (SEE SHEET A1.7 FOR DETAIL)
29	DGD WASHING STATION
30	RAISED WOODEN PLATFORM FOR THEATER - SHOP DRAWINGS BY OTHERS
31	AV RACKS - REFER TO LOW VOLTAGE CONSULTANT
32	STEAM GENERATOR
33	STANDING SEAM METAL ROOF - NOA 23-0206.02

WINDOW & DOOR NOTE :
WINDOWS AND DOORS UNDER SEPARATE PERMIT

ROOF NOA :
1. DREXEL STANDING SEAM METAL PANEL NOA: 23-0206.02

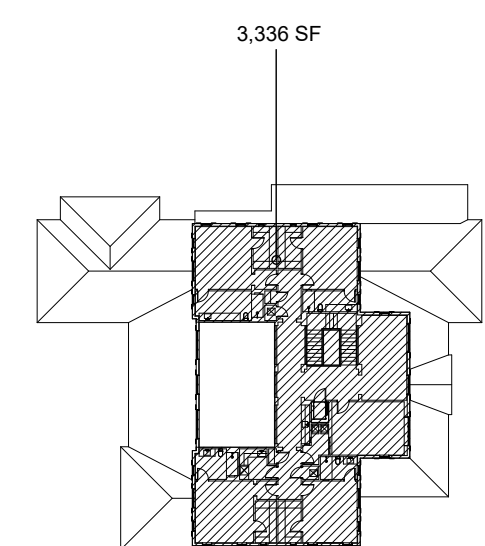


NOTE :	CLIENT :	PROJECT INFORMATION :	ARCHITECT :	SEAL :	DRAWING INFORMATION :	SHEET :	
THIS DRAWING IS PROPERTY OF SV DESIGN, INC. AND IS NOT TO BE REPRODUCED OR COPIED IN WHOLE OR IN PART WITHOUT THE PRIOR WRITTEN CONSENT OF SV DESIGN, INC. THIS DRAWING IS TO BE USED FOR THE PROJECT AND SITE SPECIFICALLY IDENTIFIED HEREIN. THE SCALES ARE AS STATED. THE CONTRACTOR SHALL CAREFULLY REVIEW ALL DIMENSIONS AND CONDITIONS SHOWN AND IMMEDIATELY NOTIFY THE ARCHITECT AS TO ANY ERRORS, OMISSIONS, OR INCONSISTENCIES DISCOVERED. COPYRIGHT © SV DESIGN, INC.	ALBERT MILO 11901 SW 63RD AVE PINECREST, FL 33132	MILO RESIDENCE 11901 SW 63RD AVE PINECREST, FL 33156	 SV DESIGN, INC. 1900 CORAL WAY #301, MIAMI, FL 33145 T. 786.356.3799 F. 305.856.7478 www.svdesigninc.com	THIS ITEM HAS BEEN DIGITALLY SIGNED AND SEALED BY ANTONIO R. SOSA ON THE DATE ADJACENT TO THE SEAL. PRINTED COPIES OF THIS DOCUMENT ARE NOT CONSIDERED SIGNED AND SEALED AND THE SIGNATURE MUST BE REPRODUCED IN ANY	ISSUED	04.25.25	A2.2
					© Copyright 2025 SV Design, Inc. All Rights Reserved		

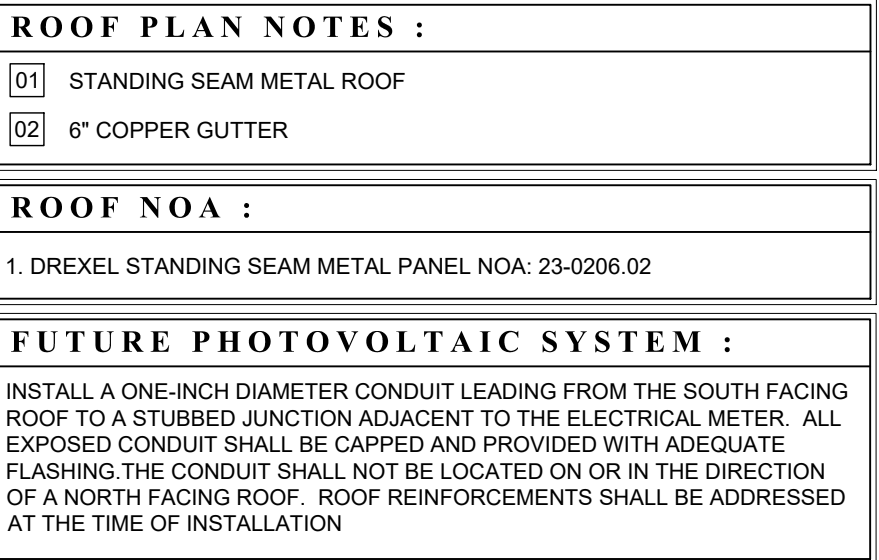

SHEET :

A2.3

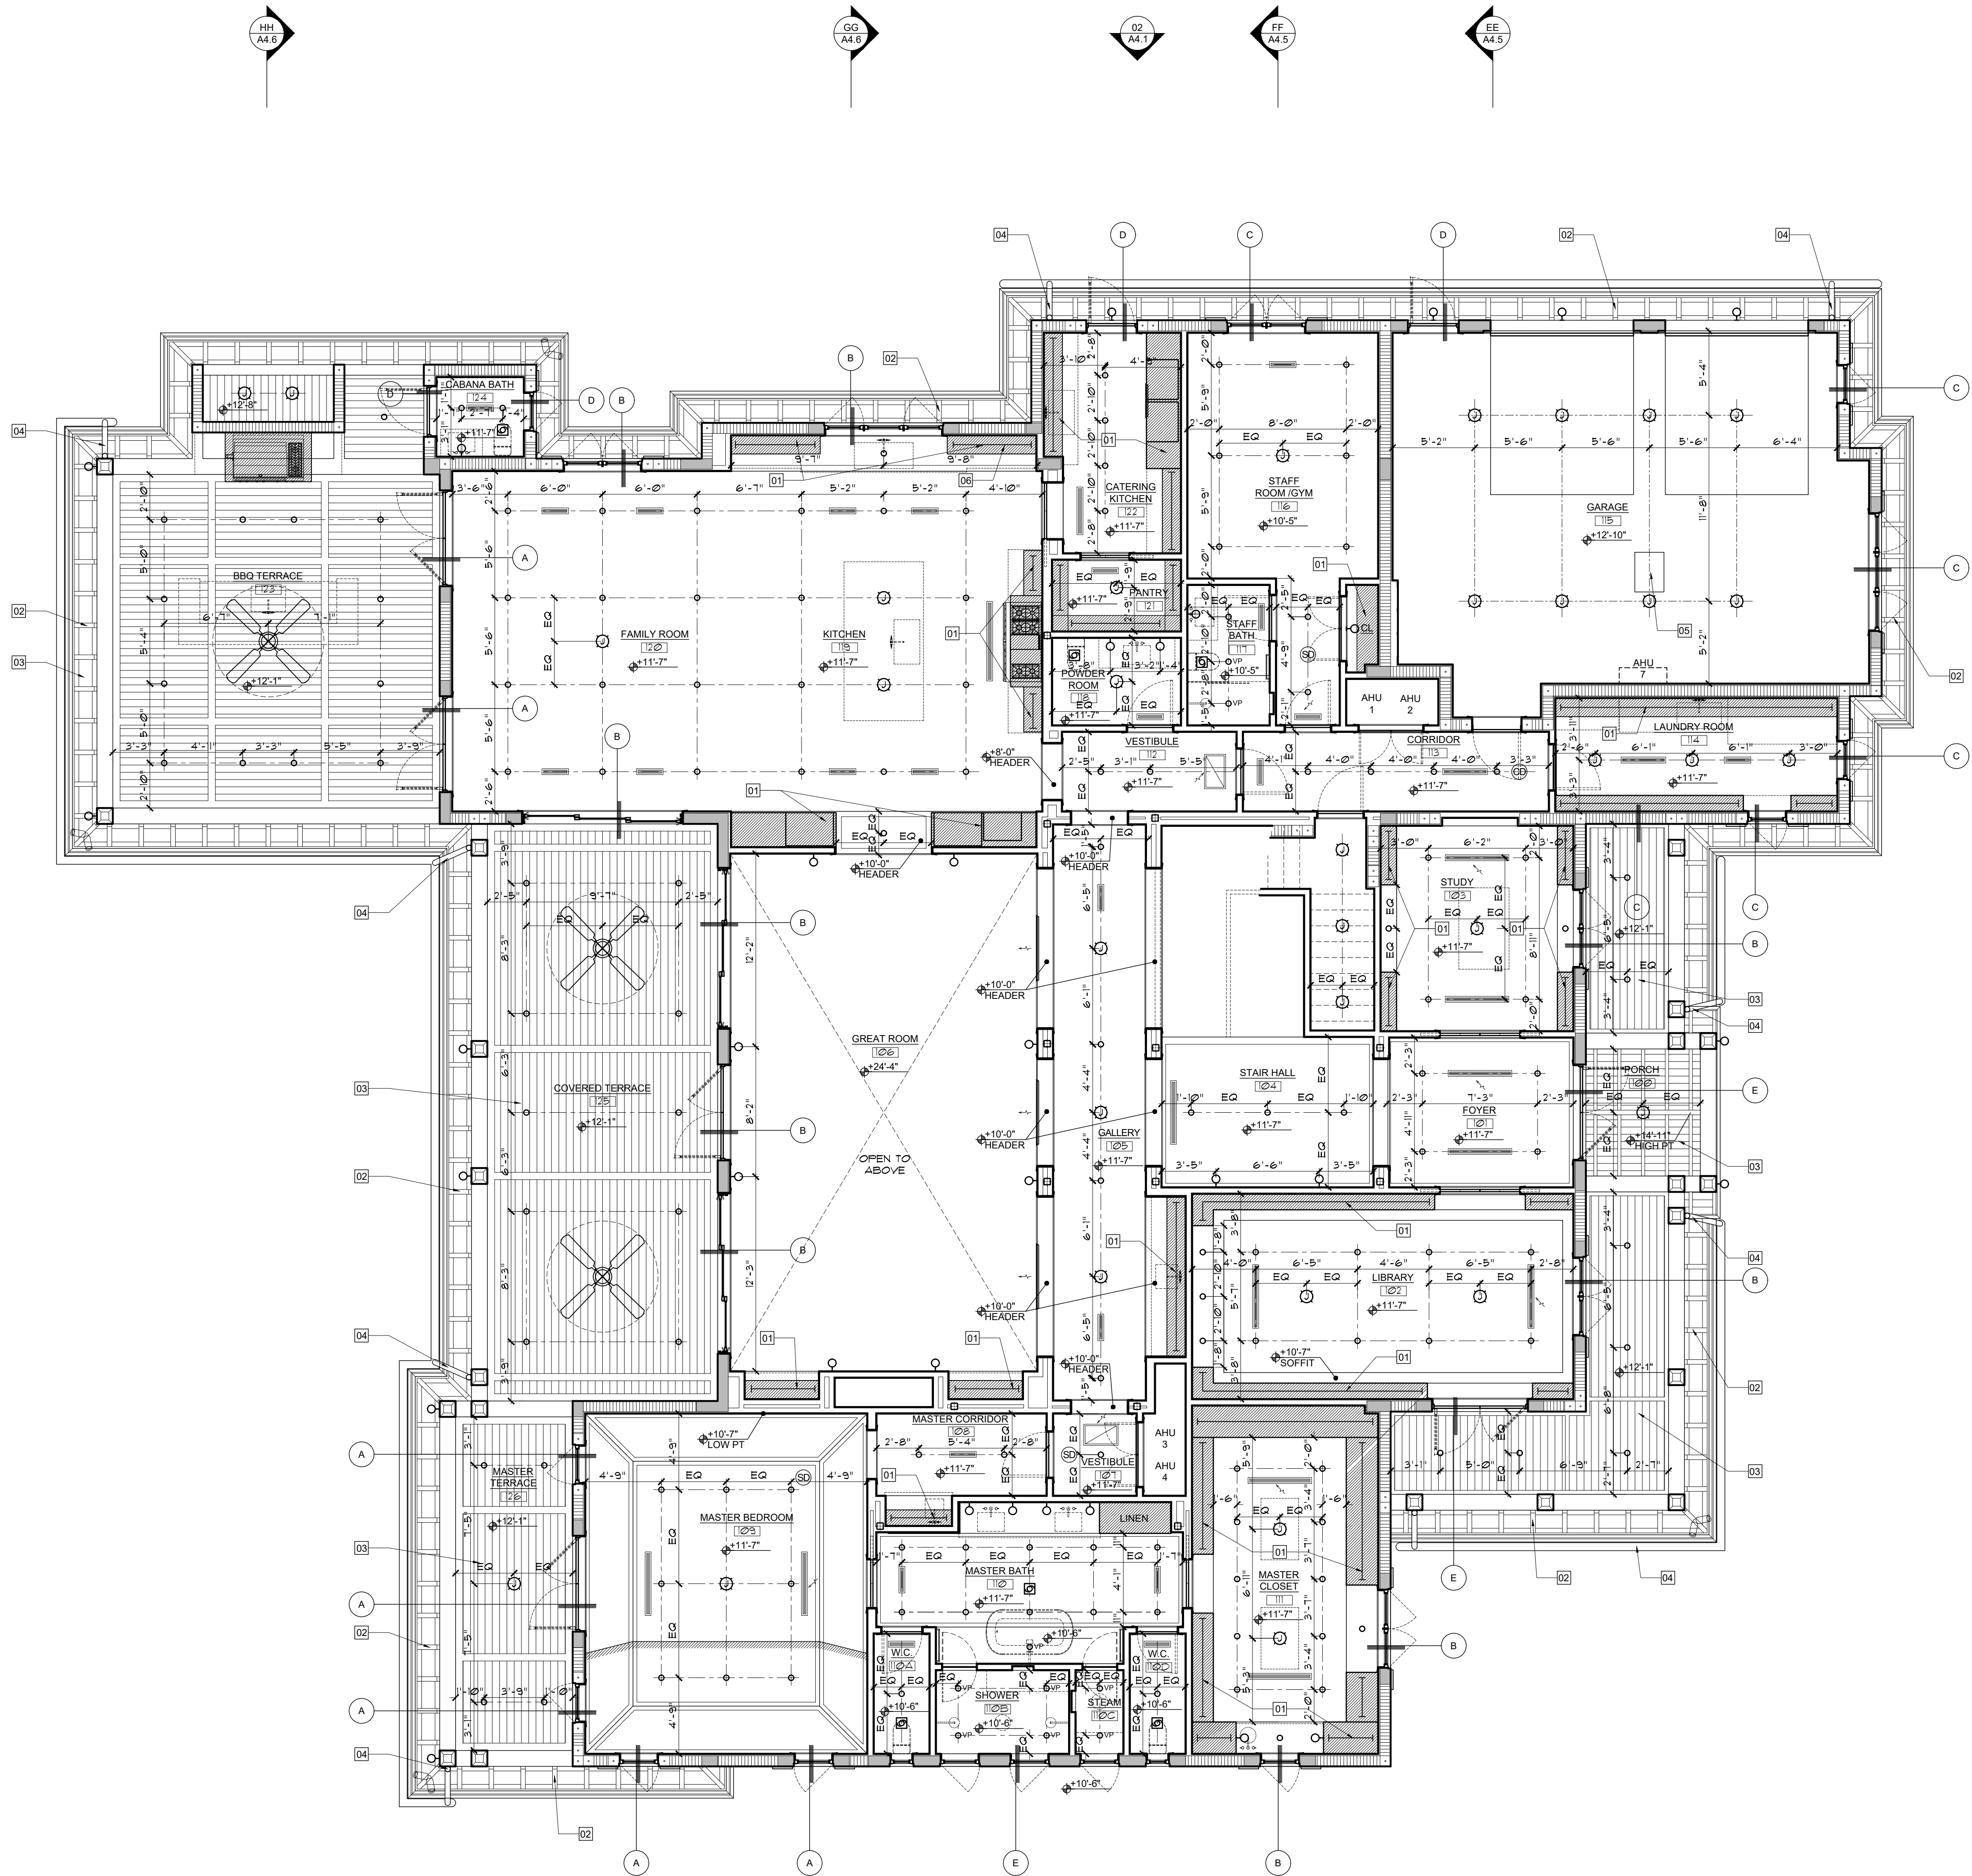

WALL LEGEND :	
SYMBOLS	DESCRIPTION
	C.M.U./CONCRETE STRUCTURE
	INTERIOR PARTITION - METAL STUD W/ R-11 SOUND BATT
	INTERIOR PARTITION - METAL STUD & GYPSUM

CEILING LEGEND :		
TAG	DESCRIPTION	NOTES
	RECESSED LIGHT	
	RECESSED LIGHT	VAPOR BARRIER TRIM
	CEILING MOUNTED J-BOX	
	WALL SCONCE	
	CABINET LIGHTING	
	STEP LIGHT	
	EXHAUST FAN	
	LINEAR A/C DIFFUSER	
	LINEAR A/C RETURN	
	SMOKE DETECTOR	
	SMOKE DETECTOR/CARBON MONOXIDE DETECTOR	

NOTE: ELECTRICAL & A/C INFORMATION SHOWN IS FOR LAYOUT PURPOSES ONLY. REFER TO ENGINEERING PAGES FOR ALL RELEVANT INFORMATION

CEILING PLAN NOTES :	
[01]	BUILTIN CABINERY / CLOSET FURNITURE UP TO CEILING
[02]	DECORATIVE WOOD BRACKET - SEE A6.4 FOR DETAIL
[03]	1X8 SOUTHERN PINE TONGUE AND GROOVE
[04]	6" COPPER GUTTER WITH DOWNSPOUT
[05]	22" x 30" ATTIC ACCESS
[06]	PROVIDE ACCESS PANEL AS PART OF CABINERY - SEE ID-PAGES

TYP CEILING NOTES :	
1.	ALL HEIGHTS ARE MEASURED FROM INTERIOR FINISHED FLOOR UNLESS OTHERWISE NOTED.
2.	ARCHITECT TO COORDINATE ALL LIGHTING AND A/C DIFFUSERS/RETURNS ON CEILING PLAN WITH GC AND APPLICABLE TRADES.

WINDOW SHADE KEY:	
(A)	AUTOMATIC DOUBLE SHADES (BLACKOUT / SHEER)
(B)	AUTOMATIC SINGLE SHADE (SHEER)
(C)	MANUAL SINGLE SHADE (SHEER)
(D)	OPAQUE GLASS
(E)	SECURITY GLASS

NORTH
FIRST FLOOR CEILING PLAN
SCALE: 3/16" = 1'-0"

NOTE :
THIS DRAWING IS PROPERTY OF SV DESIGN, INC. AND IS NOT TO BE REPRODUCED OR COPIED IN WHOLE OR IN PART WITHOUT THE PRIOR WRITTEN CONSENT OF SV DESIGN, INC. THIS DRAWING IS TO BE USED FOR THE PROJECT AND SITE SPECIFICALLY IDENTIFIED HEREIN. THE SCALES ARE AS STATED. THE CONTRACTOR SHALL CAREFULLY REVIEW ALL DIMENSIONS AND CONDITIONS SHOWN AND IMMEDIATELY NOTIFY THE ARCHITECT AS TO ANY ERRORS, OMISSIONS, OR INCONSISTENCIES DISCOVERED.
COPYRIGHT © SV DESIGN, INC.

CLIENT :
ALBERT MILO
11901 SW 63RD AVE
PINECREST, FL 33132

PROJECT INFORMATION :
MILO RESIDENCE
11901 SW 63RD AVE
PINECREST, FL 33156

ARCHITECT :


SV DESIGN, INC.
1900 CORAL WAY #301, MIAMI, FL 33145
T. 786.356.3799 F. 305.856.7478 www.svdesigninc.com

SEAL :

DRAWING INFORMATION :
ISSUED 04.25.25

SHEET :
A3.1

THIS ITEM HAS BEEN DIGITALLY SIGNED AND SEALED BY ANTONIO D. DOSA ON THE DATE SHOWN TO THE SEAL. PRINTED COPIES OF THIS DOCUMENT ARE NOT CONSIDERED SIGNED AND SEALED AND THE SIGNATURE MUST BE VERIFIED ON ANY ELECTRONIC COPIES.
© Copyright 2025 SV Design, Inc. All Rights Reserved

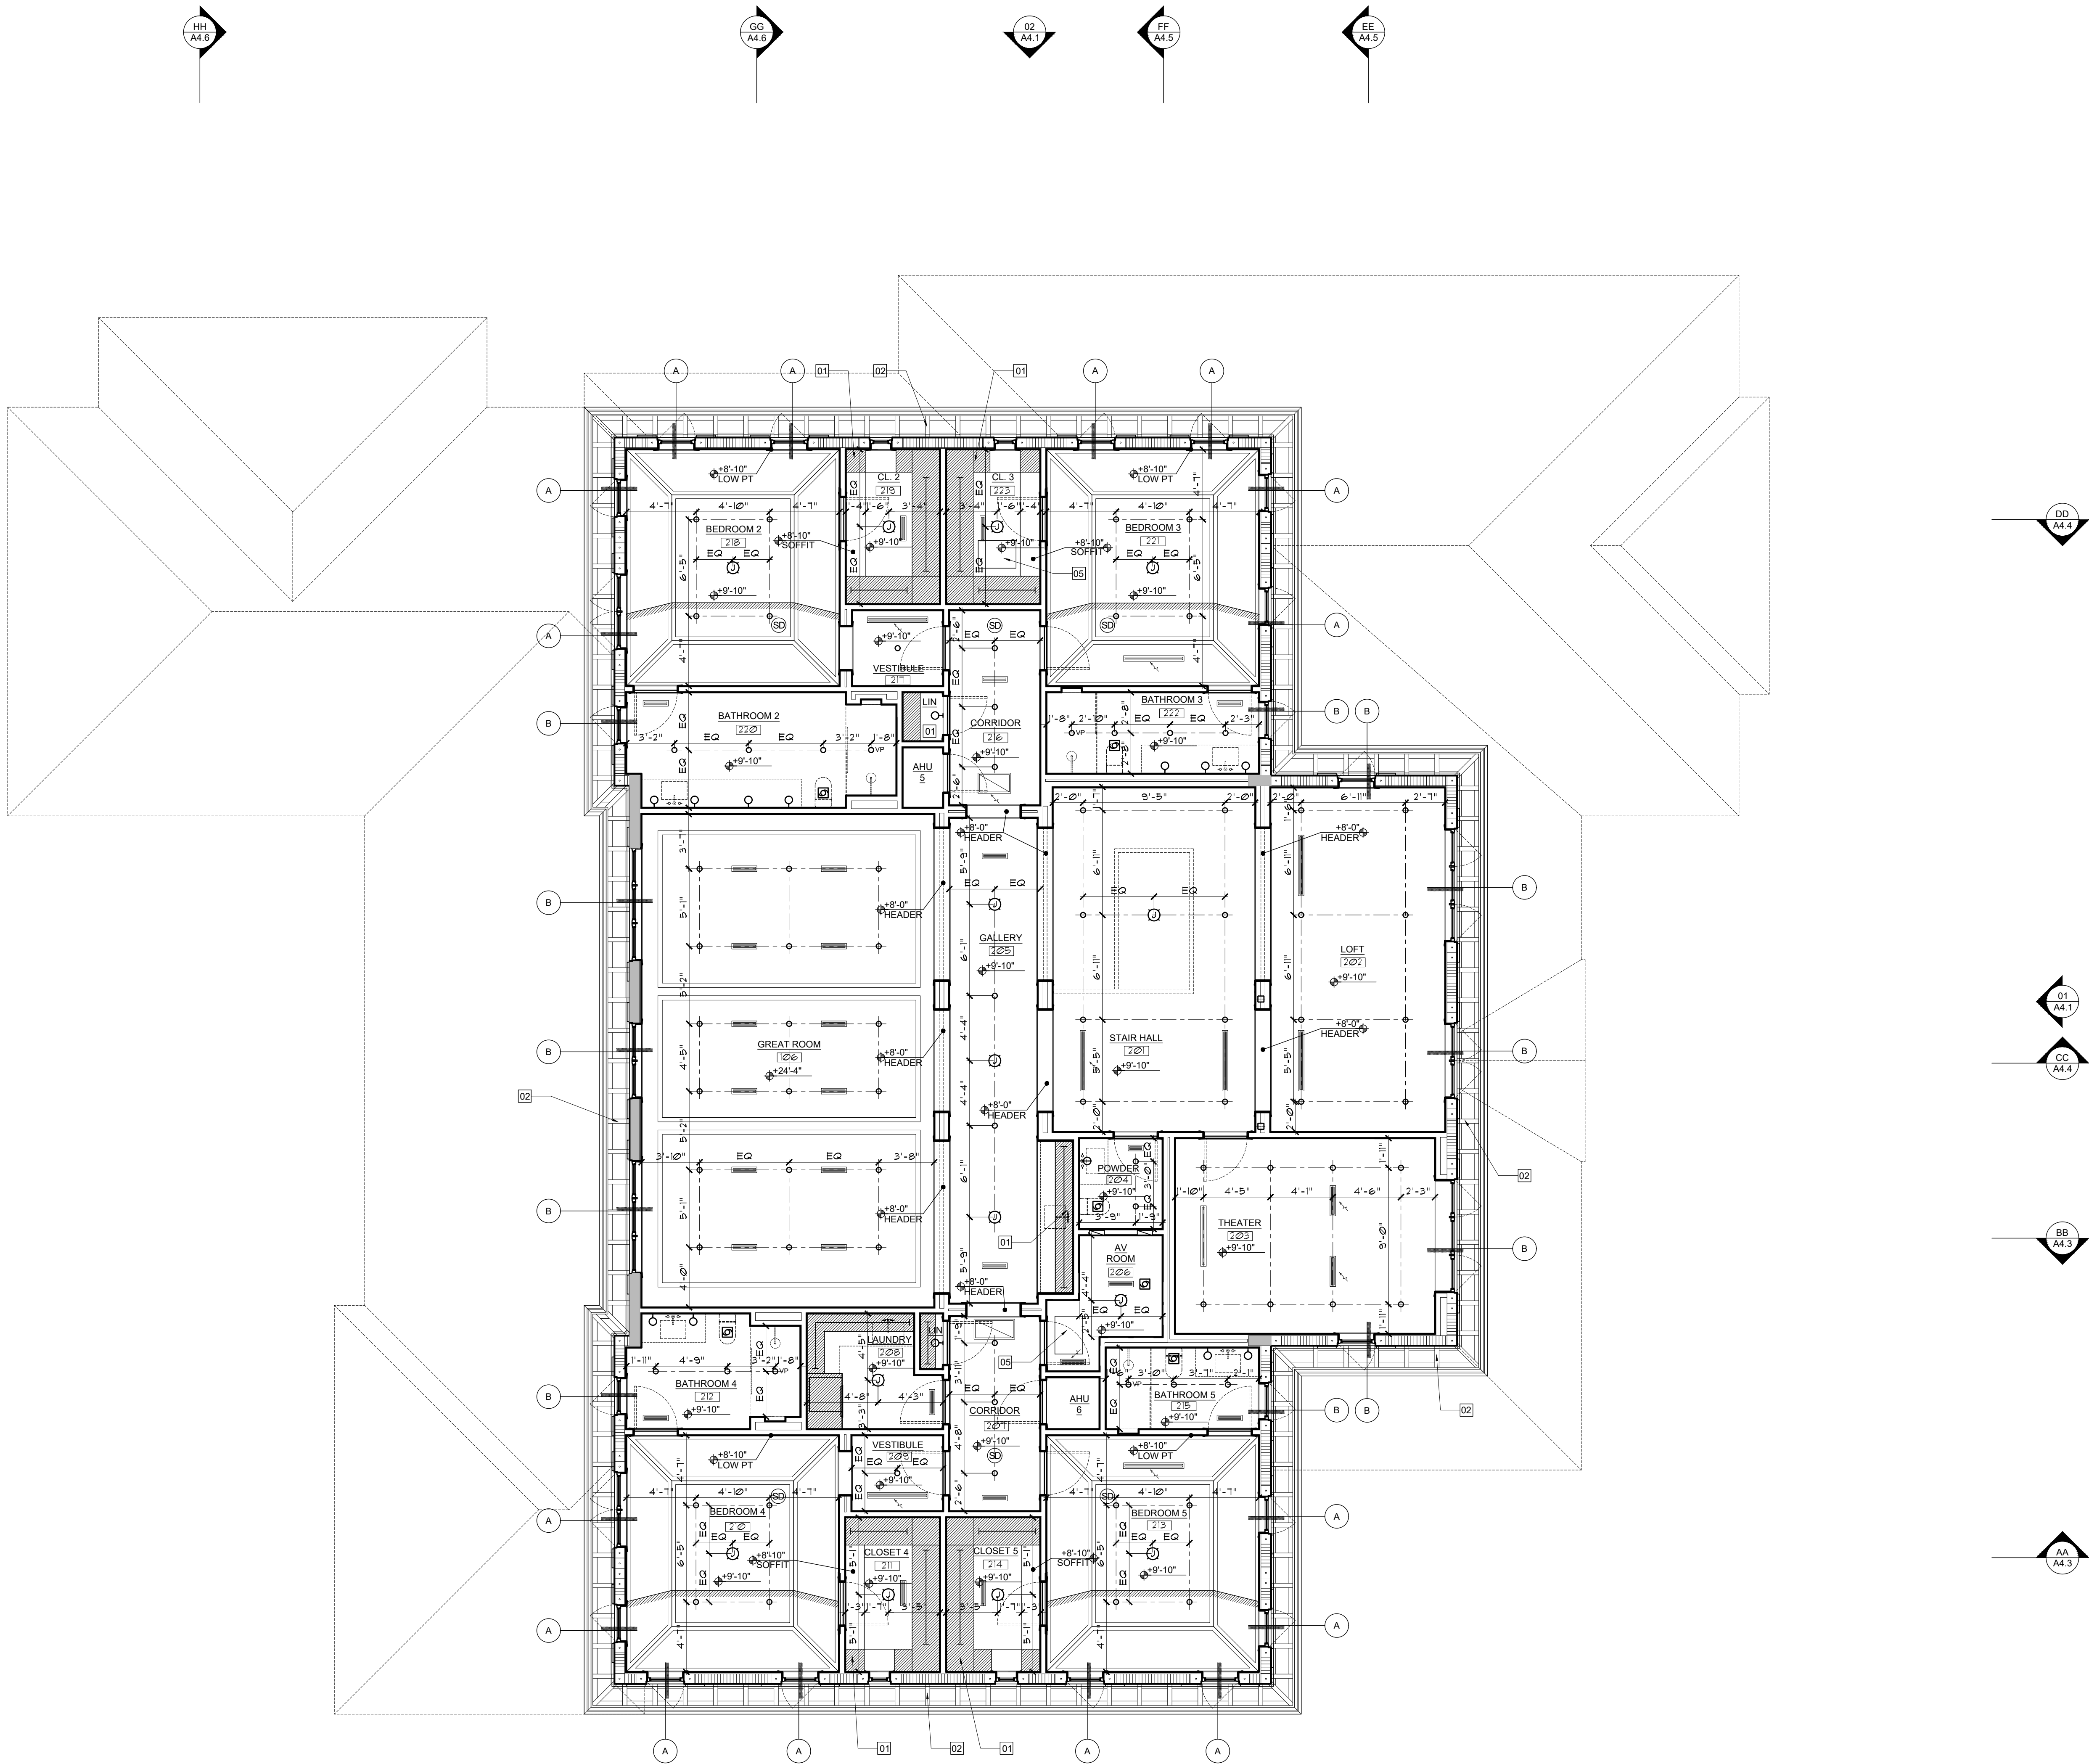

WALL LEGEND :	
SYMBOLS	DESCRIPTION
	C.M.U./CONCRETE STRUCTURE
	INTERIOR PARTITION - METAL STUD W/ R-11 SOUND BATT
	INTERIOR PARTITION - METAL STUD & GYPSUM

CEILING LEGEND :		
TAG	DESCRIPTION	NOTES
	RECESSED LIGHT	
	VAPOR BARRIER TRIM	
	CEILING MOUNTED J-BOX	
	WALL SCONCE	
	CABINET LIGHTING	
	STEP LIGHT	
	EXHAUST FAN	
	LINEAR A/C DIFFUSER	
	LINEAR A/C RETURN	
	SMOKE DETECTOR	
	SMOKE DETECTOR/CARBON MONOXIDE DETECTOR	

NOTE: ELECTRICAL & A/C INFORMATION SHOWN IS FOR LAYOUT PURPOSES ONLY.
REFER TO ENGINEERING PAGES FOR ALL RELEVANT INFORMATION

CEILING PLAN NOTES :	
01	BUILTIN CABINERY / CLOSET FURNITURE UP TO CEILING
02	DECORATIVE WOOD BRACKET - SEE A6.4 FOR DETAIL
03	1X6 SOUTHERN PINE TONGUE AND GROOVE
04	6" COPPER GUTTER WITH DOWNSPOUT
05	22" x 30" ATTIC ACCESS
06	PROVIDE ACCESS PANEL AS PART OF CABINERY - SEE ID-PAGES

TYP CEILING NOTES :	
1.	ALL HEIGHTS ARE MEASURED FROM INTERIOR FINISHED FLOOR UNLESS OTHERWISE NOTED.
2.	ARCHITECT TO COORDINATE ALL LIGHTING AND A/C DIFFUSERS/RETURNS ON CEILING PLAN WITH GC AND APPLICABLE TRADES.

WINDOW SHADE KEY:	
A	AUTOMATIC DOUBLE SHADES (BLACKOUT / SHEER)
B	AUTOMATIC SINGLE SHADE (SHEER)
C	MANUAL SINGLE SHADE (SHEER)
D	OPAQUE GLASS
E	SECURITY GLASS

NORTH
SECOND FLOOR CEILING PLAN
SCALE: 3/16" = 1'-0"

NOTE :
THIS DRAWING IS PROPERTY OF SV DESIGN, INC. AND IS NOT TO BE REPRODUCED OR COPIED IN WHOLE OR IN PART WITHOUT THE PRIOR WRITTEN CONSENT OF SV DESIGN, INC. THIS DRAWING IS TO BE USED FOR THE PROJECT AND SITE SPECIFICALLY IDENTIFIED HEREIN. THE SCALES ARE AS STATED. THE CONTRACTOR SHALL CAREFULLY REVIEW ALL DIMENSIONS AND CONDITIONS SHOWN AND IMMEDIATELY NOTIFY THE ARCHITECT AS TO ANY ERRORS, OMISSIONS, OR INCONSISTENCIES DISCOVERED.
COPYRIGHT © SV DESIGN, INC.

CLIENT :
ALBERT MILO
11901 SW 63RD AVE
PINECREST, FL 33132

PROJECT INFORMATION :
MILO RESIDENCE
11901 SW 63RD AVE
PINECREST, FL 33156

ARCHITECT :

SV DESIGN, INC.
1900 CORAL WAY #301, MIAMI, FL 33145
T. 786.356.3799 F. 305.856.7478 www.svdesigninc.com

SEAL :


DRAWING INFORMATION :
ISSUED 04.25.25

SHEET :

A3.2

THIS ITEM HAS BEEN DIGITALLY SIGNED AND SEALED BY ANTONIO D. DOSA ON THE DATE SHOWN TO THE SEAL. PRINTED COPIES OF THIS DOCUMENT ARE NOT CONSIDERED SIGNED AND SEALED AND THE SIGNATURE MUST BE VERIFIED ON ANY ELECTRONIC COPIES.


© Copyright 2025 SV Design, Inc. All Rights Reserved

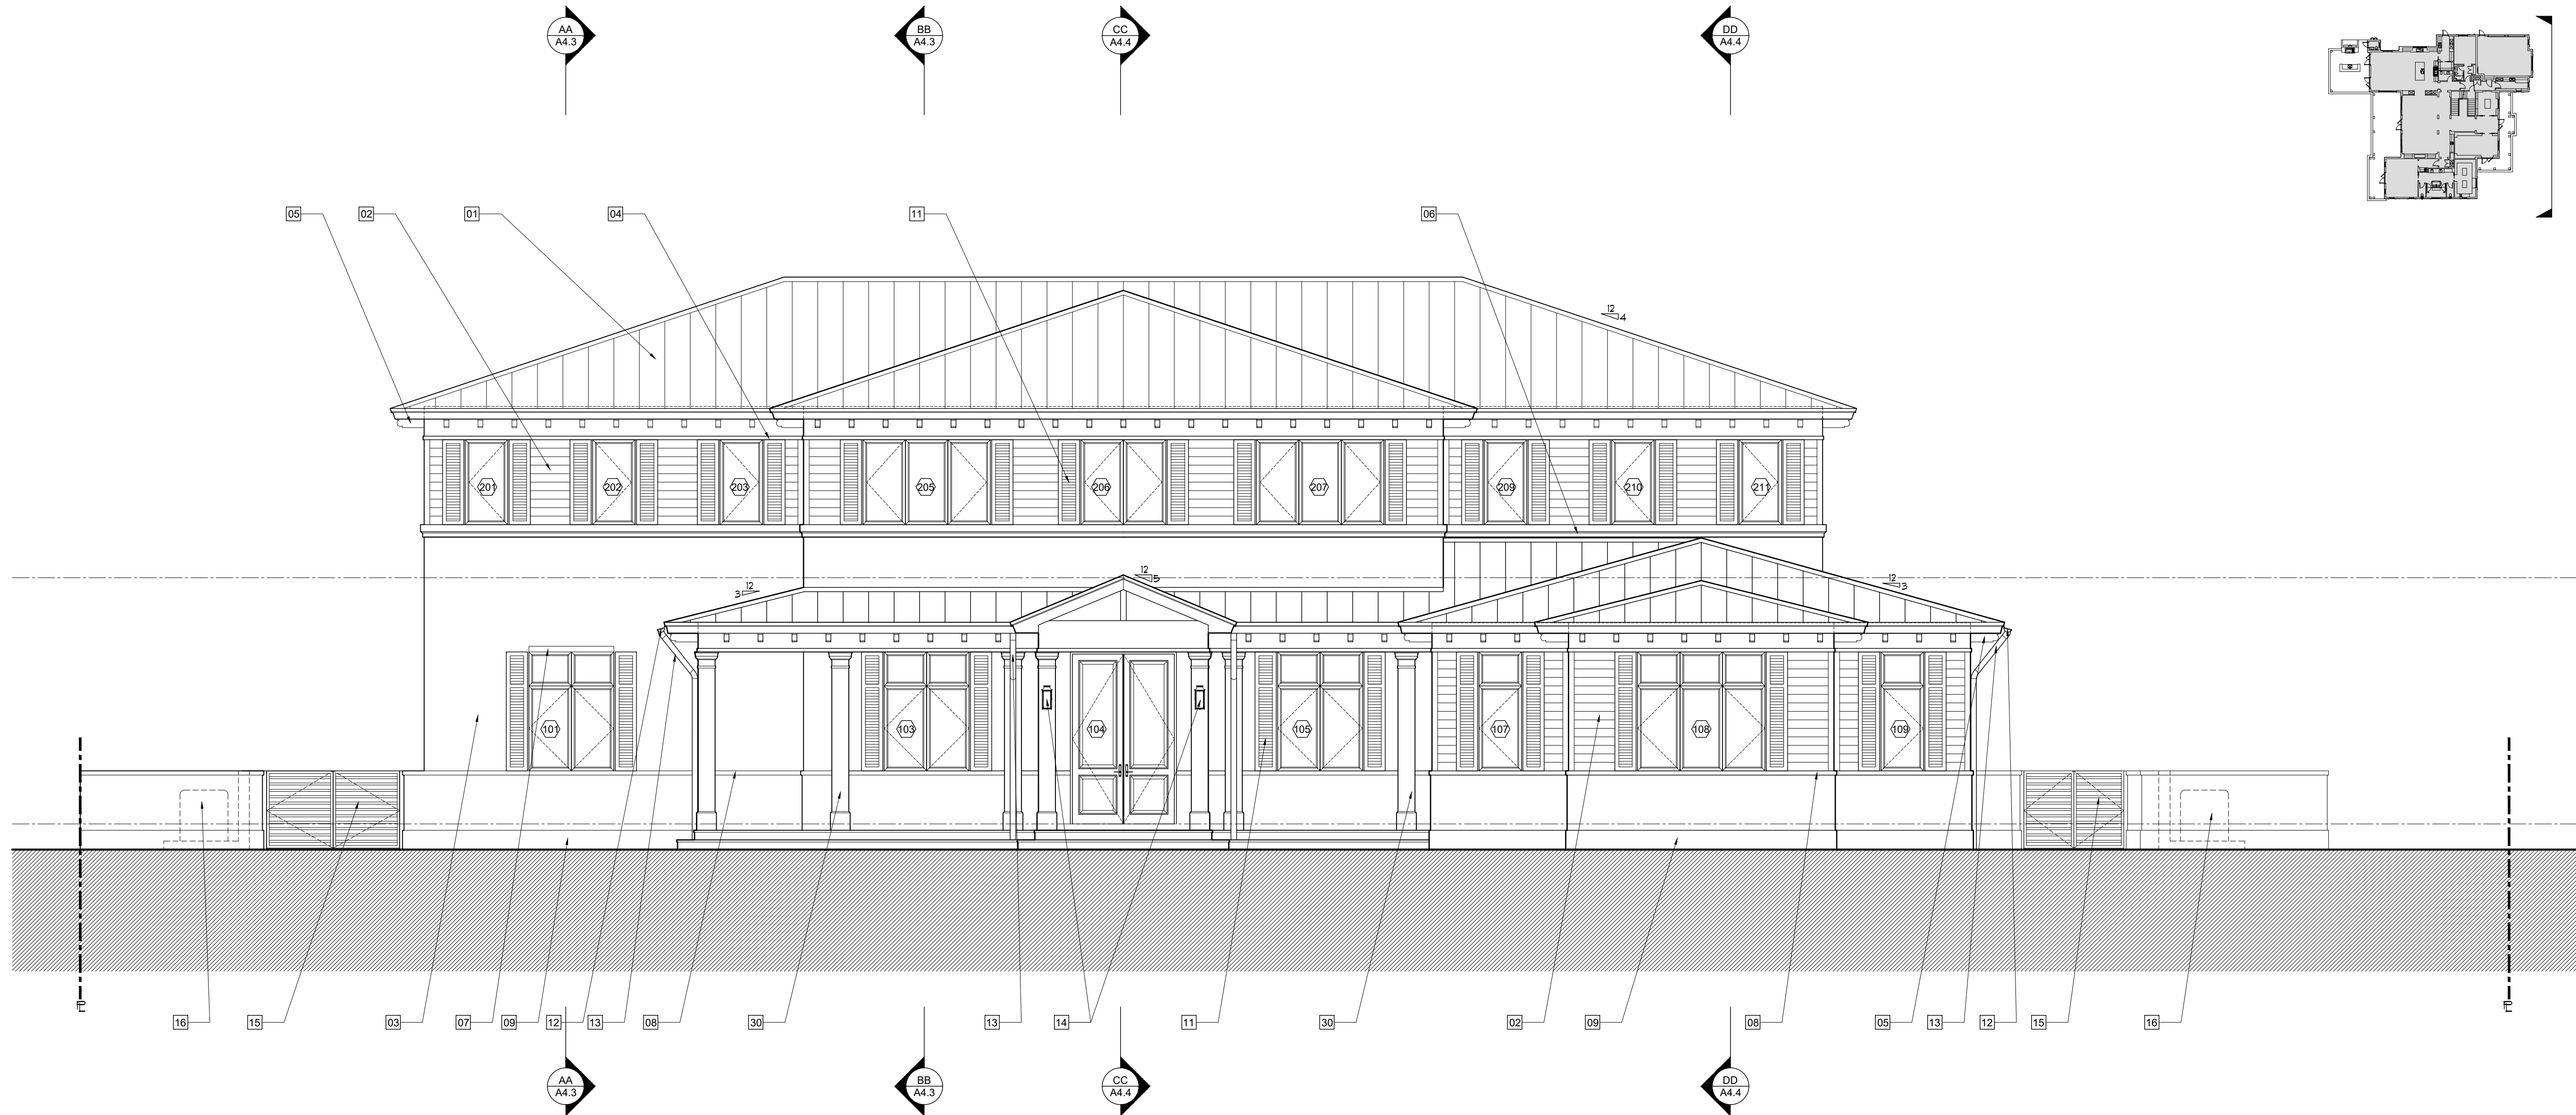

- ELEVATION / SECTION NOTES :**
- 01 ALUMINUM STANDING SEAM ROOF (SEE A2.3 FOR NOA)
 - 02 STUCCO SIDING (SEE A6.4 FOR DETAIL)
 - 03 STUCCO - SMOOTH SAND FINISH (TYP)
 - 04 2 1/2" STUCCO BAND WITH SMOOTH SAND FINISH
 - 05 DECORATIVE 4X8 FIR BRACKET
 - 06 PRECAST CONCRETE MOLDING (SEE A6.4 FOR DETAIL)
 - 07 4" RAISED STUCCO BAND
 - 08 3" RAISED STUCCO BAND
 - 09 RAISED STUCCO BASE (+ OR - 12", ARCHITECT TO COORDINATE IN FIELD)
 - 10 STUCCO PANEL (SEE A6.4 FOR DETAIL)
 - 11 DECORATIVE COMPOSITE SHUTTER
 - 12 6" HALF ROUND COPPER GUTTER
 - 13 4" ROUND COPPER DOWNSPOUT
 - 14 OUTDOOR RATED LIGHT FIXTURE / FAN (COORDINATE MOUNTING HEIGHT UPON FINAL SELECTION)
 - 15 ALUMINUM SITE GATE W/ SELF CLOSING / SELF LATCHING HARDWARE - SHOP DRAWINGS AND PERMIT BY OTHERS (SEE A1.7 FOR DESIGN)
 - 16 AC C/S ON CONCRETE SLAB (SEE M-PAGES FOR DETAIL)
 - 17 MAIN WATER SHUTOFF VALVE & HOSE BIBB (SEE P-PAGES FOR DETAIL)
 - 18 HOSE BIBB (SEE P-PAGES FOR DETAIL)
 - 19 TELEPHONE/ CABLE SERVICE BOXES
 - 20 UNDERGROUND ELECTRIC SERVICE FEEDER, FPL METER, ATS AND MDP (SEE E-PAGES FOR DETAIL)
 - 21 EXHAUST CAP - COORDINATE WITH M-PAGES FOR HOOD, DRYER, ETC (SEE M-PAGES FOR DETAIL)
 - 22 ELECTRIC VEHICLE CHARGER (SEE E-PAGES FOR DETAIL)
 - 23 R-30 OPEN CELL SPRAY FOAM INSULATION (SEE INSULATION NOTE SHEET A2.1)
 - 24 WOOD RAFTER W/ CONCEALED CONNECTORS (SEE S-PAGES FOR DETAIL)
 - 25 CUSTOM CABINETRY/ BUILT IN /SHELVING (SEE ID FOR DETAIL)
 - 26 GRAB RAIL / GUARD RAIL - SHOP DRAWINGS AND PERMIT BY OTHERS (SEE SHEET A1.7 FOR DETAIL)
 - 27 PRIMO II DIRECT VENT LPG FIREPLACE 72"X18" OPENING
 - 28 LPG BBQ W/ HOOD ABOVE
 - 29 1X6 SOUTHERN PINE TONGUE AND GROOVE
 - 30 STUCCO COLUMN DETAIL (SEE A6.4 FOR DETAIL)
 - 31 LPG TANKLESS WATER HEATER (SEE P-PAGES FOR DETAIL)
- NOTE: REFER TO S-9 FOR ALL WIND PRESSURES

01 WEST ELEVATION

SCALE: 3/16" = 1'-0"

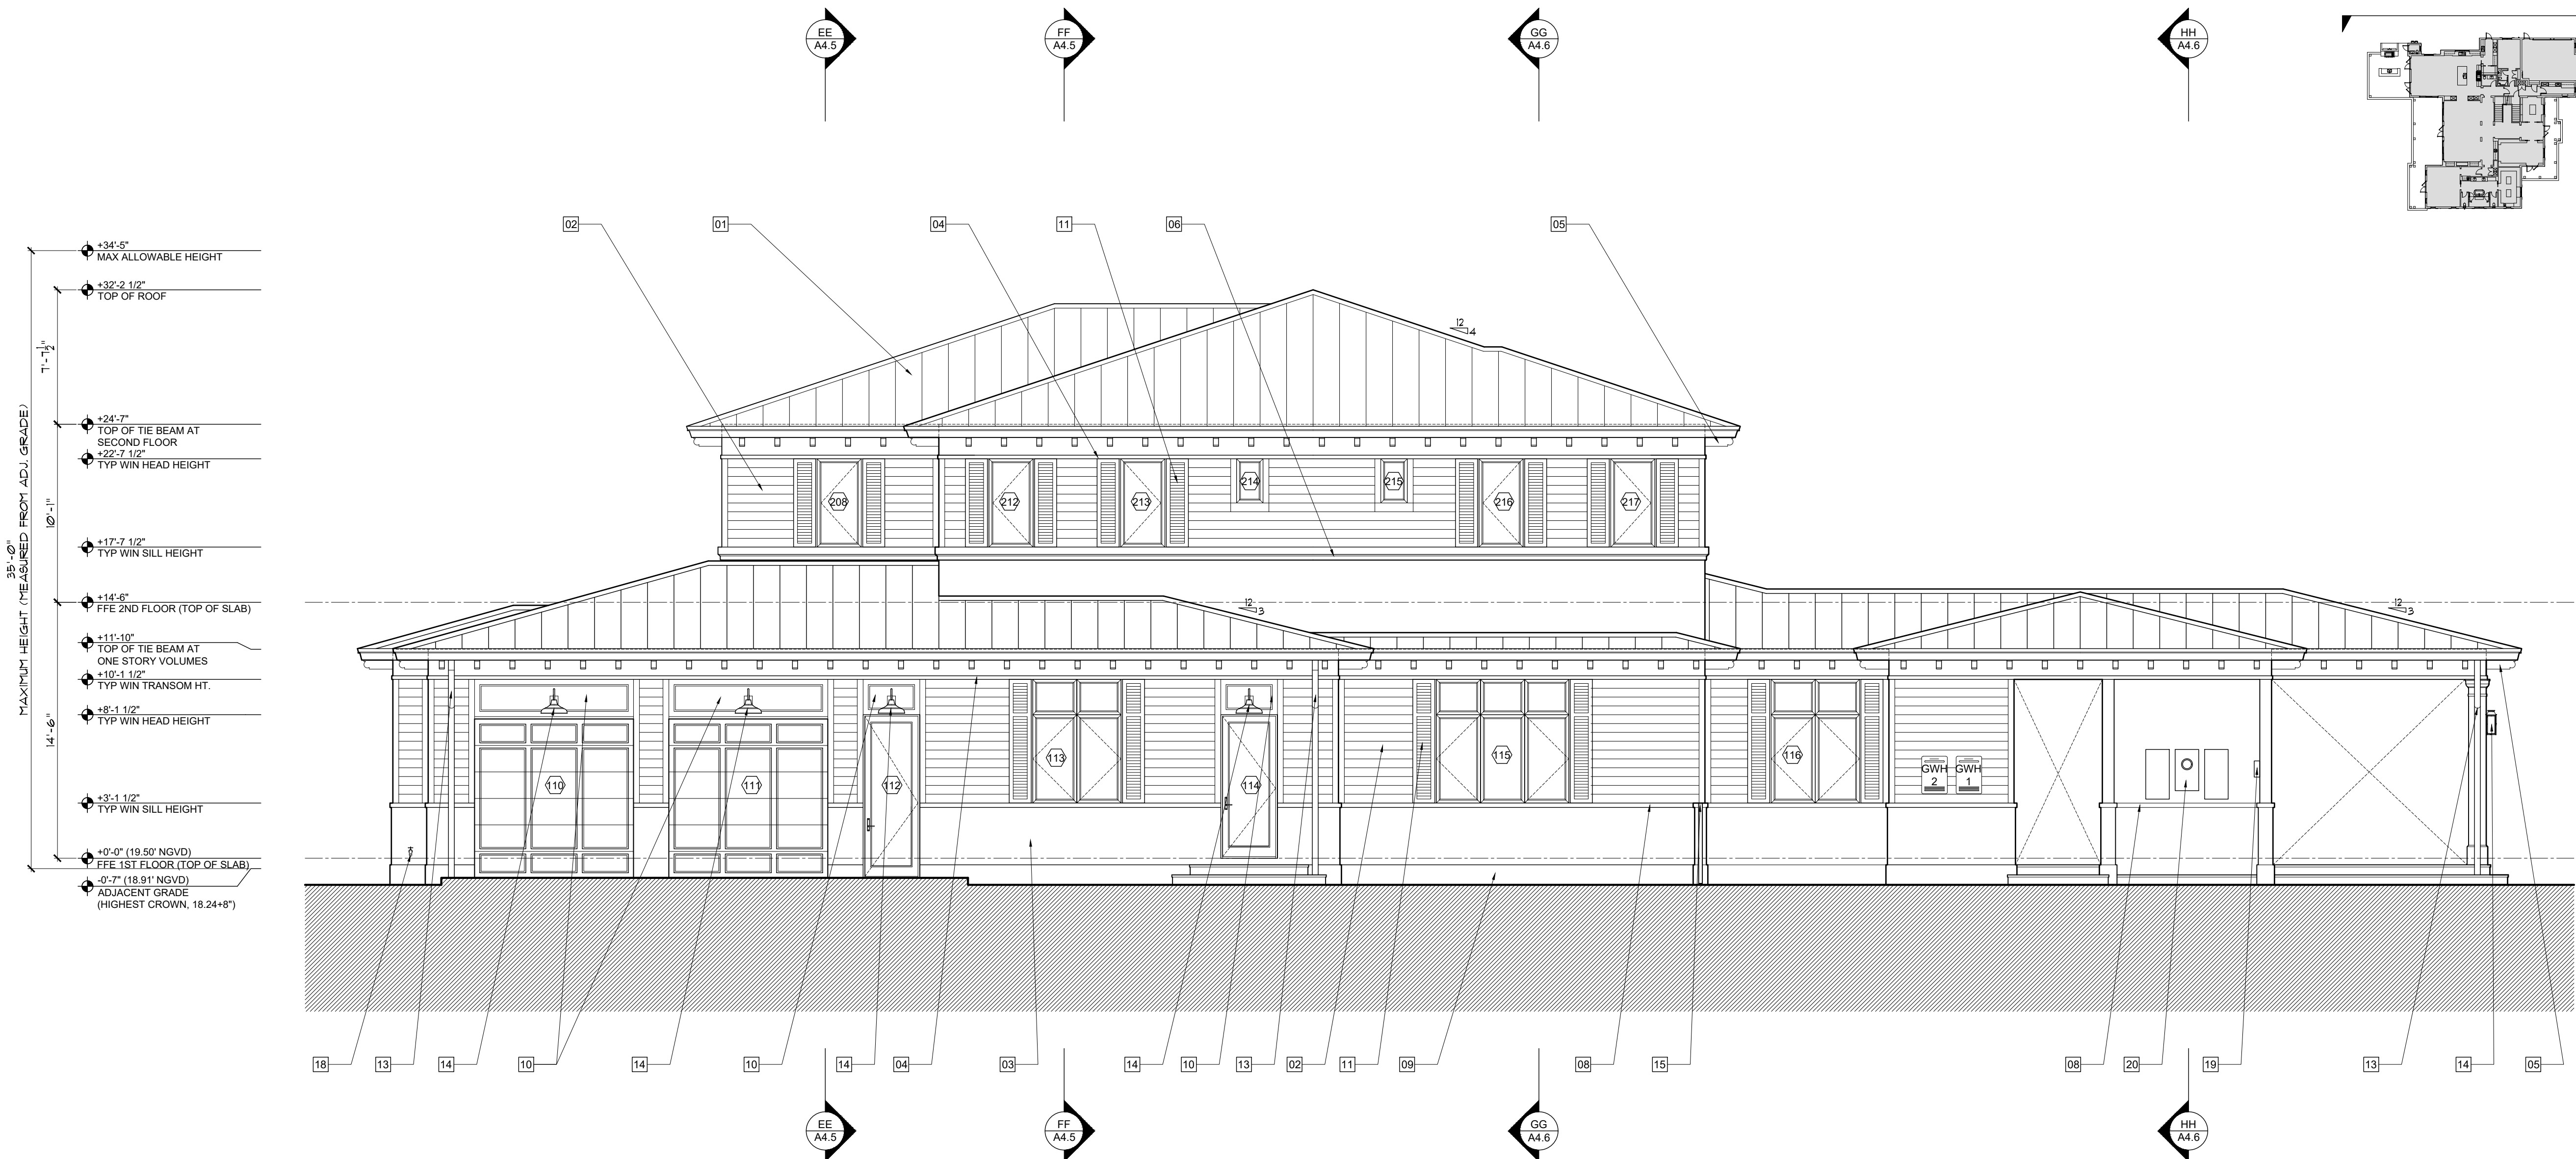

02 SOUTH ELEVATION

SCALE: 3/16" = 1'-0"

NOTE :

THIS DRAWING IS PROPERTY OF SV DESIGN, INC. AND IS NOT TO BE REPRODUCED OR COPIED IN WHOLE OR IN PART WITHOUT THE PRIOR WRITTEN CONSENT OF SV DESIGN, INC. THIS DRAWING IS TO BE USED FOR THE PROJECT AND SITE SPECIFICALLY IDENTIFIED HEREIN. THE SCALES ARE AS STATED. THE CONTRACTOR SHALL CAREFULLY REVIEW ALL DIMENSIONS AND CONDITIONS SHOWN AND IMMEDIATELY NOTIFY THE ARCHITECT AS TO ANY ERRORS, OMISSIONS, OR INCONSISTENCIES DISCOVERED. COPYRIGHT © SV DESIGN, INC.

CLIENT :

ALBERT MILO
11901 SW 63RD AVE
PINECREST, FL 33132

PROJECT INFORMATION :

MILO RESIDENCE
11901 SW 63RD AVE
PINECREST, FL 33156

ARCHITECT :

SV DESIGN, INC.
1900 CORAL WAY #301, MIAMI, FL 33145
T. 786.356.3799 F. 305.856.7478 www.svdesigninc.com

SEAL :

THIS ITEM HAS BEEN DIGITALLY SIGNED AND SEALED BY ANTONIO D. DOGA ON THE DATE INDICATED TO THE SEAL. PRINTED COPIES OF THIS DOCUMENT ARE NOT CONSIDERED SIGNED AND SEALED AND THE SIGNATURE MUST BE VERIFIED ON AN ELECTRONIC CLIP.

DRAWING INFORMATION :


ISSUED 04.25.25

SHEET :

A4.1

© Copyright 2025 SV Design, Inc. All Rights Reserved


35'-0" MAXIMUM HEIGHT (MEASURED FROM ADJ. GRADE)
1'-1 1/2"
10'-1"
14'-6"
+34'-5" MAX ALLOWABLE HEIGHT
+30'-2 1/2" TOP OF ROOF
+24'-7" TOP OF THE BEAM AT SECOND FLOOR
+22'-7 1/2" TYP WIN HEAD HEIGHT
+17'-7 1/2" TYP WIN SILL HEIGHT
+14'-6" FFE 2ND FLOOR (TOP OF SLAB)
+11'-10" TOP OF THE BEAM AT ONE STORY VOLUMES
+10'-1 1/2" TYP WIN TRANSOM HT.
+8'-1 1/2" TYP WIN HEAD HEIGHT
+3'-1 1/2" TYP WIN SILL HEIGHT
+0'-0" (19.50' NGVD) FFE 1ST FLOOR (TOP OF SLAB)
-0'-7" (18.91' NGVD) ADJACENT GRADE (HIGHEST CROWN: 18.24+8")

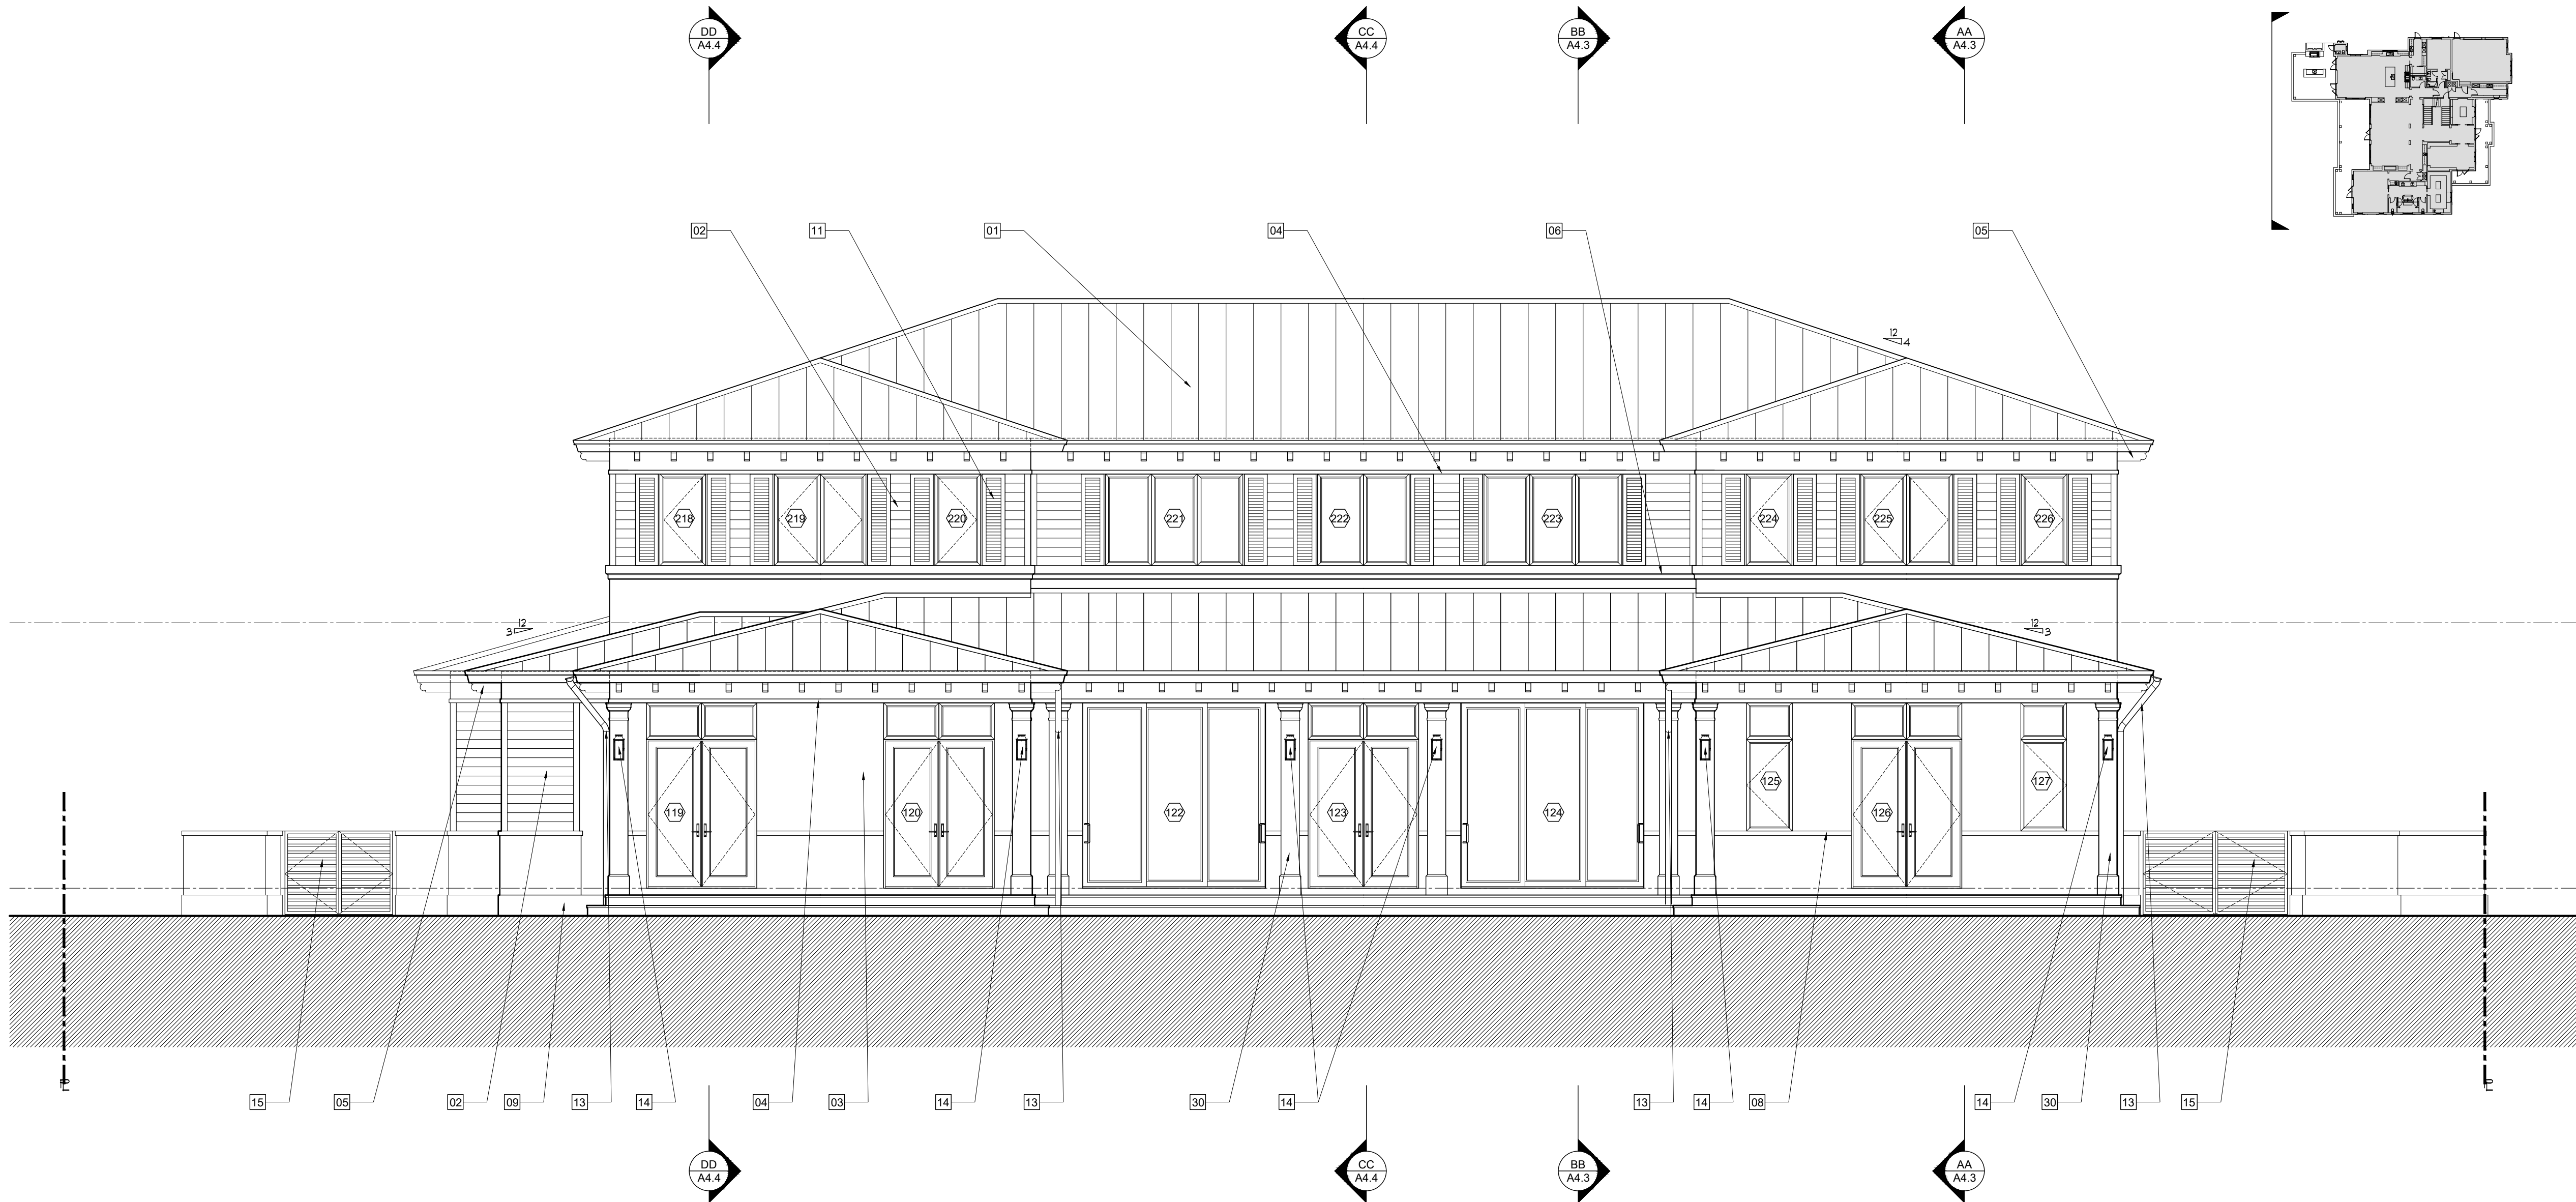

- ELEVATION / SECTION NOTES :**
- 01 ALUMINUM STANDING SEAM ROOF (SEE A2.3 FOR NOA)
 - 02 STUCCO SIDING (SEE A6.4 FOR DETAIL)
 - 03 STUCCO - SMOOTH SAND FINISH (TYP)
 - 04 2 1/2" STUCCO BAND WITH SMOOTH SAND FINISH
 - 05 DECORATIVE 4X8 FIR BRACKET
 - 06 PRECAST CONCRETE MOLDING (SEE A6.4 FOR DETAIL)
 - 07 4" RAISED STUCCO BAND
 - 08 3" RAISED STUCCO BAND
 - 09 RAISED STUCCO BASE (+ OR - 12", ARCHITECT TO COORDINATE IN FIELD)
 - 10 STUCCO PANEL (SEE A6.4 FOR DETAIL)
 - 11 DECORATIVE COMPOSITE SHUTTER
 - 12 6" HALF ROUND COPPER GUTTER
 - 13 4" ROUND COPPER DOWNSPOUT
 - 14 OUTDOOR RATED LIGHT FIXTURE / FAN (COORDINATE MOUNTING HEIGHT UPON FINAL SELECTION)
 - 15 ALUMINUM SITE GATE W/ SELF CLOSING / SELF LATCHING HARDWARE - SHOP DRAWINGS AND PERMIT BY OTHERS (SEE A1.7 FOR DESIGN)
 - 16 AC C/S ON CONCRETE SLAB (SEE P-PAGES FOR DETAIL)
 - 17 MAIN WATER SHUTOFF VALVE & HOSE BIBB (SEE P-PAGES FOR DETAIL)
 - 18 HOSE BIBB (SEE P-PAGES FOR DETAIL)
 - 19 TELEPHONE/ CABLE SERVICE BOXES
 - 20 UNDERGROUND ELECTRIC SERVICE FEEDER, FPL METER, ATS AND MDP (SEE E-PAGES FOR DETAIL)
 - 21 EXHAUST CAP - COORDINATE WITH M-PAGES FOR HOOD, DRYER, ETC (SEE M-PAGES FOR DETAIL)
 - 22 ELECTRIC VEHICLE CHARGER (SEE E-PAGES FOR DETAIL)
 - 23 R-30 OPEN CELL SPRAY FOAM INSULATION (SEE INSULATION NOTE SHEET A2.1)
 - 24 WOOD RAFTER W/ CONCEALED CONNECTORS (SEE S-PAGES FOR DETAIL)
 - 25 CUSTOM CABINETRY/ BUILT IN /SHELVING (SEE ID FOR DETAIL)
 - 26 GRAB RAIL / GUARD RAIL - SHOP DRAWINGS AND PERMIT BY OTHERS (SEE SHEET A1.7 FOR DETAIL)
 - 27 PRIMO II DIRECT VENT LPG FIREPLACE 72"X18" OPENING
 - 28 LPG BBQ W/ HOOD ABOVE
 - 29 1X6 SOUTHERN PINE TONGUE AND GROOVE
 - 30 STUCCO COLUMN DETAIL (SEE A6.4 FOR DETAIL)
 - 31 LPG TANKLESS WATER HEATER (SEE P-PAGES FOR DETAIL)
- NOTE: REFER TO S-9 FOR ALL WIND PRESSURES

03 EAST ELEVATION
SCALE: 3/16" = 1'-0"

35'-0" MAXIMUM HEIGHT (MEASURED FROM ADJ. GRADE)
1'-1 1/2"
10'-1"
14'-6"
+34'-5" MAX ALLOWABLE HEIGHT
+30'-2 1/2" TOP OF ROOF
+24'-7" TOP OF THE BEAM AT SECOND FLOOR
+22'-7 1/2" TYP WIN HEAD HEIGHT
+17'-7 1/2" TYP WIN SILL HEIGHT
+14'-6" FFE 2ND FLOOR (TOP OF SLAB)
+11'-10" TOP OF THE BEAM AT ONE STORY VOLUMES
+10'-1 1/2" TYP WIN TRANSOM HT.
+8'-1 1/2" TYP WIN HEAD HEIGHT
+3'-1 1/2" TYP WIN SILL HEIGHT
+0'-0" (19.50' NGVD) FFE 1ST FLOOR (TOP OF SLAB)
-0'-7" (18.91' NGVD) ADJACENT GRADE (HIGHEST CROWN: 18.24+8")

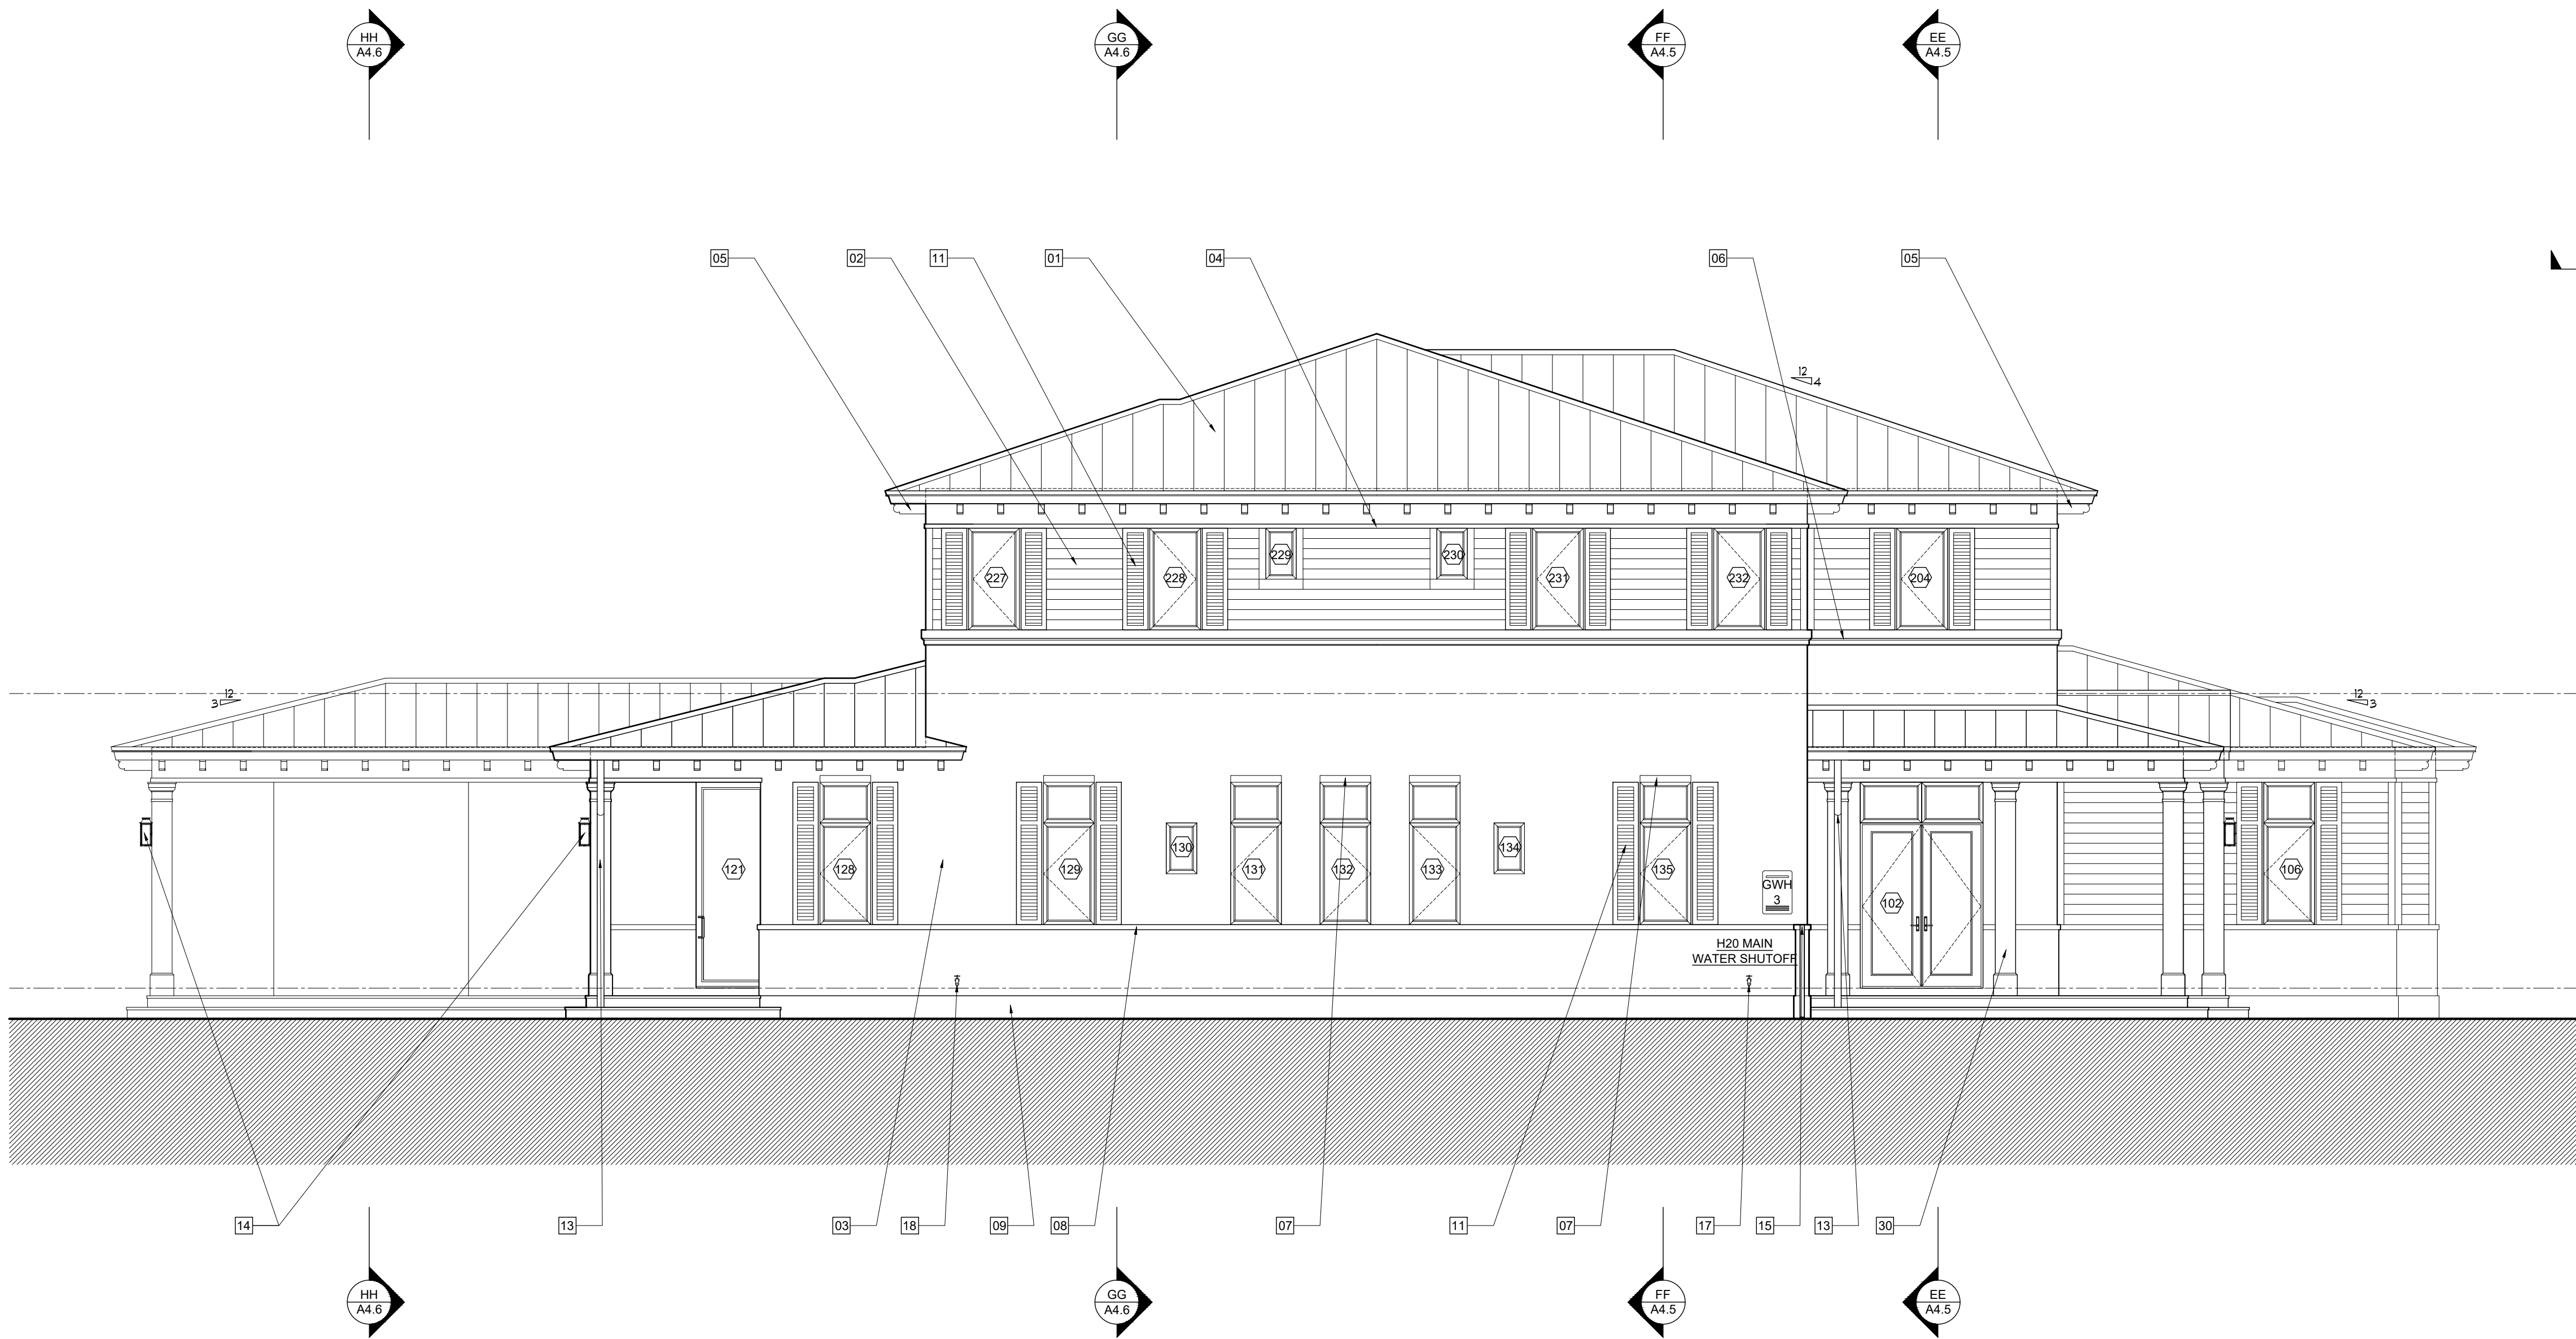

04 NORTH ELEVATION
SCALE: 3/16" = 1'-0"

NOTE :

THIS DRAWING IS PROPERTY OF SV DESIGN, INC. AND IS NOT TO BE REPRODUCED OR COPIED IN WHOLE OR IN PART WITHOUT THE PRIOR WRITTEN CONSENT OF SV DESIGN, INC. THIS DRAWING IS TO BE USED FOR THE PROJECT AND SITE SPECIFICALLY IDENTIFIED HEREIN. THE SCALES ARE AS STATED. THE CONTRACTOR SHALL CAREFULLY REVIEW ALL DIMENSIONS AND CONDITIONS SHOWN AND IMMEDIATELY NOTIFY THE ARCHITECT AS TO ANY ERRORS, OMISSIONS, OR INCONSISTENCIES DISCOVERED.
COPYRIGHT © SV DESIGN, INC.

CLIENT :

ALBERT MILO
11901 SW 63RD AVE
PINECREST, FL 33132

PROJECT INFORMATION :

MILO RESIDENCE
11901 SW 63RD AVE
PINECREST, FL 33156

ARCHITECT :

SV DESIGN, INC.
1900 CORAL WAY #301, MIAMI, FL 33145
T. 786.356.3799 F. 305.856.7478 www.svdesigninc.com

SEAL :

THIS ITEM HAS BEEN DIGITALLY SIGNED AND SEALED BY ANTONIO D. DOGA ON THE DATE ADJACENT TO THE SEAL. PRINTED COPIES OF THIS DOCUMENT ARE NOT CONSIDERED SIGNED AND SEALED AND THE SIGNATURE MUST BE VERIFIED ON AN ELECTRONIC CLONE.

DRAWING INFORMATION :

ISSUED 04.25.25


SHEET :

A4.2

© Copyright 2025 SV Design, Inc. All Rights Reserved


38'-0" MAXIMUM HEIGHT (MEASURED FROM ADJ. GRADE)
7'-1 1/2"
9'-1"
14'-6"

• +34'-5" MAX ALLOWABLE HEIGHT
• +32'-2 1/2" TOP OF ROOF
• +24'-7" TOP OF THE BEAM AT SECOND FLOOR
• +22'-7 1/2" TYP WIN HEAD HEIGHT
• +17'-7 1/2" TYP WIN SILL HEIGHT
• +14'-6" FFE 2ND FLOOR (TOP OF SLAB)
• +11'-10" TOP OF THE BEAM AT ONE STORY VOLUMES
• +10'-1 1/2" TYP WIN TRANSOM HT.
• +8'-1 1/2" TYP WIN HEAD HEIGHT
• +3'-1 1/2" TYP WIN SILL HEIGHT
• +0'-0" (18.90' NGVD)
• FFE 1ST FLOOR (TOP OF SLAB)
• -0'-7" (18.91' NGVD)
• ADJACENT GRADE (HIGHEST CROWN, 18.24+8")

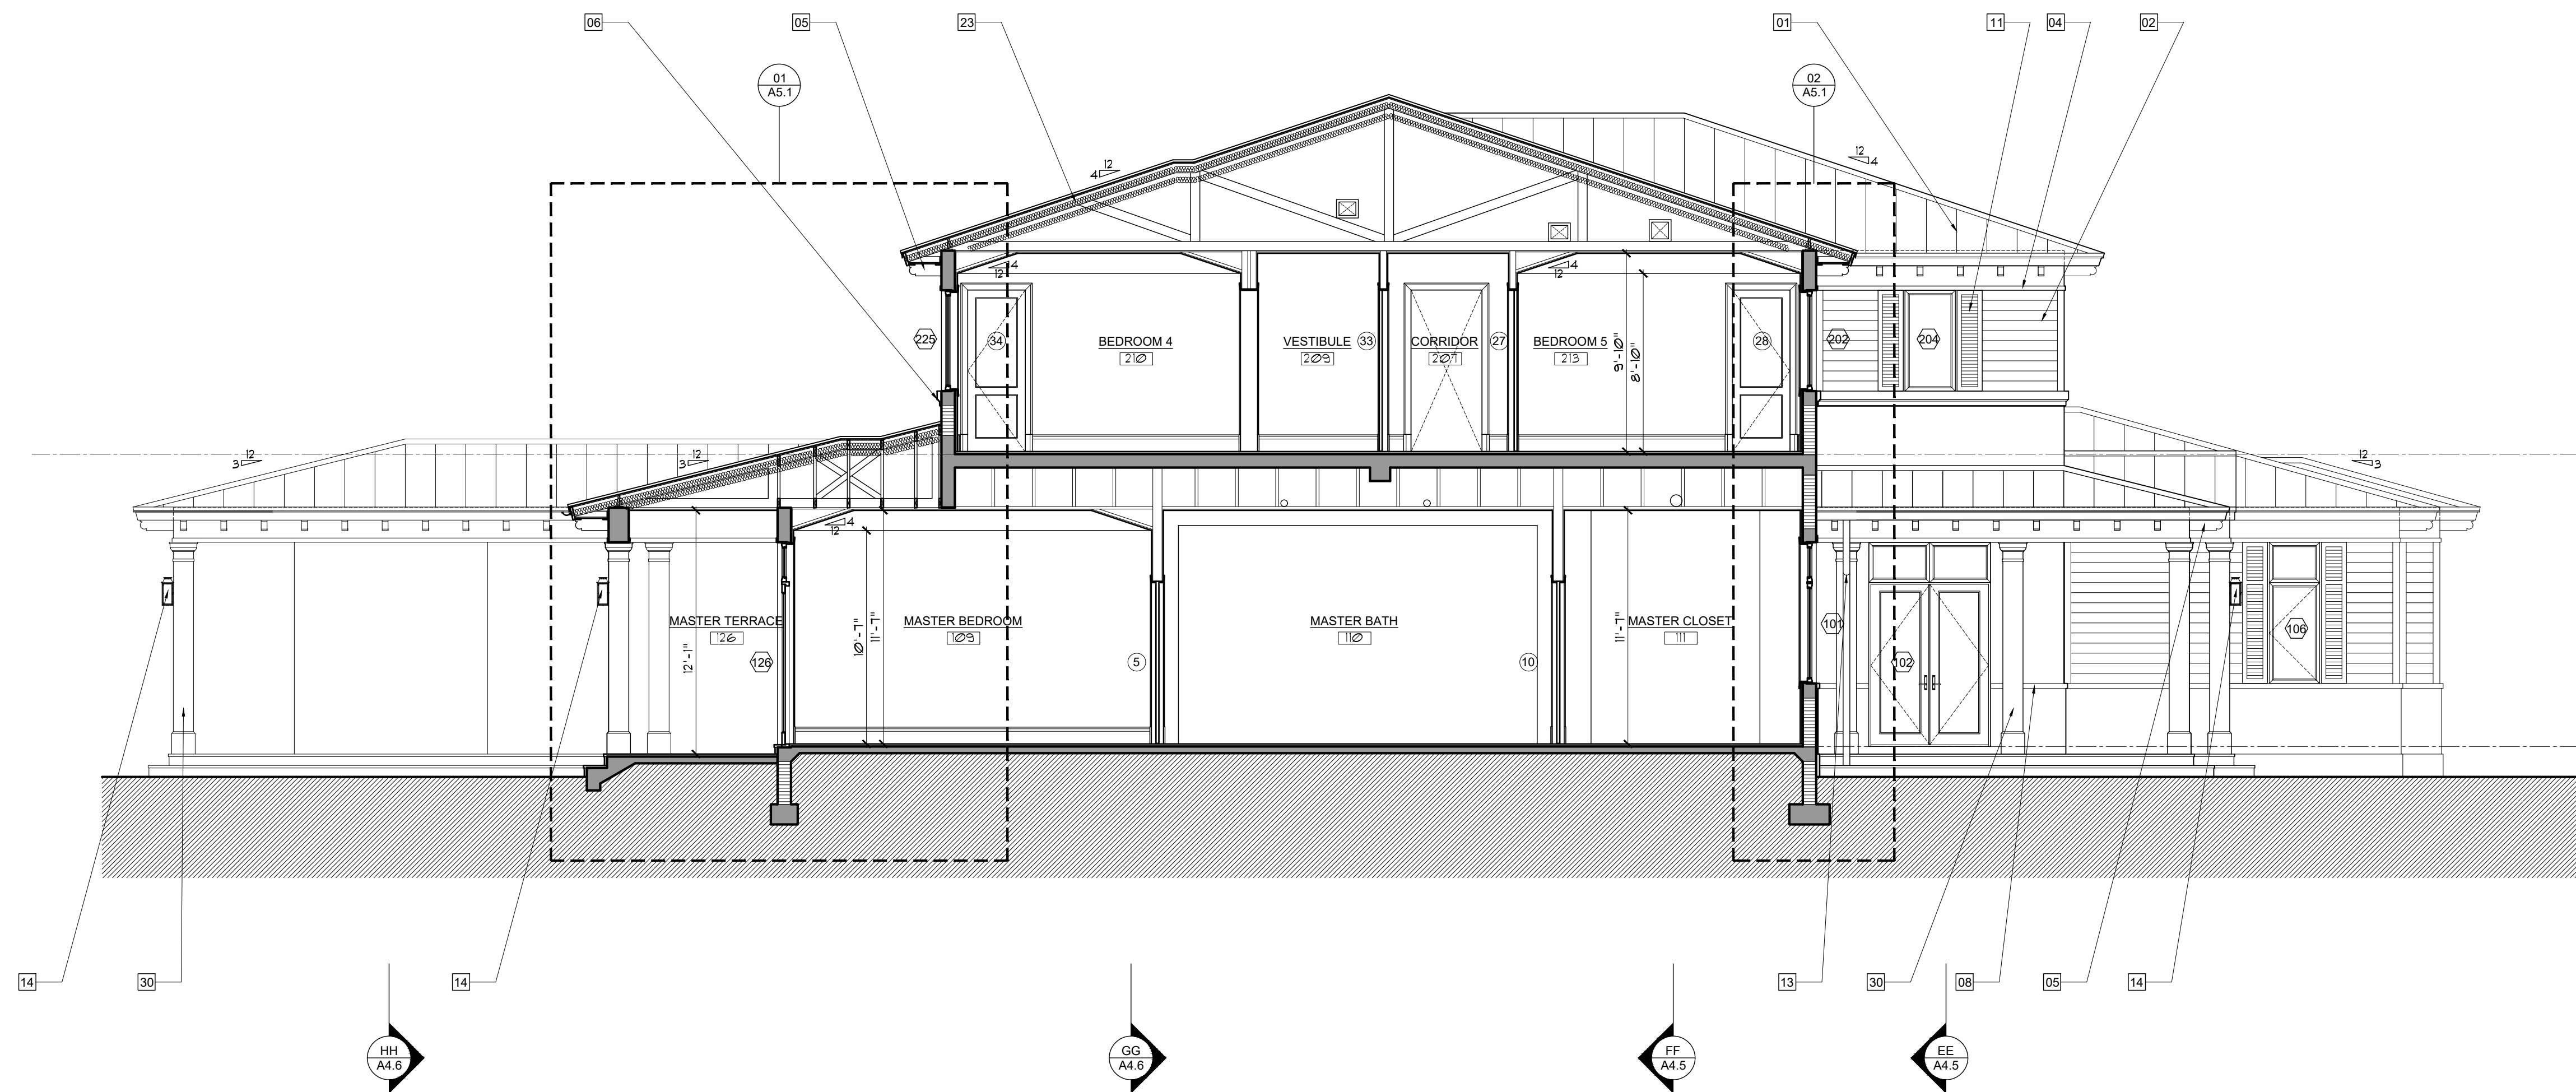

38'-0" MAXIMUM HEIGHT (MEASURED FROM ADJ. GRADE)
7'-1 1/2"
9'-1"
14'-6"

• +34'-5" MAX ALLOWABLE HEIGHT
• +32'-2 1/2" TOP OF ROOF
• +24'-7" TOP OF THE BEAM AT SECOND FLOOR
• +22'-7 1/2" TYP WIN HEAD HEIGHT
• +17'-7 1/2" TYP WIN SILL HEIGHT
• +14'-6" FFE 2ND FLOOR (TOP OF SLAB)
• +11'-10" TOP OF THE BEAM AT ONE STORY VOLUMES
• +10'-1 1/2" TYP WIN TRANSOM HT.
• +8'-1 1/2" TYP WIN HEAD HEIGHT
• +3'-1 1/2" TYP WIN SILL HEIGHT
• +0'-0" (18.90' NGVD)
• FFE 1ST FLOOR (TOP OF SLAB)
• -0'-7" (18.91' NGVD)
• ADJACENT GRADE (HIGHEST CROWN, 18.24+8")

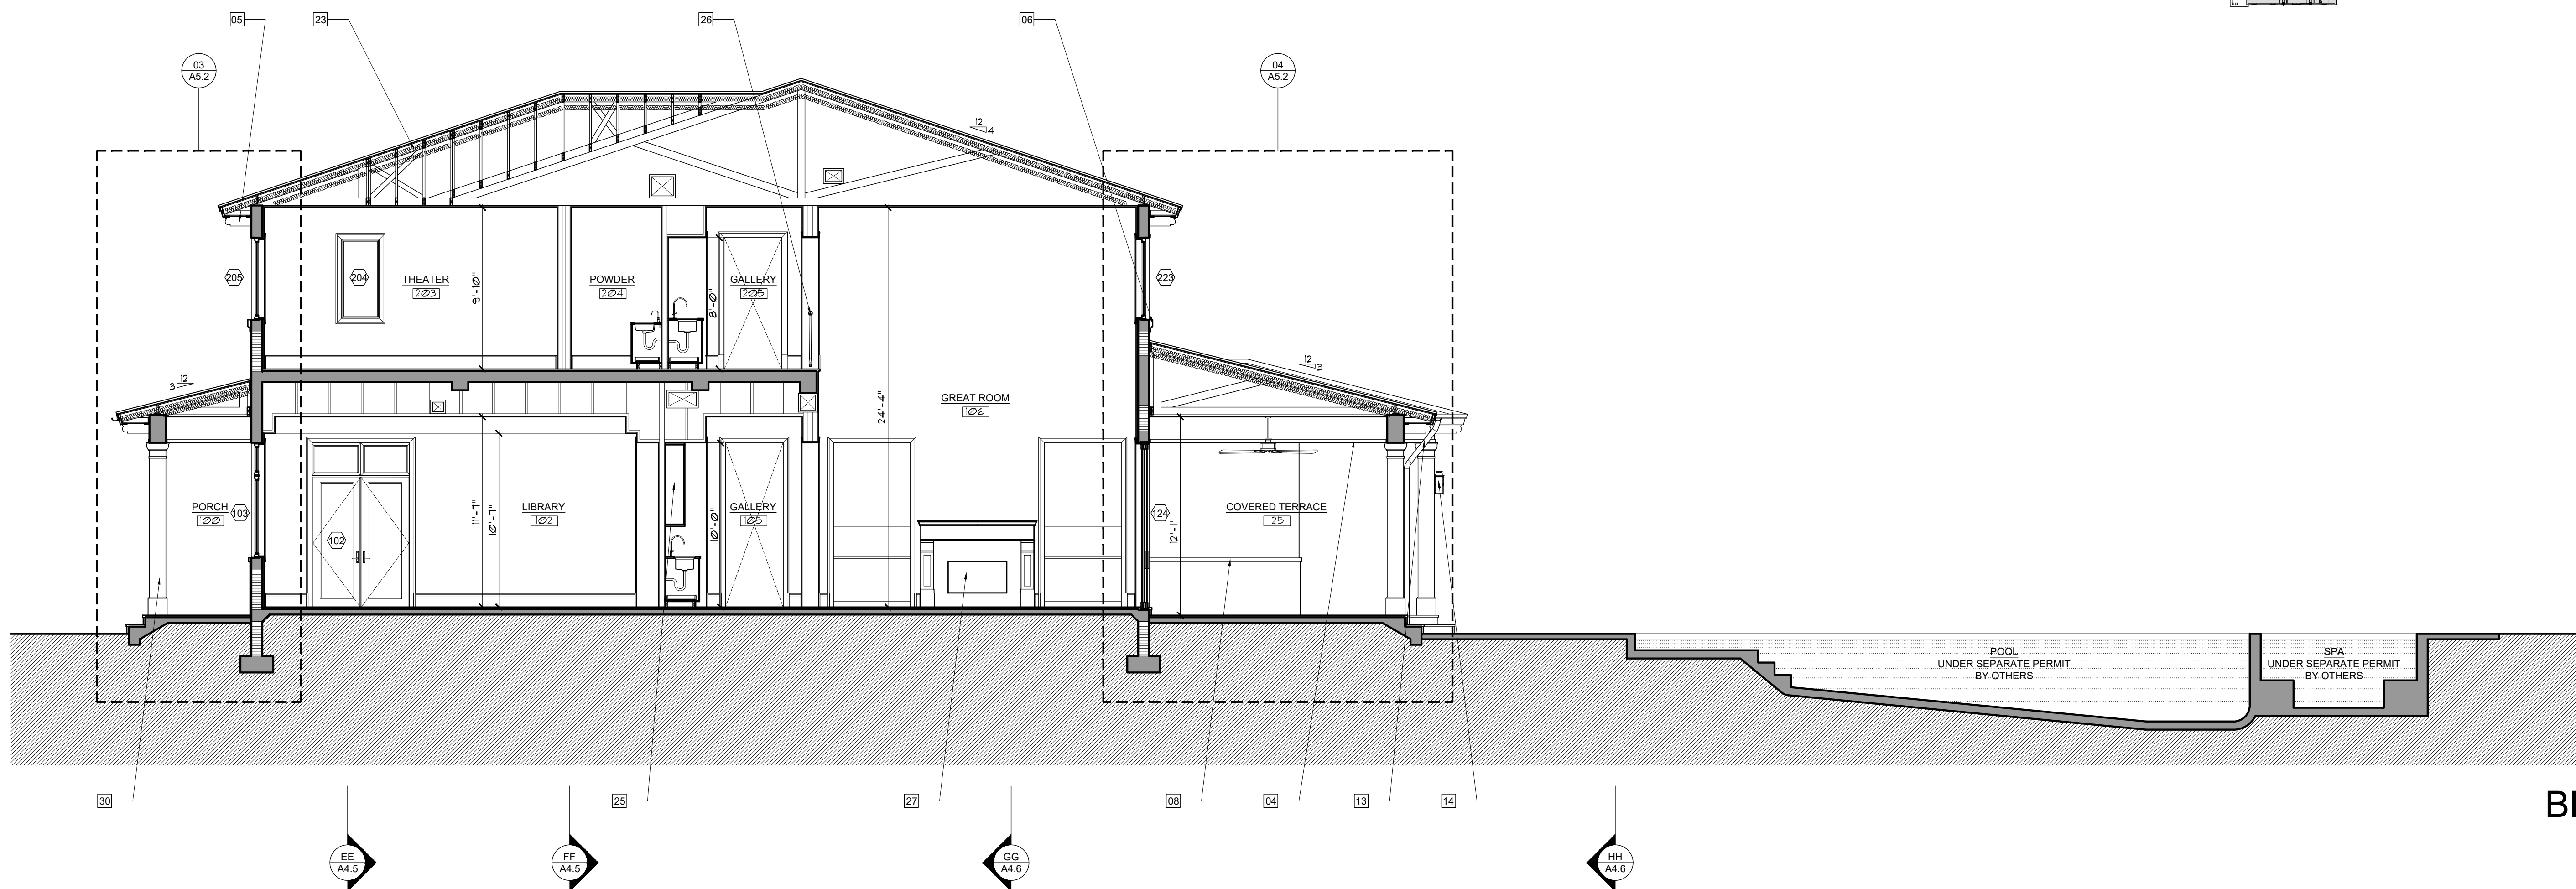

- ELEVATION / SECTION NOTES :**
- 01 ALUMINUM STANDING SEAM ROOF (SEE A2.3 FOR NOA)
 - 02 STUCCO SIDING (SEE A6.4 FOR DETAIL)
 - 03 STUCCO - SMOOTH SAND FINISH (TYP)
 - 04 2 1/2" STUCCO BAND WITH SMOOTH SAND FINISH
 - 05 DECORATIVE 4X8 FIR BRACKET
 - 06 PRECAST CONCRETE MOLDING (SEE A6.4 FOR DETAIL)
 - 07 4" RAISED STUCCO BAND
 - 08 3" RAISED STUCCO BAND
 - 09 RAISED STUCCO BASE (+ OR - 12" ARCHITECT TO COORDINATE IN FIELD)
 - 10 STUCCO PANEL (SEE A6.4 FOR DETAIL)
 - 11 DECORATIVE COMPOSITE SHUTTER
 - 12 6" HALF ROUND COPPER GUTTER
 - 13 4" ROUND COPPER DOWNSPOUT
 - 14 OUTDOOR RATED LIGHT FIXTURE / FAN (COORDINATE MOUNTING HEIGHT UPON FINAL SELECTION)
 - 15 ALUMINUM SITE GATE W/ SELF CLOSING / SELF LATCHING HARDWARE - SHOP DRAWINGS AND PERMIT BY OTHERS (SEE A1.7 FOR DESIGN)
 - 16 AC CLUS ON CONCRETE SLAB (SEE M-PAGES FOR DETAIL)
 - 17 MAIN WATER SHUTOFF VALVE & HOSE BIBB (SEE P-PAGES FOR DETAIL)
 - 18 HOSE BIBB (SEE P-PAGES FOR DETAIL)
 - 19 TELEPHONE/ CABLE SERVICE BOXES
 - 20 UNDERGROUND ELECTRIC SERVICE FEEDER, FPL METER, ATS AND MDP (SEE E-PAGES FOR DETAIL)
 - 21 EXHAUST CAP - COORDINATE WITH M-PAGES FOR HOOD, DRYER, ETC (SEE M-PAGES FOR DETAIL)
 - 22 ELECTRIC VEHICLE CHARGER (SEE E-PAGES FOR DETAIL)
 - 23 R-30 OPEN CELL SPRAY FOAM INSULATION (SEE INSULATION NOTE SHEET A2.1)
 - 24 WOOD RAFTER W/ CONCEALED CONNECTORS (SEE S-PAGES FOR DETAIL)
 - 25 CUSTOM CABINETRY/ BUILT IN /SHELVING (SEE ID FOR DETAIL)
 - 26 GRAB RAIL / GUARD RAIL - SHOP DRAWINGS AND PERMIT BY OTHERS (SEE SHEET A1.7 FOR DETAIL)
 - 27 PRIMO II DIRECT VENT LPG FIREPLACE 72"X18" OPENING
 - 28 LPG BBQ W/ HOOD ABOVE
 - 29 1X8 SOUTHERN PINE TONGUE AND GROOVE
 - 30 STUCCO COLUMN DETAIL (SEE A6.4 FOR DETAIL)
 - 31 LPG TANKLESS WATER HEATER (SEE P-PAGES FOR DETAIL)
- NOTE: REFER TO S-9 FOR ALL WIND PRESSURES

AA SECTION AA
SCALE: 3/16" = 1'-0"

BB SECTION BB
SCALE: 3/16" = 1'-0"

NOTE :

THIS DRAWING IS PROPERTY OF SV DESIGN, INC. AND IS NOT TO BE REPRODUCED OR COPIED IN WHOLE OR IN PART WITHOUT THE PRIOR WRITTEN CONSENT OF SV DESIGN, INC. THIS DRAWING IS TO BE USED FOR THE PROJECT AND SITE SPECIFICALLY IDENTIFIED HEREIN. THE SCALES ARE AS STATED. THE CONTRACTOR SHALL CAREFULLY REVIEW ALL DIMENSIONS AND CONDITIONS SHOWN AND IMMEDIATELY NOTIFY THE ARCHITECT AS TO ANY ERRORS, OMISSIONS, OR INCONSISTENCIES DISCOVERED.
COPYRIGHT © SV DESIGN, INC.

CLIENT :

ALBERT MILO
11901 SW 63RD AVE
PINECREST, FL 33132

PROJECT INFORMATION :

MILO RESIDENCE
11901 SW 63RD AVE
PINECREST, FL 33156

ARCHITECT :

SV DESIGN, INC.
1900 CORAL WAY #301, MIAMI, FL 33145
T. 786.356.3799 F. 305.856.7478 www.svdesigninc.com

SEAL :

THIS ITEM HAS BEEN DIGITALLY SIGNED AND SEALED BY ANTONIO D. DODD ON THE DATE INDICATED TO THE SEAL. PRINTED COPIES OF THIS DOCUMENT ARE NOT CONSIDERED SIGNED AND SEALED AND THE SIGNATURE MUST BE VERIFIED ON AN ELECTRONIC COPIES.


DRAWING INFORMATION :

ISSUED 04.25.25

© Copyright 2025 SV Design, Inc. All Rights Reserved


SHEET :

A4.3

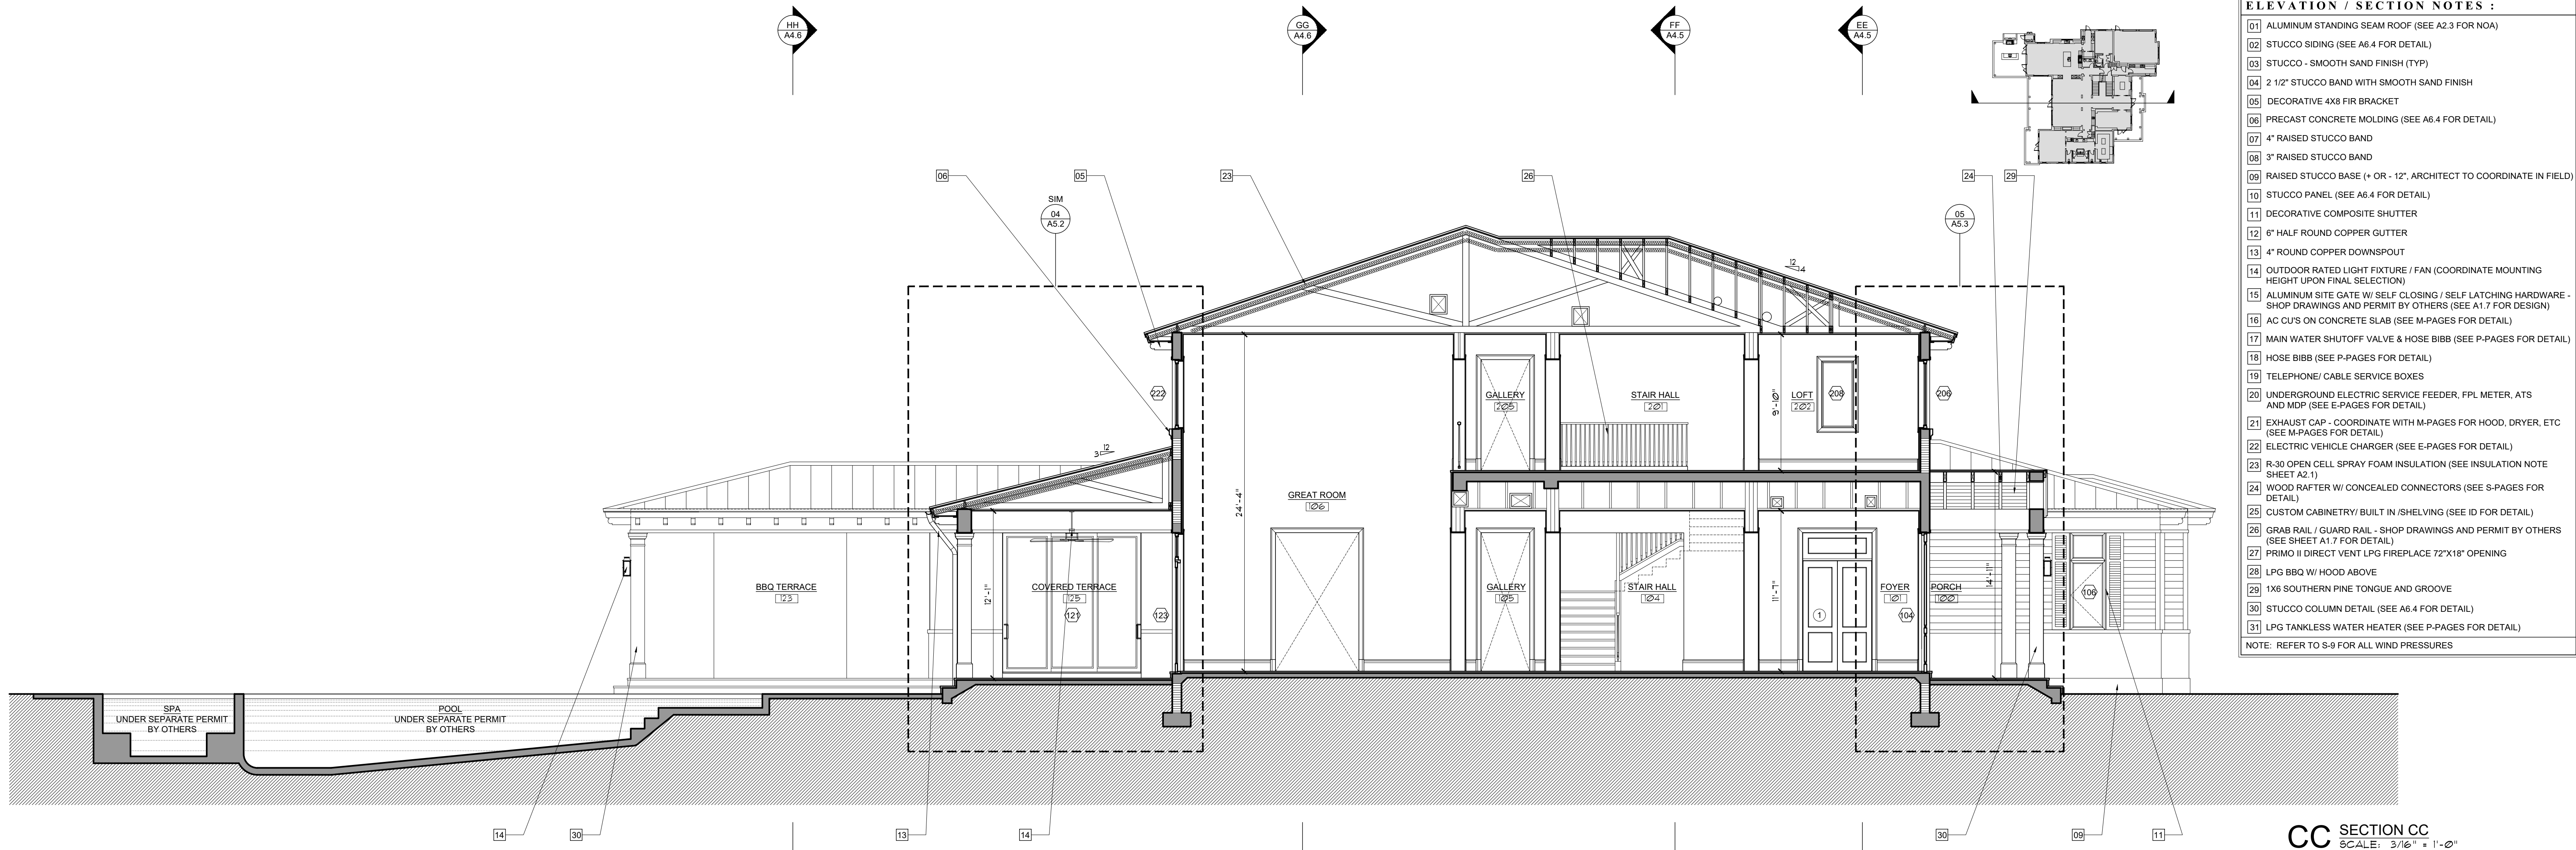

- ELEVATION / SECTION NOTES :**
- [01] ALUMINUM STANDING SEAM ROOF (SEE A2.3 FOR NOA)
 - [02] STUCCO SIDING (SEE A6.4 FOR DETAIL)
 - [03] STUCCO - SMOOTH SAND FINISH (TYP)
 - [04] 2 1/2" STUCCO BAND WITH SMOOTH SAND FINISH
 - [05] DECORATIVE 4X8 FIR BRACKET
 - [06] PRECAST CONCRETE MOLDING (SEE A6.4 FOR DETAIL)
 - [07] 4" RAISED STUCCO BAND
 - [08] 3" RAISED STUCCO BAND
 - [09] RAISED STUCCO BASE (+ OR - 12", ARCHITECT TO COORDINATE IN FIELD)
 - [10] STUCCO PANEL, (SEE A6.4 FOR DETAIL)
 - [11] DECORATIVE COMPOSITE SHUTTER
 - [12] 6" HALF ROUND COPPER GUTTER
 - [13] 4" ROUND COPPER DOWNSPOUT
 - [14] OUTDOOR RATED LIGHT FIXTURE / FAN (COORDINATE MOUNTING HEIGHT UPON FINAL SELECTION)
 - [15] ALUMINUM SITE GATE W/ SELF CLOSING / SELF LATCHING HARDWARE - SHOP DRAWINGS AND PERMIT BY OTHERS (SEE A1.7 FOR DESIGN)
 - [16] AC CLUS ON CONCRETE SLAB (SEE M-PAGES FOR DETAIL)
 - [17] MAIN WATER SHUTOFF VALVE & HOSE BIBB (SEE P-PAGES FOR DETAIL)
 - [18] HOSE BIBB (SEE P-PAGES FOR DETAIL)
 - [19] TELEPHONE/ CABLE SERVICE BOXES
 - [20] UNDERGROUND ELECTRIC SERVICE FEEDER, FPL METER, ATS AND MDP (SEE E-PAGES FOR DETAIL)
 - [21] EXHAUST CAP - COORDINATE WITH M-PAGES FOR HOOD, DRYER, ETC (SEE M-PAGES FOR DETAIL)
 - [22] ELECTRIC VEHICLE CHARGER (SEE E-PAGES FOR DETAIL)
 - [23] R-30 OPEN CELL SPRAY FOAM INSULATION (SEE INSULATION NOTE SHEET A2.1)
 - [24] WOOD RAFTER W/ CONCEALED CONNECTORS (SEE S-PAGES FOR DETAIL)
 - [25] CUSTOM CABINETRY/ BUILT IN /SHELVING (SEE ID FOR DETAIL)
 - [26] GRAB RAIL / GUARD RAIL - SHOP DRAWINGS AND PERMIT BY OTHERS (SEE SHEET A1.7 FOR DETAIL)
 - [27] PRIMO II DIRECT VENT LPG FIREPLACE 72"X18" OPENING
 - [28] LPG BBQ W/ HOOD ABOVE
 - [29] 1X6 SOUTHERN PINE TONGUE AND GROOVE
 - [30] STUCCO COLUMN DETAIL (SEE A6.4 FOR DETAIL)
 - [31] LPG TANKLESS WATER HEATER (SEE P-PAGES FOR DETAIL)
- NOTE: REFER TO S-9 FOR ALL WIND PRESSURES

CC SECTION CC
SCALE: 3/16" = 1'-0"

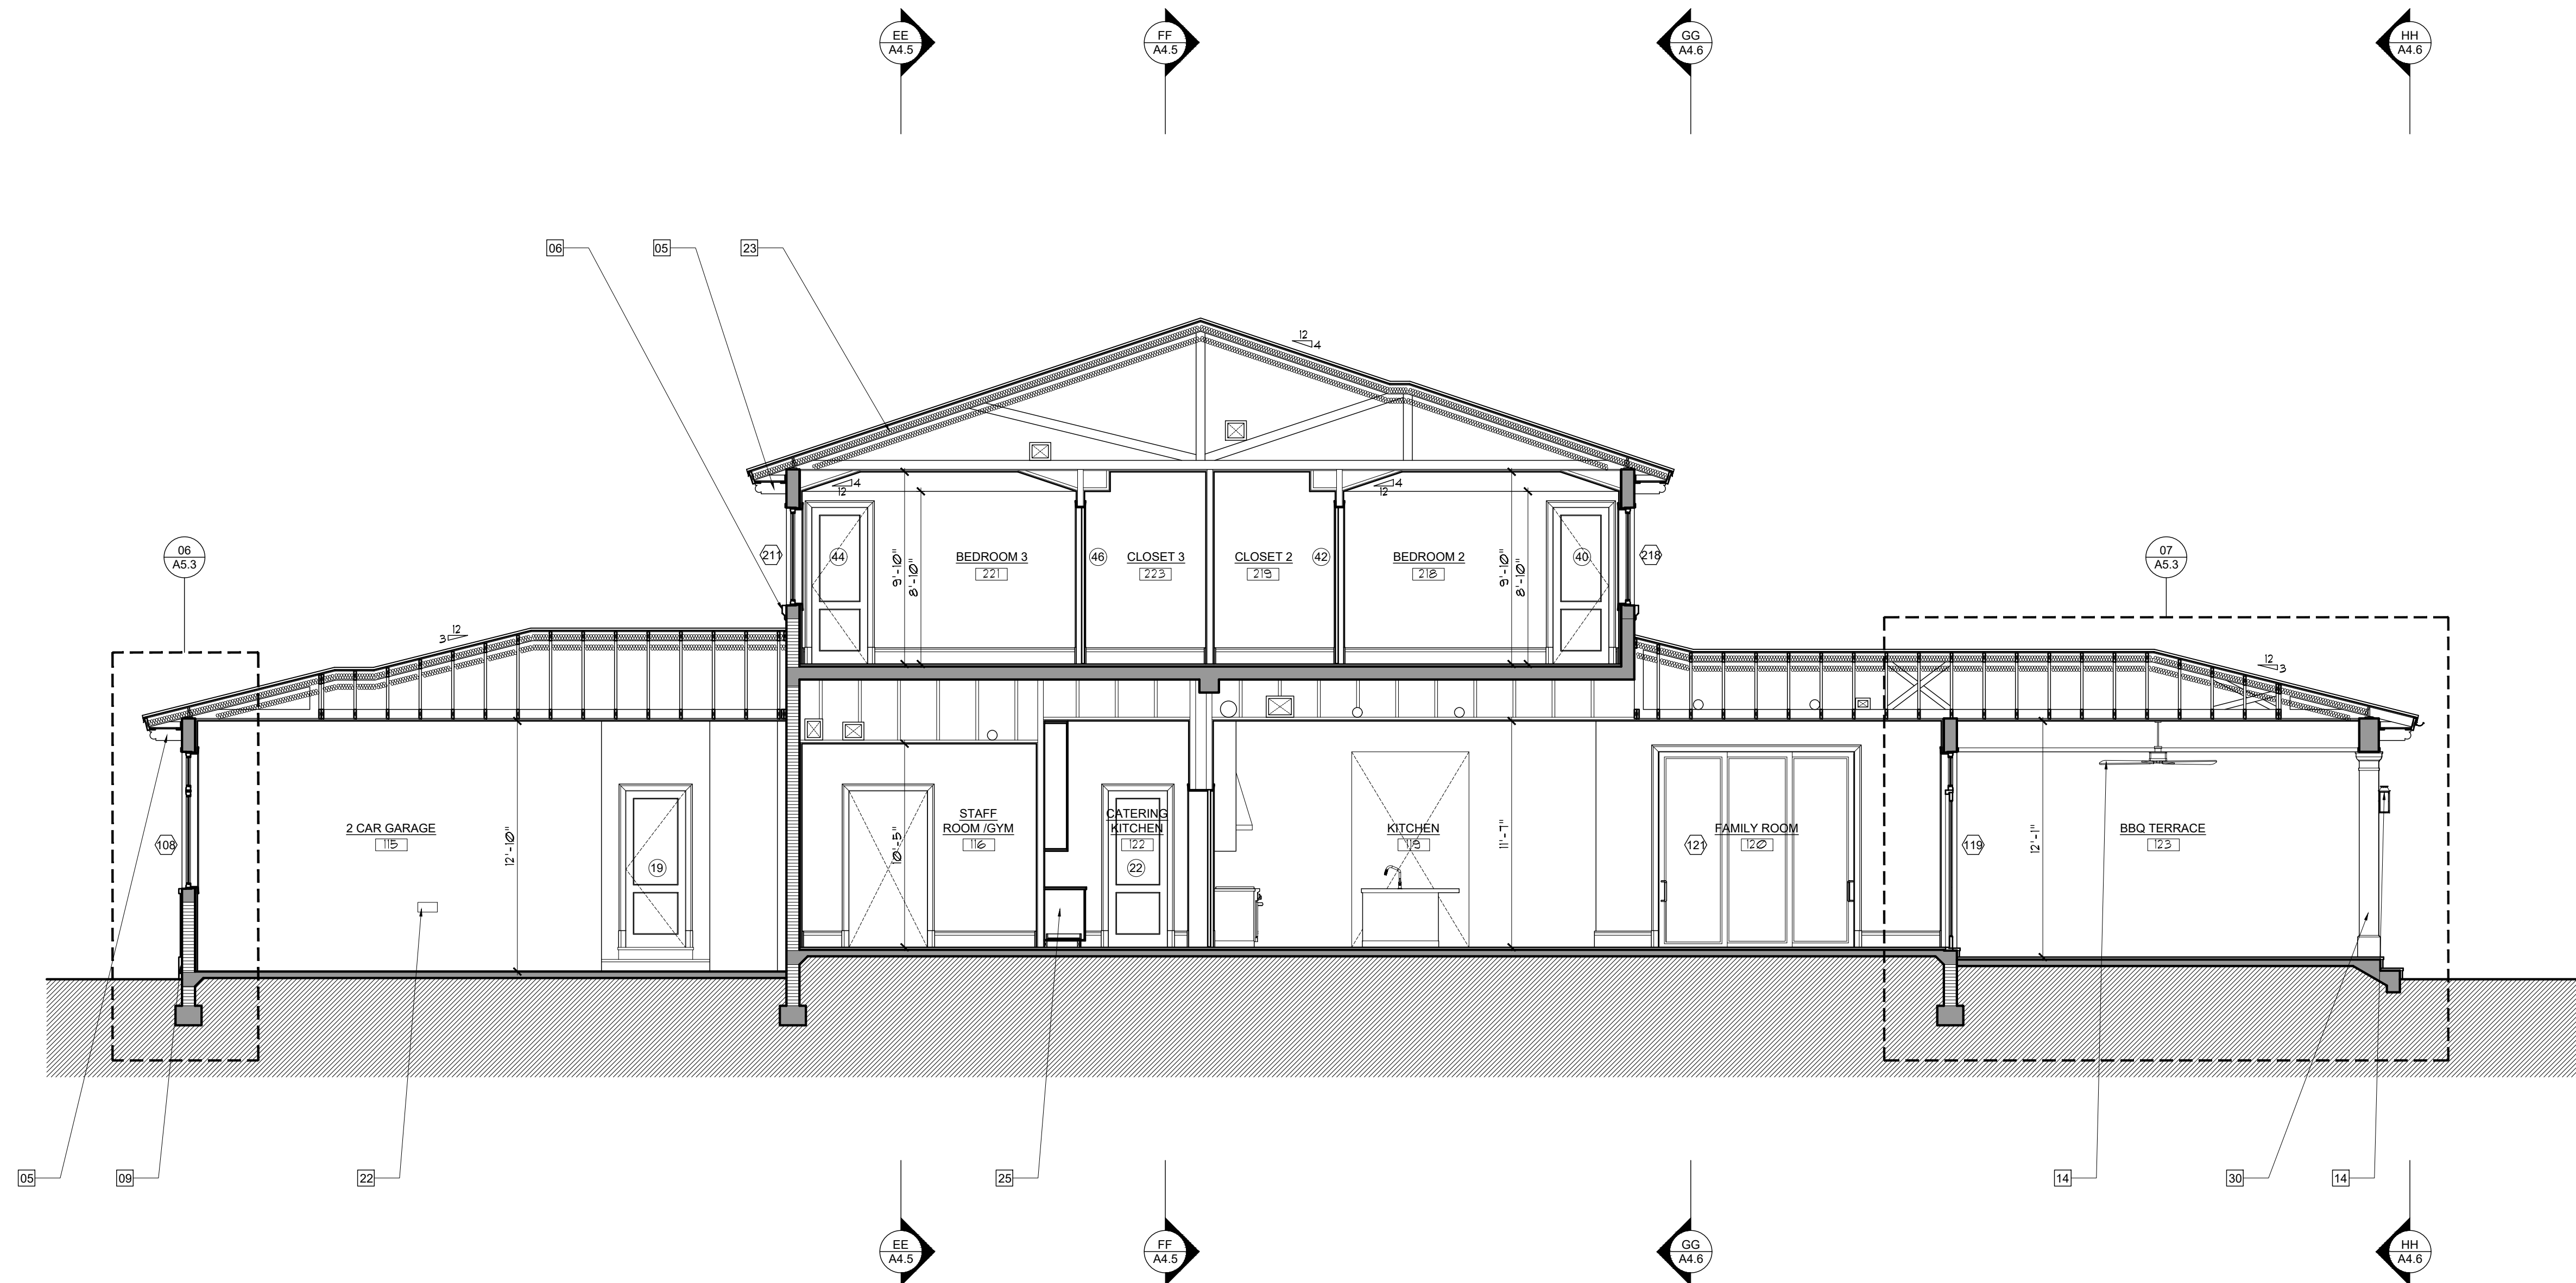

DD SECTION DD
SCALE: 3/16" = 1'-0"

NOTE :

THIS DRAWING IS PROPERTY OF SV DESIGN, INC. AND IS NOT TO BE REPRODUCED OR COPIED IN WHOLE OR IN PART WITHOUT THE PRIOR WRITTEN CONSENT OF SV DESIGN, INC. THIS DRAWING IS TO BE USED FOR THE PROJECT AND SITE SPECIFICALLY IDENTIFIED HEREIN. THE SCALES ARE AS STATED. THE CONTRACTOR SHALL CAREFULLY REVIEW ALL DIMENSIONS AND CONDITIONS SHOWN AND IMMEDIATELY NOTIFY THE ARCHITECT AS TO ANY ERRORS, OMISSIONS, OR INCONSISTENCIES DISCOVERED. COPYRIGHT © SV DESIGN, INC.

CLIENT :

ALBERT MILO
11901 SW 63RD AVE
PINECREST, FL 33132

PROJECT INFORMATION :

MILO RESIDENCE
11901 SW 63RD AVE
PINECREST, FL 33156

ARCHITECT :

SV DESIGN, INC.
1900 CORAL WAY #301, MIAMI, FL 33145
T. 786.356.3799 F. 305.856.7478 www.svdesigninc.com

SEAL :

THIS ITEM HAS BEEN DIGITALLY SIGNED AND SEALED BY ANTONIO D. DOSA ON THE DATE INDICATED TO THE SEAL. PRINTED COPIES OF THIS DOCUMENT ARE NOT CONSIDERED SIGNED AND SEALED AND THE SIGNATURE MUST BE VERIFIED ON AN ELECTRONIC CLONE.


DRAWING INFORMATION :

ISSUED 04.25.25

© Copyright 2025 SV Design, Inc. All Rights Reserved


SHEET :

A4.4

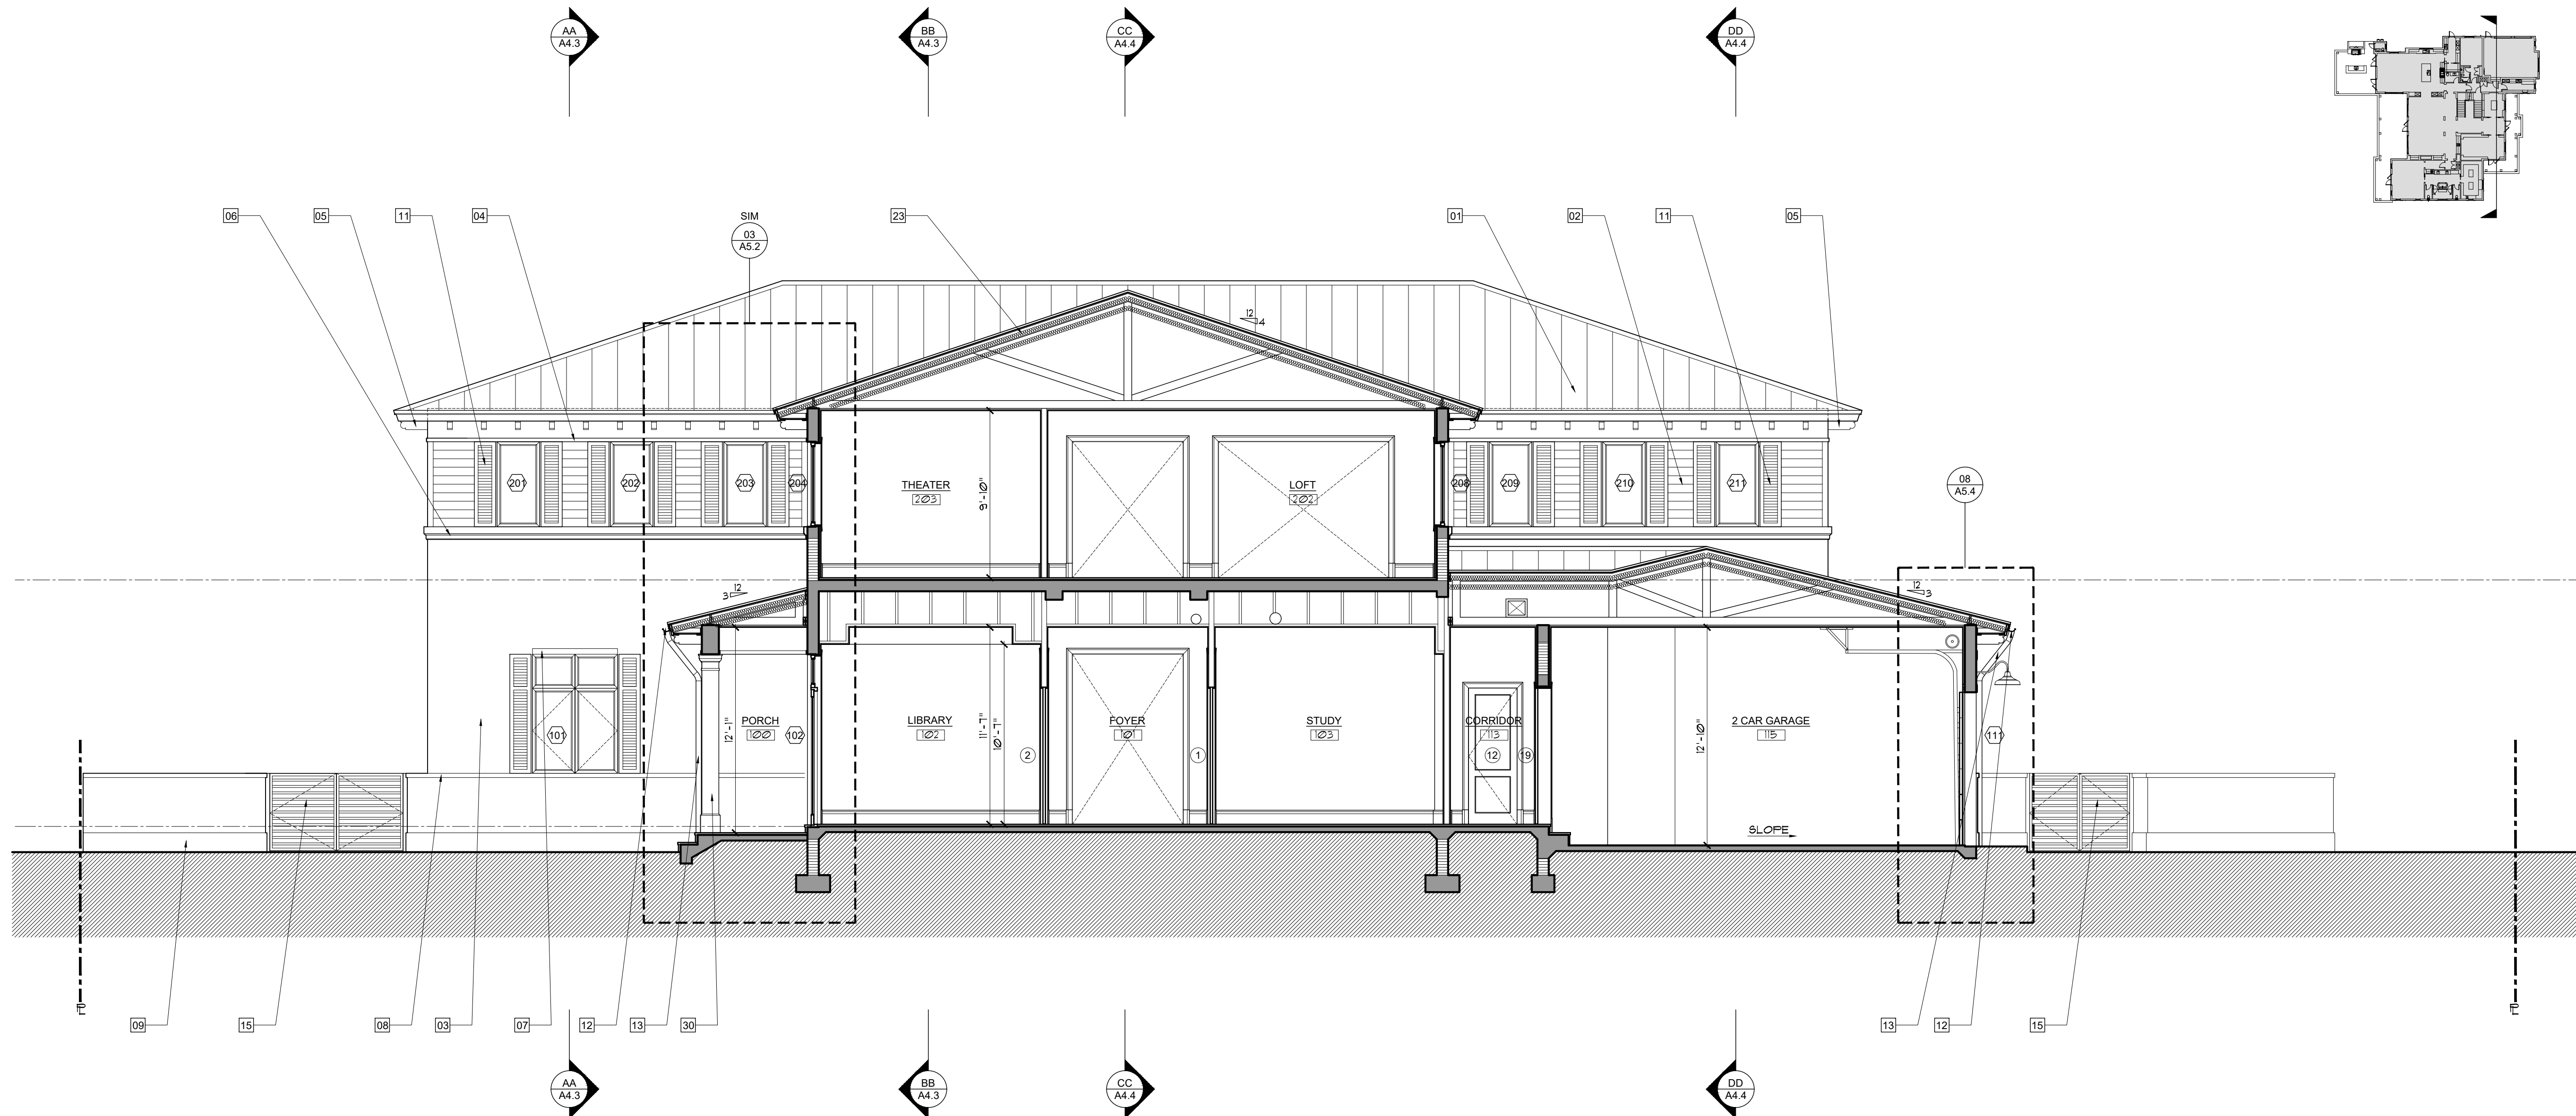

- ELEVATION / SECTION NOTES :**
- 01 ALUMINUM STANDING SEAM ROOF (SEE A2.3 FOR NOA)
 - 02 STUCCO SIDING (SEE A6.4 FOR DETAIL)
 - 03 STUCCO - SMOOTH SAND FINISH (TYP)
 - 04 2 1/2" STUCCO BAND WITH SMOOTH SAND FINISH
 - 05 DECORATIVE 4X8 FIR BRACKET
 - 06 PRECAST CONCRETE MOLDING (SEE A6.4 FOR DETAIL)
 - 07 4" RAISED STUCCO BAND
 - 08 3" RAISED STUCCO BAND
 - 09 RAISED STUCCO BASE (+ OR - 12", ARCHITECT TO COORDINATE IN FIELD)
 - 10 STUCCO PANEL (SEE A6.4 FOR DETAIL)
 - 11 DECORATIVE COMPOSITE SHUTTER
 - 12 6" HALF ROUND COPPER GUTTER
 - 13 4" ROUND COPPER DOWNSPOUT
 - 14 OUTDOOR RATED LIGHT FIXTURE / FAN (COORDINATE MOUNTING HEIGHT UPON FINAL SELECTION)
 - 15 ALUMINUM SITE GATE W/ SELF CLOSING / SELF LATCHING HARDWARE - SHOP DRAWINGS AND PERMIT BY OTHERS (SEE A1.7 FOR DESIGN)
 - 16 AC CUS ON CONCRETE SLAB (SEE M-PAGES FOR DETAIL)
 - 17 MAIN WATER SHUTOFF VALVE & HOSE BIBB (SEE P-PAGES FOR DETAIL)
 - 18 HOSE BIBB (SEE P-PAGES FOR DETAIL)
 - 19 TELEPHONE/ CABLE SERVICE BOXES
 - 20 UNDERGROUND ELECTRIC SERVICE FEEDER, FPL METER, ATS AND MDP (SEE E-PAGES FOR DETAIL)
 - 21 EXHAUST CAP - COORDINATE WITH M-PAGES FOR HOOD, DRYER, ETC (SEE M-PAGES FOR DETAIL)
 - 22 ELECTRIC VEHICLE CHARGER (SEE E-PAGES FOR DETAIL)
 - 23 R-30 OPEN CELL SPRAY FOAM INSULATION (SEE INSULATION NOTE SHEET A2.1)
 - 24 WOOD RAFTER W/ CONCEALED CONNECTORS (SEE S-PAGES FOR DETAIL)
 - 25 CUSTOM CABINETRY/ BUILT IN /SHELVING (SEE ID FOR DETAIL)
 - 26 GRAB RAIL / GUARD RAIL - SHOP DRAWINGS AND PERMIT BY OTHERS (SEE SHEET A1.7 FOR DETAIL)
 - 27 PRIMO II DIRECT VENT LPG FIREPLACE 72"X18" OPENING
 - 28 LPG BBQ W/ HOOD ABOVE
 - 29 1X6 SOUTHERN PINE TONGUE AND GROOVE
 - 30 STUCCO COLUMN DETAIL (SEE A6.4 FOR DETAIL)
 - 31 LPG TANKLESS WATER HEATER (SEE P-PAGES FOR DETAIL)
- NOTE: REFER TO S-9 FOR ALL WIND PRESSURES

EE SECTION EE
SCALE: 3/16" = 1'-0"

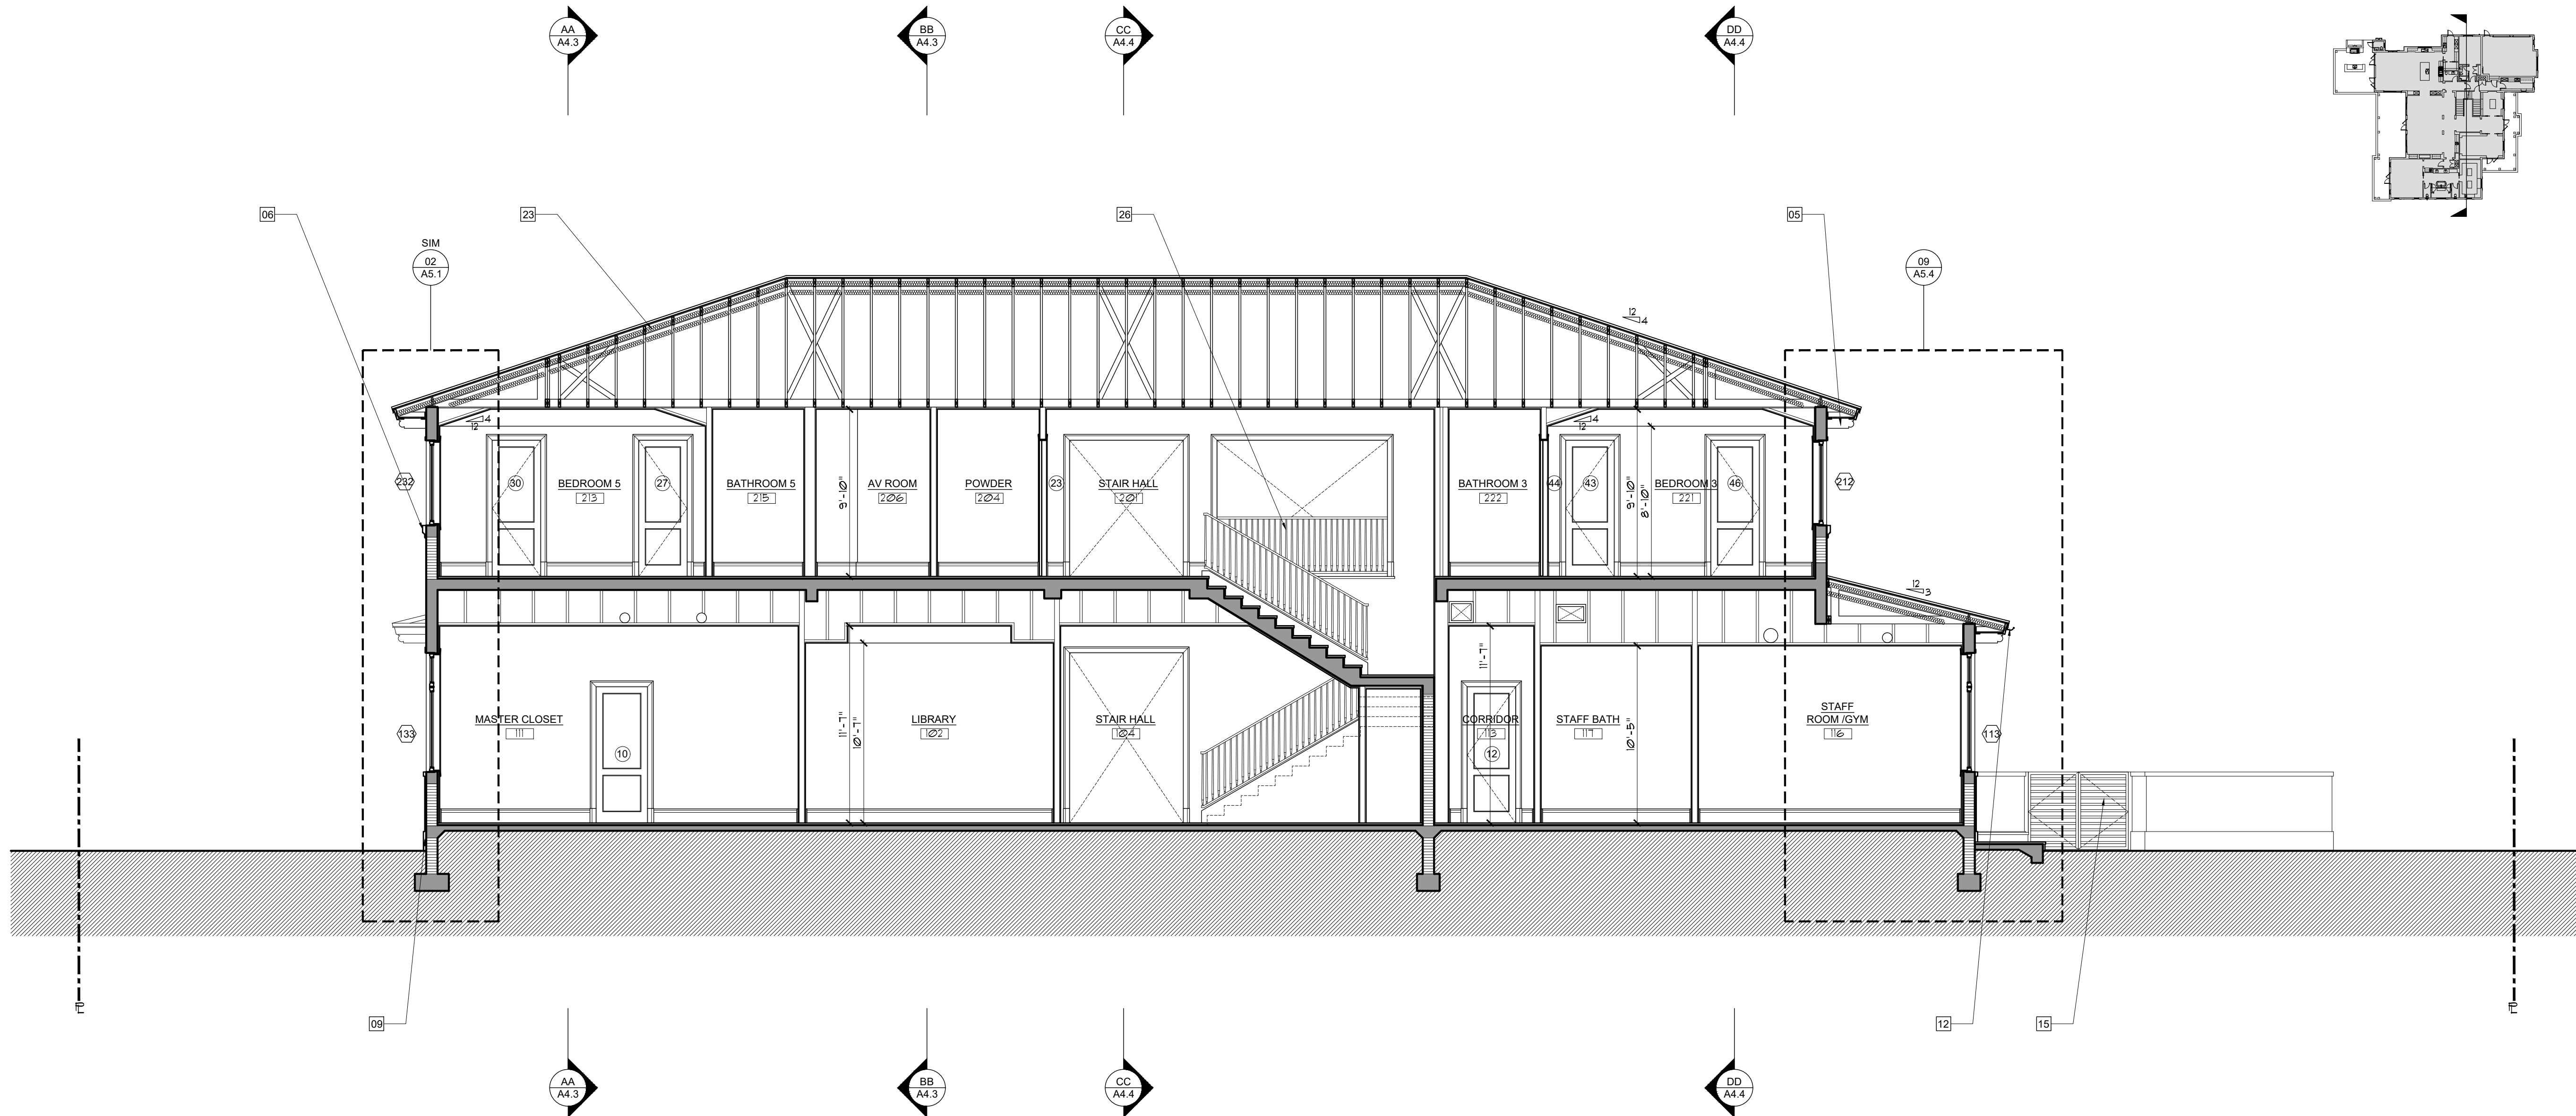

FF SECTION FF
SCALE: 3/16" = 1'-0"

NOTE :

THIS DRAWING IS PROPERTY OF SV DESIGN, INC. AND IS NOT TO BE REPRODUCED OR COPIED IN WHOLE OR IN PART WITHOUT THE PRIOR WRITTEN CONSENT OF SV DESIGN, INC. THIS DRAWING IS TO BE USED FOR THE PROJECT AND SITE SPECIFICALLY IDENTIFIED HEREIN. THE SCALES ARE AS STATED. THE CONTRACTOR SHALL CAREFULLY REVIEW ALL DIMENSIONS AND CONDITIONS SHOWN AND IMMEDIATELY NOTIFY THE ARCHITECT AS TO ANY ERRORS, OMISSIONS, OR INCONSISTENCIES DISCOVERED.
COPYRIGHT © SV DESIGN, INC.

CLIENT :

ALBERT MILO
11901 SW 63RD AVE
PINECREST, FL 33132

PROJECT INFORMATION :

MILO RESIDENCE
11901 SW 63RD AVE
PINECREST, FL 33156

ARCHITECT :

SV DESIGN, INC.
1960 CORAL WAY #301, MIAMI, FL 33145
T. 786.356.3799 F. 305.856.7478 www.svdesigninc.com

SEAL :

THIS ITEM HAS BEEN DIGITALLY SIGNED AND SEALED BY ANTONIO D. DOSA ON THE DATE INDICATED TO THE SEAL. PRINTED COPIES OF THIS DOCUMENT ARE NOT CONSIDERED SIGNED AND RECALLED AND THE SIGNATURE MUST BE VERIFIED ON AN ELECTRONIC CLIP.


DRAWING INFORMATION :

ISSUED 04.25.25

SHEET :


A4.5

© Copyright 2025 SV Design, Inc. All Rights Reserved

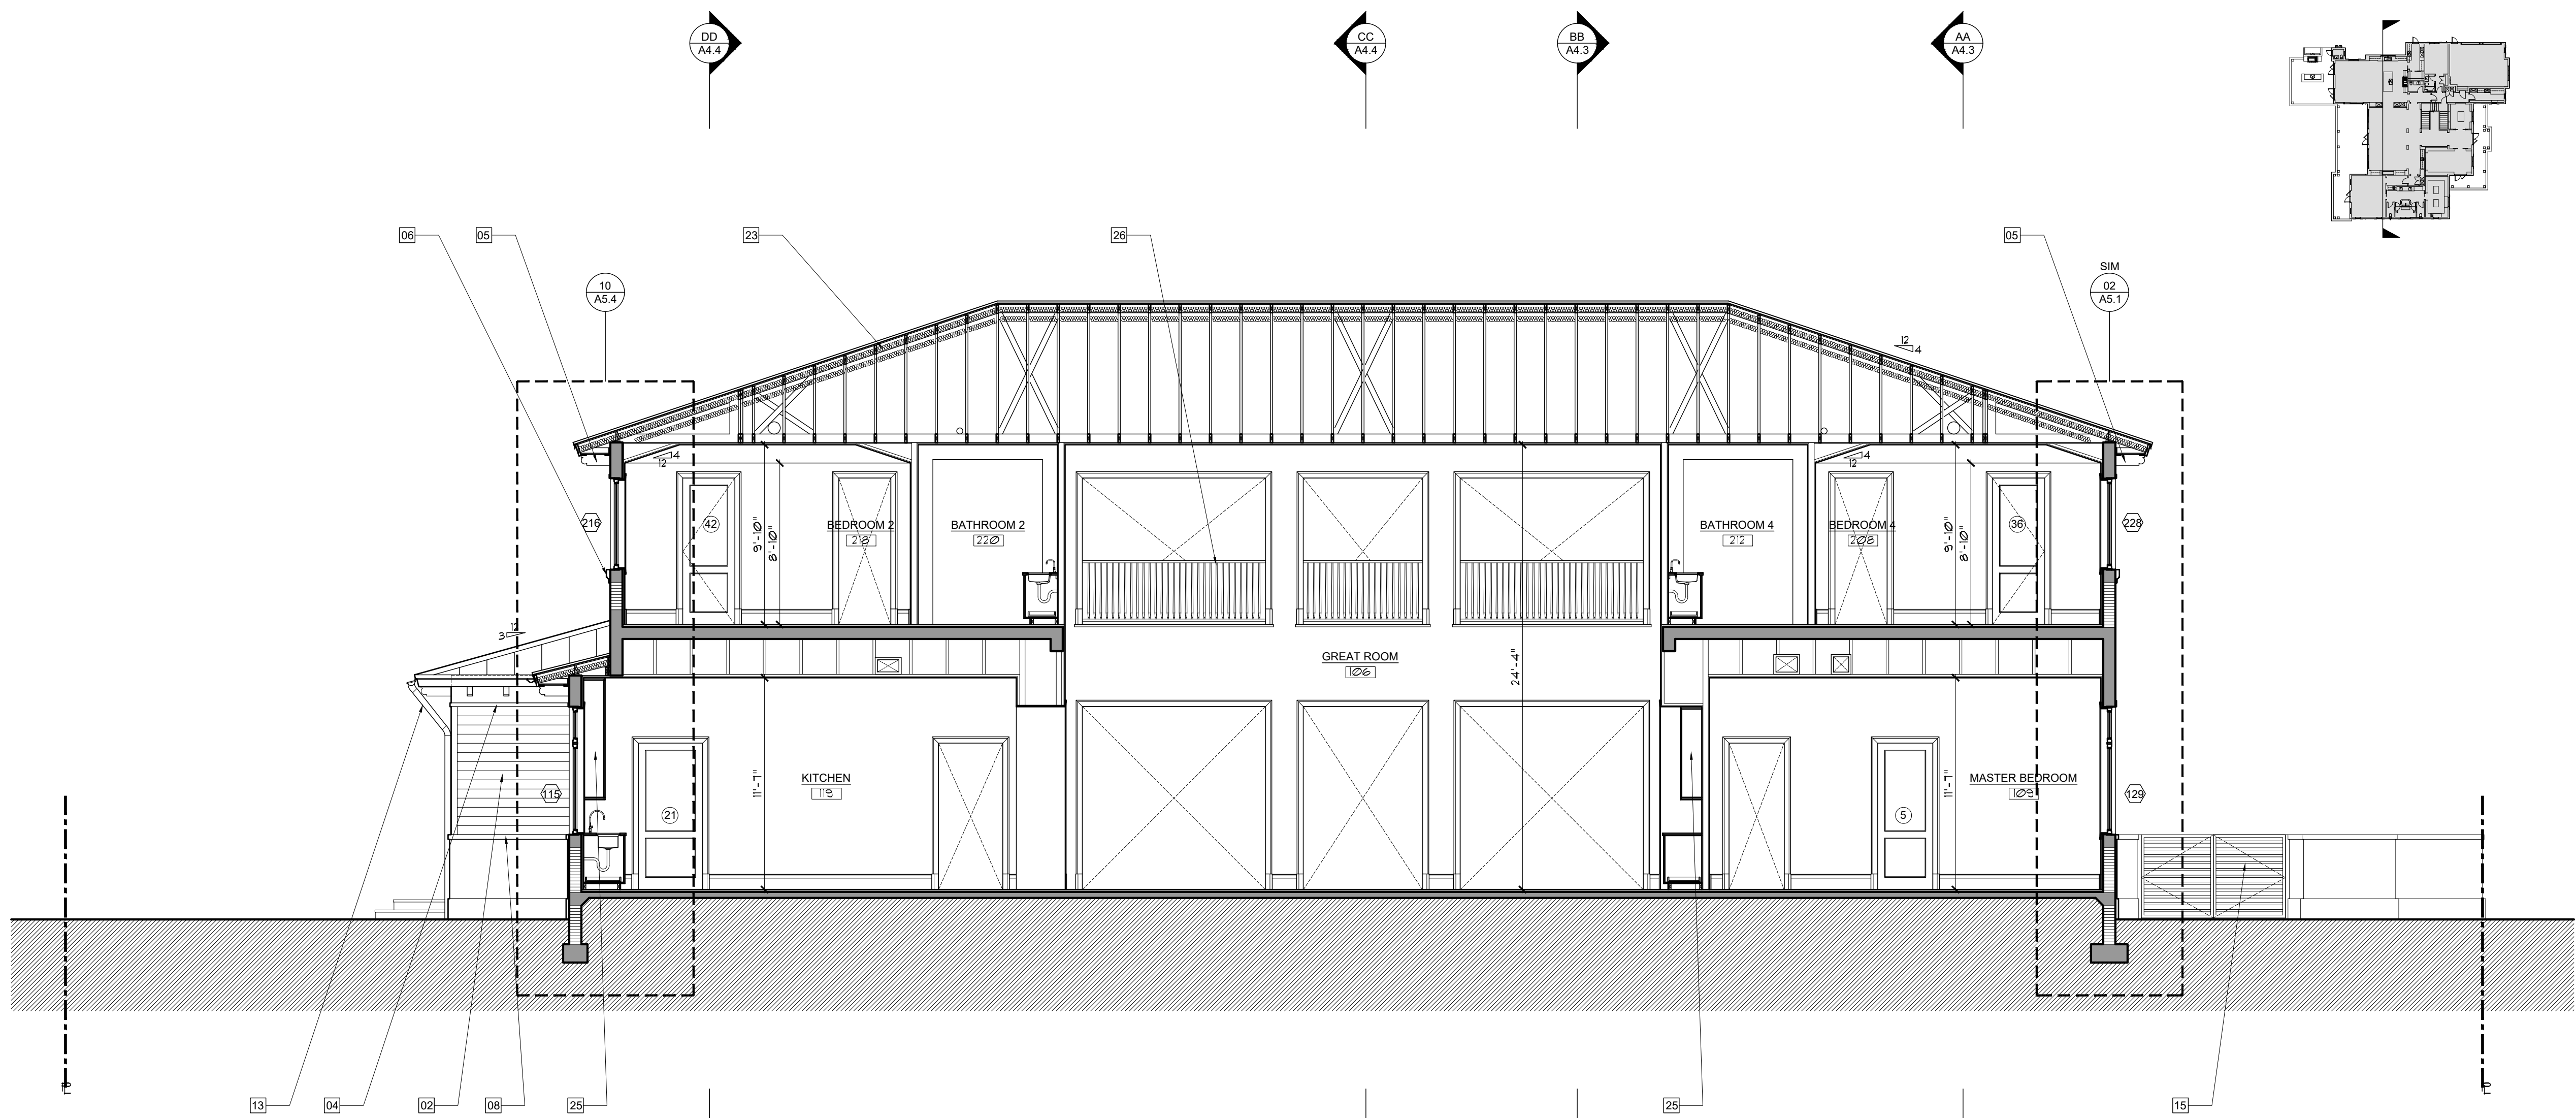

- ELEVATION / SECTION NOTES :**
- 01 ALUMINUM STANDING SEAM ROOF (SEE A2.3 FOR NOA)
 - 02 STUCCO SIDING (SEE A6.4 FOR DETAIL)
 - 03 STUCCO - SMOOTH SAND FINISH (TYP)
 - 04 2 1/2" STUCCO BAND WITH SMOOTH SAND FINISH
 - 05 DECORATIVE 4X8 FIR BRACKET
 - 06 PRECAST CONCRETE MOLDING (SEE A6.4 FOR DETAIL)
 - 07 4" RAISED STUCCO BAND
 - 08 3" RAISED STUCCO BAND
 - 09 RAISED STUCCO BASE (+ OR - 12", ARCHITECT TO COORDINATE IN FIELD)
 - 10 STUCCO PANEL (SEE A6.4 FOR DETAIL)
 - 11 DECORATIVE COMPOSITE SHUTTER
 - 12 6" HALF ROUND COPPER GUTTER
 - 13 4" ROUND COPPER DOWNSPOUT
 - 14 OUTDOOR RATED LIGHT FIXTURE / FAN (COORDINATE MOUNTING HEIGHT UPON FINAL SELECTION)
 - 15 ALUMINUM SITE GATE W/ SELF CLOSING / SELF LATCHING HARDWARE - SHOP DRAWINGS AND PERMIT BY OTHERS (SEE A1.7 FOR DESIGN)
 - 16 AC CU'S ON CONCRETE SLAB (SEE M-PAGES FOR DETAIL)
 - 17 MAIN WATER SHUTOFF VALVE & HOSE BIBB (SEE P-PAGES FOR DETAIL)
 - 18 HOSE BIBB (SEE P-PAGES FOR DETAIL)
 - 19 TELEPHONE/ CABLE SERVICE BOXES
 - 20 UNDERGROUND ELECTRIC SERVICE FEEDER, FPL METER, ATS AND MDP (SEE E-PAGES FOR DETAIL)
 - 21 EXHAUST CAP - COORDINATE WITH M-PAGES FOR HOOD, DRYER, ETC (SEE M-PAGES FOR DETAIL)
 - 22 ELECTRIC VEHICLE CHARGER (SEE E-PAGES FOR DETAIL)
 - 23 R-30 OPEN CELL SPRAY FOAM INSULATION (SEE INSULATION NOTE SHEET A2.1)
 - 24 WOOD RAFTER W/ CONCEALED CONNECTORS (SEE S-PAGES FOR DETAIL)
 - 25 CUSTOM CABINETRY/ BUILT IN /SHELVING (SEE ID FOR DETAIL)
 - 26 GRAB RAIL / GUARD RAIL - SHOP DRAWINGS AND PERMIT BY OTHERS (SEE SHEET A1.7 FOR DETAIL)
 - 27 PRIMO II DIRECT VENT LPG FIREPLACE 72"x18" OPENING
 - 28 LPG BBQ W/ HOOD ABOVE
 - 29 1X6 SOUTHERN PINE TONGUE AND GROOVE
 - 30 STUCCO COLUMN DETAIL (SEE A6.4 FOR DETAIL)
 - 31 LPG TANKLESS WATER HEATER (SEE P-PAGES FOR DETAIL)
- NOTE: REFER TO S-9 FOR ALL WIND PRESSURES

GG SECTION GG
SCALE: 3/16" = 1'-0"

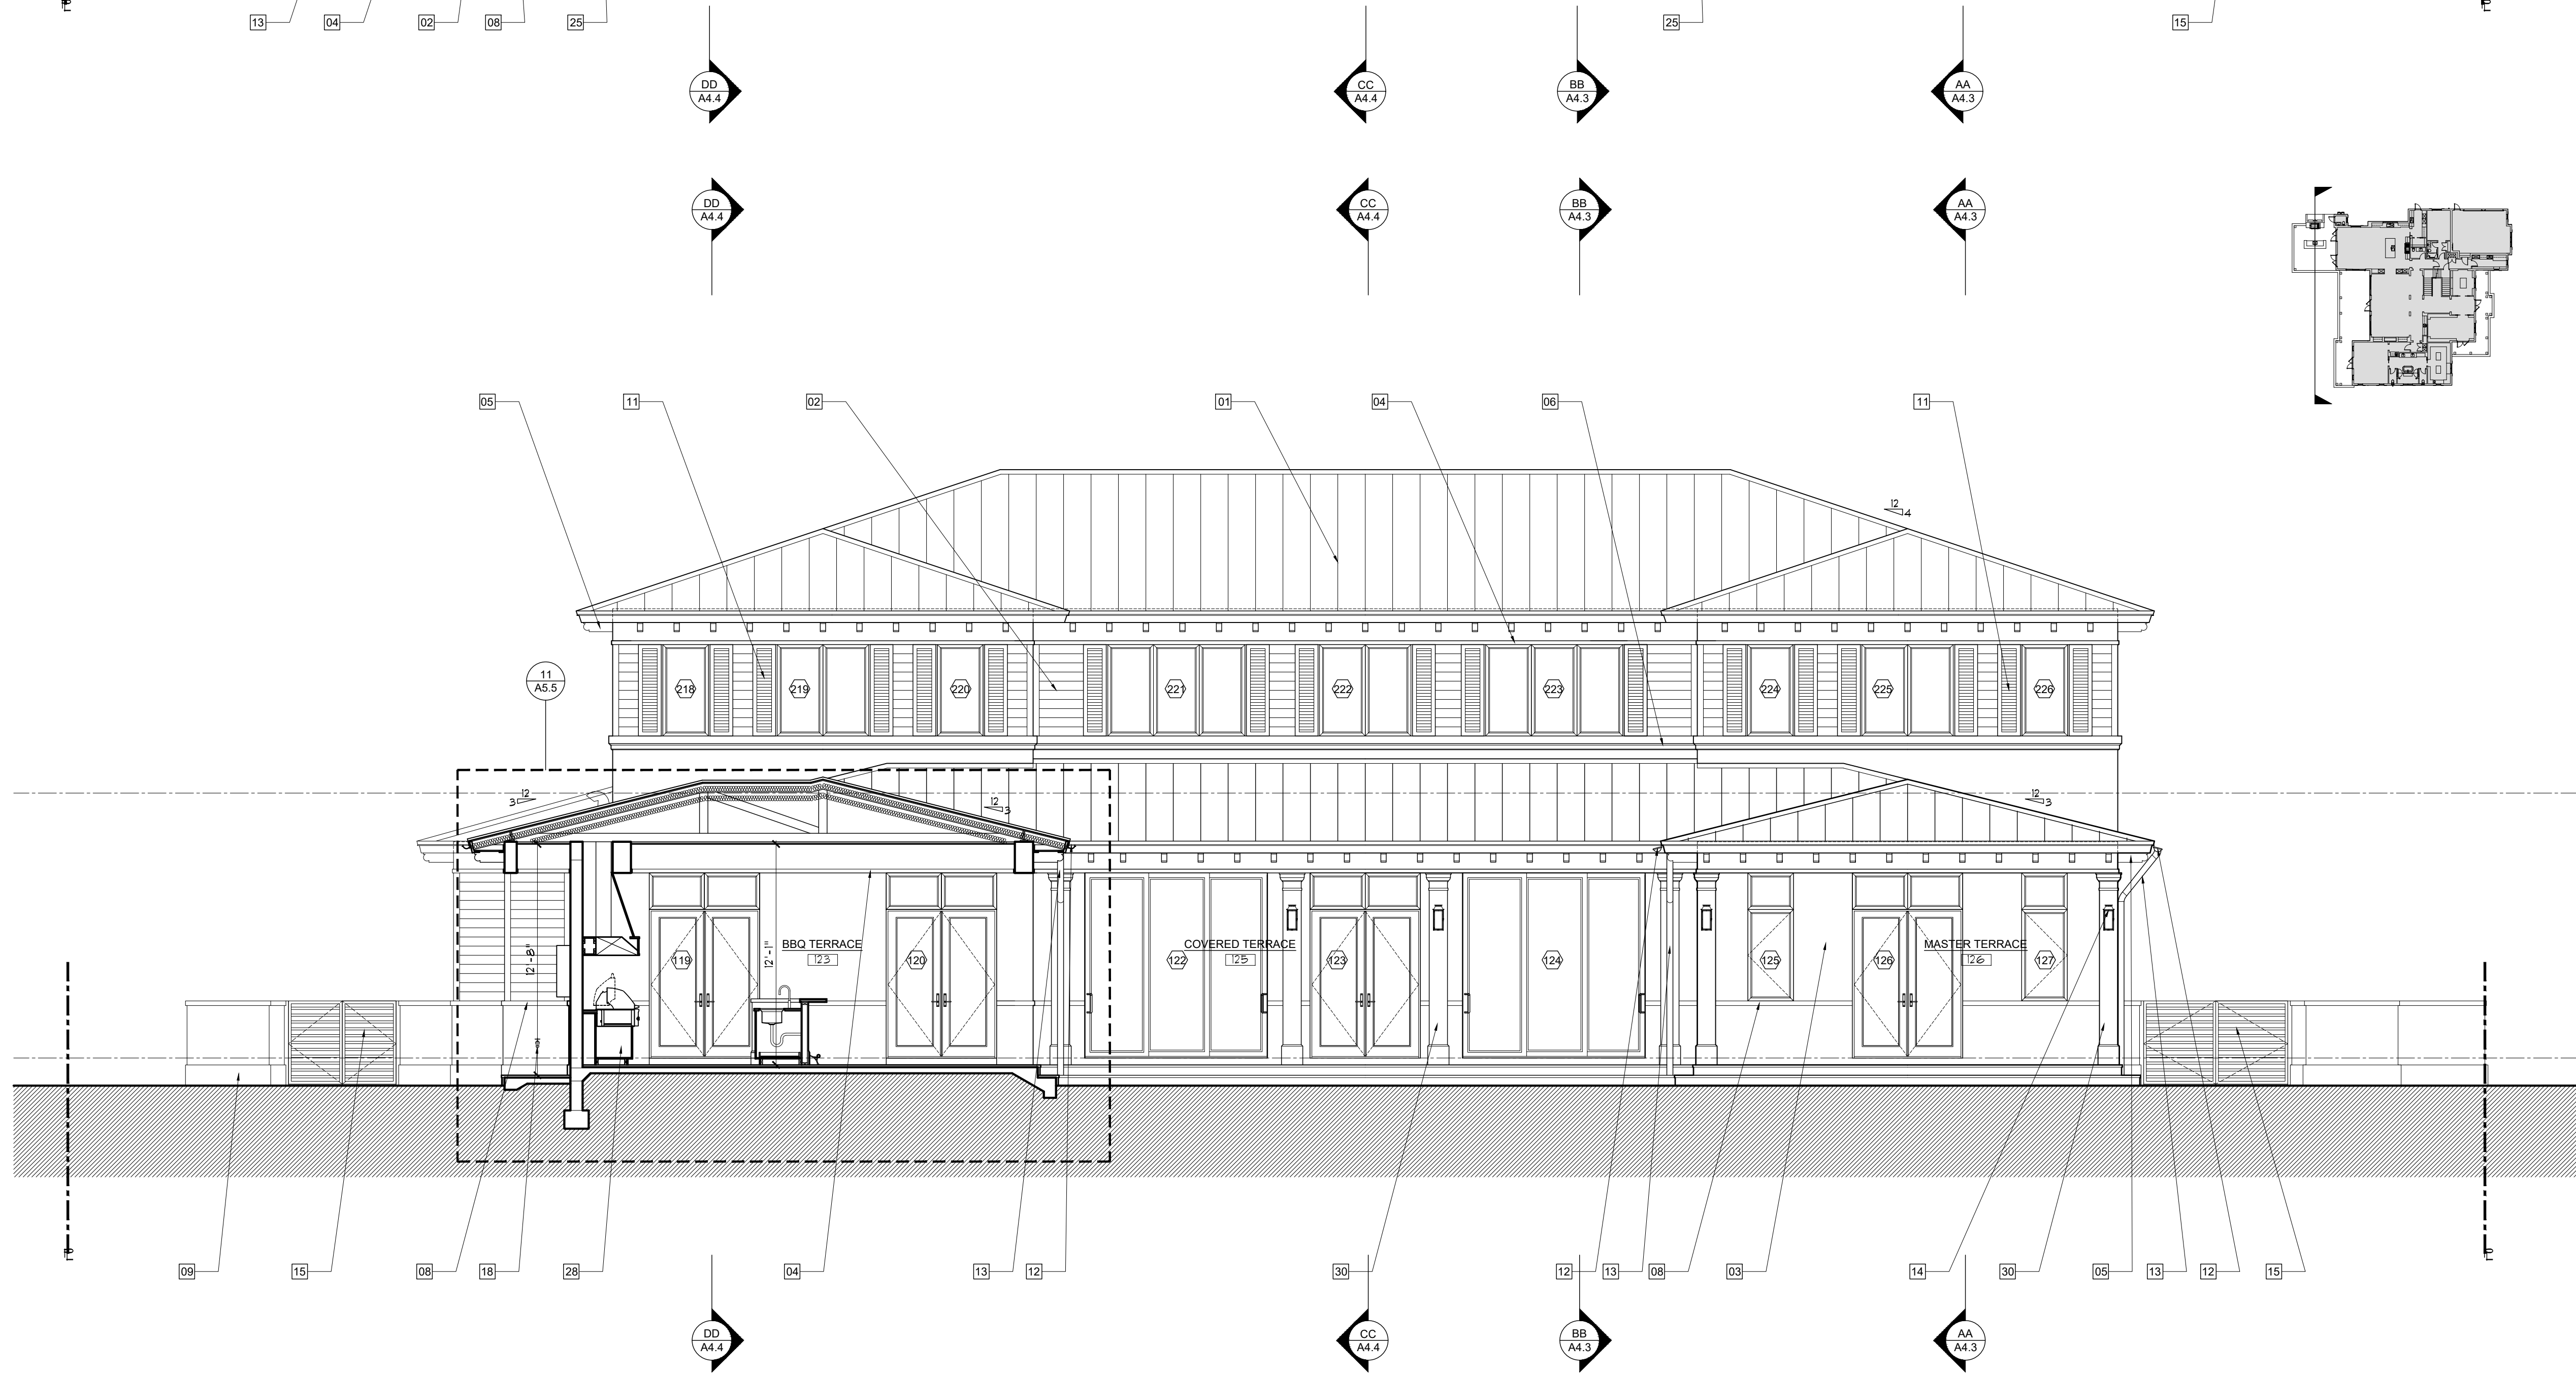

HH SECTION HH
SCALE: 3/16" = 1'-0"

NOTE :

THIS DRAWING IS PROPERTY OF SV DESIGN, INC. AND IS NOT TO BE REPRODUCED OR COPIED IN WHOLE OR IN PART WITHOUT THE PRIOR WRITTEN CONSENT OF SV DESIGN, INC. THIS DRAWING IS TO BE USED FOR THE PROJECT AND SITE SPECIFICALLY IDENTIFIED HEREIN. THE SCALES ARE AS STATED. THE CONTRACTOR SHALL CAREFULLY REVIEW ALL DIMENSIONS AND CONDITIONS SHOWN AND IMMEDIATELY NOTIFY THE ARCHITECT AS TO ANY ERRORS, OMISSIONS, OR INCONSISTENCIES DISCOVERED.
COPYRIGHT © SV DESIGN, INC.

CLIENT :

ALBERT MILO
11901 SW 63RD AVE
PINECREST, FL 33132

PROJECT INFORMATION :

MILO RESIDENCE
11901 SW 63RD AVE
PINECREST, FL 33156

ARCHITECT :

SV DESIGN, INC.
1900 CORAL WAY #301, MIAMI, FL 33145
T. 786.356.3799 F. 305.856.7478 www.svdesigninc.com

SEAL :

THIS ITEM HAS BEEN DIGITALLY SIGNED AND SEALED BY ANTONIO D. DOSA ON THE DATE INDICATED TO THE SEAL. PRINTED COPIES OF THIS DOCUMENT ARE NOT CONSIDERED SIGNED AND READ AS NOT THE SIGNED LINE MUST BE VERIFIED ON AN ELECTRONIC CLIPSE.





DRAWING INFORMATION :

ISSUED 04.25.25



SHEET :

A4.6

© Copyright 2025 SV Design, Inc. All Rights Reserved

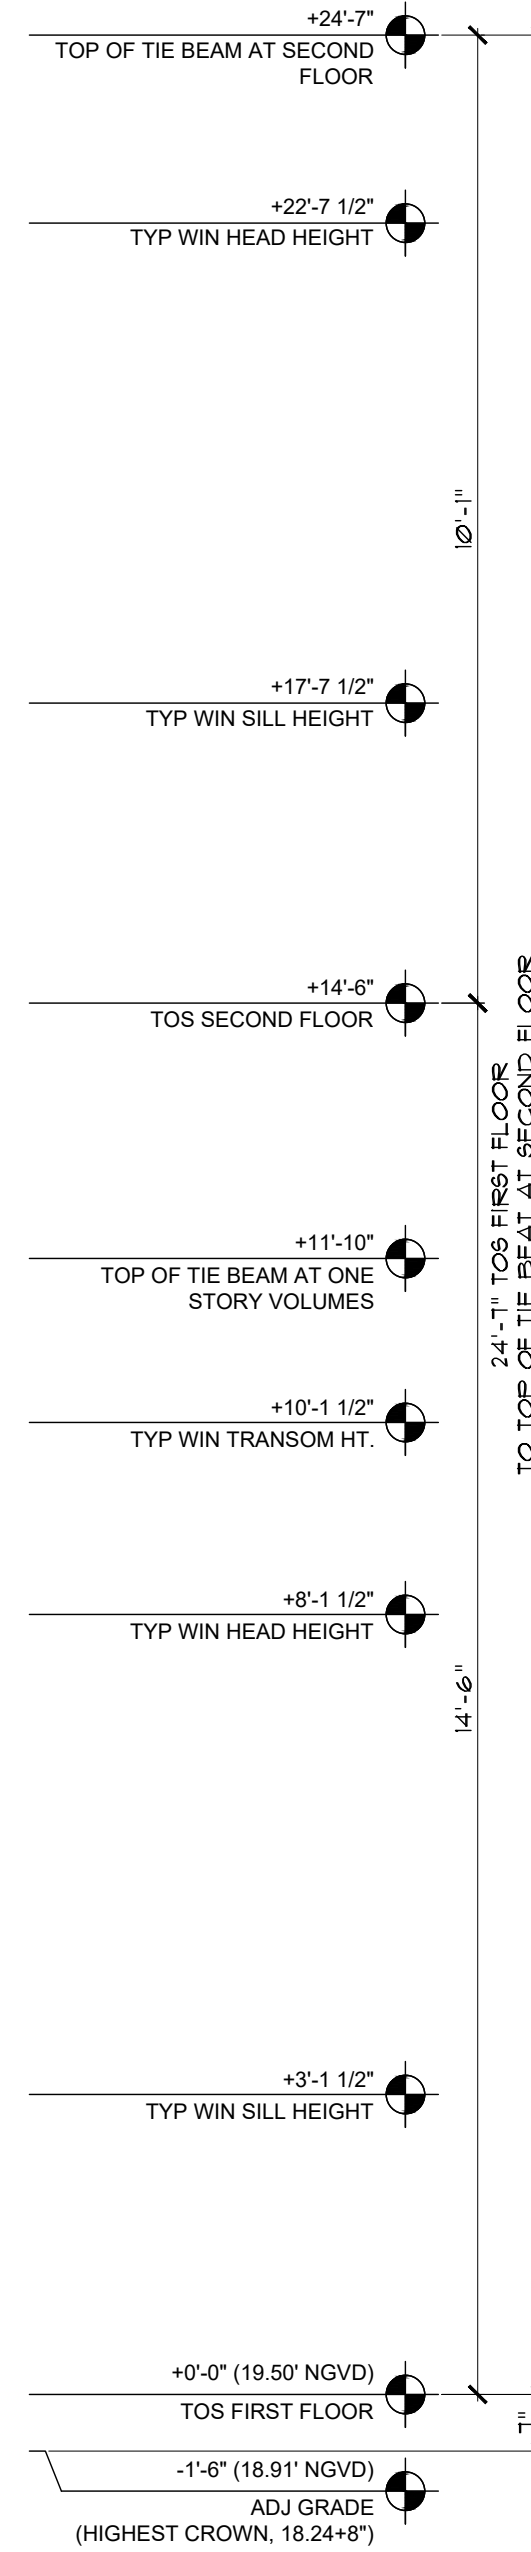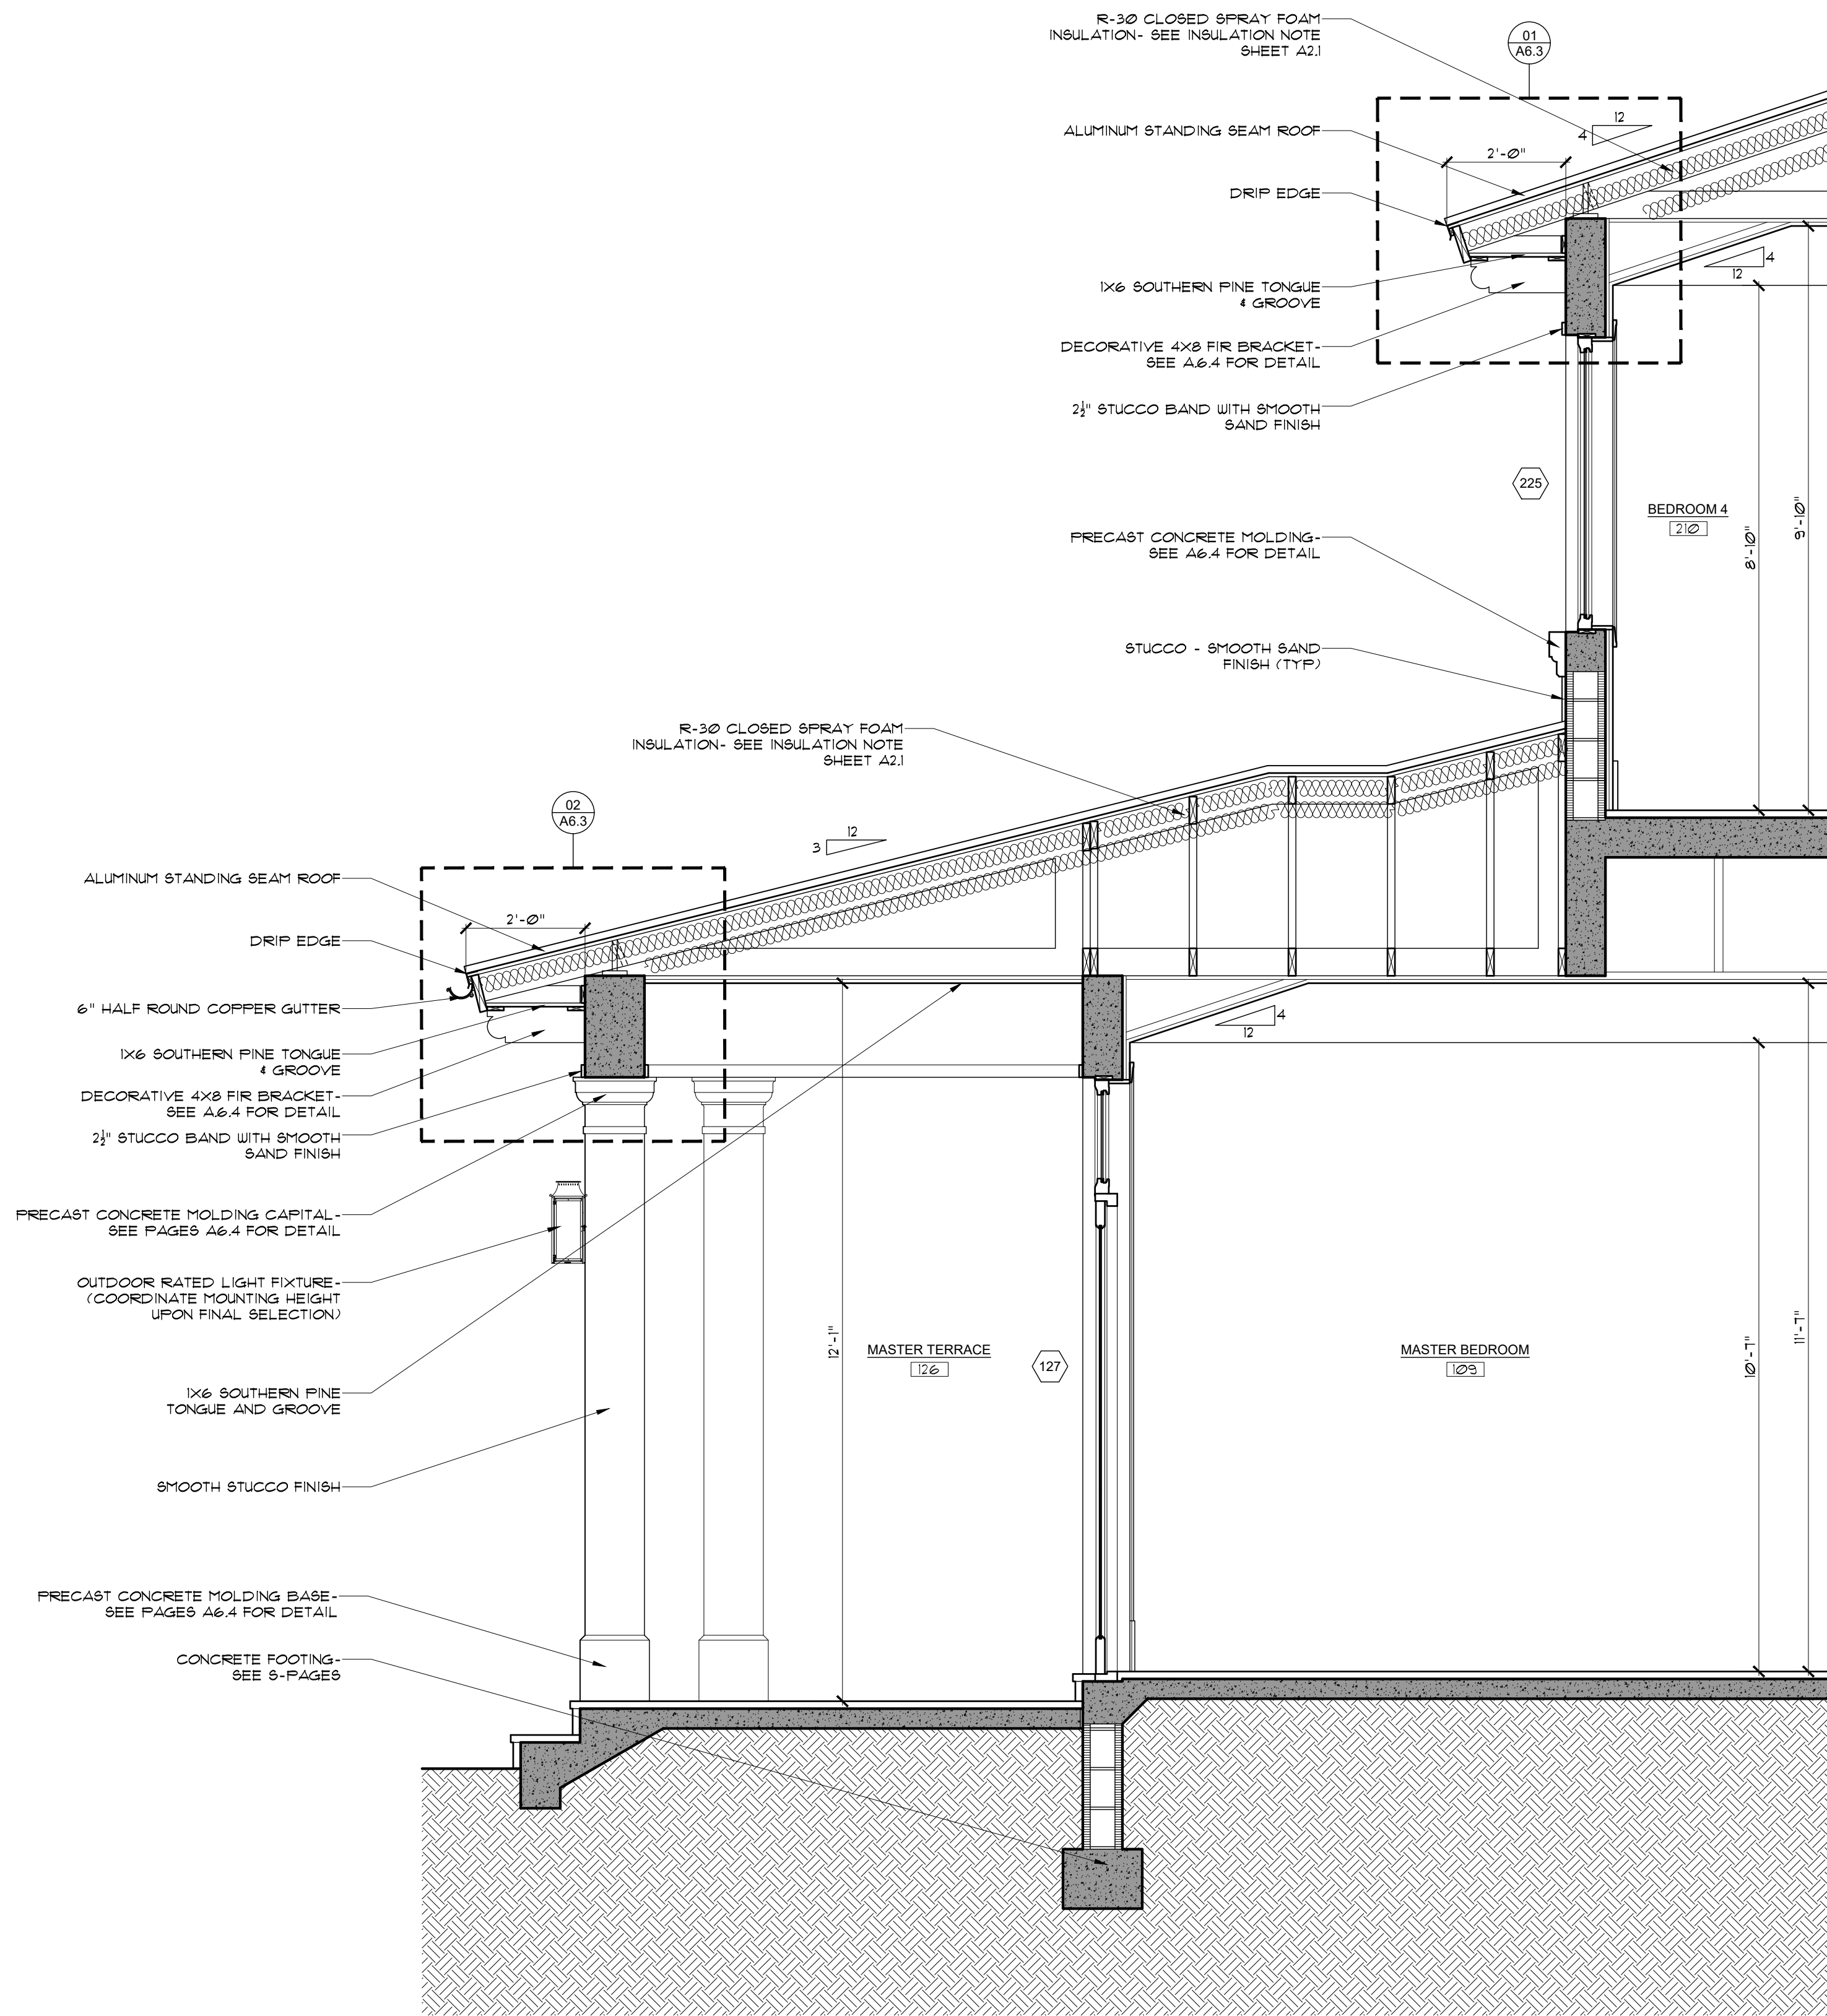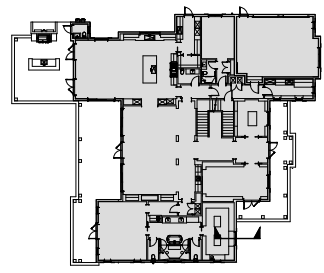
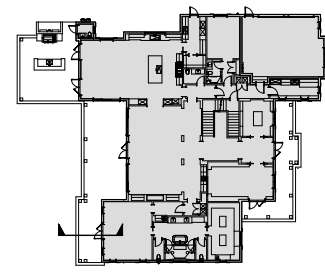


01 WALL SECTION
SCALE: 1/2" = 1'-0"

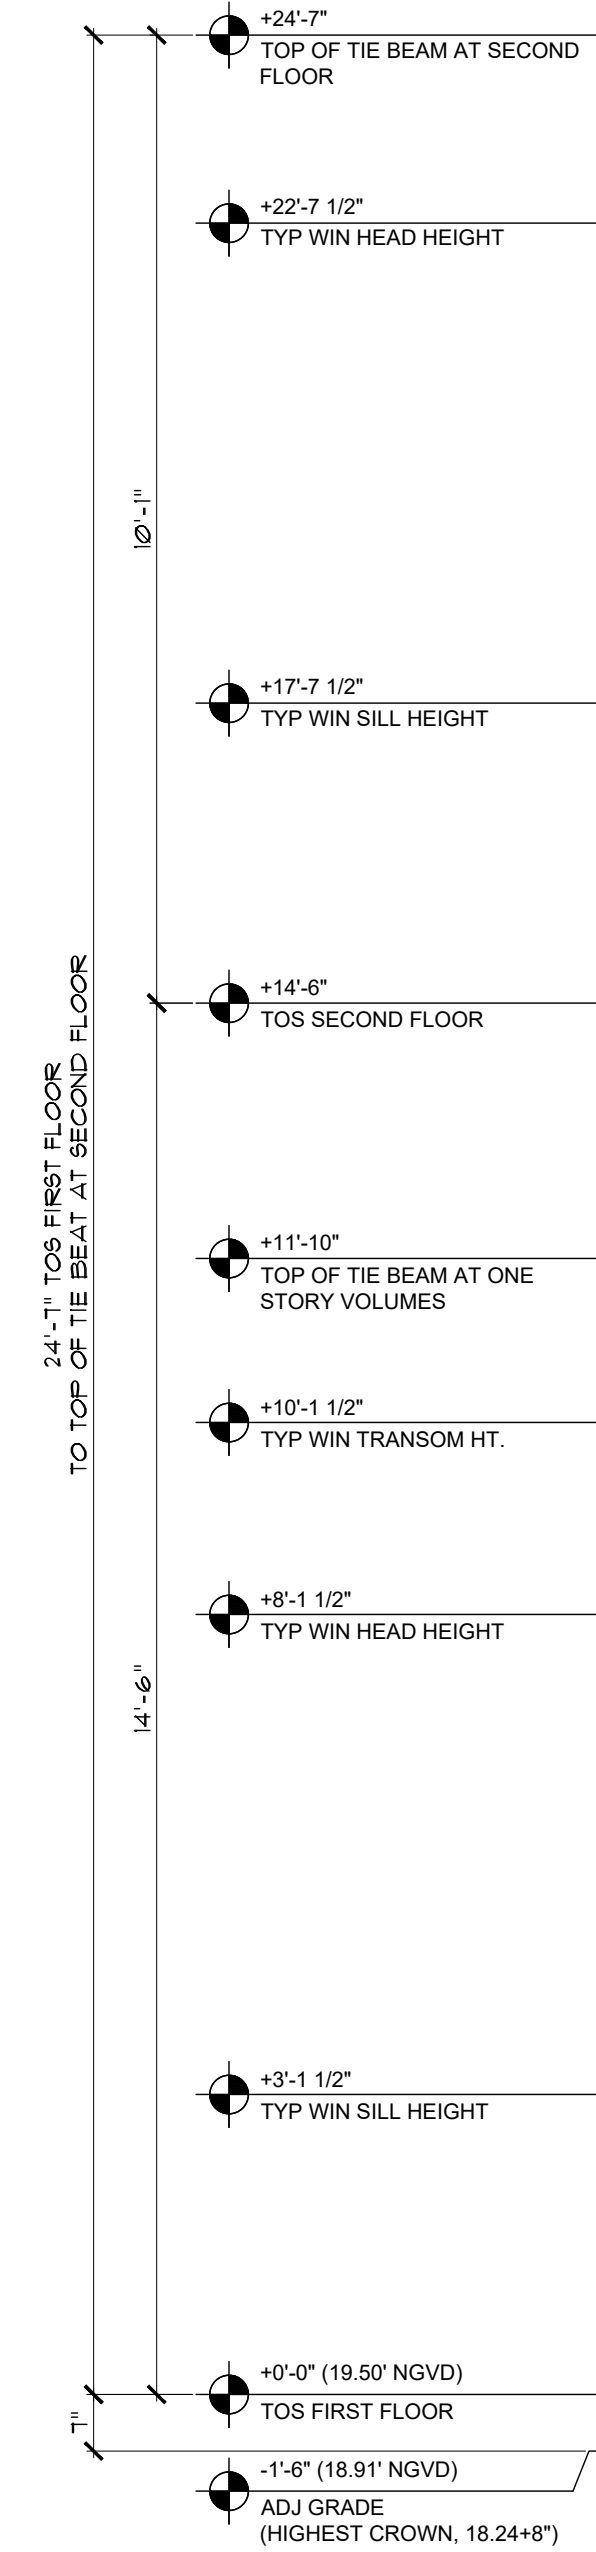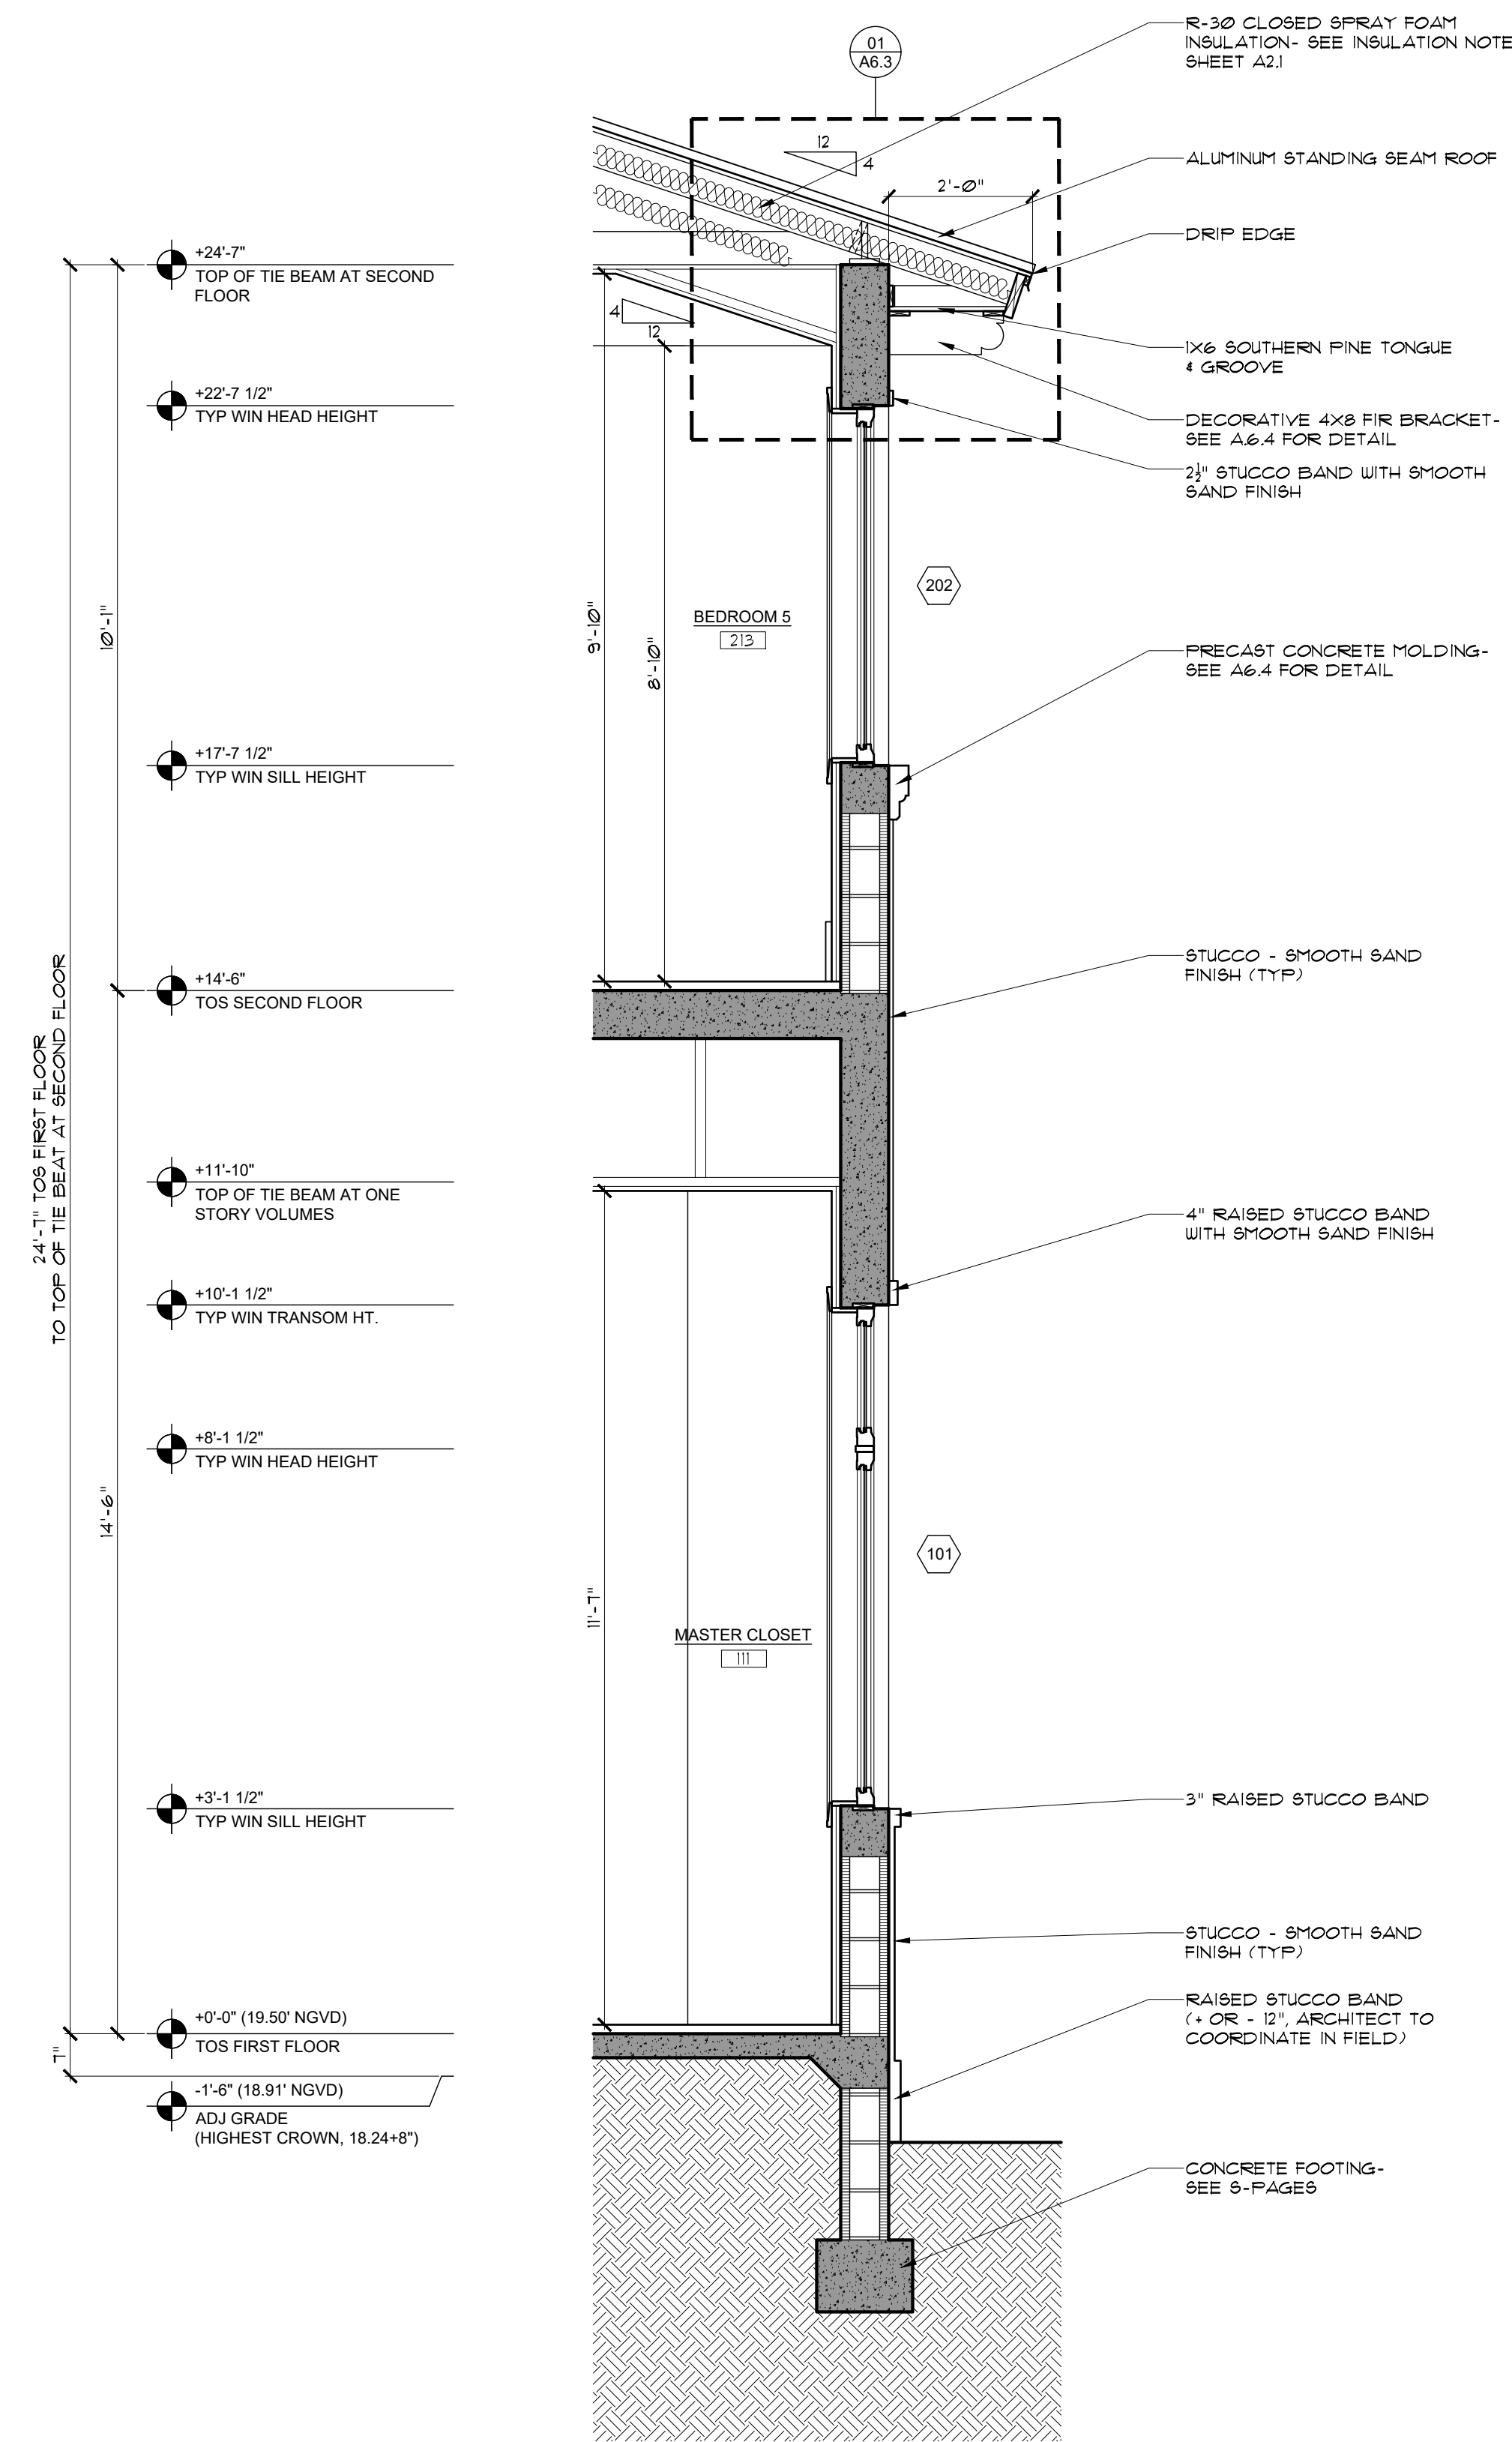


02 WALL SECTION
SCALE: 1/2" = 1'-0"

NOTE : THIS DRAWING IS PROPERTY OF SV DESIGN, INC. AND IS NOT TO BE REPRODUCED OR COPIED IN WHOLE OR IN PART WITHOUT THE PRIOR WRITTEN CONSENT OF SV DESIGN, INC. THIS DRAWING IS TO BE USED FOR THE PROJECT AND SITE SPECIFICALLY IDENTIFIED HEREIN. THE SCALES ARE AS STATED. THE CONTRACTOR SHALL CAREFULLY REVIEW ALL DIMENSIONS AND CONDITIONS SHOWN AND IMMEDIATELY NOTIFY THE ARCHITECT AS TO ANY ERRORS, OMISSIONS, OR INCONSISTENCIES DISCOVERED. COPYRIGHT © SV DESIGN, INC.	CLIENT : ALBERT MILO 11901 SW 63RD AVE PINECREST, FL 33132	PROJECT INFORMATION : MILO RESIDENCE 11901 SW 63RD AVE PINECREST, FL 33156	ARCHITECT :  SV DESIGN, INC. 1900 CORAL WAY #301, MIAMI, FL 33145 T. 786.356.3799 F. 305.856.7478 www.svdesigninc.com	SEAL :	DRAWING INFORMATION : ISSUED 04.25.25	SHEET : A5.1
---	---	---	--	---------------	---	-----------------------------------




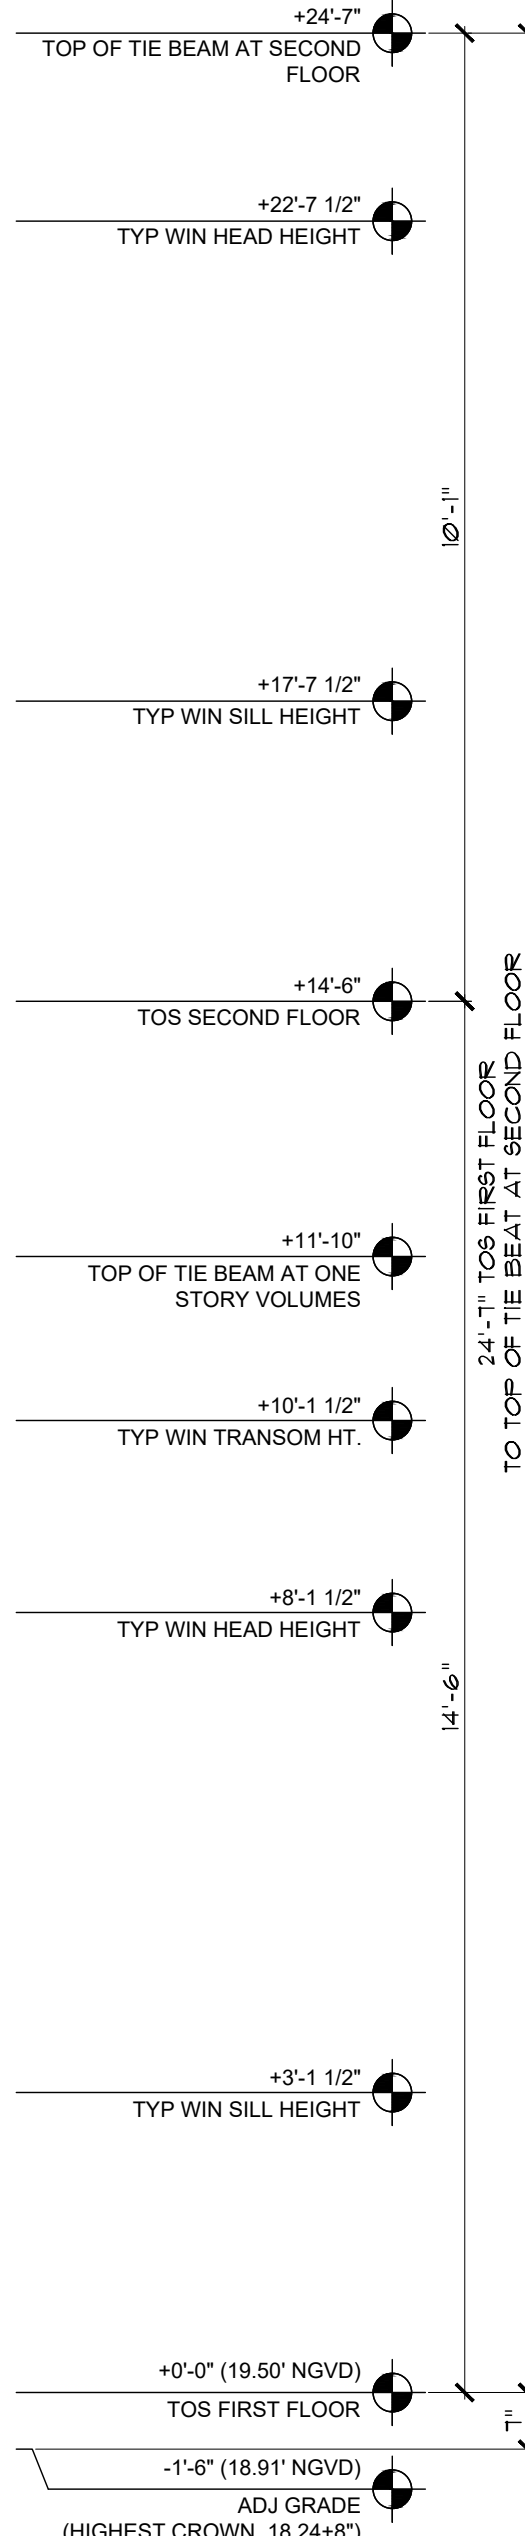
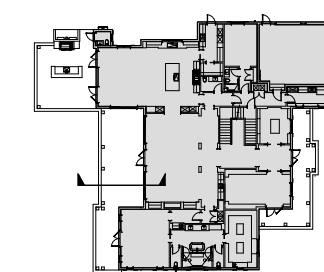


WALL SECTION
SCALE: 1/2" = 1'-0"

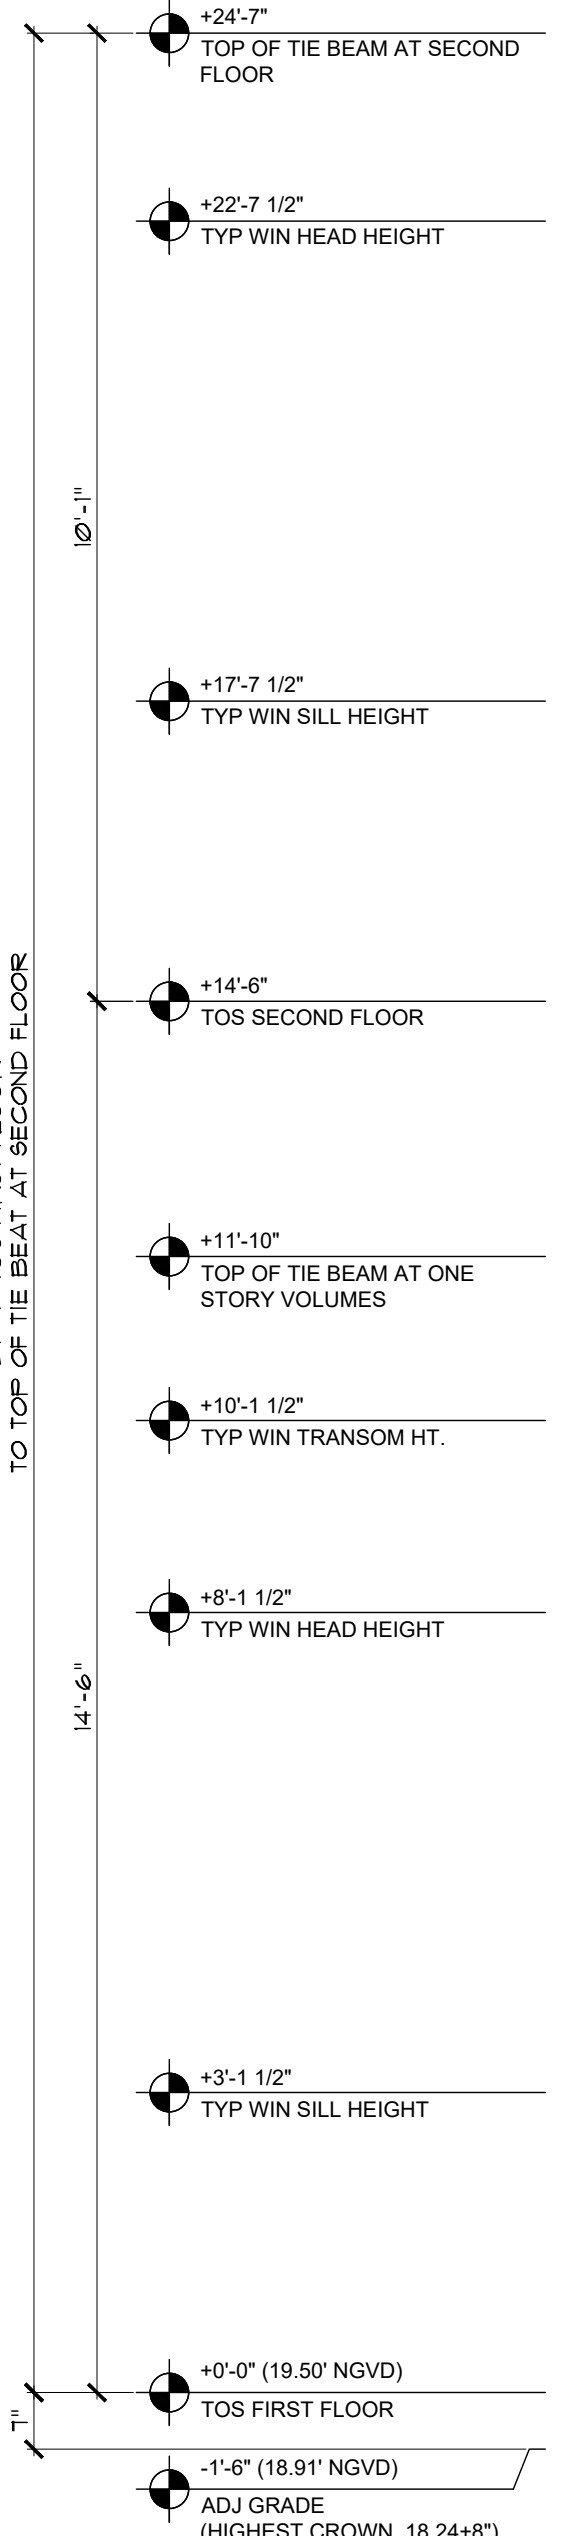


4 WALL SECTION
SCALE: 1/2" = 1'-0"




SHEET :
A5.2

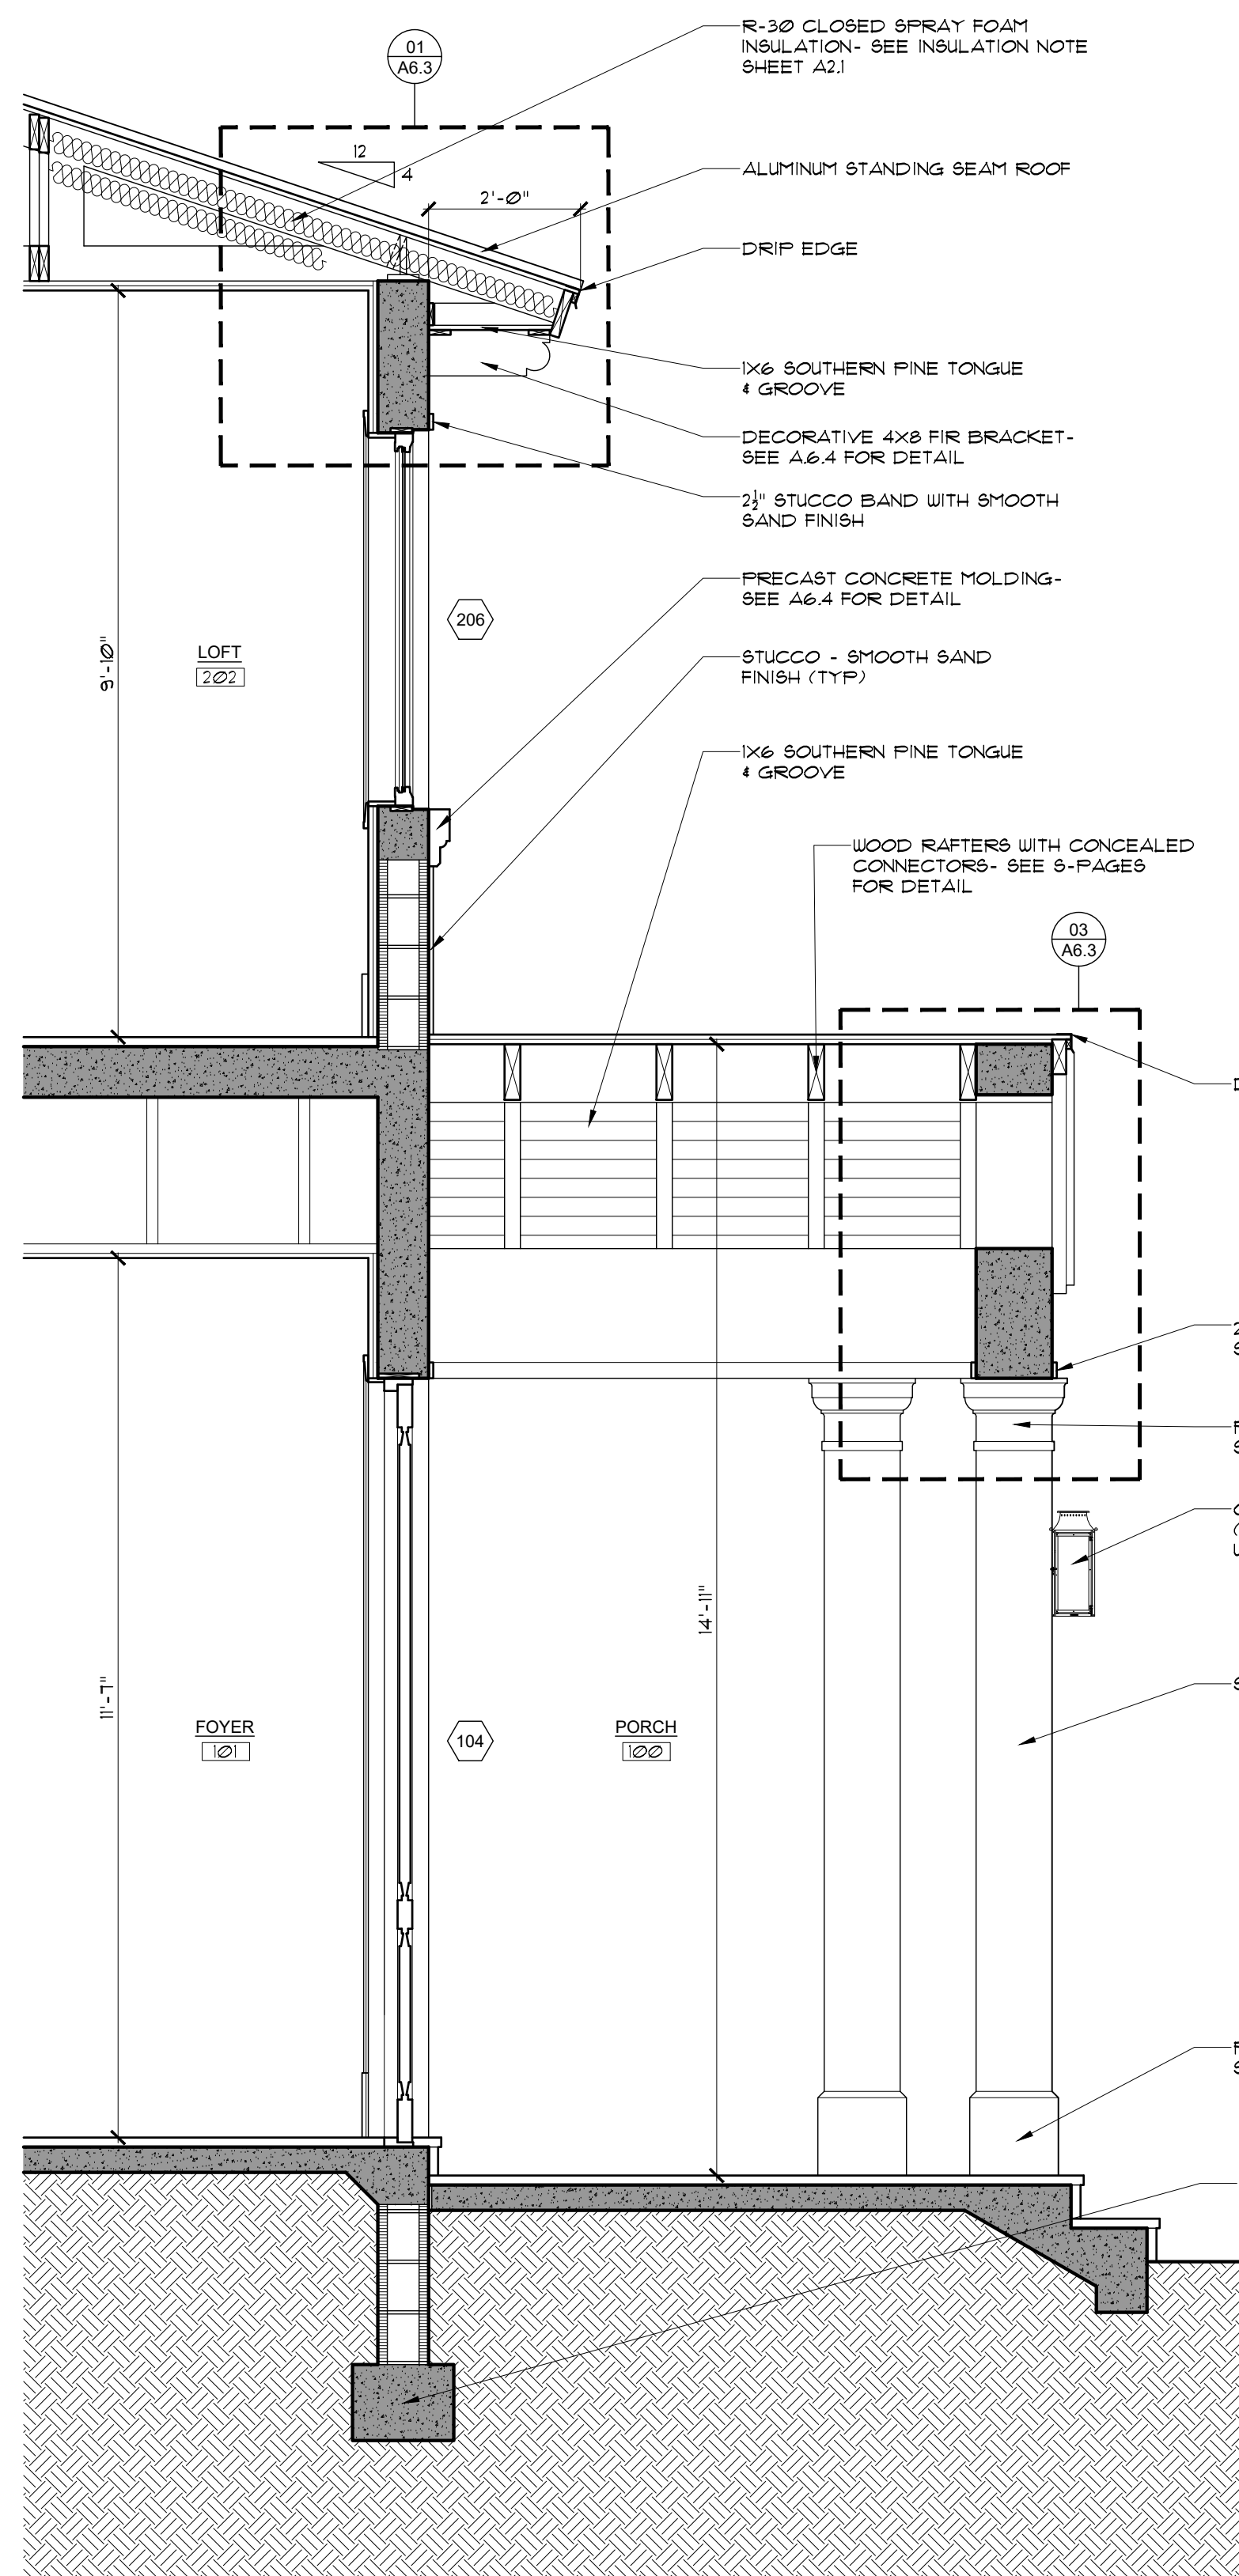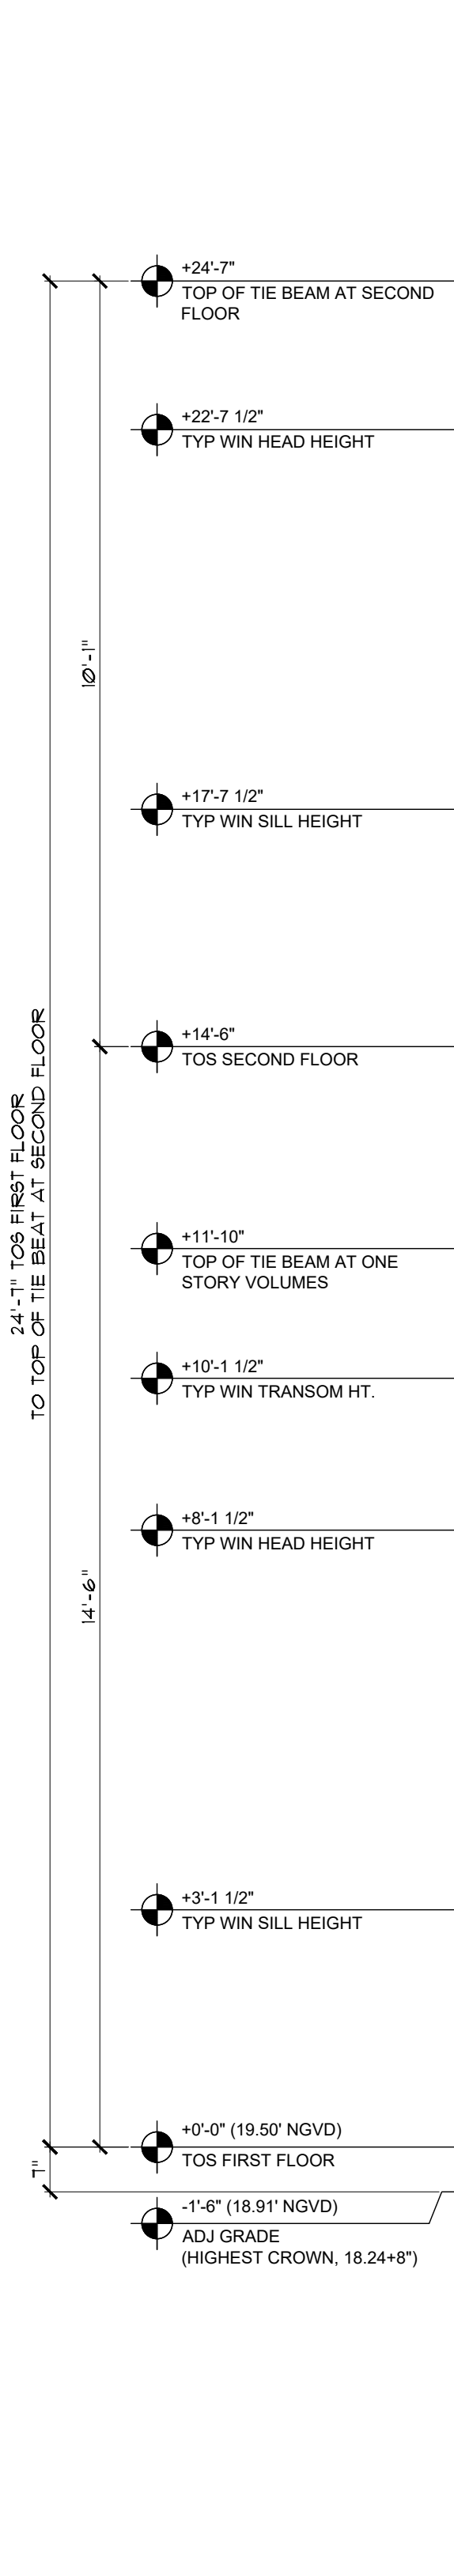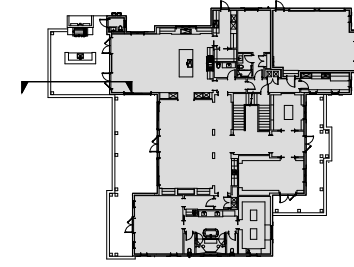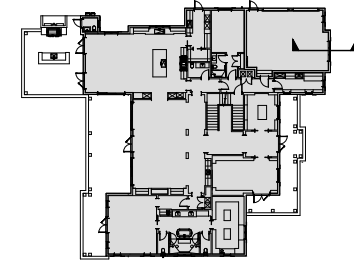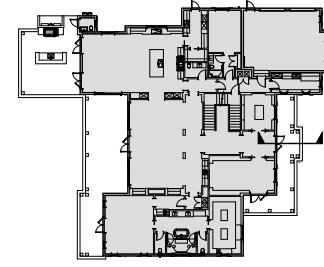

05 WALL SECTION
SCALE: 1/2" = 1'-0"

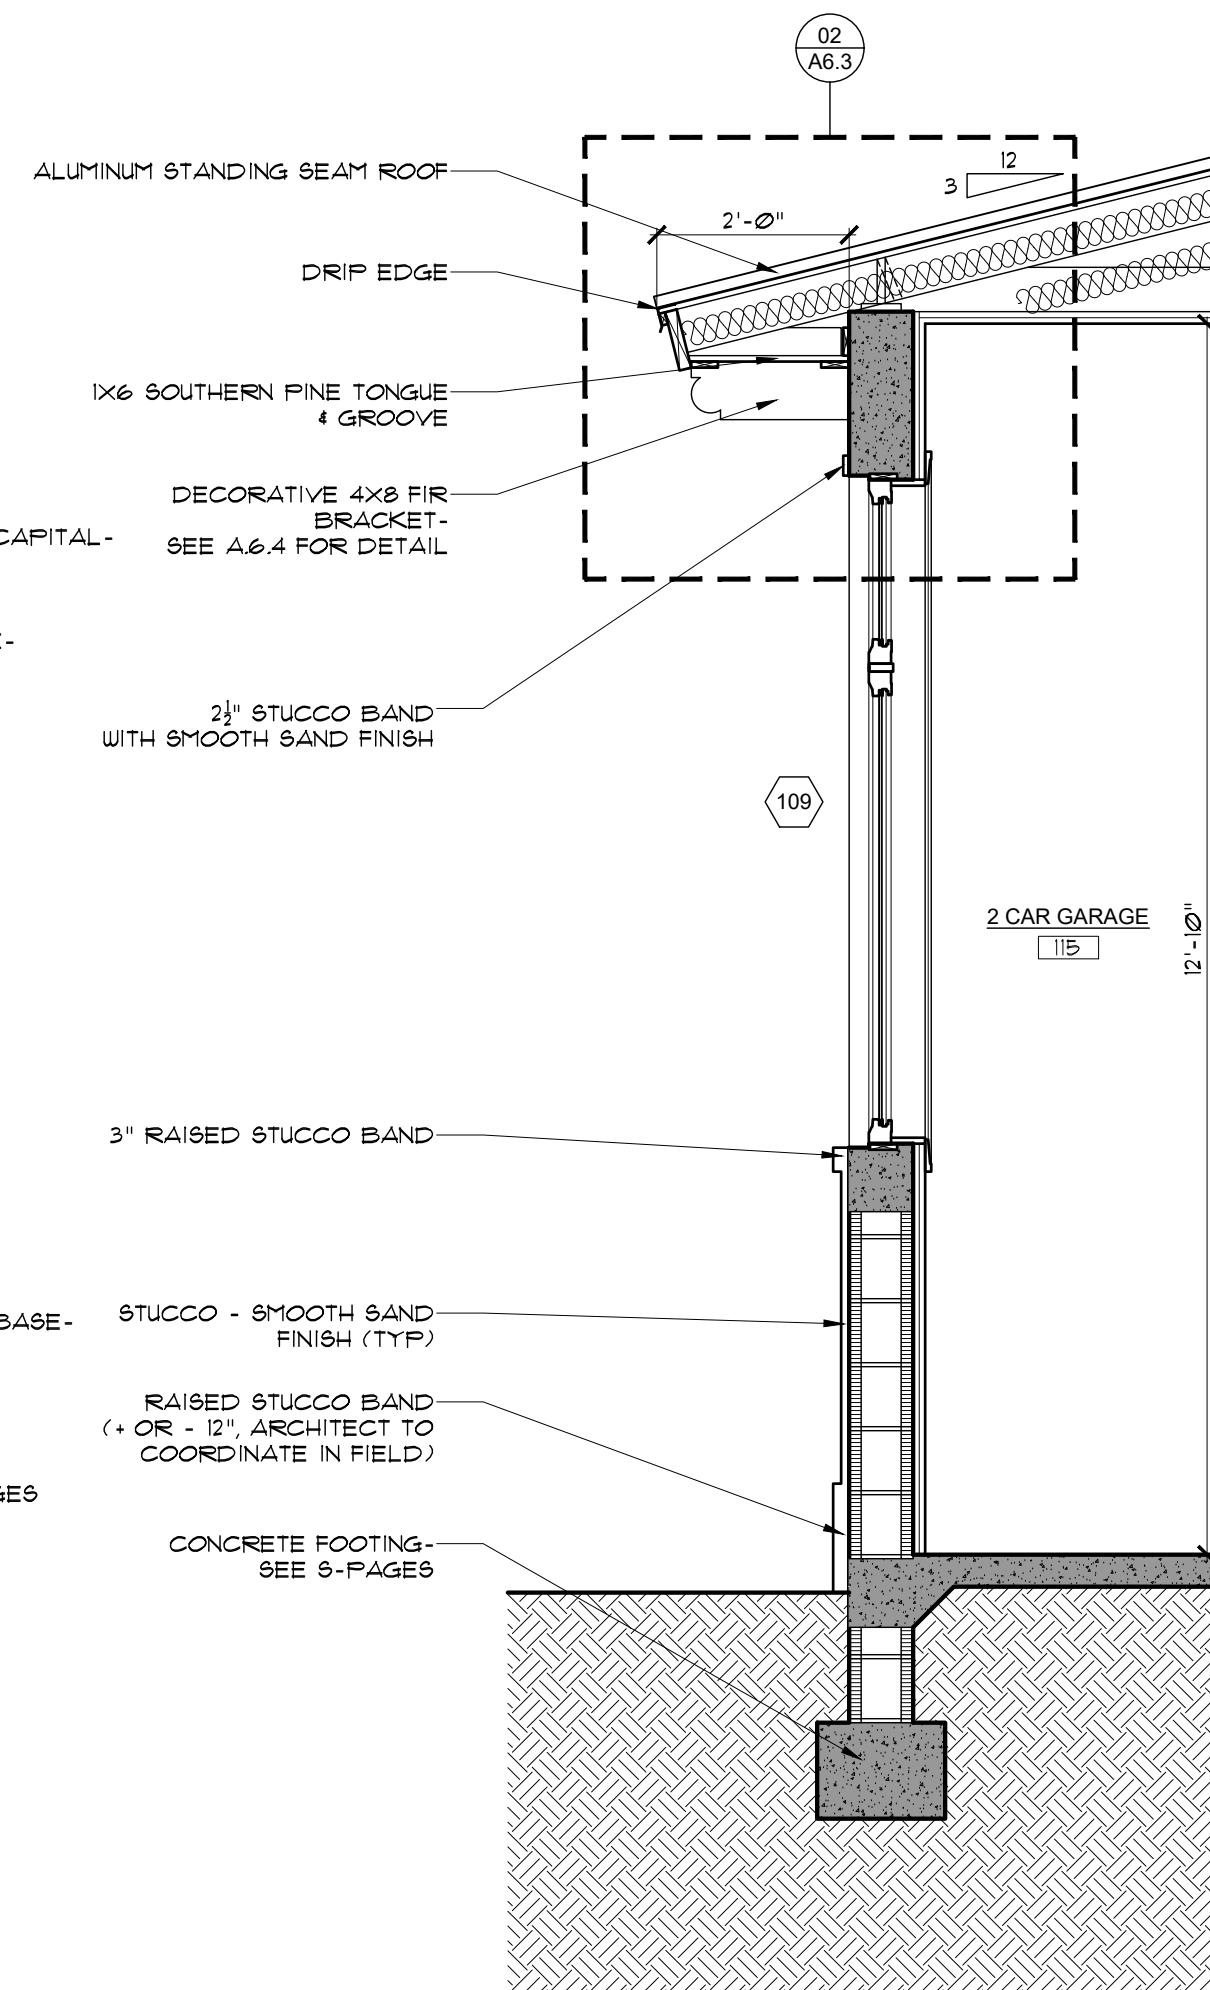

06 WALL SECTION
SCALE: 1/2" = 1'-0"

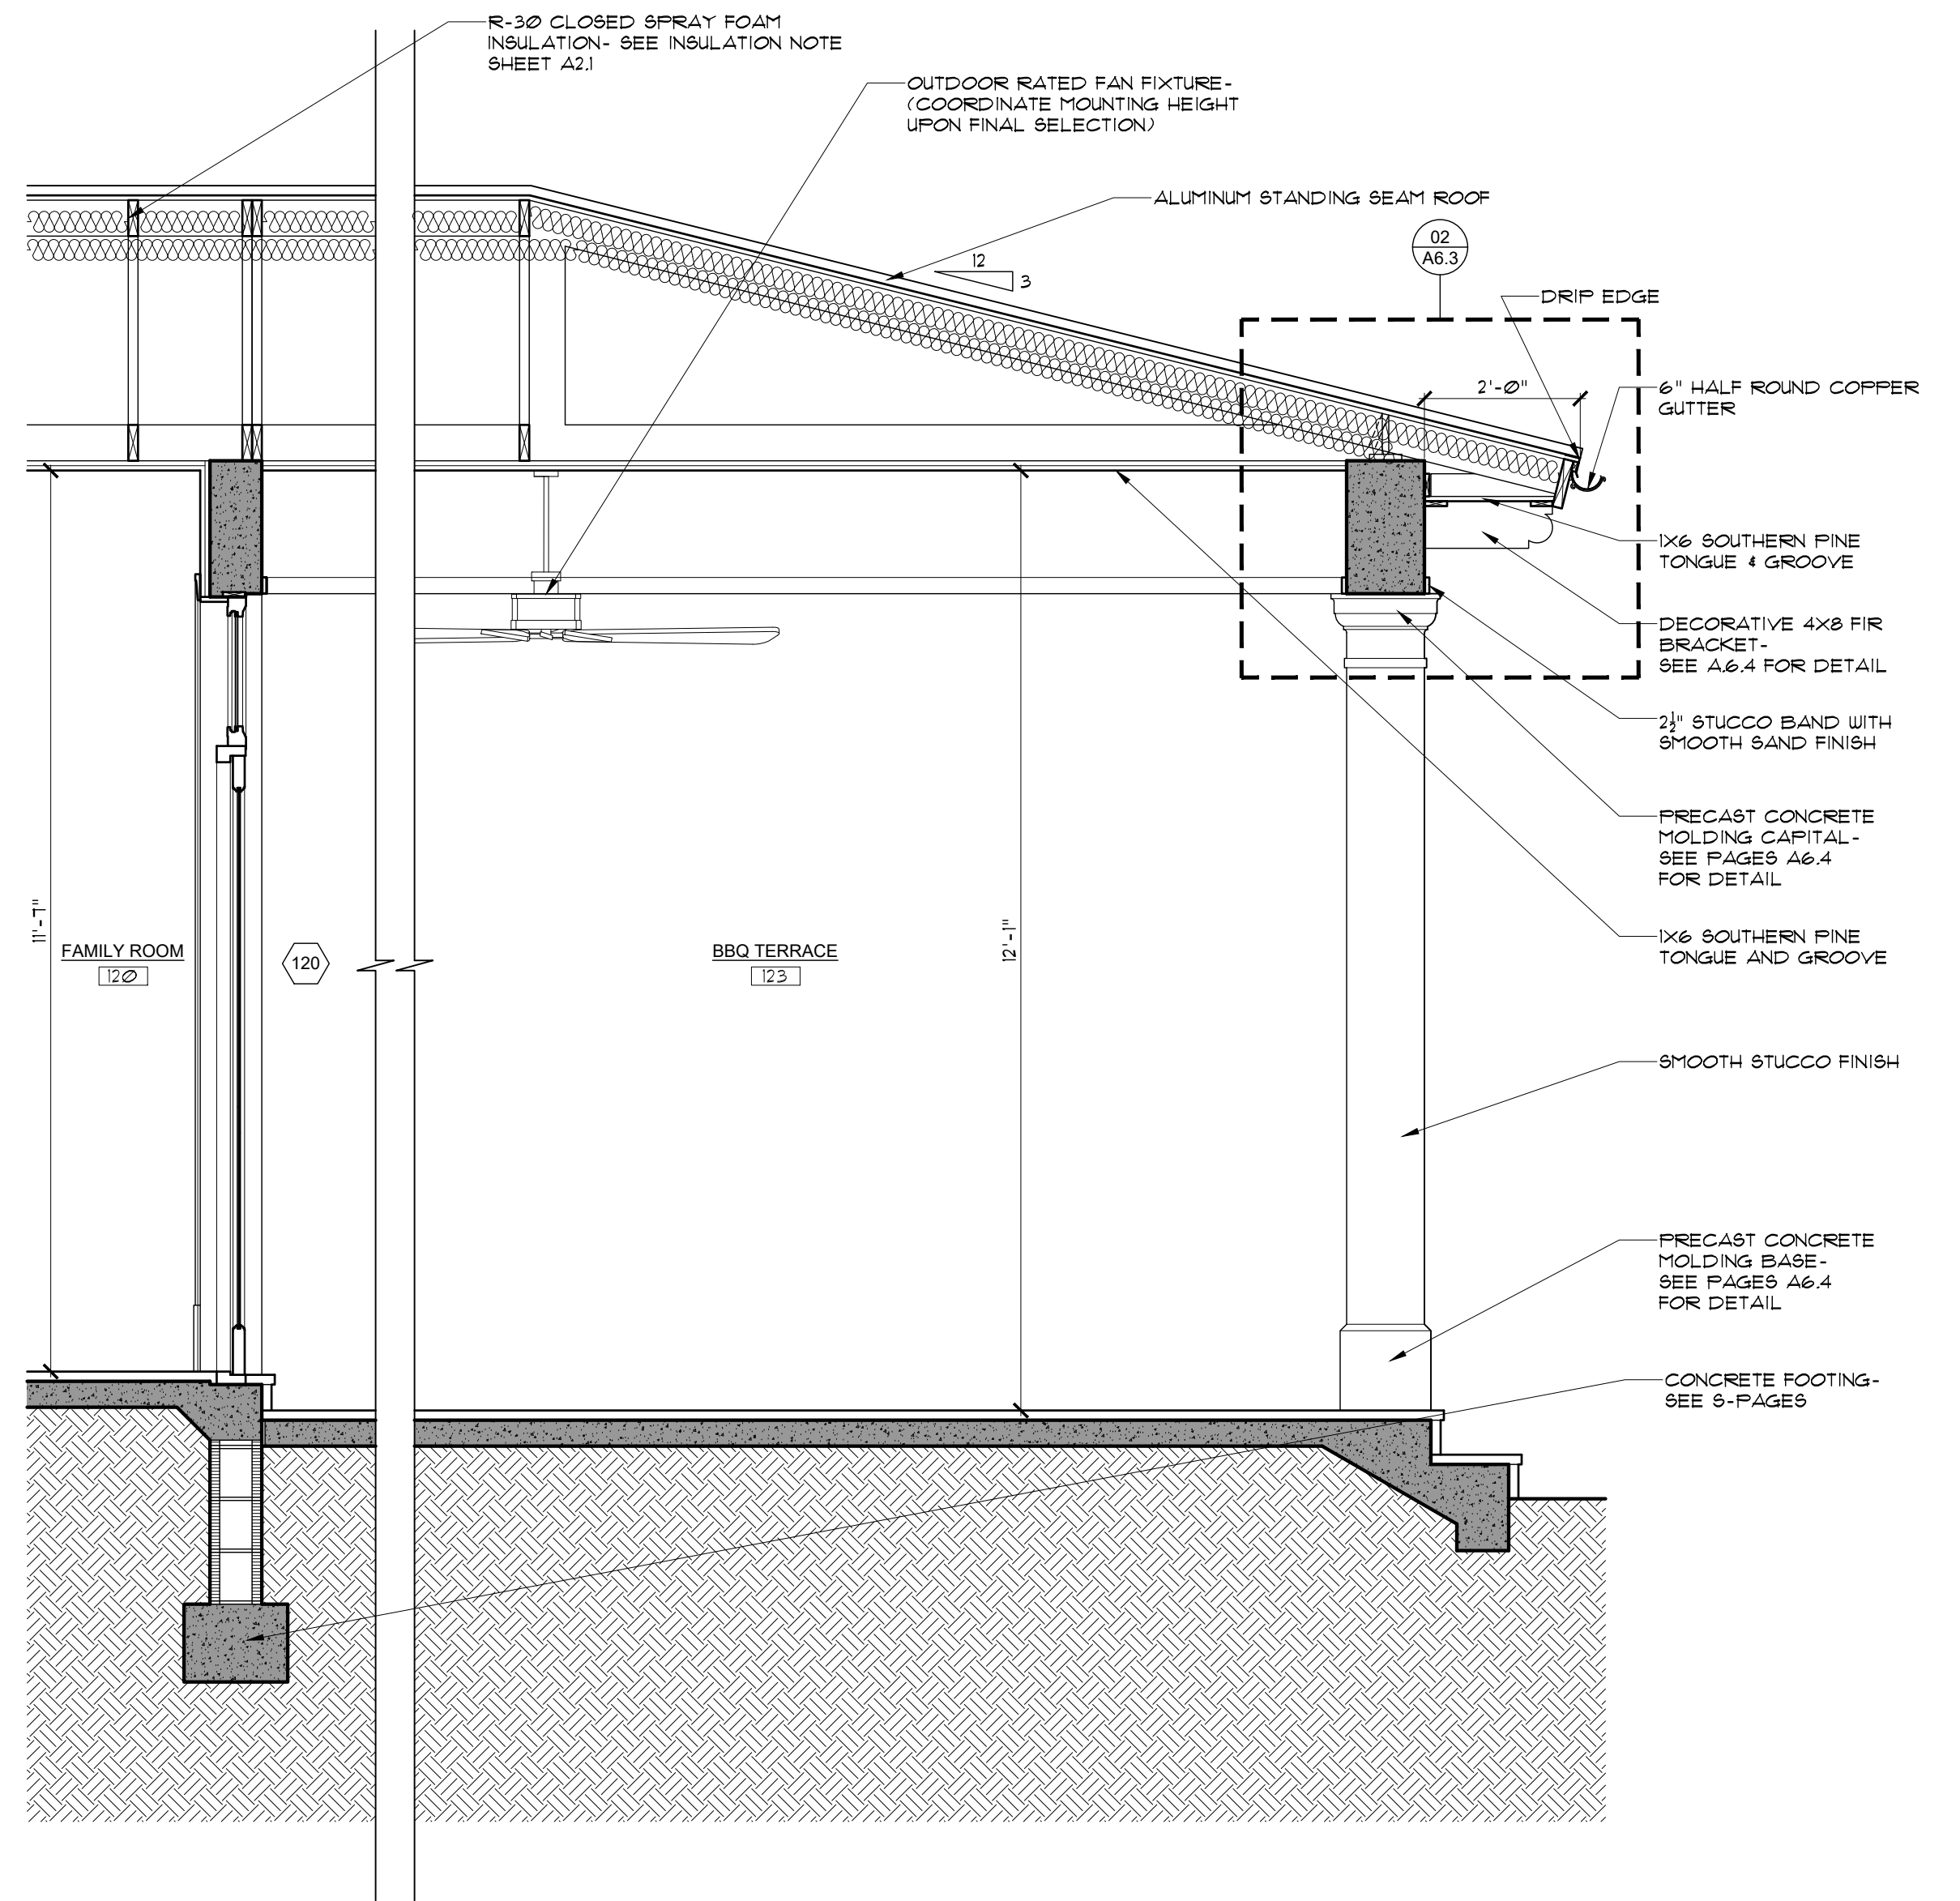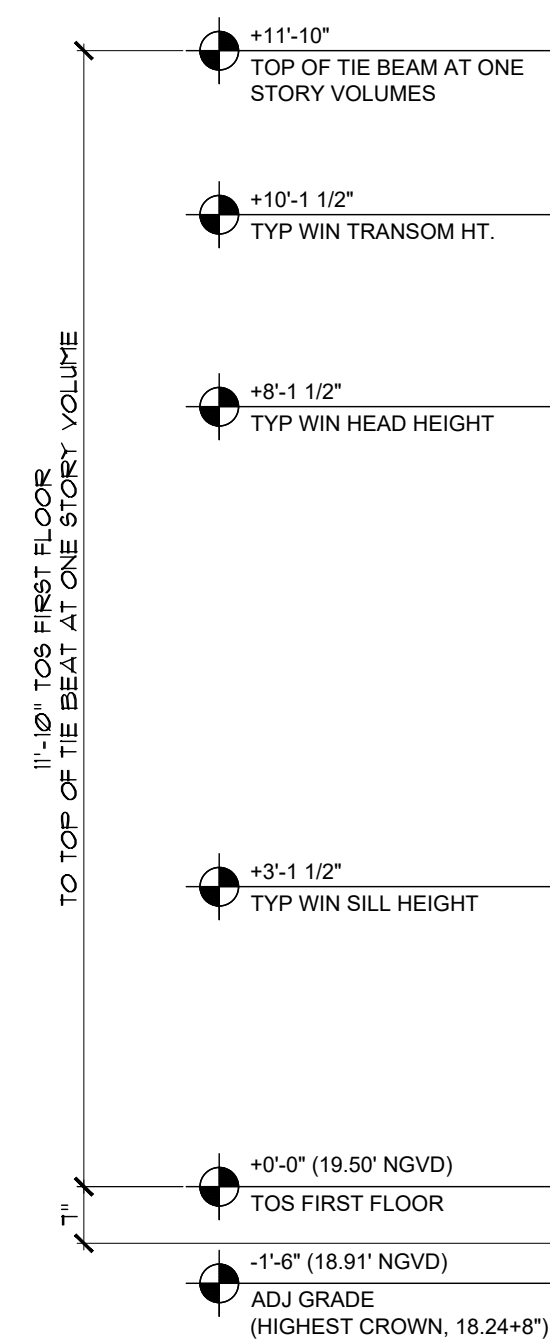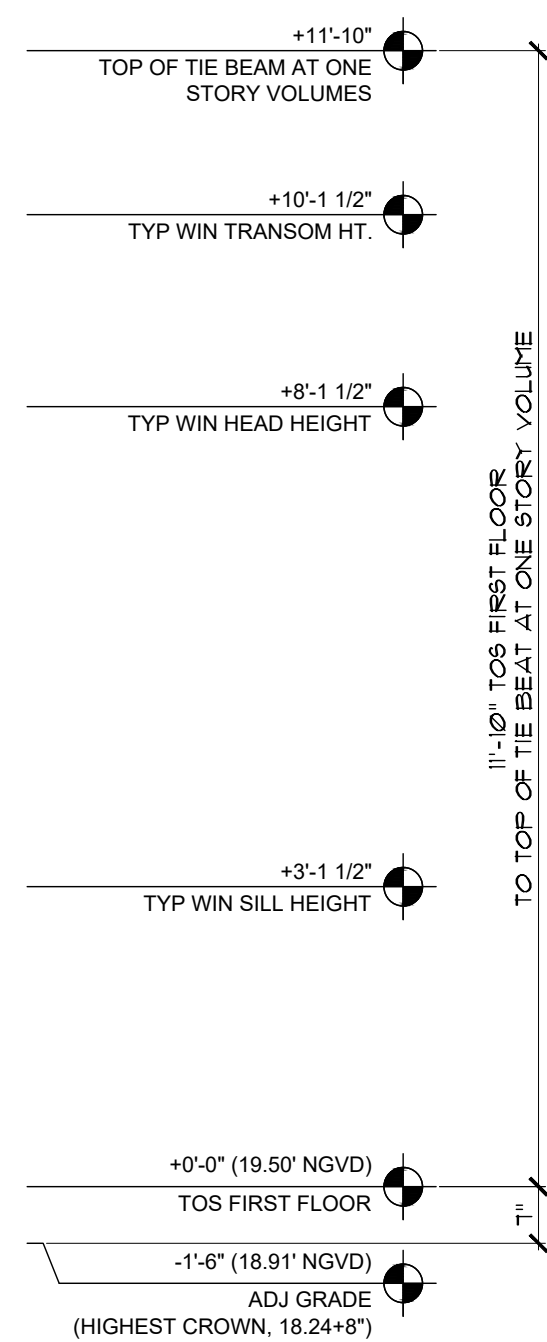

07 WALL SECTION
SCALE: 1/2" = 1'-0"

NOTE :

THIS DRAWING IS PROPERTY OF SV DESIGN, INC. AND IS NOT TO BE REPRODUCED OR COPIED IN WHOLE OR IN PART WITHOUT THE PRIOR WRITTEN CONSENT OF SV DESIGN, INC. THIS DRAWING IS TO BE USED FOR THE PROJECT AND SITE SPECIFICALLY IDENTIFIED HEREIN. THE SCALES ARE AS STATED. THE CONTRACTOR SHALL CAREFULLY REVIEW ALL DIMENSIONS AND CONDITIONS SHOWN AND IMMEDIATELY NOTIFY THE ARCHITECT AS TO ANY ERRORS, OMISSIONS, OR INCONSISTENCIES DISCOVERED. COPYRIGHT © SV DESIGN, INC.

CLIENT :

ALBERT MILO
11901 SW 63RD AVE
PINECREST, FL 33132

PROJECT INFORMATION :

MILO RESIDENCE
11901 SW 63RD AVE
PINECREST, FL 33156

ARCHITECT :

SV DESIGN, INC.
1900 CORAL WAY #501, MIAMI, FL 33145
T. 786.356.3799 F. 305.856.7478 www.svdesigninc.com

SEAL :

THIS ITEM HAS BEEN DIGITALLY SIGNED AND SEALED BY ANTONIO D. DOSA ON THE DATE INDICATED TO THE SEAL. PRINTED COPIES OF THIS DOCUMENT ARE NOT CONSIDERED SIGNED AND SEALED AND THE SIGNATURE MUST BE VERIFIED ON AN ELECTRONIC COPY.





DRAWING INFORMATION :

ISSUED 04.25.25


© Copyright 2025 SV Design, Inc. All Rights Reserved

SHEET :


A5.3

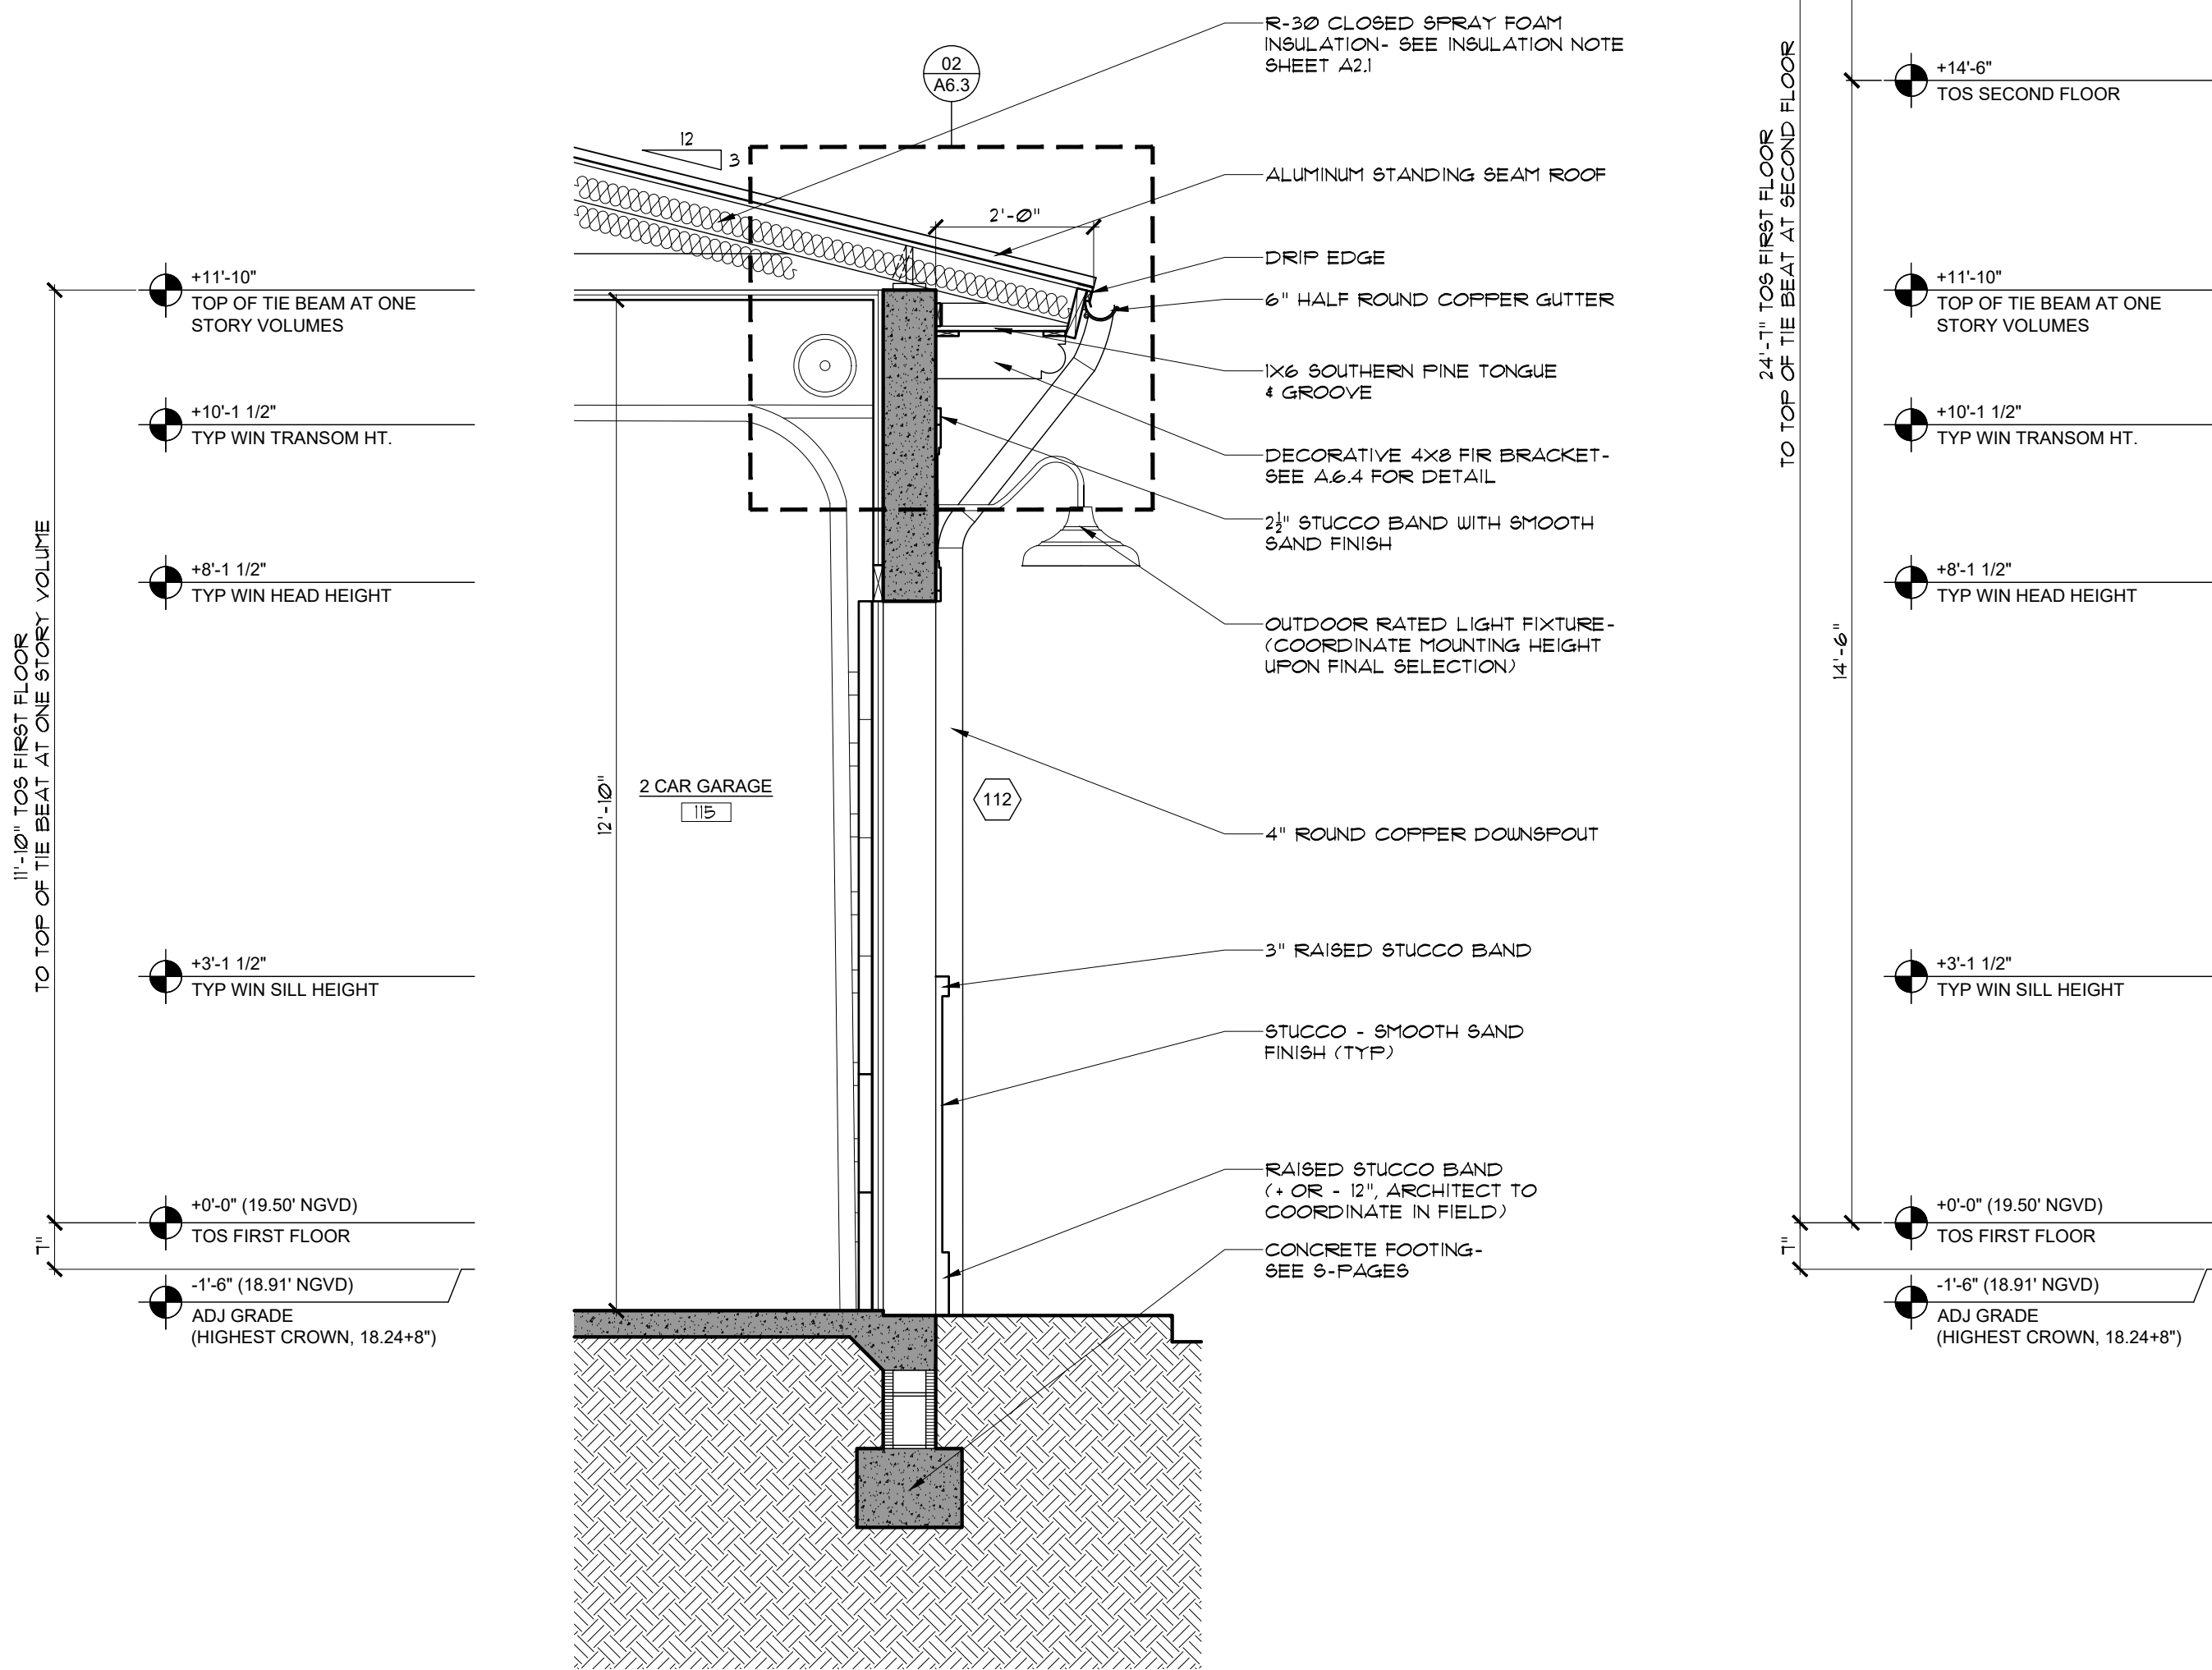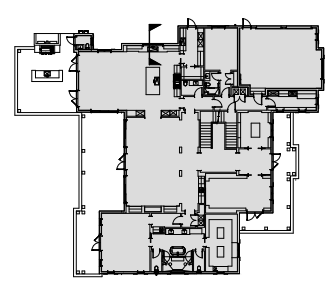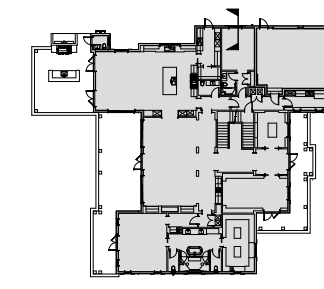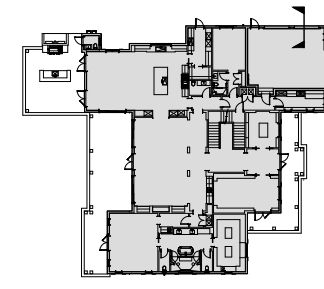

08 WALL SECTION
SCALE: 1/2" = 1'-0"


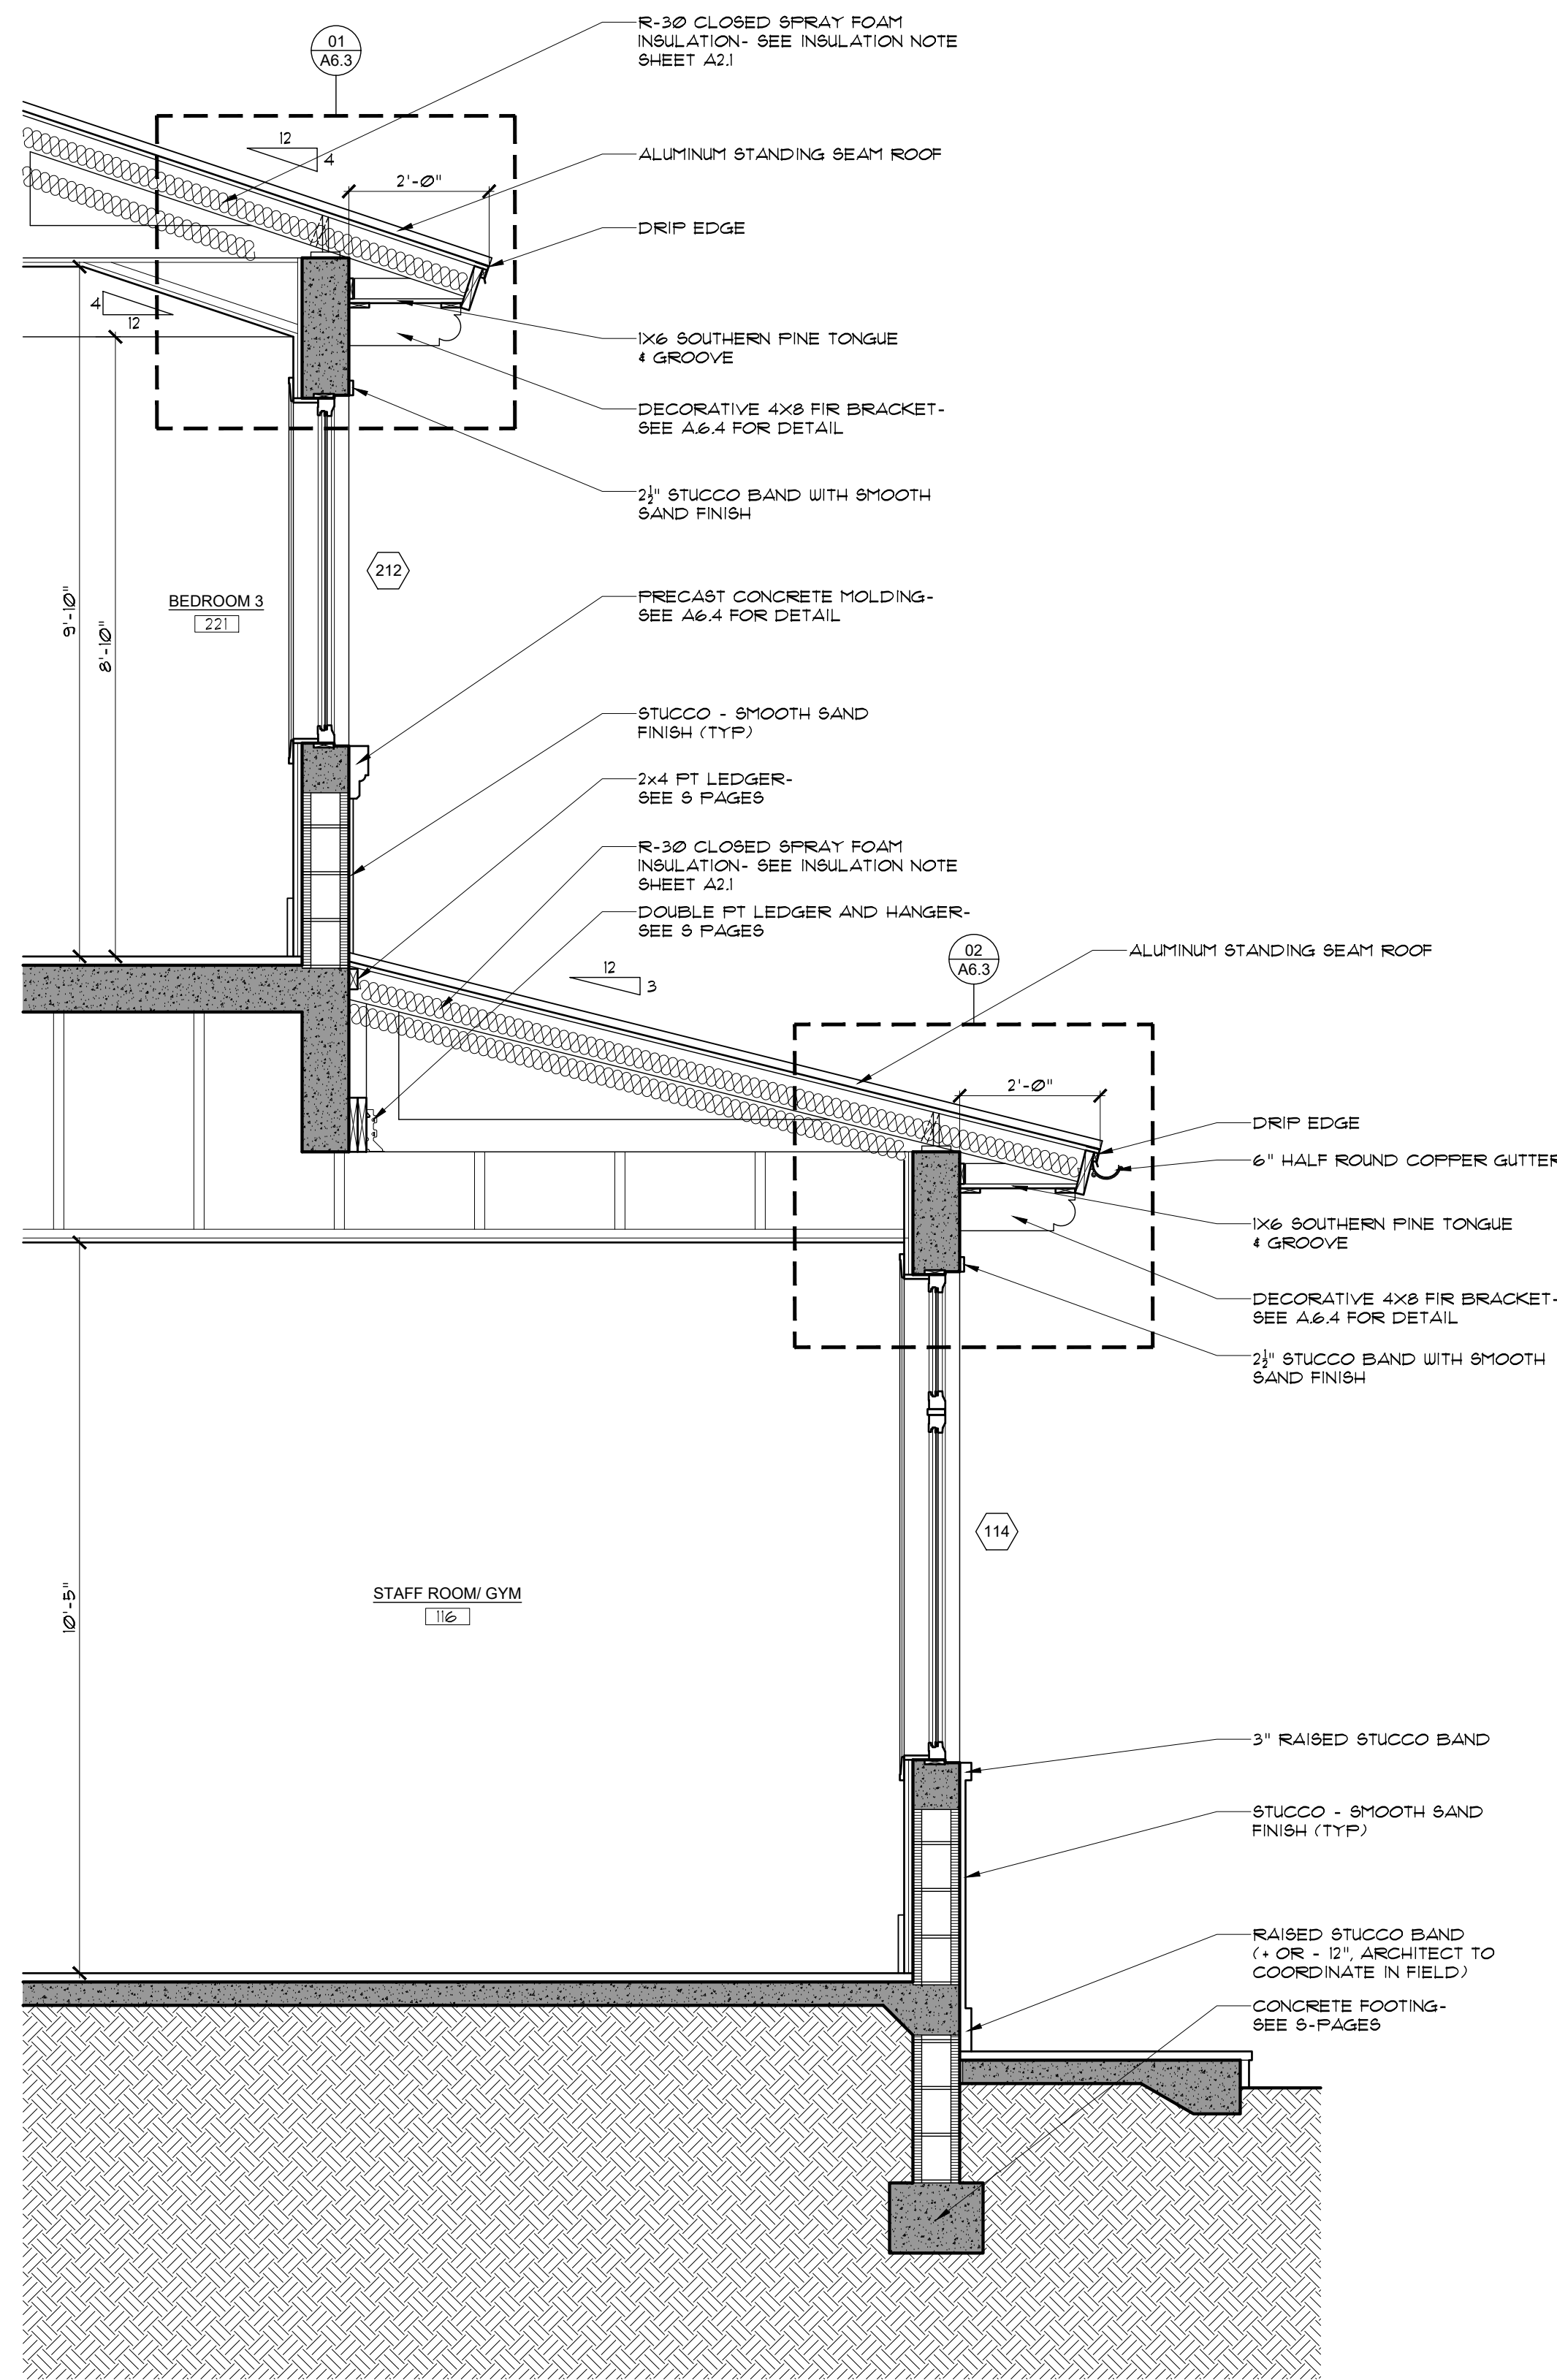


09 WALL SECTION
SCALE: 1/2" = 1'-0"

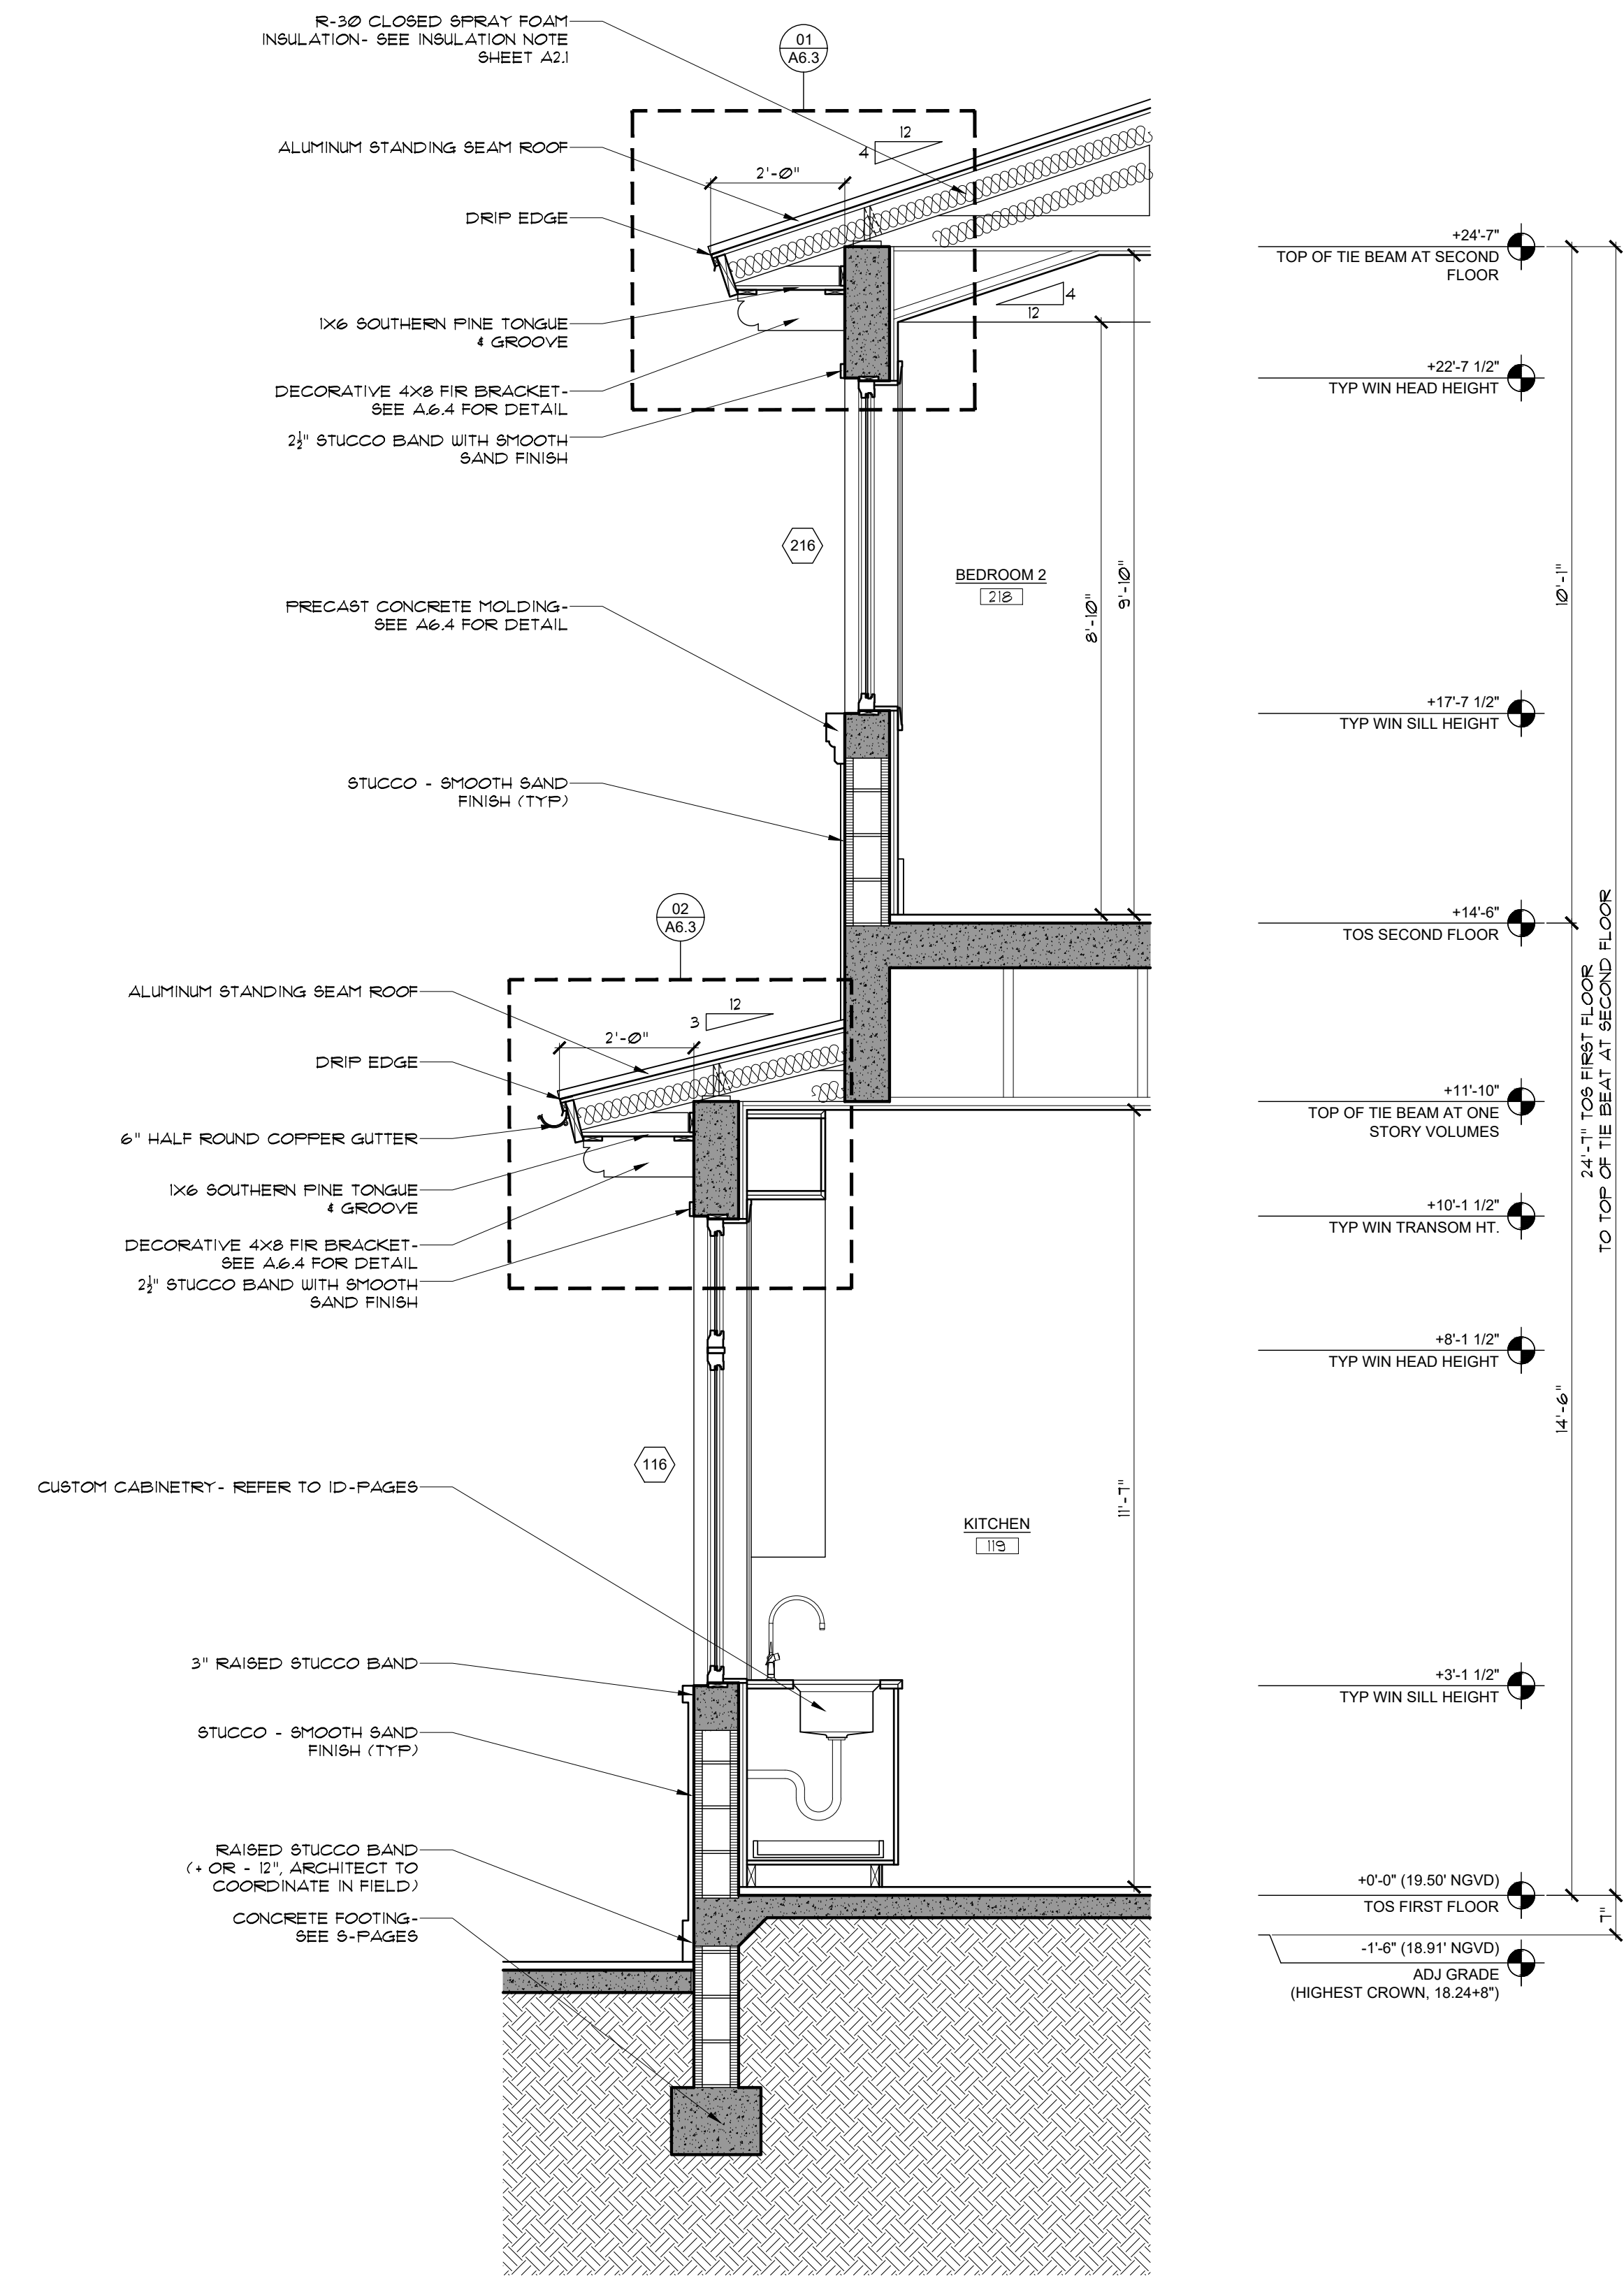

10 WALL SECTION
SCALE: 1/2" = 1'-0"

NOTE : THIS DRAWING IS PROPERTY OF SV DESIGN, INC. AND IS NOT TO BE REPRODUCED OR COPIED IN WHOLE OR IN PART WITHOUT THE PRIOR WRITTEN CONSENT OF SV DESIGN, INC. THIS DRAWING IS TO BE USED FOR THE PROJECT AND SITE SPECIFICALLY IDENTIFIED HEREIN. THE SCALES ARE AS STATED. THE CONTRACTOR SHALL CAREFULLY REVIEW ALL DIMENSIONS AND CONDITIONS SHOWN AND IMMEDIATELY NOTIFY THE ARCHITECT AS TO ANY ERRORS, OMISSIONS, OR INCONSISTENCIES DISCOVERED. COPYRIGHT © SV DESIGN, INC.	CLIENT : ALBERT MILO 11901 SW 63RD AVE PINECREST, FL 33132	PROJECT INFORMATION : MILO RESIDENCE 11901 SW 63RD AVE PINECREST, FL 33156	ARCHITECT :  SV DESIGN, INC. 1900 CORAL WAY #301, MIAMI, FL 33145 T. 786.356.3799 F. 305.856.7478 www.svdesigninc.com	SEAL : THIS ITEM HAS BEEN DIGITALLY SIGNED AND SEALED BY ANTONIO D. SOSA ON THE DATE SHOWN TO THE SEAL. PRINTED COPIES OF THIS DOCUMENT ARE NOT CONSIDERED SIGNED AND SEALED AND THE SIGNATURE MUST BE VERIFIED ON AN ELECTRONIC COPY.	DRAWING INFORMATION : ISSUED 04.25.25	SHEET : A5.4
---	---	---	--	--	---	-----------------------------------

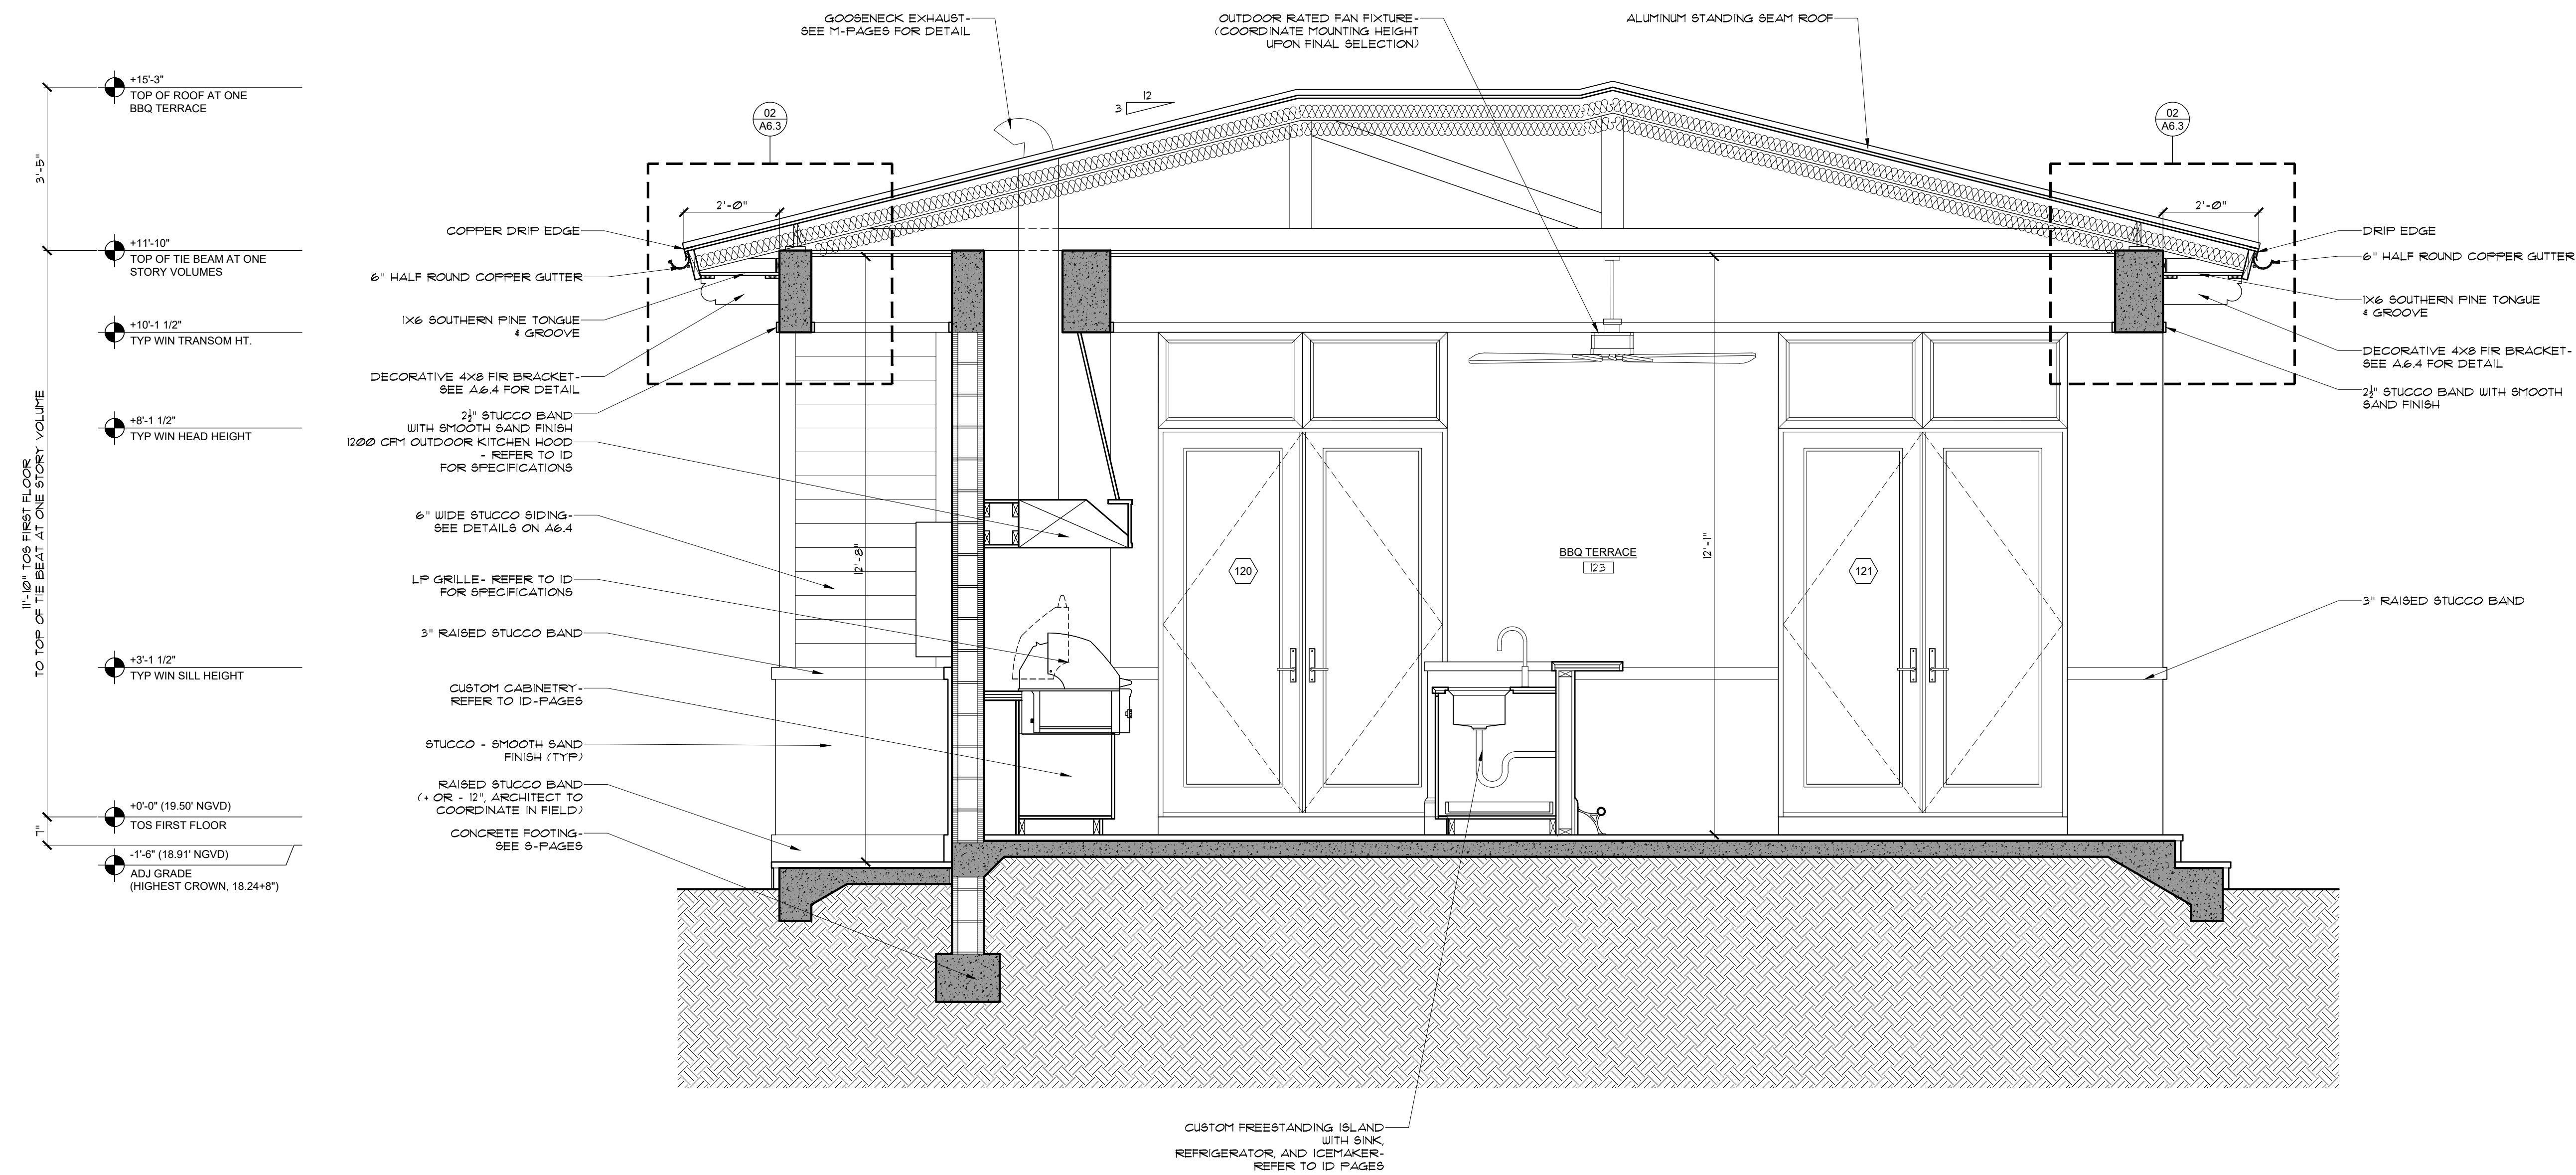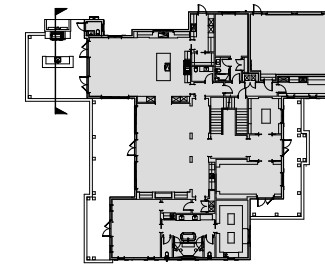

11 WALL SECTION
SCALE: 1/2" = 1'-0"

NOTE :

THIS DRAWING IS PROPERTY OF SV DESIGN, INC. AND IS NOT TO BE REPRODUCED OR COPIED IN WHOLE OR IN PART WITHOUT THE PRIOR WRITTEN CONSENT OF SV DESIGN, INC. THIS DRAWING IS TO BE USED FOR THE PROJECT AND SITE SPECIFICALLY IDENTIFIED HEREIN. THE SCALES ARE AS STATED. THE CONTRACTOR SHALL CAREFULLY REVIEW ALL DIMENSIONS AND CONDITIONS SHOWN AND IMMEDIATELY NOTIFY THE ARCHITECT AS TO ANY ERRORS, OMISSIONS, OR INCONSISTENCIES DISCOVERED. COPYRIGHT © SV DESIGN, INC.

CLIENT :

ALBERT MILO
11901 SW 63RD AVE
PINECREST, FL 33132

PROJECT INFORMATION :

MILO RESIDENCE
11901 SW 63RD AVE
PINECREST, FL 33156

ARCHITECT :

SV DESIGN, INC.
1900 CORAL WAY #301, MIAMI, FL 33145
T. 786.356.3799 F. 305.856.7478 www.svdesigninc.com

SEAL :

THIS ITEM HAS BEEN DIGITALLY SIGNED AND SEALED BY ANTONIO D. SOSA ON THE DATE SHOWN TO THE SEAL. PRINTED COPIES OF THIS DOCUMENT ARE NOT CONSIDERED SIGNED AND SEALED AND THE SIGNATURE MUST BE VERIFIED ON AN ELECTRONIC COPY.



DRAWING INFORMATION :

ISSUED 04.25.25


© Copyright 2025 SV Design, Inc. All Rights Reserved

SHEET :



A5.5

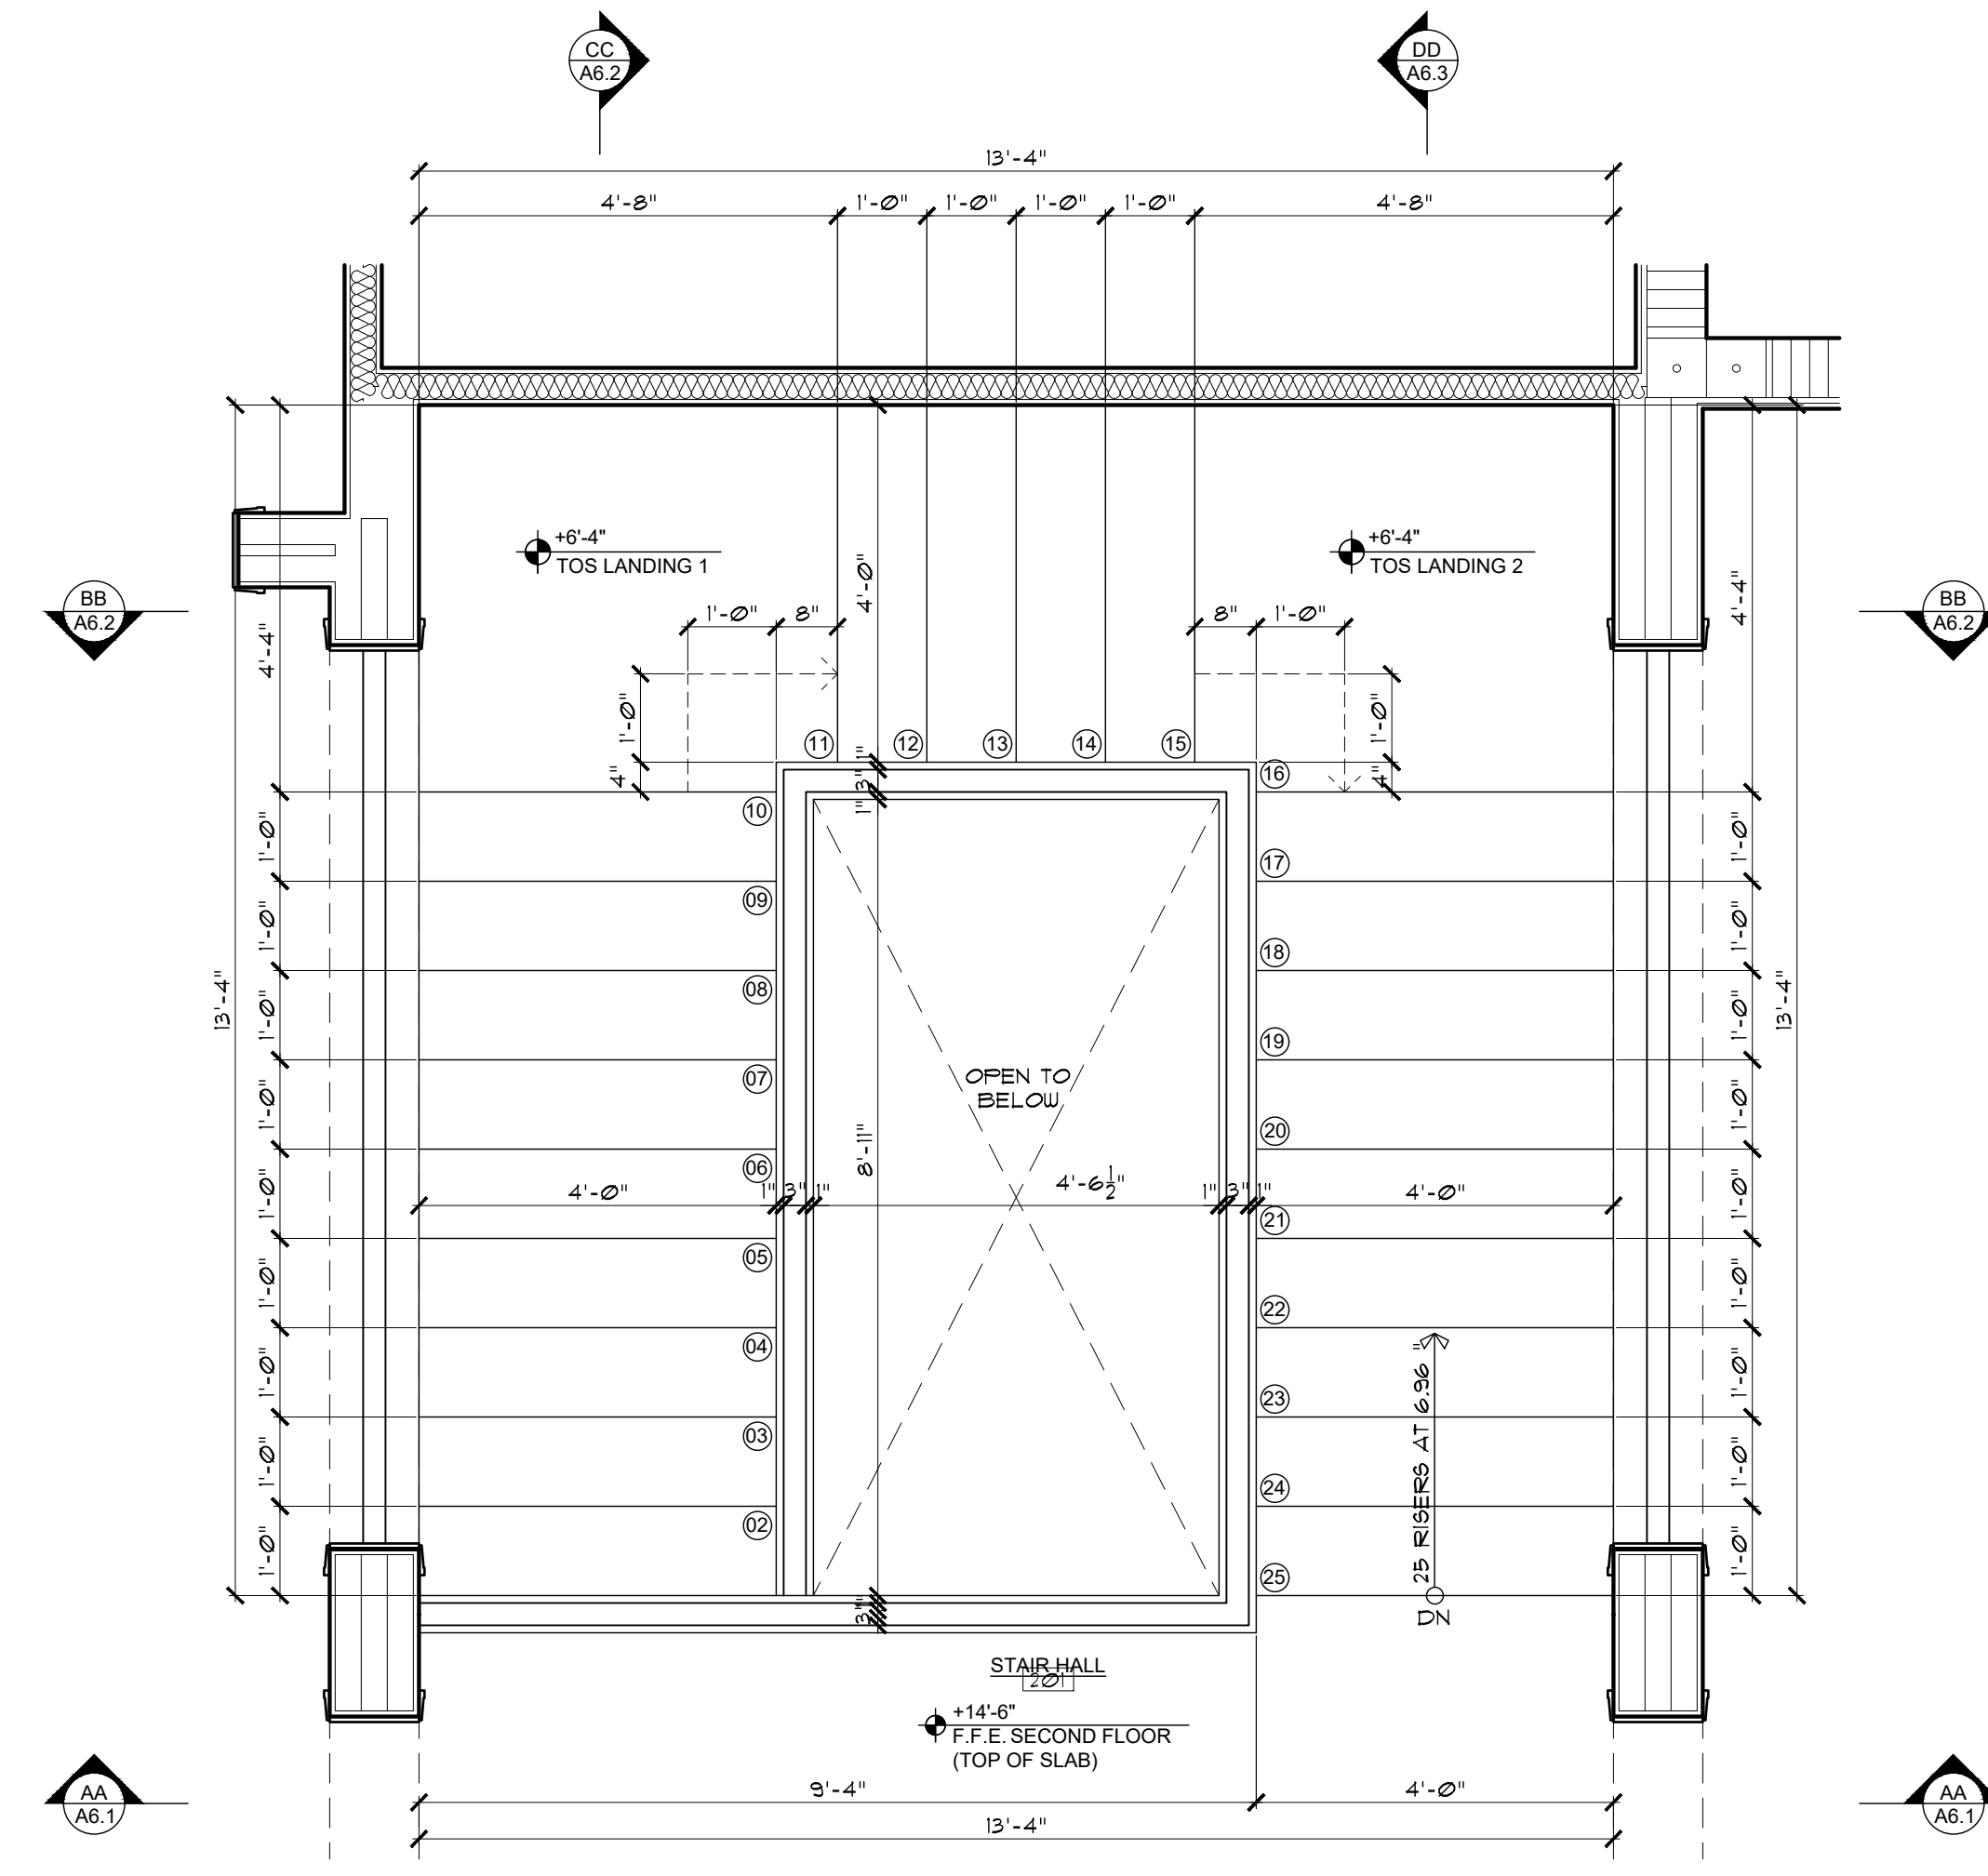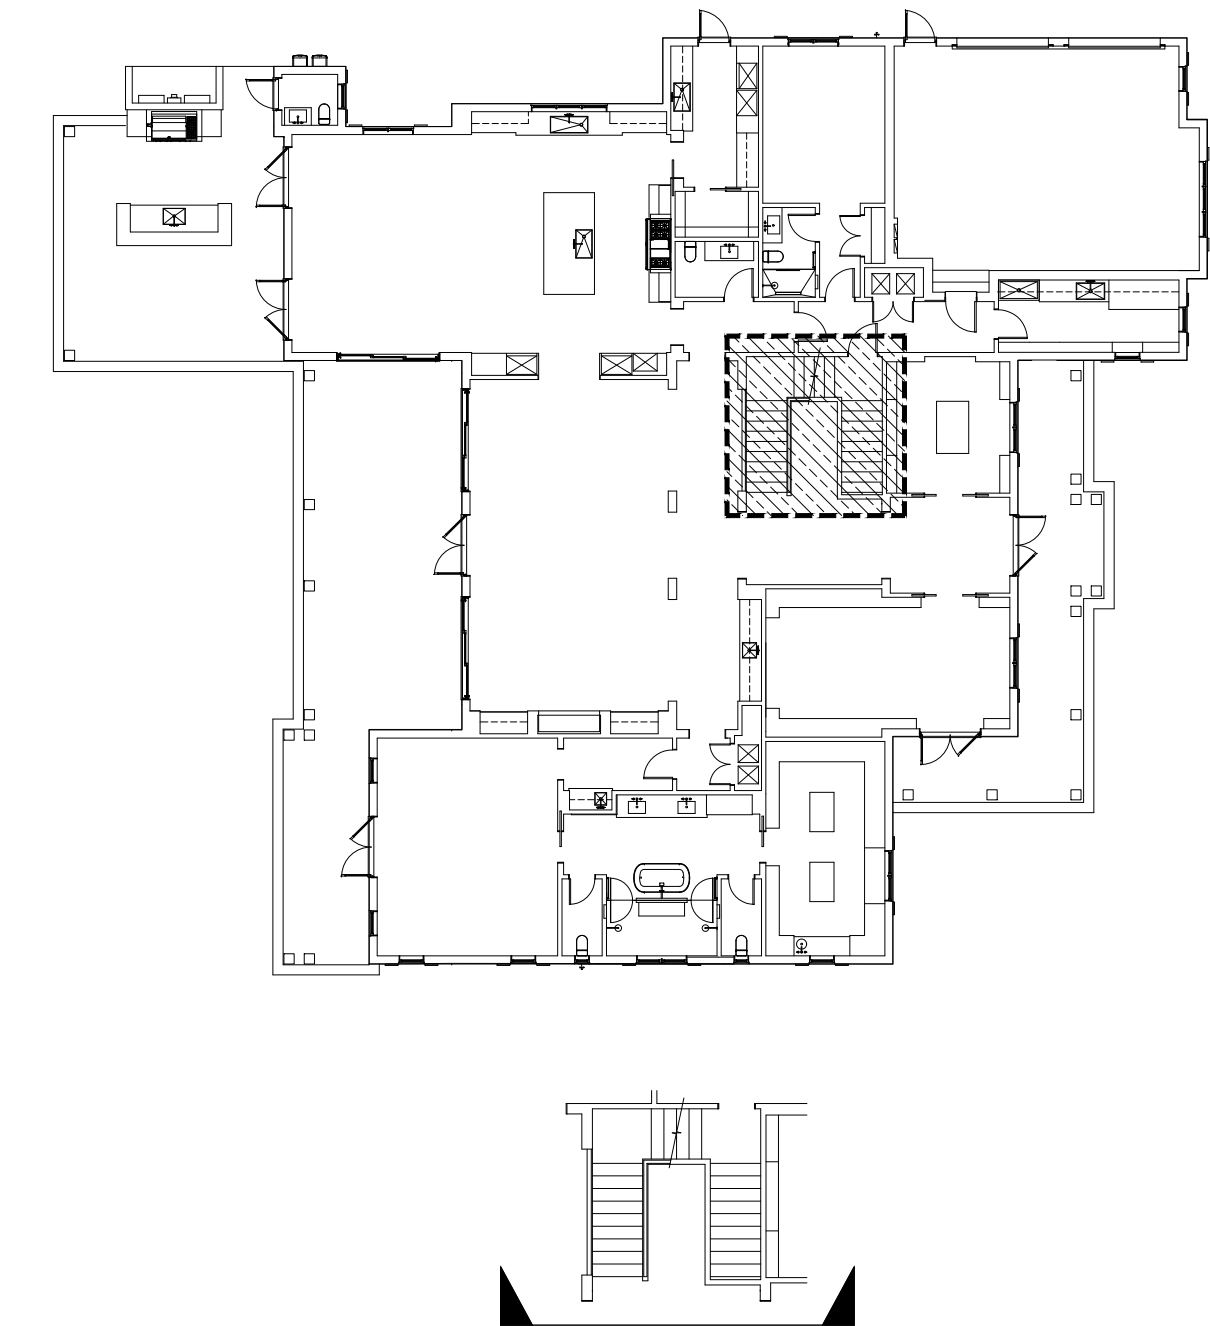

02 PLAN SECTION BB - SECOND FLOOR
SCALE: 1/2"=1'-0"


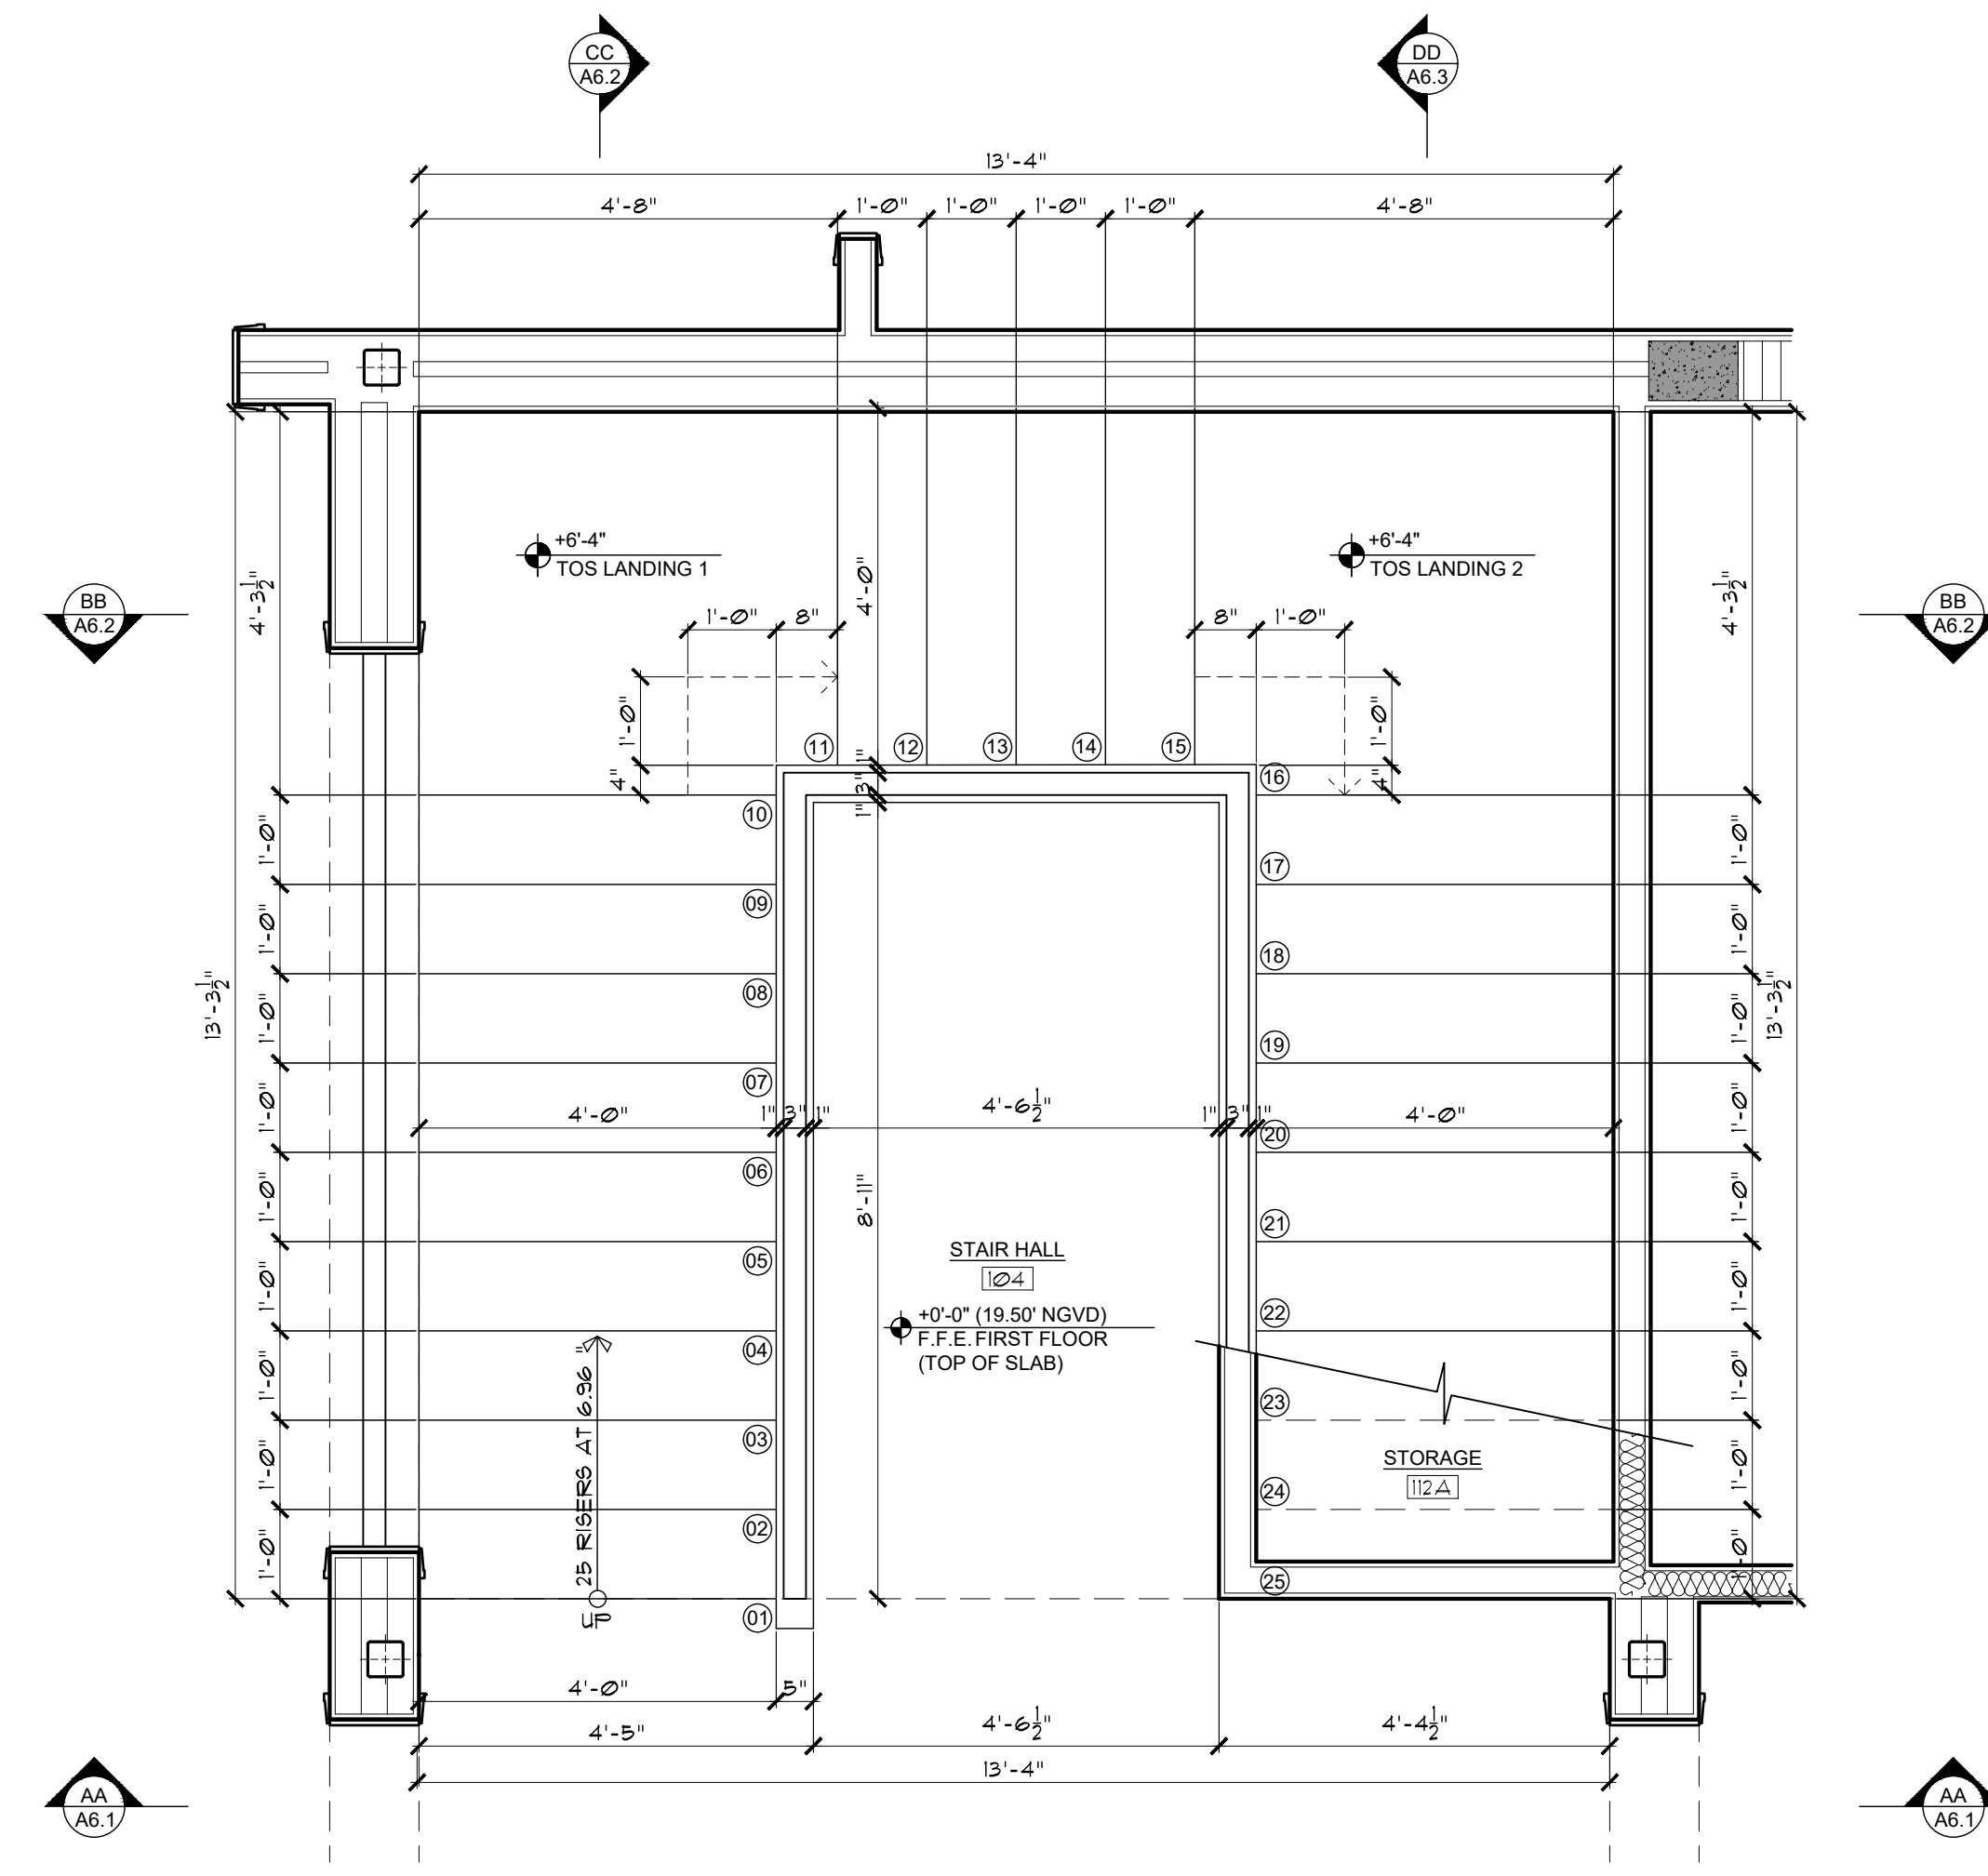


01 PLAN SECTION AA - FIRST TO SECOND FLOOR
SCALE: 1/2"=1'-0"

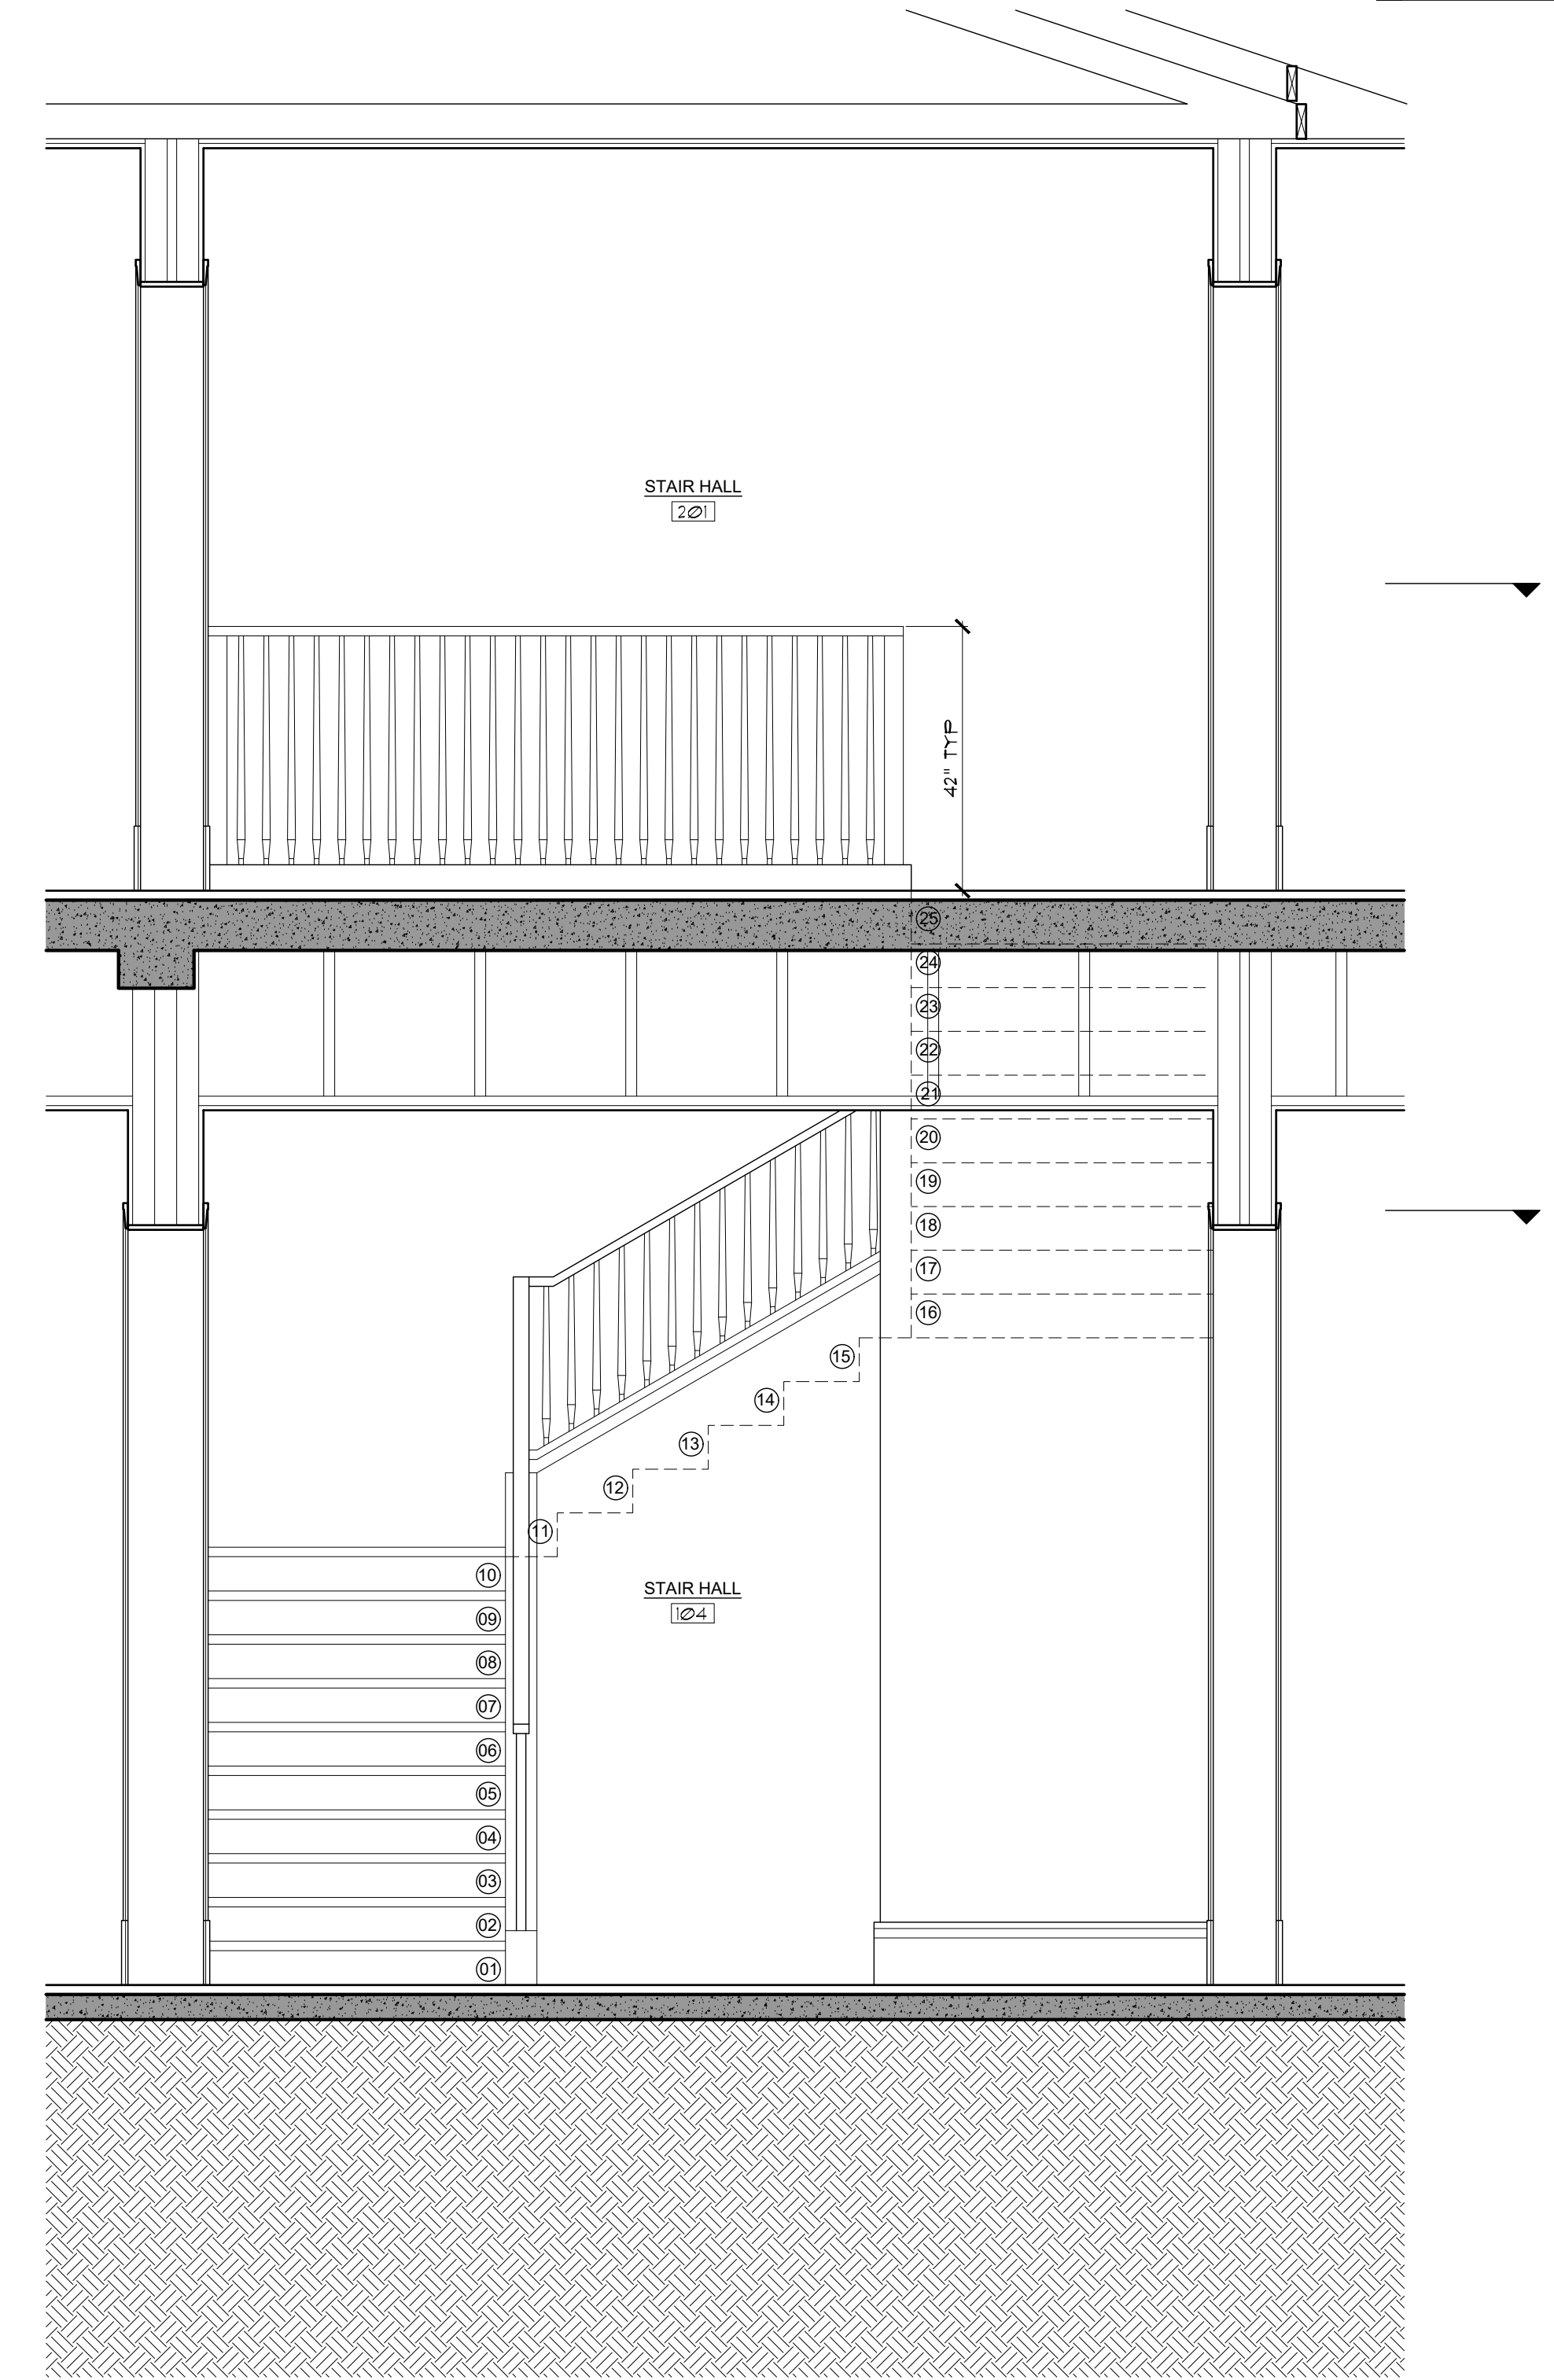
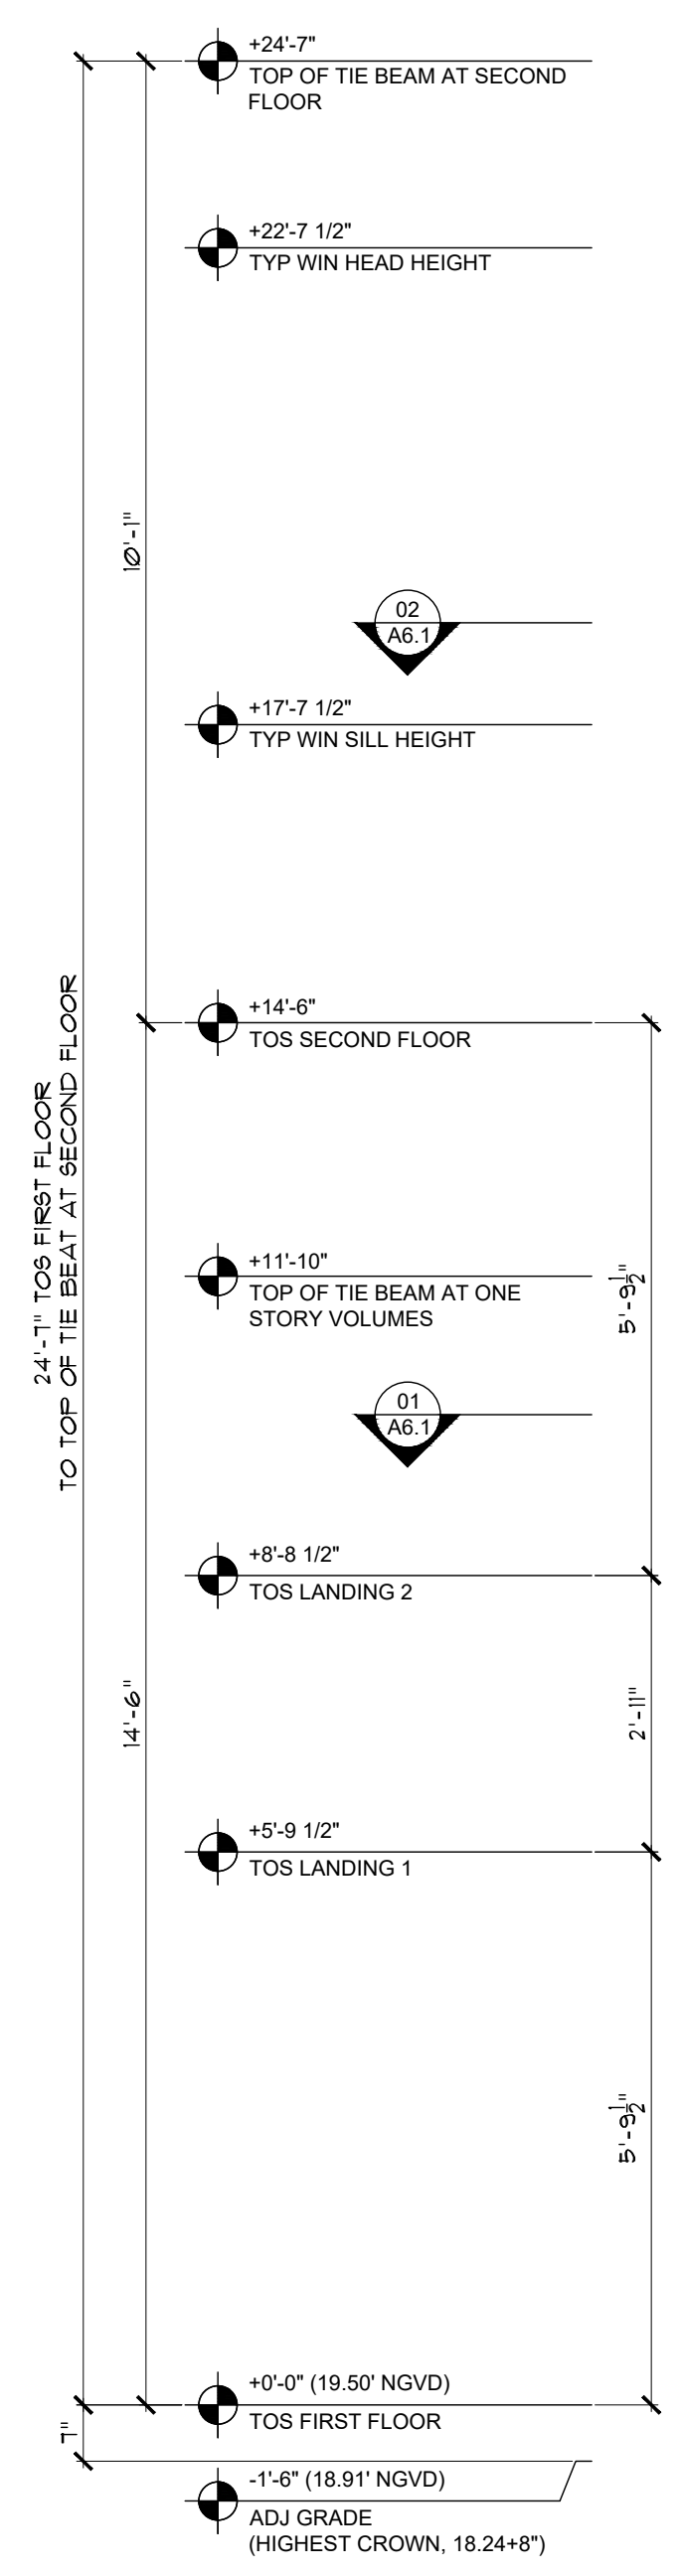


AA STAIR SECTION DETAIL
SCALE: 1/2"=1'-0"


NOTE : THIS DRAWING IS PROPERTY OF SV DESIGN, INC. AND IS NOT TO BE REPRODUCED OR COPIED IN WHOLE OR IN PART WITHOUT THE PRIOR WRITTEN CONSENT OF SV DESIGN, INC. THIS DRAWING IS TO BE USED FOR THE PROJECT AND SITE SPECIFICALLY IDENTIFIED HEREIN. THE SCALES ARE AS STATED. THE CONTRACTOR SHALL CAREFULLY REVIEW ALL DIMENSIONS AND CONDITIONS SHOWN AND IMMEDIATELY NOTIFY THE ARCHITECT AS TO ANY ERRORS, OMISSIONS, OR INCONSISTENCIES DISCOVERED. COPYRIGHT © SV DESIGN, INC.	CLIENT : ALBERT MILO 11901 SW 63RD AVE PINECREST, FL 33132	PROJECT INFORMATION : MILO RESIDENCE 11901 SW 63RD AVE PINECREST, FL 33156	ARCHITECT :  SV DESIGN, INC. 1900 CORAL WAY #501, MIAMI, FL 33145 T. 786.356.3799 F. 305.856.7478 www.svdesigninc.com	SEAL :	DRAWING INFORMATION : ISSUED 04.25.25	SHEET : A6.1
---	---	---	--	---------------	---	-----------------------------------

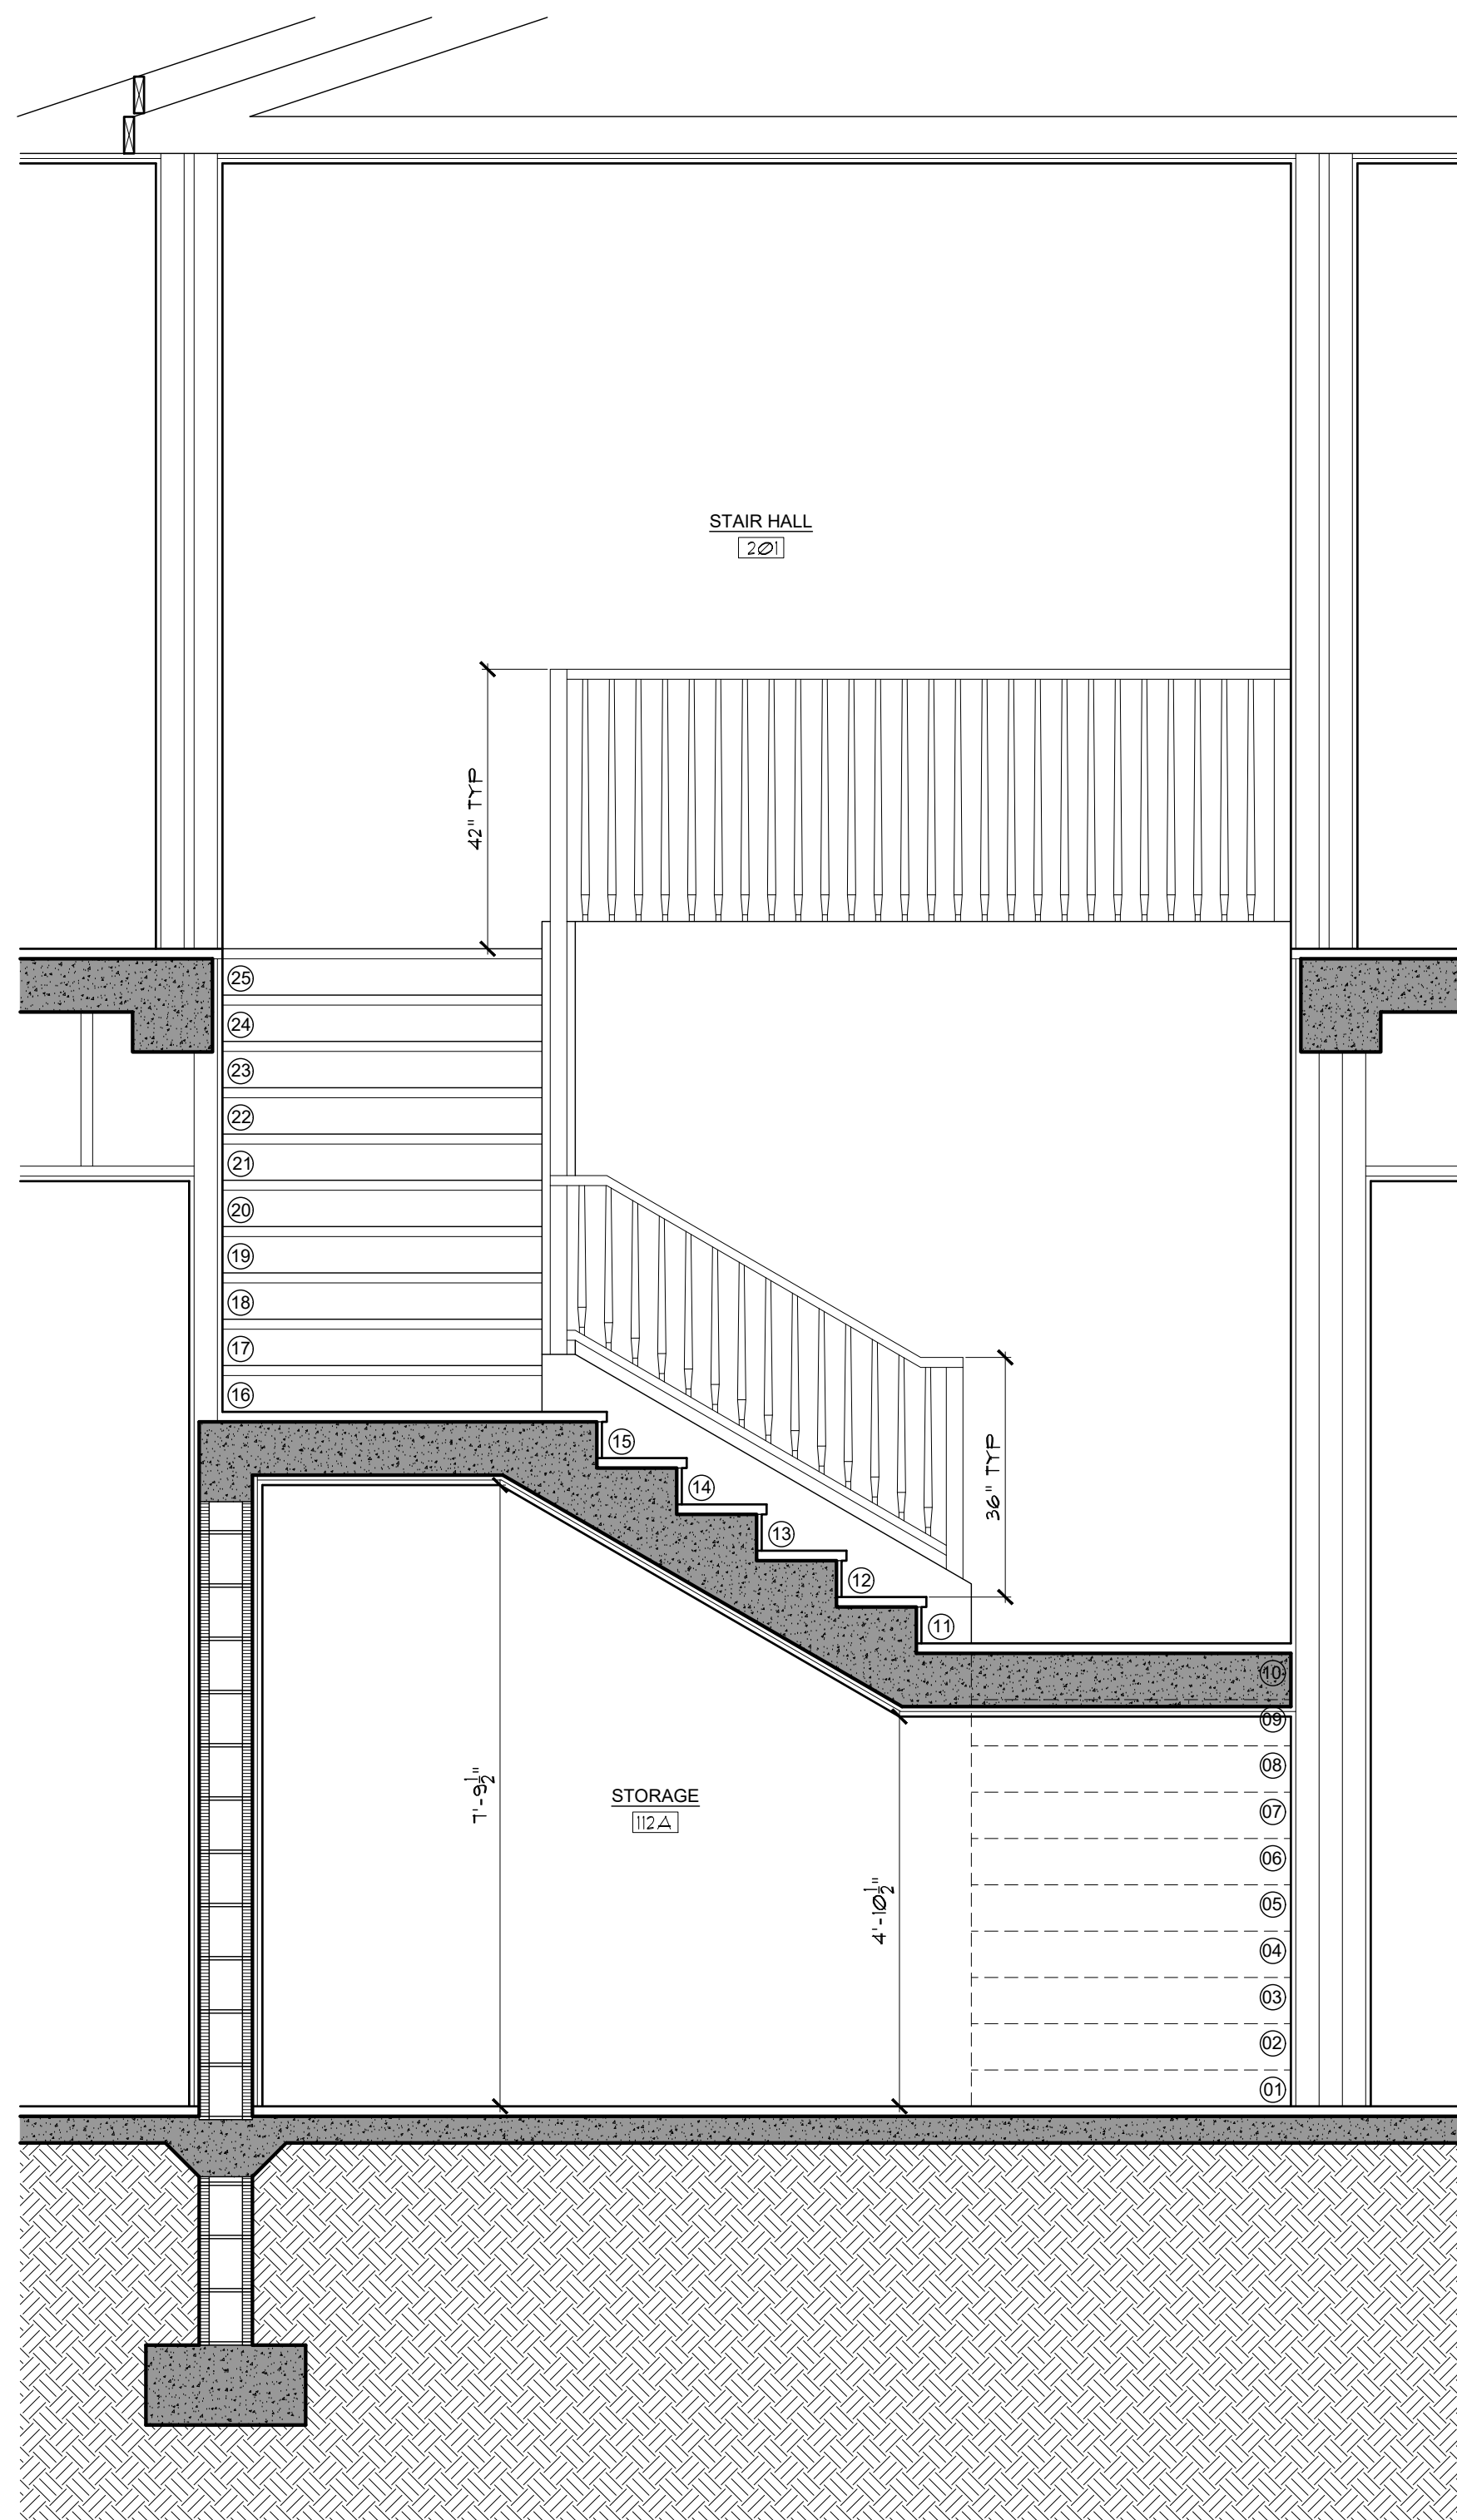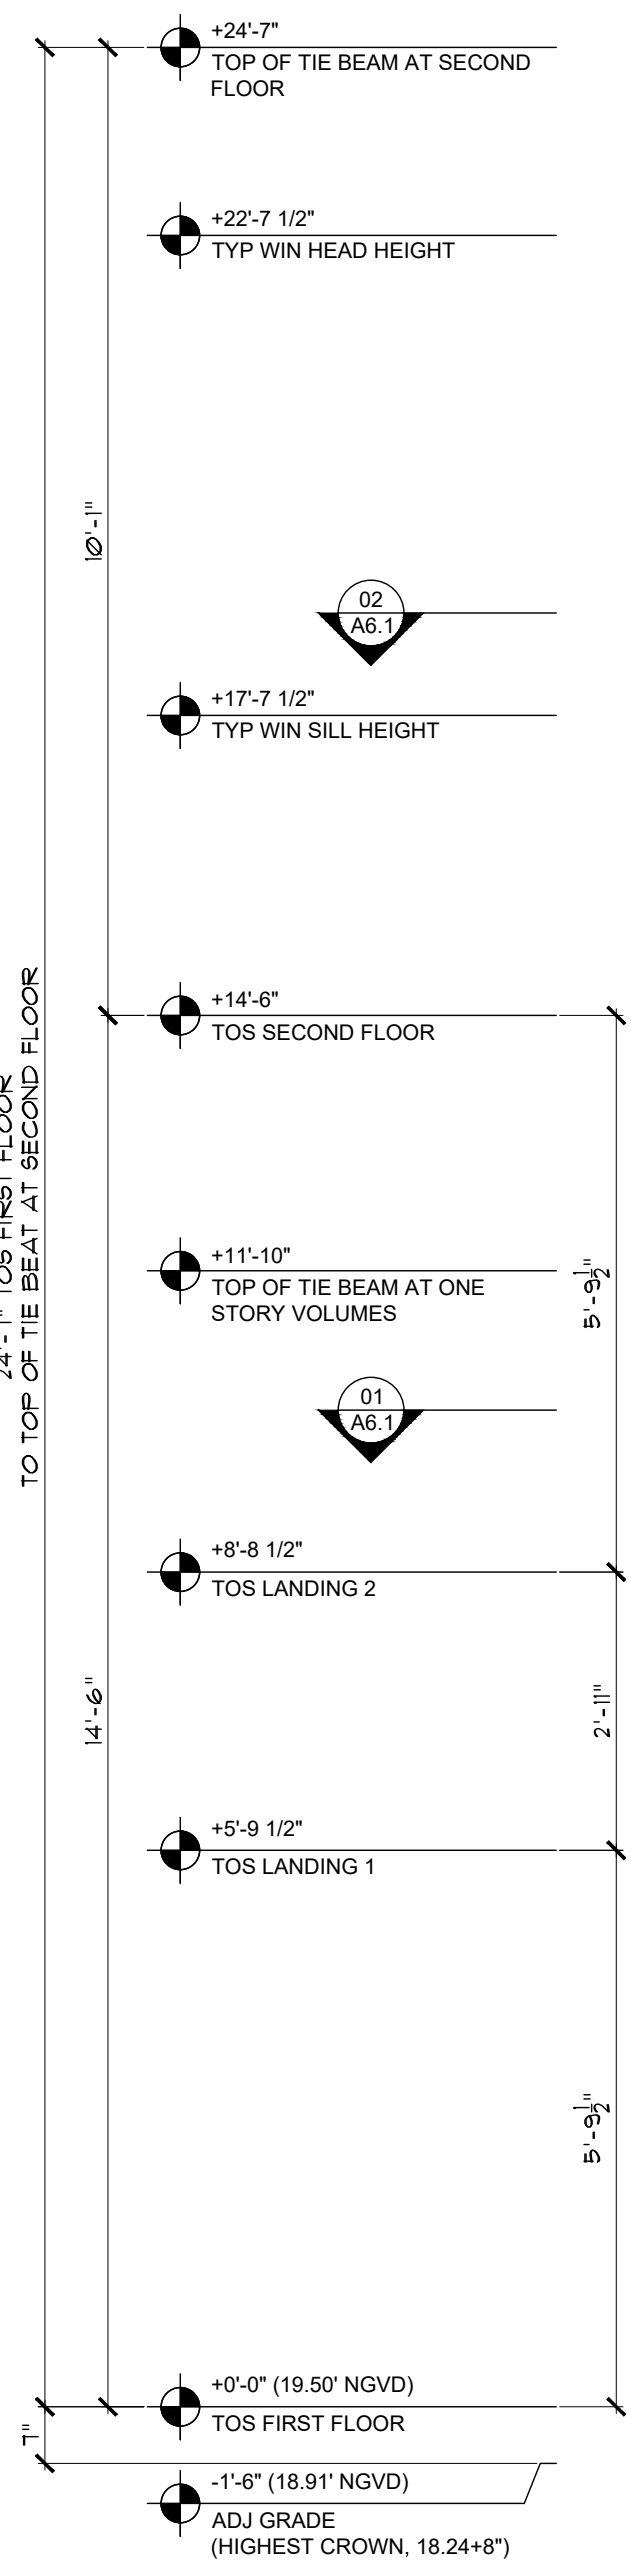

BB STAIR SECTION DETAIL
SCALE: 1/2"=1'-0"

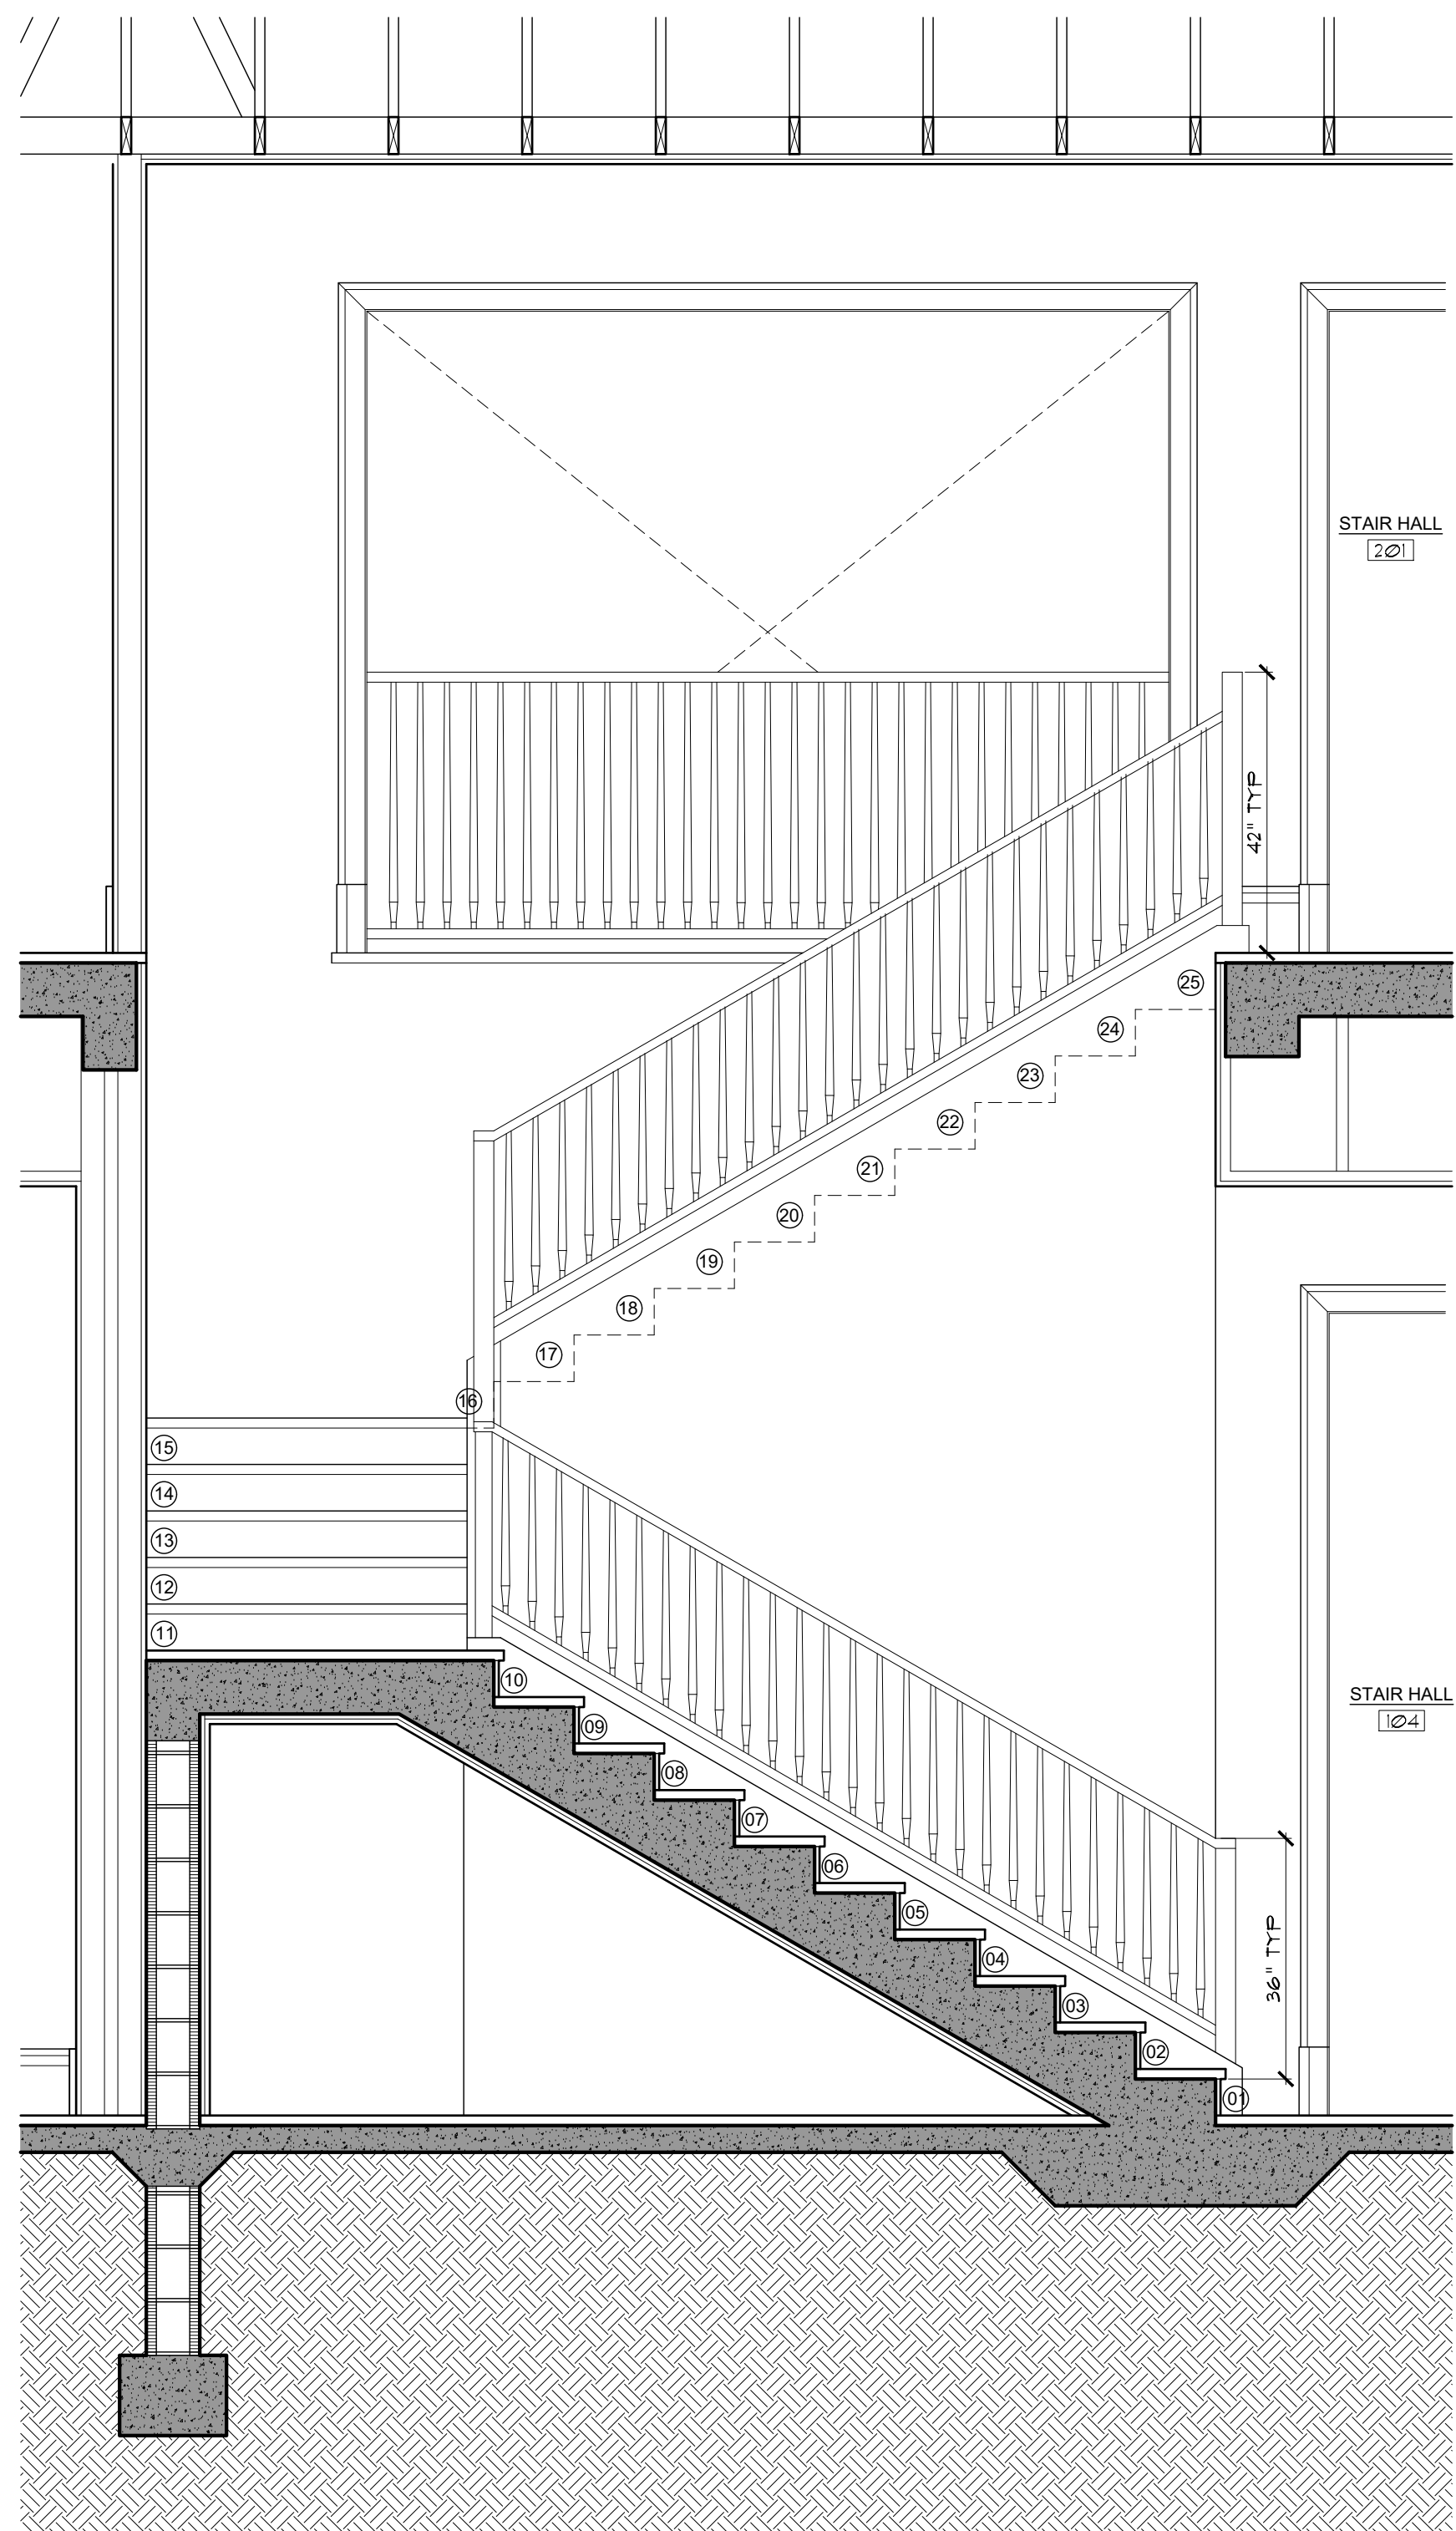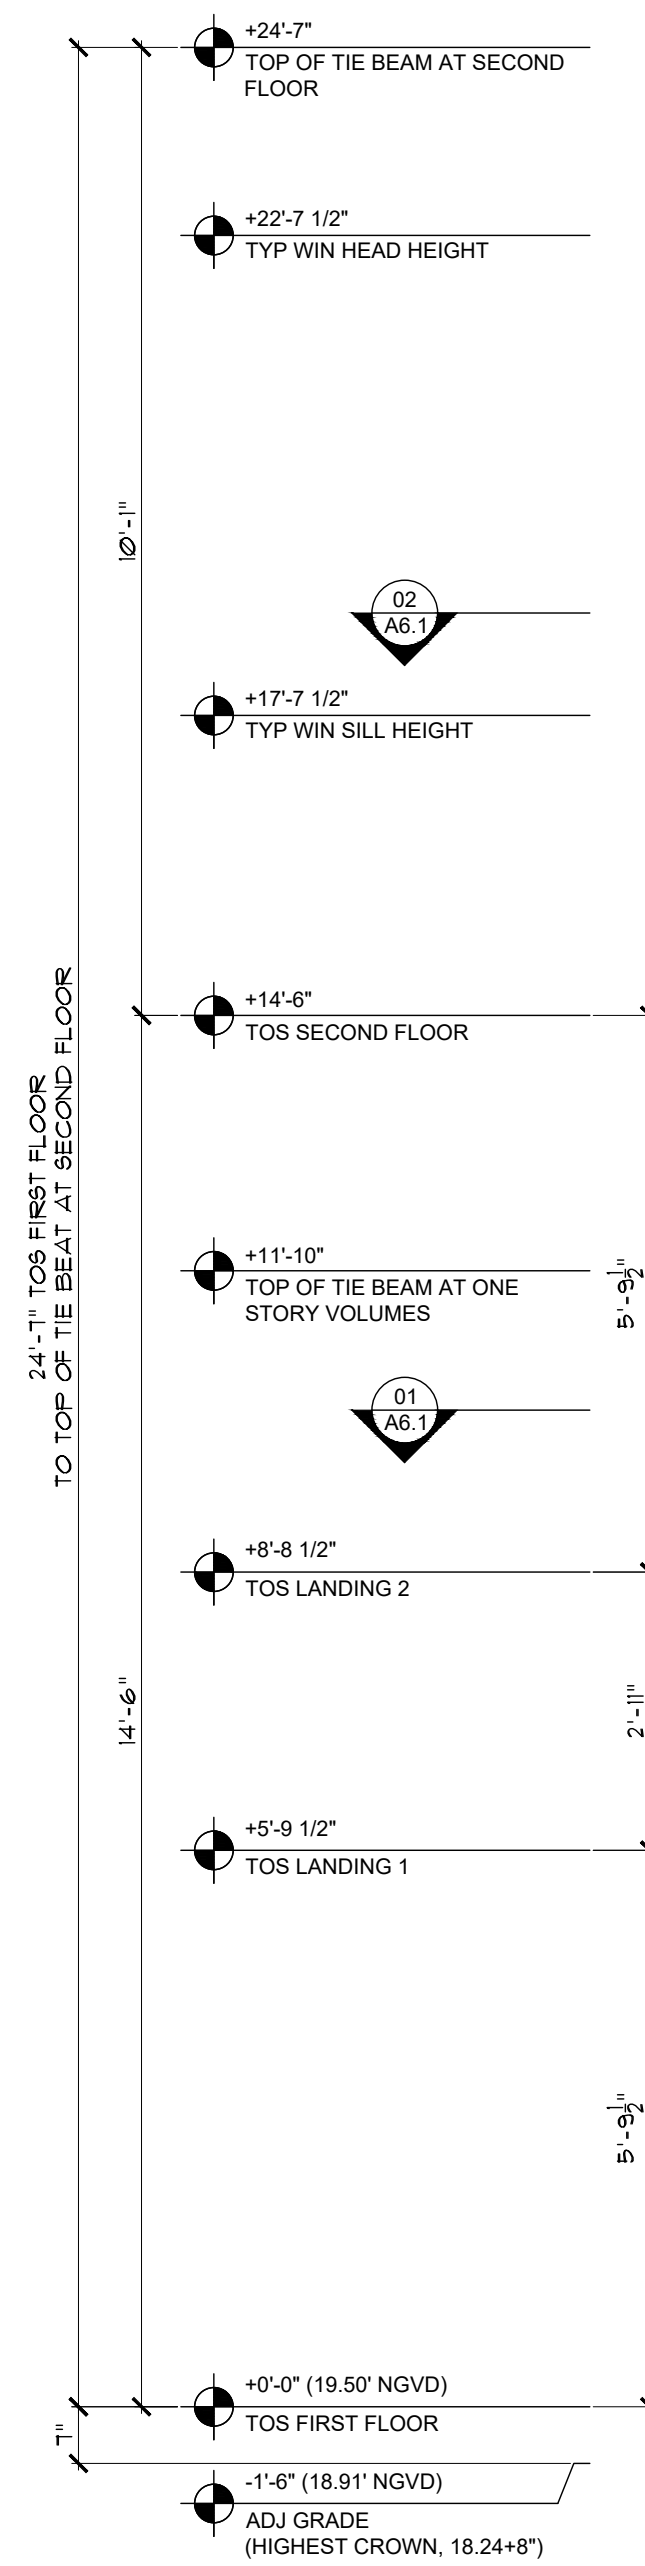

CC STAIR SECTION DETAIL
SCALE: 1/2"=1'-0"

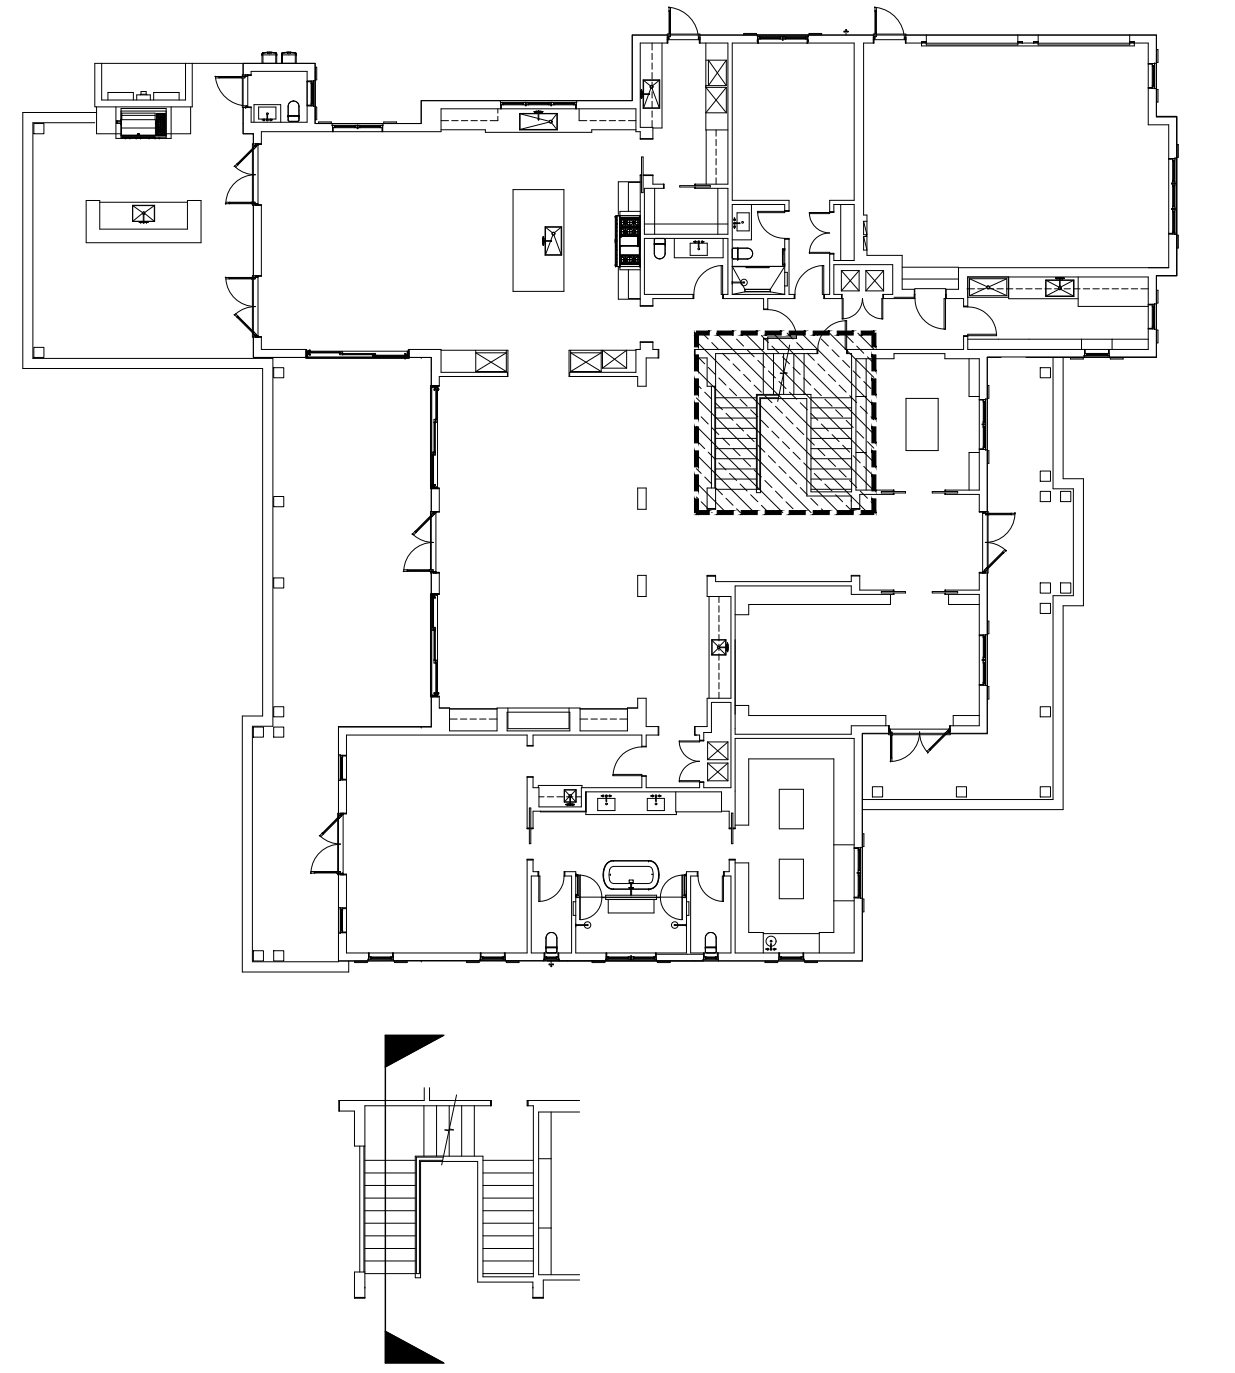

NOTE :
THIS DRAWING IS PROPERTY OF SV DESIGN, INC. AND IS NOT TO BE REPRODUCED OR COPIED IN WHOLE OR IN PART WITHOUT THE PRIOR WRITTEN CONSENT OF SV DESIGN, INC. THIS DRAWING IS TO BE USED FOR THE PROJECT AND SITE SPECIFICALLY IDENTIFIED HEREIN. THE SCALES ARE AS STATED. THE CONTRACTOR SHALL CAREFULLY REVIEW ALL DIMENSIONS AND CONDITIONS SHOWN AND IMMEDIATELY NOTIFY THE ARCHITECT AS TO ANY ERRORS, OMISSIONS, OR INCONSISTENCIES DISCOVERED.
COPYRIGHT © SV DESIGN, INC.

CLIENT :
ALBERT MILO
11901 SW 63RD AVE
PINECREST, FL 33132

PROJECT INFORMATION :
MILO RESIDENCE
11901 SW 63RD AVE
PINECREST, FL 33156

ARCHITECT :




SV DESIGN, INC.
1900 CORAL WAY #501, MIAMI, FL 33145
T. 786.356.3799 F. 305.856.7478 www.svdsgninc.com

SEAL :
THIS ITEM HAS BEEN DIGITALLY SIGNED AND SEALED BY ANTONIO D. SOSA ON THE DATE INDICATED TO THE SEAL. PRINTED COPIES OF THIS DOCUMENT ARE NOT CONSIDERED SIGNED AND SEALED AND THE SIGNATURE MUST BE VERIFIED ON AN ELECTRONIC COPY.


DRAWING INFORMATION :
ISSUED 04.25.25

SHEET :
A6.2


© Copyright 2025 SV Design, Inc. All Rights Reserved

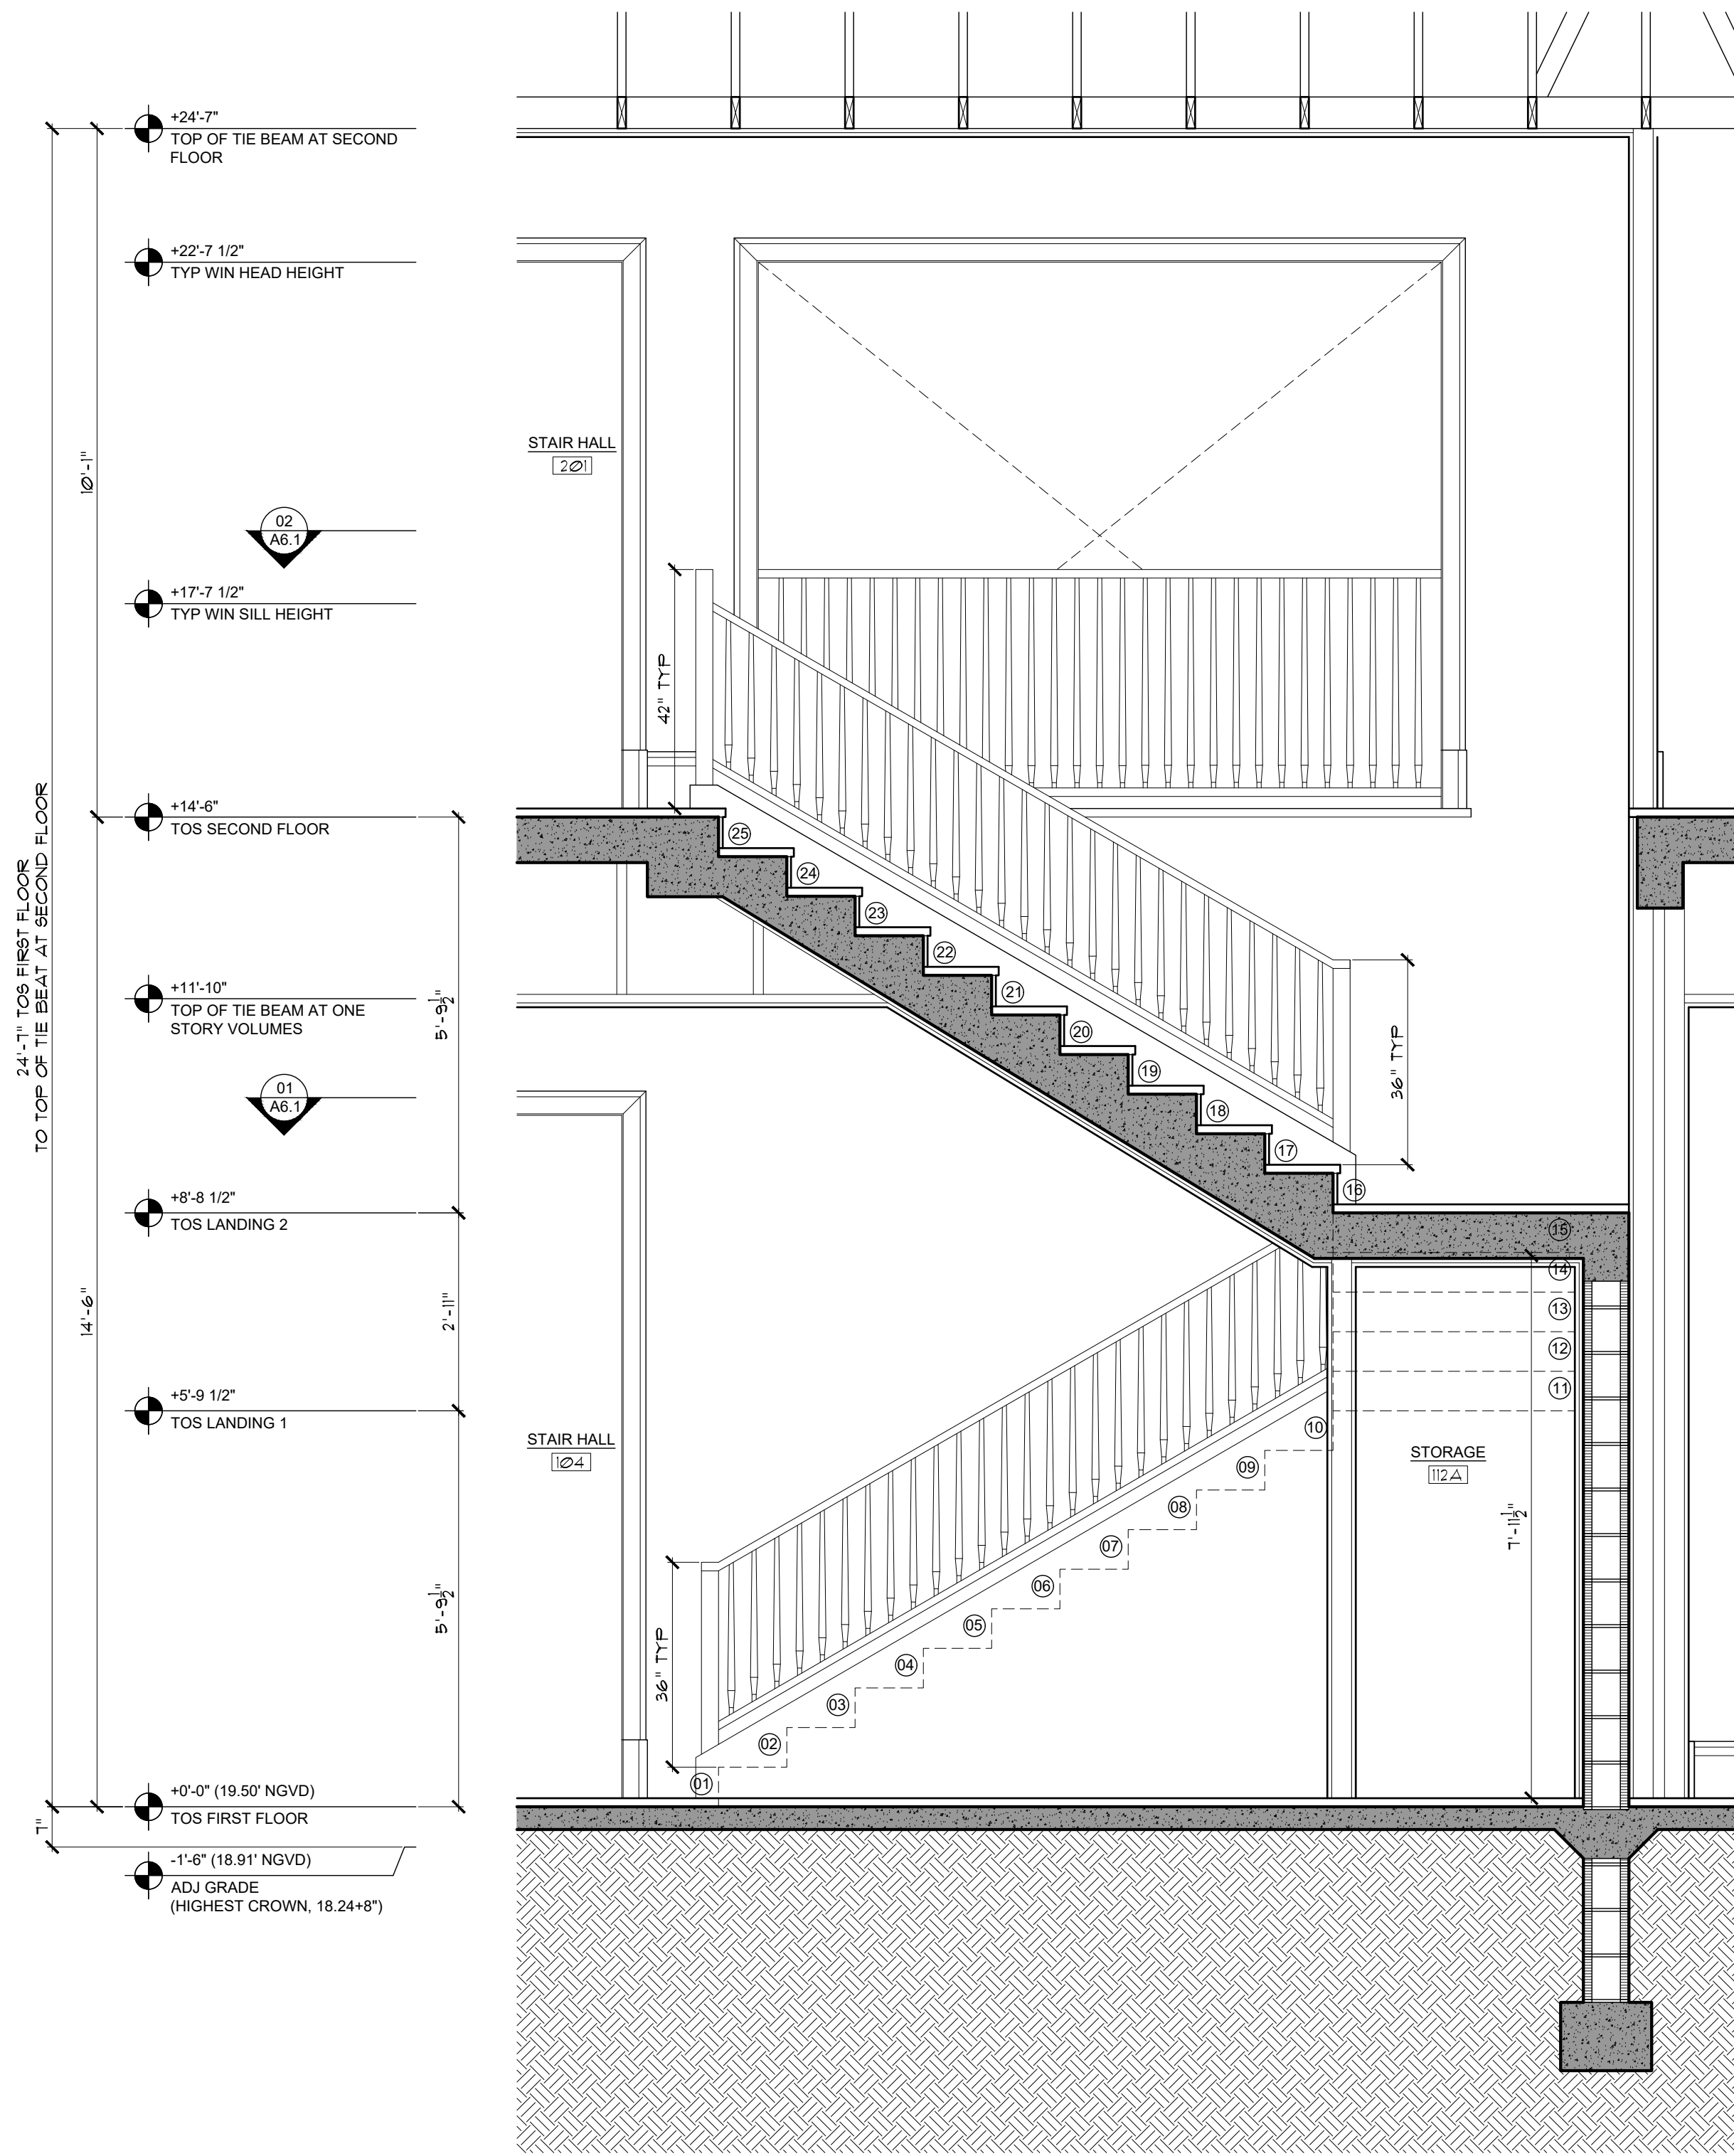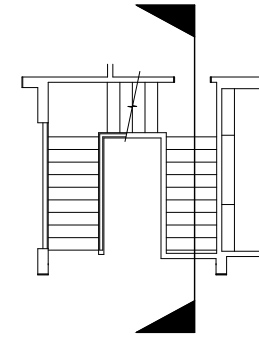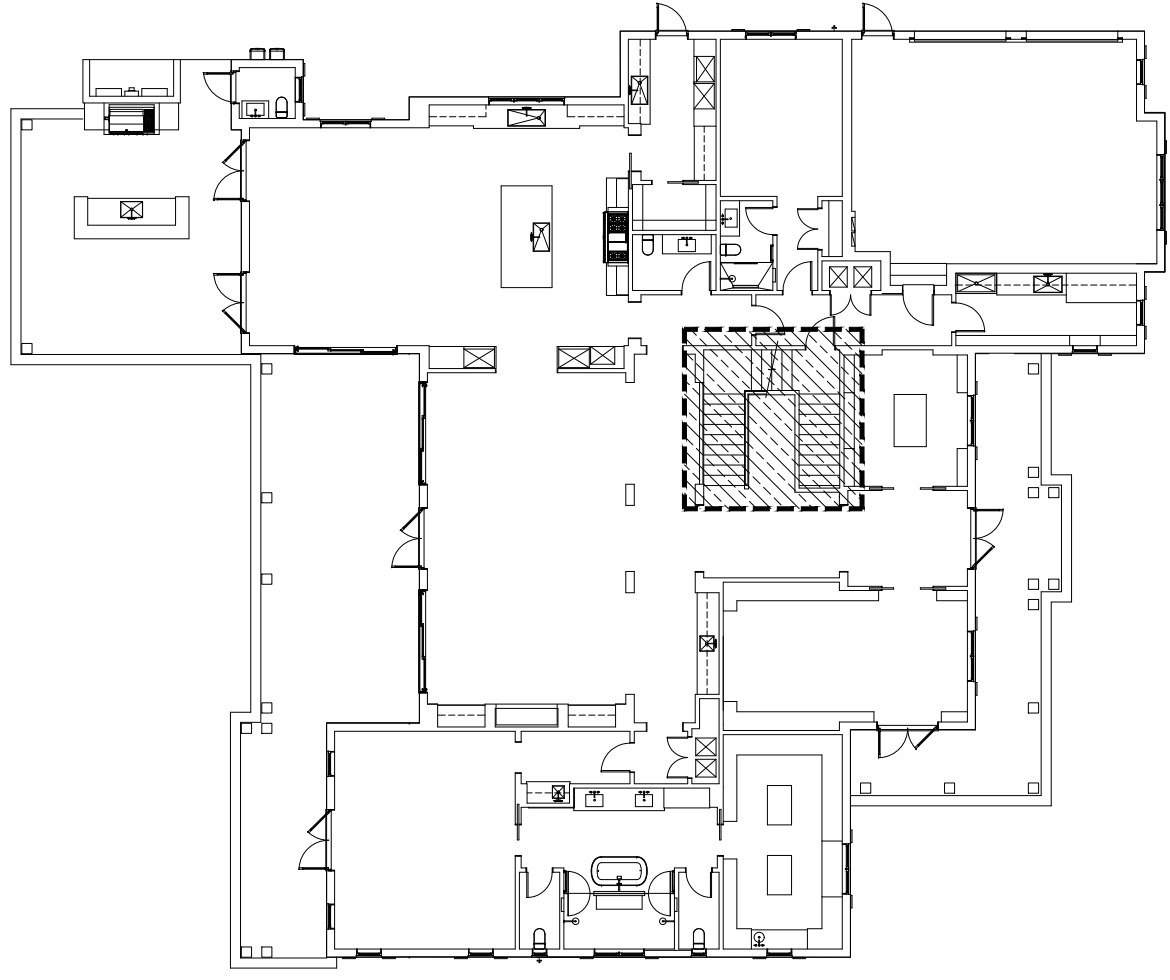


DD STAIR SECTION DETAIL
SCALE: 1/2" = 1'-0"

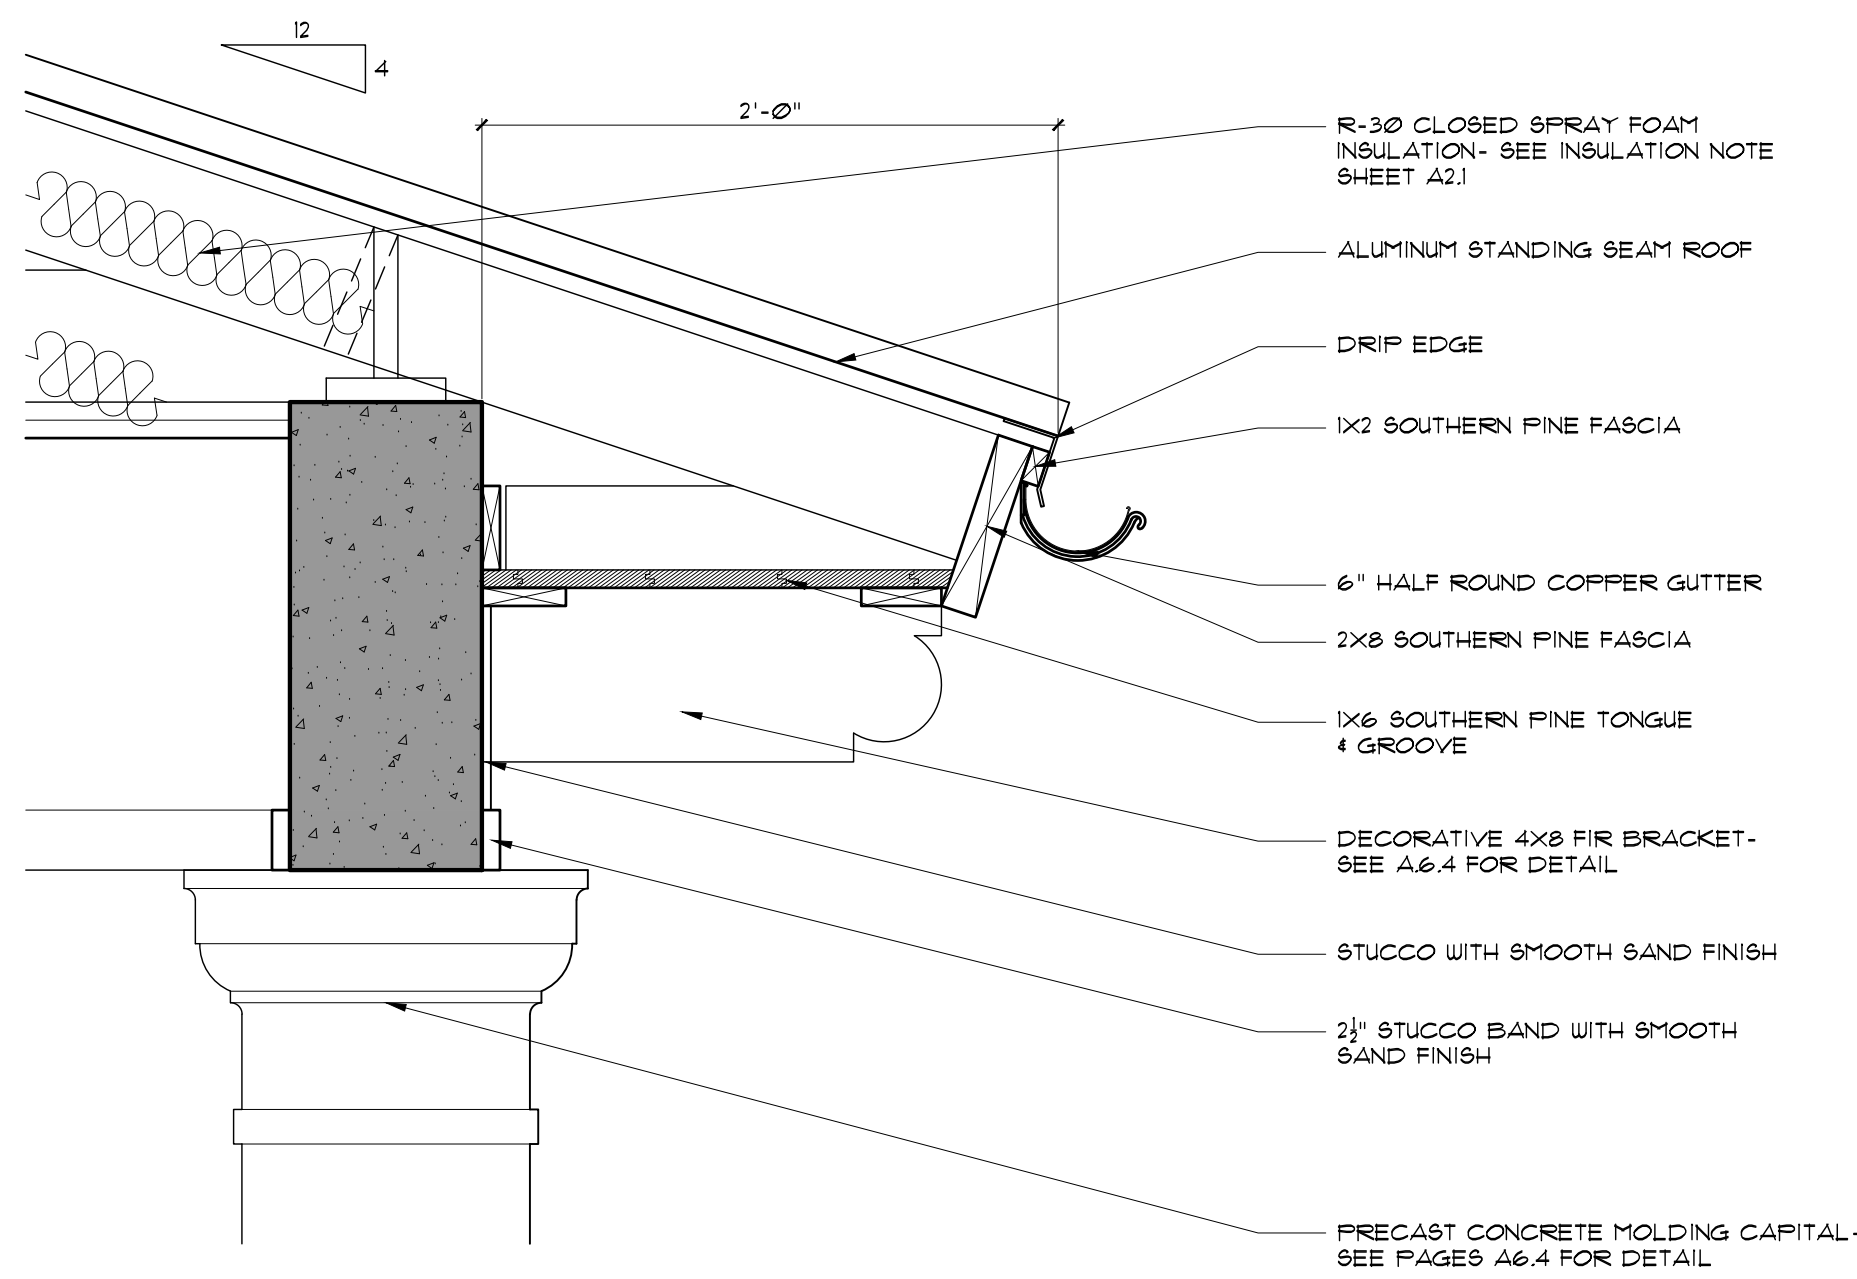


01 TYPICAL EAVE DETAIL "A"
SCALE: 1-1/2" = 1'-0"

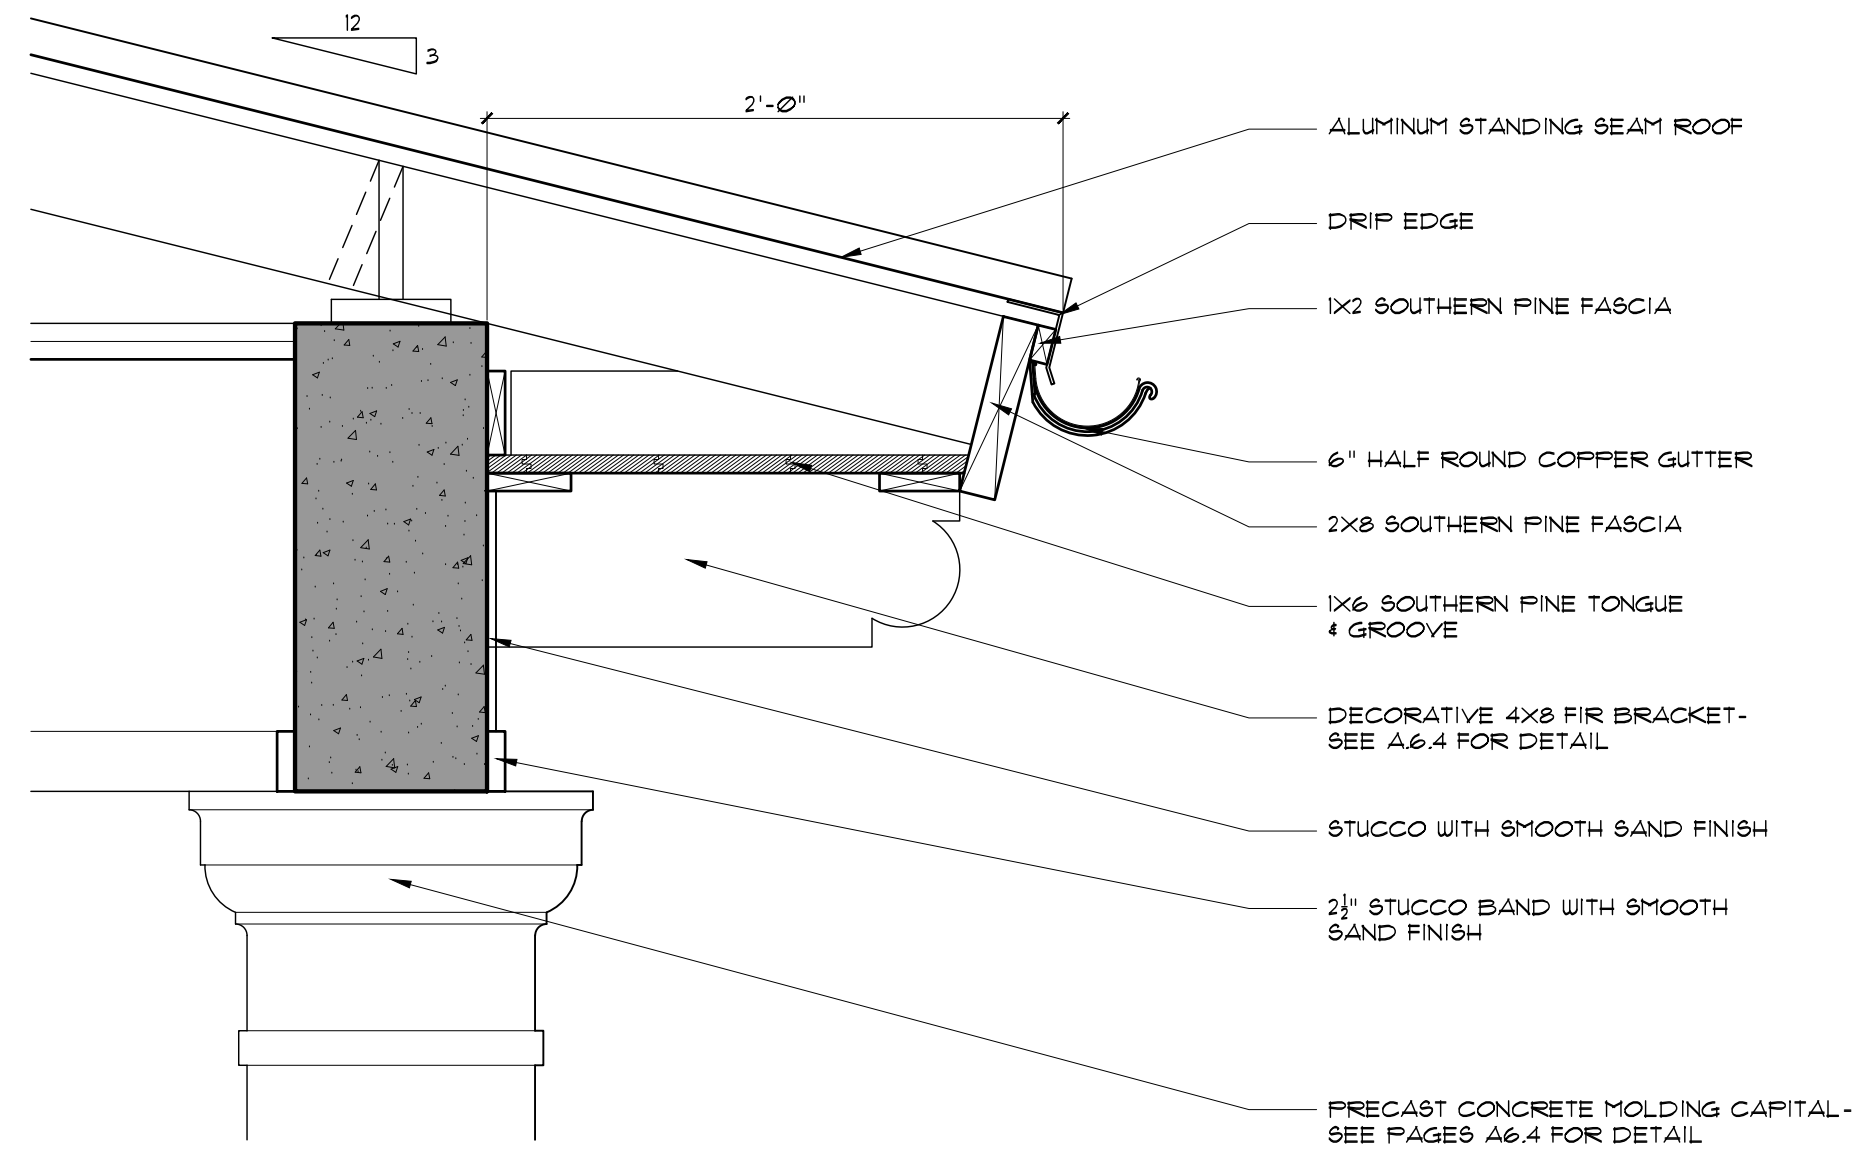


02 TYPICAL EAVE DETAIL "B"
SCALE: 1-1/2" = 1'-0"

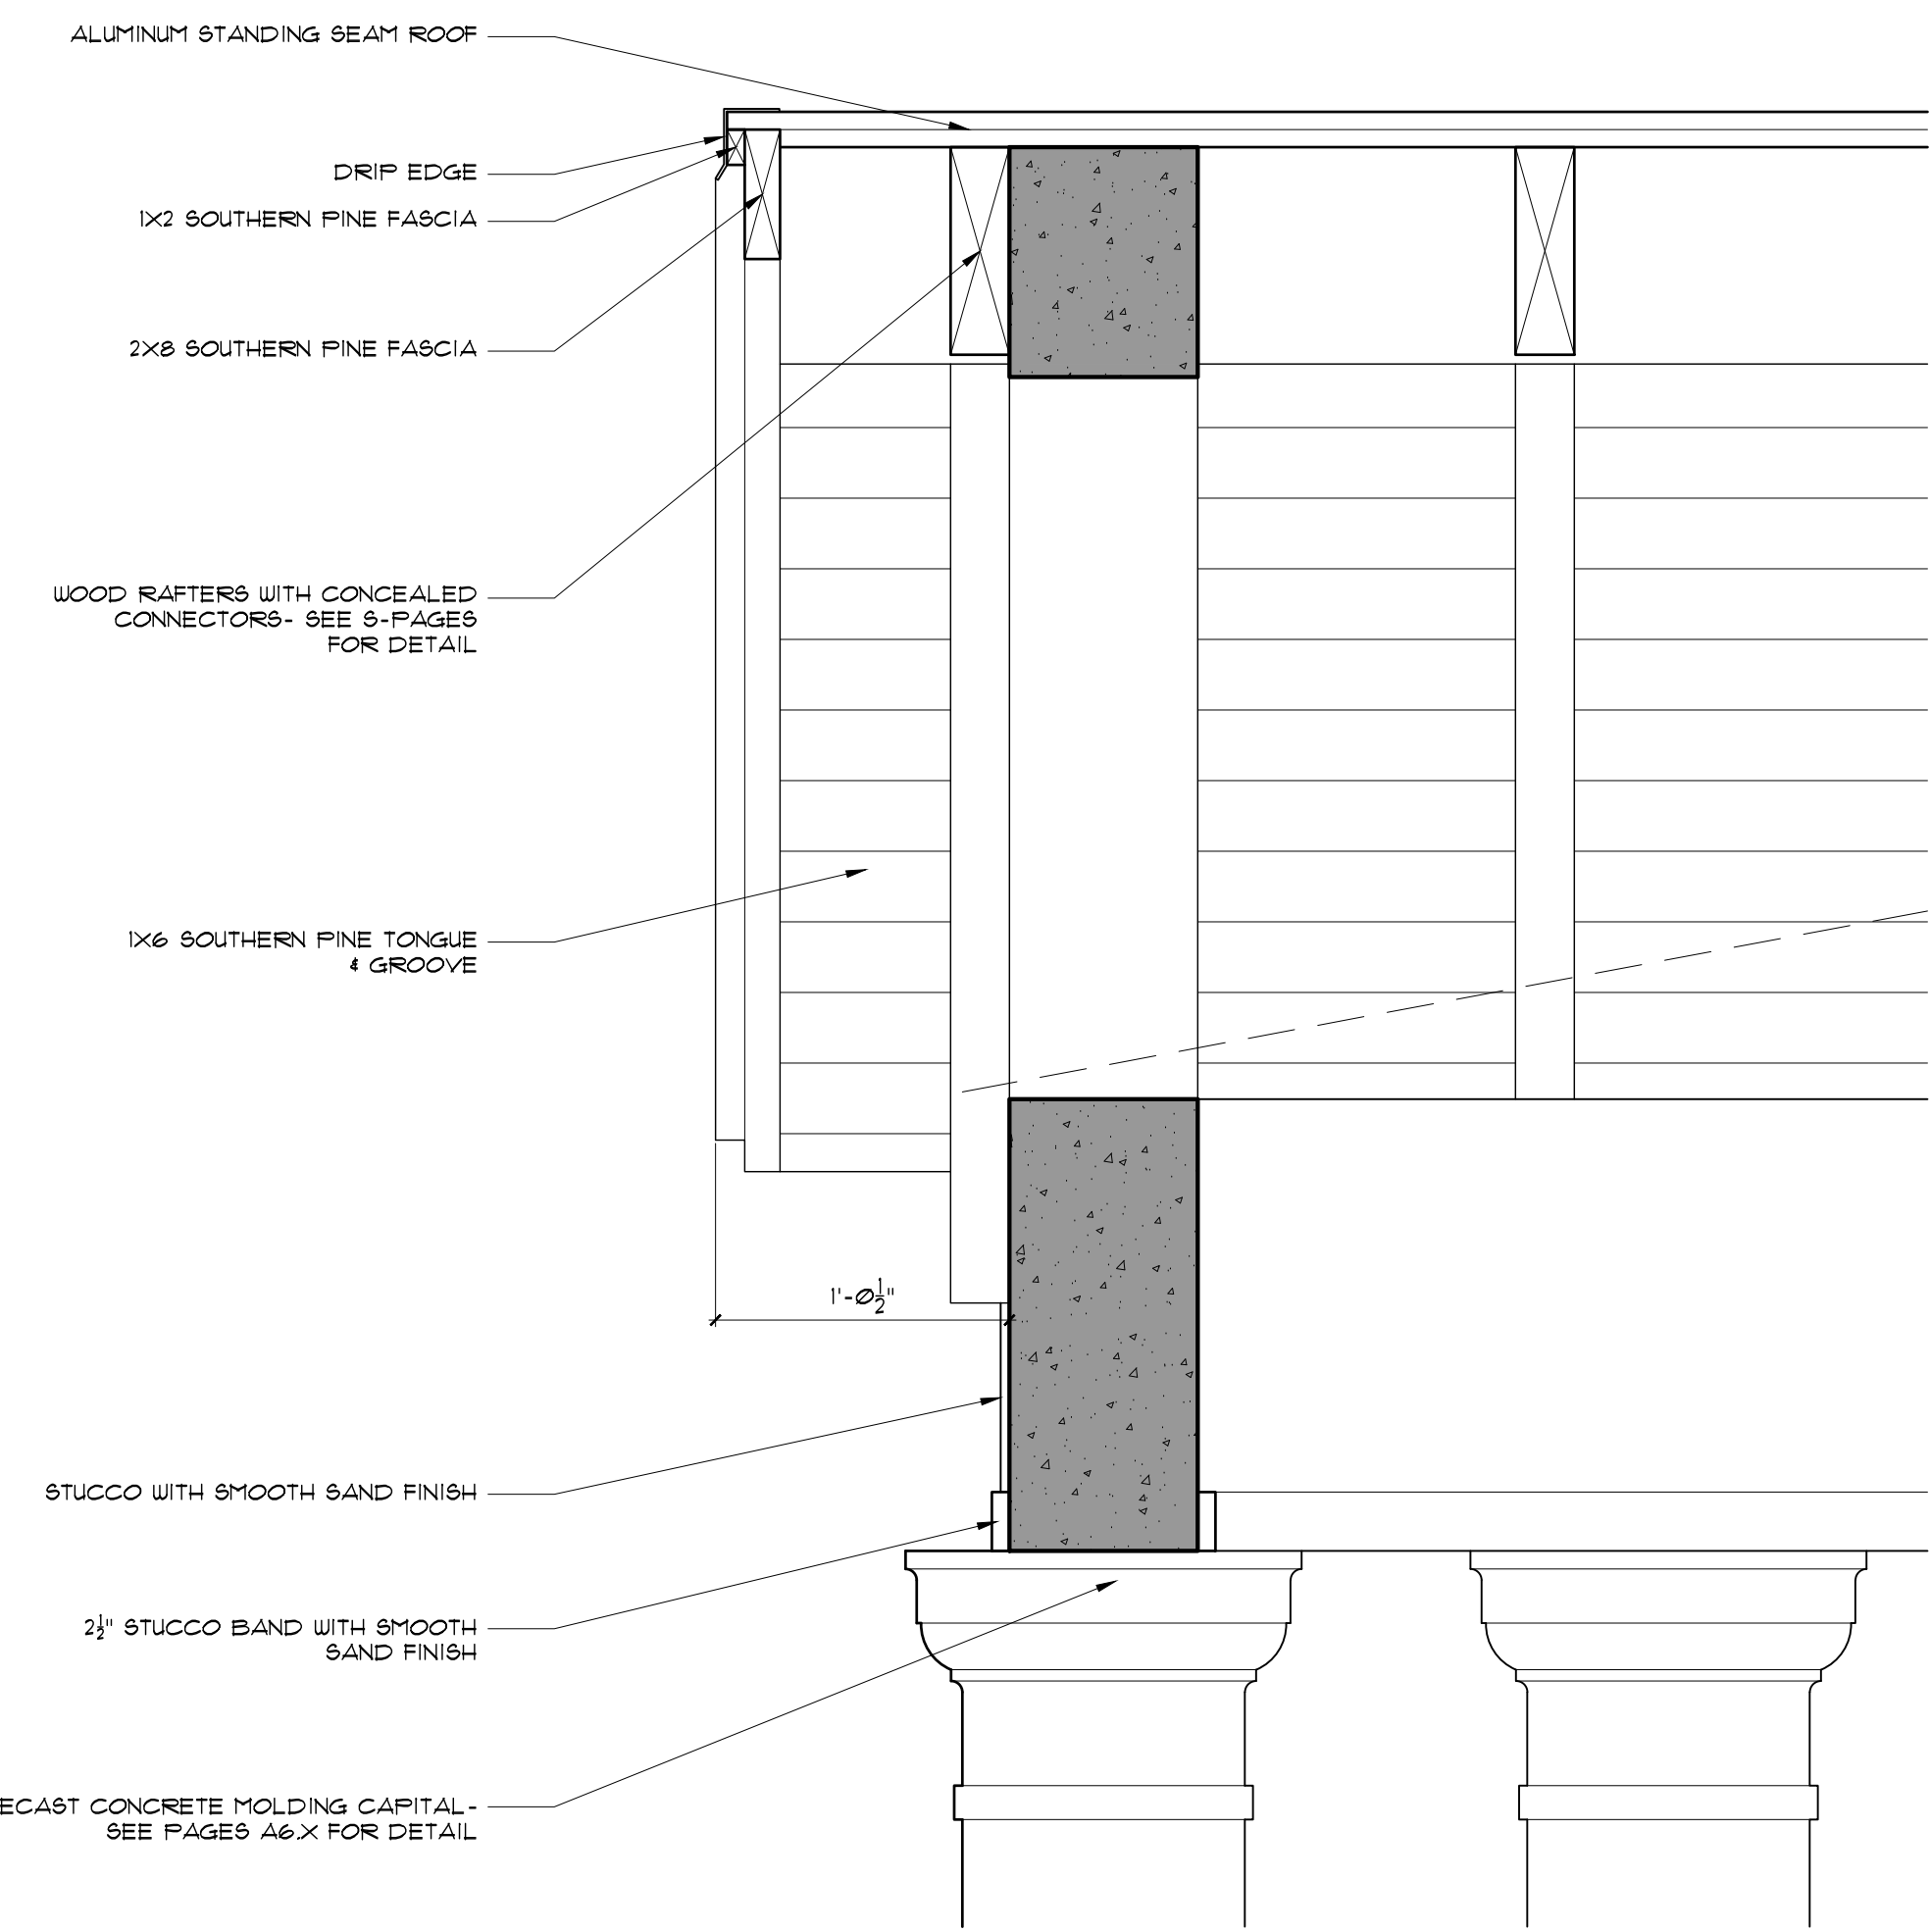

03 TYPICAL EAVE DETAIL "C"
SCALE: 1-1/2" = 1'-0"

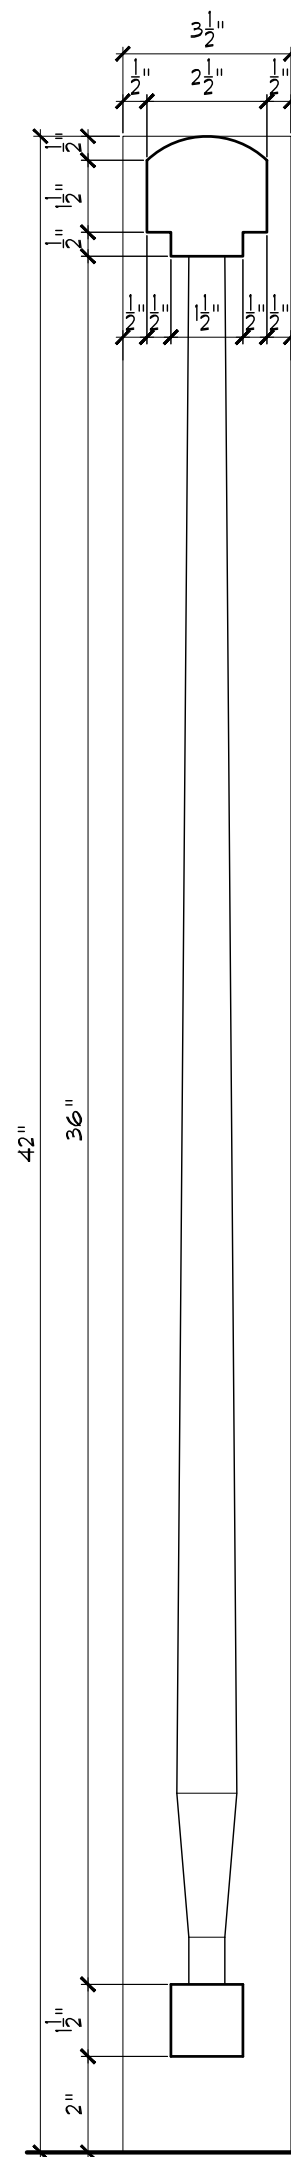


RAILING NOTE: SHOP DRAWINGS AND PERMIT BY OTHERS

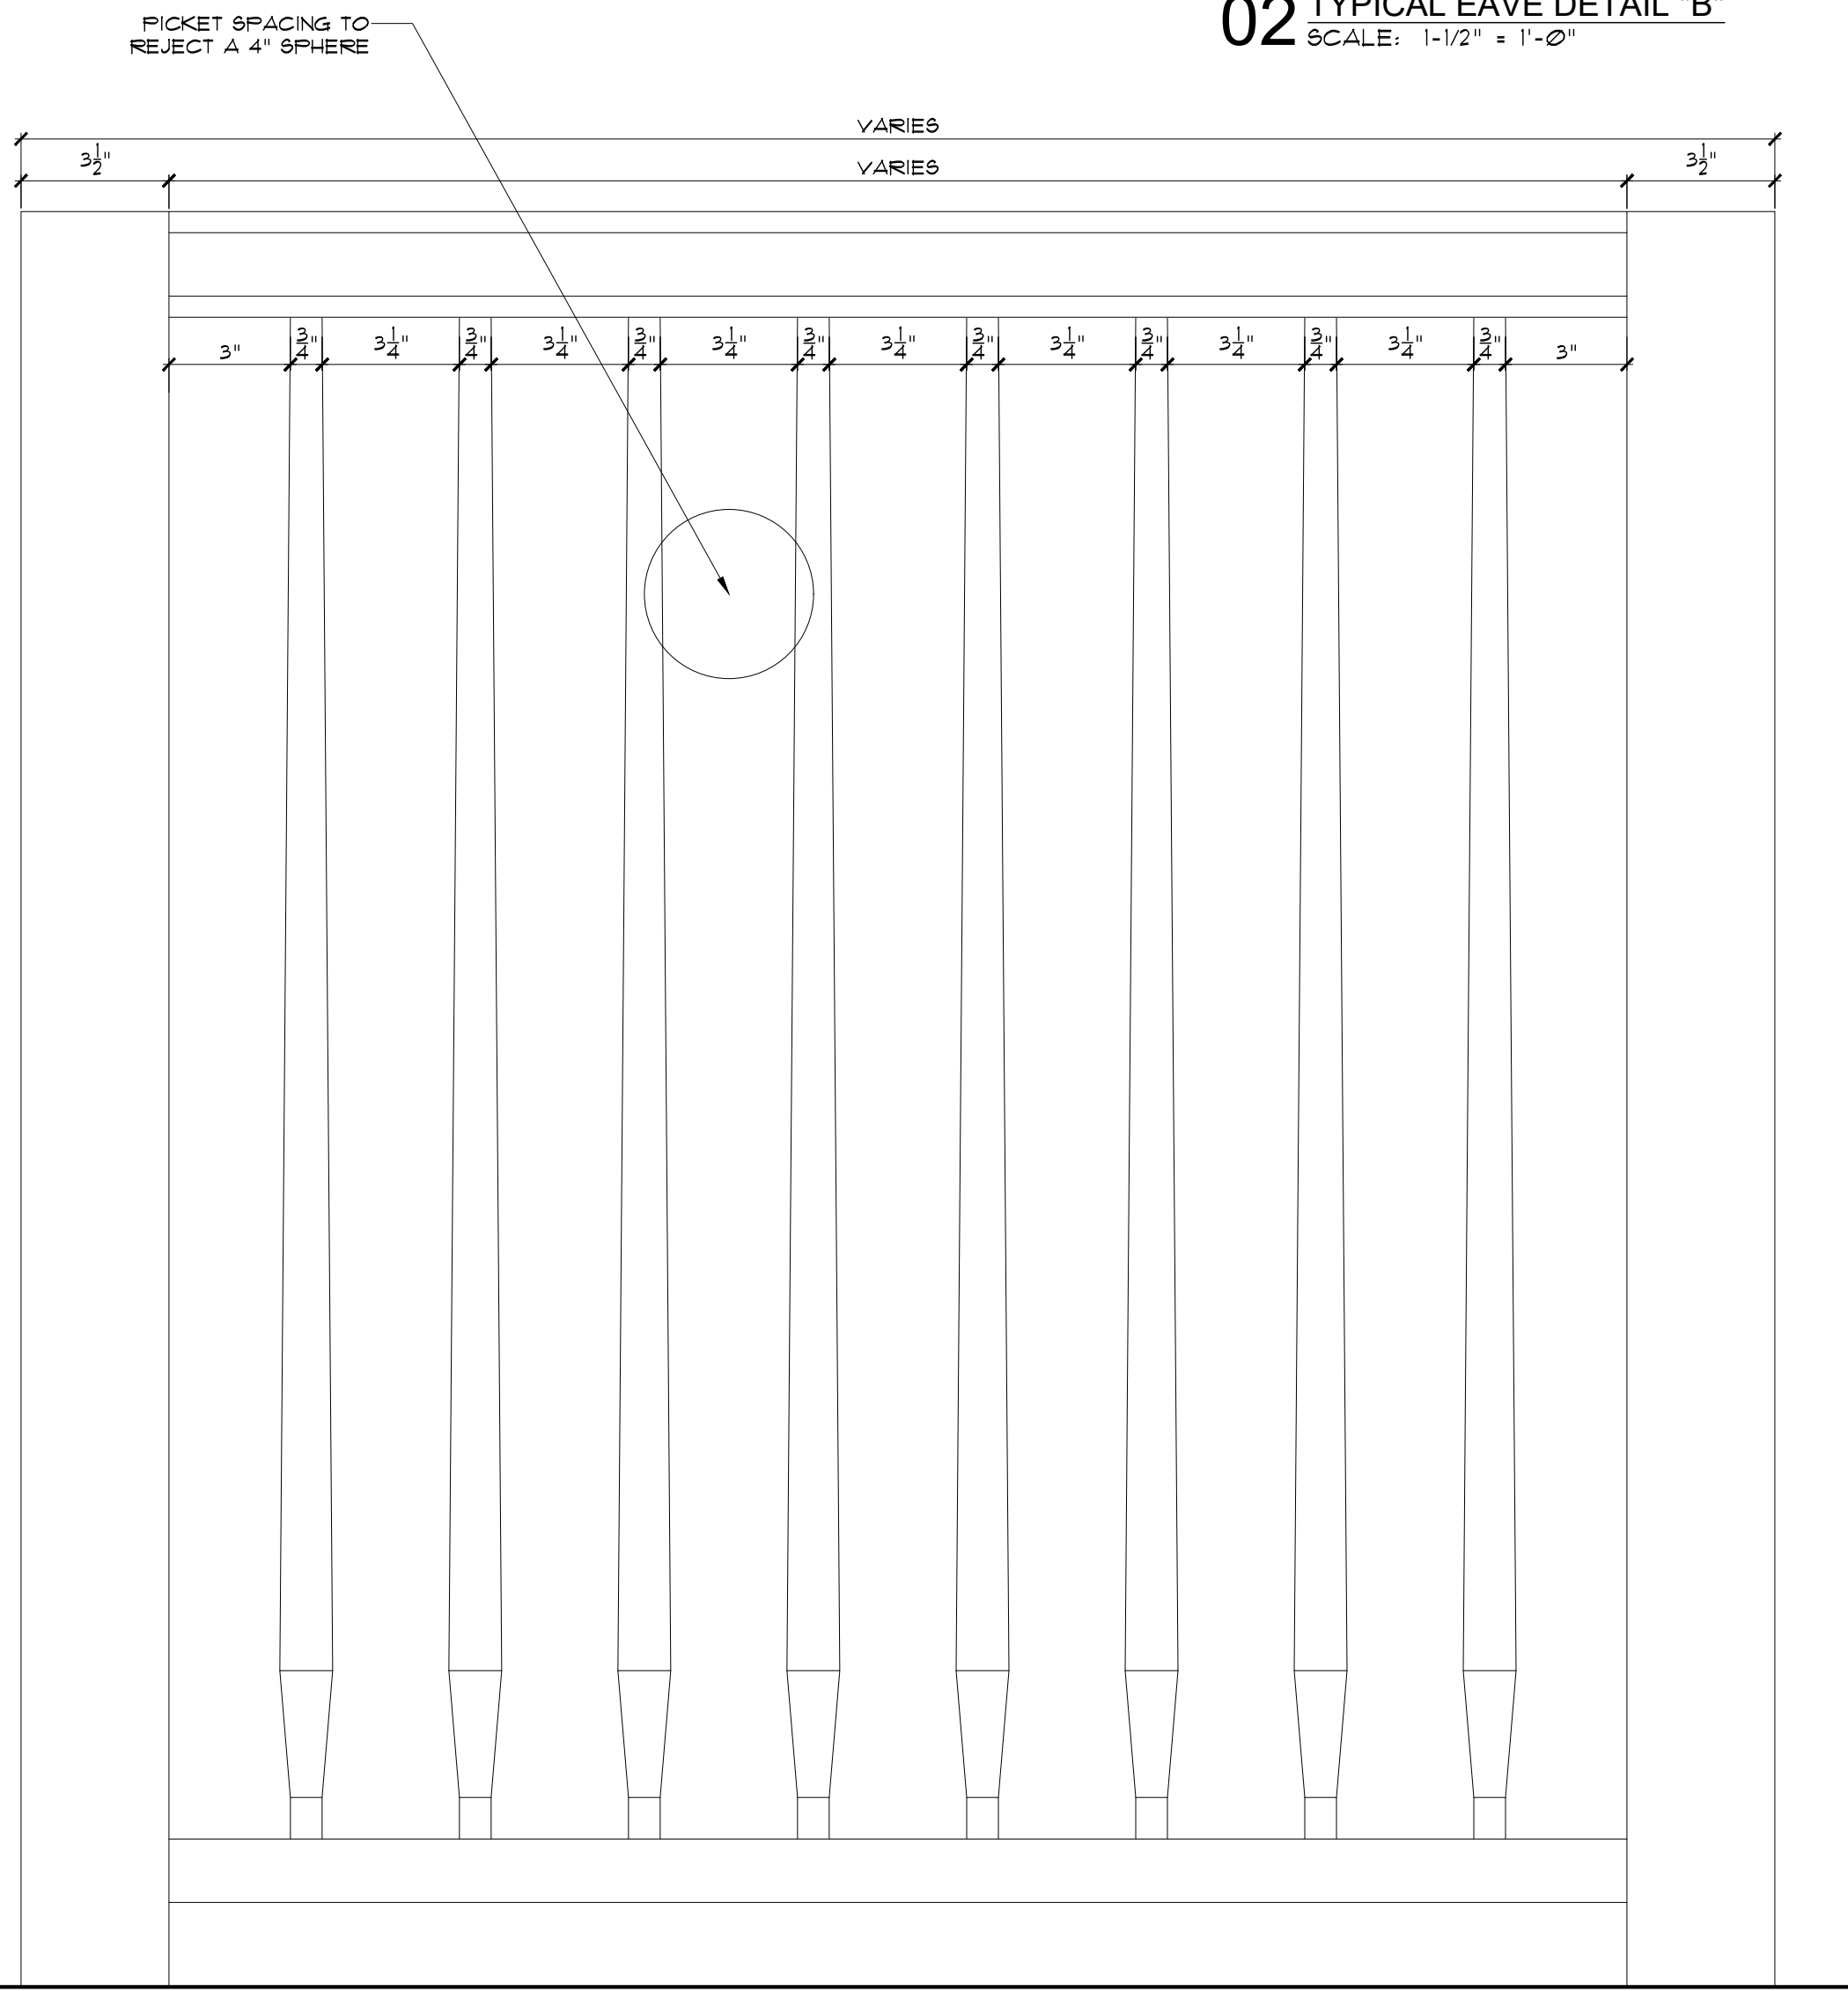


04 GUARD RAIL / GRAB RAIL DETAIL
SCALE: 3/4" = 1'-0"


NOTE : THIS DRAWING IS PROPERTY OF SV DESIGN, INC. AND IS NOT TO BE REPRODUCED OR COPIED IN WHOLE OR IN PART WITHOUT THE PRIOR WRITTEN CONSENT OF SV DESIGN, INC. THIS DRAWING IS TO BE USED FOR THE PROJECT AND SITE SPECIFICALLY IDENTIFIED HEREIN. THE SCALES ARE AS STATED. THE CONTRACTOR SHALL CAREFULLY REVIEW ALL DIMENSIONS AND CONDITIONS SHOWN AND IMMEDIATELY NOTIFY THE ARCHITECT AS TO ANY ERRORS, OMISSIONS, OR INCONSISTENCIES DISCOVERED. COPYRIGHT © SV DESIGN, INC.	CLIENT : ALBERT MILO 11901 SW 63RD AVE PINECREST, FL 33132	PROJECT INFORMATION : MILO RESIDENCE 11901 SW 63RD AVE PINECREST, FL 33156	ARCHITECT :  SV DESIGN, INC. 1900 CORAL WAY #301, MIAMI, FL 33145 T. 786.356.3799 F. 305.856.7478 www.svdesigninc.com	SEAL : 	DRAWING INFORMATION : ISSUED 04.25.25	SHEET : A6.3
---	---	---	--	--	---	-----------------------------------

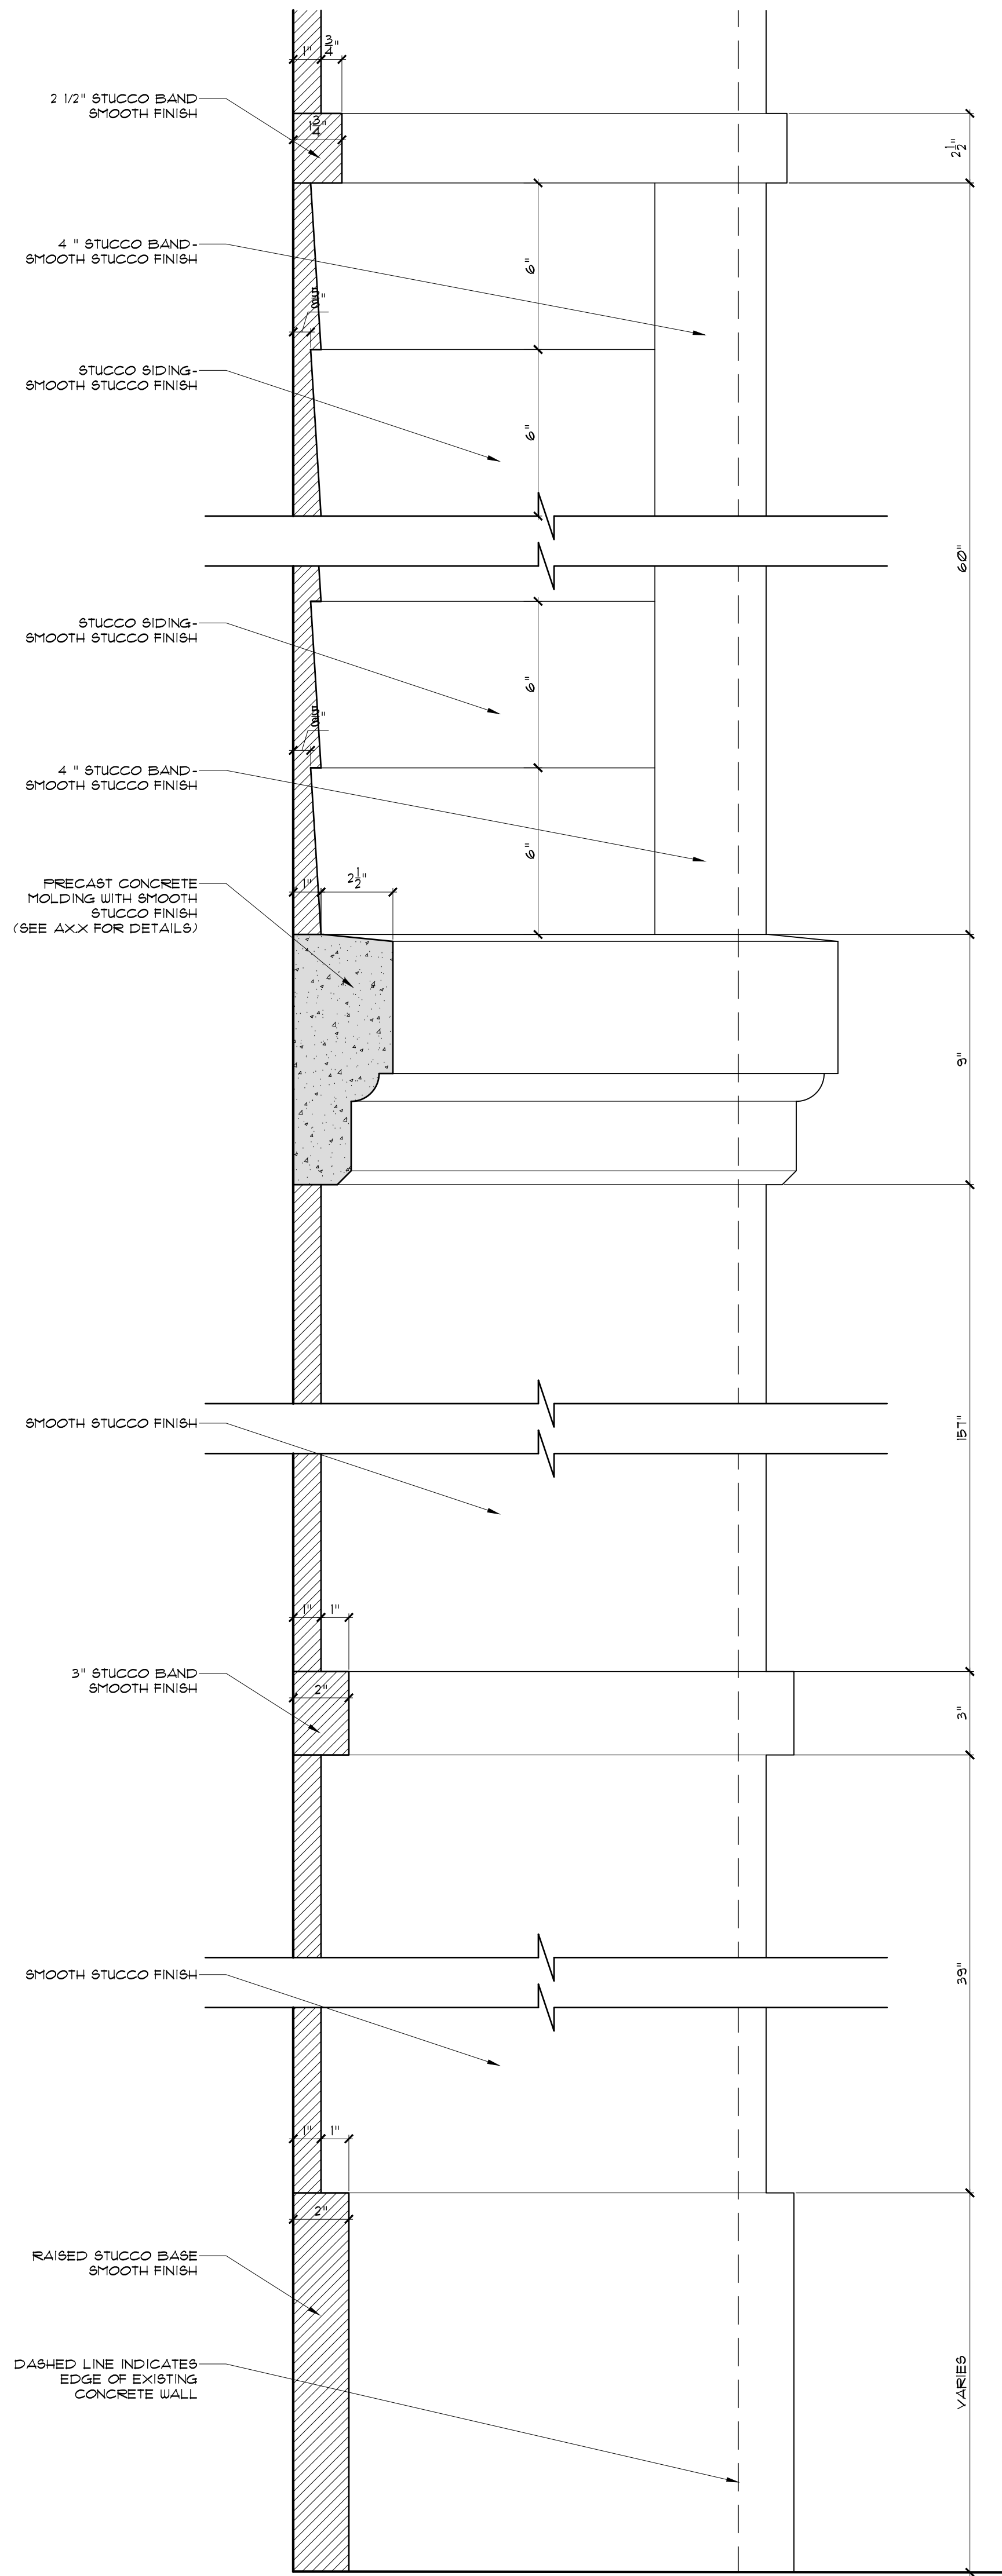


05 TYPICAL SIDING DETAIL 1
SCALE: 3" = 1'-0"

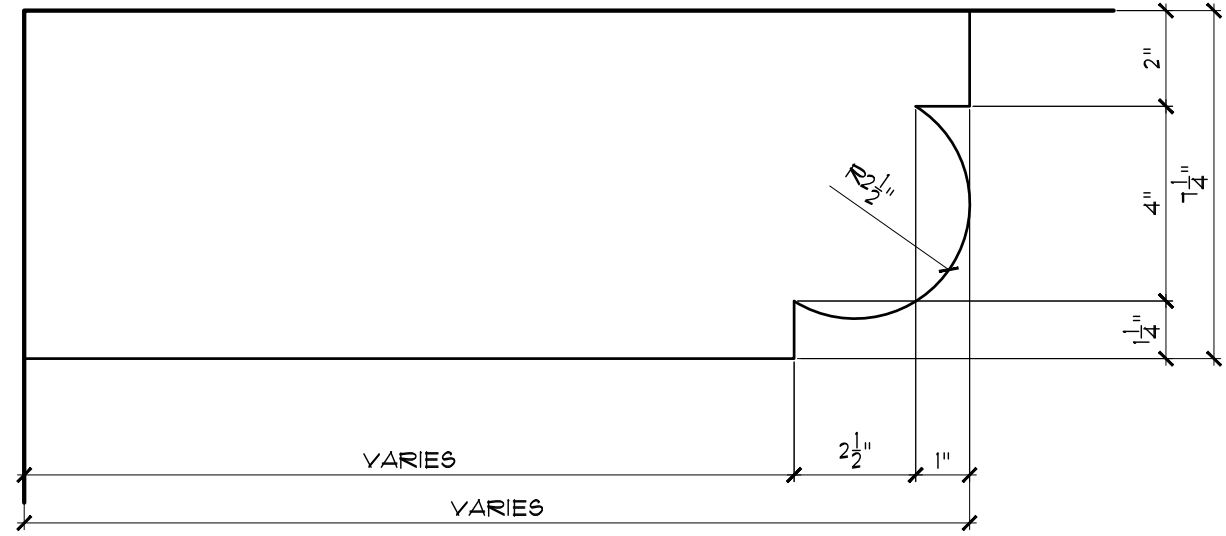


07 DECORATIVE FIR BRACKET DETAIL
SCALE: 3" = 1'-0"

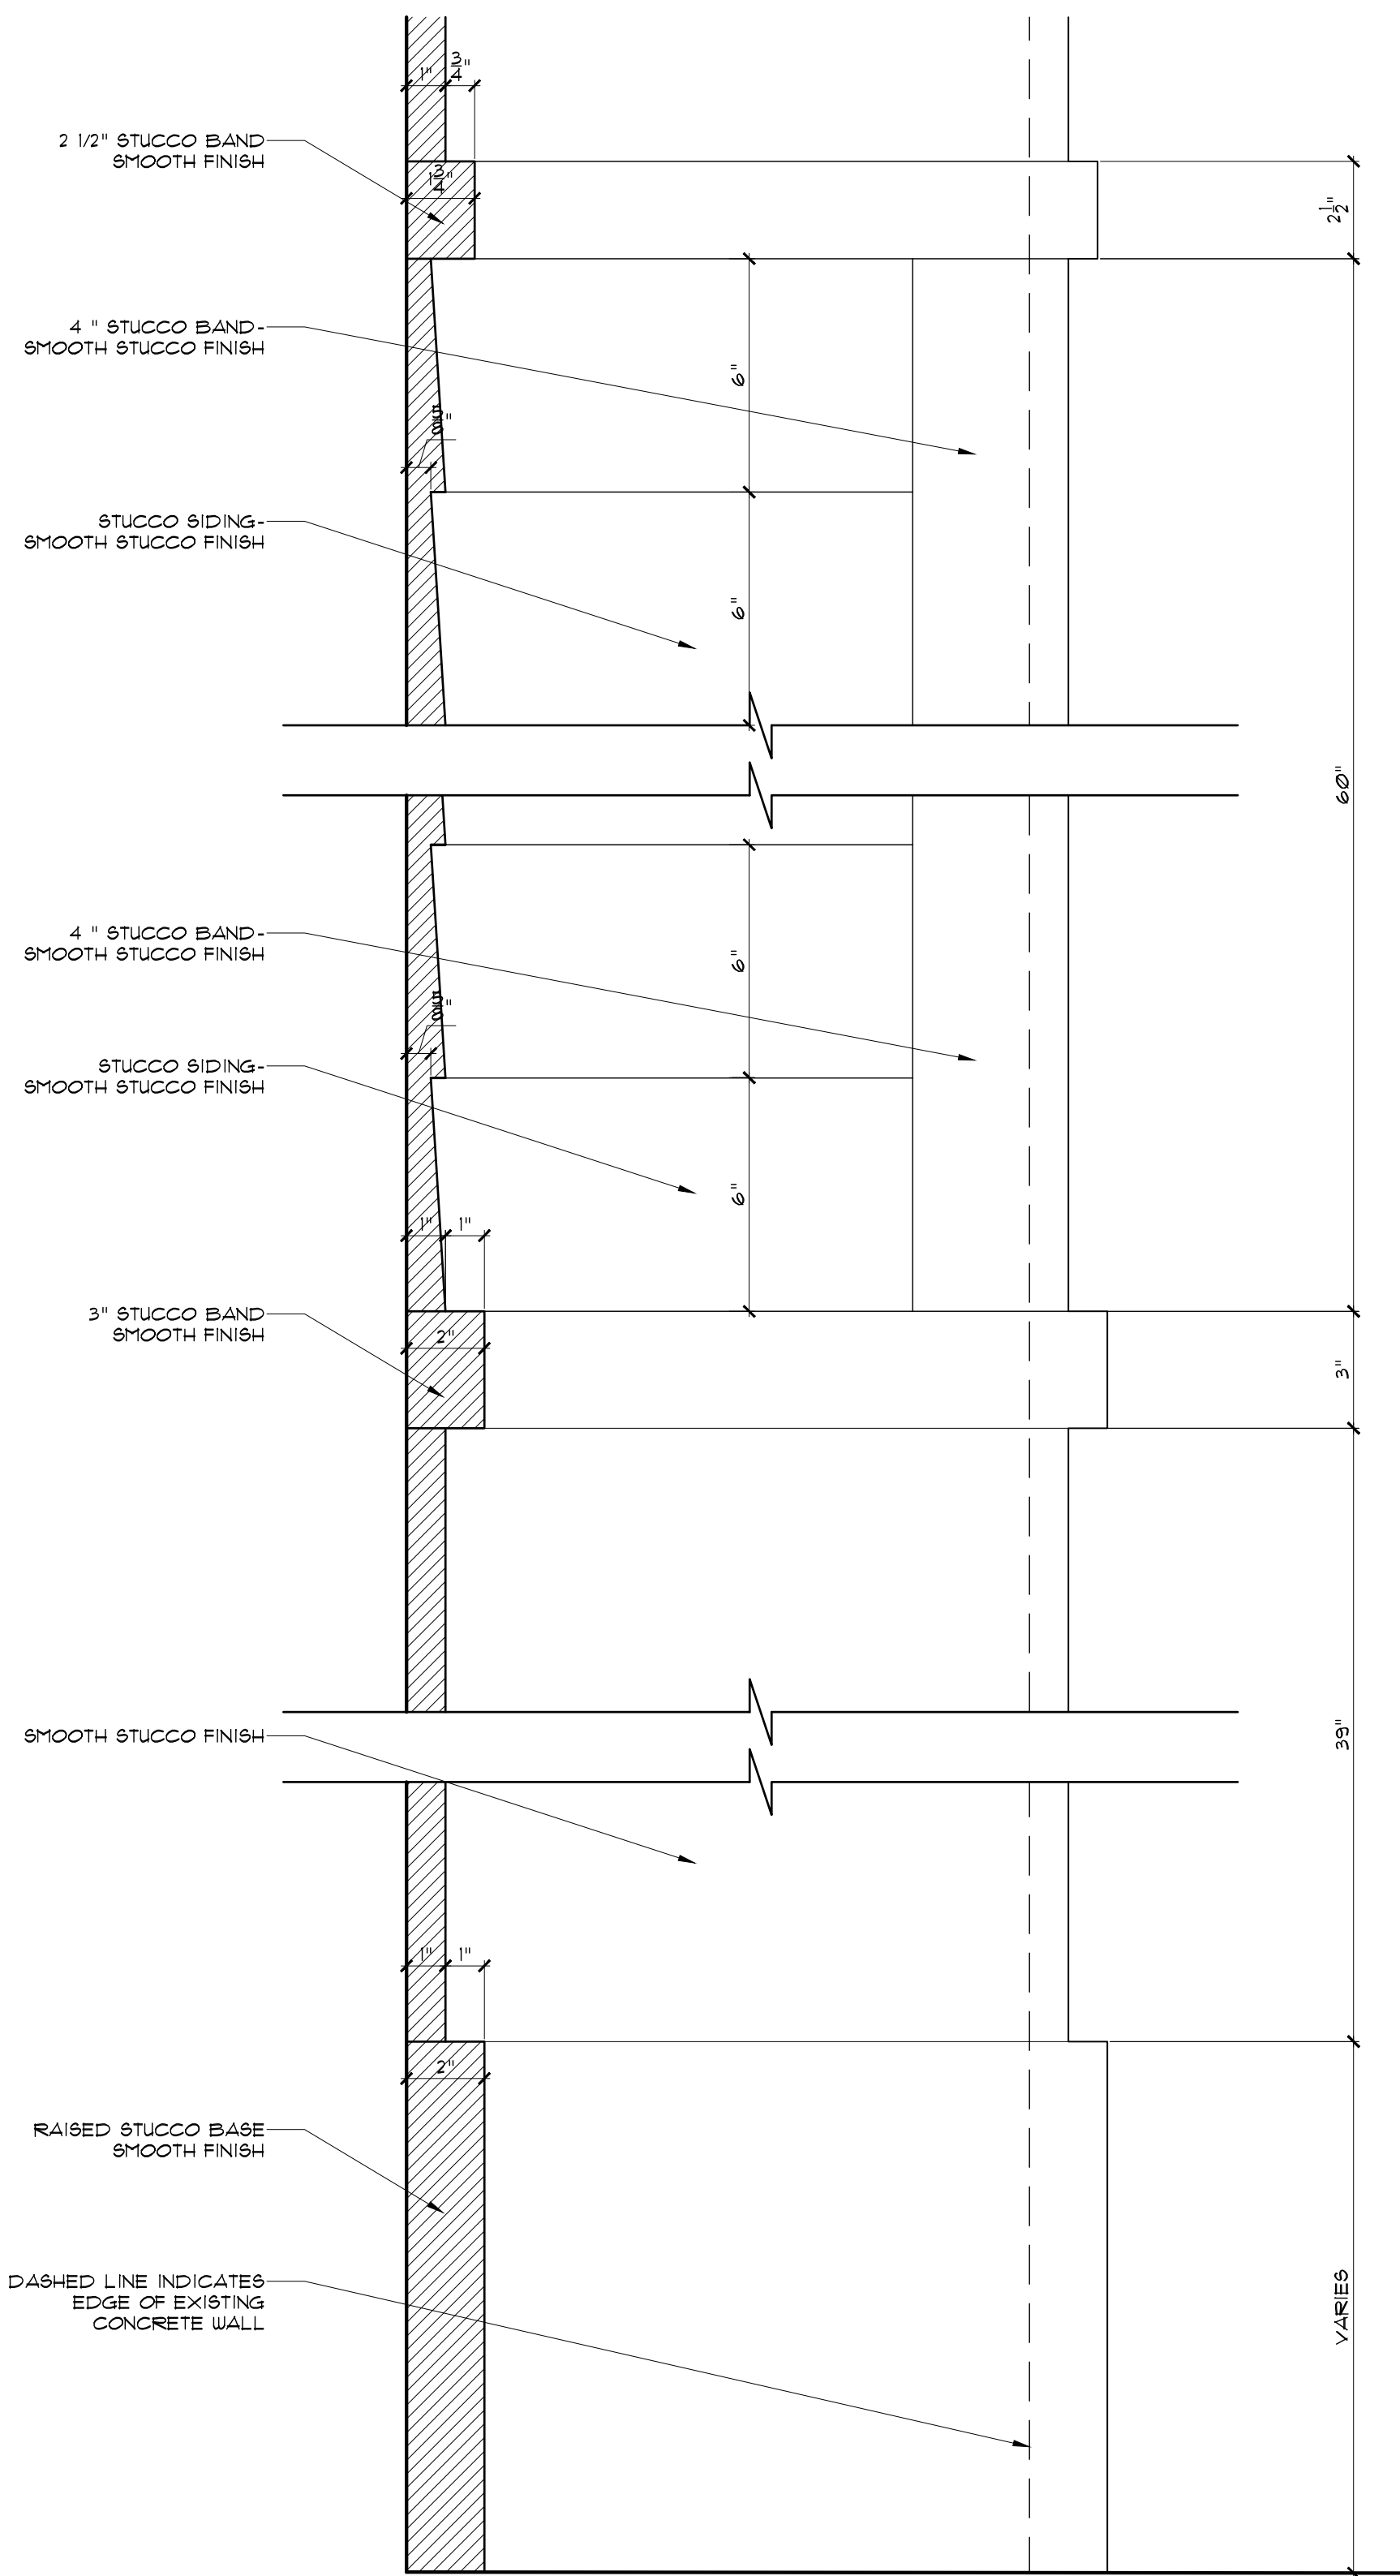


06 TYPICAL SIDING DETAIL 2
SCALE: 3" = 1'-0"

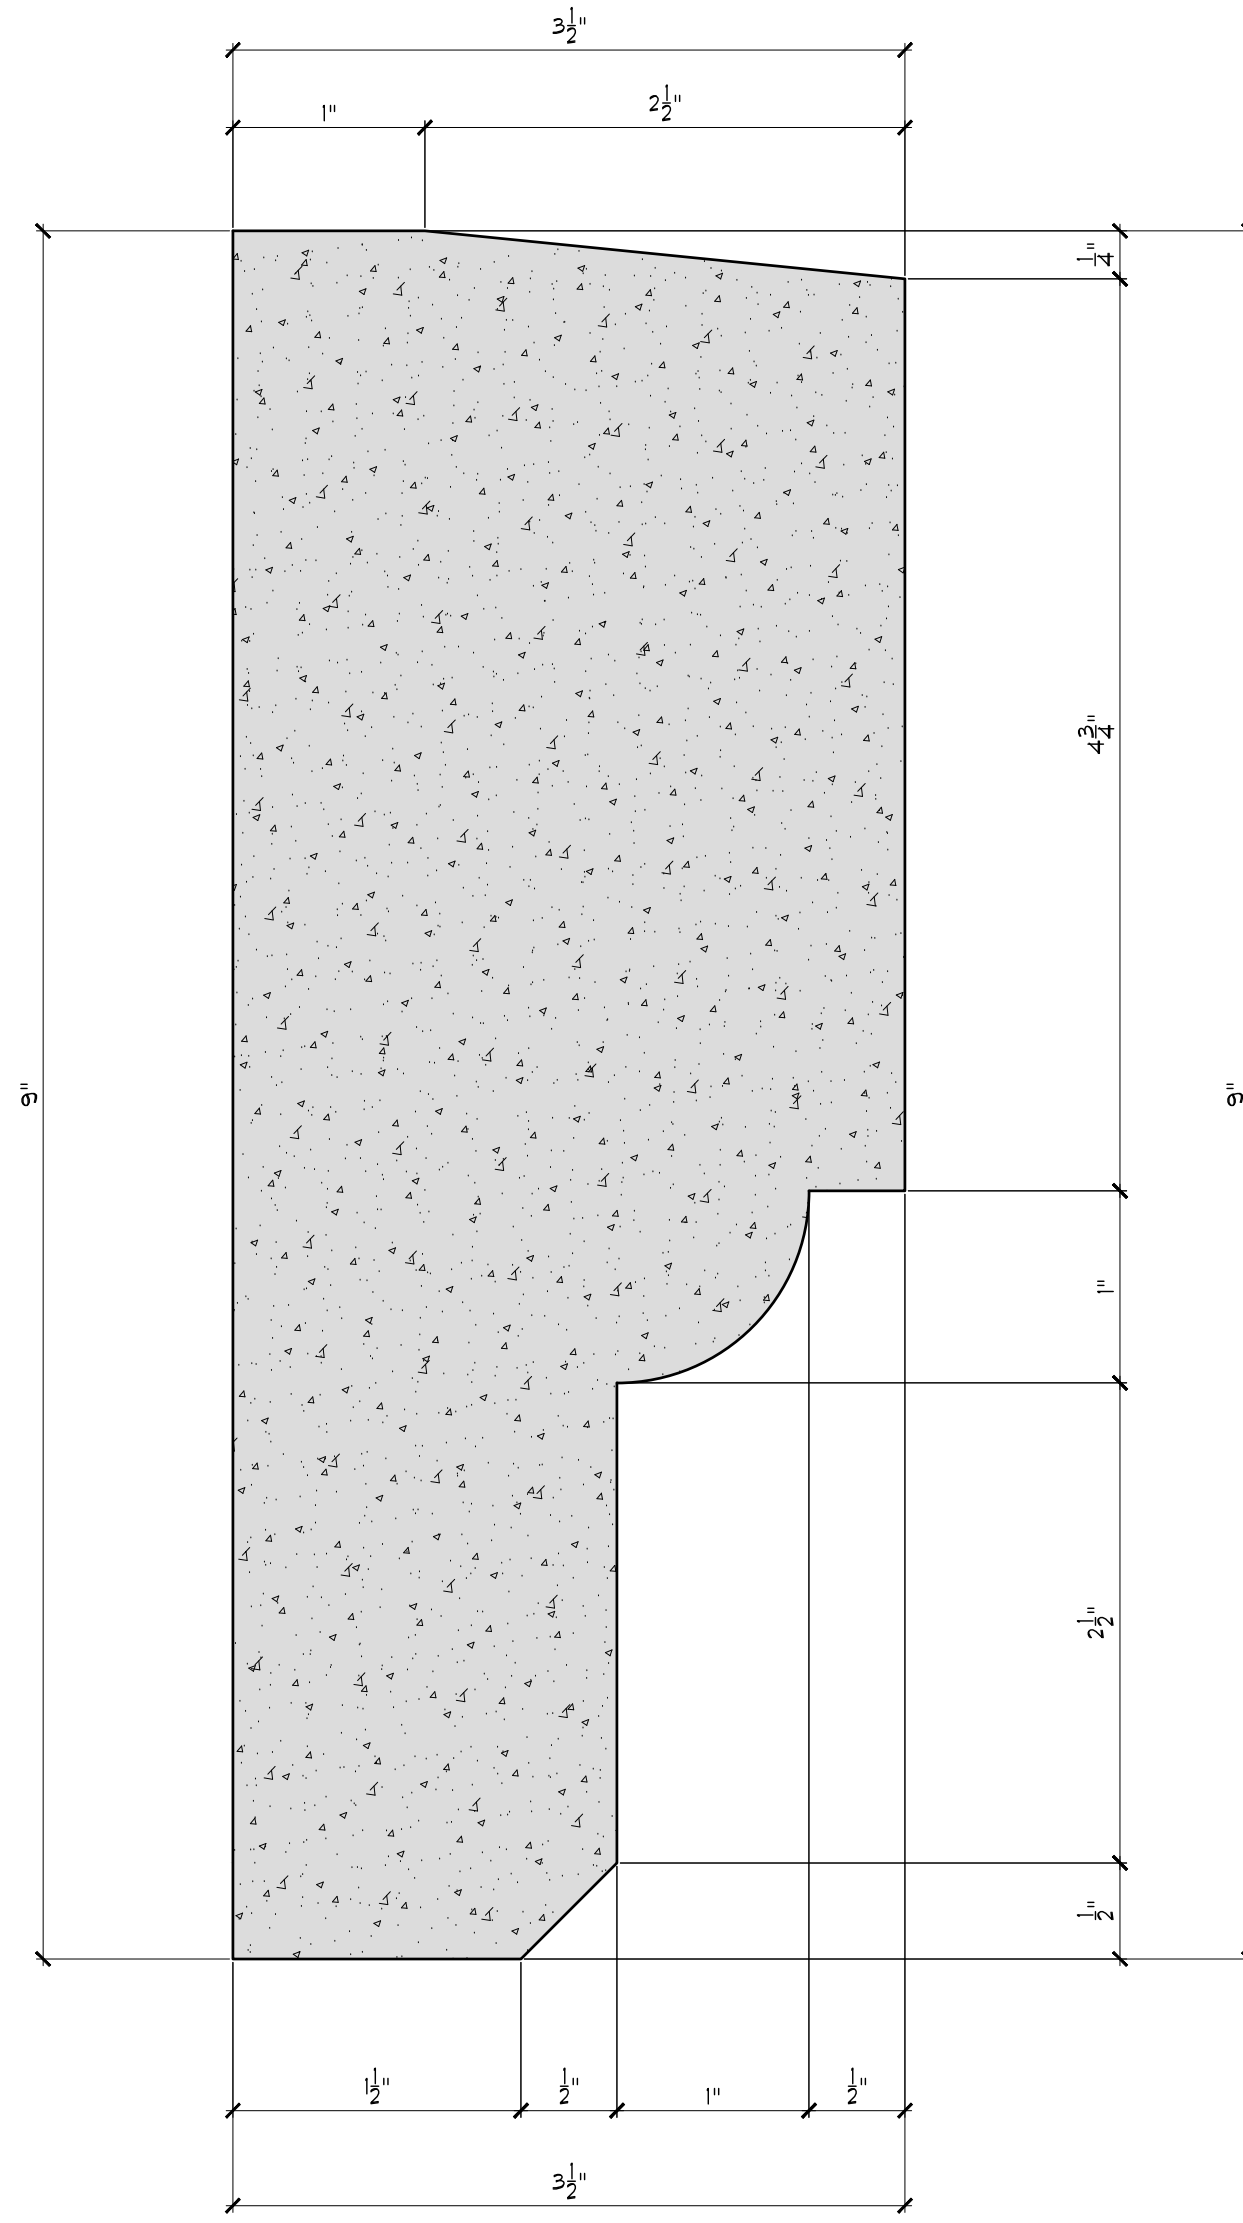


A PRECAST PROFILE A
FULL SCALE

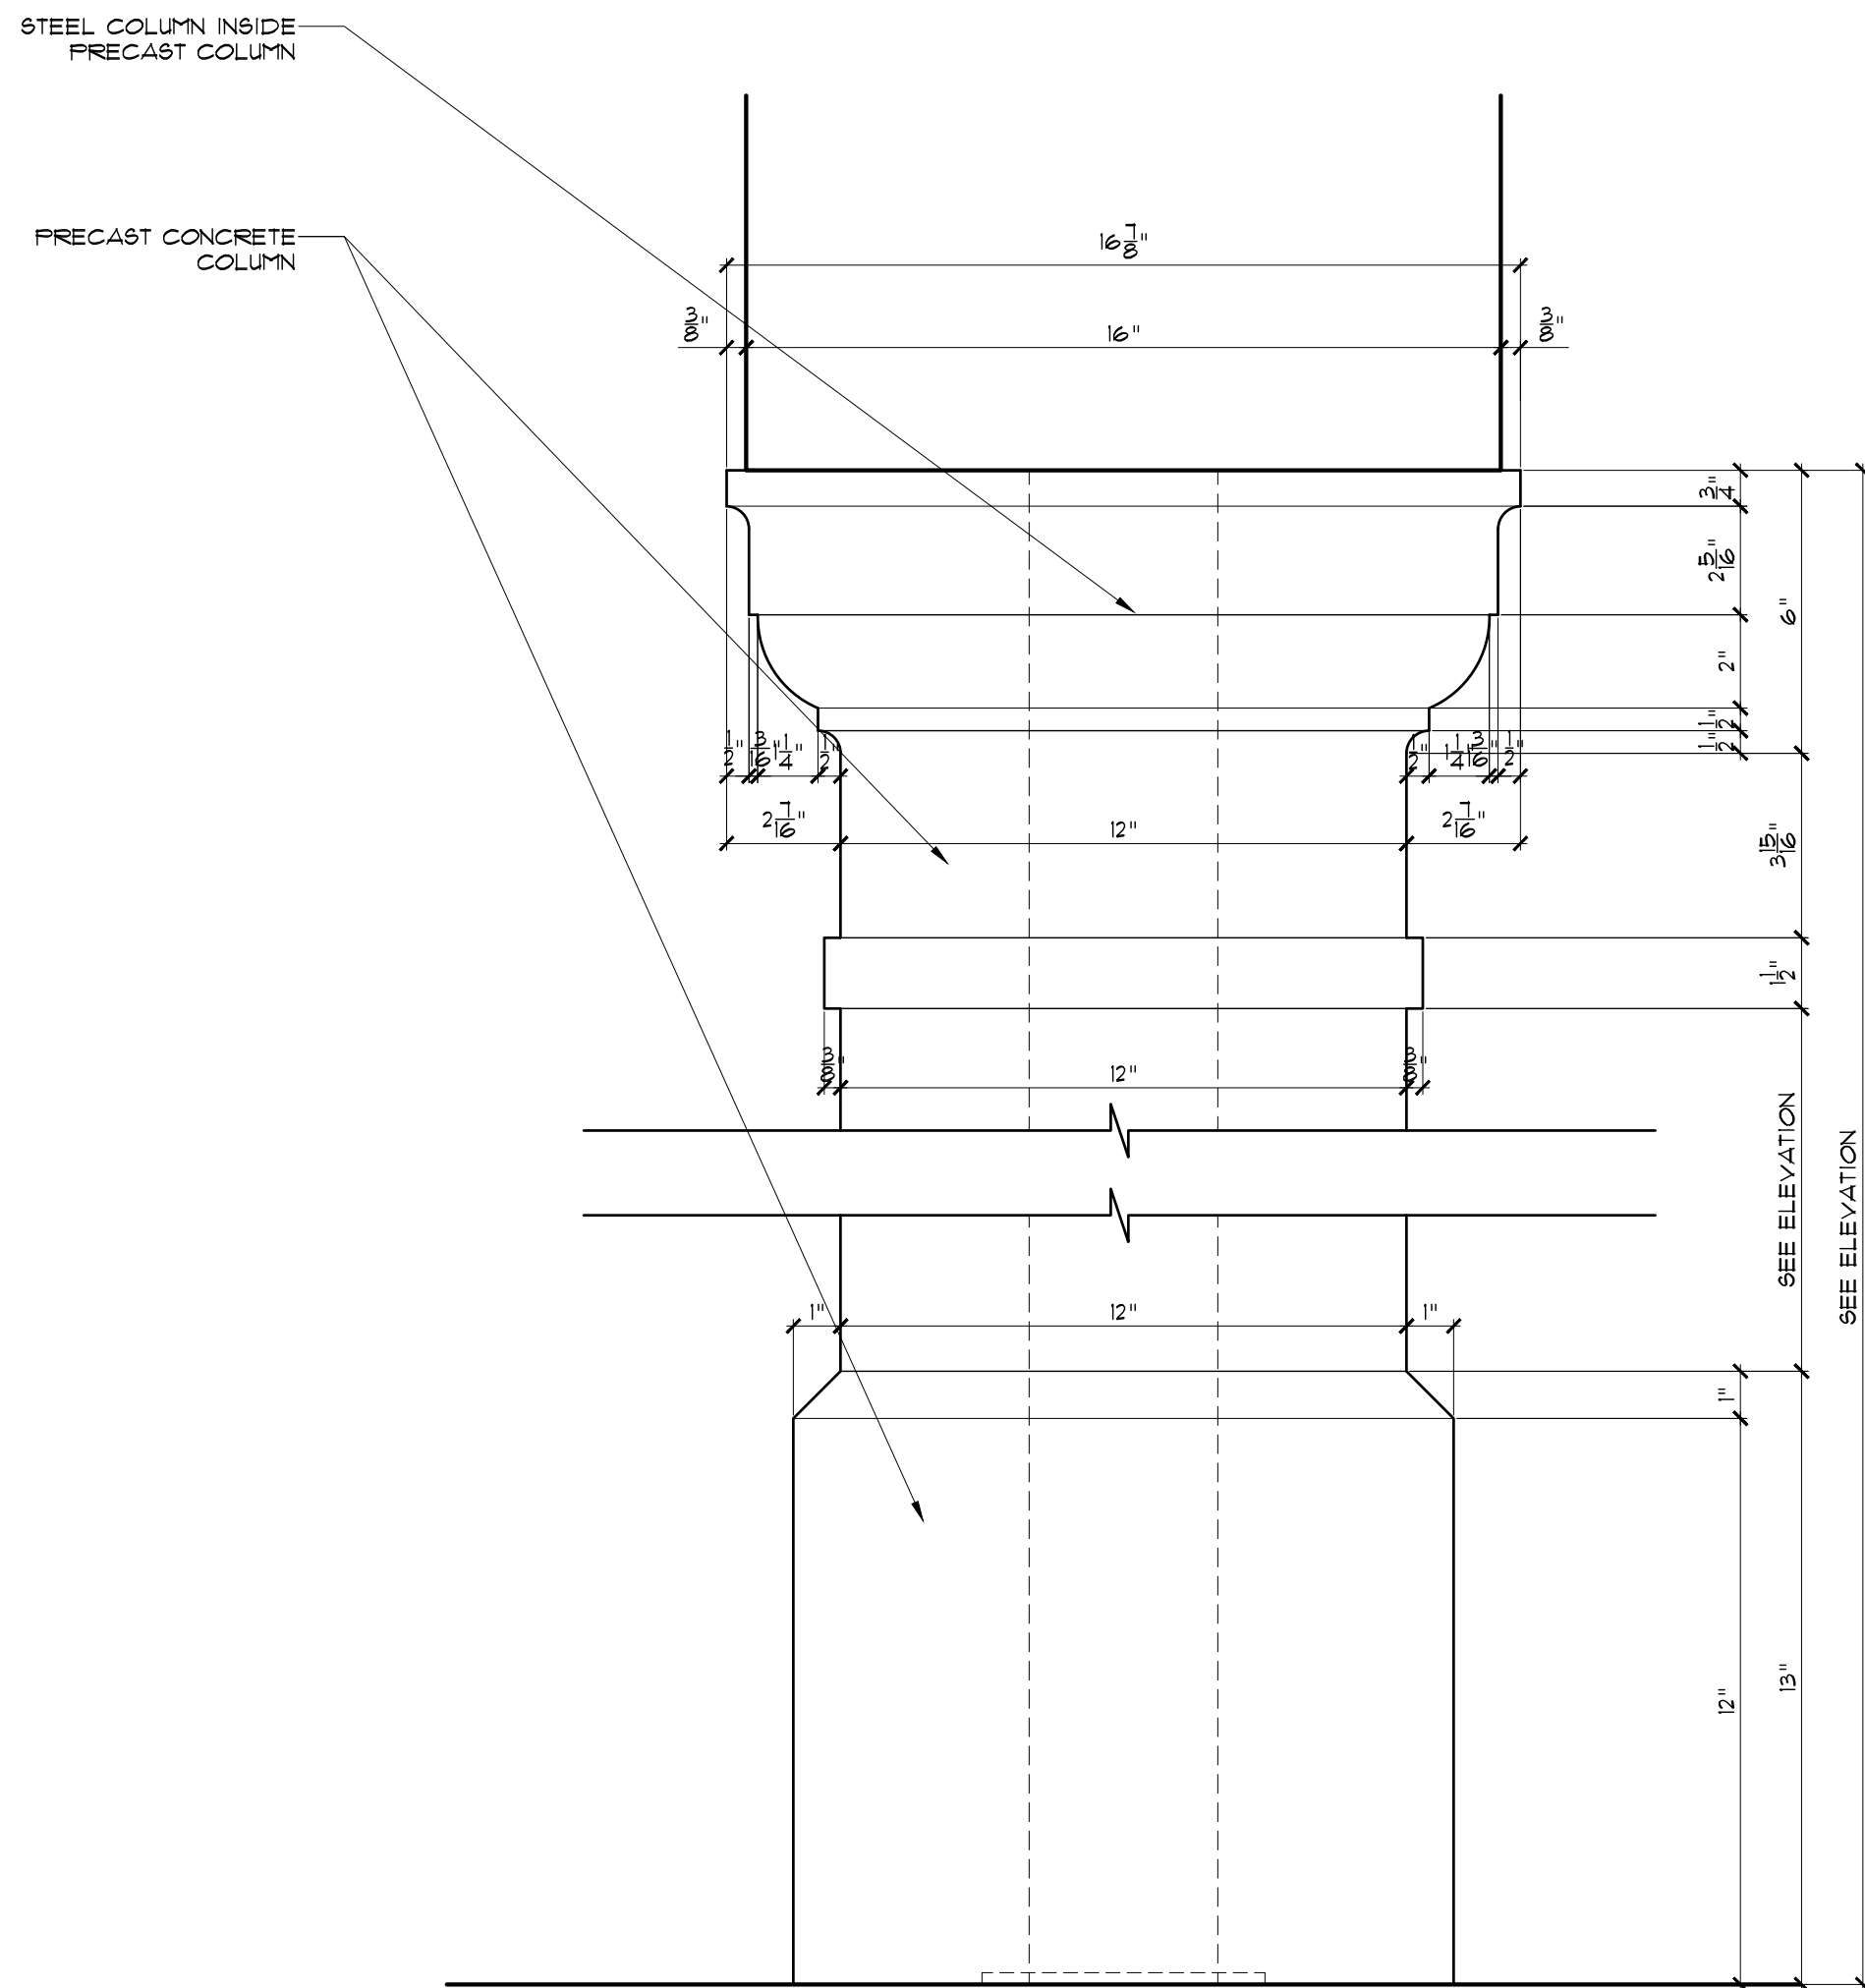

08 TYPICAL COLUMN DETAIL
SCALE: 3" = 1'-0"

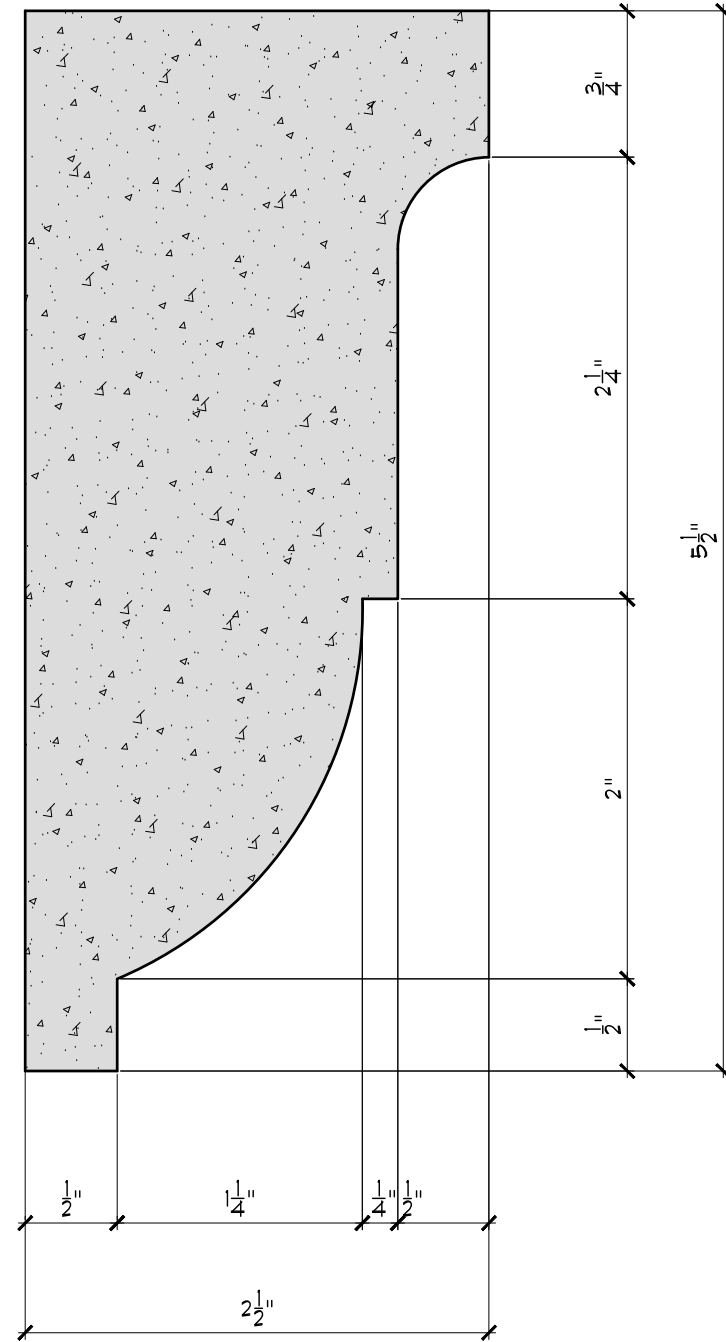

B PRECAST PROFILE B
FULL SCALE

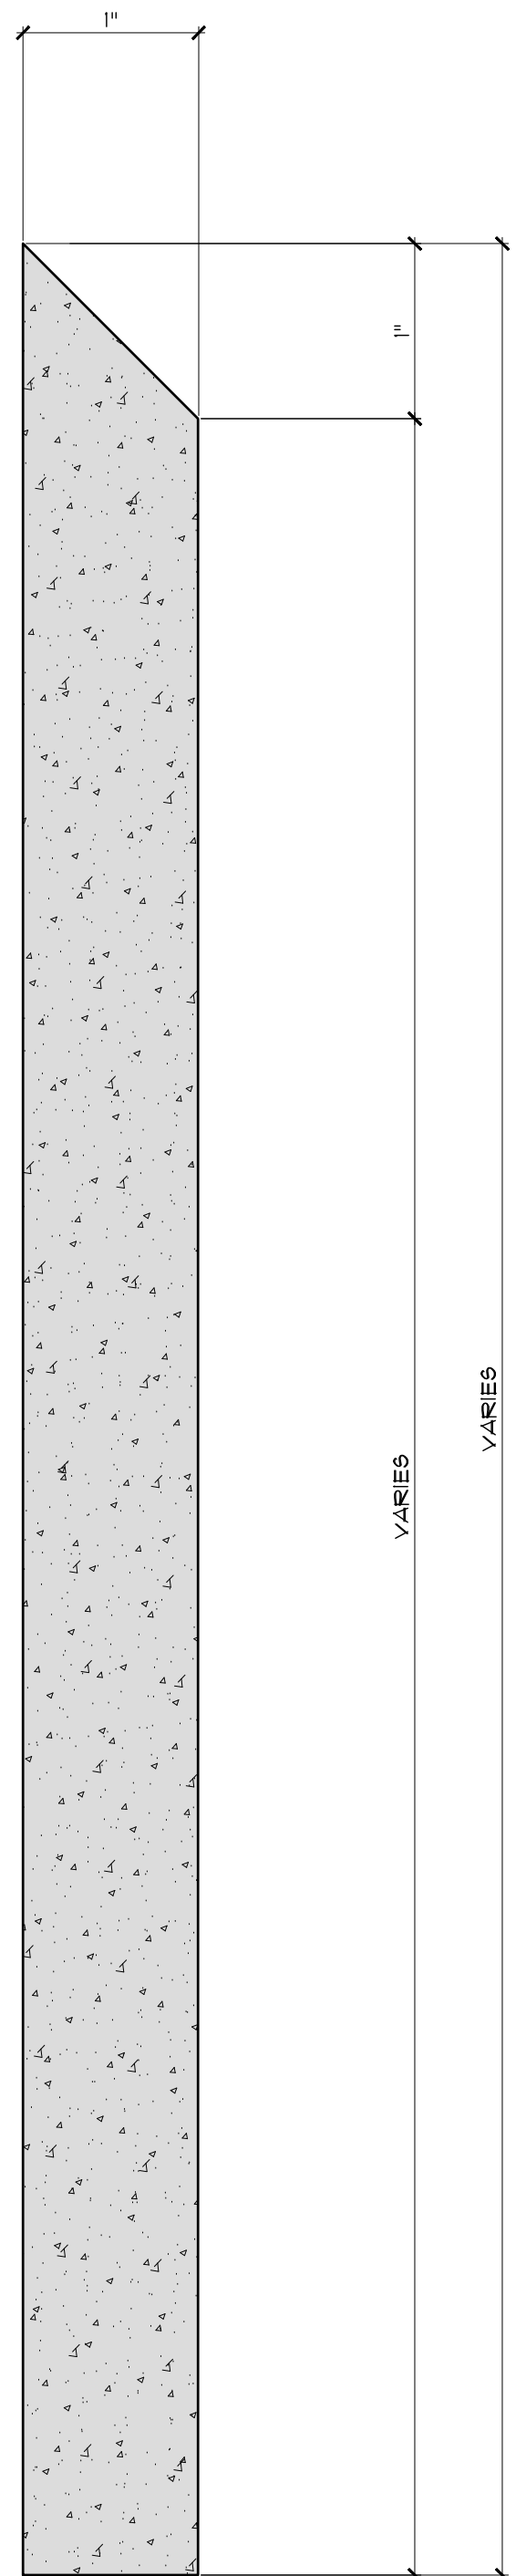

C PRECAST PROFILE C
FULL SCALE

NOTE : THIS DRAWING IS PROPERTY OF SV DESIGN, INC. AND IS NOT TO BE REPRODUCED OR COPIED IN WHOLE OR IN PART WITHOUT THE PRIOR WRITTEN CONSENT OF SV DESIGN, INC. THIS DRAWING IS TO BE USED FOR THE PROJECT AND SITE SPECIFICALLY IDENTIFIED HEREIN. THE SCALES ARE AS STATED. THE CONTRACTOR SHALL CAREFULLY REVIEW ALL DIMENSIONS AND CONDITIONS SHOWN AND IMMEDIATELY NOTIFY THE ARCHITECT AS TO ANY ERRORS, OMISSIONS, OR INCONSISTENCIES DISCOVERED. COPYRIGHT © SV DESIGN, INC.	CLIENT : ALBERT MILO 11901 SW 63RD AVE PINECREST, FL 33132	PROJECT INFORMATION : MILO RESIDENCE 11901 SW 63RD AVE PINECREST, FL 33156	ARCHITECT :  SV DESIGN, INC. 1900 CORAL WAY #301, MIAMI, FL 33145 T. 786.356.3799 F. 305.856.7478 www.svdesigninc.com	SEAL :	DRAWING INFORMATION : ISSUED 04.25.25	SHEET : A6.4
---	---	---	--	---------------	---	-----------------------------------

FINISH SCHEDULE :									
		FLOOR	CEILING	WALL	TRIM				
ROOM #	LOCATION	TILE	CONCRETE	PAINT - GYP	WOOD TAG	TILE			
		PAINT - GYP	WOOD TAG	TILE	WET AREA	PAINT - STUCCO	CASING	BASEBOARD	SHEDD
FIRST FLOOR									
100	PORCH	●	●	●	●	●	●	●	●
101	FOYER	●	●	●	●	●	●	●	●
102	LIBRARY	●	●	●	●	●	●	●	●
103	STUDY	●	●	●	●	●	●	●	●
104	STAIR HALL	●	●	●	●	●	●	●	●
105	GALLERY	●	●	●	●	●	●	●	●
106	GREAT ROOM	●	●	●	●	●	●	●	●
107	VESTIBULE	●	●	●	●	●	●	●	●
108	MASTER CORRIDOR	●	●	●	●	●	●	●	●
109	MASTER BEDROOM	●	●	●	●	●	●	●	●
110	MASTER BATH	●	●	●	●	●	●	●	●
110A & D	W.C.	●	●	●	●	●	●	●	●
110B	SHOWER	●	●	●	●	●	●	●	●
110C	STEAM ROOM	●	●	●	●	●	●	●	●
111	MASTER CLOSET	●	●	●	●	●	●	●	●
112	VESTIBULE	●	●	●	●	●	●	●	●
112A	STORAGE	●	●	●	●	●	●	●	●
113	CORRIDOR	●	●	●	●	●	●	●	●
114	LAUNDRY ROOM	●	●	●	●	●	●	●	●
115	2 CAR GARAGE	●	●	●	●	●	●	●	●
116	STAFF ROOM / GYM	●	●	●	●	●	●	●	●
117	STAFF BATH	●	●	●	●	●	●	●	●
118	POWDER ROOM	●	●	●	●	●	●	●	●
119	KITCHEN	●	●	●	●	●	●	●	●
120	FAMILY ROOM	●	●	●	●	●	●	●	●
121	PANTRY	●	●	●	●	●	●	●	●
122	CATERING KITCHEN	●	●	●	●	●	●	●	●
123	BBQ TERRACE	●	●	●	●	●	●	●	●
124	CABANA BATH	●	●	●	●	●	●	●	●
125	COVERED TERRACE	●	●	●	●	●	●	●	●
125	MASTER TERRACE	●	●	●	●	●	●	●	●
SECOND FLOOR									
201	STAIR HALL	●	●	●	●	●	●	●	●
202	LOFT	●	●	●	●	●	●	●	●
203	THEATER	●	●	●	●	●	●	●	●
204	POWDER	●	●	●	●	●	●	●	●
205	GALLERY	●	●	●	●	●	●	●	●
206	AV ROOM	●	●	●	●	●	●	●	●
207	CORRIDOR	●	●	●	●	●	●	●	●
208	LAUNDRY	●	●	●	●	●	●	●	●
209	VESTIBULE	●	●	●	●	●	●	●	●
210	BEDROOM 4	●	●	●	●	●	●	●	●
211	CLOSET 4	●	●	●	●	●	●	●	●
212	BATHROOM 4	●	●	●	●	●	●	●	●
213	BEDROOM 5	●	●	●	●	●	●	●	●
214	CLOSET 5	●	●	●	●	●	●	●	●
215	BATHROOM 5	●	●	●	●	●	●	●	●
216	CORRIDOR	●	●	●	●	●	●	●	●
217	VESTIBULE	●	●	●	●	●	●	●	●
218	BEDROOM 2	●	●	●	●	●	●	●	●
219	CLOSET 2	●	●	●	●	●	●	●	●
220	BATHROOM 2	●	●	●	●	●	●	●	●
221	BEDROOM 3	●	●	●	●	●	●	●	●
222	BATHROOM 3	●	●	●	●	●	●	●	●
223	CLOSET 3	●	●	●	●	●	●	●	●
NOTE:									
1. WALL, CEILING FINISHES HAVE FLAME SPREAD INDEX NOT GREATER THAN 200 PER R302.9.1 AND SMOKE DEVELOPED INDEX NOT GREATER THAN 450 PER R302.9.2.									
2. SHOWERS & BATHTUBS SHALL HAVE NON-ABSORBENT FLOOR & WALL FINISH UP TO 72" HEIGHT MIN. PER R307.2.3.									
3. CERAMIC/STONE TILE WALL FINISH IN TUB AND SHOWER AREAS SHALL HAVE CEMENT FIBER OR GLASS MAT BACKING BOARD PER R702.4.24									
4. ALL INTERIOR FINISHES TO EMIT LOW TO ZERO VOC'S									
GENERAL NOTES:									
TILE - OWNER TO SELECT, TILE AT ALL WET AREAS IN BATHROOMS									
PAINT - OWNER TO SELECT COLORS - CEILING, WHITE, LATEX, FLAT - WALLS: LATEX, SATIN, TBM, ALKO SATIN IMPERO OR EQUAL									
TRIM - OWNER TO SELECT PROFILES, PAINT - GRADE									
CLOSETS IN BEDROOMS TO BE FINISHED THE SAME AS BEDROOMS UNLESS OTHERWISE NOTED.									
NOTE:									
DOCUMENTATION OF COMPLIANCE WITH THE FOLLOWING SHALL BE PROVIDED AS AN AFFIDAVIT SIGNED BY THE GENERAL CONTRACTOR PRIOR TO ISSUANCE OF TOO OR CO BY THE CITY OF PINECREST:									
1. USAGE OF TANKLESS WATER HEATERS									
2. AIR CONDITIONING SYSTEMS WITH MINIMUM 15 SEER AND R410A REFRIGERANT									
3. ALL INTERIOR FINISHES HAVE LOW TO NO V.O.C.									

EXTERIOR OPENING SCHEDULE :																		
TAG	ROOM #	LOCATION	TYPE	SQ.FT.	WIDTH	HEIGHT	MATL	FINISH	SINGLE WINDOW	DOUBLE WINDOW	MULTIPLE TRANSOM LOW	DOUBLE TRANSOM	DOOR	MANUF	HINGE/ACT	ASSEMBLY	NOA / FL APPROVAL	HARDWARE
FIRST FLOOR																		
101	111	MASTER CLOSET	VII	35.00 SF	60"	84"	ALUM	WHITE	●	●				ESW	LH-RH	FX, CMT, TR	NOA 24-1007.07 , 20-1116.01 , 24-0312.06	
102	102	LIBRARY	XII	75.00 SF	72"	120"	ALUM	WHITE					● ●	ESW	LH-RH	FD, TR	NOA 23-0724.12	
103	102	LIBRARY	VII	35.00 SF	60"	84"	ALUM	WHITE	●	●				ESW	LH-RH	FX, CMT, TR	NOA 24-1007.07 , 20-1116.01 , 24-0312.06	
104	101	FOYER	XIII	58.33 SF	72"	120"	WOOD	STAIN					●	SIGNATURE	LH-RH	FD	FL 17222	
105	103	STUDY	VII	35.00 SF	60"	84"	ALUM	WHITE	●	●				ESW	LH-RH	FX, CMT, TR	NOA 24-1007.07 , 20-1116.01 , 24-0312.06	
106	114	LAUNDRY ROOM	VI	17.50 SF	30"	84"	ALUM	WHITE	●	●				ESW	LH	FX, CMT, TR	NOA 24-1007.07 , 20-1116.01 , 24-0312.06	
107	114	LAUNDRY ROOM	VI	17.50 SF	30"	84"	ALUM	WHITE	●	●				ESW	LH	FX, CMT, TR	NOA 24-1007.07 , 20-1116.01 , 24-0312.06	
108	115	GARAGE	VIII	52.50 SF	90"	84"	ALUM	WHITE	●	●				ESW	LH, FX, RH	FX, CMT, TR	NOA 24-1007.07 , 20-1116.01 , 24-0312.06	
109	115	GARAGE	VI	17.50 SF	30"	84"	ALUM	WHITE	●	●				ESW	RH	FX, CMT, TR	NOA 24-1007.07 , 20-1116.01 , 24-0312.06	
110	115	GARAGE	XIV	81.00 SF	108"	108"	ALUM	WHITE			●			HAAS		OVERHEAD	FL 17430	
111	115	2 CAR GARAGE	XIV	81.00 SF	108"	108"	ALUM	WHITE			●			HAAS		OVERHEAD	FL 17430	
112	115	2 CAR GARAGE	XI	27.50 SF	36"	110"	ALUM	WHITE			●			ESW	RH	FD	NOA 23-0724.12	
113	116	STAFF ROOM / GYM	VII	35.00 SF	60"	84"	ALUM	WHITE	●	●				ESW	LH-RH	FX, CMT, TR	NOA 24-1007.07 , 20-1116.01 , 24-0312.06	
114	122	CATERING KITCHEN	XI	23.75 SF	36"	96"	ALUM	WHITE				●		ESW	RH	FD	NOA 23-0724.12	
115	119	KITCHEN	VIII	52.50 SF	90"	84"	ALUM	WHITE		● ●				ESW	LH, FX, RH	FX, CMT, TR	NOA 24-1007.07 , 20-1116.01 , 24-0312.06	
116	120	FAMILY ROOM	VII	35.00 SF	60"	84"	ALUM	WHITE	●	●				ESW	LH-RH	FX, CMT, TR	NOA 24-1007.07 , 20-1116.01 , 24-0312.06	
117	124	CABANA BATH	VI	17.50 SF	30"	84"	ALUM	WHITE	●	●				ESW	LH	FX, CMT, TR	NOA 24-1007.07 , 20-1116.01 , 24-0312.06	
118	124	CABANA BATH	XI	30.00 SF	36"	96"	ALUM	WHITE				●		ESW	LH	FD	NOA 23-0724.12	
119	120	FAMILY ROOM	XII	58.33 SF	72"	120"	ALUM	WHITE					● ●	ESW	LH-RH	FD, TR	NOA 24-1007.07 , 20-1116.01 , 24-0312.06	
120	120	FAMILY ROOM	XII	58.33 SF	72"	120"	ALUM	WHITE					● ●	ESW	LH-RH	FD, TR	NOA 24-1007.07 , 20-1116.01 , 24-0312.06	
121	120	FAMILY ROOM	X	101.67 SF	120"	120"	ALUM	WHITE					●	ESW		SGD	NOA 23-0918.06	
122	106	GREAT ROOM	X	101.67 SF	120"	120"	ALUM	WHITE					●	ESW		SGD	NOA 23-0918.06	
123	106	GREAT ROOM	XII	75.00 SF	72"	120"	ALUM	WHITE					● ●	ESW	LH-RH	FD, TR	NOA 23-0724.12	
124	106	GREAT ROOM	X	101.67 SF	120"	120"	ALUM	WHITE					●	ESW		SGD	NOA 23-0918.06	
125	109	MASTER BEDROOM	VI	17.50 SF	30"	84"	ALUM	WHITE				●		ESW	LH	FX, CMT, TR	NOA 24-1007.07 , 20-1116.01 , 24-0312.06	
126	109	MASTER BEDROOM	XII	75.00 SF	72"	120"	ALUM	WHITE				● ●		ESW	LH-RH	FD, TR	NOA 23-0724.12	
127	109	MASTER BEDROOM	VI	17.50 SF	30"	84"	ALUM	WHITE	●	●				ESW	RH	FX, CMT, TR	NOA 24-1007.07 , 20-1116.01 , 24-0312.06	
128	109	MASTER BEDROOM	VI	17.50 SF	30"	84"	ALUM	WHITE	●	●				ESW	LH	FX, CMT, TR	NOA 24-1007.07 , 20-1116.01 , 24-0312.06	
129	109	MASTER BEDROOM	VI	17.50 SF	30"	84"	ALUM	WHITE	●	●				ESW	RH	FX, CMT, TR	NOA 24-1007.07 , 20-1116.01 , 24-0312.06	
130	110A	W.C.	IX	3.75 SF	18"	30"	ALUM	WHITE	●	●				ESW	RH	CMT	NOA 20-1116.01	
131	110B	SHOWER	VI	35.00 SF	30"	84"	ALUM	WHITE	●	●				ESW	LH	FX, CMT, TR	NOA 24-1007.07 , 20-1116.01 , 24-0312.06	
132	110B	SHOWER	VI	35.00 SF	30"	84"	ALUM	WHITE	●	●				ESW	RH	FX, CMT, TR	NOA 24-1007.07 , 20-1116.01 , 24-0312.06	
133	110C	STEAM	VI	35.00 SF	30"	84"	ALUM	WHITE	●	●				ESW	LH	FX, CMT, TR	NOA 24-1007.07 , 20-1116.01 , 24-0312.06	
134	110D	W.C.	IX	3.75 SF	18"	30"	ALUM	WHITE	●	●				ESW		CMT (FIXED)	NOA 20-1116.01	
135	111	MASTER CLOSET	VI	17.50 SF	30"	84"	ALUM	WHITE	●	●				ESW	LH	FX, CMT, TR	NOA 24-1007.07 , 20-1116.01 , 24-0312.06	
SECOND FLOOR																		
201	213	BEDROOM 5	I	12.50 SF	30"	60"	ALUM	WHITE	●					ESW	LH	CMT	NOA 24-1007.07	
202	213	BEDROOM 5	I	25.00 SF	60"	60"	ALUM	WHITE	●					ESW	RH	CMT	NOA 24-1007.07	
203	215	BATHROOM 5	I	12.50 SF	30"	60"	ALUM	WHITE	●					ESW	RH	CMT	NOA 24-1007.07	
204	203	THEATER	I	12.50 SF	30"	60"	ALUM	WHITE	●					ESW	LH	CMT	NOA 24-1007.07	
205	203	THEATER	IV	37.50 SF	90"	60"	ALUM	WHITE	●					ESW	LH, FX, RH	CMT	NOA 24-1007.07 , 20-1116.01 , 24-0312.06	
206	202	LOFT	II	25.00 SF	60"	60"	ALUM	WHITE	●					ESW	LH-RH	CMT	NOA 24-1007.07 , 24-0312.06	
207	202	LOFT	IV	37.50 SF	90"	60"	ALUM	WHITE	●					ESW	LH, FX, RH	CMT	NOA 24-1007.07 , 20-1116.01 , 24-0312.06	
208	202	LOFT	I	12.50 SF	30"	60"	ALUM	WHITE	●					ESW	RH	CMT	NOA 24-1007.07	
209	222	BATHROOM 3	I	12.50 SF	30"	60"	ALUM	WHITE	●					ESW	LH	CMT	NOA 24-1007.07	
210	221	BEDROOM 3	I	12.50 SF	30"	60"	ALUM	WHITE	●					ESW	LH	CMT	NOA 24-1007.07	
211	221	BEDROOM 3	I	12.50 SF	30"	60"	ALUM	WHITE	●					ESW	RH	CMT	NOA 24-1007.07	
212	221	BEDROOM 3	I	12.50 SF	30"	60"	ALUM	WHITE	●					ESW	LH	CMT	NOA 24-1007.07	
213	221	BEDROOM 3	I	12.50 SF	30"	60"	ALUM	WHITE	●					ESW	RH	CMT	NOA 24-1007.07	
214	223	CLOSET 3	IX	3.75 SF	18"	30"	ALUM	WHITE	●					ESW		CMT (FIXED)	NOA 20-1116.01	
215	219	CLOSET 2	IX	3.75 SF	18"	30"	ALUM	WHITE	●					ESW		CMT (FIXED)	NOA 20-1116.01	
216	218	BEDROOM 2	I	12.50 SF	30"	60"	ALUM	WHITE	●					ESW	LH	CMT	NOA 24-1007.07	
217	218	BEDROOM 2	I	12.50 SF	30"	60"	ALUM	WHITE	●					ESW	RH	CMT	NOA 24-1007.07	
218	218	BEDROOM 2	I	12.50 SF	30"	60"	ALUM	WHITE	●					ESW	LH-RH	CMT	NOA 24-1007.07	
219	218	BEDROOM 2	II	25.00 SF	60"	60"	ALUM	WHITE	●					ESW	LH-RH	CMT	NOA 24-1007.07 , 24-0312.06	
220	220	BATHROOM 2	I	12.50 SF	30"	60"	ALUM	WHITE	●					ESW	RH	CMT	NOA 24-1007.07	
221	106	GREAT ROOM	V	37.50 SF	90"	60"	ALUM	WHITE	●					ESW		CMT (FIXED)	NOA 20-1116.01 , 24-0312.06	
222	106	GREAT ROOM	III	25.00 SF	60"	60"	ALUM	WHITE	●					ESW		CMT (FIXED)	NOA 20-1116.01 , 24-0312.06	
223	106	GREAT ROOM	V	37.50 SF	90"	60"	ALUM	WHITE	●					ESW		CMT (FIXED)	NOA 20-1116.01 , 24-0312.06	
224	212	BATHROOM 4	I	12.50 SF	30"	60"	ALUM	WHITE	●					ESW	LH	CMT	NOA 24-1007.07	
225	210	BEDROOM 4	II	37.50 SF	60"	60"	ALUM	WHITE	●					ESW	LH-RH	CMT	NOA 24-1007.07 , 24-0312.06	
226	210	BEDROOM 4	I	12.50 SF	30"	60"	ALUM	WHITE	●					ESW	RH	CMT	NOA 24-1007.07	
227	210	BEDROOM 4	I	12.50 SF	30"	60"	ALUM	WHITE	●					ESW	LH	CMT	NOA 24-1007.07	
228	210	BEDROOM 4	I	12.50 SF	30"	60"	ALUM	WHITE	●					ESW	RH	CMT	NOA 24-1007.07	
229	211	CLOSET 4	IX	3.75 SF	18"	30"	ALUM	WHITE	●					ESW		CMT (FIXED)	NOA 20-1116.01	
230	214	CLOSET 5	IX	3.75 SF	18"	30"	ALUM	WHITE	●					ESW		CMT (FIXED)	NOA 20-1116.01	
231	213	BEDROOM 5	I	12.50 SF	30"	60"	ALUM	WHITE	●					ESW	LH	CMT	NOA 24-1007.07	
232	213	BEDROOM 5	I	12.50 SF	30"	60"	ALUM	WHITE	●					ESW	RH	CMT	NOA 24-1007.07	
EXTERIOR OPENING NOTES:																		
FD FRENCH DOOR																		
SL SLIDE LITE																		
SBD SLIDING GLASS DOOR																		
MGB MULL BAR																		
FBC SECTION 1005 - EMERGENCY ESCAPE AND RESCUE OPENING SHALL HAVE A SILL HEIGHT NOT TO EXCEED 44" AFF. MIN. NET CLEAR OPENING: HEIGHT 24", WIDTH 20" MIN. NET CLEAR OPENING AREA: 5.7 SF. GROUND FLOOR: 5.0 SF.																		
GLASS NOTE:																		
FBC R308.4.2/R308.3.1 EXTERIOR GLASS DOORS SHALL BE CATEGORY I SAFETY GLAZING																		
FBC R308.4.2 GLAZING ADJACENT TO DOORS (WITHIN 24" OF DOOR EDGES IN CLOSED POSITION, WHERE PRIVACY IS LESS THAN 60" ABOVE FLOOR) SHALL BE CATEGORY II SAFETY GLAZING																		
FBC R308.6 GLAZING ADJACENT TO STAIRS SHALL BE CATEGORY I GLAZING																		
FBC R308.4.2/R308.3.1 EXTERIOR GLASS DOORS SHALL BE CATEGORY I SAFETY GLAZING																		
FBC R308.4.2 GLAZING ADJACENT TO DOORS (WITHIN 24" OF DOOR EDGES IN CLOSED POSITION, WHERE PRIVACY IS LESS THAN 60" ABOVE FLOOR) SHALL BE CATEGORY II SAFETY GLAZING																		
FBC R308.6 GLAZING ADJACENT TO STAIRS SHALL BE CATEGORY I GLAZING																		

INTERIOR DOOR SCHEDULE :

TAG	ROOM #	LOCATION	TYPE	WIDTH	HEIGHT	THICKNESS	MATL	JAMB	FINISH	SINGLE	DOUBLE	BACK	SWING	REMARKS	HARDWARE
		FIRST FLOOR													
(01)	103	STUDY	D	5'-0"	8'-0"	1-3/4"	WOOD	WOOD	PAINT	●	●		LH-RH		PS, FB
(02)	102	LIBRARY	D	5'-0"	8'-0"	1-3/4"	WOOD	WOOD	PAINT	●	●		LH-RH		PS, FB
(03)	107	VESTIBULE (AHU - 3 & 4)	C	4'-0"	8'-0"	1-3/4"	WOOD	WOOD	PAINT	●	●		LH-RH		DM, RL
(04)	108	MASTER CORRIDOR	A	2'-10"	8'-0"	1-3/4"	WOOD	WOOD	PAINT	●	●		LH		PR
(05)	110	MASTER BATH	B	3'-0"	8'-0"	1-3/4"	WOOD	WOOD	PAINT	●	●		--		PR
(06)	110A	W.C.	A	2'-4"	8'-0"	1-3/4"	WOOD	WOOD	PAINT	●	●		RH		PR
(07)	110B	SHOWER	E	2'-2"	VIF	--	GLASS	--	--	●	●		--	SEE GLASS NOTES BELOW	PS
(08)	110C	SHOWER	E	2'-2"	VIF	--	GLASS	--	--	●	●		--	SEE GLASS NOTES BELOW	PS
(09)	110D	W.C.	A	2'-4"	8'-0"	1-3/4"	WOOD	WOOD	PAINT	●	●		LH		PR
(10)	111	MASTER CLOSET	B	3'-0"	8'-0"	1-3/4"	WOOD	WOOD	PAINT	●	●		--		PS
(11)	118	POWDER ROOM	A	2'-10"	8'-0"	1-3/4"	WOOD	WOOD	PAINT	●	●		RH		PR
(12)	113	CORRIDOR	A	2'-10"	8'-0"	1-3/4"	WOOD	WOOD	PAINT	●	●		RH		PS
(13)	112A	STORAGE	A	2'-10"	8'-0"	1-3/4"	WOOD	WOOD	PAINT	●	●		RH		PS
(14)	116	STAFF ROOM / GYM	A	2'-10"	8'-0"	1-3/4"	WOOD	WOOD	PAINT	●	●		RH		PR
(15)	116	STAFF ROOM / GYM	C	4'-0"	8'-0"	1-3/4"	WOOD	WOOD	PAINT	●	●		LH-RH		DM, RL
(16)	117	STAFF BATH	A	2'-10"	8'-0"	1-3/4"	WOOD	WOOD	PAINT	●	●		RH		PR
(17)	117	STAFF BATH	F	5'-2"	VIF	--	GLASS	--	--	●	●		--	SEE GLASS NOTES BELOW	SH
(18)	113	CORRIDOR (AHU - 1 & 2)	C	4'-0"	8'-0"	1-3/4"	WOOD	WOOD	PAINT	●	●		LH-RH		PS, FB
(19)	115	GARAGE	A	3'-0"	8'-0"	1-3/4"	WOOD	WOOD	PAINT	●	●		LH	SEE GARAGE DOOR NOTE BELOW	KL
(20)	114	LAUNDRY ROOM	A	2'-10"	8'-0"	1-3/4"	WOOD	WOOD	PAINT	●	●		RH		PS
(21)	122	CATERING KITCHEN	B	3'-4"	8'-0"	1-3/4"	WOOD	WOOD	PAINT	●	●		--		PS
(22)	121	PANTRY	B	3'-0"	8'-0"	1-3/4"	WOOD	WOOD	PAINT	●	●		--		PS
(23)	204	POWDER	A	2'-10"	8'-0"	1-3/4"	WOOD	WOOD	PAINT	●	●		LH		PR
(24)	203	THEATER	A	2'-10"	8'-0"	1-3/4"	WOOD	WOOD	PAINT	●	●		RH		PS
(25)	206	AV ROOM	A	2'-10"	8'-0"	1-3/4"	WOOD	WOOD	PAINT	●	●		RH		PS
(26)	207	CORRIDOR (AHU - 6)	A	2'-10"	8'-0"	1-3/4"	WOOD	WOOD	PAINT	●	●		LH		PS
(27)	213	BEDROOM 5	A	2'-10"	8'-0"	1-3/4"	WOOD	WOOD	PAINT	●	●		LH		PR
(28)	215	BATHROOM 5	A	2'-10"	8'-0"	1-3/4"	WOOD	WOOD	PAINT	●	●		RH		PR
(29)	215	BATHROOM 5	F	5'-4 1/2"	VIF	--	GLASS	--	--	●	●		--	SEE GLASS NOTES BELOW	SH
(30)	214	CLOSET 5	A	2'-10"	8'-0"	1-3/4"	WOOD	WOOD	PAINT	●	●		LH		PS
(31)	207	CORRIDOR (LINEN)	A	2'-10"	8'-0"	1-3/4"	WOOD	WOOD	PAINT	●	●		LH		PS
(32)	208	LAUNDRY	A	2'-10"	8'-0"	1-3/4"	WOOD	WOOD	PAINT	●	●		LH		PS
(33)	209	VESTIBULE	A	2'-10"	8'-0"	1-3/4"	WOOD	WOOD	PAINT	●	●		RH		PR
(34)	212	BATHROOM 4	A	2'-10"	8'-0"	1-3/4"	WOOD	WOOD	PAINT	●	●		LH		PR
(35)	212	BATHROOM 4	F	6'-0"	VIF	--	GLASS	--	--	●	●		--	SEE GLASS NOTES BELOW	SH
(36)	211	CLOSET 4	A	2'-10"	8'-0"	1-3/4"	WOOD	WOOD	PAINT	●	●		RH		PS
(37)	216	CORRIDOR (AHU - 5)	A	2'-4"	8'-0"	1-3/4"	WOOD	WOOD	PAINT	●	●		RH		PS
(38)	216	CORRIDOR (LINEN)	A	2'-4"	8'-0"	1-3/4"	WOOD	WOOD	PAINT	●	●		LH		PS
(39)	217	VESTIBULE	A	2'-10"	8'-0"	1-3/4"	WOOD	WOOD	PAINT	●	●		LH		PR
(40)	220	BATHROOM 2	A	2'-10"	8'-0"	1-3/4"	WOOD	WOOD	PAINT	●	●		RH		PR
(41)	220	BATHROOM 2	F	6'-0"	VIF	--	GLASS	--	--	●	●		--	SEE GLASS NOTES BELOW	SH
(42)	219	CLOSET 2	A	2'-10"	8'-0"	1-3/4"	WOOD	WOOD	PAINT	●	●		LH		PS
(43)	221	BEDROOM 3	A	2'-10"	8'-0"	1-3/4"	WOOD	WOOD	PAINT	●	●		RH		PS
(44)	222	BATHROOM 3	A	2'-10"	8'-0"	1-3/4"	WOOD	WOOD	PAINT	●	●		LH		PR
(45)	222	BATHROOM 3	F	5'-4 1/2"	VIF	--	GLASS	--	--	●	●		--	SEE GLASS NOTES BELOW	SH
(46)	223	CLOSET 3	A	2'-10"	8'-0"	1-3/4"	WOOD	WOOD	PAINT	●	●		PS		PS

HARDWARE NOTES:

PR PRIVACY
PS PASSAGE
KL KEYED LOCK
DB DEAD BOLT
DM DUMMY (P) = FULL DUMMY
SH SHOWER PULL
PP PUSH PLATE
PL PULL PLATE
KP KICK PLATE
CL CLOSER
RL ROLLER LATCH
CP CUP PULL
FL FLUSH BOLT

* HARDWARE MANUFACTURER TO BALDWIN OR EQUAL

GLASS:
FBC R4410.2.3.1.3.2 - DOORS, BATH AND SHOWER ENCLOSURES, AND SLIDING GLASS DOORS CONTAINING GLAZING MATERIAL GREATER THAN 9 SQUARE FEET IN SURFACE AREA SHALL BE CLASSIFIED AS CATEGORY II SAFETY GLAZING.


FBC R4410.2.8.1 & R308.4.5 - GLAZING WITHIN 60" OF FLOOR LEVEL IN WALLS SURROUNDING TUB OR SHOWER, & WITHIN 60" HORIZONTALLY FROM TUB OR SHOWER SHALL BE SAFETY GLAZING CAT. II.

SHOWER ACCESS MINIMUM CLEAR WIDTH OF 22" FBC R2708.1.1


GARAGE:
** MUST BE SOLID WOOD OR HONEY COMB CORE STEEL DOOR, MIN. OF 1-3/8" THICK, OR 20 MIN FIRE-RATED AND SELF-CLOSING.

NFPA 101:
24.2.4.4 - EVERY CLOSET DOOR LATCH SHALL BE SUCH THAT CHILDREN CAN OPEN THE DOOR FROM INSIDE THE CLOSET.


24.2.4.5 - EVERY BATHROOM DOOR SHALL BE DESIGNED TO ALLOW OPENING FROM THE OUTSIDE DURING AN EMERGENCY WHEN LOCKED.

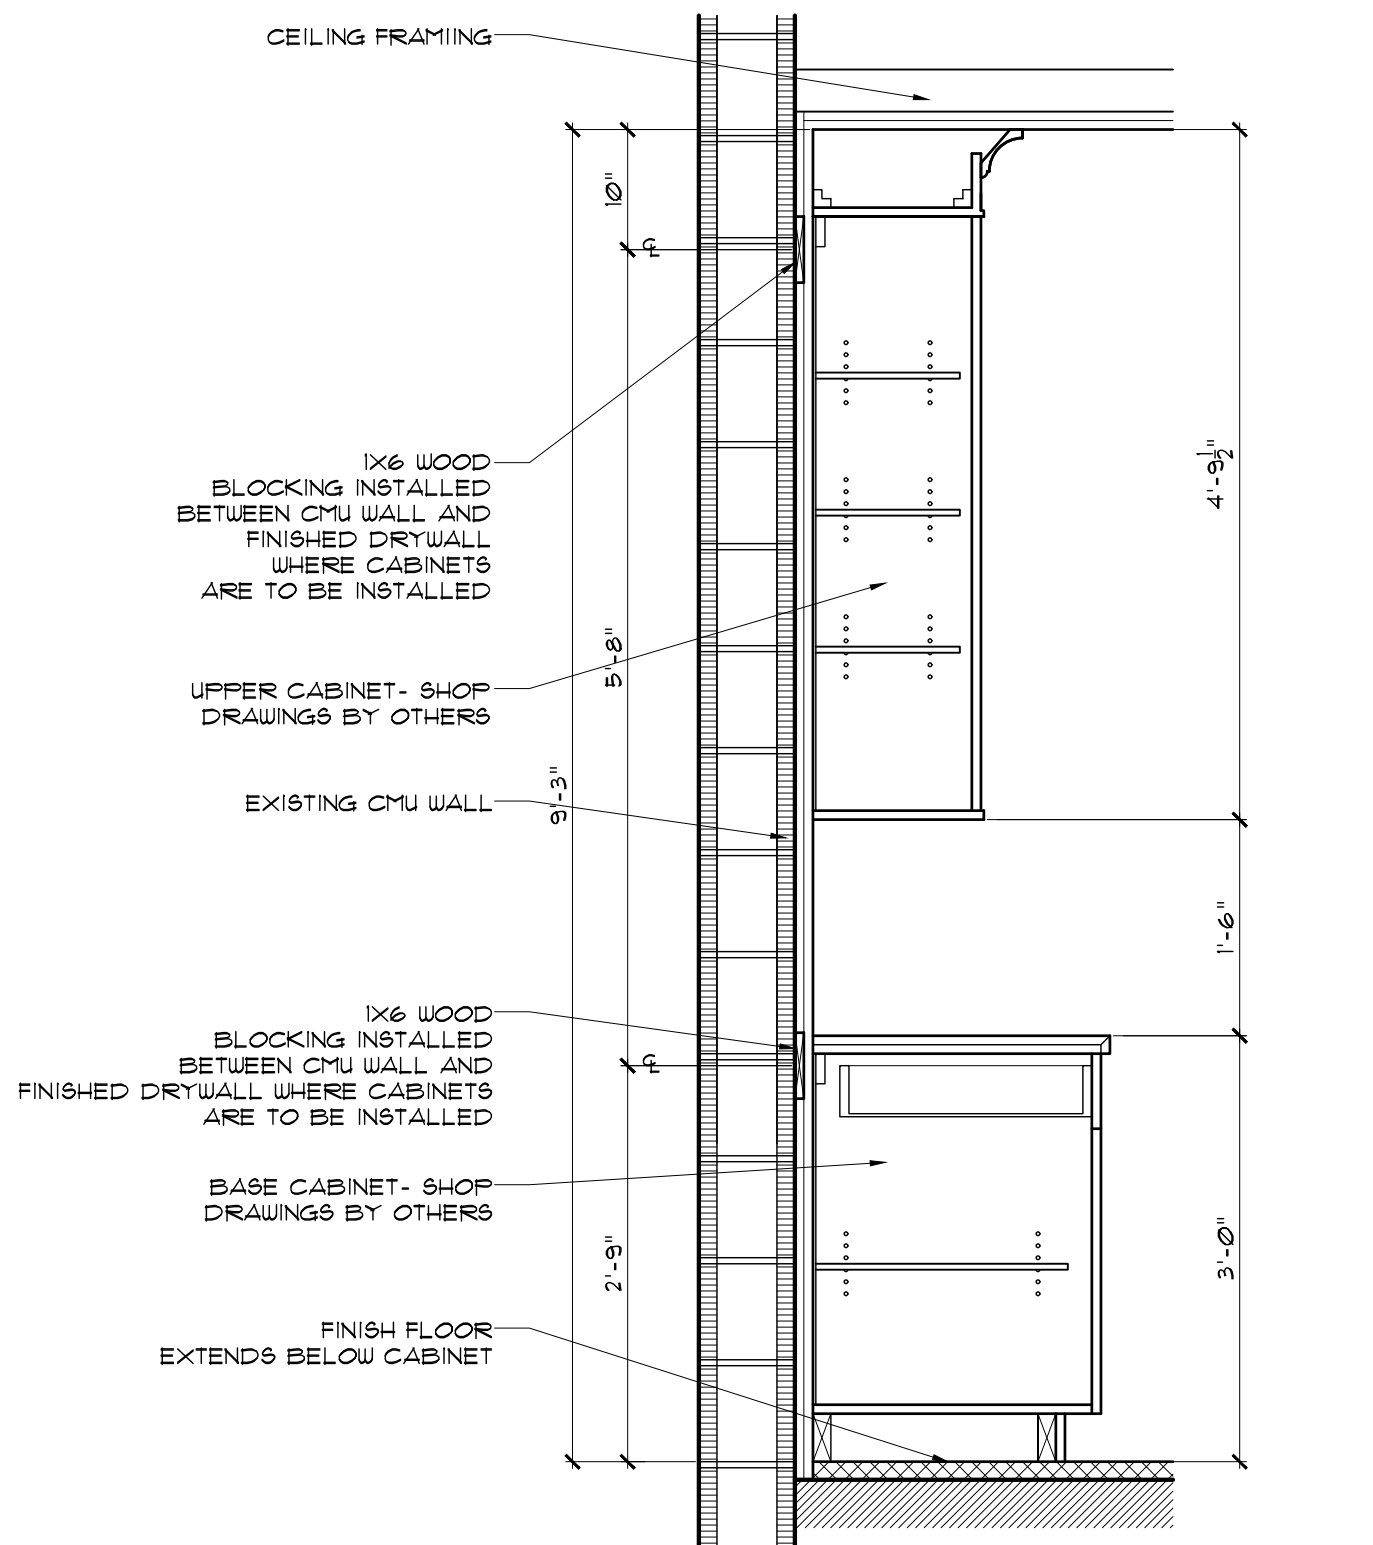


TYPICAL CABINET MOUNTING DETAIL
ON CMU WALL
SCALE: 3/4" = 1'-0"

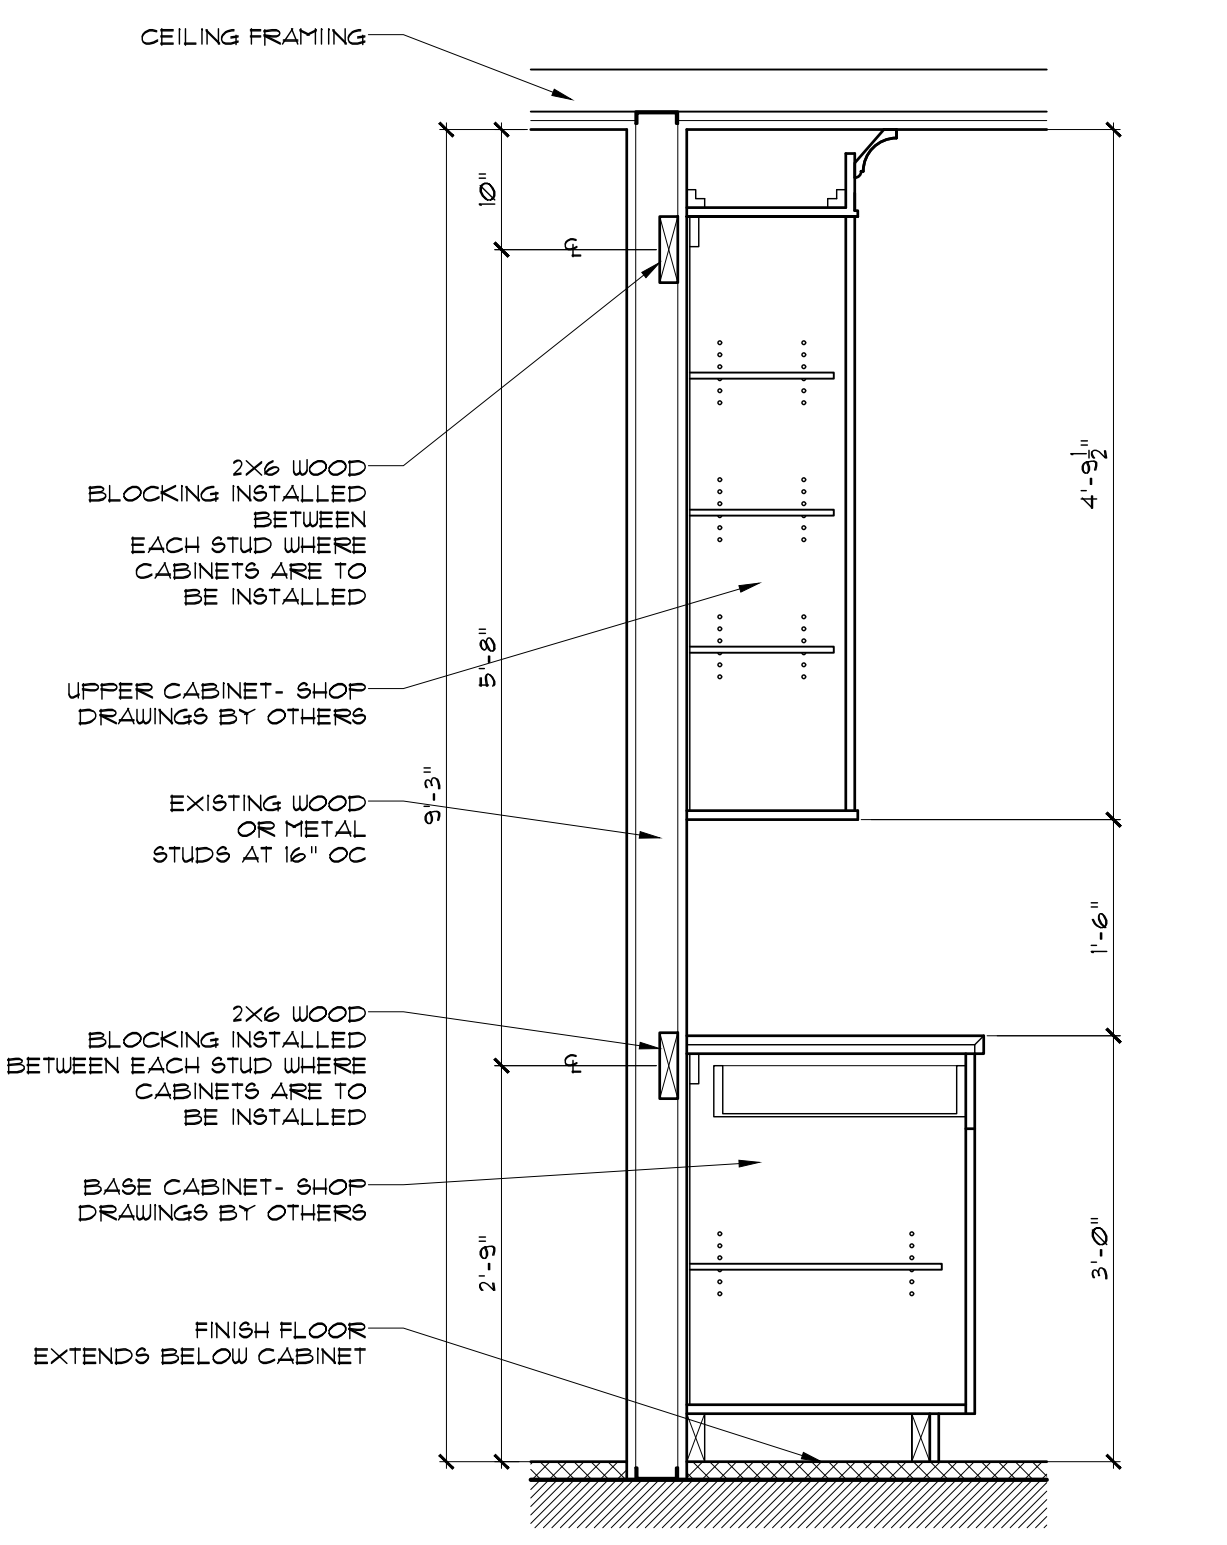


TYPICAL CABINET MOUNTING DETAIL
ON INTERIOR PARTITION
SCALE: 3/4" = 1'-0"

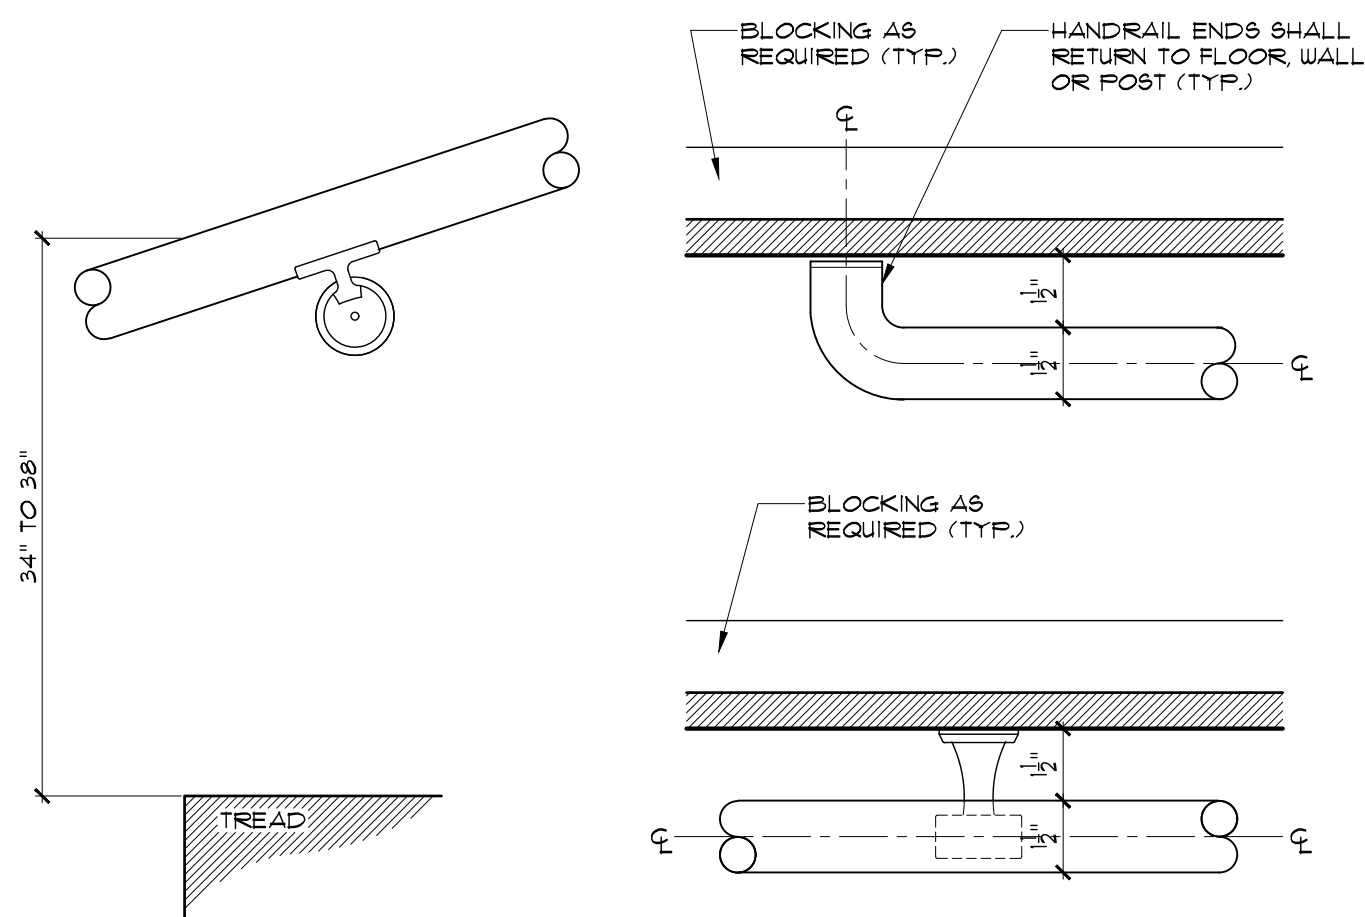


HANDRAIL DETAILS
SCALE: 3" = 1'-0"

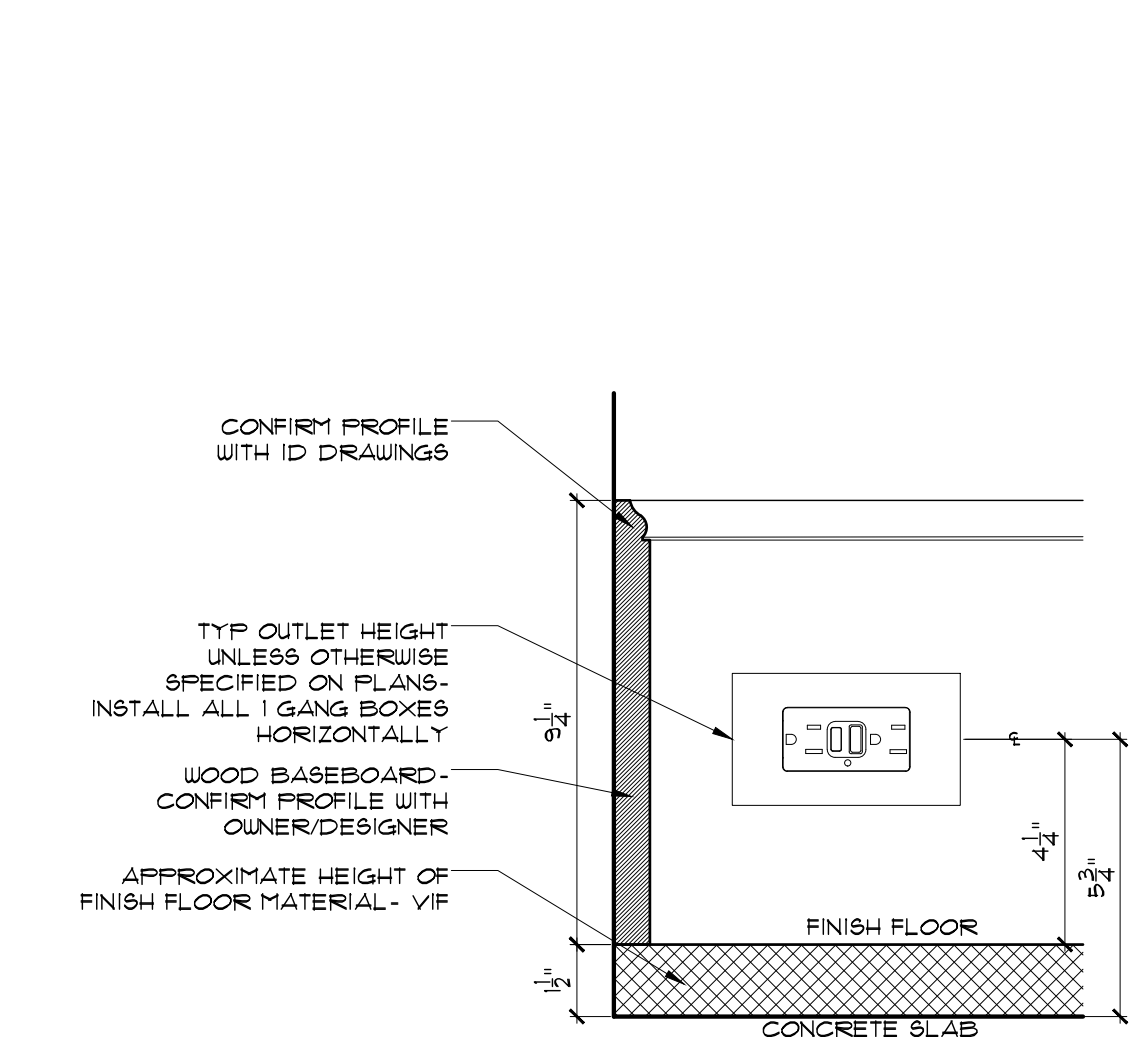

TYPICAL BASEBOARD RECEPTACLE DETAIL
SCALE: 3/4" = 1'-0"

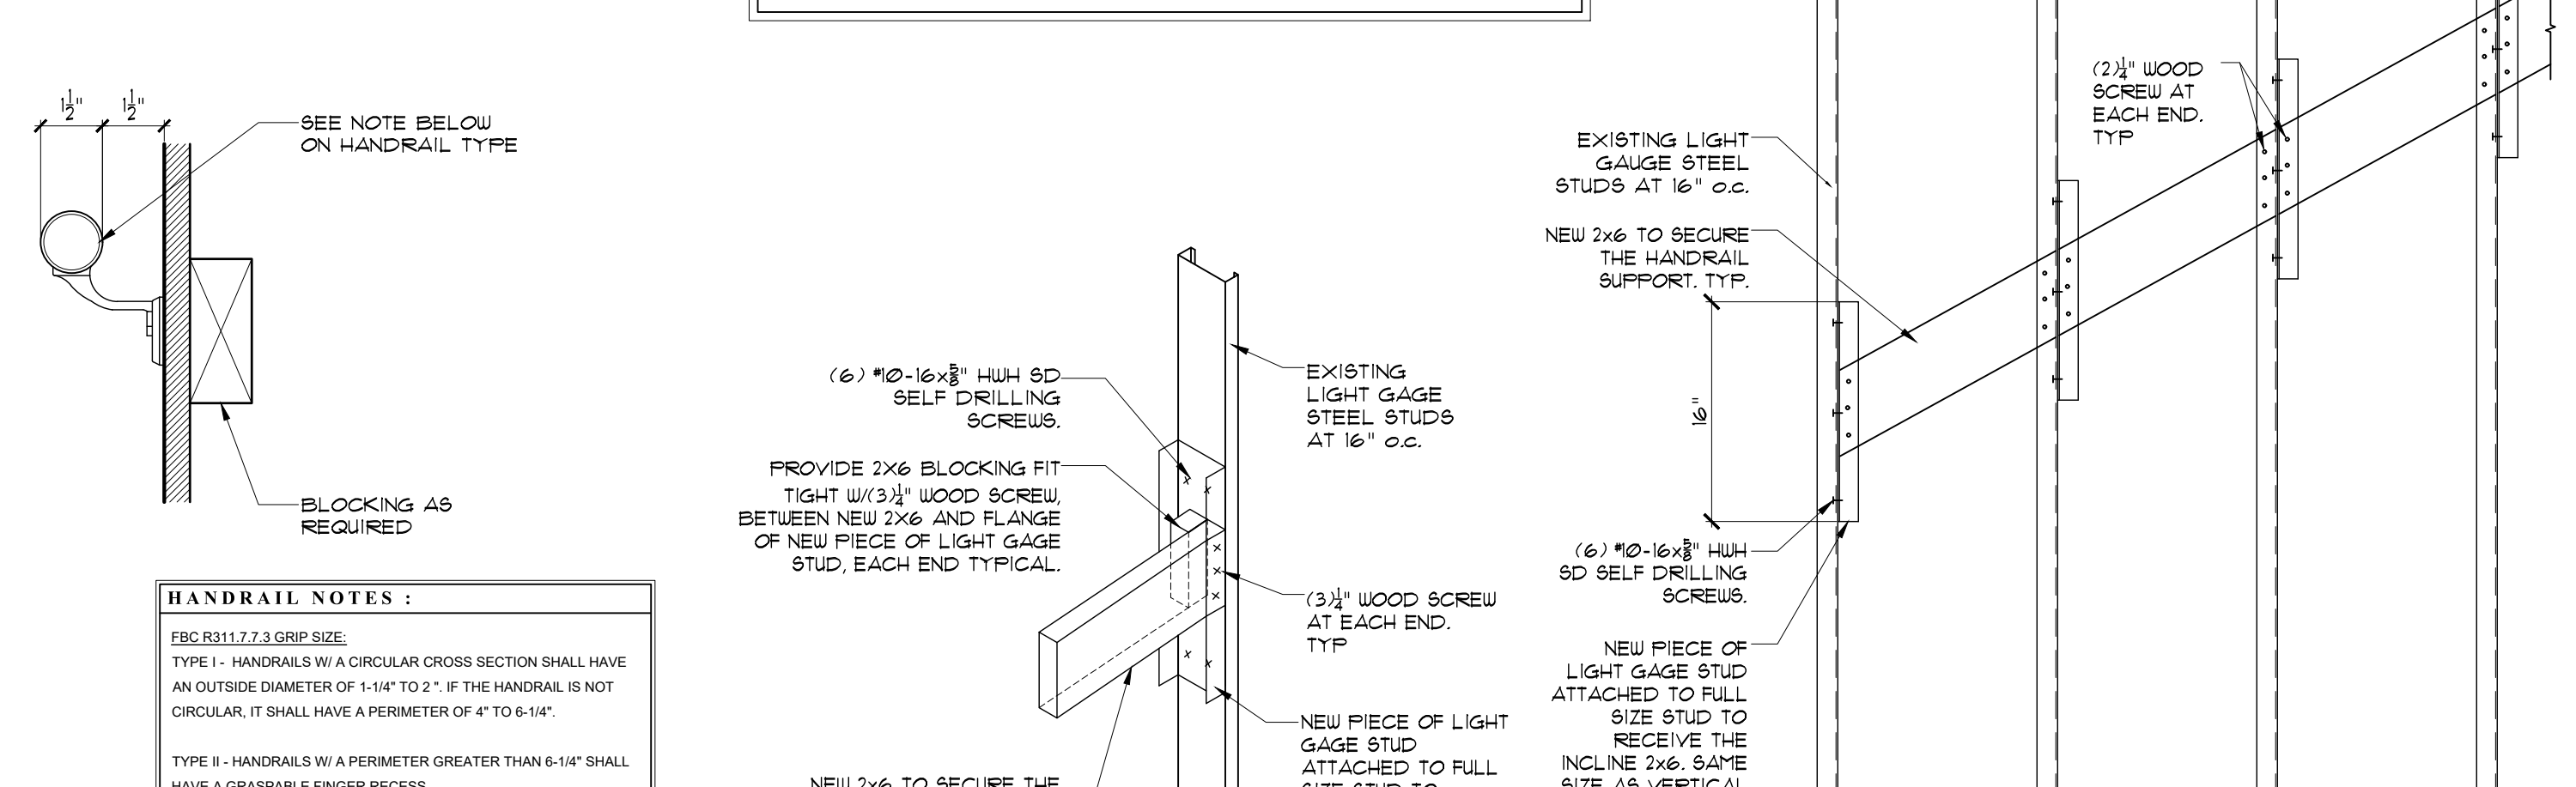

GRAB RAIL BACKING DETAIL
SCALE: 1" = 1'-0"

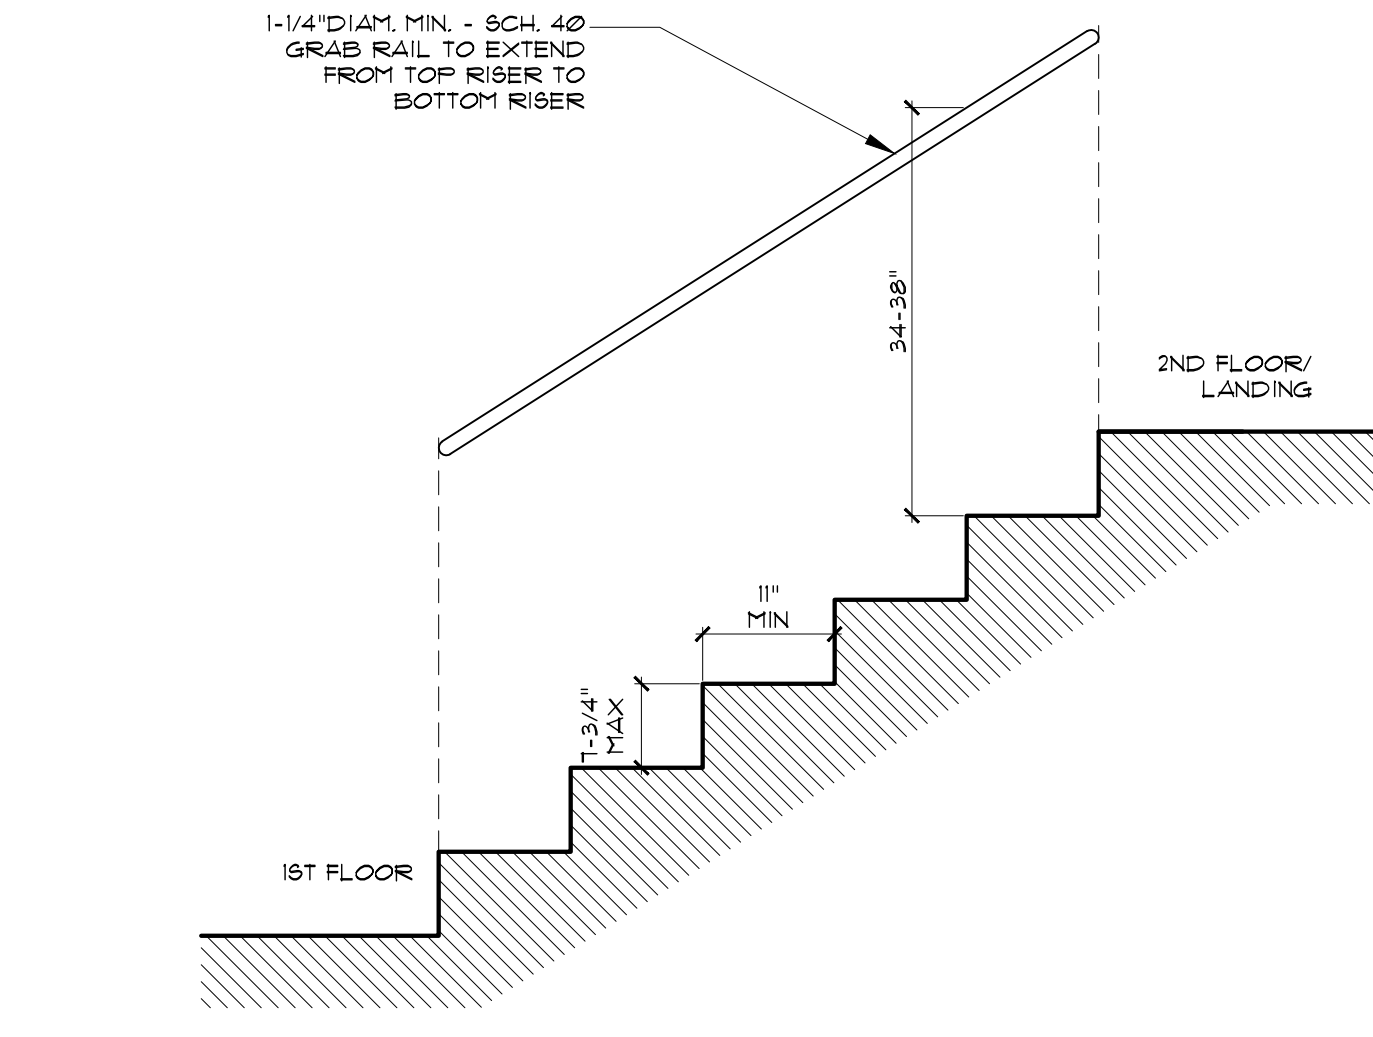

TYPICAL GRAB RAIL DETAIL
SCALE: 3/4" = 1'-0"

STAIRS, RAILING, AND GUARD RAIL NOTES :

1. ALUMINUM IN CONTACT WITH CONCRETE SHALL BE PROTECTED WITH ALKALI-RESISTANT COATING, SUCH AS HEAVY-BODIED BITUMINOUS PAINT OR WATER-WHITE METHACRYLATE LACER - FBC 2003.8.4.
2. MATERIAL: USE (6061) ALUMINUM.
3. FABRICATOR IS TO VERIFY ALL FIELD CONDITIONS AND DIMENSIONS PRIOR TO FABRICATION.
4. THE TRIANGULAR OPENINGS AT THE OPEN SIDE OF A STAIR FORMED BY THE RISER, TREAD AND BOTTOM RAIL OF A GUARD, SHALL NOT ALLOW THE PASSAGE OF A SPHERE 6 INCHES IN DIAMETER.
5. GC TO FIELD VERIFY ALL SITE CONDITIONS, PROVIDE SHOP DRAWINGS FOR ARCHITECT'S APPROVAL AND PERMIT AS REQUIRED.
6. PER FBC R311.7.1: R311.7.5 MINIMUM WIDTH OF STAIR AND MINIMUM DEPTH OF LANDING 36"
7. PER FBC R312.1.3 REQUIRED GUARDS SHALL NOT HAVE OPENINGS FROM THE WALKING SURFACE TO THE REQUIRED GUARD HEIGHT WHICH ALLOW PASSAGE OF A SPHERE 4 INCHES IN DIAMETER

NOTE :

THIS DRAWING IS PROPERTY OF SV DESIGN, INC. AND IS NOT TO BE REPRODUCED OR COPIED IN WHOLE OR IN PART WITHOUT THE PRIOR WRITTEN CONSENT OF SV DESIGN, INC. THIS DRAWING IS TO BE USED FOR THE PROJECT AND SITE SPECIFICALLY IDENTIFIED HEREIN. THE SCALES ARE AS STATED. THE CONTRACTOR SHALL CAREFULLY REVIEW ALL DIMENSIONS AND CONDITIONS SHOWN AND IMMEDIATELY NOTIFY THE ARCHITECT AS TO ANY ERRORS, OMISSIONS, OR INCONSISTENCIES DISCOVERED. COPYRIGHT © SV DESIGN, INC.

CLIENT :

ALBERT MILO
11901 SW 63RD AVE
PINECREST, FL 33132

PROJECT INFORMATION :

MILO RESIDENCE
11901 SW 63RD AVE
PINECREST, FL 33156

ARCHITECT :

SV DESIGN, INC.
1900 CORAL WAY #301, MIAMI, FL 33145
T: 786.356.3799 F: 305.856.7478 www.svdesigninc.com

SEAL :

THIS ITEM HAS BEEN DIGITALLY SIGNED AND SEALED BY ANTONIO D. DOSA ON THE DATE SHOWN TO THE SEAL. PRINTED COPIES OF THIS DOCUMENT ARE NOT CONSIDERED SIGNED AND SEALED BY THE SIGNER UNLESS THEY ARE VERIFIED ON AN ELECTRONIC CLONE.

DRAWING INFORMATION :

ISSUED 04.25.25

SHEET :

A7.2

© Copyright 2025 SV Design, Inc. All Rights Reserved