






CALL 811 OR WWW.SUNSHINE811.COM TWO FULL BUSINESS DAYS BEFORE DIGGING TO HAVE UTILITIES LOCATED AND MARKED
CHECK POSITIVE RESPONSE CODES BEFORE YOU DIG

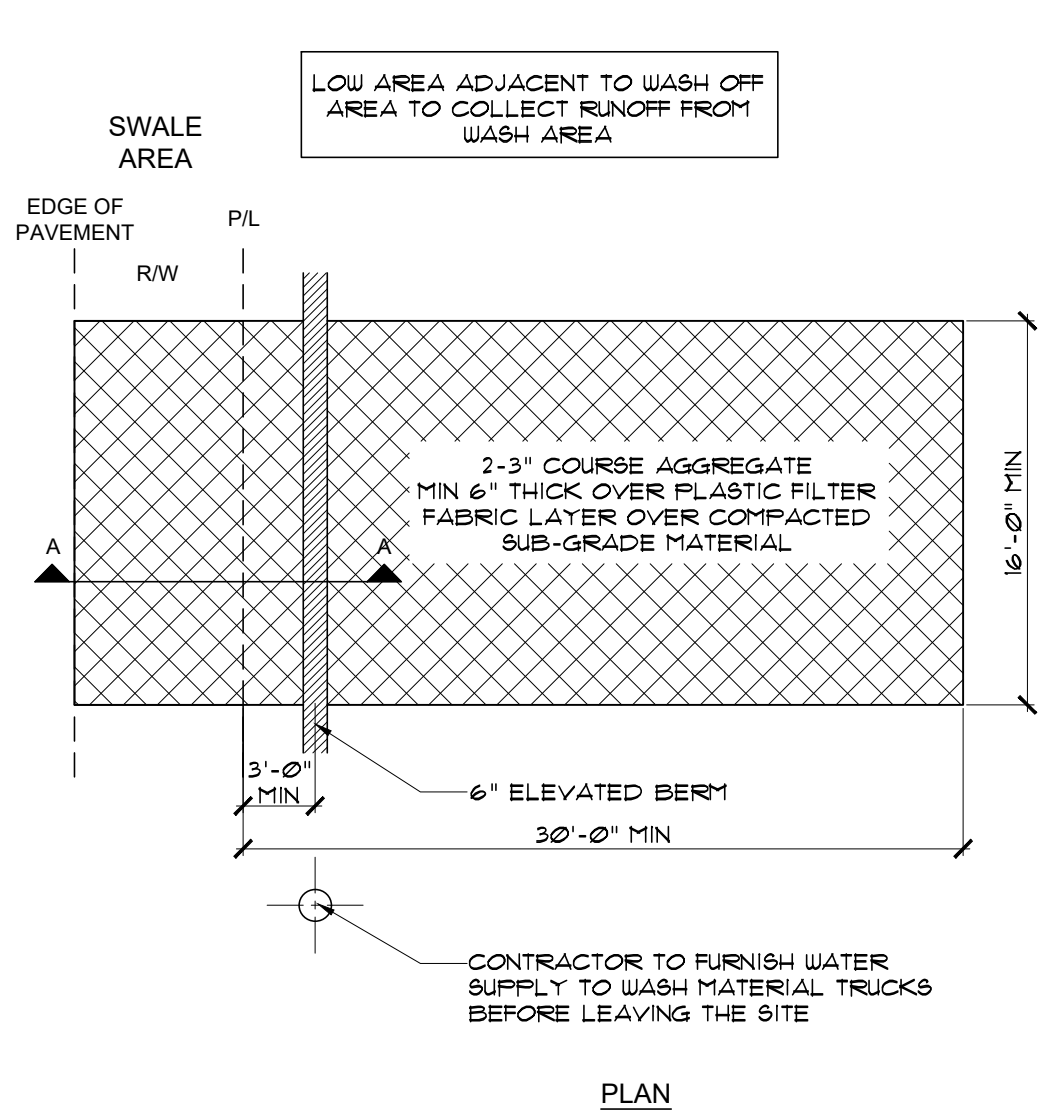

PLAN


CONSTRUCTION ENTRANCE DETAIL
SCALE: 1/8" = 1'-0"

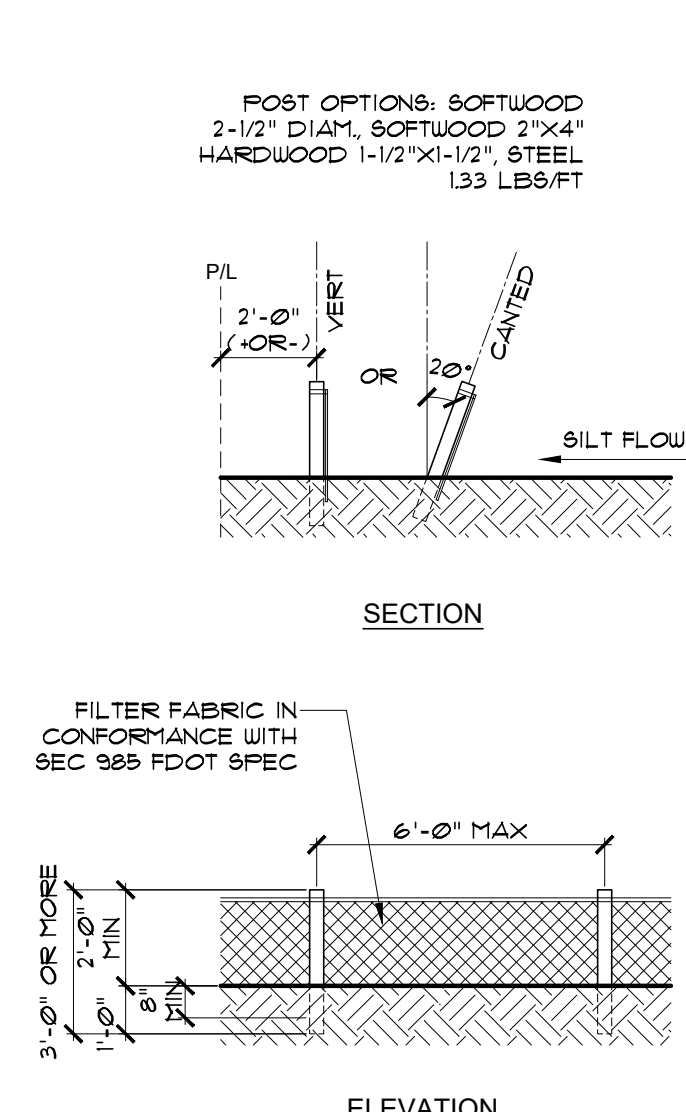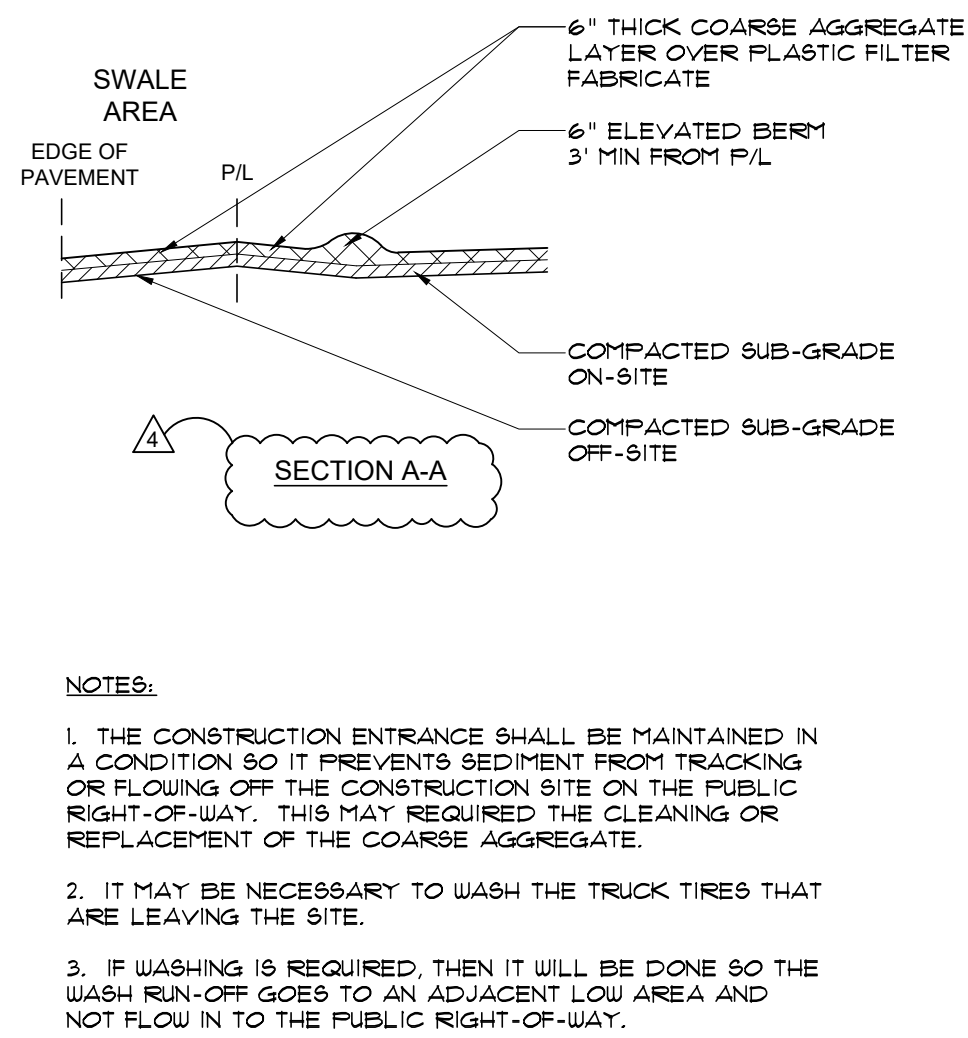


TEMPORARY SILT FENCE DETAIL
SCALE: 1/4" = 1'-0"

NOTES:

1. SILT FENCES (EROSION CONTROL FENCE) SHALL BE PROVIDED AS SHOWN ALONG THE PROPERTY LINE TO PREVENT CONSTRUCTION DEBRIS FROM LEAVING THE CONSTRUCTION SITE.
2. THE SILT FENCE SHALL BE PLACED A MINIMUM OF TWO FEET INSIDE THE PROPERTY LINE TO ALLOW THE INSTALLATION OF A PERIMETER WIND SCREEN & CONSTRUCTION FENCE.
3. A PERIMETER SIX FOOT HIGH CHAIN LINK FENCE COVERED WITH A WIND SCREEN SHALL BE INSTALLED ALONG THE PROPERTY LINE.

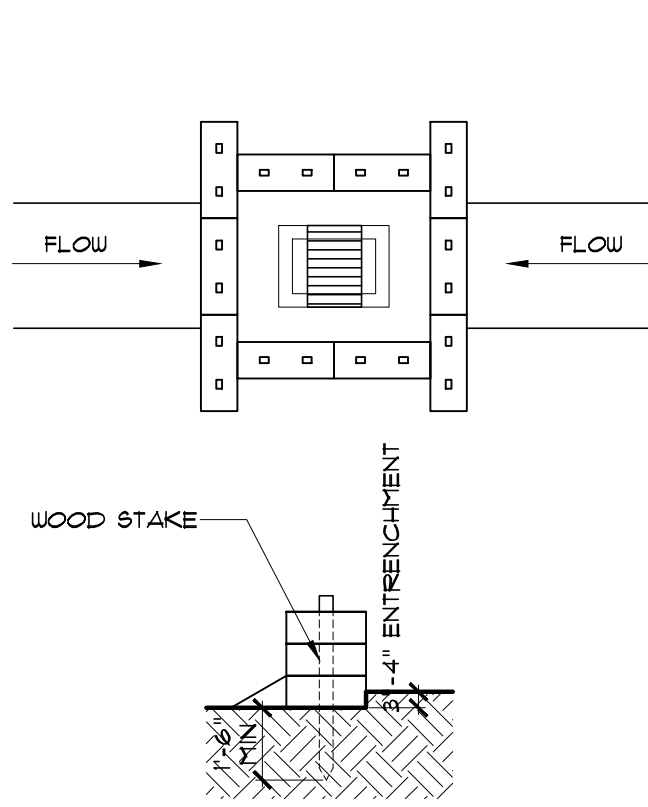


SYNTHETIC SOCK PROTECTION
AROUND PUBLIC INLET
SCALE: 1/4" = 1'-0"

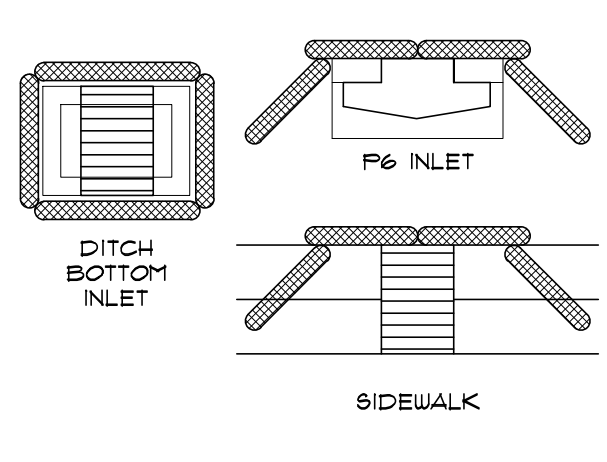


NOTES:

1. SYNTHETIC BALES SHALL BE TRENCHED 3' TO 4' AND ANCHORED WITH 2-1/2" (OR 1" DIAM.) X 4' WOOD STAKES. STAKES OF OTHER MATERIAL OR SHAPE PROVIDING EQUIVALENT STRENGTH MAY BE USED IF APPROVED BY THE ENGINEER.
2. ADJACENT SYNTHETIC BALES SHALL BE BUTTED FIRMLY TOGETHER. UNAVOIDABLE GAPS SHALL BE PLUGGED WITH HAY OR STRAW TO PREVENT SILT FROM PASSING.
3. SYNTHETIC BALES SHALL BE INSTALLED AT ALL NEW INLETS ON PRIVATE PROPERTY AND SYNTHETIC 'SOCKS' ON EXISTING INLETS IN THE PUBLIC RIGHT OF WAY DURING CONSTRUCTION.
4. CONTRACTOR TO INSTALL PLASTIC FILTER FABRIC UNDER INLET GRATE ON ALL NEW INLETS AND IT SHALL REMAIN THERE FOR THE DURATION OF THE CONSTRUCTION.

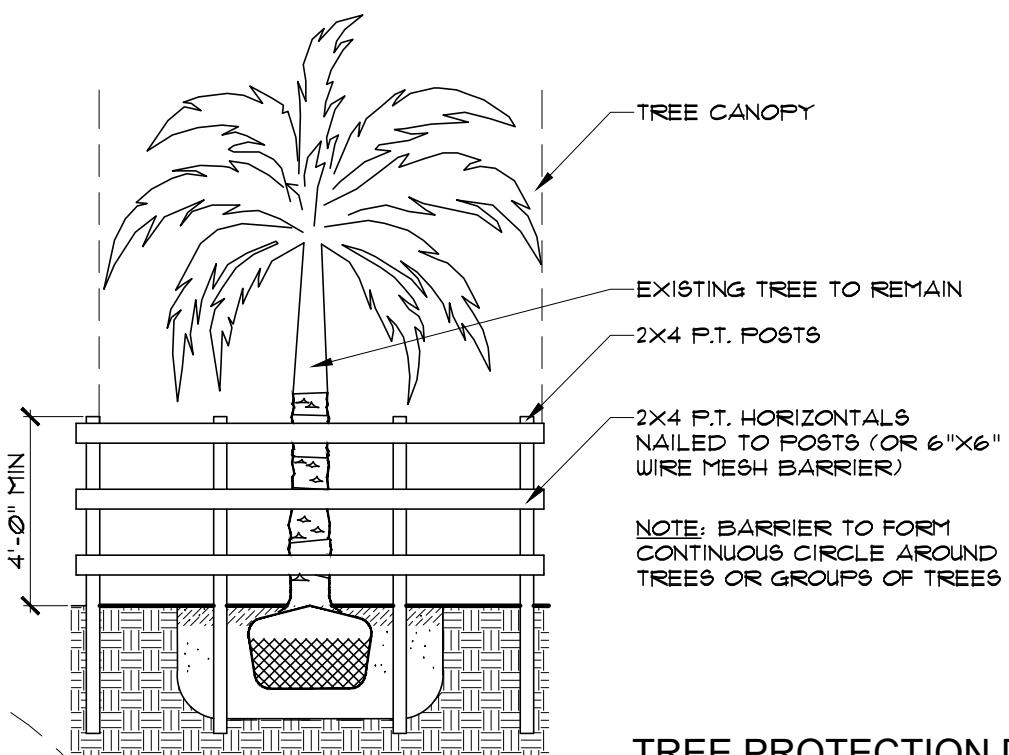

TREE PROTECTION DETAIL
SCALE: 1/4" = 1'-0"

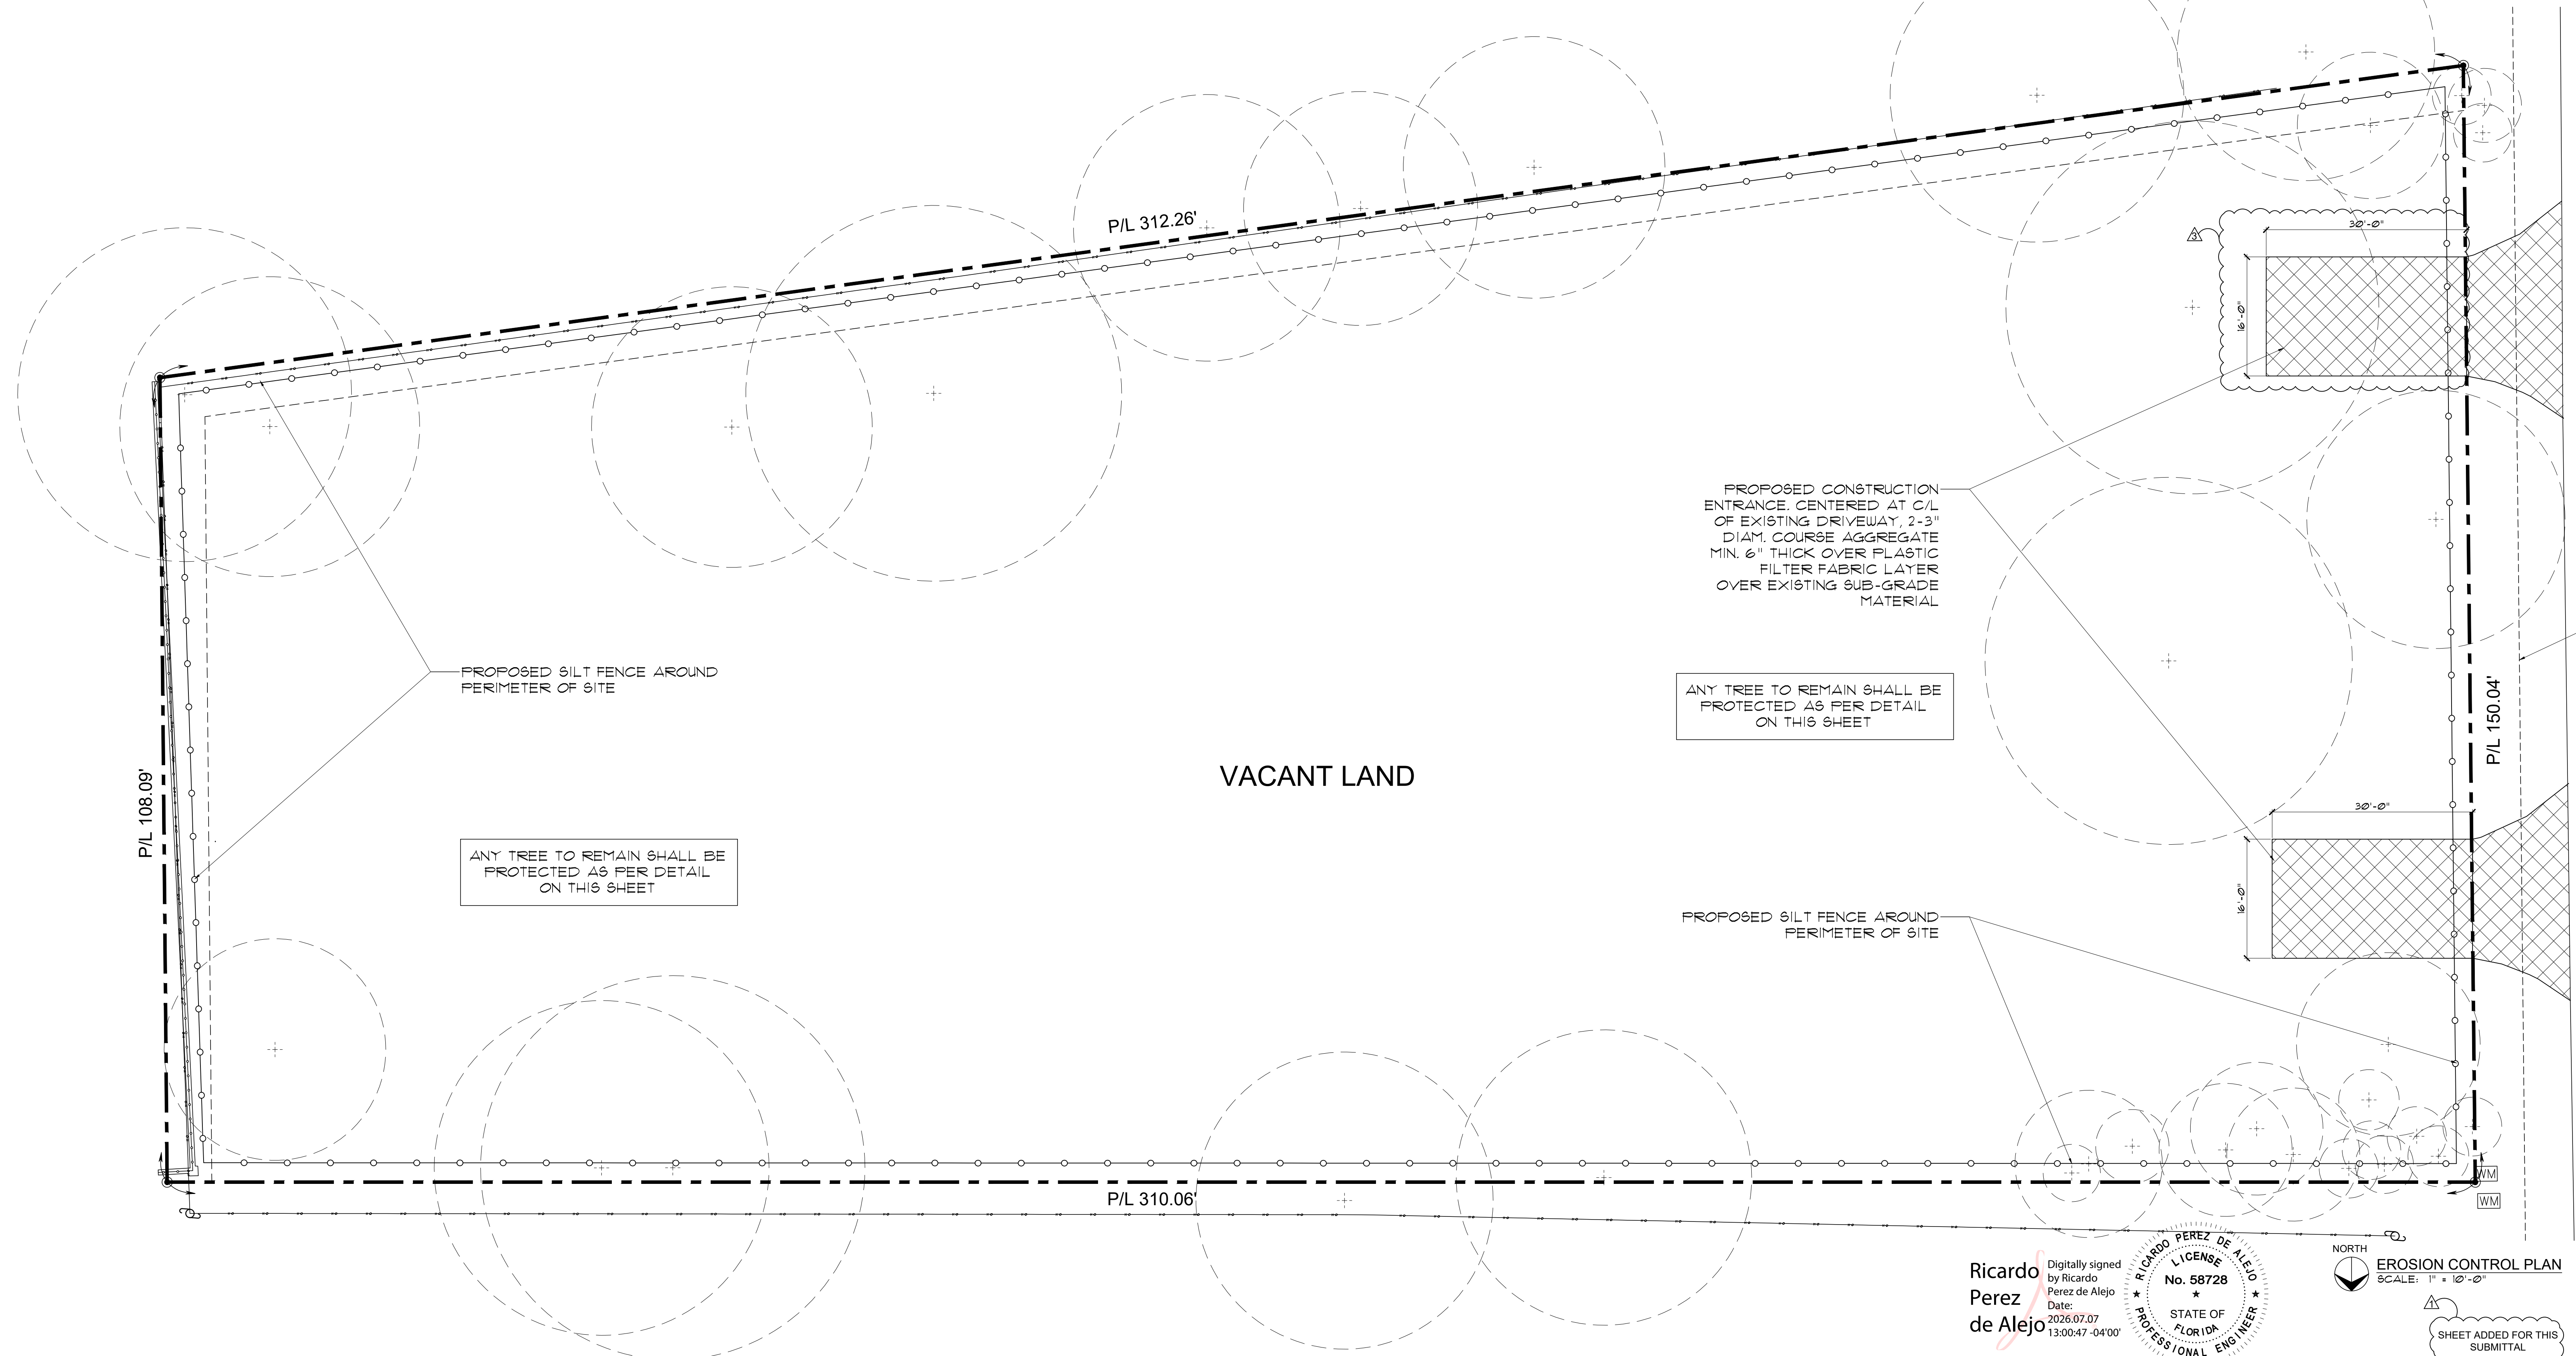

PROPOSED CONSTRUCTION ENTRANCE, CENTERED AT C/L OF EXISTING DRIVEWAY, 2-3" DIAM. COURSE AGGREGATE MIN. 6" THICK OVER PLASTIC FILTER FABRIC LAYER OVER EXISTING SUB-GRADE MATERIAL

ANY TREE TO REMAIN SHALL BE PROTECTED AS PER DETAIL ON THIS SHEET

EXISTING SWALE TO REMAIN UNTIL RESTORATION - SEE SHEET G11

Ricardo Perez de Alejo
Digitally signed by Ricardo Perez de Alejo
Date: 2026.07.07 13:00:47 -0400
Professional Engineer
No. 58728
STATE OF FLORIDA

EROSION CONTROL PLAN
SCALE: 1" = 10'-0"

SHEET ADDED FOR THIS SUBMITTAL

SCOPE OF WORK FOR REVISION
OWNER DESIGN CHANGE REMOVING DOUBLE HEIGHT LIVING ROOM, ALL ARCHITECTURAL SHEETS AFFECTED. SOME MEP PAGES AND SOME STRUCTURAL. SEE ADD REV 3 COLUMN FOR UPDATED SHEET LIST.

NOTE : THIS DRAWING IS PROPERTY OF SV DESIGN, INC. AND IS NOT TO BE REPRODUCED OR COPIED IN WHOLE OR IN PART WITHOUT THE PRIOR WRITTEN CONSENT OF SV DESIGN, INC. THIS DRAWING IS TO BE USED FOR THE PROJECT AND SITE SPECIFICALLY IDENTIFIED HEREIN. THE SCALES ARE AS STATED. THE CONTRACTOR SHALL CAREFULLY REVIEW ALL DIMENSIONS AND CONDITIONS SHOWN AND IMMEDIATELY NOTIFY THE ARCHITECT AS TO ANY ERRORS, OMISSIONS, OR INCONSISTENCIES DISCOVERED. COPYRIGHT © SV DESIGN, INC.	CLIENT : ALBERT MILO 11901 SW 63RD AVE PINECREST, FL 33132	PROJECT INFORMATION : MILO RESIDENCE 11901 SW 63RD AVE PINECREST, FL 33156	ARCHITECT : SV DESIGN, INC. 1900 CORAL WAY #301, MIAMI, FL 33145 T. 786.356.3799 F. 305.856.7478 www.svdesigninc.com	SEAL : THIS ITEM HAS BEEN DIGITALLY SIGNED AND SEALED BY AN APPROVED PERSON ON THE DATE INDICATED TO THE SEAL. PRINTED COPIES OF THIS DOCUMENT ARE NOT CONSIDERED SIGNED AND SEALED BY THE SIGNER AND MUST BE VERIFIED ON ANY ELECTRONIC COPIES.	DRAWING INFORMATION : ISSUED 04.25.25 BLDG. DEPT. COMMENTS 01.06.26 OWNER CHANGES 06.01.26 07.01.26	SHEET : EC1.1
---	---	---	---	--	---	--------------------------------

