

SCOPE OF PROJECT:

NEW TWO STORY RESIDENCE

PROJECT TEAM:

ARCHITECT:
BALLI-TRAUTMAN ARCHITECTS
1533 SUNSET DRIVE SUITE 101
CORAL GABLES, FLORIDA 33143
305-669-5160

STRUCTURAL ENGINEER:
TOM BELFRANIN
4836 SW 74 CT
MIAMI, FL 33155
305-669-0255

MEP ENGINEER:
DFG CONSULTING ENGINEERS
13233 SW 85TH LANE
MIAMI, FLORIDA 33173
786-499-4167

LANDSCAPE ARCHITECT:
HL MARTIN
5965 SW 38TH STREET
MIAMI, FLORIDA 33155
305-790-4372
HLMARTIN@BELLSSOUTH.NET

CIVIL ENGINEER:
DSS Engineering,
1389 SW 90 AVE
MIAMI, FL 33174
305-773-0258
DILLON@DSS-ENG.COM



GENERAL NOTES:

1.

THE CONTRACTOR SHALL VISIT THE PREMISES AND THOROUGHLY FAMILIARIZE HIMSELF WITH ALL DETAILS OF THE WORK AND WORKING CONDITIONS. VERIFY ALL DIMENSIONS IN THE FIELD, AND ADVISE THE ARCHITECT / ENGINEER OF ANY DISCREPANCY BEFORE PERFORMING THE WORK.
2.

THE CONTRACTOR SHALL PERFORM ALL WORK REQUIRED UNDER THIS CONTRACT FOR A COMPLETE INSTALLATION AND IN SUCH MANNER THAT SURFACES NOT AFFECTED BY REMOVAL OF EXISTING OR FROM NEW WORK SHALL REMAIN UNDISTURBED AND NORMAL ACTIVITIES AT THE INSTALLATION MAY CONTINUE WITH THE LEAST POSSIBLE INTERFERENCE. ALL DEBRIS SHALL BE REMOVED FROM THE SITE OF THE WORK AT THE END OF EACH WORKING DAY. MATERIALS AND EQUIPMENT SHALL BE STORED ONLY AT LOCATIONS APPROVED BY THE ARCHITECT / ENGINEER AND OWNER'S REPRESENTATIVE.
3.

THE CONTRACTOR SHALL BE RESPONSIBLE FOR THE SAFETY OF THE STRUCTURES AND PERSONNEL DURING THE WORK UNDER THIS CONTRACT. ALL ALTERING, CUTTING, DRILLING OF PAVEMENT, FLOOR AND OTHER MODIFICATIONS SHALL BE NEATLY AND CAREFULLY DONE BY SKILLED MECHANICS.
4.

THE CONTRACTOR SHALL BE RESPONSIBLE FOR ALL DAMAGE TO EXISTING WORK, MATERIALS, AND EQUIPMENT AS A RESULT OF HIS OPERATIONS. ALL DAMAGED WORK SHALL BE REPAIRED OR REPLACED WITH MATERIALS OF LIKE TYPE, QUALITY AND FINISH BY SKILLED MECHANICS OF THE TRADES INVOLVED AT NO ADDITIONAL COST TO THE OWNER AND TO THE FULL SATISFACTION OF THE ARCHITECT / ENGINEER.
5.

DISPOSAL OF ALL MATERIAL NOT SPECIFIED OR SHOWN TO BE SALVAGED AND / OR REUSED RESULTING FROM REMOVAL OPERATIONS SHALL BE THE RESPONSIBILITY OF THE CONTRACTOR. ALL COSTS IN CONNECTION WITH DISPOSING OF THE MATERIALS WILL BE AT THE CONTRACTOR'S EXPENSE. ALL LIABILITY OF ANY NATURE RESULTING FROM THE DISPOSAL OF THE MATERIALS WILL BE THE RESPONSIBILITY OF THE CONTRACTOR.
6.

CONTRACTOR SHALL PROVIDE AND MAINTAIN ACCESS TO ALL EXISTING FACILITIES AND THOSE UNDER CONSTRUCTION IN THE IMMEDIATE VICINITY, AT ALL TIMES DURING CONSTRUCTION OF PROPOSED PROJECT.
7.

CONTRACTOR SHALL INSTALL SECURITY FENCING AND BARRICADES AS REQUIRED BY THE LOCAL AUTHORITIES, AND/OR DIRECTED BY ARCHITECT / ENGINEER.
8.

VERIFICATION OF EXISTING CONDITIONS: EACH CONTRACTOR SHALL DETERMINE AND VERIFY ALL DIMENSIONS AND CONDITIONS AT THE BUILDING SITE AND SHALL BE RESPONSIBLE FOR SAME BEFORE COMMENCING THE WORK. DISCREPANCIES SHALL BE REPORTED TO THE ARCHITECT AND/OR ENGINEER AND SHALL BE RESOLVED BEFORE RESUMING THE WORK. DIMENSIONS SHALL BE READ AND NEVER SCALED OR ESTIMATED FROM THE ARCHITECTURAL DRAWINGS.
9.

CODE COMPLIANCE: EACH CONTRACTOR SHALL COMPLY WITH THE REQUIREMENTS OF THE FLORIDA BUILDING CODE (R) 2023 8TH ED., AND WITH ALL OTHER CODES AND GOVERNMENTAL AGENCIES HAVING JURISDICTION OVER HIS PORTION OF THE WORK. EACH CONTRACTOR SHALL BE RESPONSIBLE FOR CONSTRUCTION MEANS, METHODS, TECHNIQUES, SEQUENCES AND PROCEDURES AND FOR SAFETY PRECAUTION AND PROGRAMS IN CONNECTION WITH HIS PORTION OF THE WORK.
10.

EXAMINATION OF THE CONTRACT DOCUMENTS AND SITE: EACH CONTRACTOR FOR THIS PROJECT SHALL STUDY AND FAMILIARIZE HIMSELF WITH THE SITE AND WITH ALL THE DRAWINGS FOR ALL TRADES AND PARTS OF THE WORK. SHOULD ANY CONTRACTOR HAVE THE OPINION THAT THERE EXISTS IN THE ARCHITECTURAL DRAWINGS ANY ERRORS OR DISCREPANCIES, OR THAT CONDITIONS OF THE WORK OF ANY OTHER CONTRACTOR IS SUCH THAT IT WILL PREVENT HIM FROM COMPLETING HIS WORK IN A COMPETENT MANNER, HE SHALL NOTIFY THE ARCHITECT OF SUCH BEFORE PROCEEDING WITH HIS WORK.

THE CONTRACTOR SHALL HAVE AT THE BUILDING SITE, FROM START TO FINISH OF CONSTRUCTION, A RESPONSIBLE FOREMAN, IN ADDITION, THE CONTRACTOR SHALL GIVE HIS PERSONAL SUPERVISION TO THE WORK. THE FOREMAN SHALL BE ON DUTY DURING ALL WORKING HOURS. ANY INSTRUCTIONS OR NOTICES GIVEN TO HIM SHALL HAVE THE SAME IMPORTANCE AS IF GIVEN TO THE CONTRACTOR IN PERSON.

THE CONTRACTOR SHALL BE RESPONSIBLE FOR PROVIDING AND MAINTAINING TEMPORARY PROVISIONS SUCH AS TOILETS, WATER SUPPLY, LIGHT AND POWER AS WELL AS ANY OTHER DEEMED NECESSARY FOR THE COMPLETION OF THE BUILDING.

ANY ITEM OF WORK NECESSARY TO THE PROPER COMPLETION OF CONSTRUCTION WHICH IS NOT SPECIFICALLY COVERED IN THESE DOCUMENTS SHALL BE PERFORMED IN A MANNER DEEMED GOOD PRACTICE OF THE TRADE INVOLVED.

11.

PERMITS, FEES AND TAXES:
THE CONTRACTOR SHALL OBTAIN AND PAY FOR ALL PERMITS, FEES LICENSES AND DEPOSITS AND BE LIABLE FOR ALL STATE AND FEDERAL SALES TAXES, AND ALL OBLIGATION UNDER THE FEDERAL SECURITY ACT. UPON COMPLETION OF THE PROJECT, THE CONTRACTOR SHALL OBTAIN CERTIFICATES OF COMPLIANCE, APPROVAL OR ACCEPTANCE FROM ALL AUTHORITIES HAVING JURISDICTION OVER THE WORK AND DELIVER THESE CERTIFICATES TO THE OWNER ALONG WITH OFFICIAL RECEIPTS FOR SAME.
12.

PERFORMANCE OF WORK:
NO SUBCONTRACTOR SHALL BEGIN HIS WORK UNLESS THE PREVIOUS TRADES, UPON WHOM HE IS DEPENDENT, HAS PERFORMED THEIR WORK SATISFACTORILY ACCORDING TO THE PLANS AND SPECIFICATIONS. ONCE THE CONTRACTOR HAS STARTED HIS WORK, HE ASSUMES FULL RESPONSIBILITY FOR THAT WORK, BOTH FOR MATERIALS AND LABOR PERFORMED. ALL SUBCONTRACTORS ARE RESPONSIBLE FOR REMOVING DEBRIS RESULTING FROM THEIR WORK FROM THE PREMISES.
13.

CLEANUP:
IN ADDITION TO THE REMOVAL OF ALL CONSTRUCTION DEBRIS FROM THE PREMISES, IT IS THE FINAL RESPONSIBILITY OF THE CONTRACTOR TO REMOVE ALL SMUDGES, SPOTS OF PLASTER, PUTTY, CAULKING COMPOUND, ADHESIVE, PAINT AND PENCIL MARKINGS, TACS AND DESTINATION LABELS NOT CALLED FOR AS BEING PERMANENT. THE CONTRACTOR SHALL ALSO CLEAN EACH AREA SEPARATELY, INCLUDING THE WASHING OF ALL WINDOWS AND VACUUMING OR WAXING OF ALL FLOORS, PRIOR TO HANDING THE COMPLETED PROJECT OVER TO THE OWNER.
14.

MATERIALS:
ALL MATERIALS SHALL BE NEW, AS CALLED FOR IN THE DRAWINGS, AND THE BEST OF THEIR RESPECTIVE KINDS. NO SUBSTITUTIONS SHALL BE MADE BY THE CONTRACTOR WITHOUT PRIOR WRITTEN APPROVAL BY THE OWNER, UNLESS SPECIFIED OTHERWISE ON THE DRAWINGS. FOR PORTIONS OF THE WORK NOT SHOWN IN DETAIL, BUT WHICH ARE SHOWN GENERALLY, OR ARE REASONABLY INFERRABLE AS BEING REQUIRED FOR A COMPETENT AND COMPLETE INSTALLATION, THE MATERIAL METHODS AND WORKMANSHIP SHALL CONFORM AS A MINIMUM TO THE TYPICAL OR REPRESENTATIVE.
15.

FIRE RESISTANCE / UNDERWRITERS LABORATORY RATINGS:
WHERE ASSEMBLIES OR THEIR VARIOUS COMPONENTS, MATERIALS OR CONSTRUCTION SYSTEMS ARE INDICATED TO HAVE FIRE RESISTANCE RATINGS / UNDERWRITERS LABORATORY RATINGS, ALL SUCH SHALL BE COMPOSED OF MATERIALS AND BE ASSEMBLED SO AS TO CONFORM TO THE STANDARDS ESTABLISHED IN GOVERNING CODES IN ORDER TO ACHIEVE THE REQUIRED RATING IN THE COMPLETED WORK.
16.

CUTTING AND PATCHING: EACH CONTRACTOR SHALL BE RESPONSIBLE FOR ANY CUTTING, FITTING, PATCHING AND MATCHING OF HIS NEW WORK TO EXISTING WORK WHERE APPLICABLE AND INDICATED IN THE DRAWINGS. NO CONTRACTOR SHALL ENDANGER ANY WORK OF ANY OTHER CONTRACTOR BY EXCAVATING CUTTING OR OTHERWISE ALTERING ANY WORK OF ANY OTHER CONTRACTORS.
17.

NOTE: ALL NEW FINISHES (WALL/CEILING/FLOOR) OTHER THAN PAINT, TO COMPLY WITH FBC 903 AND FBC 904: WALL AND CEILING FINISHES SHALL HAVE A FLAME SPREAD CLASSIFICATION. NOTE: INSULATION MATERIALS, FACINGS, VAPOR RETARDERS SHALL HAVE A FLAME-SPREAD CLASS OF NOT GREATER THAN 25 AND A SMOKE-DEVELOPED INDEX NOT GREATER THAN 450 PER ASTM E-84 OR UL 273 PER FBCR 302.10
18.

NOTE: FIRE BLOCKING SHALL BE PROVIDED IN WALLS EVERY 8', AT INTERCONNECTIONS, BETWEEN STAIR STRINGERS, AT OPENINGS AND AROUND DOOR POCKETS.
19.

NOTE: ALL GLASS IN WET OR HAZARD AREAS TO BE CAT 2 SAFETY GLASS. ALL EXTERIOR DOORS AND WINDOWS TO BE CAT 2 SAFETY GLASS. GLAZING IN GUARDS AND RAILINGS, INCLUDING STRUCTURAL BALUSTER PANELS AND NONSTRUCTURAL IN-FILL PANELS, SHALL BE CAT 2 SAFETY GLAZING
20.

NOTE: SHOWER PAN MEMBRANE MUST SLOPE A MINOF 1/4" PER FOOT TOWARD DRAIN WITH NO PENETRATION LESS THAN 1" ABOVE THRESHOLD FPC 2709.3
21.

ALL SHOWERS SHALL HAVE NON-POROUS TILE ON ALL WALLS UP TO A MIN. OF 8'
22.

FIBER CEMENT BOARD SHALL BE USED AS BACKERS FOR WALL TILES IN TUB AND SHOWER AREAS FBC 2023 8TH ED. R302
23.

NOTE: 1/2" MAX THRESHOLD (FLOOR TRANSITIONS) TO COMPLY WITH FBC 1008.1.7

TERMITE PROTECTION NOTES

TERMITE PROTECTION. TERMITE PROTECTION SHALL BE PROVIDED BY REGISTERED TERMITICIDES OR OTHER APPROVED METHODS OF TERMITE PROTECTION LABELED FOR USE AS A PREVENTATIVE TREATMENT TO NEW CONSTRUCTION.

IF SOIL TREATMENT IS USED FOR SUBTERRANEAN TERMITE PREVENTION, THE INITIAL CHEMICAL SOIL TREATMENT INSIDE THE FOUNDATION PERIMETER SHALL BE DONE AFTER ALL EXCAVATION, BACKFILLING AND COMPACTION IS COMPLETE.

IF SOIL TREATMENT IS USED FOR SUBTERRANEAN TERMITE PREVENTION, SOIL AREA DISTURBED AFTER INITIAL CHEMICAL SOIL TREATMENT SHALL BE RETREATED WITH A CHEMICAL SOIL TREATMENT, INCLUDING SPACES BOXED OR FORMED.

IF SOIL TREATMENT IS USED FOR SUBTERRANEAN TERMITE PREVENTION, SPACE IN CONCRETE FLOORS BOXED OUT OR FORMED FOR THE SUBSEQUENT INSTALLATION OF PLUMBING TRAPS, DRAINS OR ANY OTHER PURPOSE SHALL BE CREATED BY USING PLASTIC OR METAL PERMANENTLY PLACED FORMS OF SUFFICIENT DEPTH TO ELIMINATE ANY PLANNED SOIL DISTURBANCE AFTER INITIAL CHEMICAL SOIL TREATMENT.

IF SOIL TREATMENT IS USED FOR SUBTERRANEAN TERMITE PREVENTION, CHEMICALLY TREATED SOIL SHALL BE PROTECTED WITH A MINIMUM 6 MIL VAPOR RETARDER TO PROTECT AGAINST RAINFALL DILUTION. IF RAINFALL OCCURS BEFORE VAPOR RETARDER PLACEMENT, RETREATMENT IS REQUIRED. ANY WORK, INCLUDING PLACEMENT OF REINFORCING STEEL, DONE AFTER CHEMICAL TREATMENT UNTIL THE CONCRETE FLOOR IS POURED, SHALL BE DONE IN SUCH MANNER AS TO AVOID PENETRATING OR DISTURBING THE COMPLETED PROJECT OVER TO THE OWNER.

TREATED SOIL:
IF SOIL TREATMENT IS USED FOR SUBTERRANEAN TERMITE PREVENTION, CONCRETE OVERPOUR OR MORTAR ACCUMULATED ALONG THE EXTERIOR FOUNDATION PERIMETER SHALL BE REMOVED PRIOR TO EXTERIOR CHEMICAL SOIL TREATMENT, TO ENHANCE VERTICAL PENETRATION OF THE CHEMICALS.

IF SOIL TREATMENT IS USED FOR SUBTERRANEAN TERMITE PREVENTION, CHEMICAL SOIL TREATMENTS SHALL ALSO BE APPLIED UNDER ALL EXTERIOR CONCRETE OR GRADE WITHIN 1 FOOT (305 MM) OF THE PRIMARY STRUCTURE SIDEWALLS. ALSO, A VERTICAL CHEMICAL BARRIER SHALL BE APPLIED PROMPTLY AFTER CONSTRUCTION IS COMPLETED, INCLUDING INITIAL LANDSCAPING AND IRRIGATION/SPRINKLER INSTALLATION. ANY SOIL DISTURBED AFTER THE CHEMICAL VERTICAL BARRIER IS APPLIED SHALL BE PROMPTLY RETREATED.


PROTECTION AGAINST SUBTERRANEAN TERMITES. THE RULES AND LAWS AS ESTABLISHED TERMITE PROTECTION. ALL BUILDINGS SHALL HAVE PRE-CONSTRUCTION TREATMENT BY THE FLORIDA DEPARTMENT OF AGRICULTURE AND CONSUMER SERVICES SHALL BE DEEMED AS APPROVED WITH RESPECT TO PRE-CONSTRUCTION SOIL TREATMENT FOR PROTECTION AGAINST SUBTERRANEAN TERMITES. A CERTIFICATE OF COMPLIANCE SHALL BE ISSUED TO THE BUILDING DEPARTMENT BY THE LICENSED PEST CONTROL COMPANY THAT CONTAINS THE FOLLOWING STATEMENT:




"THE BUILDING HAS RECEIVED A COMPLETE TREATMENT FOR THE PREVENTION OF SUBTERRANEAN TERMITES. TREATMENT IS IN ACCORDANCE WITH RULES AND LAWS ESTABLISHED BY THE FLORIDA DEPARTMENT OF AGRICULTURE AND CONSUMER SERVICES."

PENETRATION. PROTECTIVE SLEEVES AROUND METALLIC PIPING PENETRATING CONCRETE SLAB-ON-GRADE FLOORS SHALL NOT BE OF CELLULOSE-CONTAINING

MATERIALS AND SHALL RECEIVE APPLICATION OF A TERMITICIDE IN ANNULAR SPACE BETWEEN SLEEVE AND PIPE.

SYMBOLS:

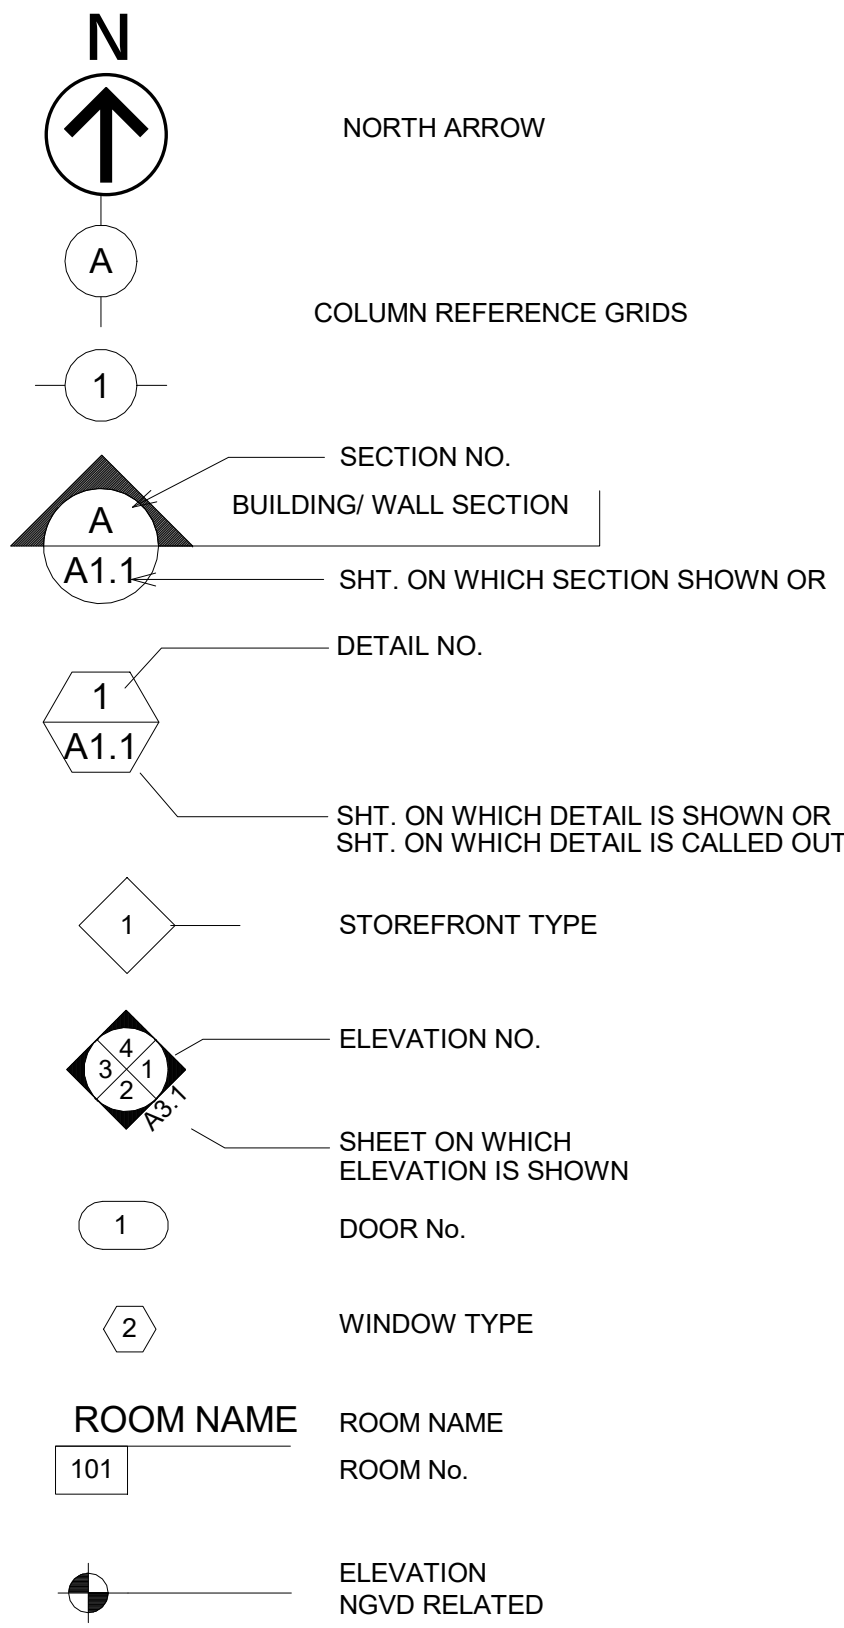

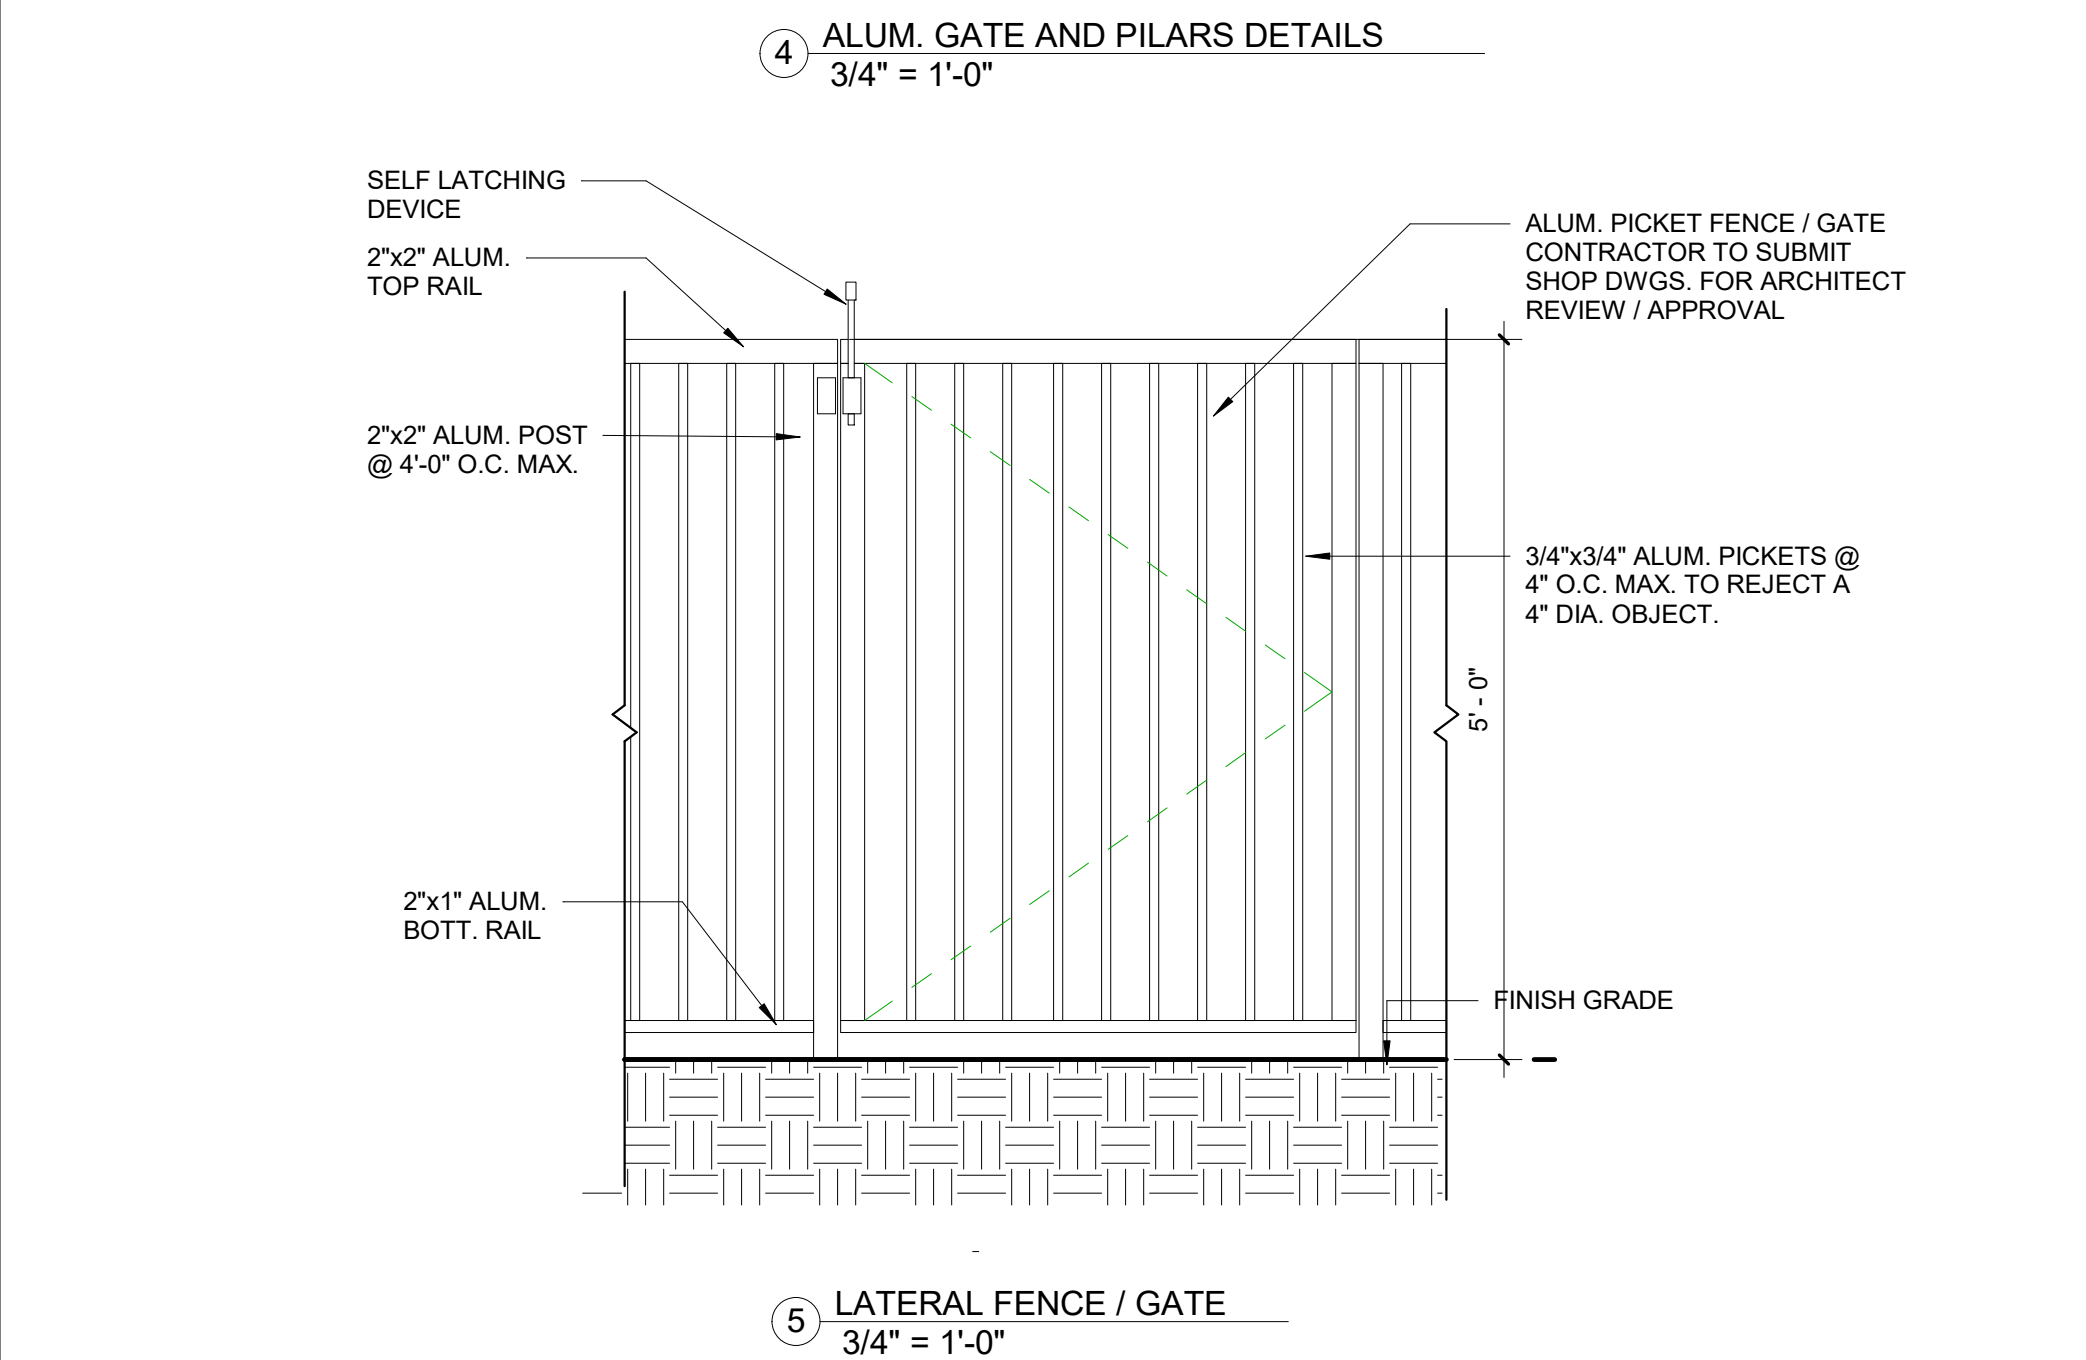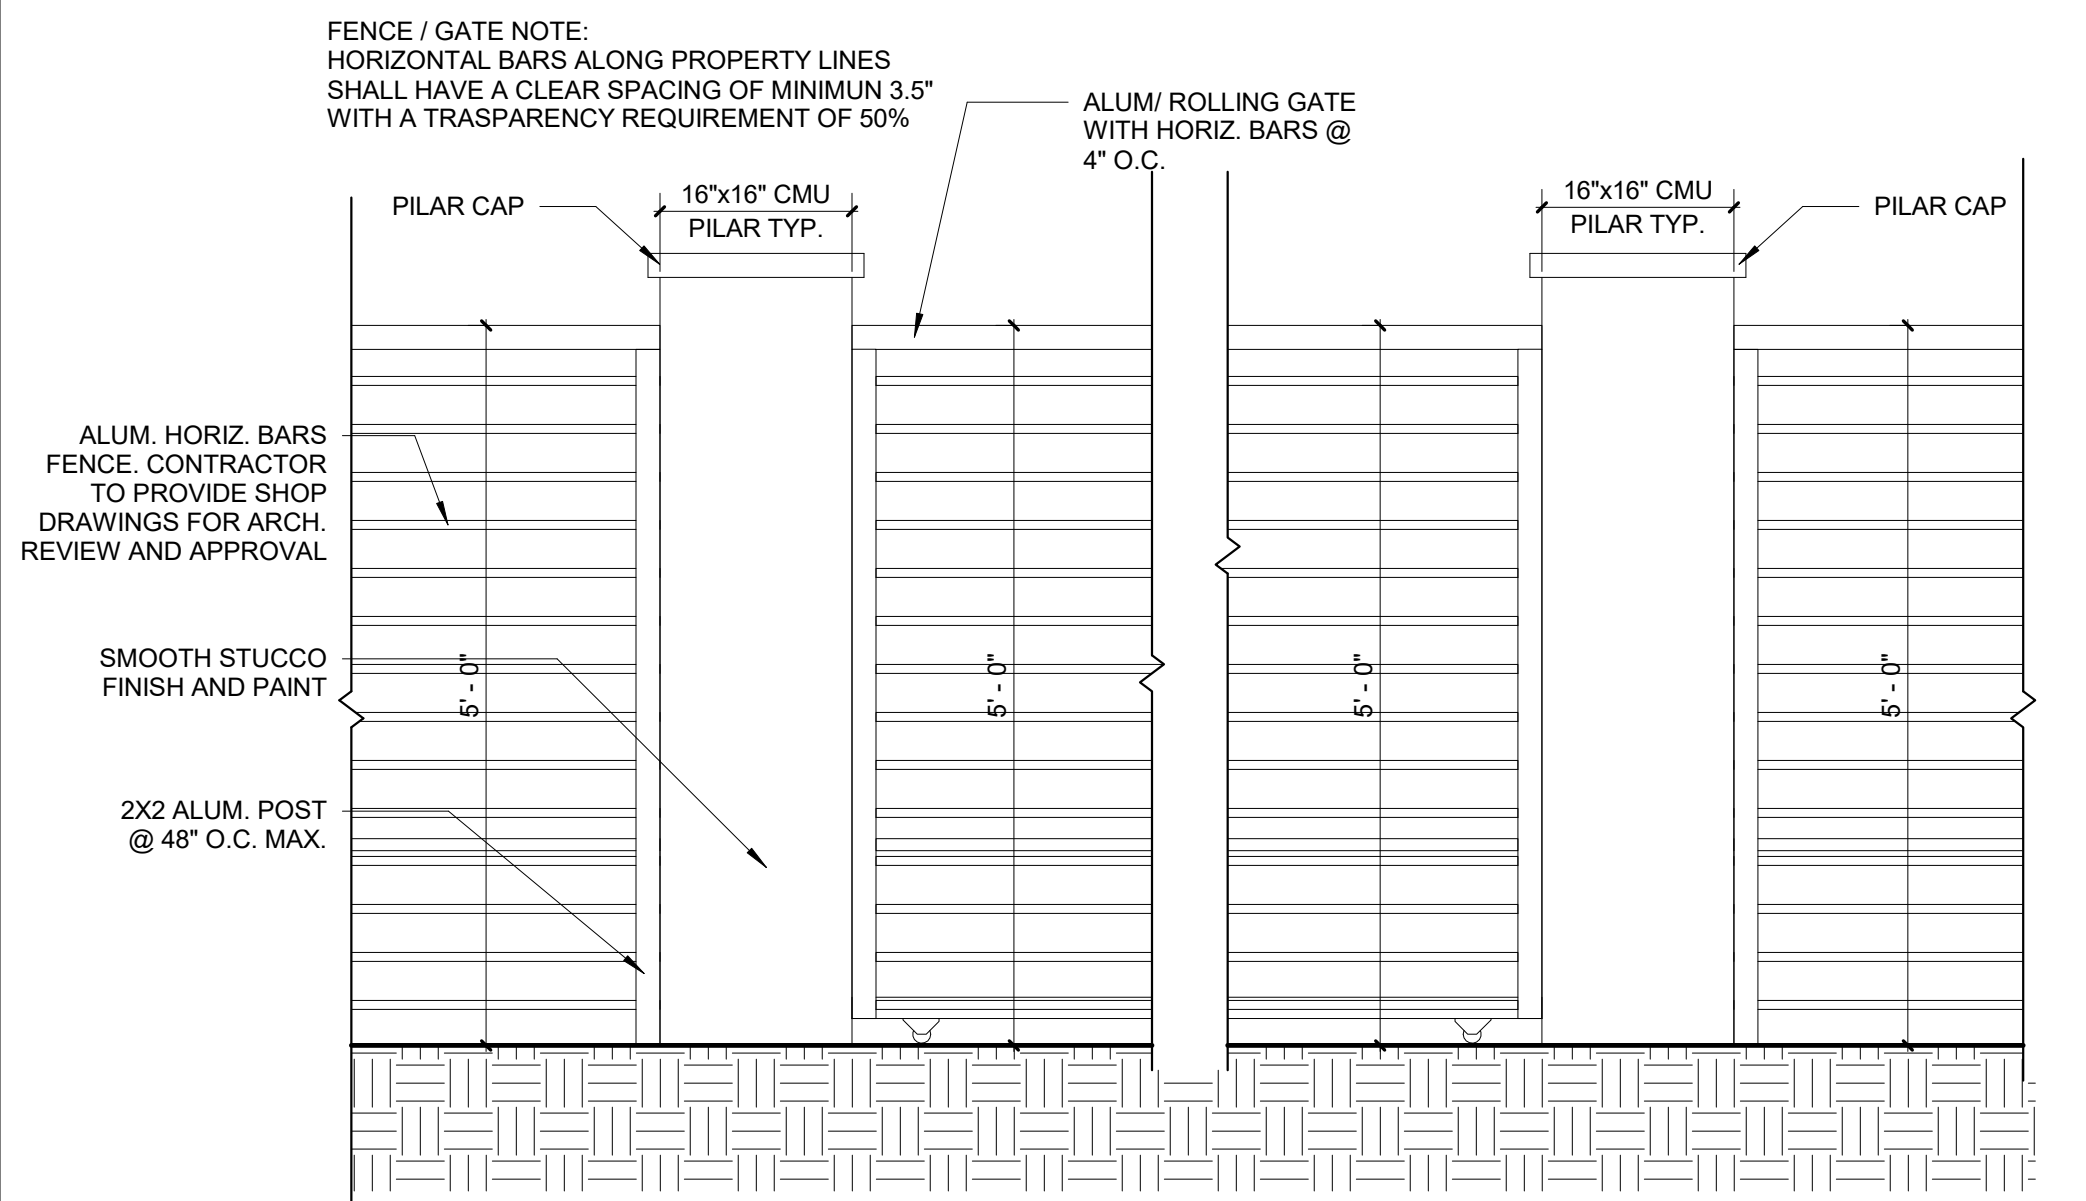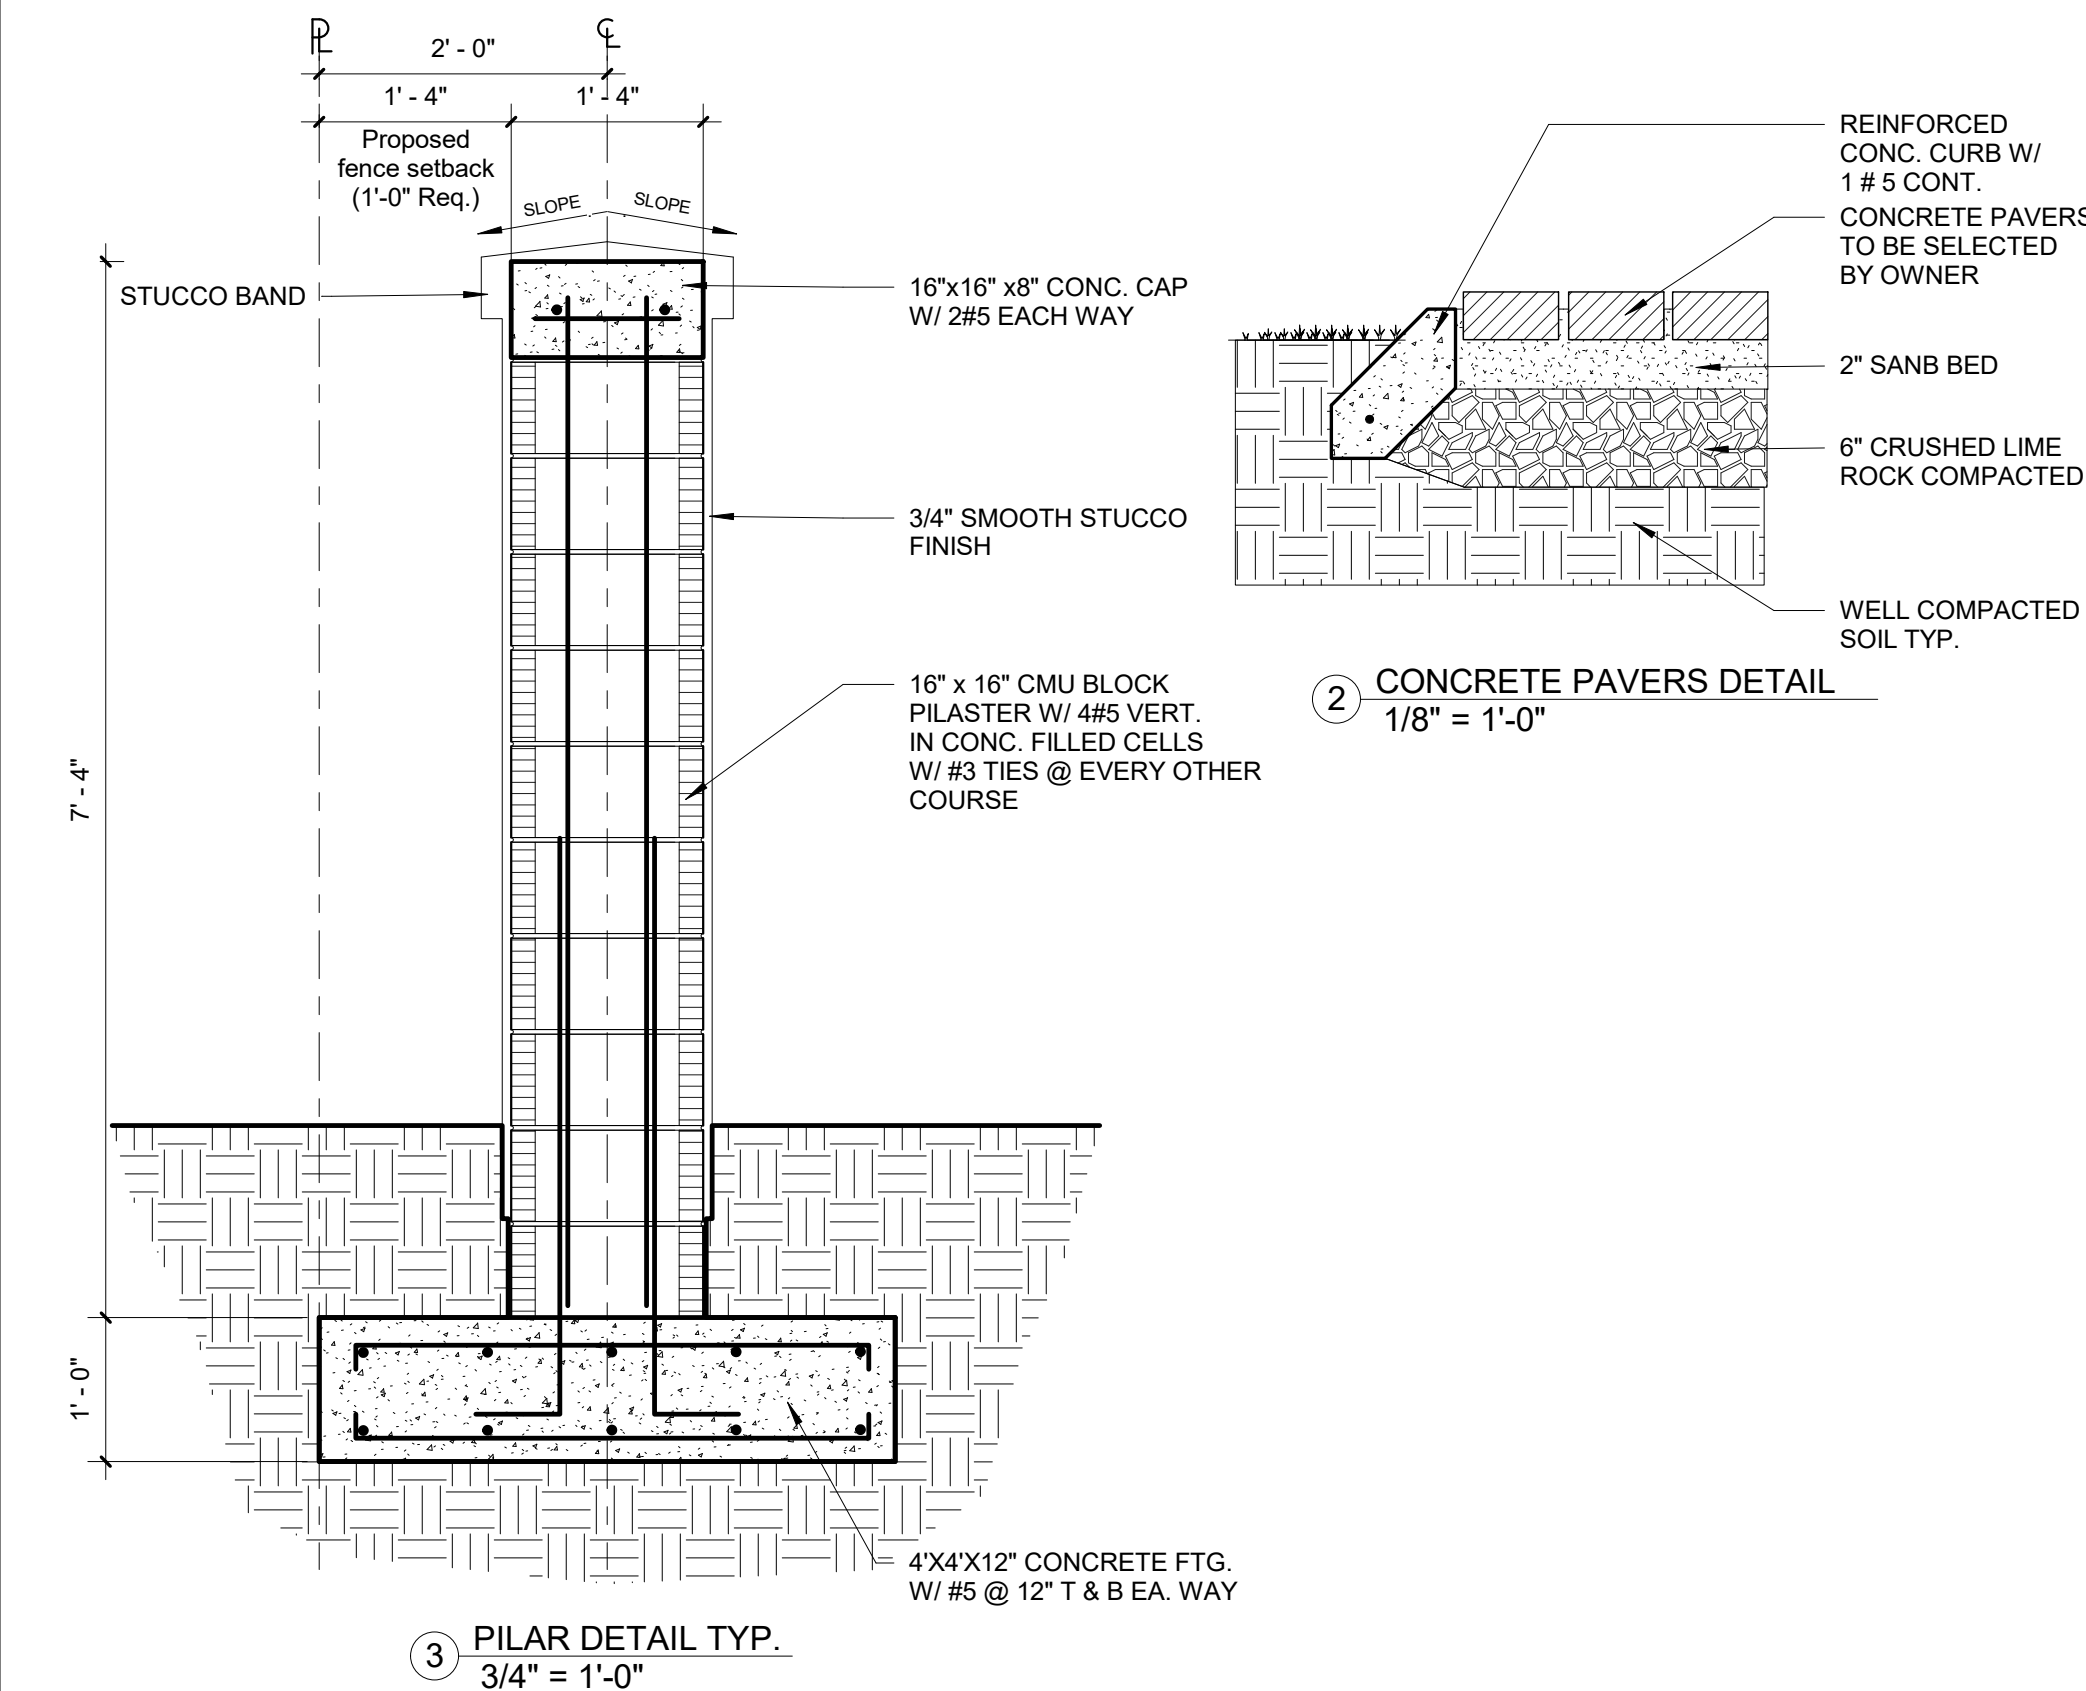

PROJECT DATA

ADDRESS: 6825 SW 132nd St, Pinecrest, FL 33156
FOLIO: 20-5014-000-0761
LEGAL DESCRIPTION:
14.55 40 1.25 AC
W1/2 OF SE1/4 OF SW1/4 OF NE1/4
OF SE1/4 LESS S25FT
OR 13326-0753 0687 1
F/A/U 30-5014-000-0761

ZONING DISTRICT: RESIDENTIAL ESTATE (EU-1) DISTRICT
FLOOD ZONE: AE (BFE=10 FT NGVD)
CROWN OF THE ROAD ELEV.: 8'-6" NGVD
FFE OF MAIN BUILDING: 11'-0" NGVD

RAIN WATER NOTE:
RETAIN ALL RAIN WATER RUNOFF
WITHIN THE PROPERTY LINES BY
MEANS OF SWALLS OR RETAINMENT
POND AREAS.

ZONING DATA

DESCRIPTION	REQUIRED	PROVIDED	REMARKS
PRINCIPAL TWO-STORY STRUCTURE (P.T.S.S.)			
SETBACKS	FRONT	50'	60'-9 1/2"
	REAR	25'	96'-4" 1
	INT SIDE (W)	20'	20'-0"
	INT SIDE (E)	20'	35'-5"
BUILDING HEIGHT	35' MAX	31'-10"	
ACCESSORY GENERAL (POOL HOUSE)			
SETBACKS	FRONT	15'	275'-3 1/2"
	REAR	20'	20'-0"
	INT SIDE (W)	15'	73'-0"
	INT SIDE (E)	15'	69'-1"
BUILDING HEIGHT	18' MAX	16'-6"	

DESCRIPTION	ALLOW / REQD.	AREA PROVIDED	% OF LOT AREA	REMARKS
LOT AREA		52,379 SF	100.0%	
LOT COVERAGE 1ST FL. (MAX. 20% LOT AREA)		10,475.8 SF	9,933 SF 18.96% 2	(+ 300 SF) TRANSFERRED TO SECOND FLOOR
LOT COVERAGE 2ND FL. (MAX. 10% LOT AREA)		5,237.9 SF (+ 300 SF) 10.57% 2	5,518 SF 10.53% 2	
GREEN AREA (MIN. 55% LOT AREA)	MIN: 28,808.45 SF	28,892.67 SF	55.16%	
IMPERVIOUS AREA (MAX. 45% LOT AREA)	MAX: 23,570.55 SF	23,546.64 SF	44.94%	


BUILDING DATA

DESCRIPTION	ALLOW / REQ.	AREA PROVIDED	%	REMARKS
A/C LIVING AREA	1ST FL. A/C LIVING AREA	6,005.31 SF		
	2ND FL. A/C LIVING AREA	3,518.17 SF		
TOTAL A/C AREA		9,523.48 SF		
NON A/C	GARAGES	1,706.67 SF		
	WALKWAY TO GARAGES	445.39 SF		
	COVERED ENTRANCE	63.73 SF		
	COVERED TERRACE	1,335.81 SF		
TOTAL NON A/C AREA		3,551.6 SF		
TOTAL AREA UNDER ROOF		13,075.08 SF		



GENERAL NOTES

VISIBILITY TRIANGLE NOTE:
"MATERIAL IMPEDIMENT TO VISIBILITY" CONSTRUED. IT IS THE INTENT OF THESE REGULATIONS TO PROVIDE PROTECTION FROM TRAFFIC HAZARDS AT INTERSECTIONS FOR AUTOMOTIVE VEHICLES AND THEIR PASSENGERS, AND FOR CYCLISTS AND PEDESTRIANS, INCLUDING SMALL CHILDREN. GIVEN THIS INTENT, THE PHRASE "MATERIAL IMPEDIMENT TO VISIBILITY," AS USED HERE, IS TO BE CONSTRUED AS ANY MATERIAL OBSTRUCTION TO VISIBILITY WHICH WOULD RESULT IN CONCEALMENT OF A CHILD OVER TWO AND ONE-HALF (2 1/2) FEET IN HEIGHT, APPROACHING AN INTERSECTION, OR WOULD CONCEAL AN APPROACHING AUTOMOTIVE VEHICLE OR CYCLIST FROM SUCH A CHILD. IN DETERMINATIONS AS TO WHETHER OR NOT THERE IS MATERIAL IMPEDIMENT TO VISIBILITY, THE SPEED, DIRECTION, AND DURATION OF MOVEMENT TO POINT OF POTENTIAL COLLISION OR CONTACT SHALL BE CONSIDERED.

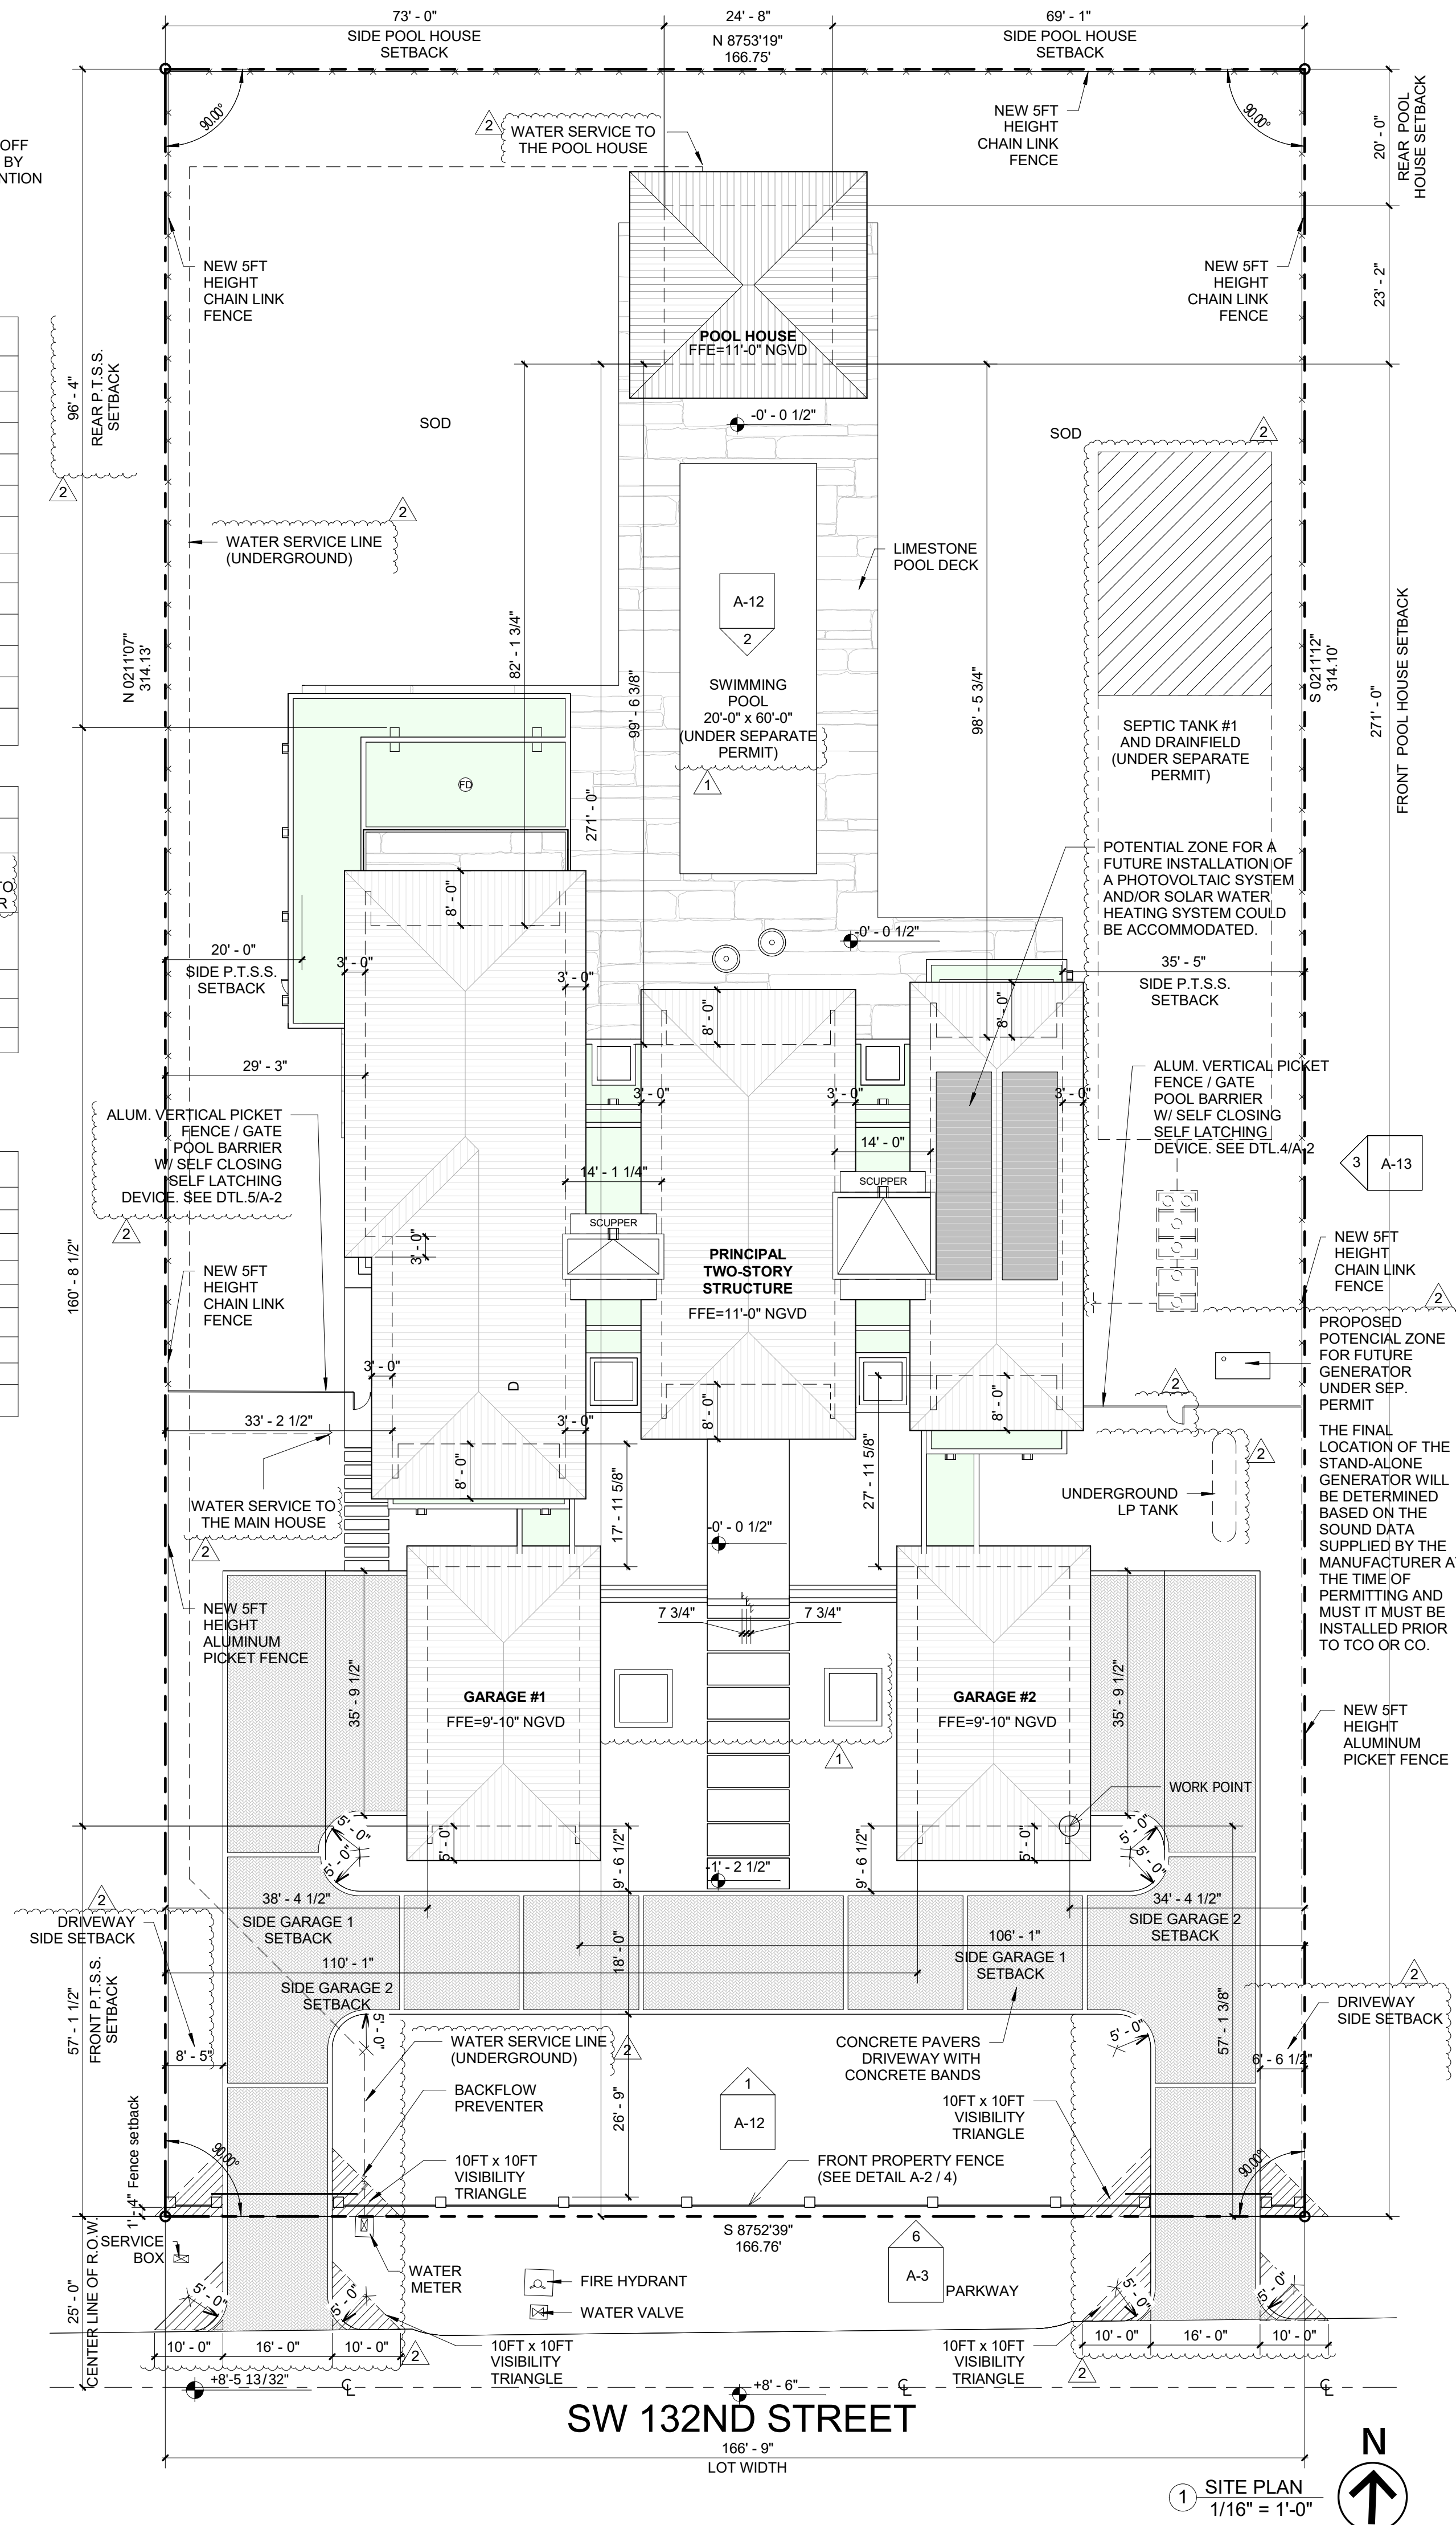

HERRERA RESIDENCE

6825 SW 132nd St,
Pinecrest, FL 33156.

SEAL

BALLI-TRAUTMAN ARCHITECTS LLC -AA26002968

GIORGIO LUIGI BALLI -AR13951
DAVID SCOTT TRAUTMAN -AR15045

REVISIONS

NO.	DESC	DATE
1	Owner REV 1	06/27/25
2	City REV 1	8/11/25

PERMIT SET



JOB NUMBER: HERRERA

CHECKED BY: GB

ISSUE DATE: 05/16/2025

SCALE: AS NOTED


SHEET TITLE

SITE PLAN

SHEET NUMBER

A-2

COPYRIGHT BALLI-TRAUTMAN ARCHITECTS, LLC
1533 SUNSET DRIVE SUITE 101, CORAL GABLES, FL 33143

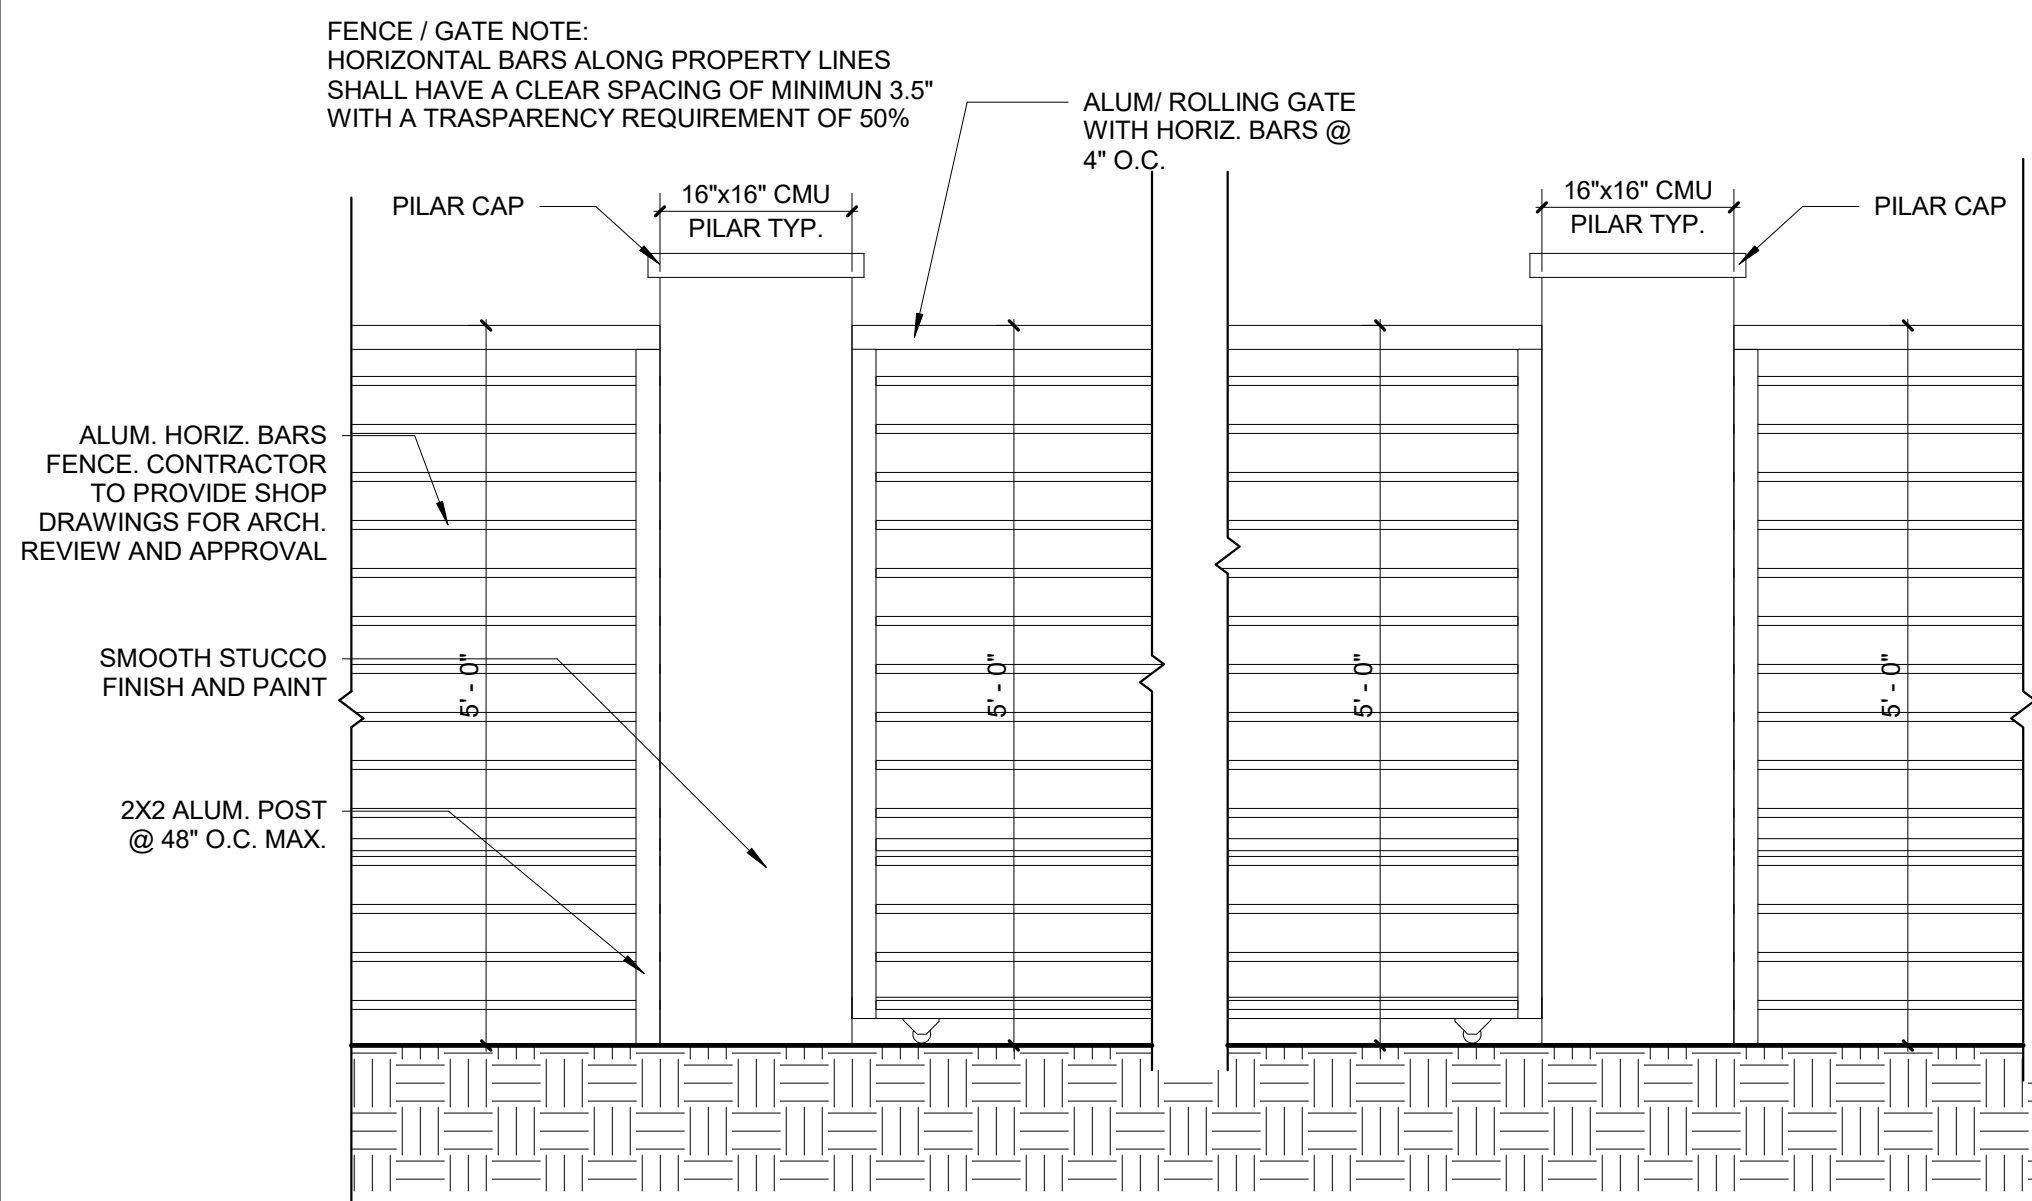

SELF LATCHING DEVICE

2"x2" ALUM. TOP RAIL

2"x2" ALUM. POST @ 4'-0" O.C. MAX.

2"x1" ALUM. BOTT. RAIL

ALUM. PICKET FENCE / GATE CONTRACTOR TO SUBMIT SHOP DWGS. FOR ARCHITECT REVIEW / APPROVAL

3/4"x3/4" ALUM. PICKETS @ 4" O.C. MAX. TO REJECT A 4" DIA. OBJECT.

5'-0"

FINISH GRADE

COPYRIGHT BALLI-TRAUTMAN ARCHITECTS,
LLC
1533 SUNSET DRIVE SUITE 101, CORAL GABLES
FL 33143

HERRERA
RESIDENCE

6825 SW 132nd St,
Pinecrest, FL 33156.

SEAL

BALLI-TRAUTMAN ARCHITECTS LLC -AA26002968

GIORGIO LUIGI BALLI -AR13951
DAVID SCOTT TRAUTMAN -AR15045

REVISIONS

NO.	DESC	DATE
2	City REV 1	8/11/25

PERMIT SET



JOB NUMBER: HERRERA
CHECKED BY: GB
ISSUE DATE: 05/16/2025
SCALE: AS NOTED



SHEET TITLE

ZONING
DIAGRAMS

SHEET NUMBER

A-3

COPYRIGHT BALLI-TRAUTMAN ARCHITECTS,
LLC
1533 SUNSET DRIVE SUITE 101, CORAL GABLES,
FL 33143

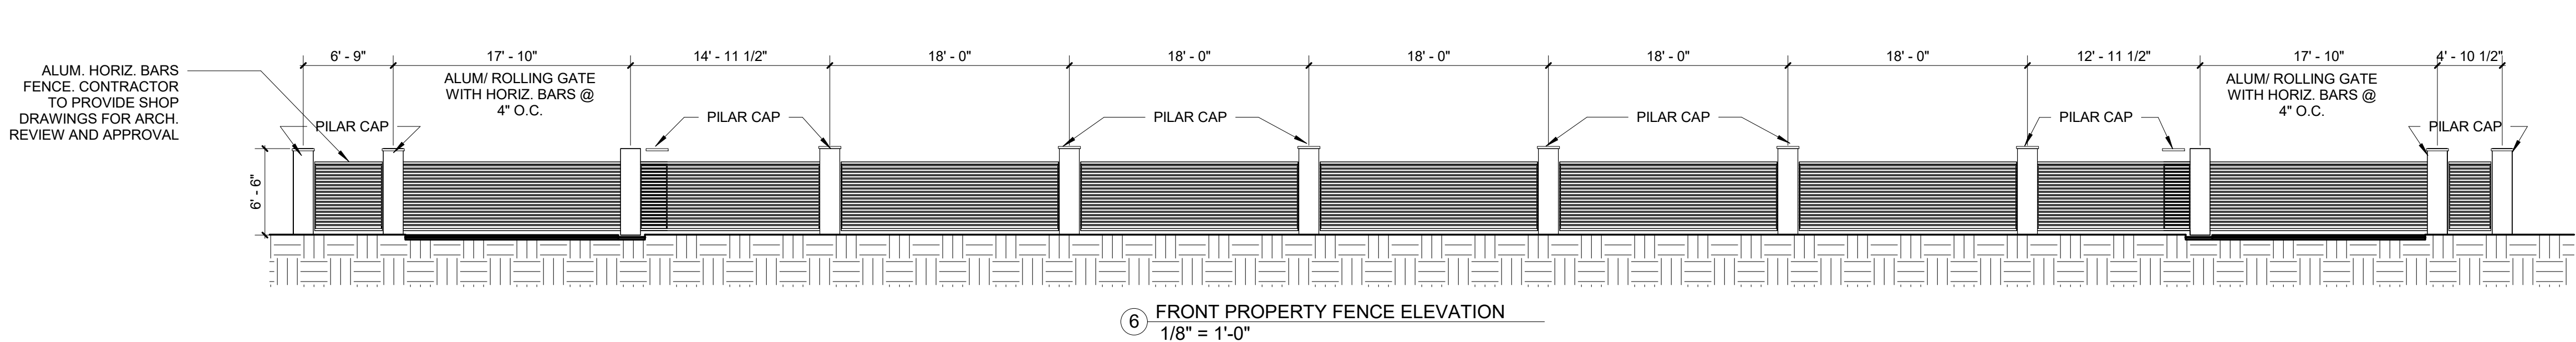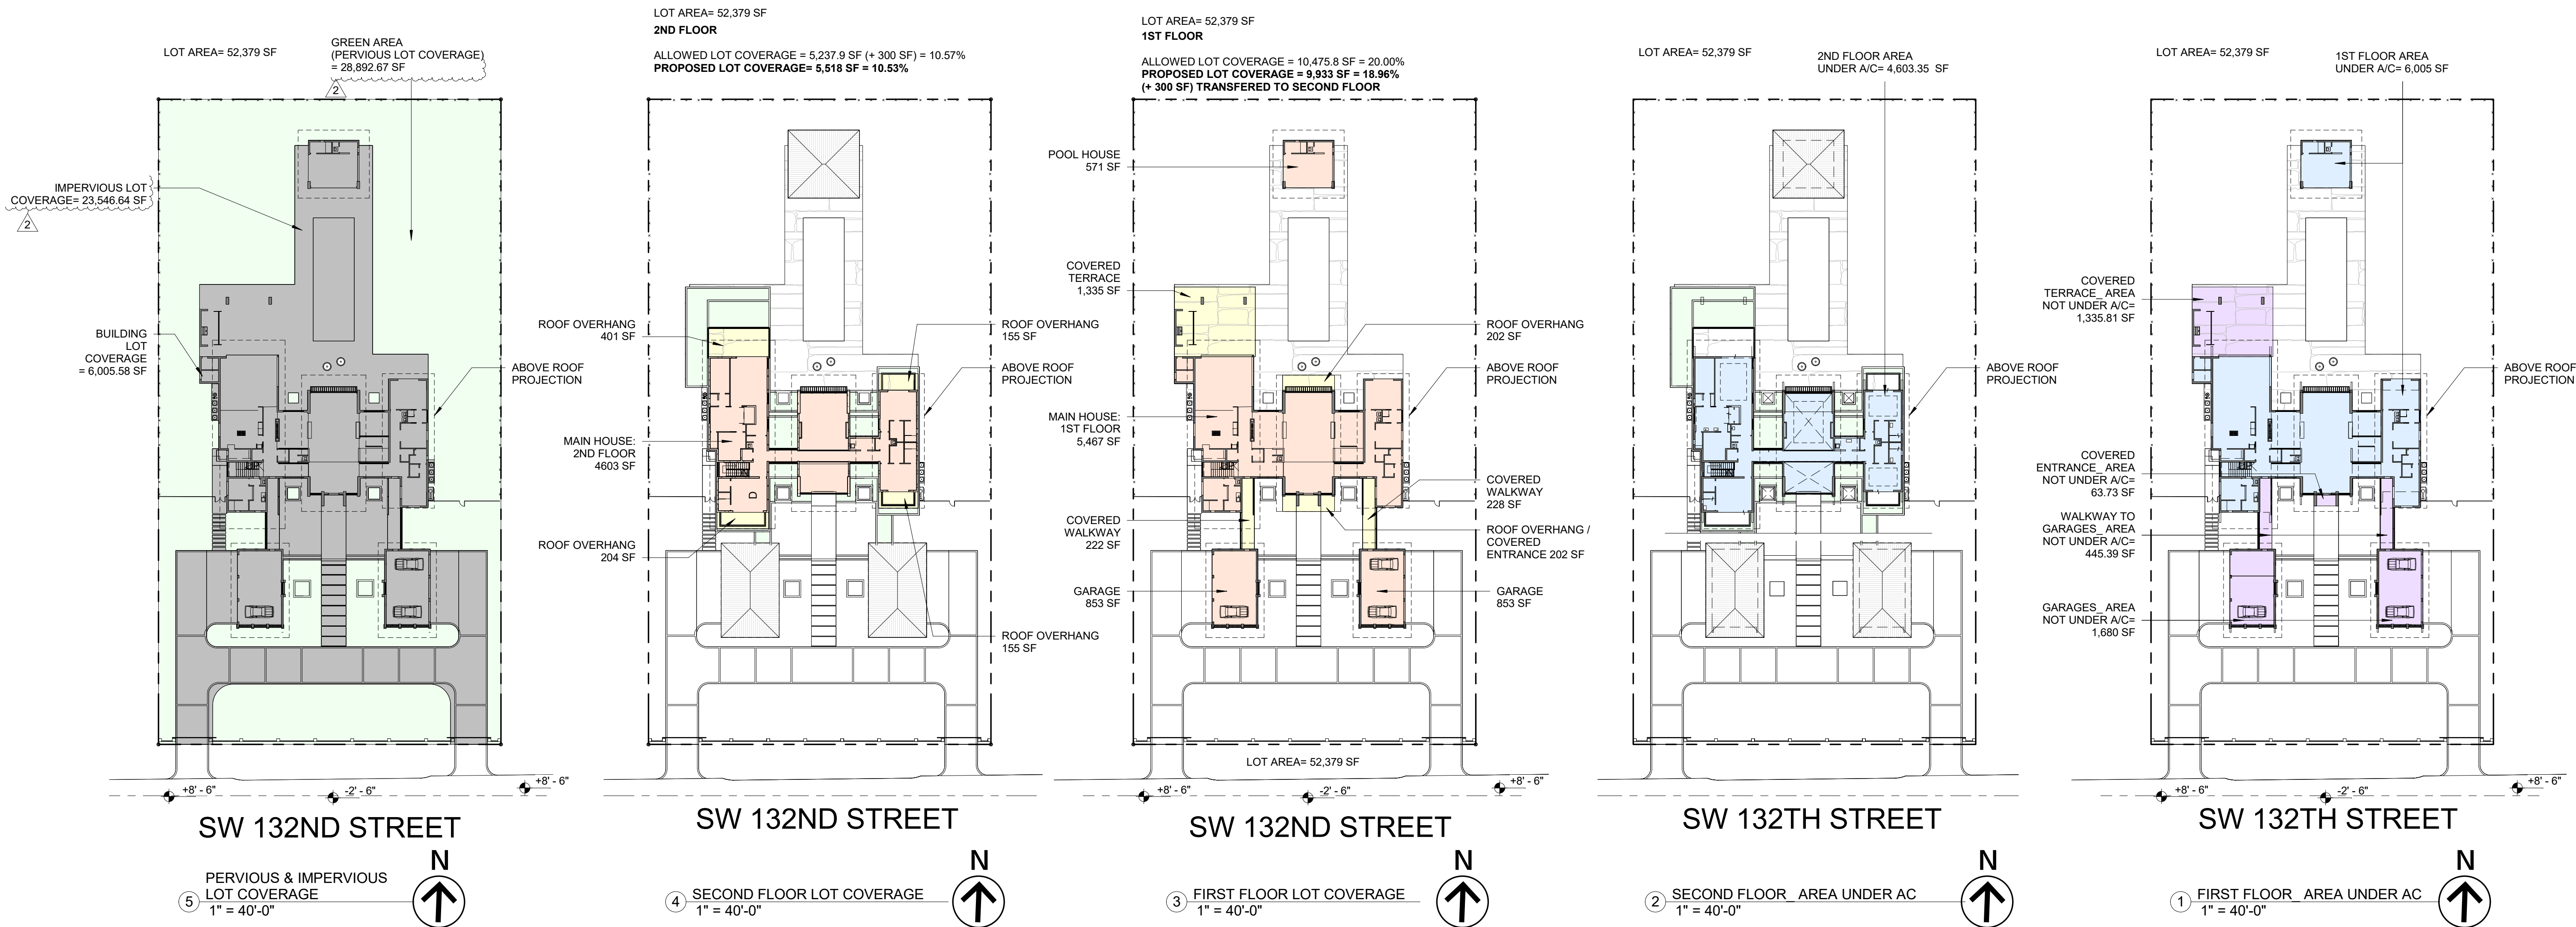

6825 SW 132nd St,
Pinecrest, FL 33156.

SEAL

GIORGIO LUIGI BALLI -AR13951
DAVID SCOTT TRAUTMAN -AR15045

REVISIONS

[illegible]

PERMIT SET



JOB NUMBER:	HERRERA
CHECKED BY:	GB
ISSUE DATE:	05/16/2025
SCALE:	AS NOTED

SHEET TITLE


ZONING DIAGRAMS

VOID

SHEET NUMBER

A-3

COPYRIGHT BALLI-TRAUTMAN ARCHITECTS,
LLC
1533 SUNSET DRIVE SUITE 101, CORAL GABLES
FL 33143

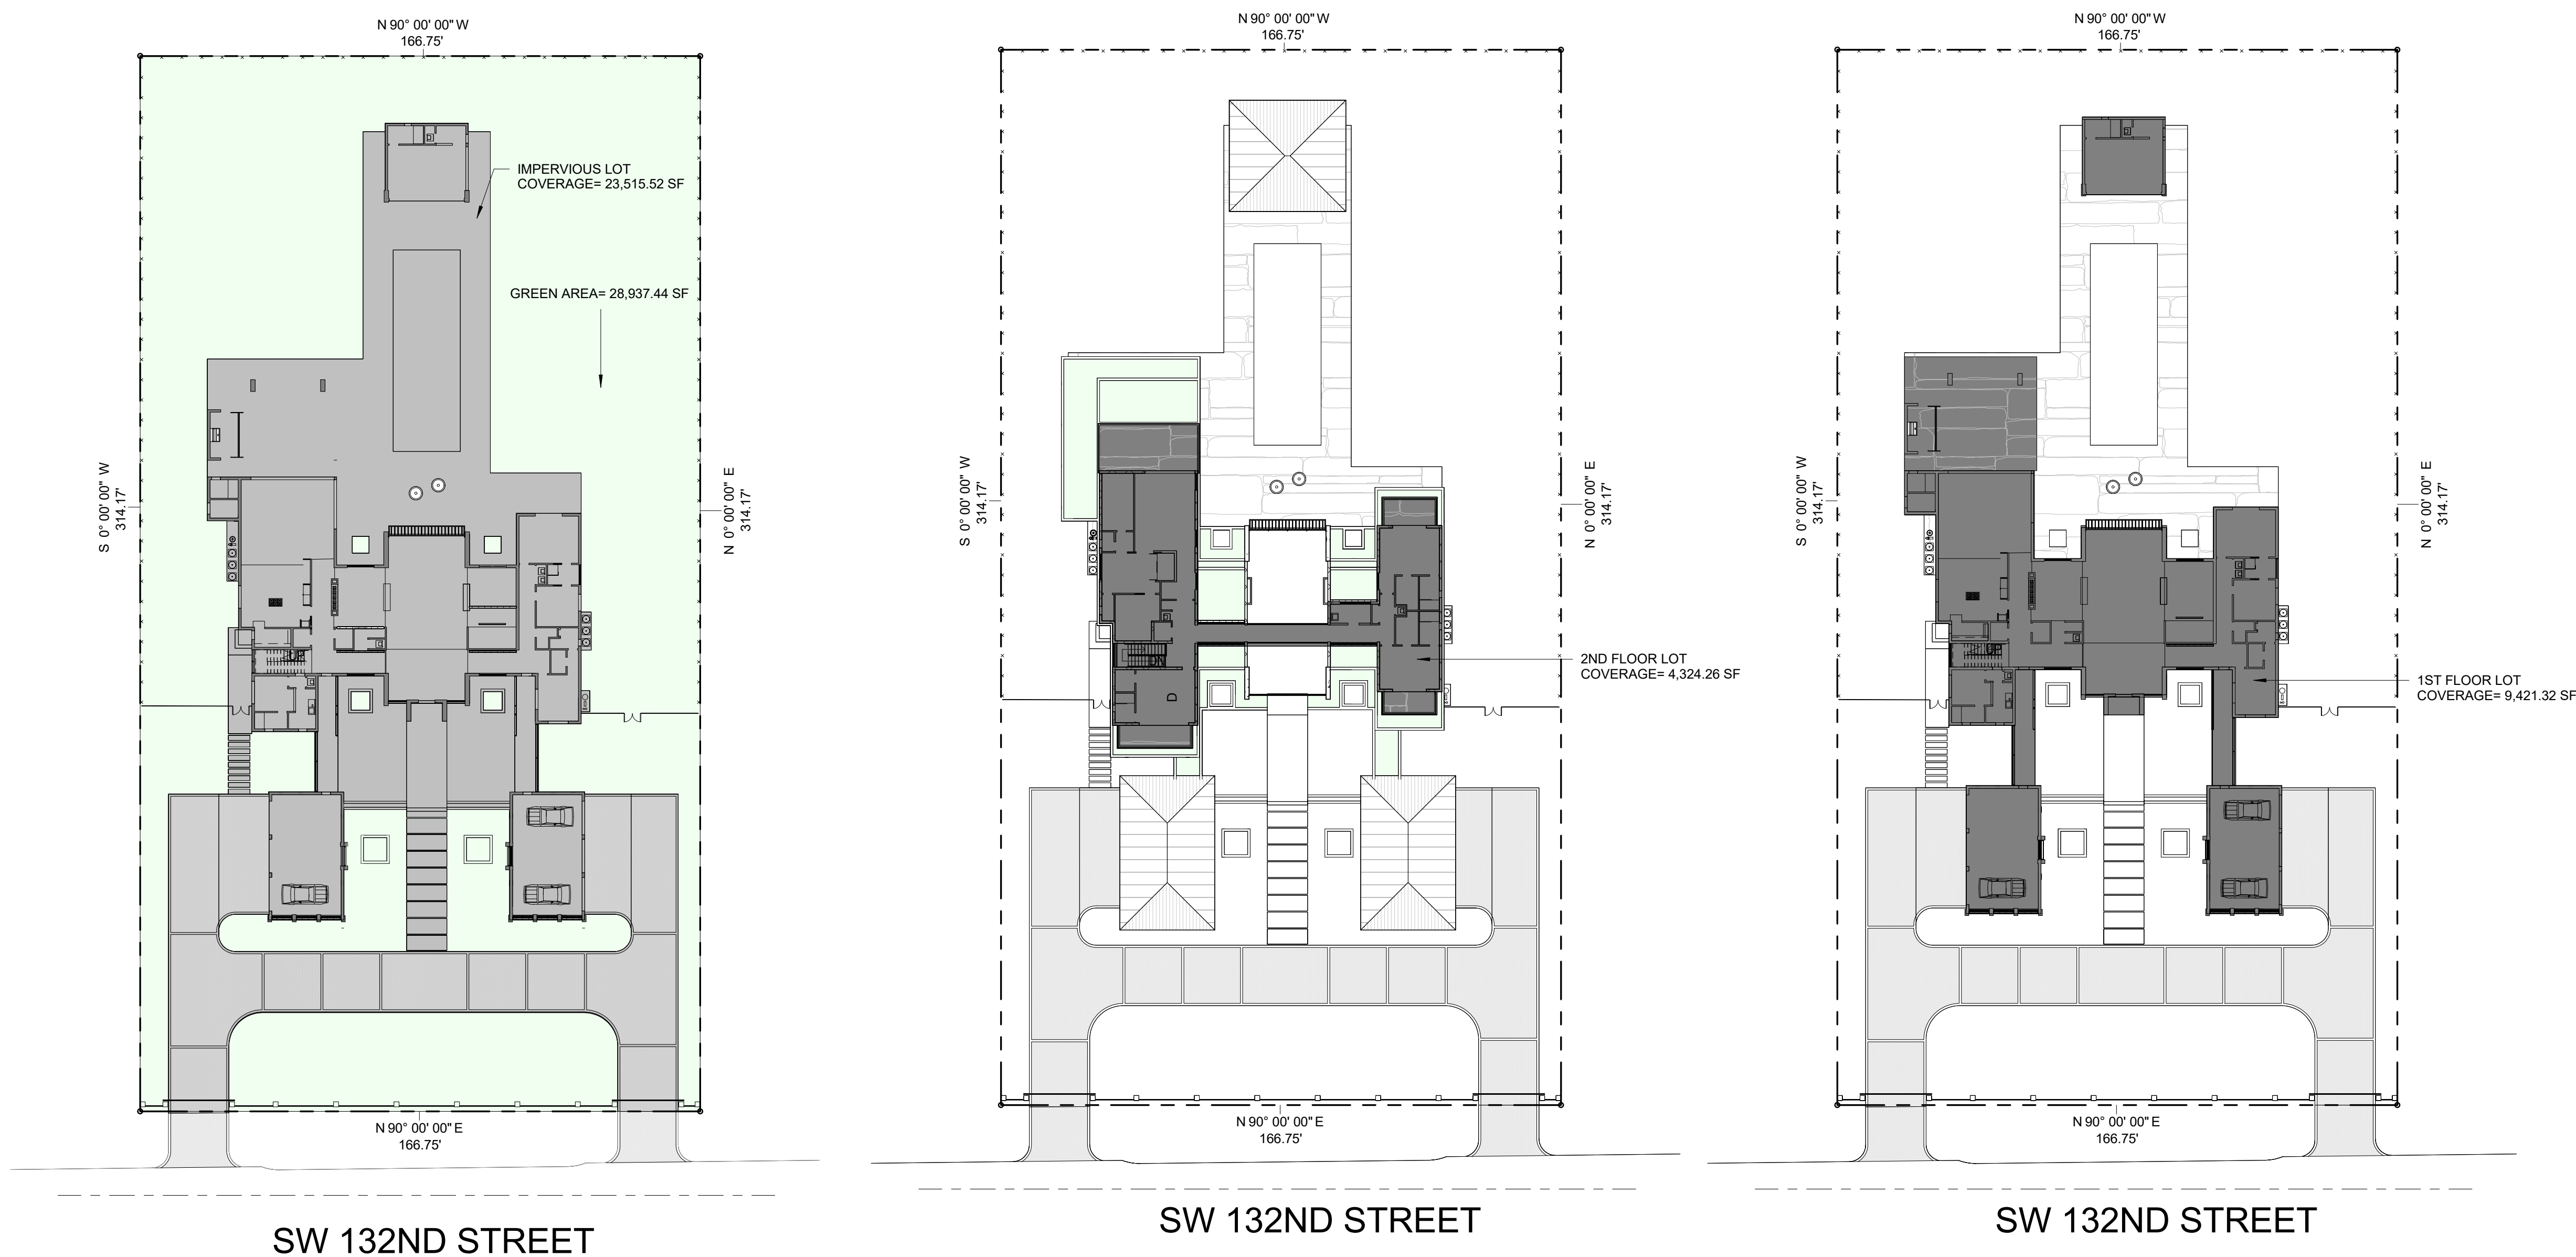

SW 132ND STREET


SW 132ND STREET

SW 132ND STREET

PERVIOUS & IMPERVIOUS
LOT COVERAGE
③ 1" = 30'-0"

② SECOND FLOOR LOT COVERAGE
1" = 30'-0"

① FIRST FLOOR LOT COVERAGE
1" = 30'-0"

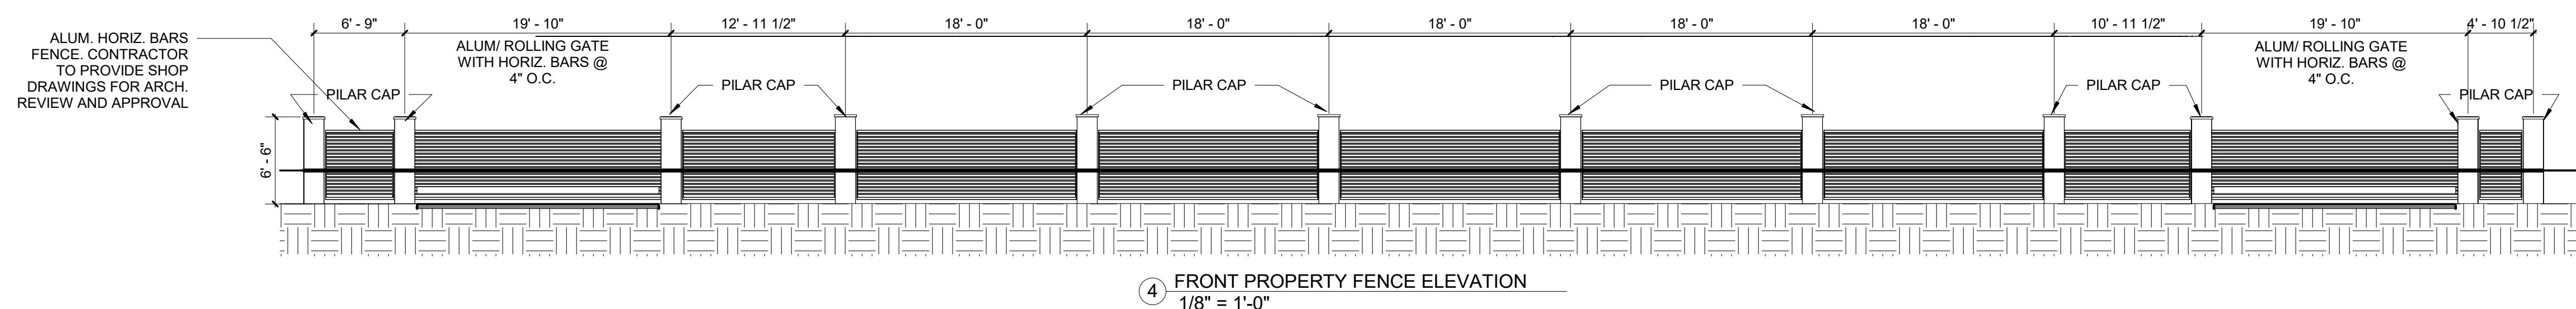


④ FRONT PROPERTY FENCE ELEVATION
1/8" = 1'-0"

NOTE:
INTERIOR FINISHES THAT EMIT LOW/NO LEVELS OF VOLATILE ORGANIC COMPOUNDS (VOC) - SITE-APPLIED FINISHES, INCLUDING, PAINTS, STAINS AND VARNISHES, SHALL MEET SPECIFIED VOLATILE ORGANIC COMPOUND (VOC) EMISSIONS LIMITS IN ACCORDANCE WITH GREENGUARD ENVIRONMENTAL INSTITUTE GGPS.001 STANDARD FOR BUILDING MATERIALS AND FINISHES, OR GREEN SEAL® STANDARDS.

EXTERIOR DOORS AND WINDOWS NOTE:
-ALL EXTERIOR DOORS AND WINDOWS SHALL BE MIAMI DADE NOA IMPACT RESISTANT.
-CONTRACTOR TO PROVIDE SHOP DRAWINGS / NOAs FOR ABOVE/DOOR APPROVAL.
-CONTRACTOR TO FIELD VERIFY MASONRY OPENING BEFORE PLACING ORDERS
-SEPARATE PERMIT REQUIRED FOR ALL EXTERIOR DOORS AND WINDOWS.
-ALL GLASS ON EXTERIOR DOORS AND WINDOWS ARE SHGC=0.41 U FACTOR=0.98
EXCEPT ON MASTER BEDROOM/BATH/SITTING SHALL BE SHGC=0.32 U FACTOR=0.49

FLOOR PLAN NOTES

- ANY CHANGE OF INTERIOR FINISHES BY OWNER/G.C. SHALL BE COORDINATE W/ THE ARCHITECT.
- INTERIOR PARTITION OF 3/8"x5/8" METAL STUDS @ 24" O.C. REFER TO FLOOR PLAN FOR DIM./LOCATION.
- PROVIDE M.R./G.W.B. ON WET WALLS ONLY.
- BATH DOORS SHALL BE OPERABLE FROM OUTSIDE IN EMERGENCY SITUATIONS.
- CLOSET DOORS SHALL BE OPERABLE BY CHILDREN FROM INSIDE.
- GLASS OR MIRRORS IMMEDIATELY SURROUNDING A BATHTUB OR SHOWER ENCLOSURE SHALL BE SAFETY GLAZING WHERE THE GLASS OR MIRRORS ARE LESS THAN 60 INCHES (1.5 M) ABOVE THE FLOOR OF THE TUB OR THE SHOWER.
- SHOWER COMPARTMENTS SHALL HAVE FLOORS AND WALLS CONSTRUCTED OF SMOOTH, CORROSION RESISTANT AND NONABSORBENT WATER-RESISTANT MATERIALS TO A HEIGHT OF NOT LESS THAN 72 INCHES (6'-0") ABOVE THE COMPARTMENT FLOOR AT THE DRAIN.
- ALL WINDOWS AT BEDROOMS SHALL BE "EGRESS" TYPE, U.O.N. THE EGRESS WINDOW SHALL BE OPERABLE FROM THE INSIDE WITHOUT THE USE OF TOOLS AND PROVIDING A CLEAR OPENING OF NOT LESS THAN 20" IN WIDTH, 24" IN HEIGHT, AND 5.7 SQ.FT. IN AREA. THE BOTTOM OF THE OPENING SHALL NOT BE MORE THAN 44" OFF THE FLOOR. THE MODE OF OPERATION DOES NOT REQUIRE THE USE OF A KEY, TOOL, SPECIAL KNOWLEDGE, OR EFFORT TO MAKE AVAILABLE THE REQUIRED CLEAR OPENINGS, AND NO PART OF THE MECHANISM SHALL BE PLACED HIGHER THAN 54" ABOVE THE FINISHED FLOOR.

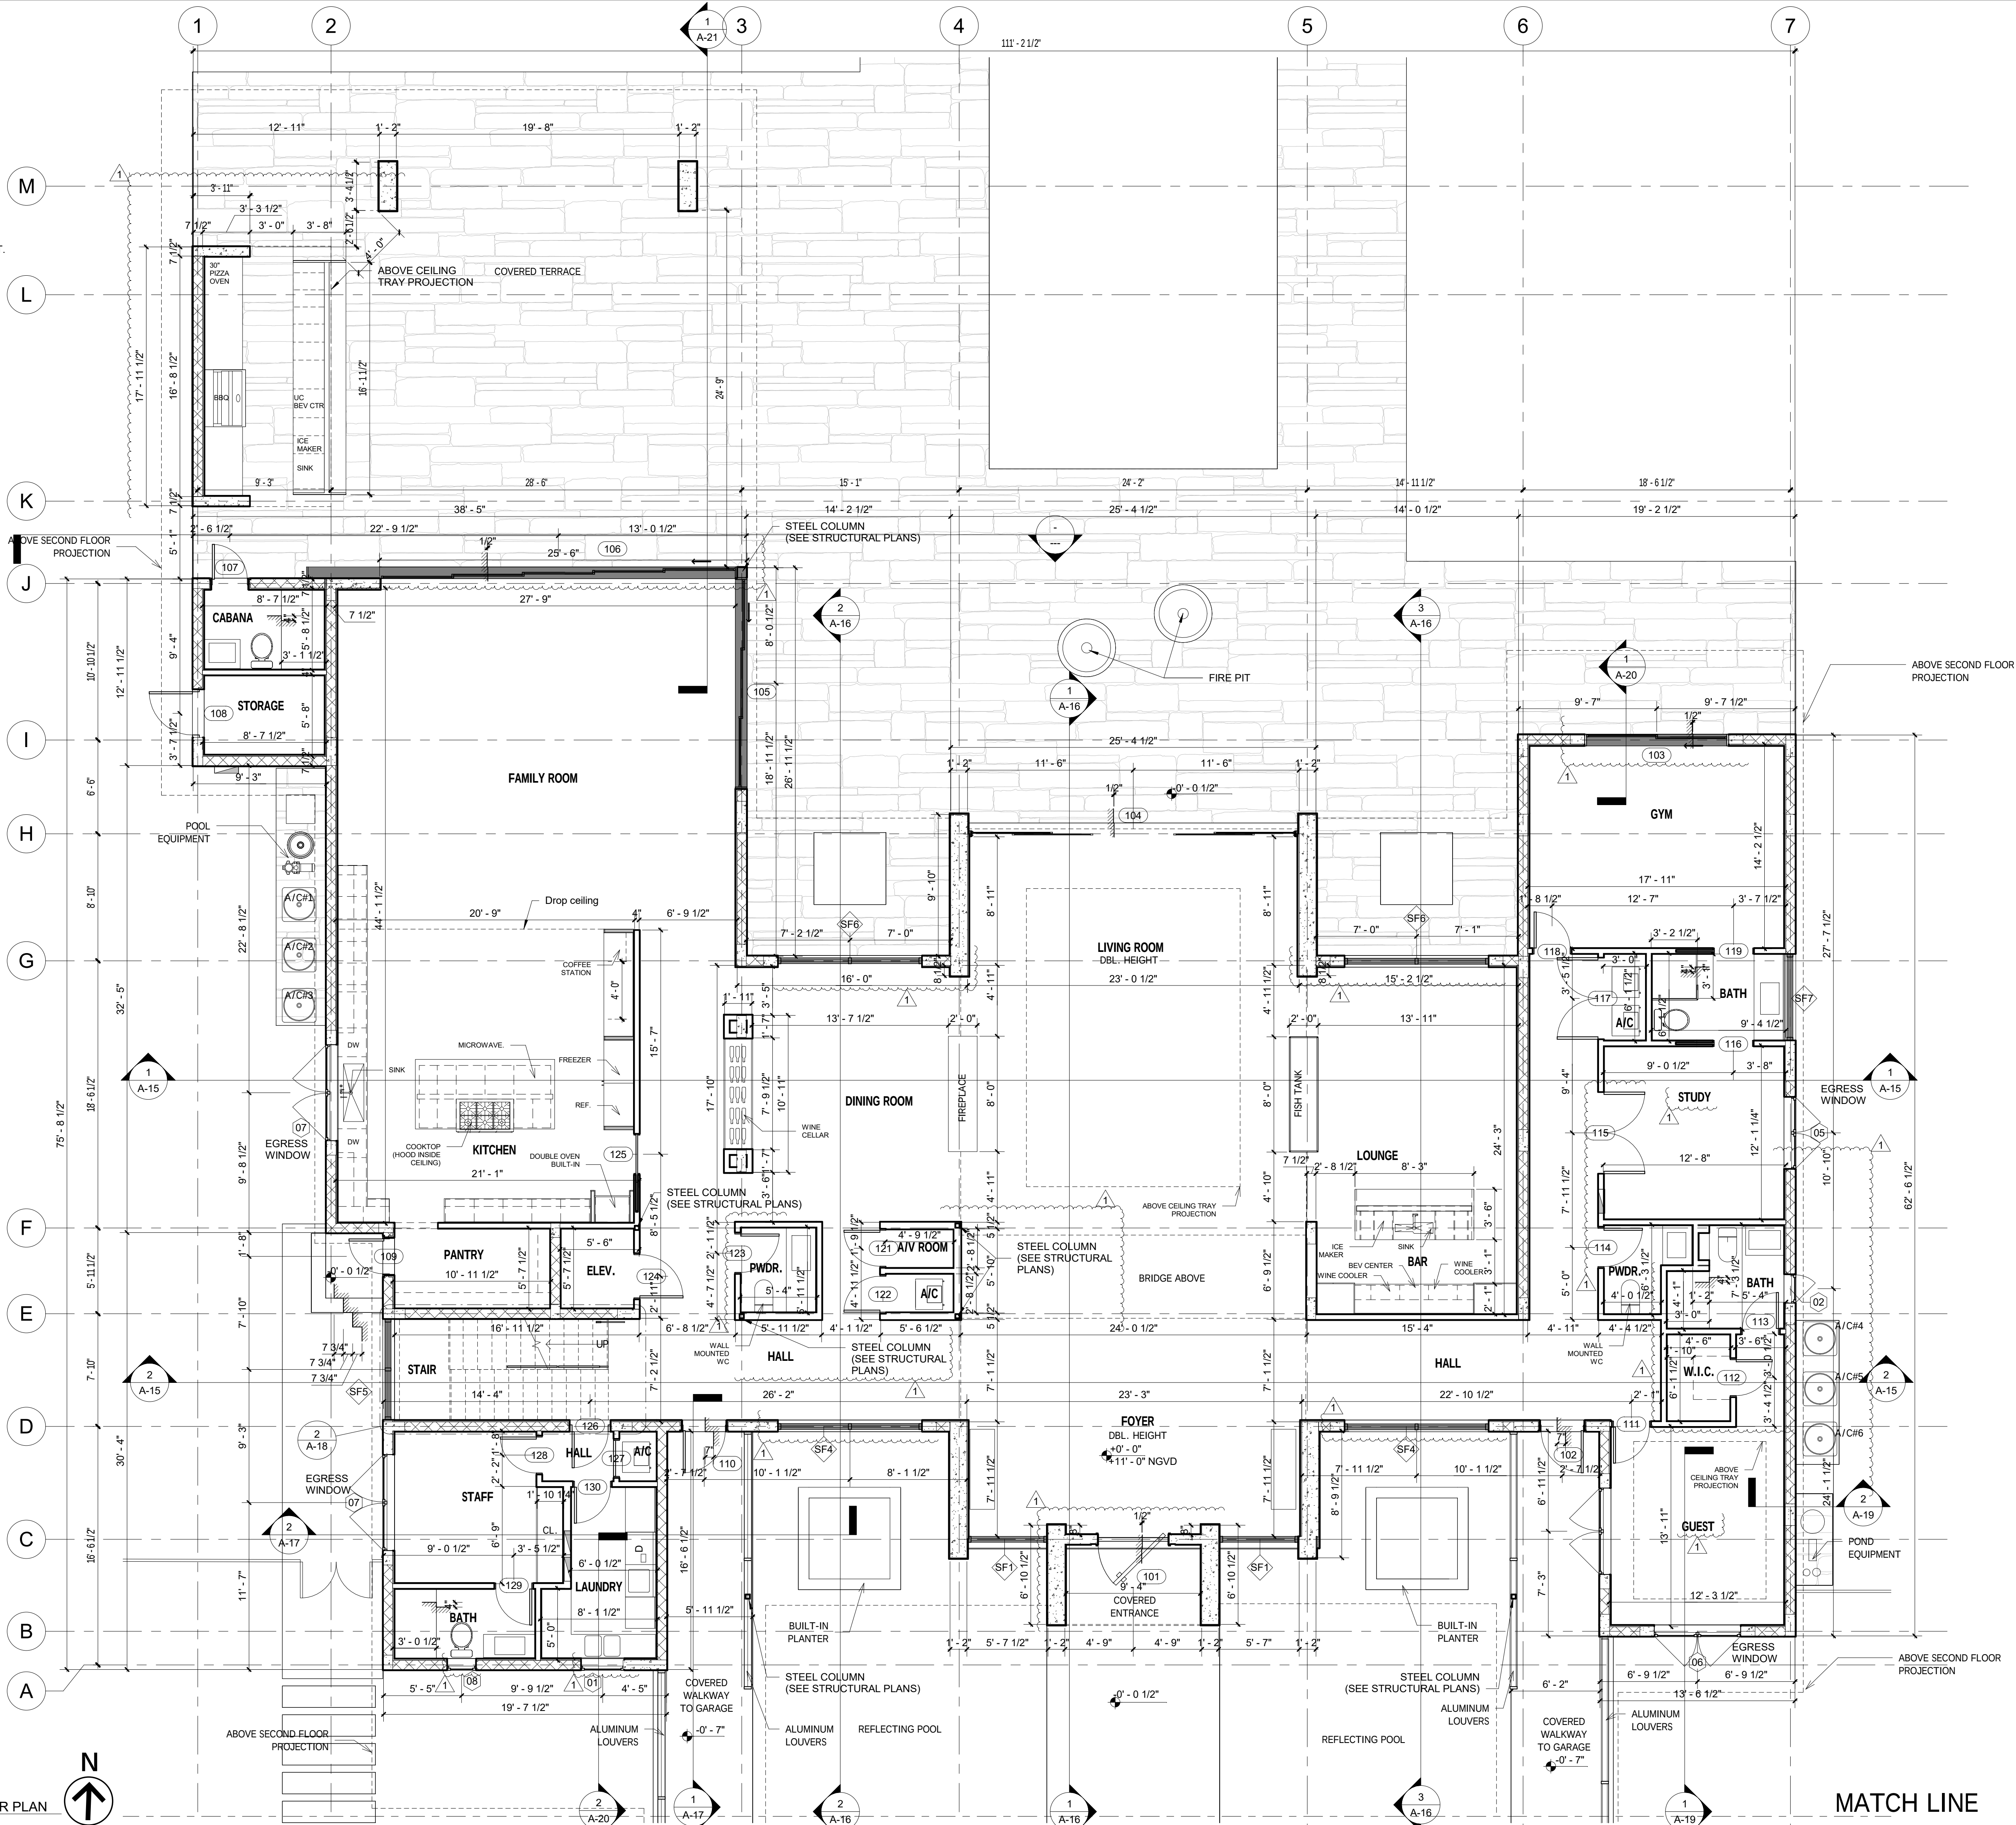

HERRERA
RESIDENCE

6825 SW 132nd St,
Pinecrest, FL 33156.
SEAL

BALLI-TRAUTMAN ARCHITECTS LLC -AA26002968

GIORGIO LUIGI BALLI -AR13951
DAVID SCOTT TRAUTMAN -AR15045

REVISIONS

NO.	DESC	DATE
1	Owner REV 1	06/27/25

PERMIT SET



JOB NUMBER: HERRERA
CHECKED BY: GB
ISSUE DATE: 05/16/2025
SCALE: AS NOTED

SHEET TITLE

GROUND FLOOR
PLAN

SHEET NUMBER

A-4


COPYRIGHT BALLI-TRAUTMAN ARCHITECTS,
LLC
1533 SUNSET DRIVE SUITE 101, CORAL GABLES,
FL 33143

NOTE:
INTERIOR FINISHES THAT EMIT LOW/NO LEVELS OF VOLATILE ORGANIC COMPOUNDS (VOC) - SITE-APPLIED FINISHES, INCLUDING, PAINTS, STAINS AND VARNISHES, SHALL MEET SPECIFIED VOLATILE ORGANIC COMPOUND (VOC) EMISSIONS LIMITS IN ACCORDANCE WITH GREENGUARD ENVIRONMENTAL INSTITUTE GGPS.001 STANDARD FOR BUILDING MATERIALS AND FINISHES, OR GREEN SEAL® STANDARDS.

EXTERIOR DOORS AND WINDOWS NOTE:
-ALL EXTERIOR DOORS AND WINDOWS SHALL BE MIAMI DADE NOA IMPACT RESISTANT.
-CONTRACTOR TO PROVIDE SHOP DRAWINGS / NOAs FOR ABOVE DOOR APPROVAL.
-CONTRACTOR TO FIELD VERIFY MASONRY OPENING BEFORE PLACING ORDERS
-SEPARATE PERMIT REQUIRED FOR ALL EXTERIOR DOORS AND WINDOWS.
-ALL GLASS ON EXTERIOR DOORS AND WINDOWS ARE SHGC=0.41 U FACTOR=0.98
EXCEPT ON MASTER BEDROOM/BATH/SITTING SHALL BE SHGC=0.32 U FACTOR=0.49

FLOOR PLAN NOTES

- ANY CHANGE OF INTERIOR FINISHES BY OWNER/G.C. SHALL BE COORDINATE W/ THE ARCHITECT.
- INTERIOR PARTITION OF 3/8"X5/8" METAL STUDS @ 24" O.C. REFER TO FLOOR PLAN FOR DIM./LOCATION.
- PROVIDE M.R./G.W.B. ON WET WALLS ONLY.
- BATH DOORS SHALL BE OPERABLE FROM OUTSIDE IN EMERGENCY SITUATIONS.
- CLOSET DOORS SHALL BE OPERABLE BY CHILDREN FROM INSIDE.
- GLASS OR MIRRORS IMMEDIATELY SURROUNDING A BATHTUB OR SHOWER ENCLOSURE SHALL BE SAFETY GLAZING WHERE THE GLASS OR MIRRORS ARE LESS THAN 60 INCHES (1.5 M) ABOVE THE FLOOR OF THE TUB OR THE SHOWER.
- SHOWER COMPARTMENTS SHALL HAVE FLOORS AND WALLS CONSTRUCTED OF SMOOTH, CORROSION RESISTANT AND NONABSORBENT WATER-RESISTANT MATERIALS TO A HEIGHT OF NOT LESS THAN 72 INCHES (6'-0") ABOVE THE COMPARTMENT FLOOR AT THE DRAIN.
- ALL WINDOWS AT BEDROOMS SHALL BE "EGRESS" TYPE, U.O.N. THE EGRESS WINDOW SHALL BE OPERABLE FROM THE INSIDE WITHOUT THE USE OF TOOLS AND PROVIDING A CLEAR OPENING OF NOT LESS THAN 20" IN WIDTH, 24" IN HEIGHT, AND 5.7 SQ.FT. IN AREA. THE BOTTOM OF THE OPENING SHALL NOT BE MORE THAN 44" OFF THE FLOOR. THE MODE OF OPERATION DOES NOT REQUIRE THE USE OF A KEY, TOOL, SPECIAL KNOWLEDGE, OR EFFORT TO MAKE AVAILABLE THE REQUIRED CLEAR OPENINGS, AND NO PART OF THE MECHANISM SHALL BE PLACED HIGHER THAN 54" ABOVE THE FINISHED FLOOR.

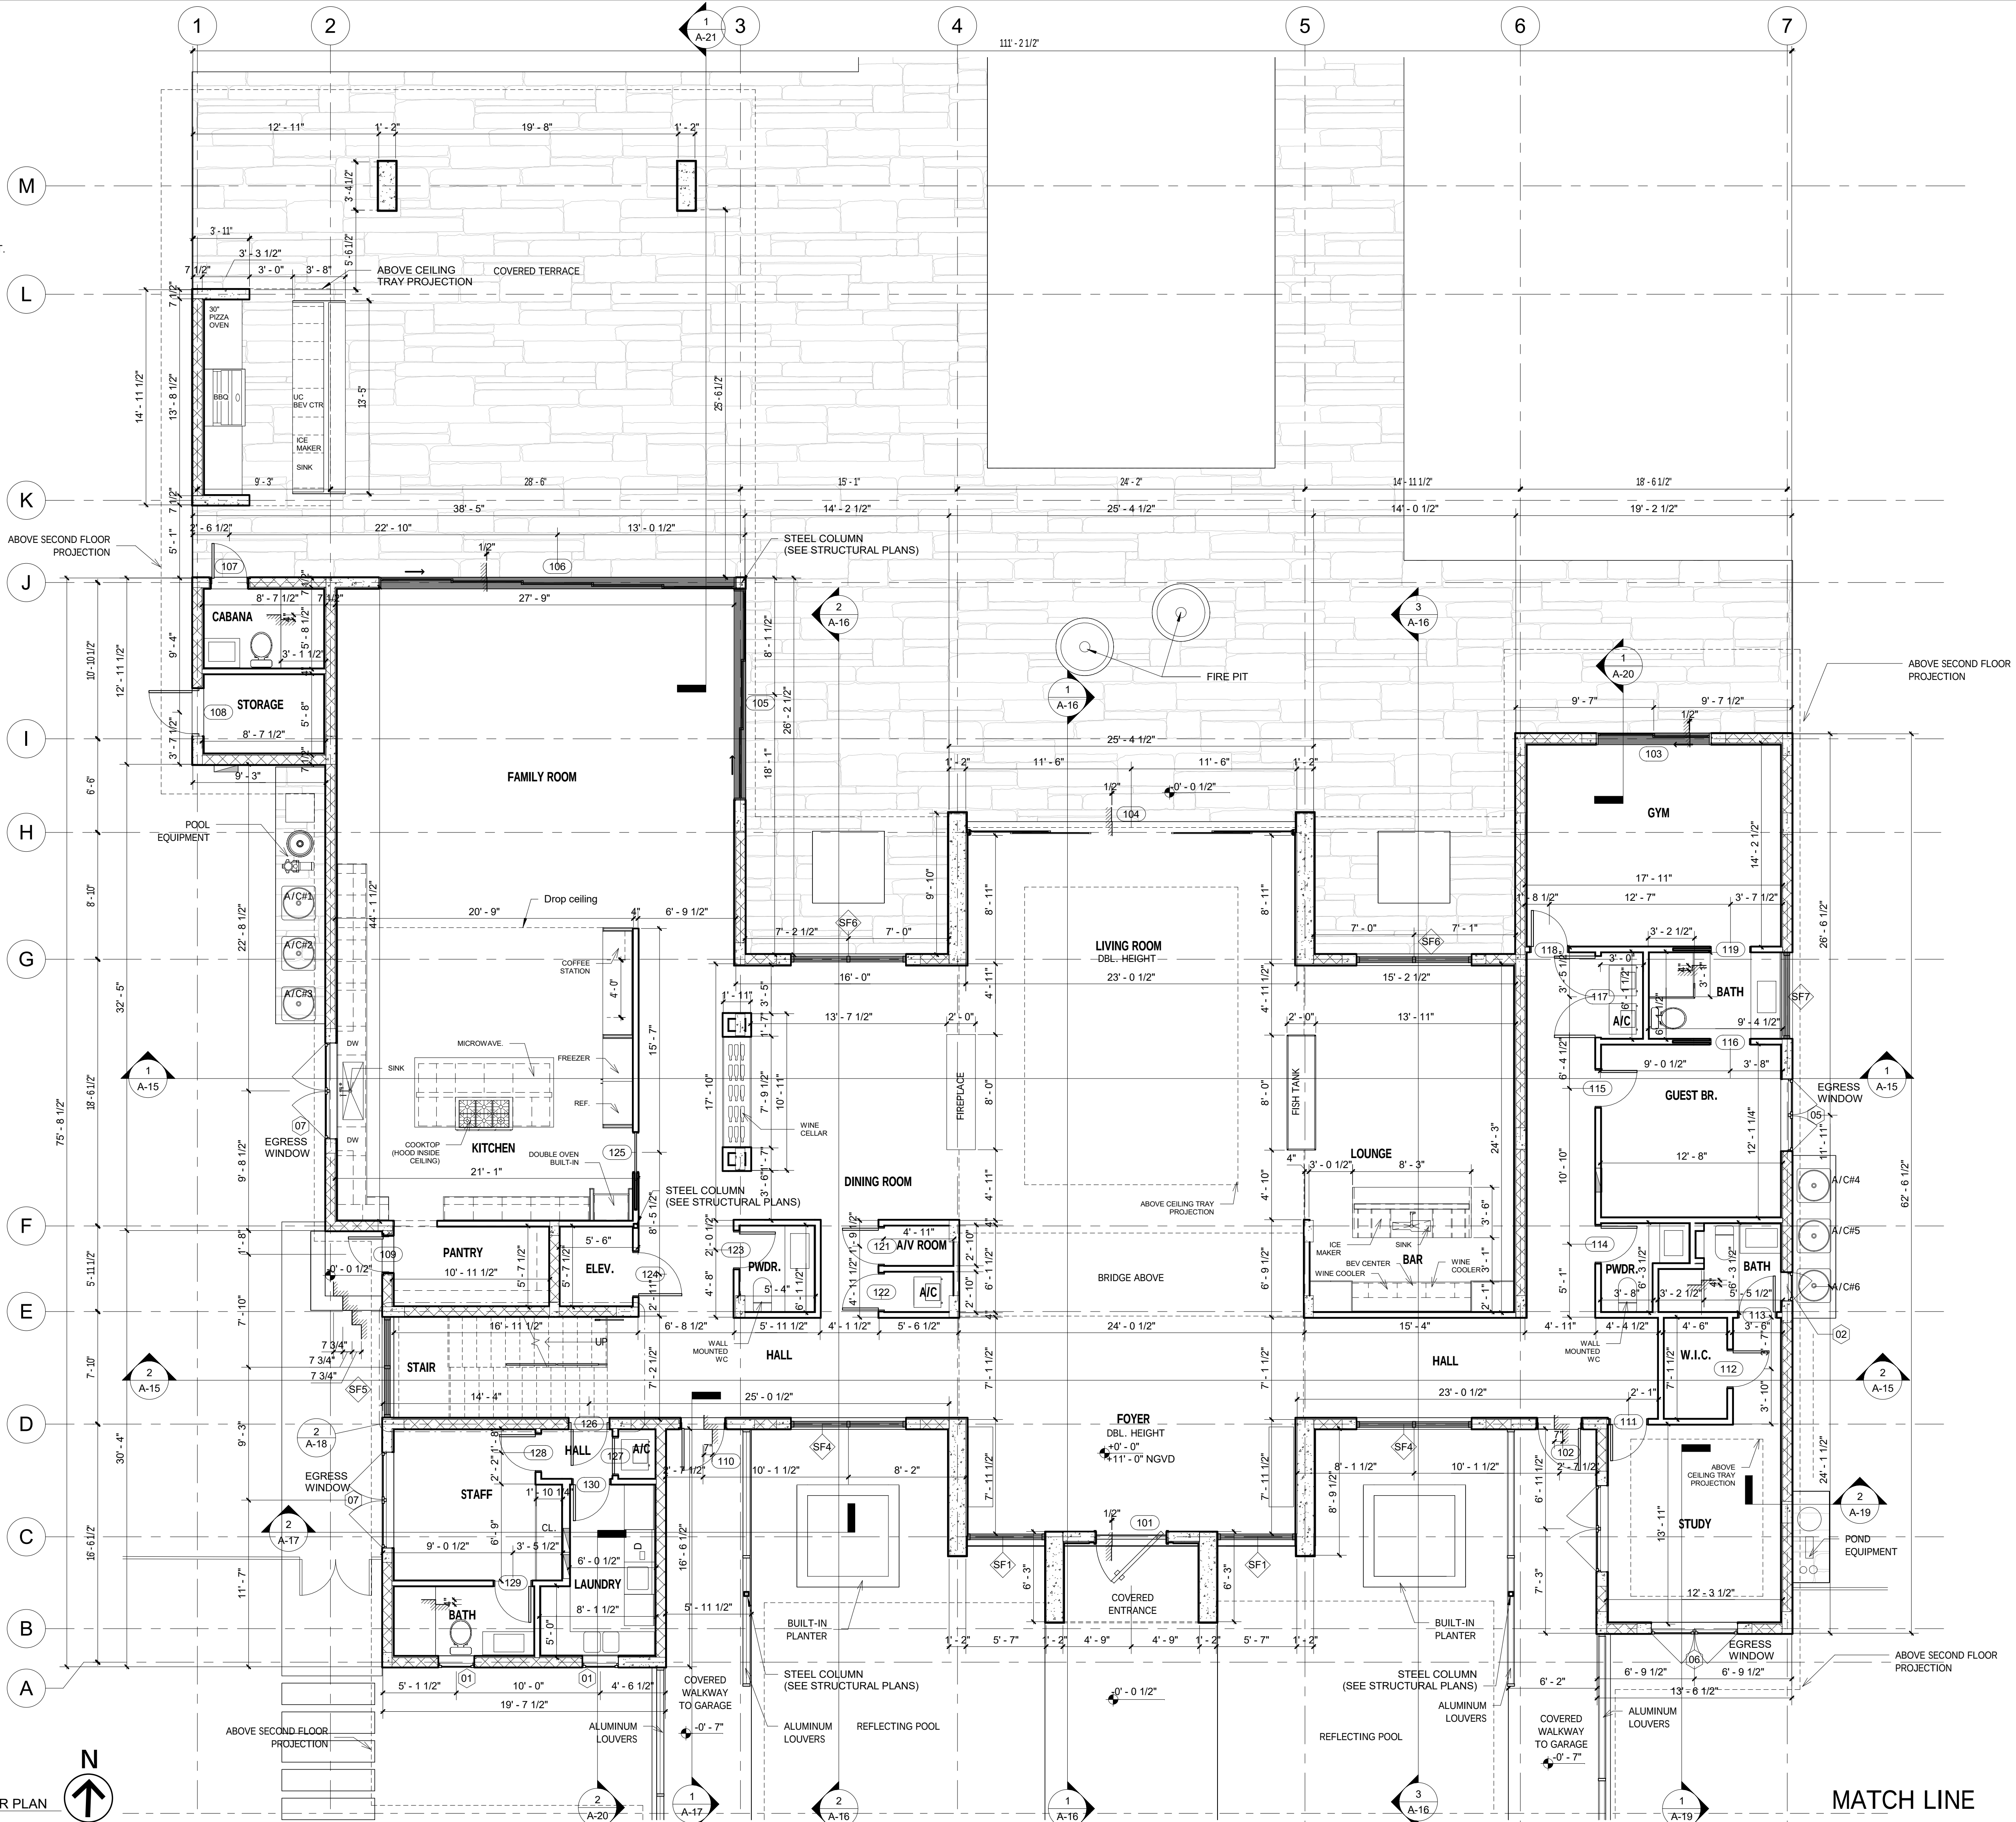

HERRERA RESIDENCE

6825 SW 132nd St,
Pinecrest, FL 33156.
SEAL

BALLI-TRAUTMAN ARCHITECTS LLC -AA26002964

GIORGIO LUIGI BALLI -AR13951
DAVID SCOTT TRAUTMAN -AR15045

REVISIONS

NO.	DESC	DATE

PERMIT SET



JOB NUMBER: HERRERA
CHECKED BY: GB
ISSUE DATE: 05/16/2025
SCALE: AS NOTED

SHEET TITLE

GROUND FLOOR PLAN

VOID

SHEET NUMBER

A-4

COPYRIGHT BALLI-TRAUTMAN ARCHITECTS, LLC
1533 SUNSET DRIVE SUITE 101, CORAL GABLES, FL 33143

MATCH LINE

EXTERIOR DOORS AND WINDOWS NOTE:
 -ALL EXTERIOR DOORS AND WINDOWS SHALL BE MIAMI DADE NOA IMPACT RESISTANT.
 -CONTRACTOR TO PROVIDE SHOP DRAWINGS / NOAs FOR ADR/EOR APPROVAL.
 -CONTRACTOR TO FIELD VERIFY MASONRY OPENING BEFORE PLACING ORDERS
 -SEPARATE PERMIT REQUIRED FOR ALL EXTERIOR DOORS AND WINDOWS.
 -ALL GLASS ON EXTERIOR DOORS AND WINDOWS ARE SHGC=0.41 U FACTOR=0.98
 EXCEPT ON MASTER BEDROOM/BATH/SITTING SHALL BE SHGC=0.32 U FACTOR=0.49

1. ANY CHANGE OF INTERIOR FINISHES BY OWNER/R.C. SHALL BE COORDINATE W/ THE ARCHITECT.
2. INTERIOR PARTITION OF 3 5/8"-5 5/8" METAL STUDS @ 24" O.C. REFER TO FLOOR PLAN FOR DIM/LOCATION.
3. PROVIDE M.R./G.W.B. ON WET WALLS ONLY.
4. BATH DOORS SHALL BE OPERABLE FROM OUTSIDE IN EMERGENCY SITUATIONS.
5. CLOSET DOORS SHALL BE OPERABLE BY CHILDREN FROM INSIDE.
6. GLASS OR MIRRORS IMMEDIATELY SURROUNDING A BATHTUB OR SHOWER ENCLOSURE SHALL BE SAFETY GLAZING WHERE THE GLASS OR MIRRORS ARE LESS THAN 60 INCHES (1.5 M) ABOVE THE FLOOR OF THE TUB OR THE SHOWER.
7. SHOWER COMPARTMENTS SHALL HAVE FLOORS AND WALLS CONSTRUCTED OF SMOOTH, CORROSION RESISTANT AND NONABSORBENT WATER-RESISTANT MATERIALS TO A HEIGHT OF NOT LESS THAN 72 INCHES (6'-0") ABOVE THE COMPARTMENT FLOOR AT THE DRAIN.
8. ALL WINDOWS AT BEDROOMS SHALL BE "EGRESS" TYPE, U.O.N. THE EGRESS WINDOW SHALL BE OPERABLE FROM THE INSIDE WITHOUT THE USE OF TOOLS, AND PROVIDING A CLEAR OPENING OF NOT LESS THAN 20" IN WIDTH, 24" IN HEIGHT, AND 5.7 SQ.FT. IN AREA. THE BOTTOM OF THE OPENING SHALL NOT BE MORE THAN 44" OFF THE FLOOR. THE MODE OF OPERATION DOES NOT REQUIRE THE USE OF A KEY OR SPECIAL KNOWLEDGE OR EFFORT TO MAKE AVAILABLE THE REQUIRED CLEAR OPENING, AND NO PART OF THE MECHANISM SHALL BE PLACED HIGHER THAN 54" ABOVE THE FINISHED FLOOR.



1 GARAGES GROUND FLOOR PLAN
3/16" = 1'-0"

SEAL

GIORGIO LUIGI BALLI -AR13951
DAVID SCOTT TRAUTMAN -AR15045

[illegible]

JOB NUMBER:	HERRERA
CHECKED BY:	GB
ISSUE DATE:	05/16/2025
SCALE:	AS NOTED

SHEET TITLE

SHEET NUMBER

A-5

COPYRIGHT BALLI-TRAUTMAN ARCHITECTS,
LLC
1533 SUNSET DRIVE SUITE 101, CORAL GABLES
FL 33143

EXTERIOR DOORS AND WINDOWS NOTE:
 -ALL EXTERIOR DOORS AND WINDOWS SHALL BE MIAMI DADE NOA IMPACT RESISTANT.
 -CONTRACTOR TO PROVIDE SHOP DRAWINGS / NOAs FOR ADR/EOR APPROVAL.
 -CONTRACTOR TO FIELD VERIFY MASONRY OPENING BEFORE PLACING ORDERS
 -SEPARATE PERMIT REQUIRED FOR ALL EXTERIOR DOORS AND WINDOWS.
 -ALL GLASS ON EXTERIOR DOORS AND WINDOWS ARE SHGC=0.41 U FACTOR=0.98
 EXCEPT ON MASTER BEDROOM/BATH/SITTING SHALL BE SHGC=0.32 U FACTOR=0.49

1. ANY CHANGE OF INTERIOR FINISHES BY OWNER/G.C. SHALL BE COORDINATE W/ THE ARCHITECT.
2. INTERIOR PARTITION OF 3 5/8" - 5 5/8" METAL STUDS @ 24" O.C. REFER TO FLOOR PLAN FOR DIM./LOCATION.
3. PROVIDE M.R./G.W.B. ON WET WALLS ONLY.
4. BATH DOORS SHALL BE OPERABLE FROM OUTSIDE IN EMERGENCY SITUATIONS.
5. CLOSET DOORS SHALL BE OPERABLE BY CHILDREN FROM INSIDE.
6. GLASS OR MIRRORS IMMEDIATELY SURROUNDING A BATHTUB OR SHOWER ENCLOSURE SHALL BE SAFETY GLAZING WHERE THE GLASS OR MIRRORS ARE LESS THAN 60 INCHES (1.5 M) ABOVE THE FLOOR OF THE TUB OR THE SHOWER.
7. SHOWER COMPARTMENTS SHALL HAVE FLOORS AND WALLS CONSTRUCTED OF SMOOTH, CORROSION RESISTANT AND NONABSORBENT WATER-RESISTANT MATERIALS TO A HEIGHT OF NOT LESS THAN 72 INCHES (6'-0") ABOVE THE COMPARTMENT FLOOR AT THE DRAIN.
8. ALL WINDOWS AT BEDROOMS SHALL BE "EGRESS" TYPE, U.O.N. THE EGRESS WINDOW SHALL BE OPERABLE FROM THE INSIDE WITHOUT THE USE OF ANY TOOL OR KEY OR PROVIDING A CLEAR OPENING OF NOT LESS THAN 20" IN WIDTH, 24" IN HEIGHT, AND 5.7 SQ.FT. IN AREA. THE BOTTOM OF THE OPENING SHALL NOT BE MORE THAN 44" OFF THE FLOOR. THE MODE OF OPERATION DOES NOT REQUIRE THE USE OF A KEY OR SPECIAL TOOL OR MECHANISM OR EFFORT TO MAKE AVAILABLE THE REQUIRED CLEAR OPENING, AND NO PART OF THE MECHANISM SHALL BE PLACED HIGHER THAN 54" ABOVE THE FINISHED FLOOR.



1 GARAGES GROUND FLOOR PLAN
3/16" = 1'-0"

6825 SW 132nd St,
Pinecrest, FL 33156.

SEAL

LI-TRAUTMAN ARCHITECTS LLC -AA2600296
RGIO LUIGI BALLI -AR13951
D SCOTT TRAUTMAN -AR15045

[illegible]

CALLI - TRAUTMAN
 ARCHITECTURE INTERIORS CONSTRUCTION

JOB NUMBER:	HERRERA
CHECKED BY:	GB
ISSUE DATE:	05/16/2025
SCALE:	AS NOTED

HEET TITLE

GROUND FLOOR
PLAN

VOID

SHEET NUMBER

A-5

COPYRIGHT BALLI-TRAUTMAN ARCHITECTS,
LLC
533 SUNSET DRIVE SUITE 101, CORAL GABLES
FL 33143

EXTERIOR DOORS AND WINDOWS NOTE:
 -ALL EXTERIOR DOORS AND WINDOWS SHALL BE MIAMI DADE NOA IMPACT RESISTANT.
 -CONTRACTOR TO PROVIDE SHOP DRAWINGS / NOAs FOR AORE/ER APPROVAL.
 -CONTRACTOR TO FIELD VERIFY MASONRY OPENING BEFORE PLACING ORDERS
 -SEPARATE PERMIT REQUIRED FOR ALL EXTERIOR DOORS AND WINDOWS.
 -ALL GLASS ON EXTERIOR DOORS AND WINDOWS ARE SHGC=0.41 U FACTOR=0.98
 EXCEPT ON MASTER BEDROOM/BATH/SITTING SHALL BE SHGC=0.32 U FACTOR=0.49

ANY CHANGE OF INTERIOR FINISHES BY OWNER/G.C. SHALL BE COORDINATE W/ THE ARCHITECT.

INTERIOR PARTITION OF 3 5/8"-5 5/8" METAL STUDS @ 24" O.C. REFER TO FLOOR PLAN FOR DIM./LOCATION.

PROVIDE M.R./G.W.B. ON WET WALLS ONLY.

BATH DOORS SHALL BE OPERABLE FROM OUTSIDE IN EMERGENCY SITUATIONS.

CLOSET DOORS SHALL BE OPERABLE BY CHILDREN FROM INSIDE.

- GLASS OR MIRRORS IMMEDIATELY SURROUNDING A BATHTUB OR SHOWER ENCLOSURE SHALL BE SAFETY GLAZING WHERE THE GLASS OR MIRRORS ARE LESS THAN 60 INCHES (1.5 M) ABOVE THE FLOOR OF THE TUB OR THE SHOWER.
- SHOWER COMPARTMENTS SHALL HAVE FLOORS AND WALLS CONSTRUCTED OF SMOOTH, CORROSION RESISTANT AND NONABSORBENT WATER-RESISTANT MATERIALS TO A HEIGHT OF NOT LESS THAN 72 INCHES (6'-0") ABOVE THE COMPARTMENT FLOOR AT THE DRAIN.
- ALL WINDOWS AT BEDROOMS SHALL BE "EGRESS" TYPE. U.O.N. THE EGRESS WINDOW SHALL BE OPERABLE FROM THE INSIDE WITHOUT THE USE OF TOOLS AND PROVIDING A CLEAR OPENING OF NOT LESS THAN 20" IN WIDTH, 24" IN HEIGHT, AND 5.7 SQ. FT. IN AREA. THE BOTTOM OF THE OPENING SHALL NOT BE MORE THAN 44" OFF THE FLOOR. THE MODE OF OPERATION DOES NOT REQUIRE THE USE OF A KEY TOOL, SPECIAL KNOWLEDGE, OR EFFORT TO MAKE AVAILABLE THE REQUIRED CLEAR OPENING, AND NO PART OF THE MECHANISM SHALL BE PLACED HIGHER THAN 54" ABOVE THE FINISHED FLOOR.

SEAL

GIORGIO LUIGI BALLI -AR1395
DAVID SCOTT TRAUTMAN -AR1504


[illegible]

JOB NUMBER:	HERRERA
CHECKED BY:	GB
ISSUE DATE:	05/16/2025
SCALE:	AS NOTED

SHEET TITLE

SHEET NUMBER

COPYRIGHT BALLI-TRAUTMAN ARCHITECTS,
LLC
1533 SUNSET DRIVE SUITE 101, CORAL GABLES
FL 33143

 

EXTERIOR DOORS AND WINDOWS NOTE:
 -ALL EXTERIOR DOORS AND WINDOWS SHALL BE MIAMI DADE NOA IMPACT RESISTANT.
 -CONTRACTOR TO PROVIDE SHOP DRAWINGS / NOAs FOR AORE/ER APPROVAL.
 -CONTRACTOR TO FIELD VERIFY MASONRY OPENING BEFORE PLACING ORDERS
 -SEPARATE PERMIT REQUIRED FOR ALL EXTERIOR DOORS AND WINDOWS.
 -ALL GLASS ON EXTERIOR DOORS AND WINDOWS ARE SHGC=0.41 U FACTOR=0.98
 EXCEPT ON MASTER BEDROOM/BATH/SITTING SHALL BE SHGC=0.32 U FACTOR=0.49

ANY CHANGE OF INTERIOR FINISHES BY OWNER/G.C. SHALL BE COORDINATE W/ THE ARCHITECT.

INTERIOR PARTITION OF 3 5/8" X 5/8" METAL STUDS @ 24" O.C. REFER TO FLOOR PLAN FOR MOUNTING LOCATIONS.

PROVIDE M.R.G.W.B. ON WET WALLS ONLY.

BATH DOORS SHALL BE OPERABLE FROM OUTSIDE IN EMERGENCY SITUATIONS.

CLOSET DOORS SHALL BE OPERABLE BY CHILDREN FROM INSIDE.

GLASS OR MIRRORS IMMEDIATELY SURROUNDING A BATHTUB OR SHOWER ENCLOSURE SHALL BE SAFETY GLAZING WHERE THE GLASS OR MIRRORS ARE LESS THAN 60 INCHES (1.5 M) ABOVE THE FLOOR OF THE TUB OR THE SHOWER.

SHOWER COMPARTMENTS SHALL HAVE FLOORS AND WALLS CONSTRUCTED OF SMOOTH, CORROSION RESISTANT AND NONABSORBENT WATER-RESISTANT MATERIALS TO A HEIGHT OF NOT LESS THAN 72 INCHES (6'-0") ABOVE THE COMPARTMENT FLOOR AT THE DRAIN.

ALL WINDOWS AT BEDROOMS SHALL BE "EGRESS" TYPE, U.O.N. THE EGRESS WINDOW SHALL BE OPERABLE FROM THE INSIDE WITHOUT THE USE OF TOOLS AND PROVIDING A CLEAR OPENING OF NOT LESS THAN 20" IN WIDTH, 24" IN HEIGHT, AND 5.7 SQ. FT. IN AREA. THE BOTTOM OF THE OPENING SHALL NOT BE MORE THAN 44" OFF THE FLOOR. THE MODE OF OPERATION DOES NOT REQUIRE THE USE OF A KEY, TOOL, SPECIAL KNOWLEDGE, OR EFFORT TO MAKE AVAILABLE. UNLESS REQUIRED CLEAR OPENING, AND NO PART OF THE MECHANISM SHALL BE PLACED HIGHER THAN 54" ABOVE THE FINISHED FLOOR.

EMERGENCY DRAIN:
PROVIDE 2" PVC
PIPES (TYP.)

SEAL

GIORGIO LUIGI BALLI -AR13951
DAVID SCOTT TRAUTMAN -AR15045

[illegible]

JOB NUMBER:	HERRERA
CHECKED BY:	GB
ISSUE DATE:	05/16/2025
SCALE:	AS NOTED


SHEET TITLE

VOID

SHEET NUMBER

A-6

COPYRIGHT BALLI-TRAUTMAN ARCHITECTS,
LLC
1533 SUNSET DRIVE SUITE 101, CORAL GABLES
FL 33143

 

6825 SW 132nd St,
Pinecrest, FL 33156.

SEAL

BALLI-TRAUTMAN ARCHITECTS LLC -AA2600296

GIORGIO LUIGI BALLI -AR13951
DAVID SCOTT TRAUTMAN -AR15045

REVISIONS

[illegible]

PERMIT SET



JOB NUMBER:	HERRERA
CHECKED BY:	GB
ISSUE DATE:	05/16/2025
SCALE:	AS NOTED



SHEET TITLE


ROOF PLAN

SHEET NUMBER

A-7

COPYRIGHT BALLI-TRAUTMAN ARCHITECTS,
LLC
1533 SUNSET DRIVE SUITE 101, CORAL GABLES
FL 33143

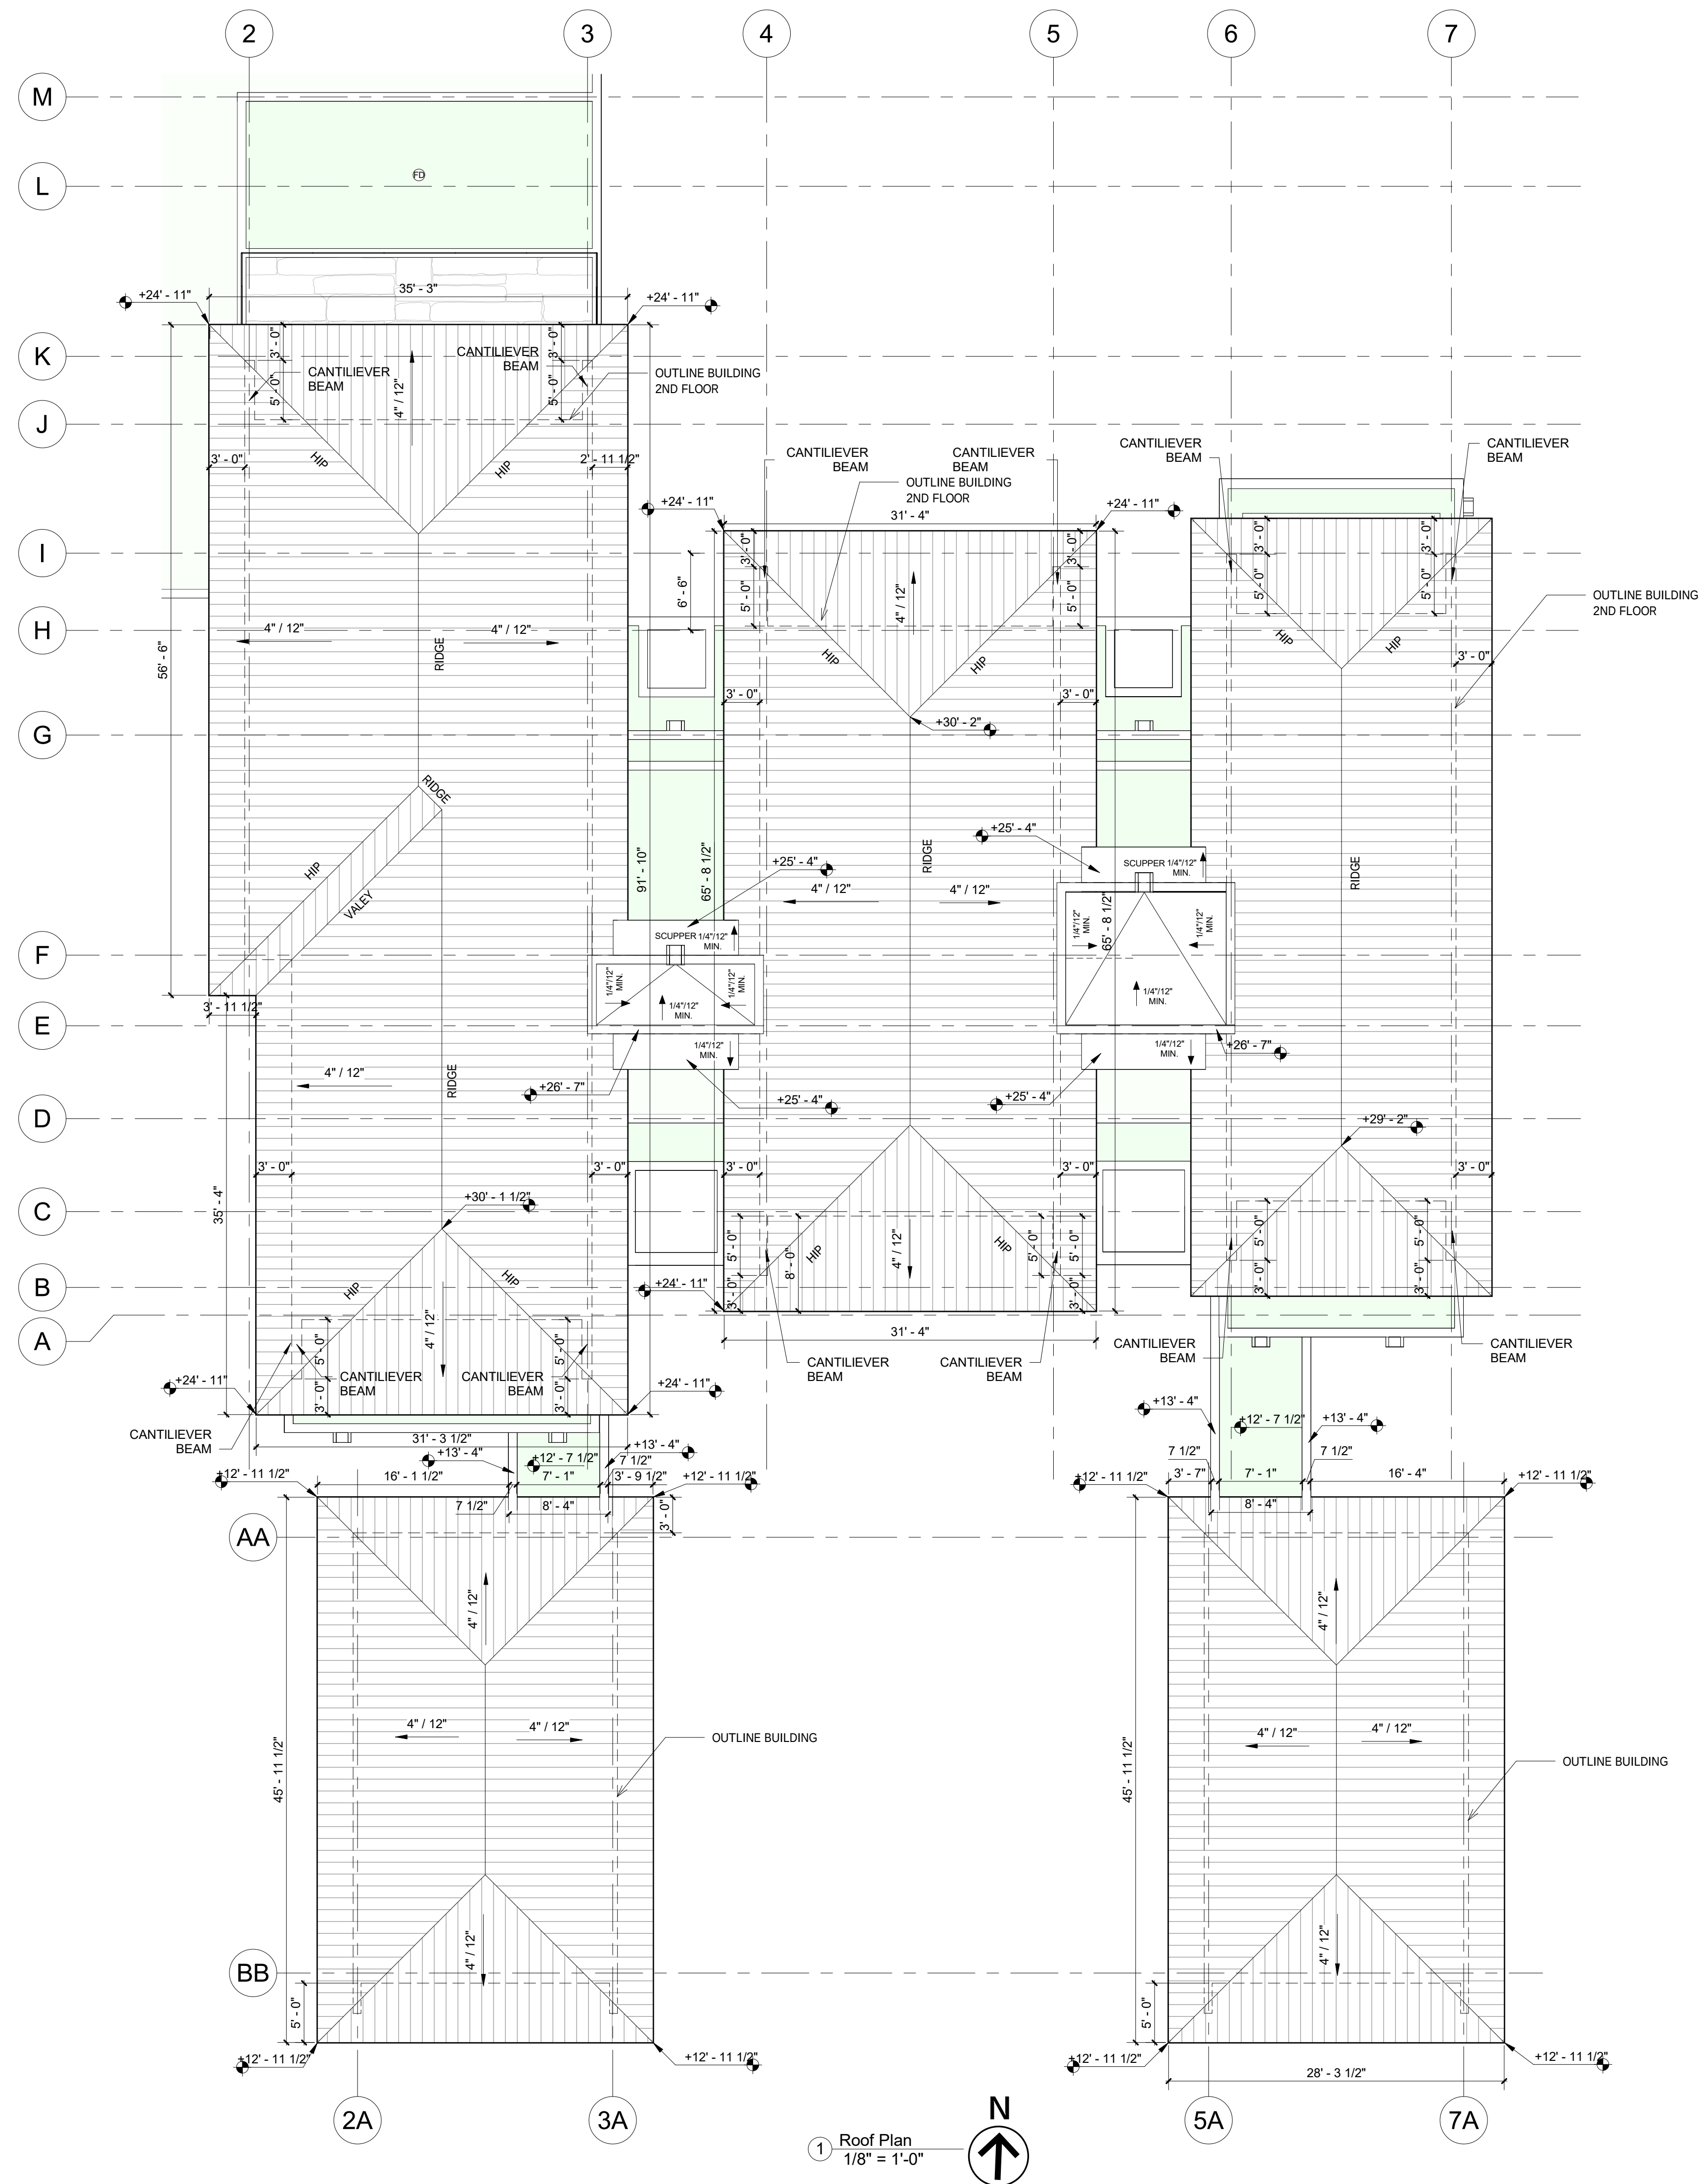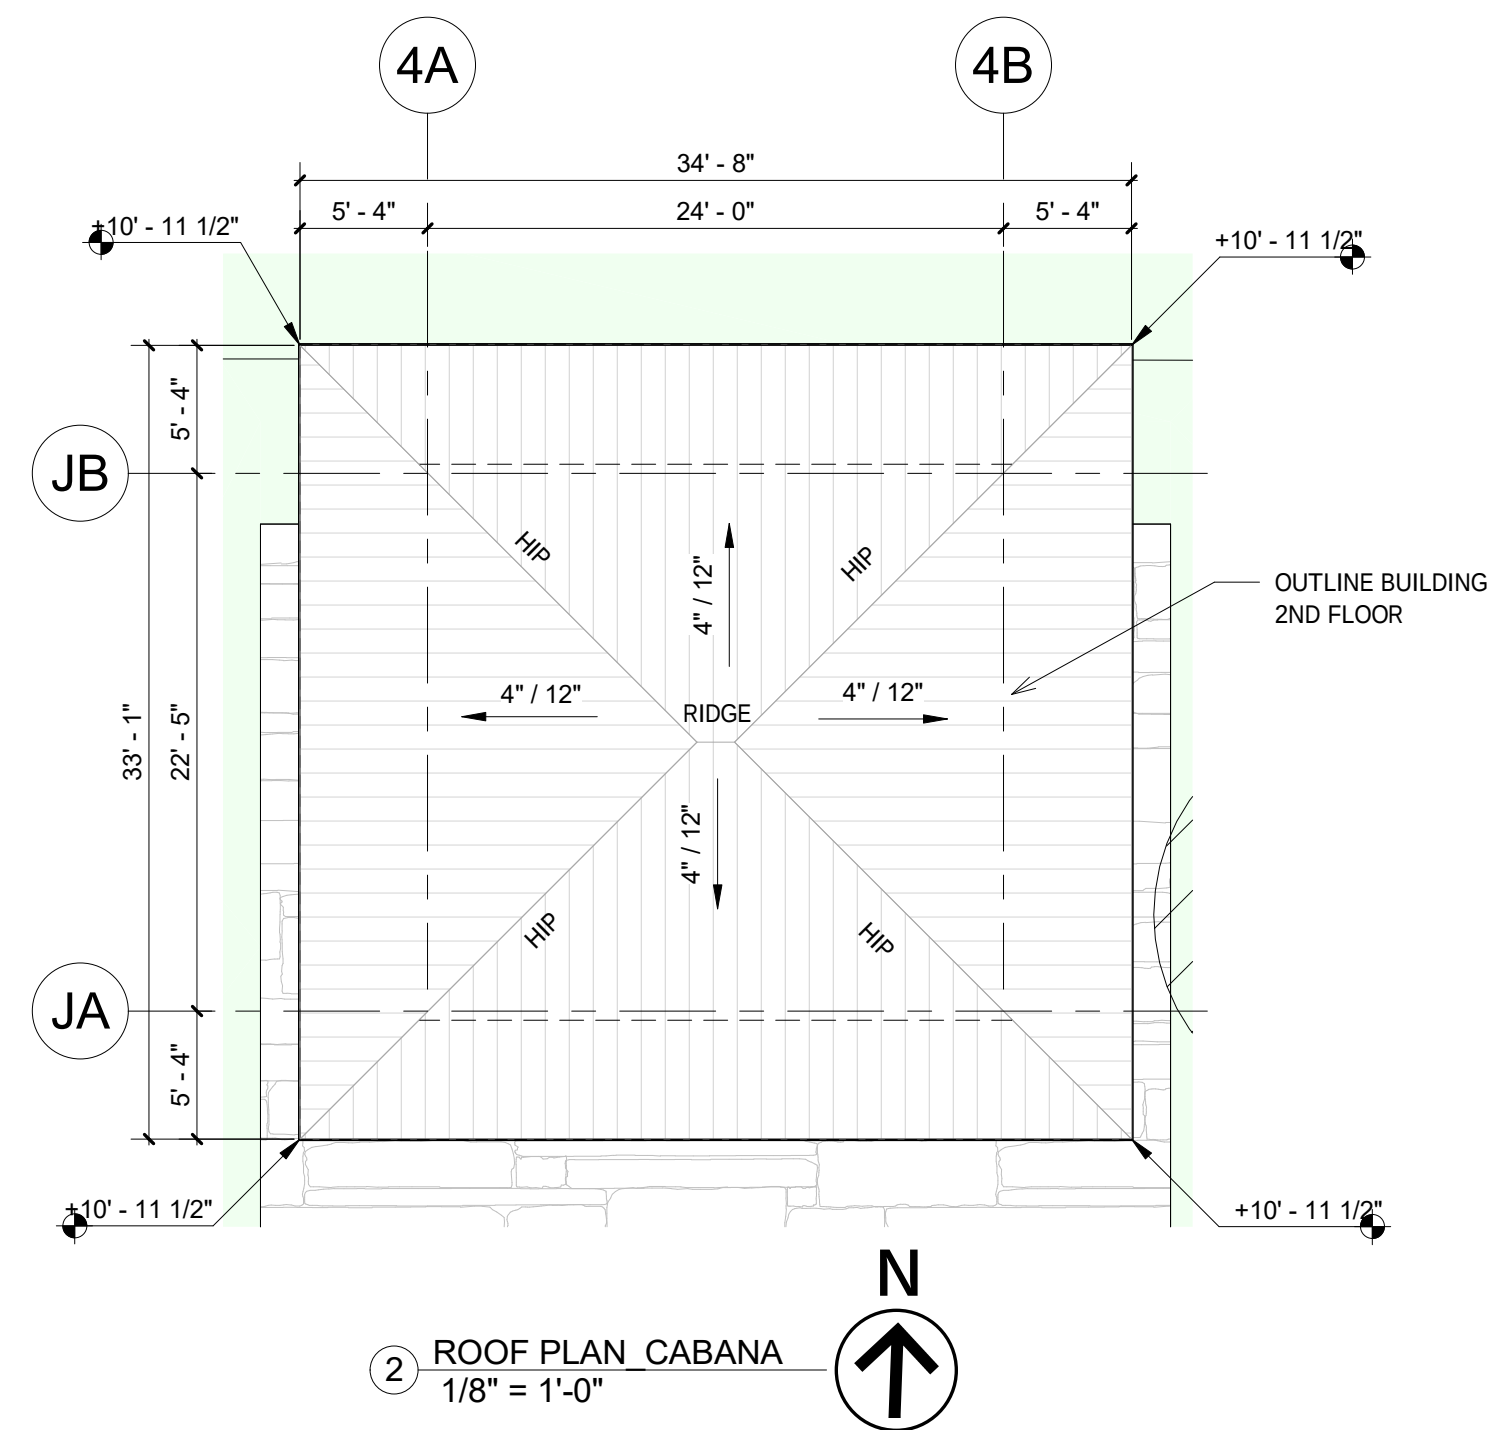

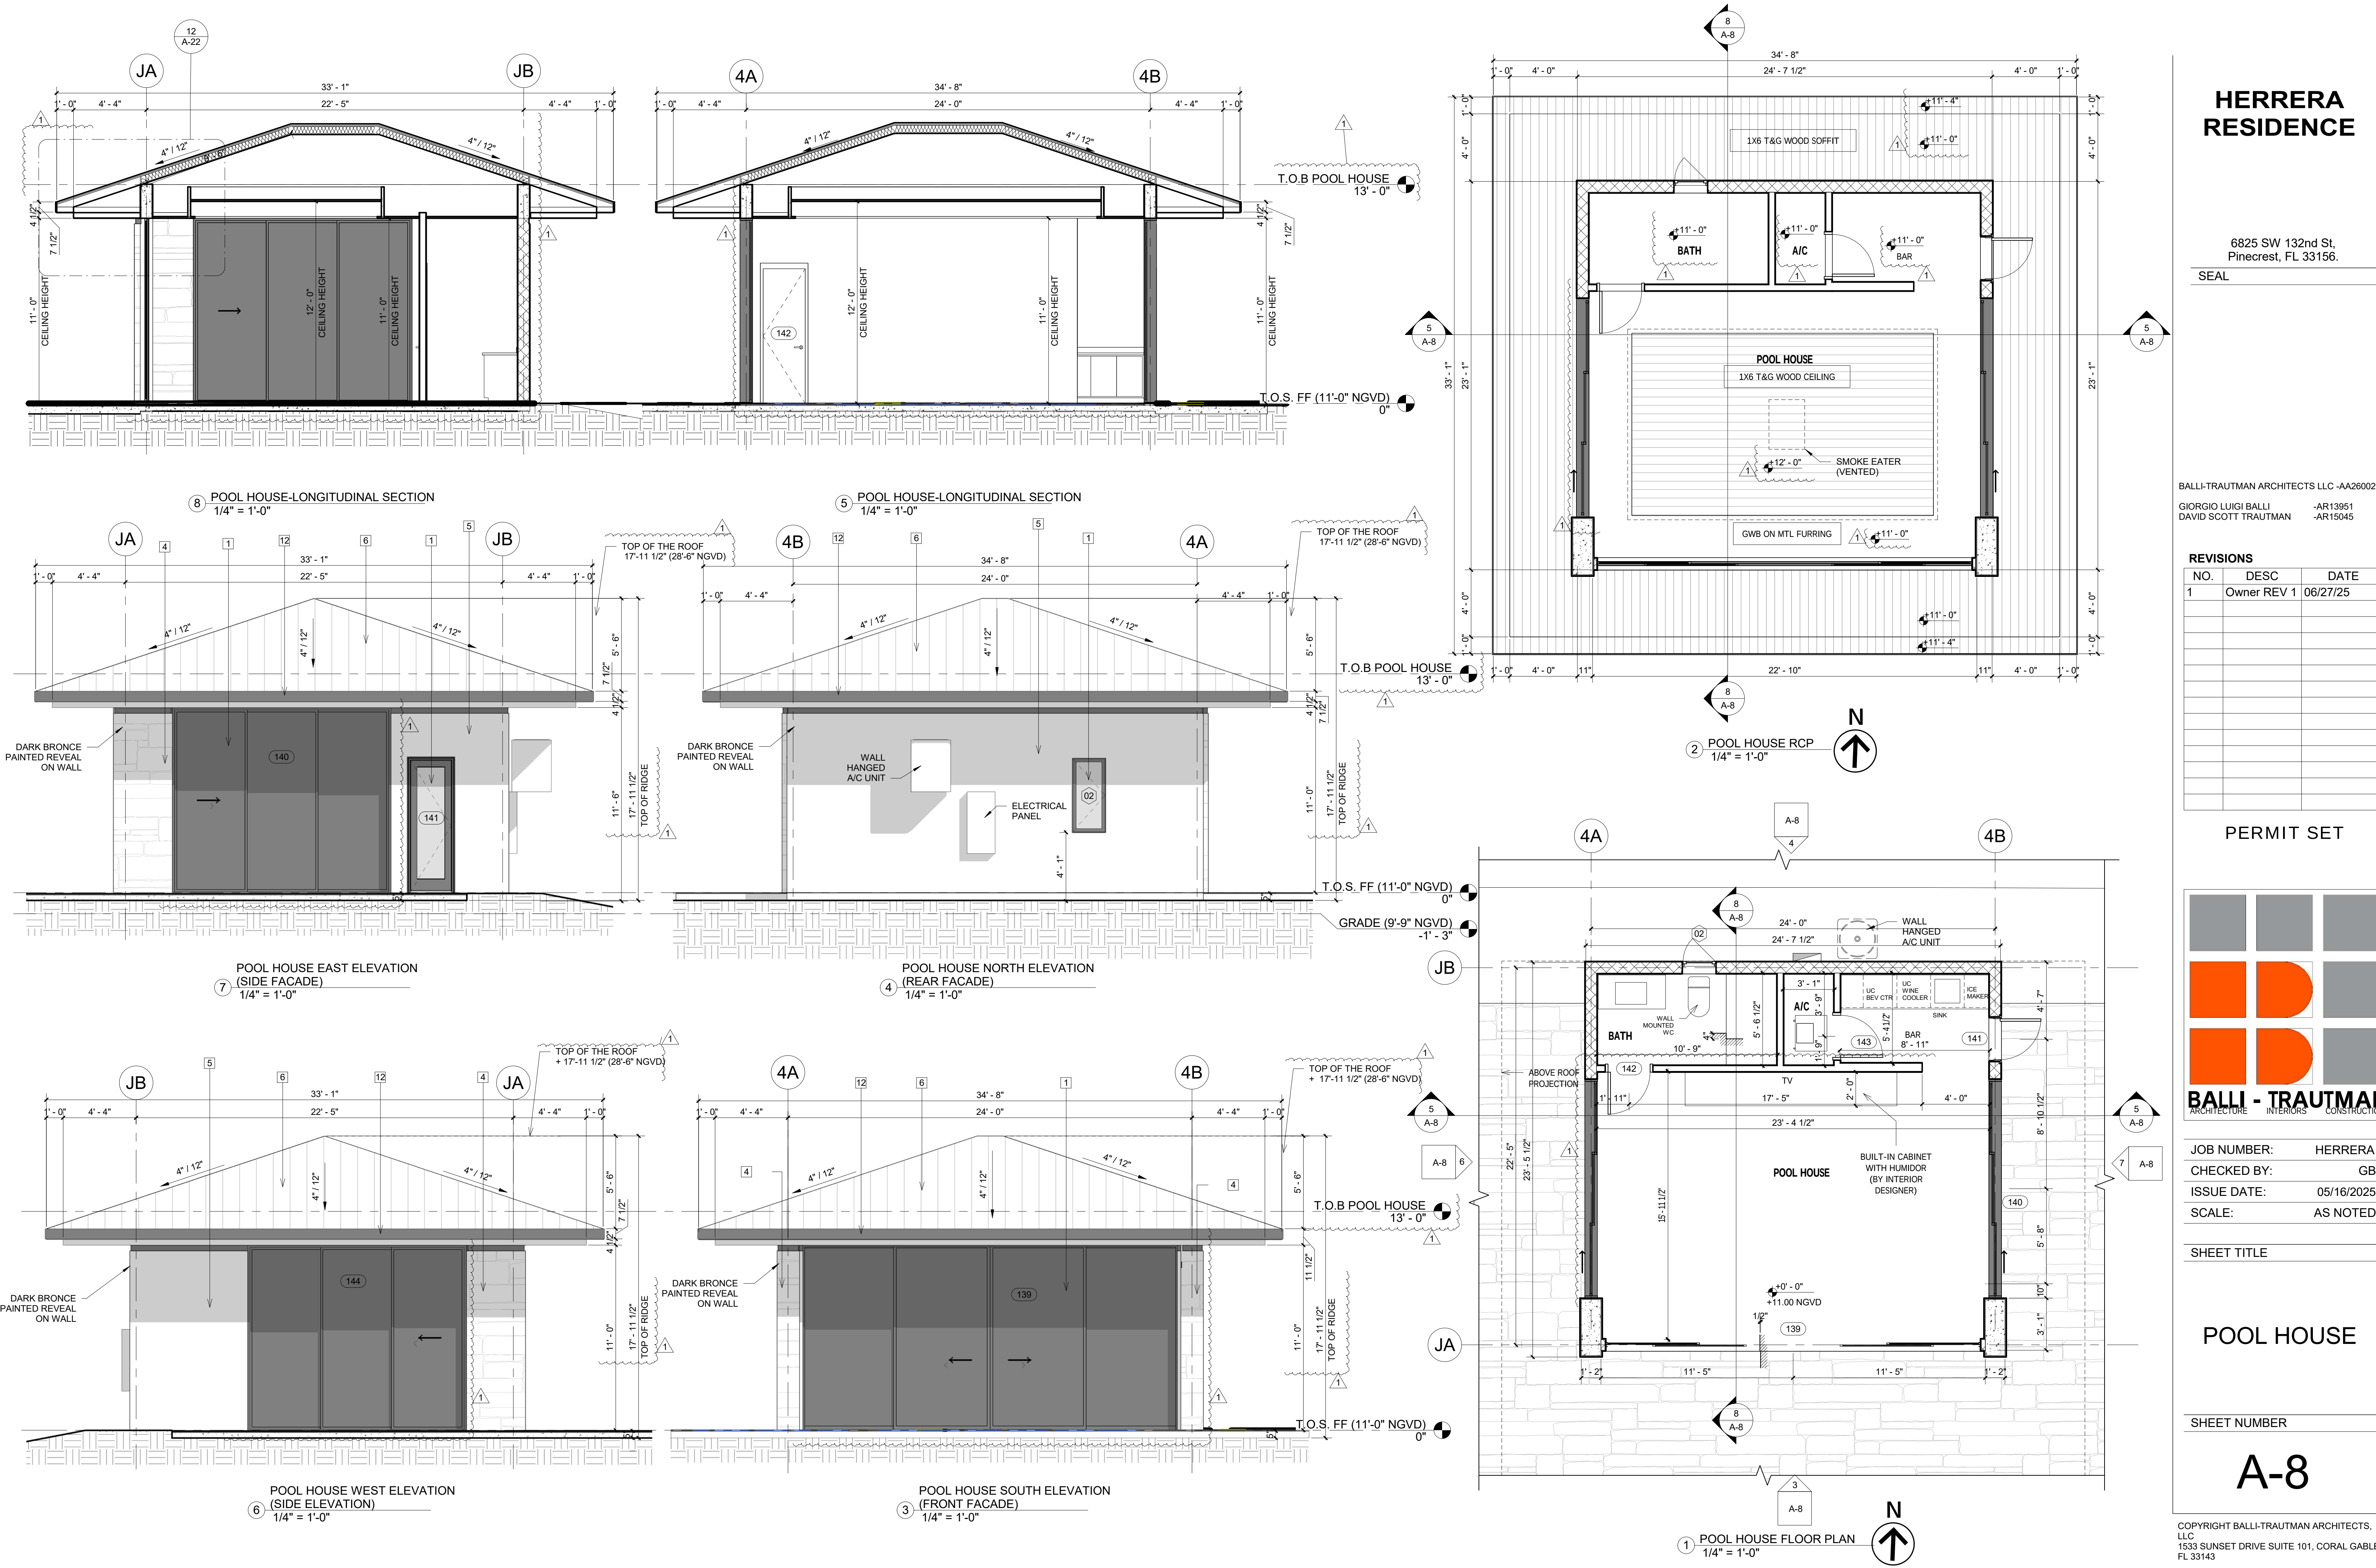

HERRERA RESIDENCE

6825 SW 132nd St,
Pinecrest, FL 33156.

SEAL

BALLI-TRAUTMAN ARCHITECTS LLC -AA26002968

GIORGIO LUIGI BALLI -AR13951
DAVID SCOTT TRAUTMAN -AR15045

REVISIONS

NO.	DESC	DATE
1	Owner REV 1	06/27/25

PERMIT SET



JOB NUMBER: HERRERA
CHECKED BY: GB
ISSUE DATE: 05/16/2025
SCALE: AS NOTED


SHEET TITLE

POOL HOUSE

SHEET NUMBER

A-8

COPYRIGHT BALLI-TRAUTMAN ARCHITECTS, LLC
1533 SUNSET DRIVE SUITE 101, CORAL GABLES, FL 33143

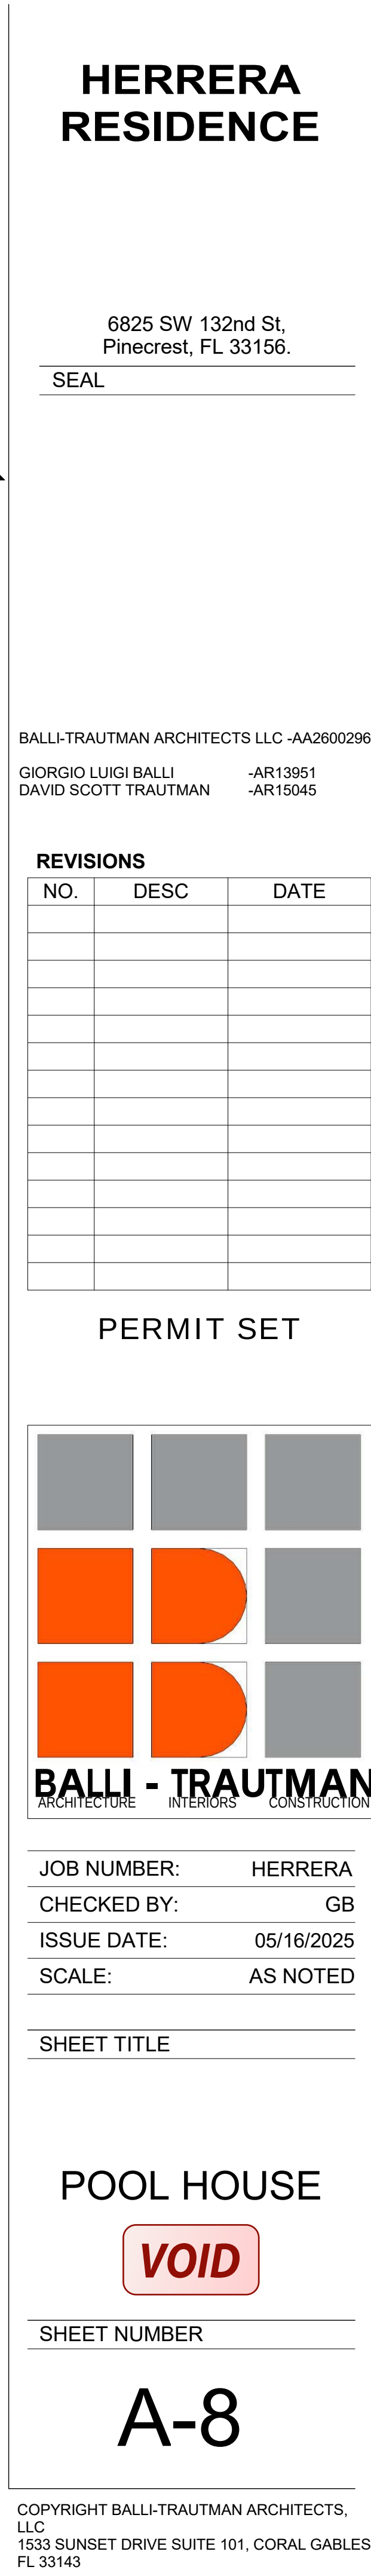

RIGHT BALLI-TRAUTMAN ARCHITECTS,
SUNSET DRIVE SUITE 101, CORAL GABLES
43

6825 SW 132nd St,
Pinecrest, FL 33156.

BALLI-TRAUTMAN ARCHITECTS LLC -AA2600296


GIORGIO LUIGI BALLI -AR13951
DAVID SCOTT TRAUTMAN -AR15045

[illegible]

SHEET TITLE

SHEET NUMBER

COPYRIGHT BALLI-TRAUTMAN ARCHITECTS,
LLC
1533 SUNSET DRIVE SUITE 101, CORAL GABLES
FL 33143

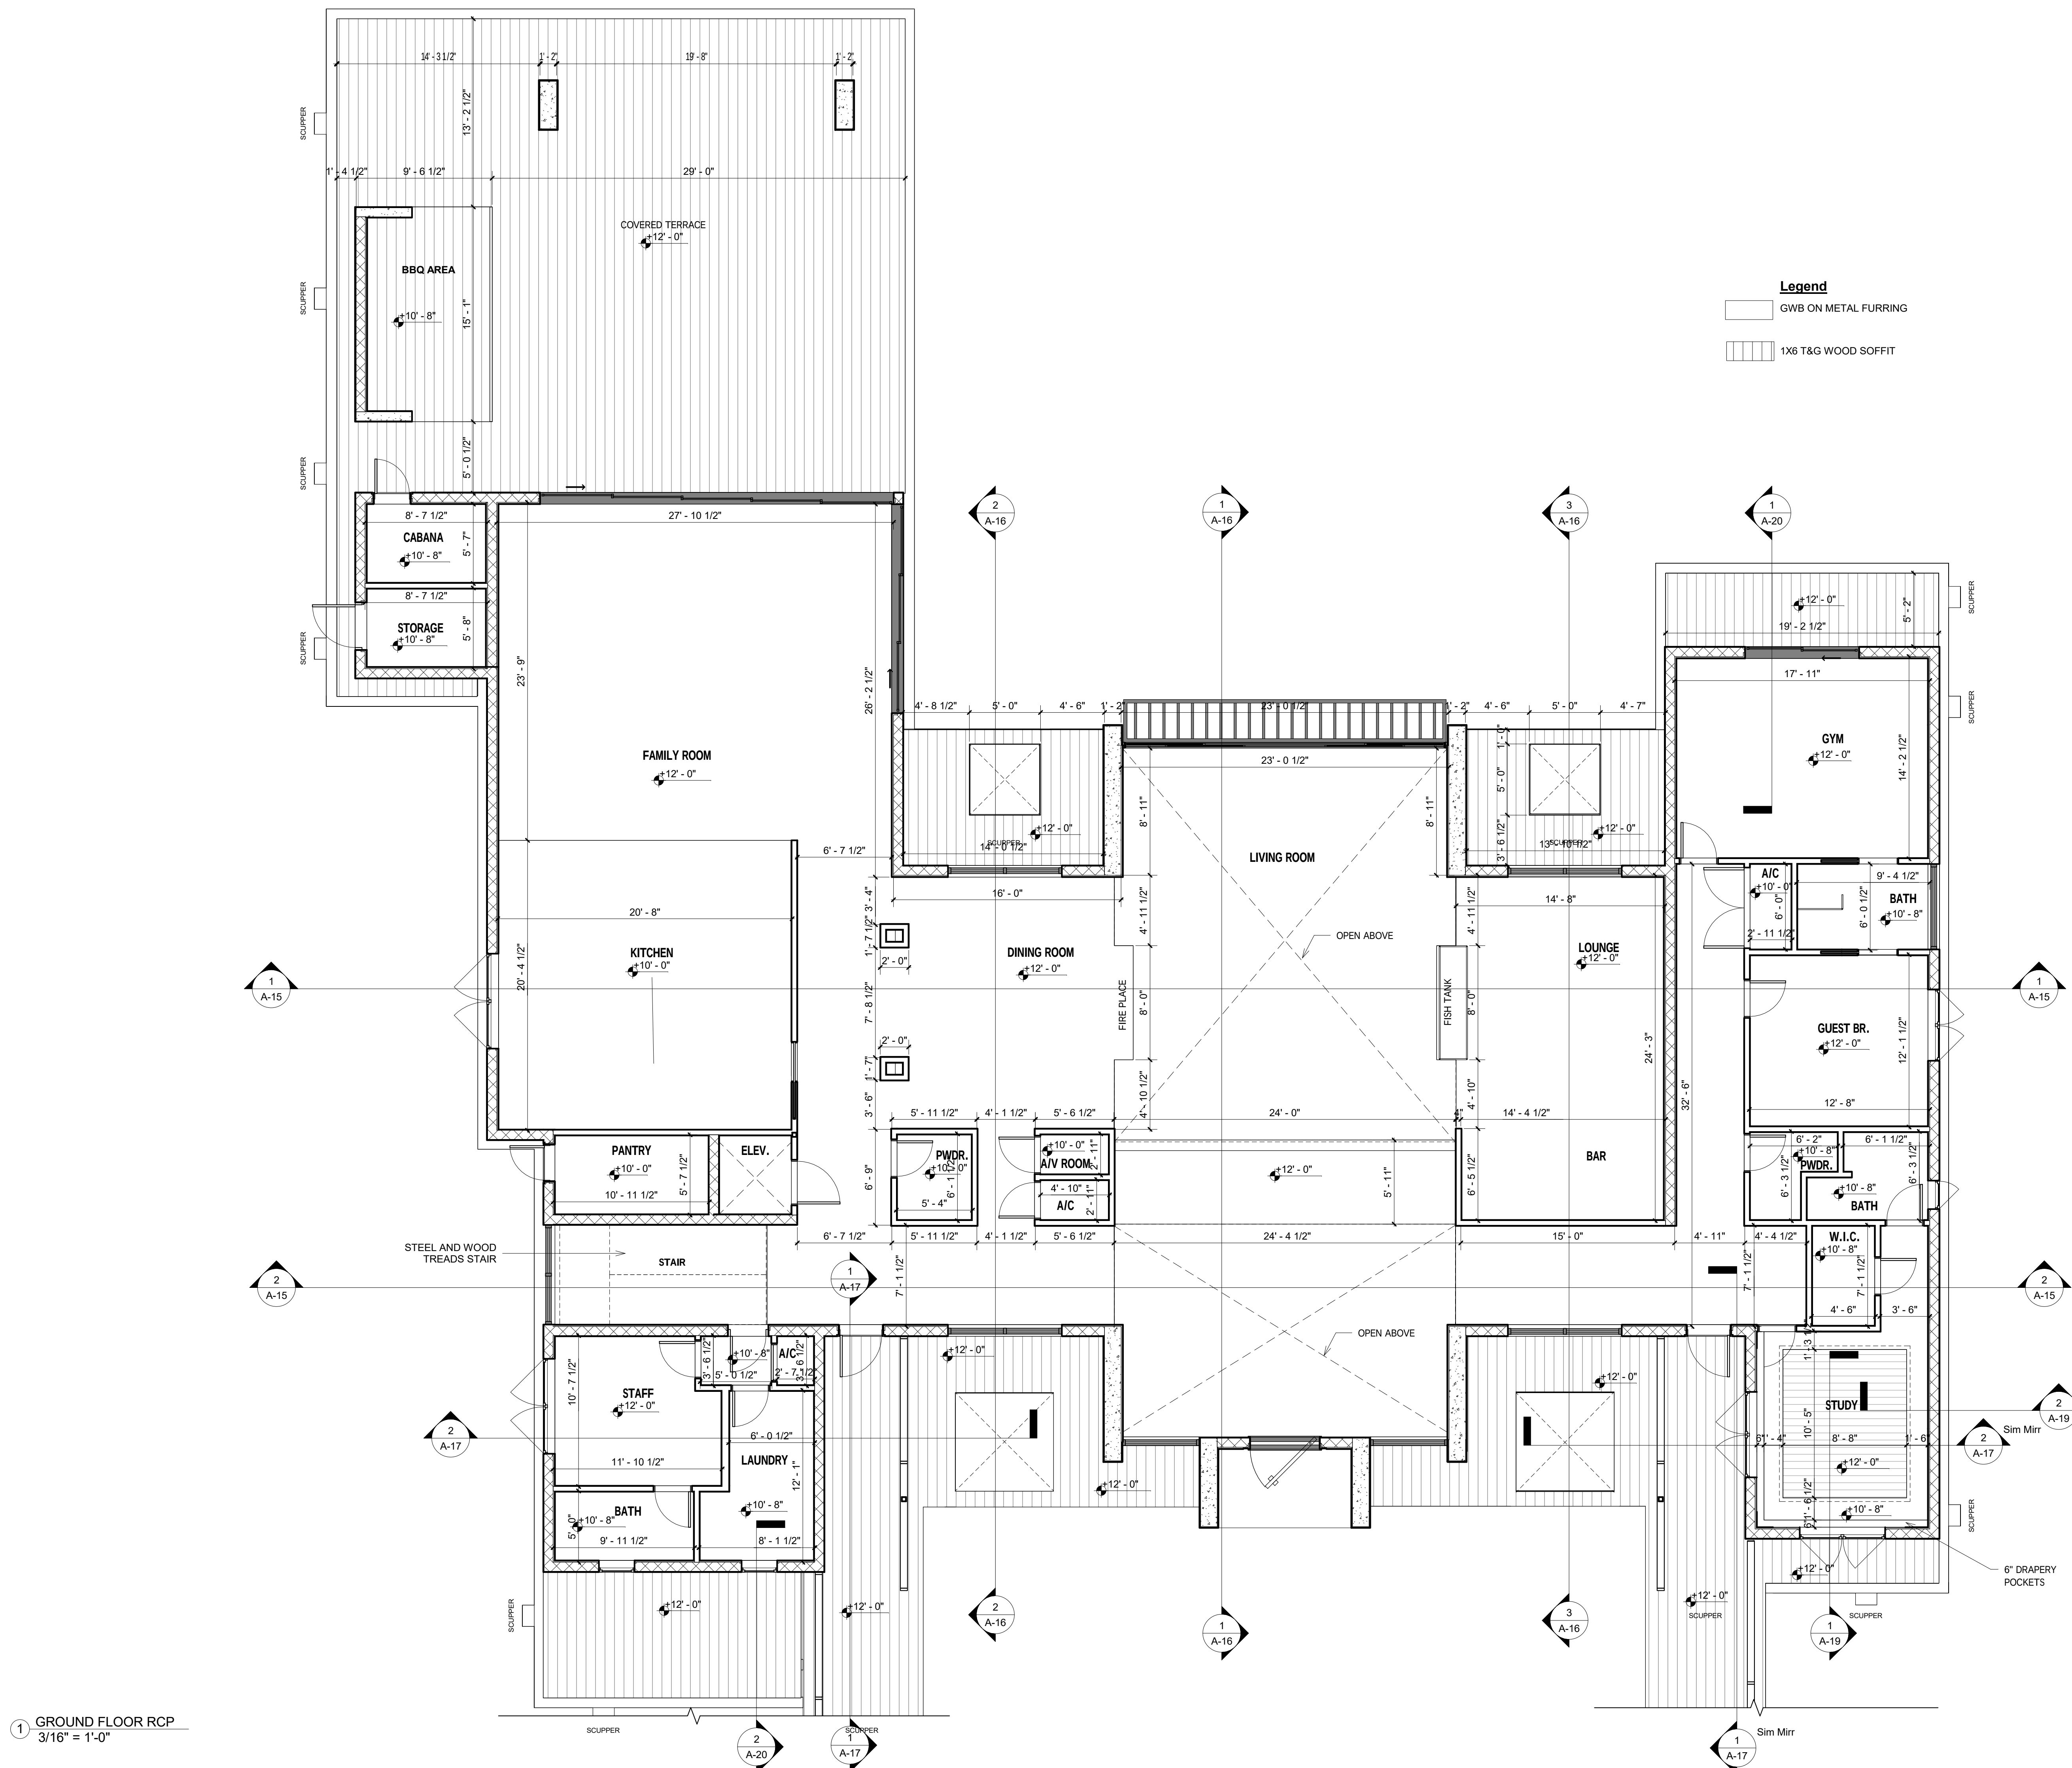

HERRERA
RESIDENCE

6825 SW 132nd St,
Pinecrest, FL 33156.

SEAL

BALLI-TRAUTMAN ARCHITECTS LLC -AA26002968

GIORGIO LUIGI BALLI -AR13951
DAVID SCOTT TRAUTMAN -AR15045

REVISIONS

NO.	DESC	DATE

PERMIT SET



JOB NUMBER: HERRERA
CHECKED BY: GB
ISSUE DATE: 05/16/2025
SCALE: AS NOTED

SHEET TITLE

GROUND FLOOR
RCP

SHEET NUMBER


A-10

COPYRIGHT BALLI-TRAUTMAN ARCHITECTS,
LLC
1533 SUNSET DRIVE SUITE 101, CORAL GABLES,
FL 33143


Legend

GWB ON METAL FURRING

1X6 T&G WOOD SOFFIT

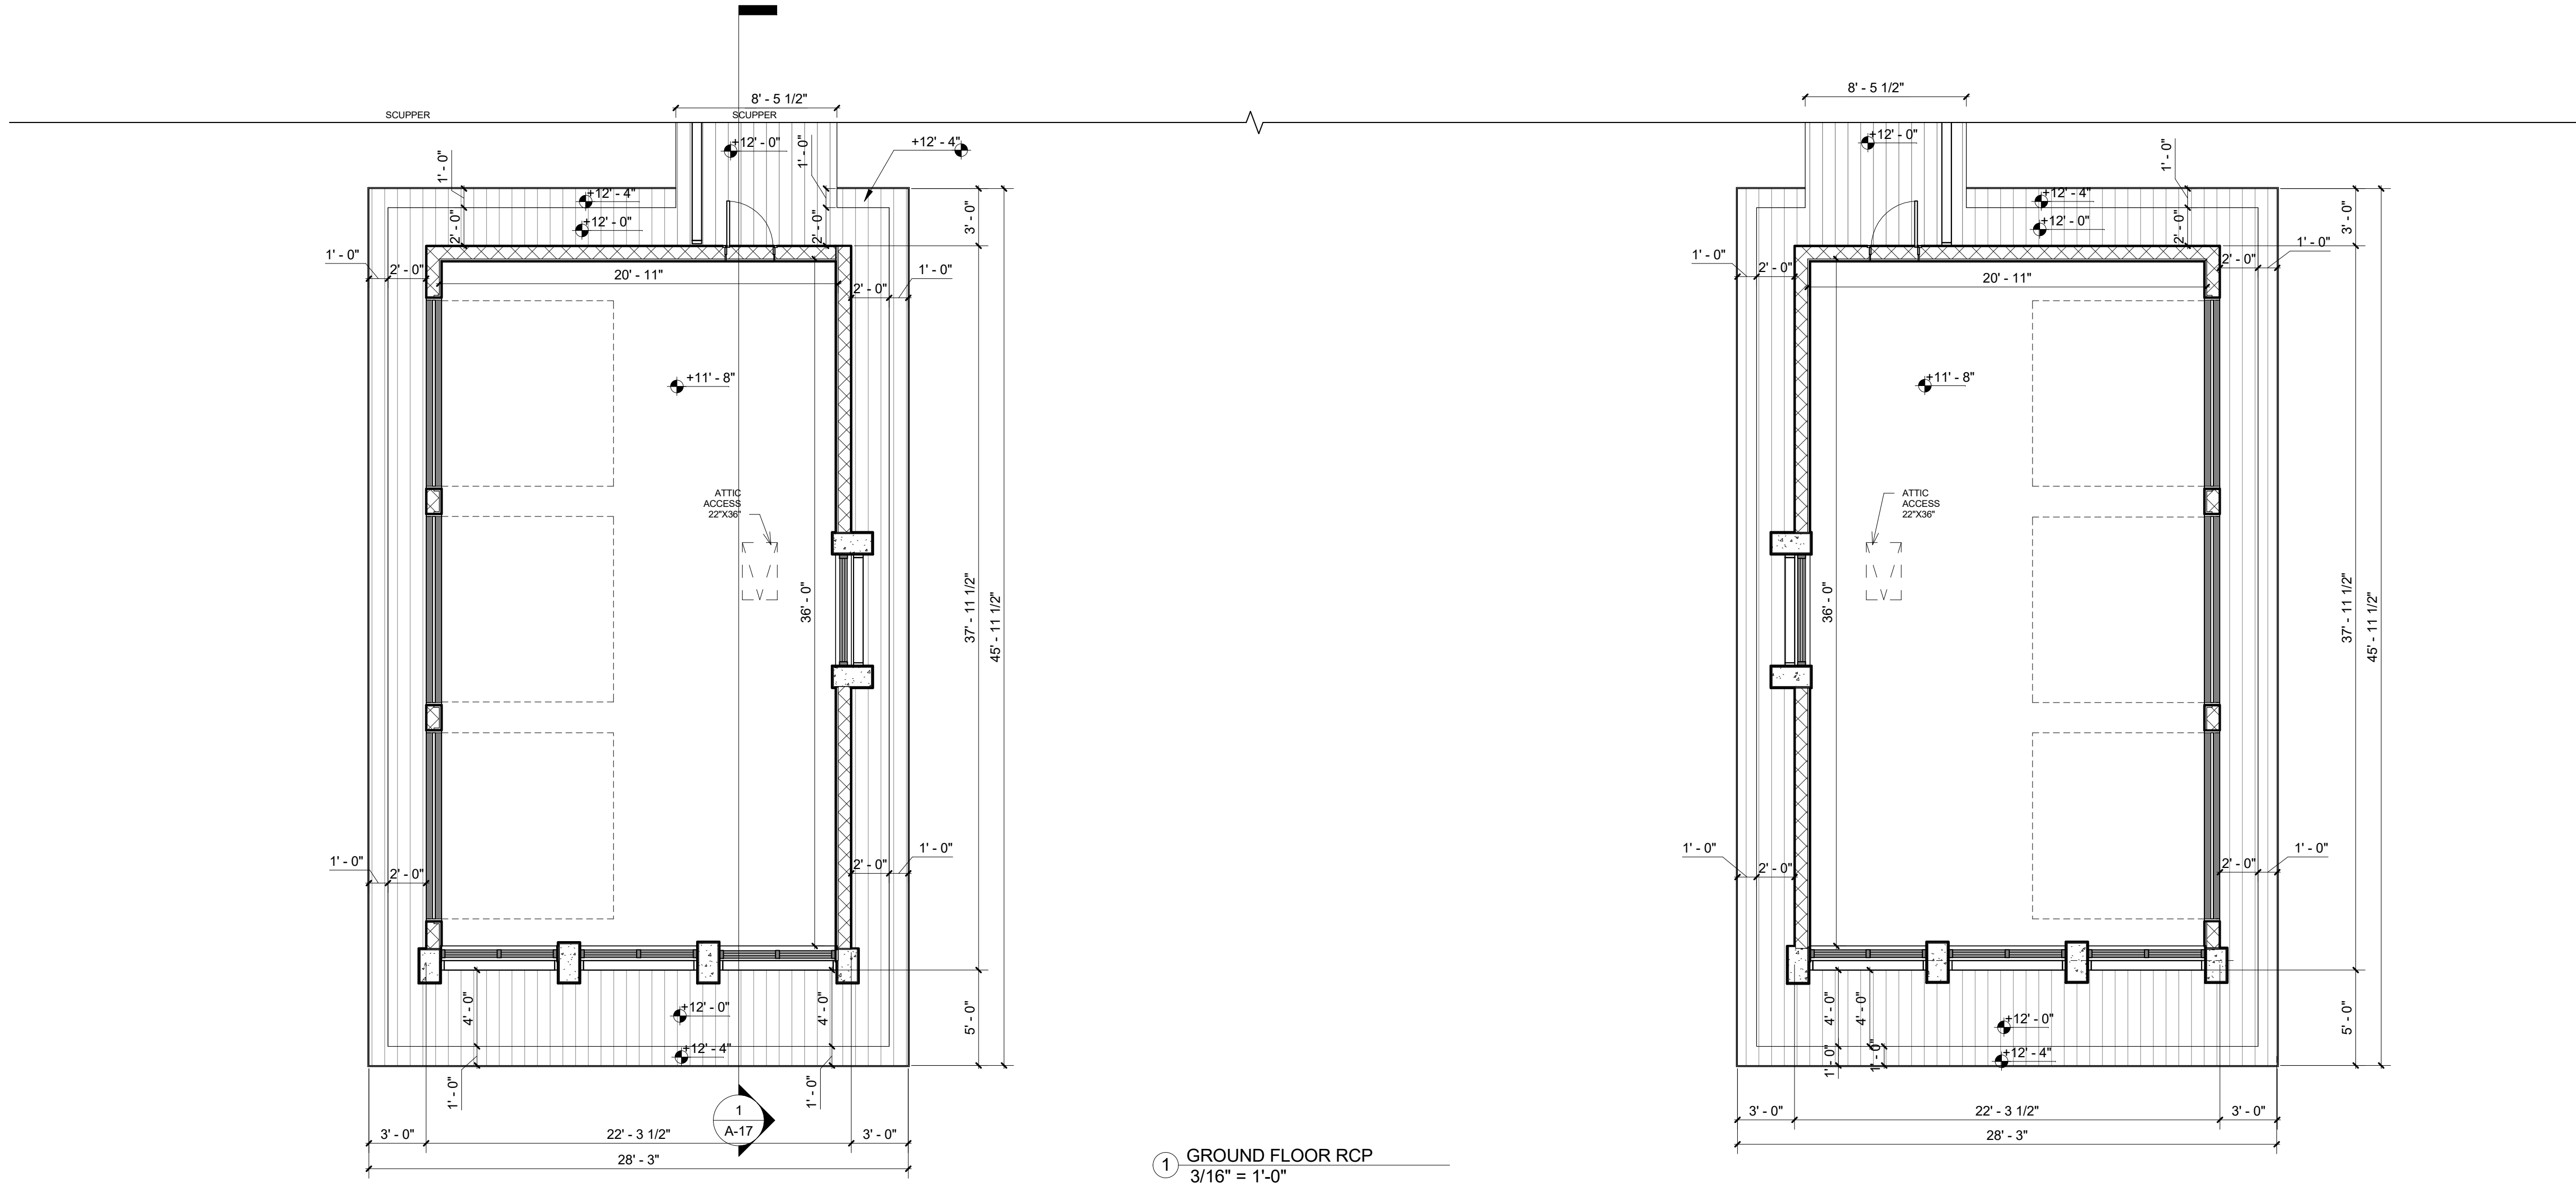

1 GROUND FLOOR RCP
3/16" = 1'-0"

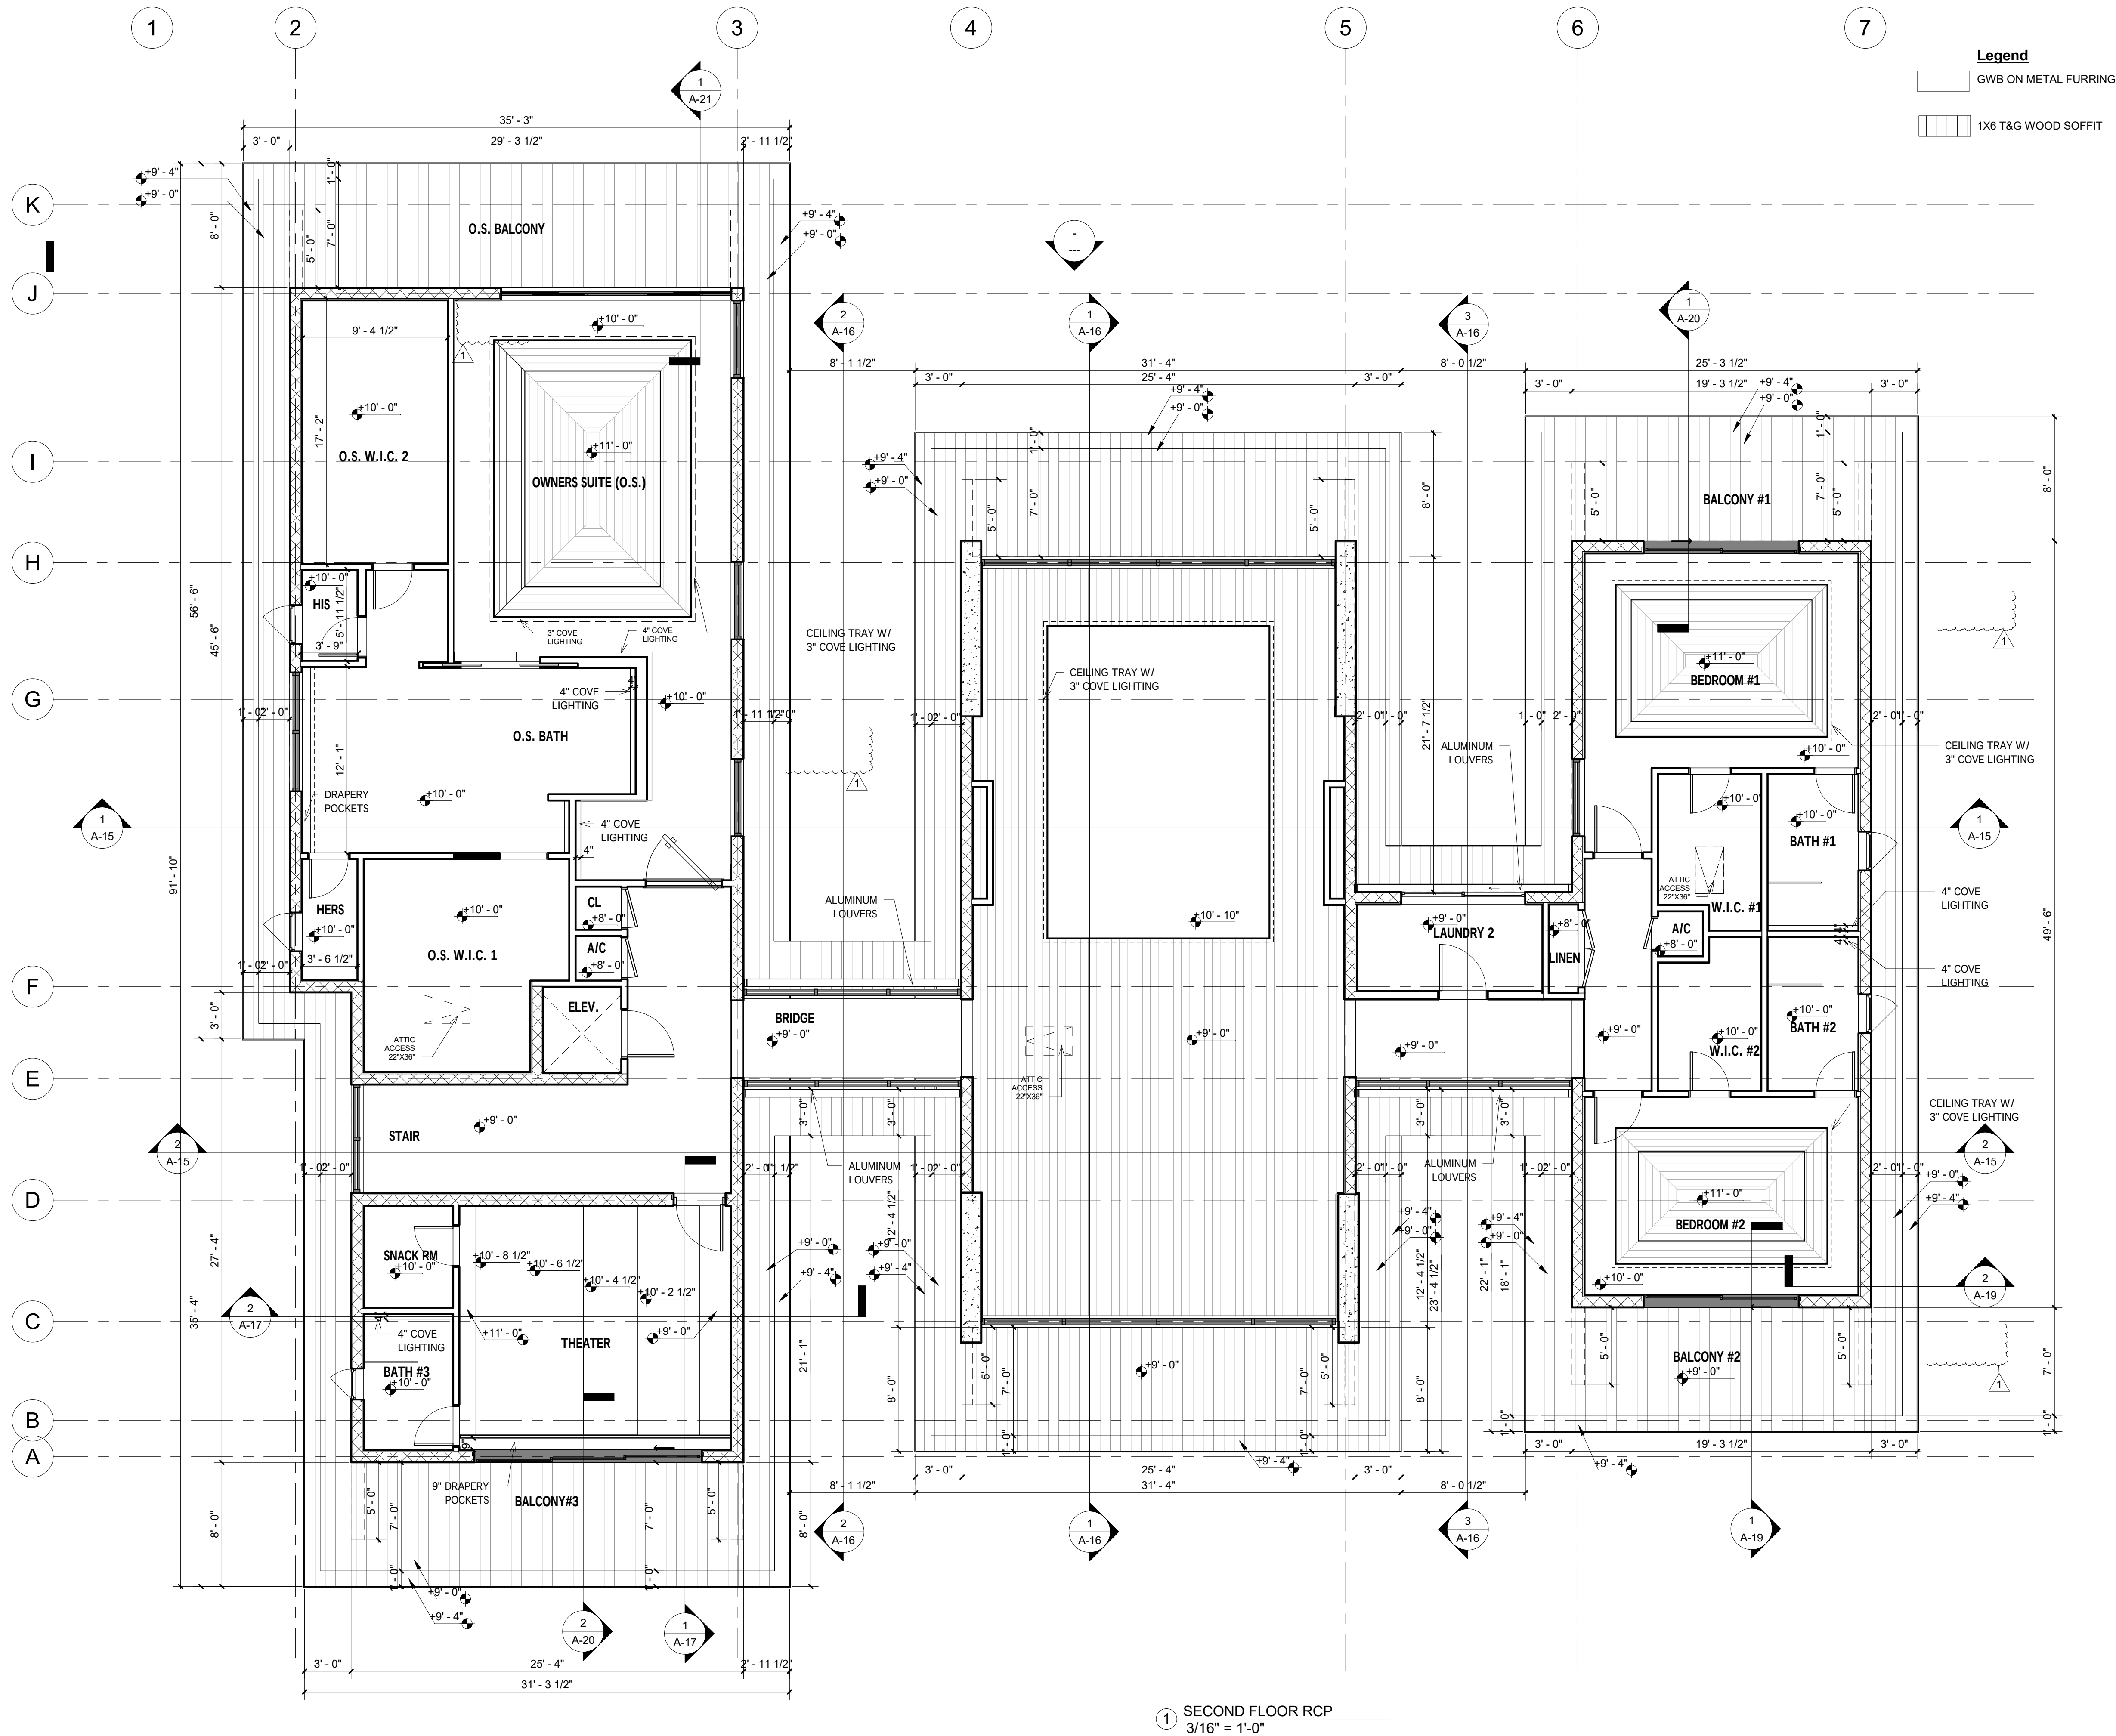

1 SECOND FLOOR RCP
3/16" = 1'-0"

HERRERA RESIDENCE

6825 SW 132nd St,
Pinecrest, FL 33156.
SEAL

BALLI-TRAUTMAN ARCHITECTS LLC -AA26002968
GIORGIO LUIGI BALLI -AR13951
DAVID SCOTT TRAUTMAN -AR15045

REVISIONS		
NO.	DESC	DATE
1	Owner REV 1	06/27/25

PERMIT SET



JOB NUMBER: HERRERA
CHECKED BY: GB
ISSUE DATE: 05/16/2025
SCALE: AS NOTED

SHEET TITLE

SECOND FLOOR RCP

SHEET NUMBER

A-11

6825 SW 132nd St,
Pinecrest, FL 33156.

SEAL

BALLI-TRAUTMAN ARCHITECTS LLC -AA26002968

GIORGIO LUIGI BALLI -AR13951
DAVID SCOTT TRAUTMAN -AR15045

REVISIONS

[illegible]

BALLI - TRAUTMAN
 ARCHITECTURE INTERIORS CONSTRUCTION

JOB NUMBER:	HERRERA
CHECKED BY:	GB
ISSUE DATE:	05/16/2025
SCALE:	AS NOTED

SHEET TITLE


SECOND FLOOR
RCP

VOID

SHEET NUMBER

A-11

COPYRIGHT BALLI-TRAUTMAN ARCHITECTS,
LLC
1533 SUNSET DRIVE SUITE 101, CORAL GABLES,
FL 33143

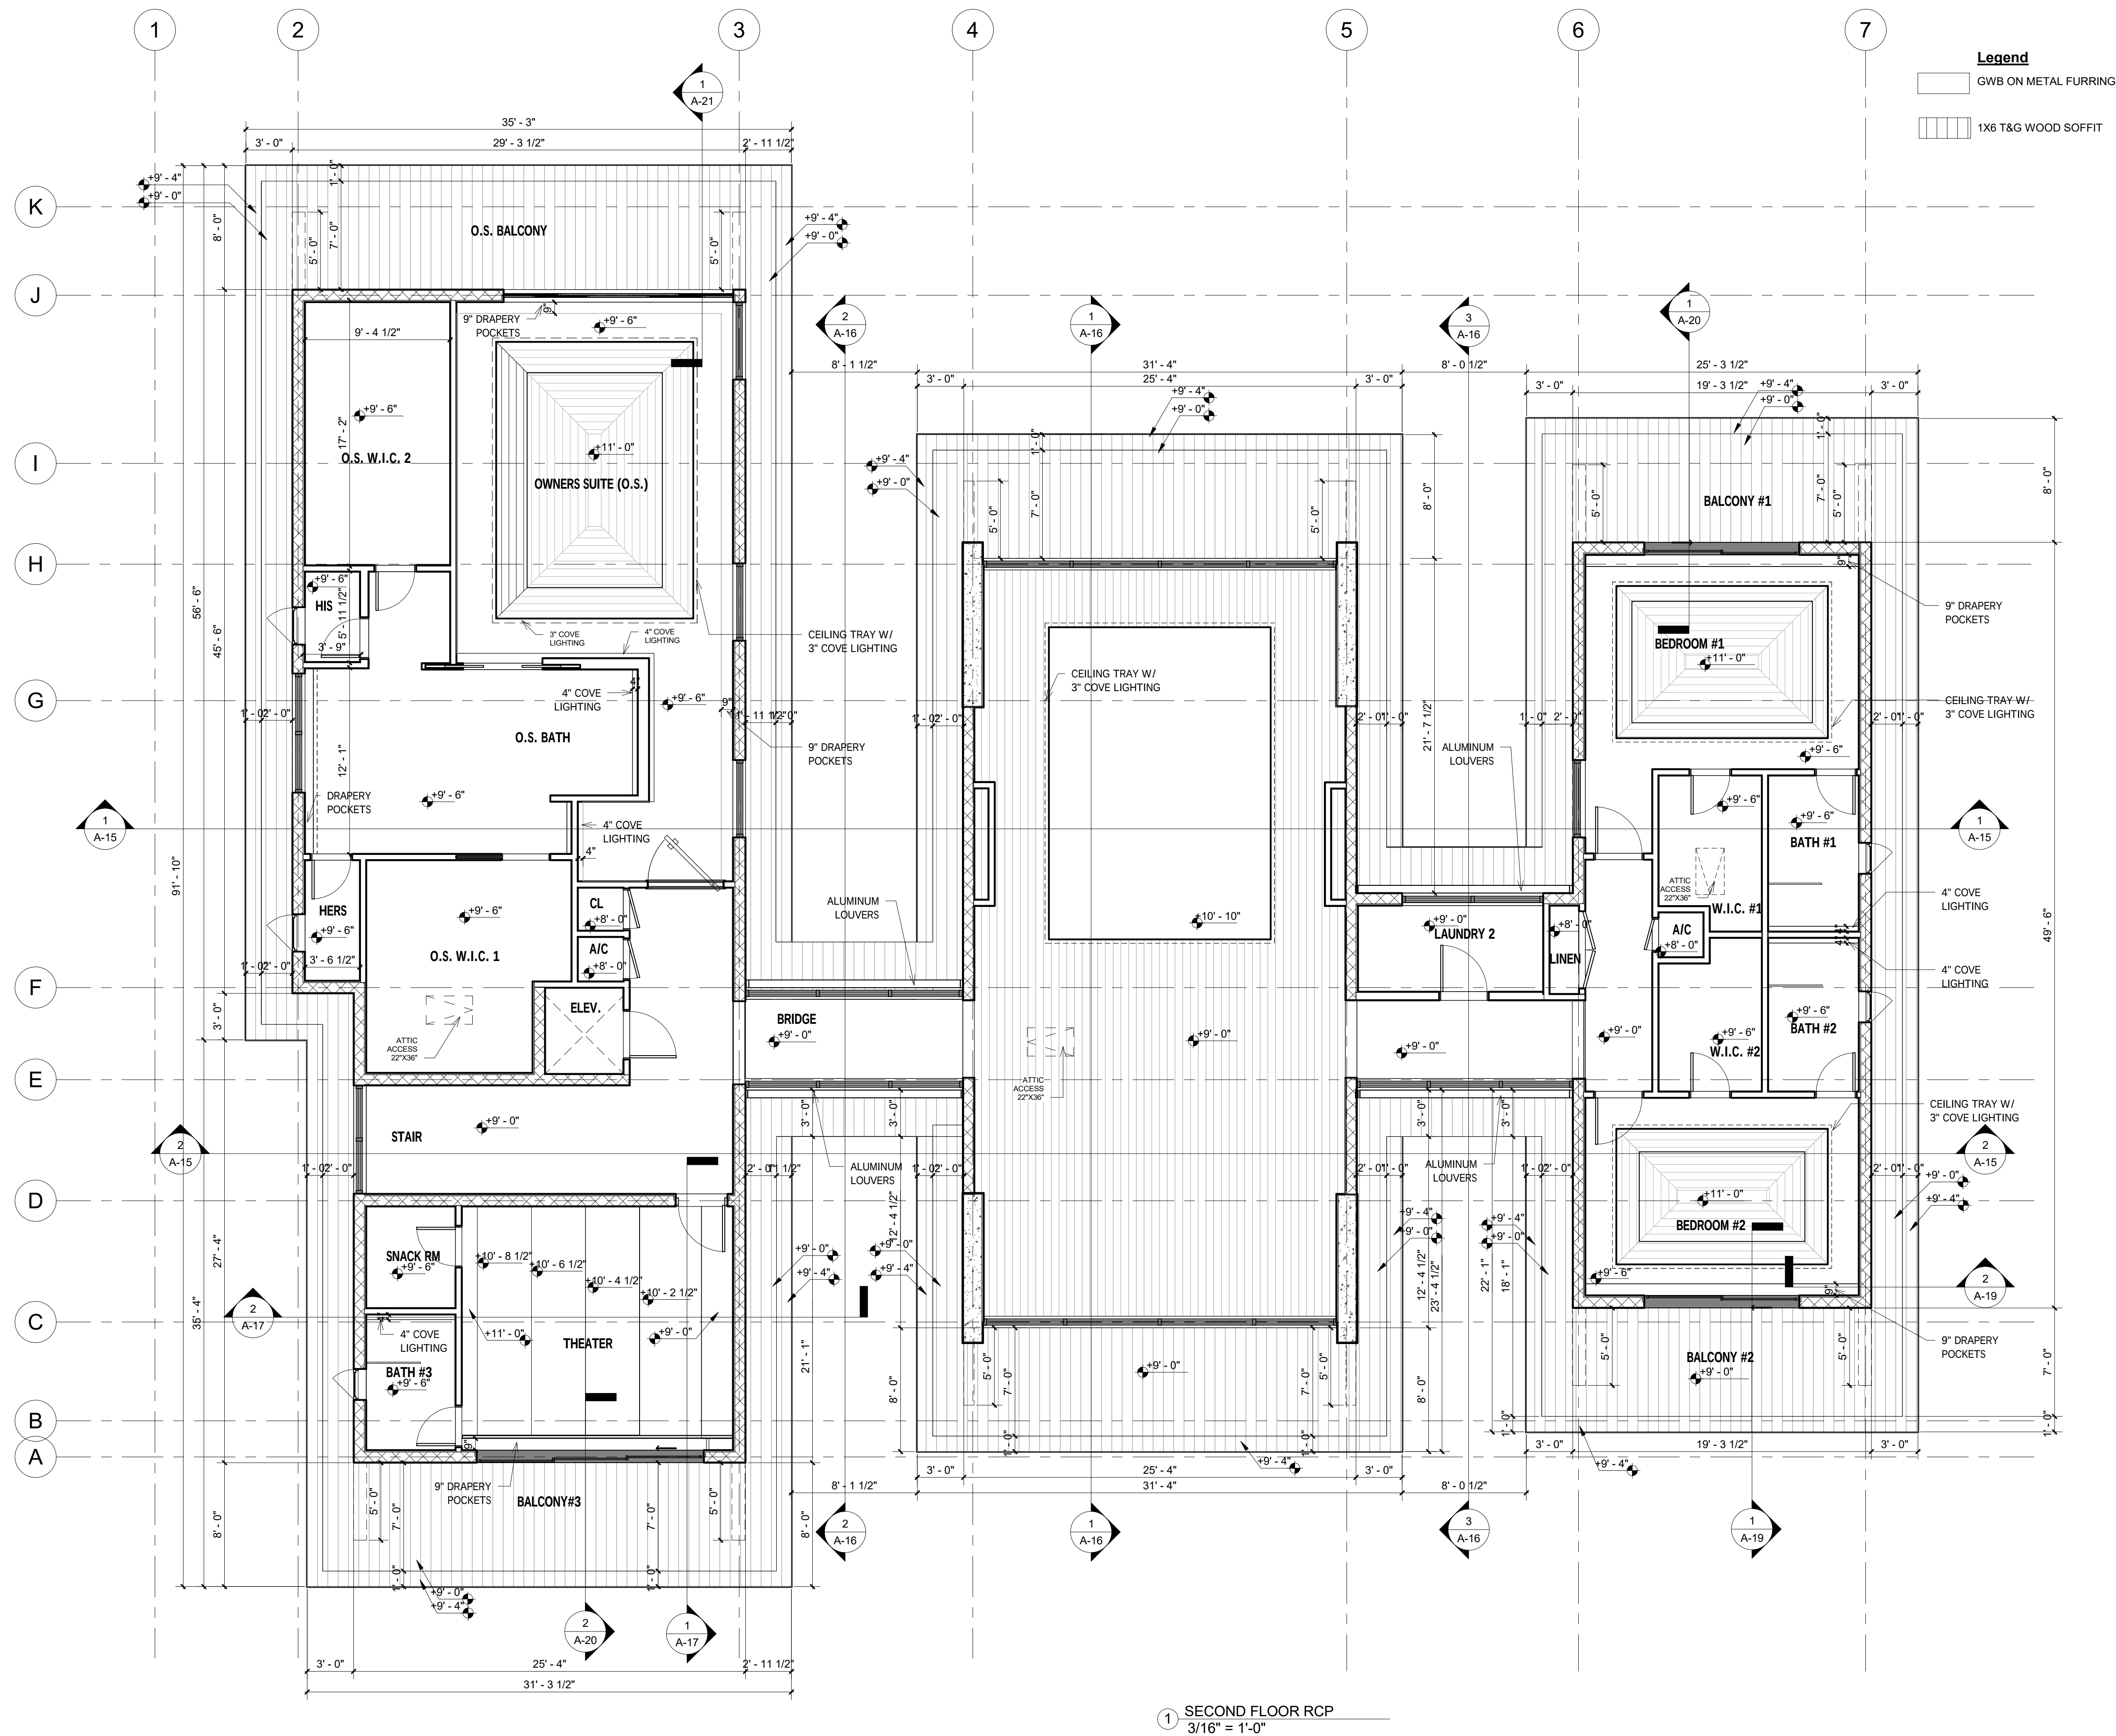

HERRERA
RESIDENCE

6825 SW 132nd St,
Pinecrest, FL 33156.
SEAL

BALLI-TRAUTMAN ARCHITECTS LLC -AA26002968
GIORGIO LUIGI BALLI -AR13951
DAVID SCOTT TRAUTMAN -AR15045

REVISIONS		
NO.	DESC	DATE
1	Owner REV 1	06/27/25
2	City REV 1	8/11/25

PERMIT SET



JOB NUMBER: HERRERA
CHECKED BY: GB
ISSUE DATE: 05/16/2025
SCALE: AS NOTED

SHEET TITLE



ELEVATIONS

SHEET NUMBER




A-12

COPYRIGHT BALLI-TRAUTMAN ARCHITECTS, LLC
1533 SUNSET DRIVE SUITE 101, CORAL GABLES, FL 33143

Keynote Legend	
Key Value	Keynote Text
1	IMPACT RESISTANT ALUM./GLASS DOORS/WINDOW/STOREFRONT
2	DARK BRONZE ALUM. LOUVER
4	STONE VENEER
5	SMOOTH STUCCO OVER CMU WALL
6	DARK BRONZE STANDING SEAM METAL ROOF
7	STEEL CHANNEL FASCIA AROUND CONCRETE EYEBROW
8	36 INCH HIGH CLEAR GLASS RAILING
9	SOLID WOOD PIVOT DOOR. CONTRACTOR TO PROVIDE NOA
10	DARK BRONZE ALUMINUM TRELLIS
11	CUMARU WOOD SOFFIT
12	DARK BRONZE PAINTED WOOD FASCIA TO MATCH ROOF
13	PRECAST SCUPPERS

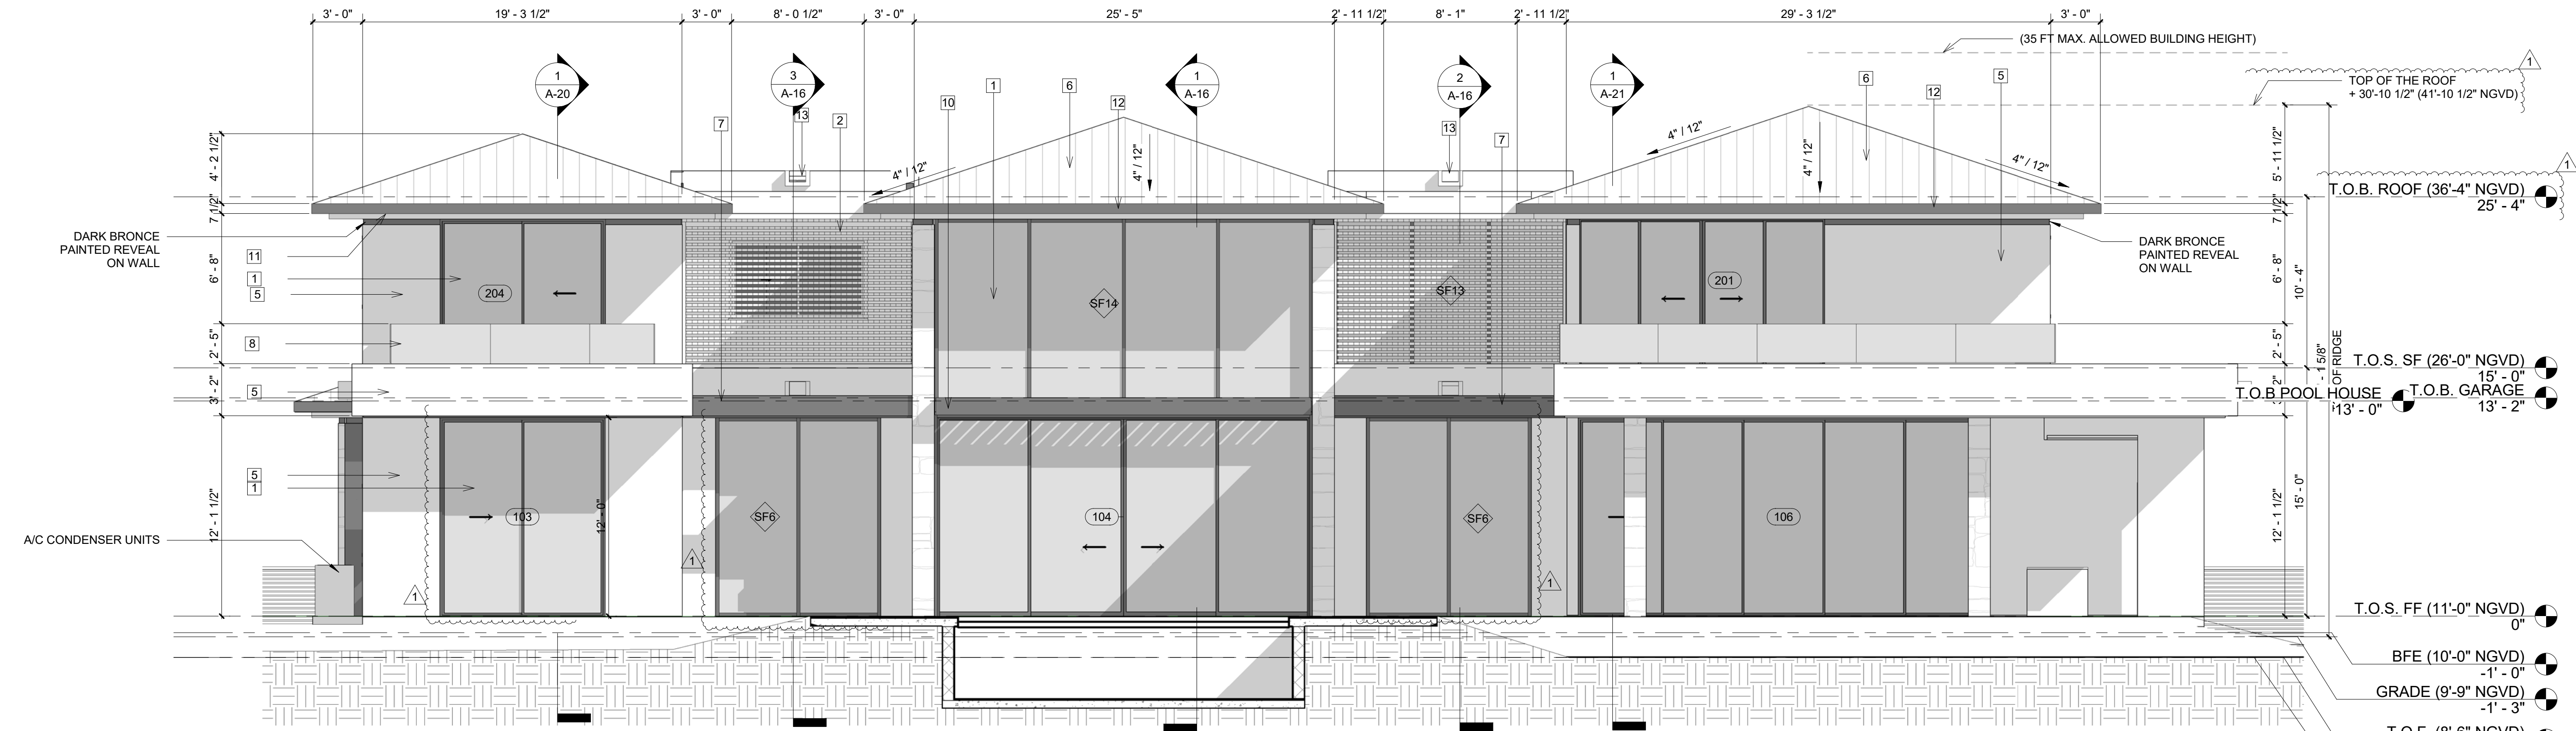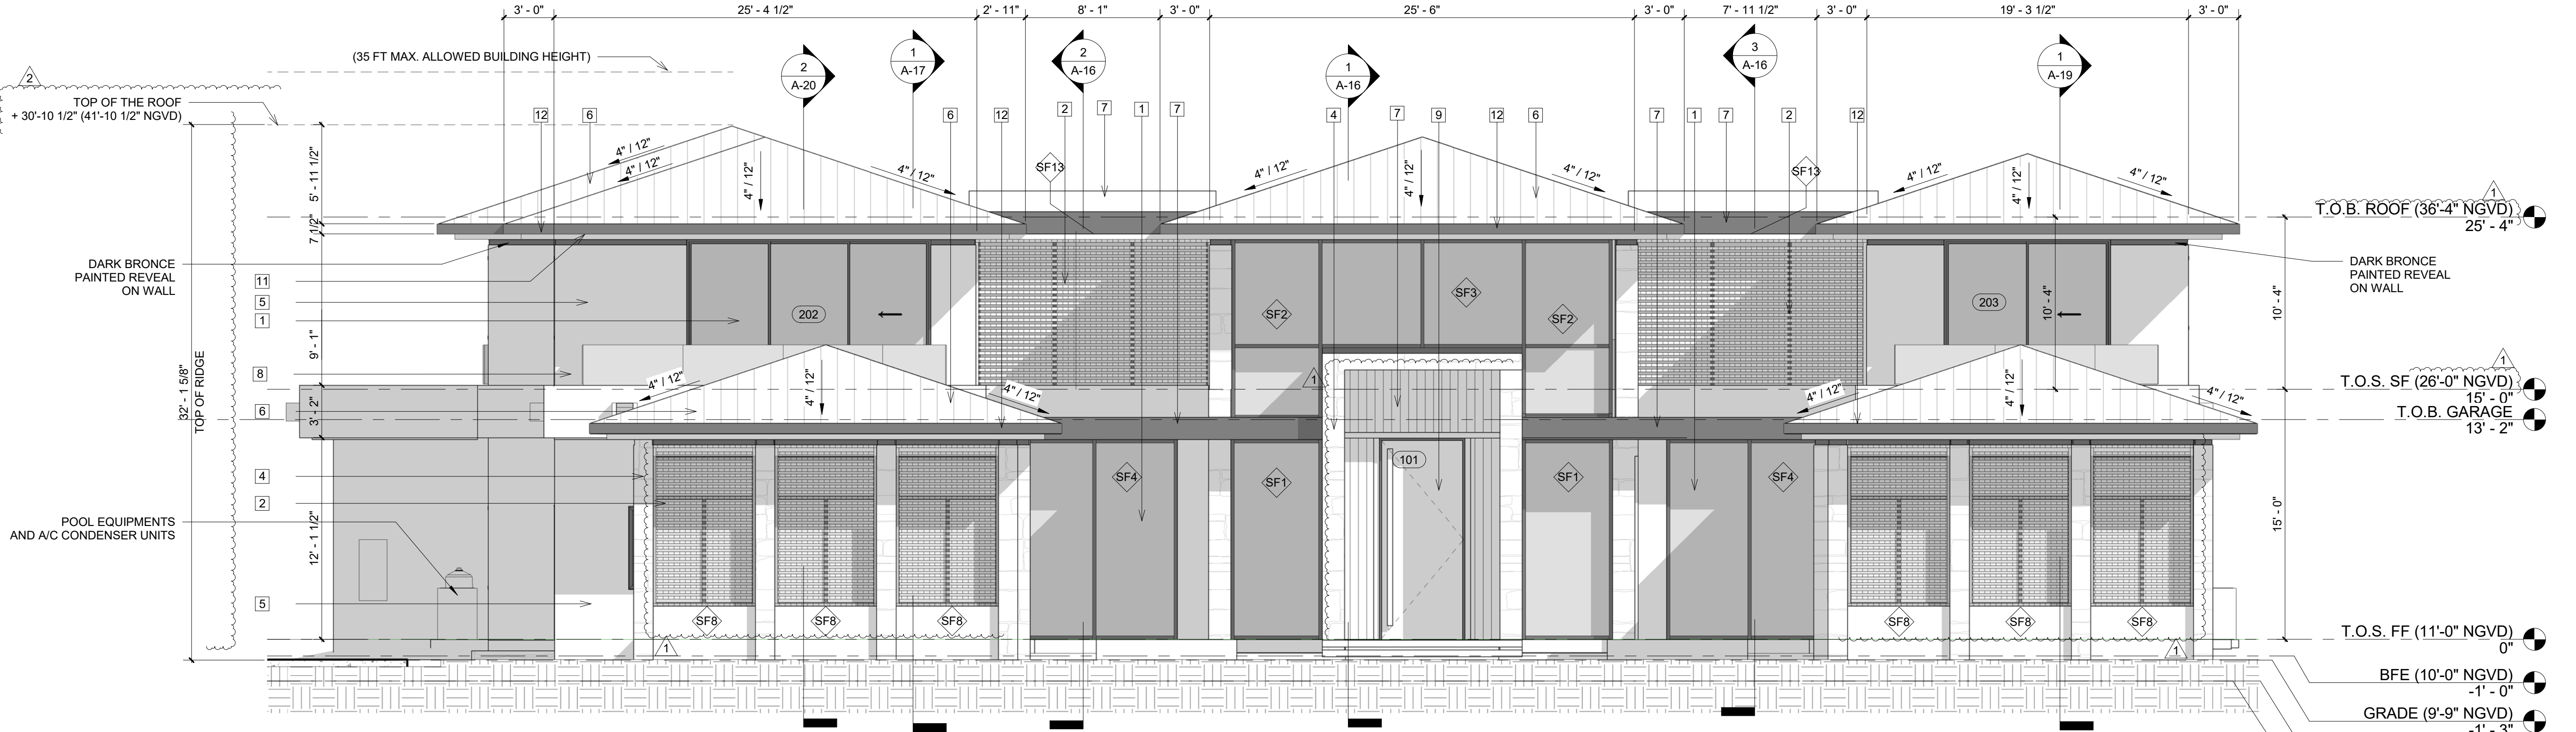

Keynote Legend	
Key Value	Keynote Text
1	IMPACT RESISTANT ALUM./GLASS DOORS/WINDOW/STOREFRONT
2	DARK BRONZE ALUM. LOUVER
4	STONE VENEER
5	SMOOTH STUCCO OVER CMU WALL
6	DARK BRONZE STANDING SEAM METAL ROOF
7	STEEL CHANNEL FASCIA AROUND CONCRETE EYEBROW
8	36 INCH HIGH CLEAR GLASS RAILING
9	SOLID WOOD PIVOT DOOR. CONTRACTOR TO PROVIDE NOA
10	DARK BRONZE ALUMINUM TRELLIS
11	CUMARU WOOD SOFFIT
12	DARK BRONCE PAINTED WOOD FASCIA TO MATCH ROOF
13	PRECAST SCUPPERS

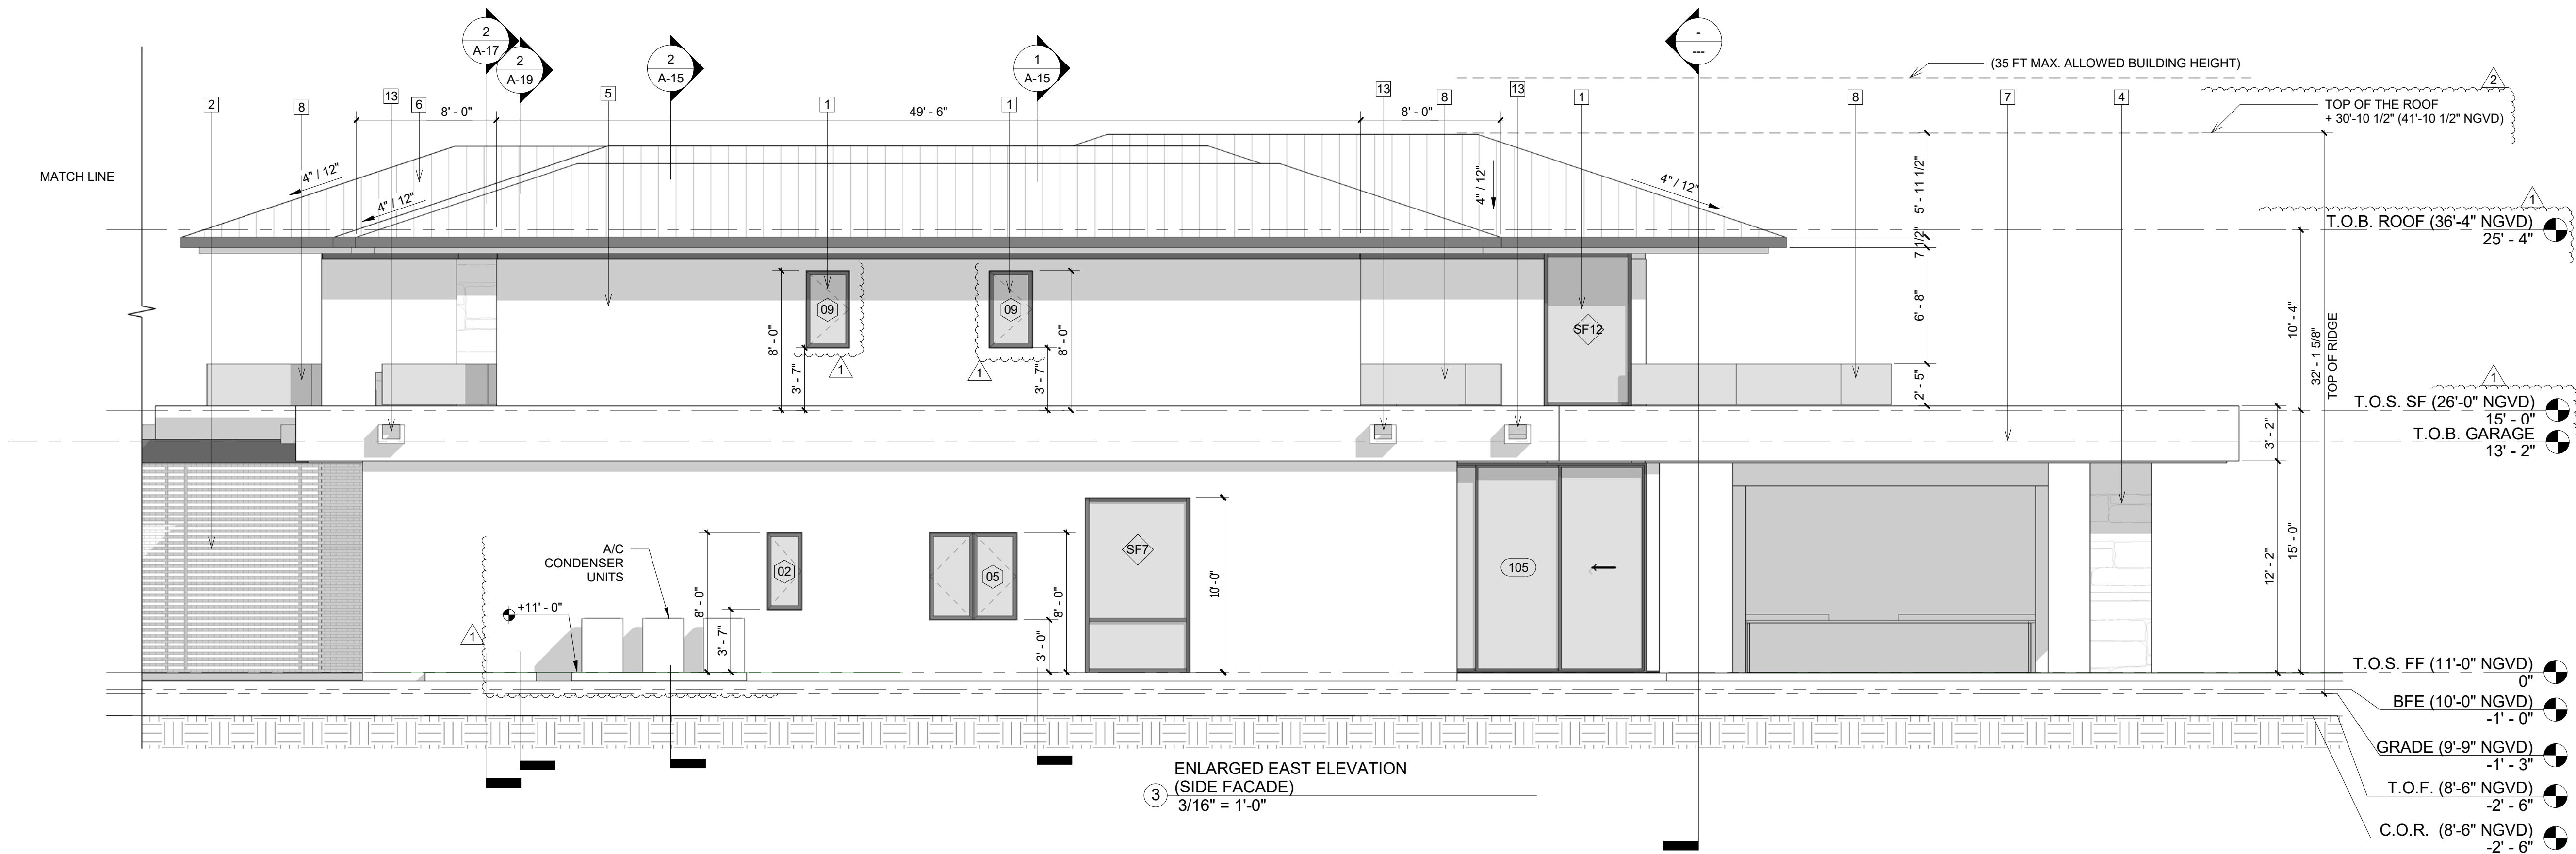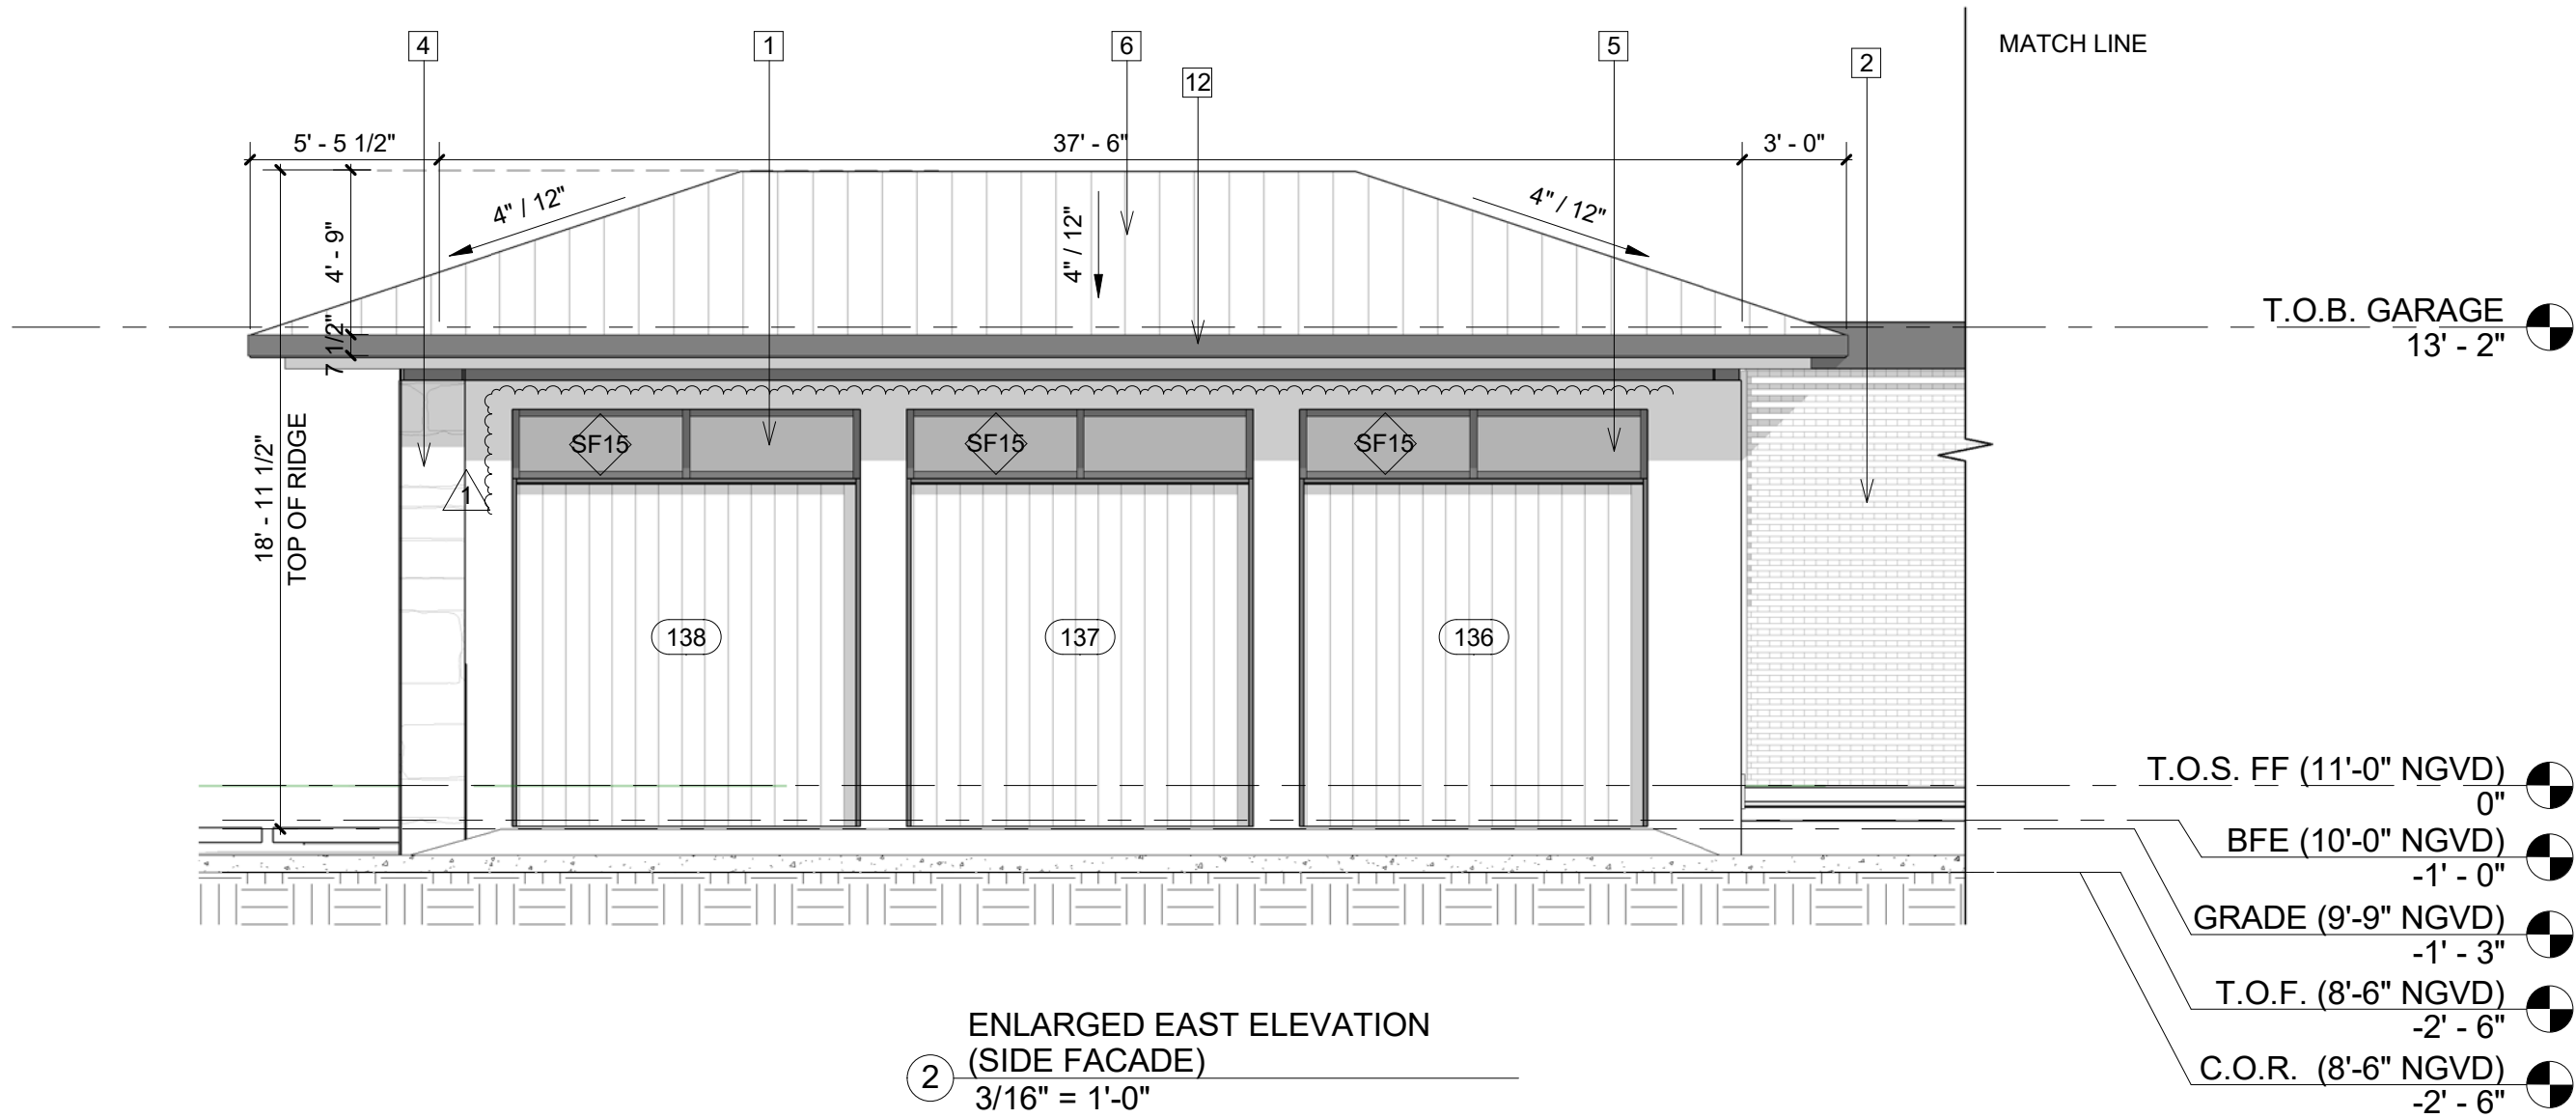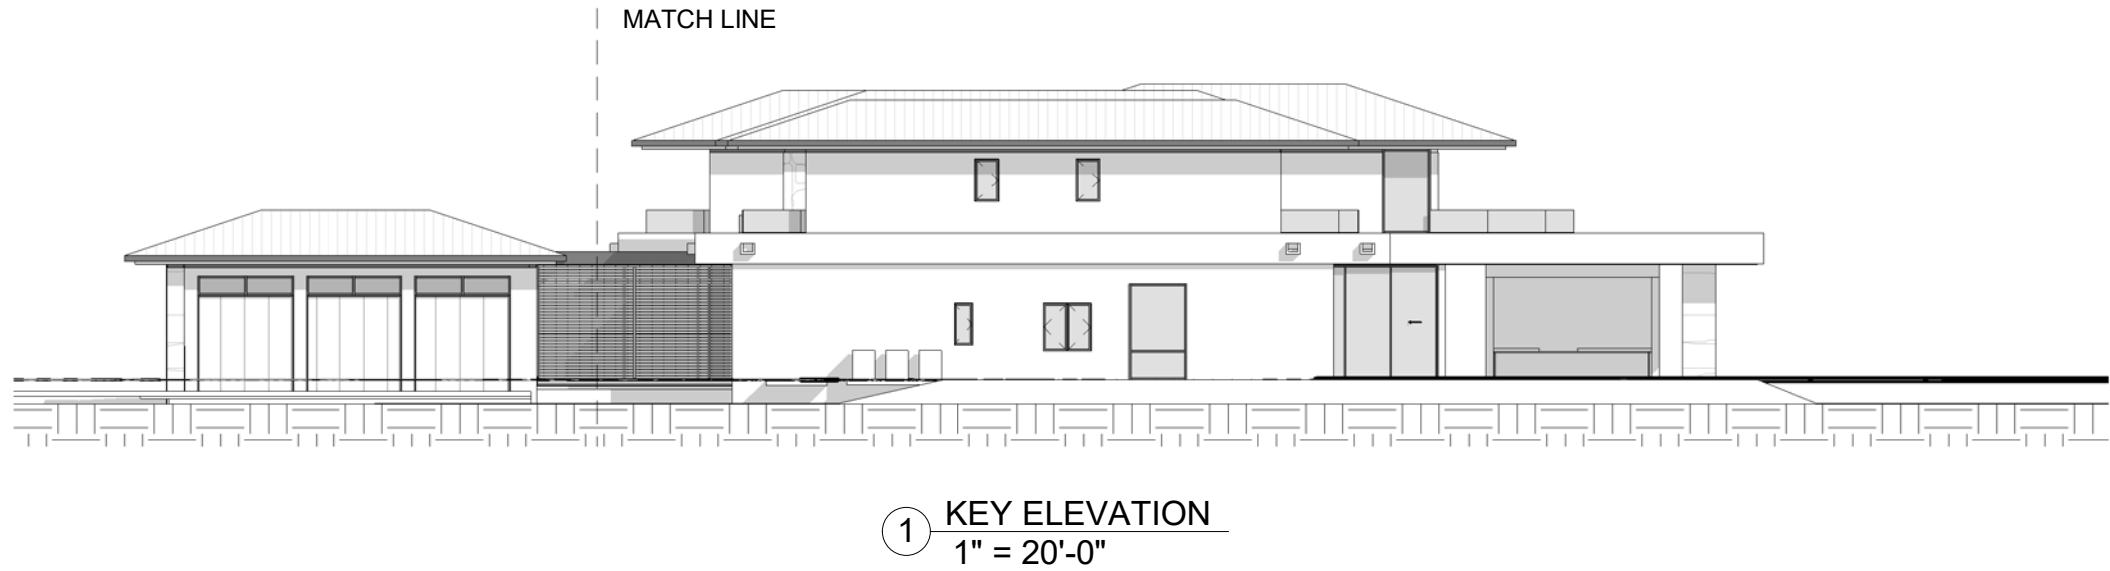

HERRERA RESIDENCE

6825 SW 132nd St,
Pinecrest, FL 33156.

SEAL

BALLI-TRAUTMAN ARCHITECTS LLC -AA26002968

GIORGIO LUIGI BALLI -AR13951
DAVID SCOTT TRAUTMAN -AR15045

REVISIONS

NO.	DESC	DATE
1	Owner REV 1	06/27/25
2	City REV 1	8/11/25

PERMIT SET



JOB NUMBER: HERRERA
CHECKED BY: GB
ISSUE DATE: 05/16/2025
SCALE: AS NOTED

SHEET TITLE

ELEVATIONS

SHEET NUMBER

A-13

COPYRIGHT BALLI-TRAUTMAN ARCHITECTS, LLC
1533 SUNSET DRIVE SUITE 101, CORAL GABLES, FL 33143

COPYRIGHT BALLI-TRAUTMAN ARCHITECTS,
LLC
1533 SUNSET DRIVE SUITE 101, CORAL GABLES,
FL 33143

HERRERA RESIDENCE

6825 SW 132nd St,
Pinecrest, FL 33156.
SEAL

BALLI-TRAUTMAN ARCHITECTS LLC -AA26002968
GIORGIO LUIGI BALLI -AR13951
DAVID SCOTT TRAUTMAN -AR15045

REVISIONS		
NO.	DESC	DATE
1	Owner REV 1	06/27/25

PERMIT SET



JOB NUMBER: HERRERA
CHECKED BY: GB
ISSUE DATE: 05/16/2025
SCALE: AS NOTED

SHEET TITLE


LONGITUDINAL SECTIONS

SHEET NUMBER


A-15

COPYRIGHT BALLI-TRAUTMAN ARCHITECTS, LLC
1533 SUNSET DRIVE SUITE 101, CORAL GABLES, FL 33143

Keynote Legend	
Key Value	Keynote Text
1	IMPACT RESISTANT ALUM./GLASS DOORS/WINDOW/STOREFRONT
2	DARK BRONZE ALUM. LOUVER
4	STONE VENEER
5	SMOOTH STUCCO OVER CMU WALL
6	DARK BRONZE STANDING SEAM METAL ROOF
7	STEEL CHANNEL FASCIA AROUND CONCRETE EYEBROW
8	36 INCH HIGH CLEAR GLASS RAILING
9	SOLID WOOD PIVOT DOOR. CONTRACTOR TO PROVIDE NOA
10	DARK BRONZE ALUMINUM TRELLIS
11	CUMARU WOOD SOFFIT
12	DARK BRONCE PAINTED WOOD FASCIA TO MATCH ROOF
13	PRECAST SCUPPERS

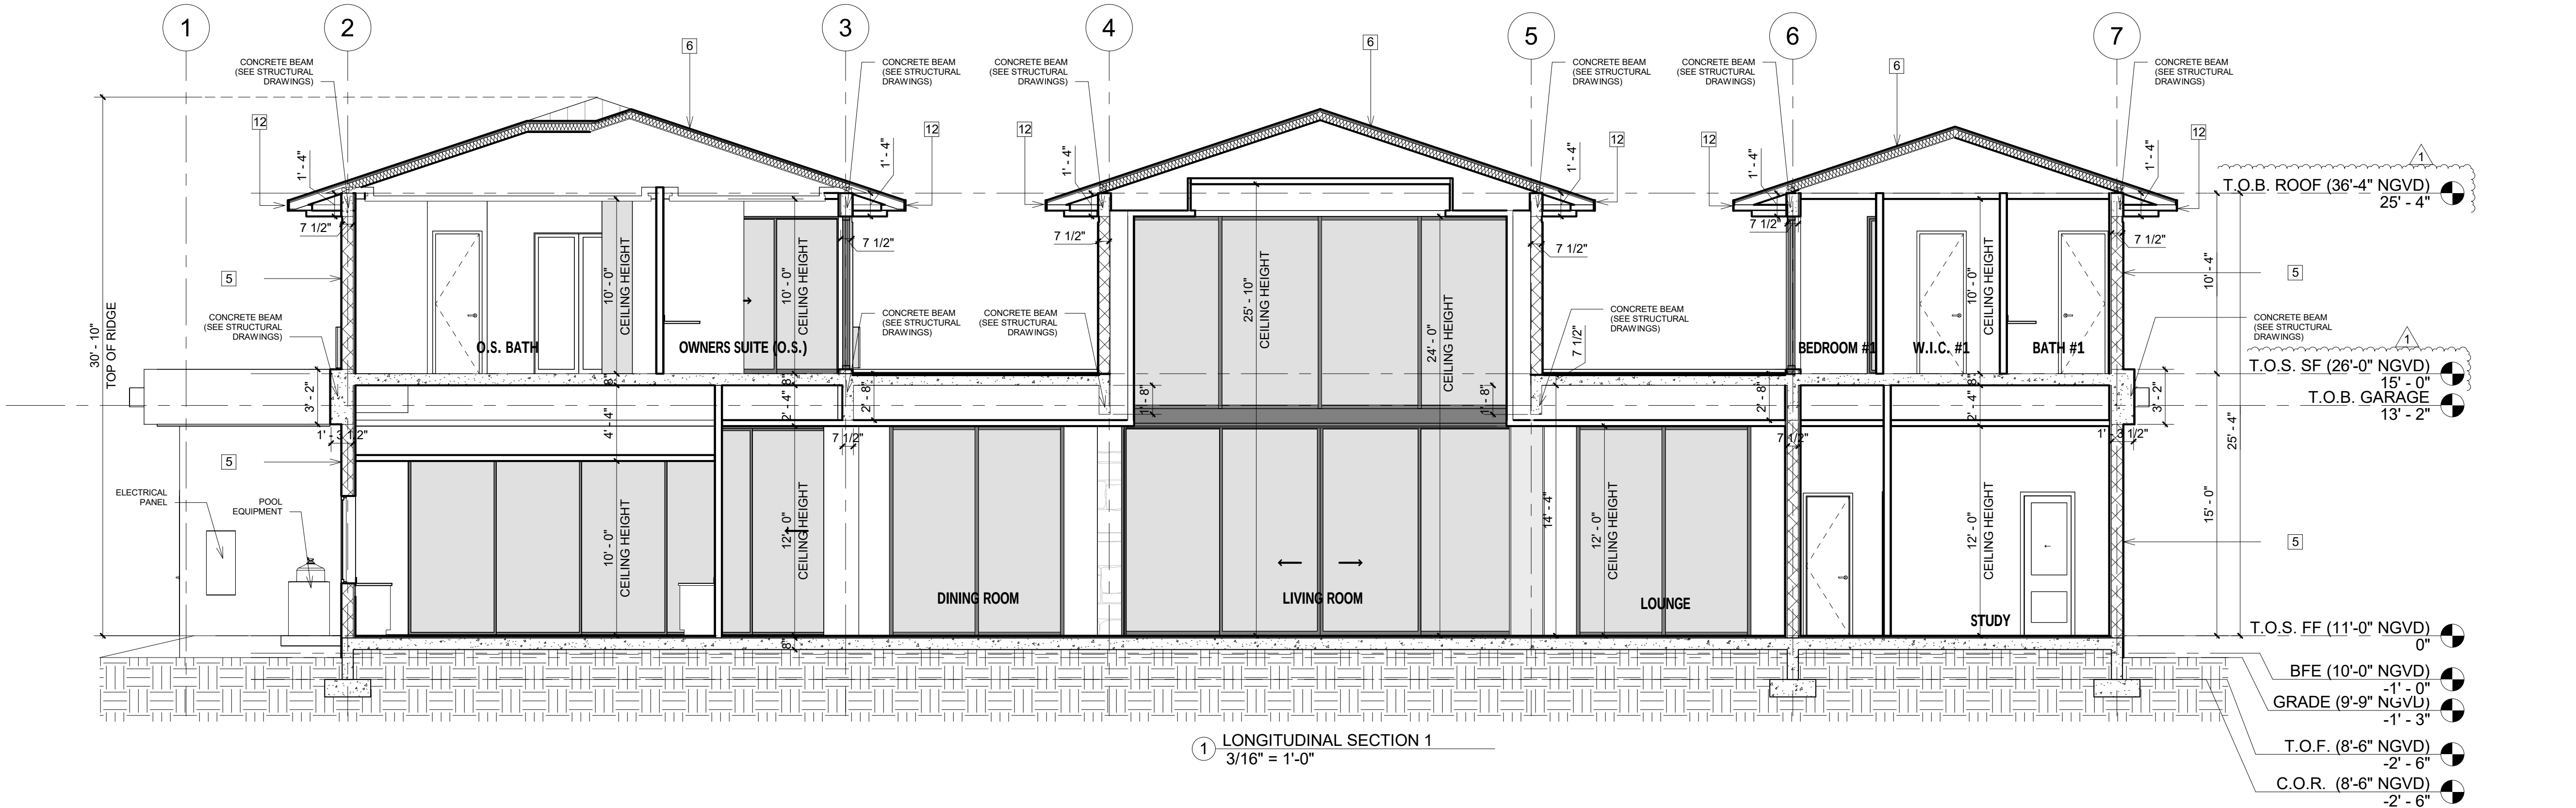

1 LONGITUDINAL SECTION 1
3/16" = 1'-0"

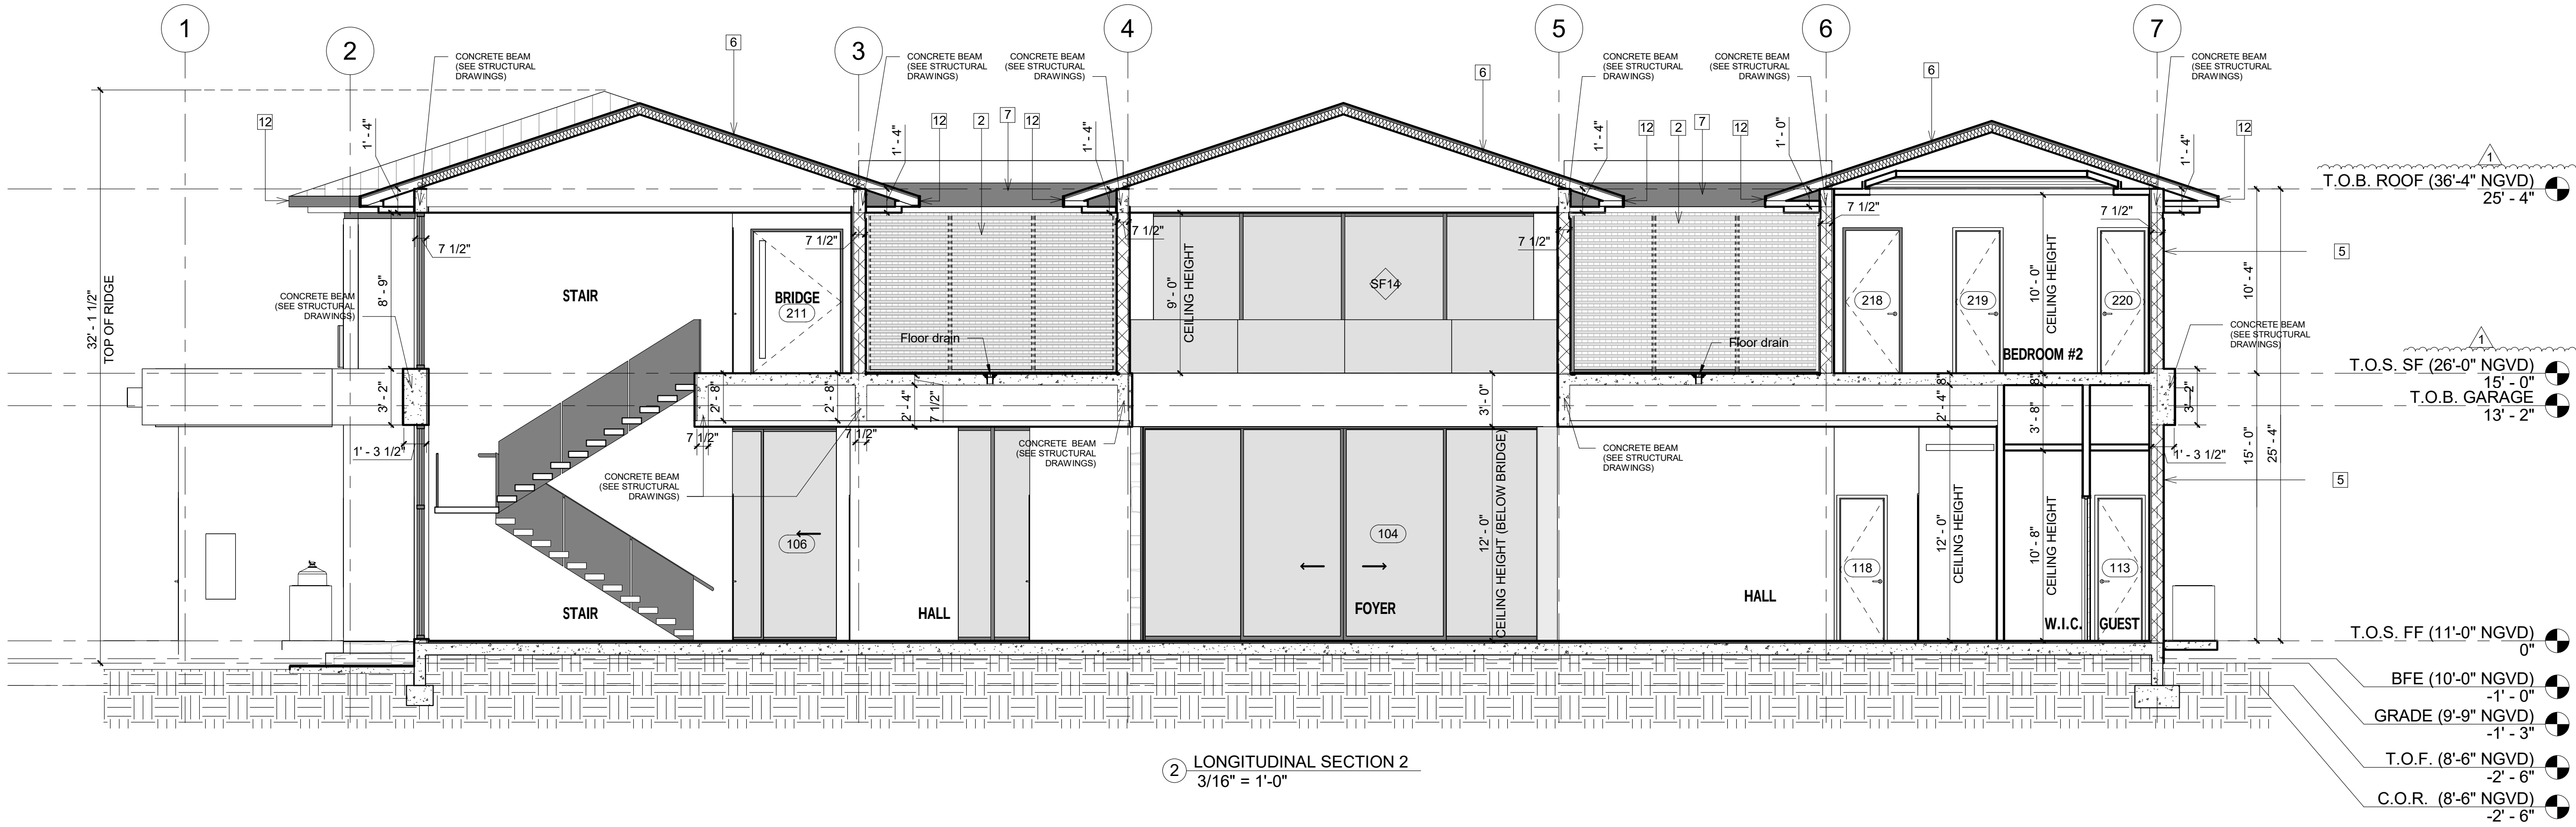

2 LONGITUDINAL SECTION 2
3/16" = 1'-0"

HERRERA
RESIDENCE

6825 SW 132nd St,
Pinecrest, FL 33156.

SEAL

BALLI-TRAUTMAN ARCHITECTS LLC -AA26002968

GIORGIO LUIGI BALLI
DAVID SCOTT TRAUTMAN

-AR13951
-AR15045

REVISIONS

NO.	DESC	DATE
1	Owner REV 1	06/27/25

PERMIT SET



JOB NUMBER: HERRERA

CHECKED BY: GB

ISSUE DATE: 05/16/2025

SCALE: AS NOTED


SHEET TITLE

CROSS
SECTIONS


SHEET NUMBER

A-16


COPYRIGHT BALLI-TRAUTMAN ARCHITECTS,
LLC
1533 SUNSET DRIVE SUITE 101, CORAL GABLES,
FL 33143

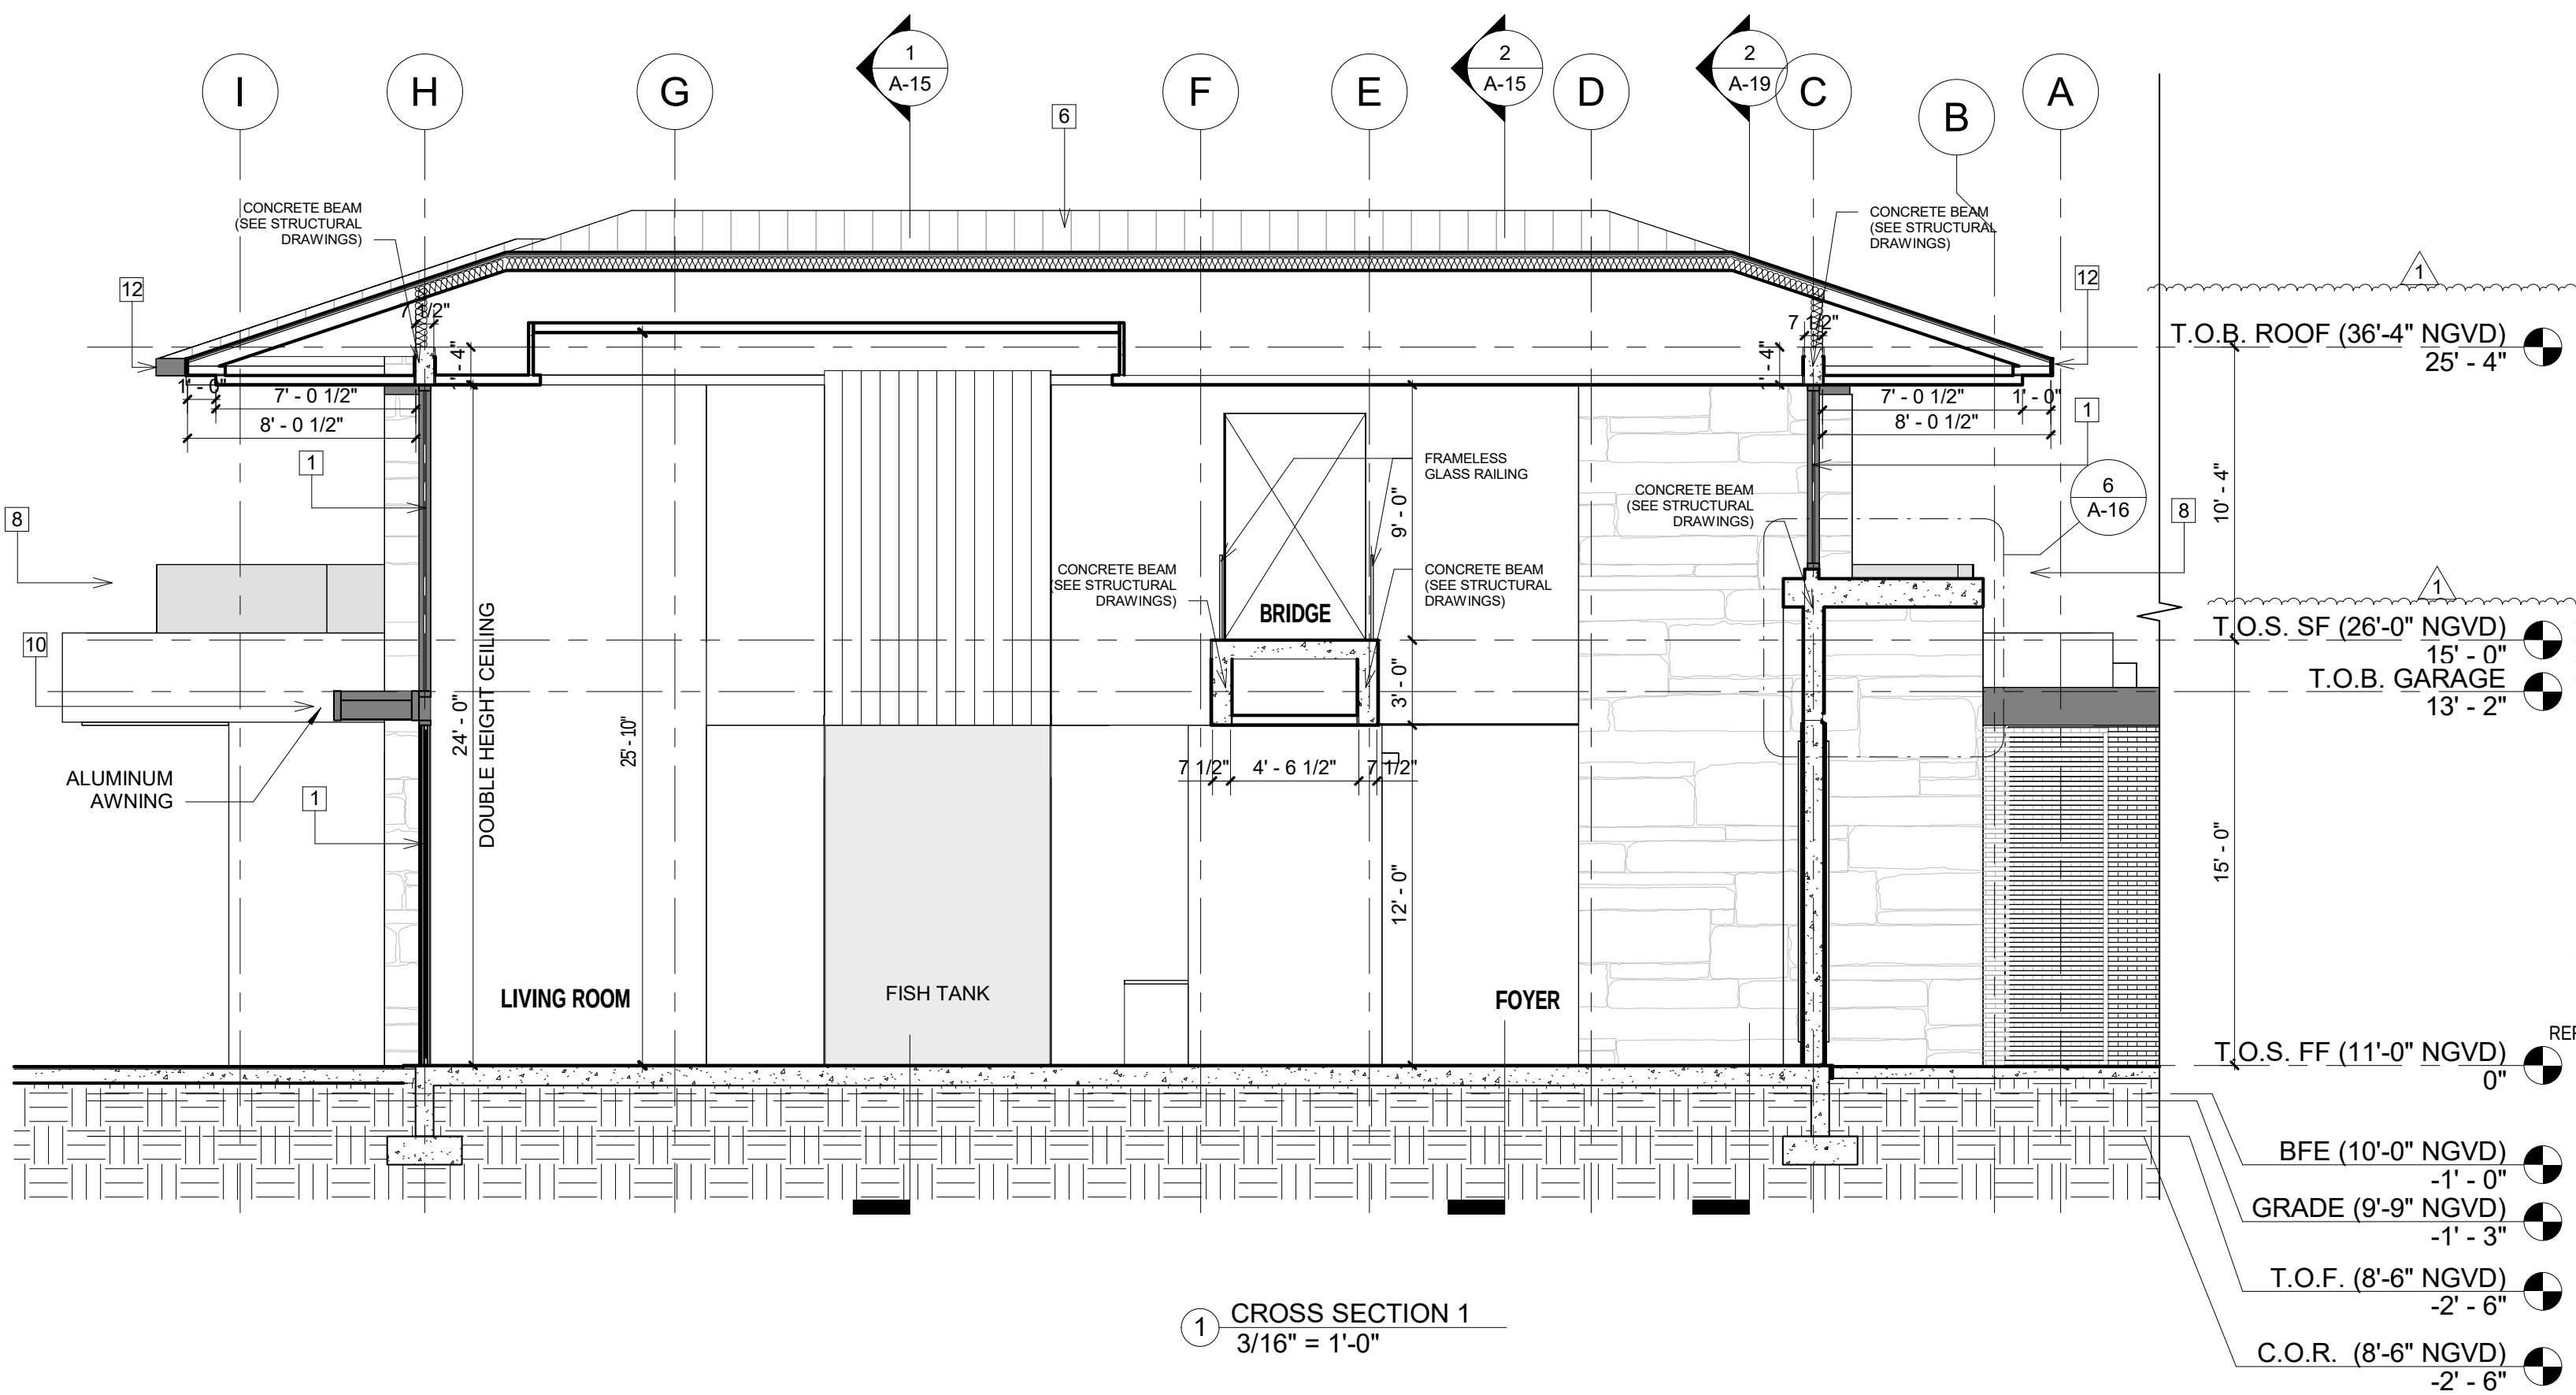


1 CROSS SECTION 1
3/16" = 1'-0"

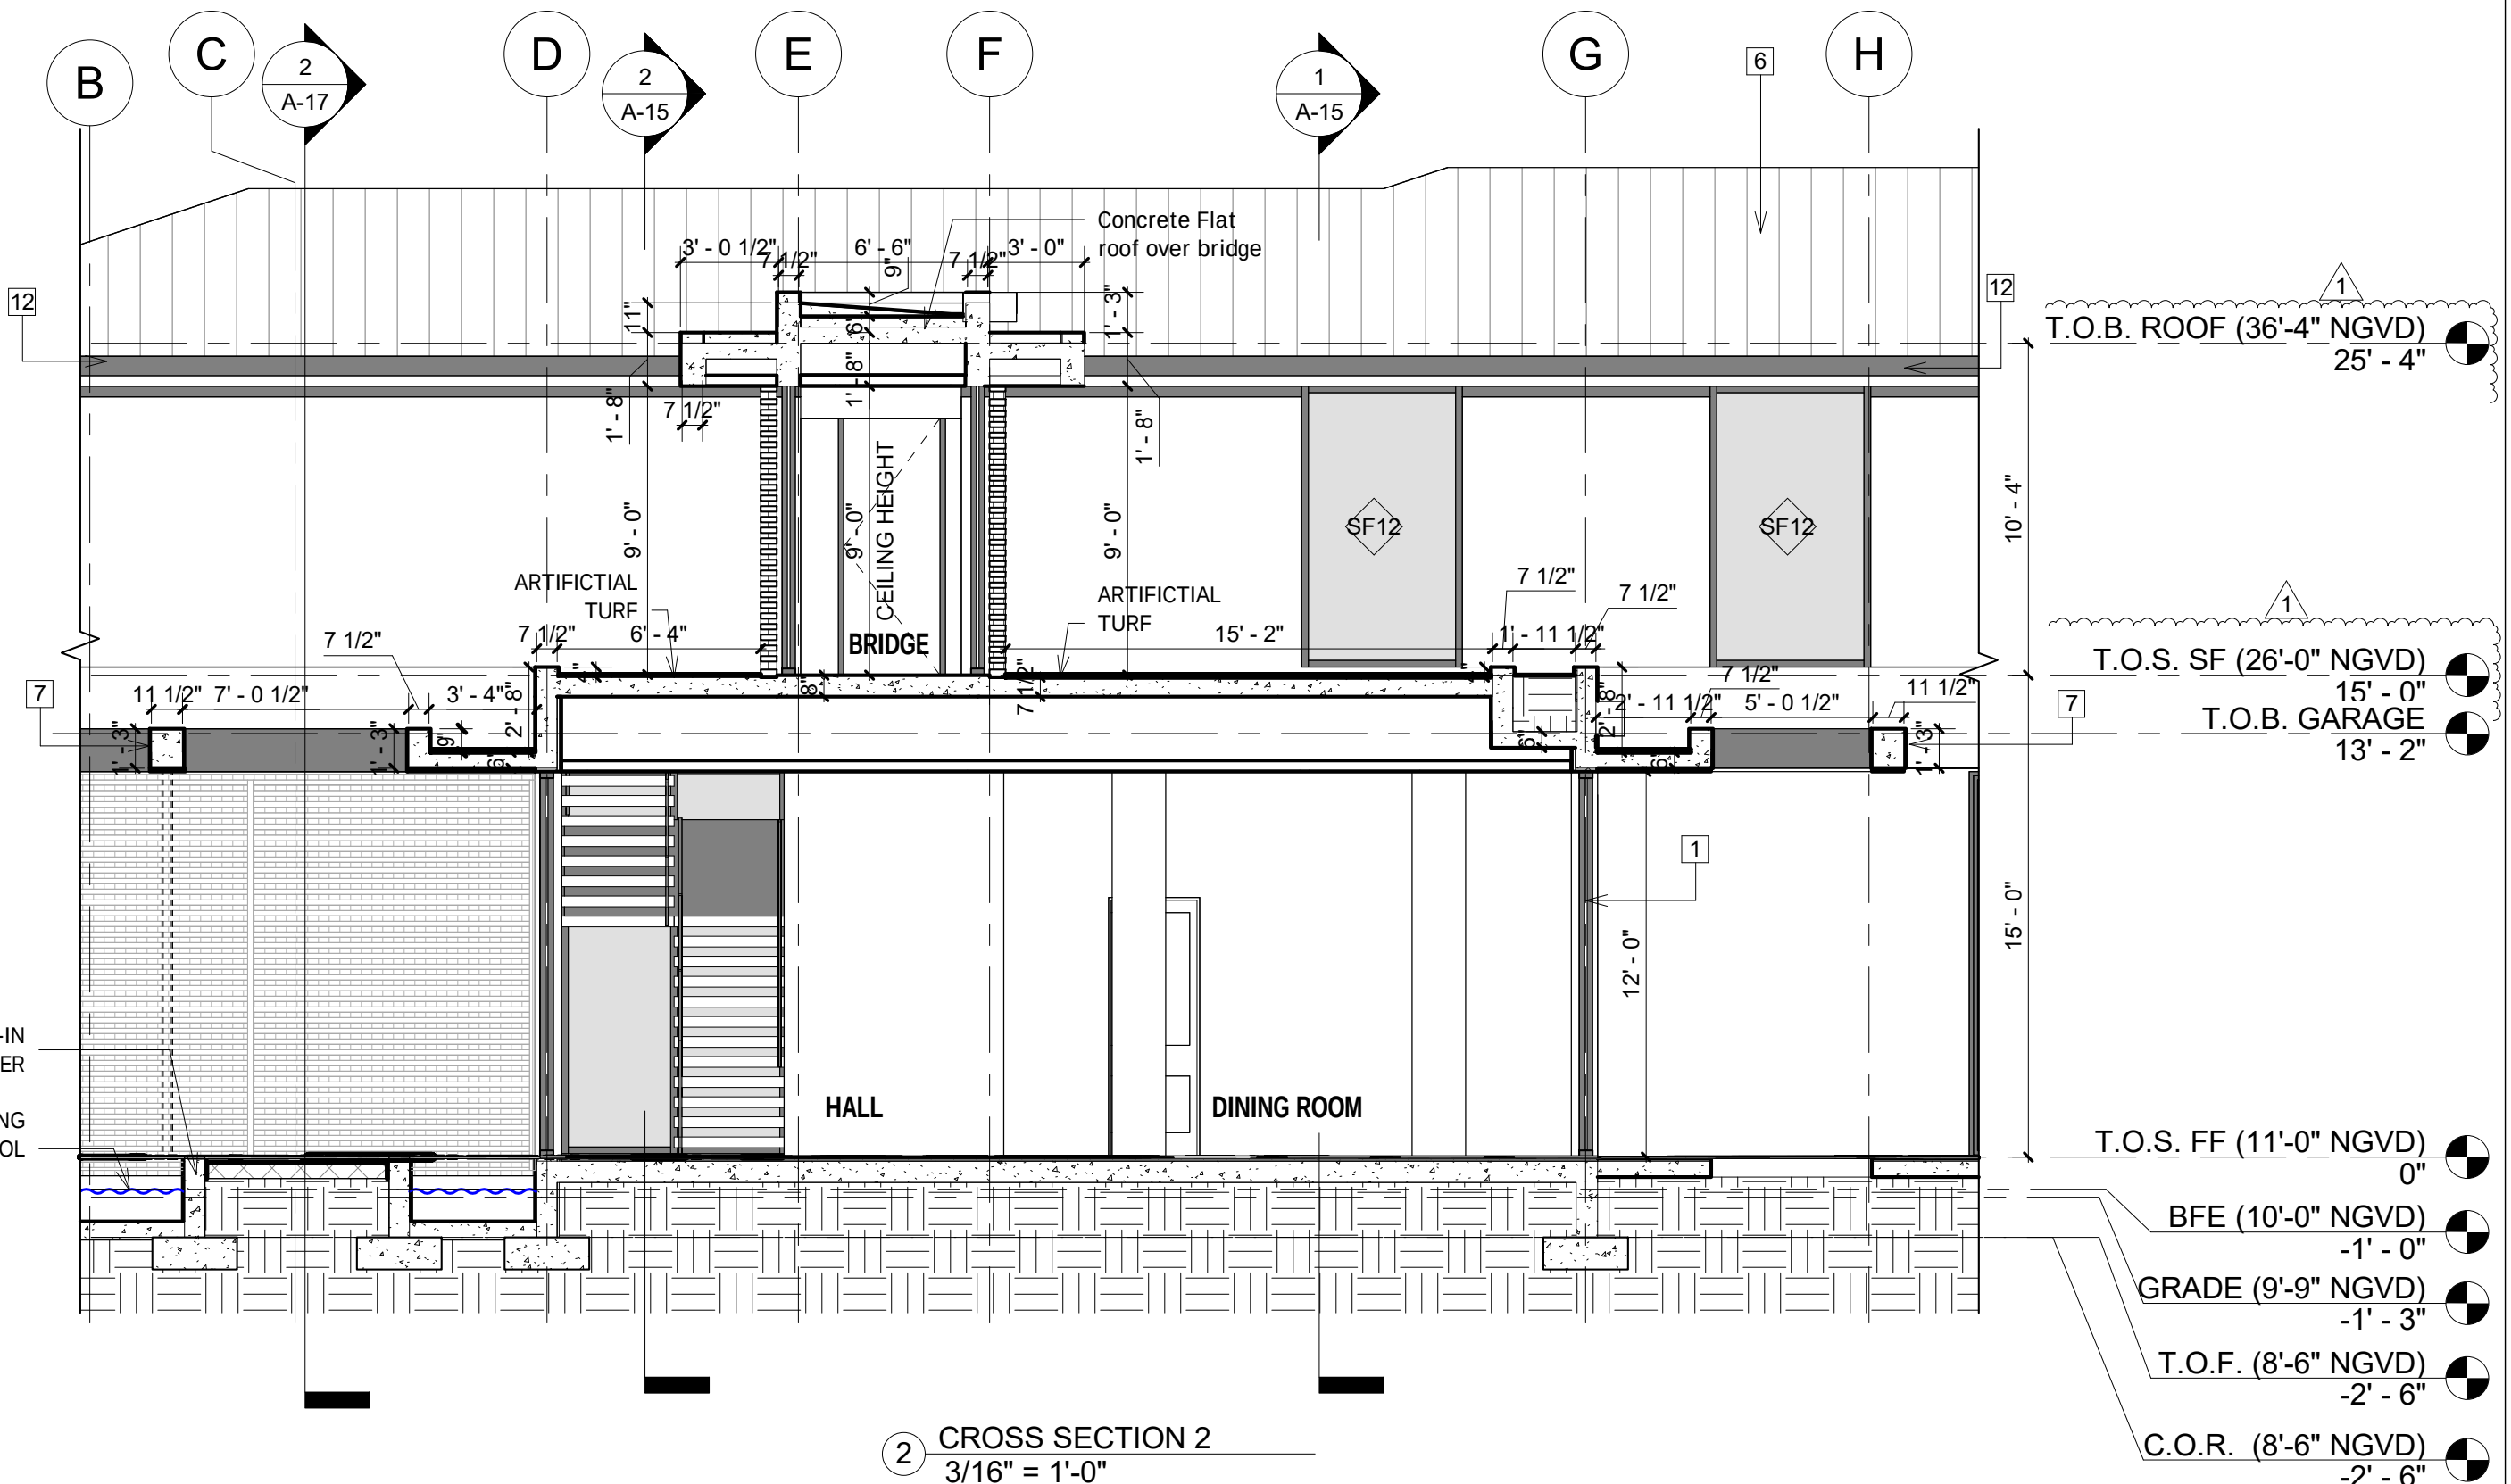


2 CROSS SECTION 2
3/16" = 1'-0"

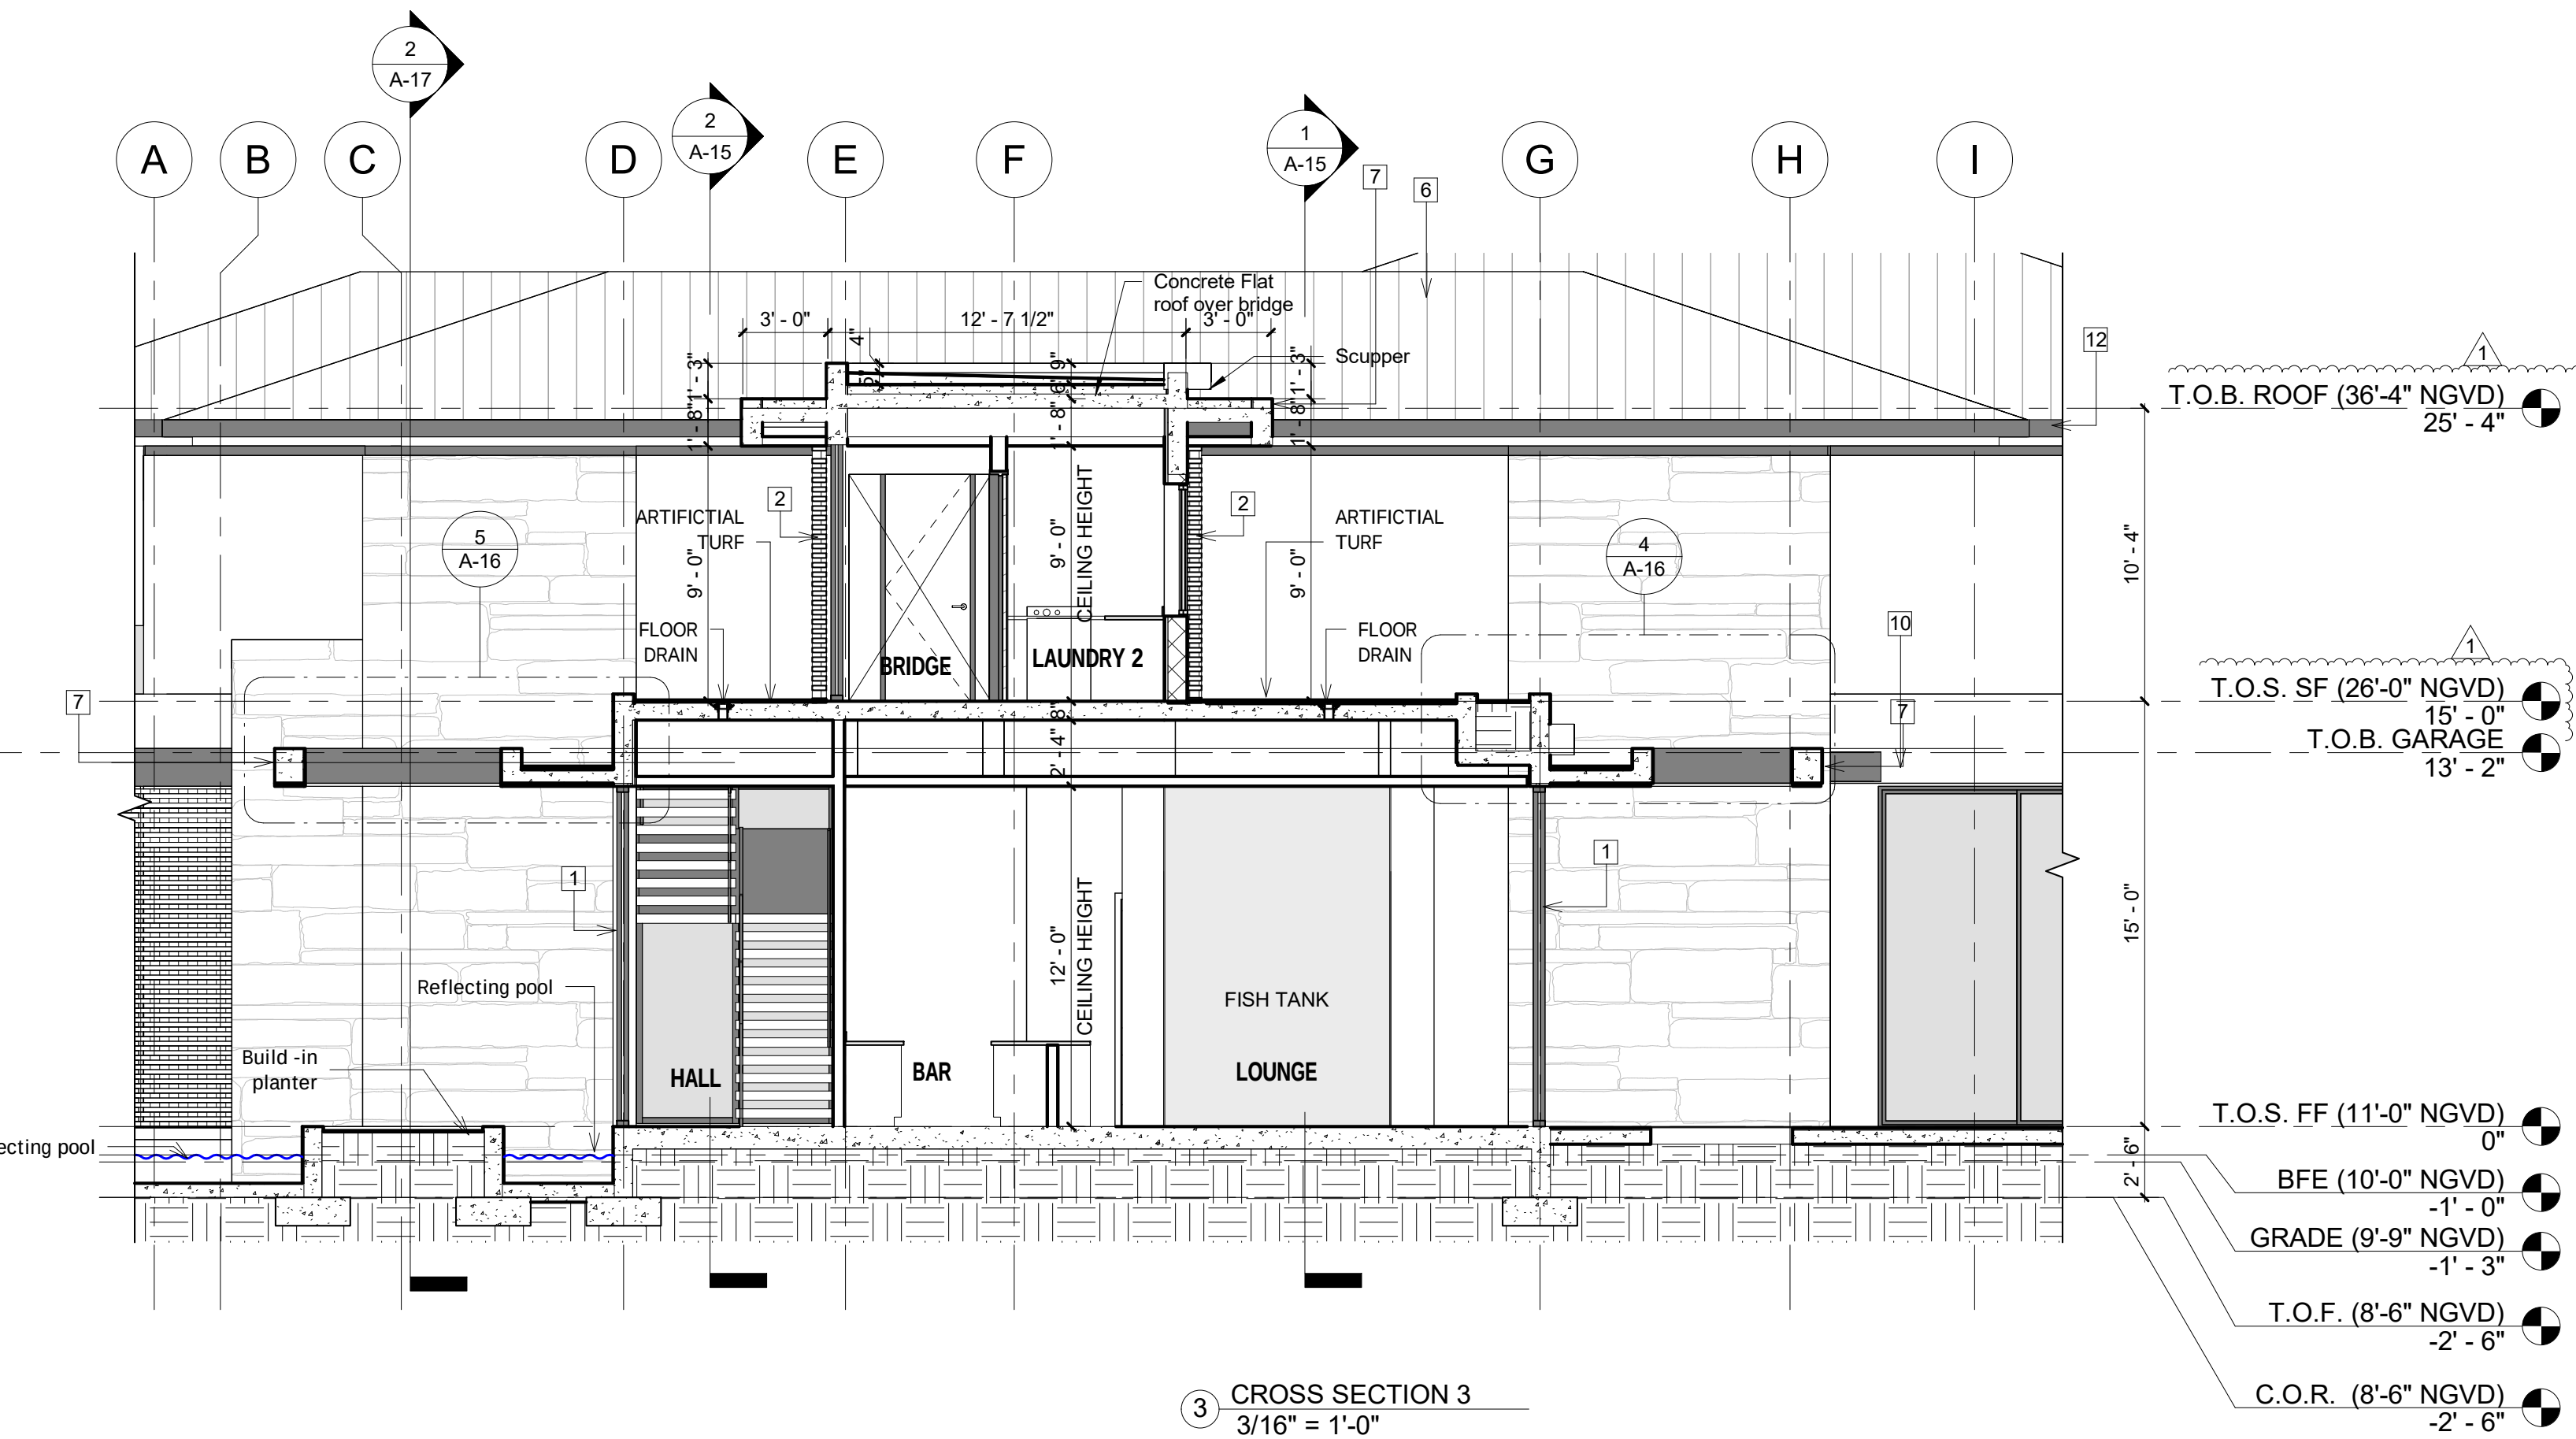


3 CROSS SECTION 3
3/16" = 1'-0"

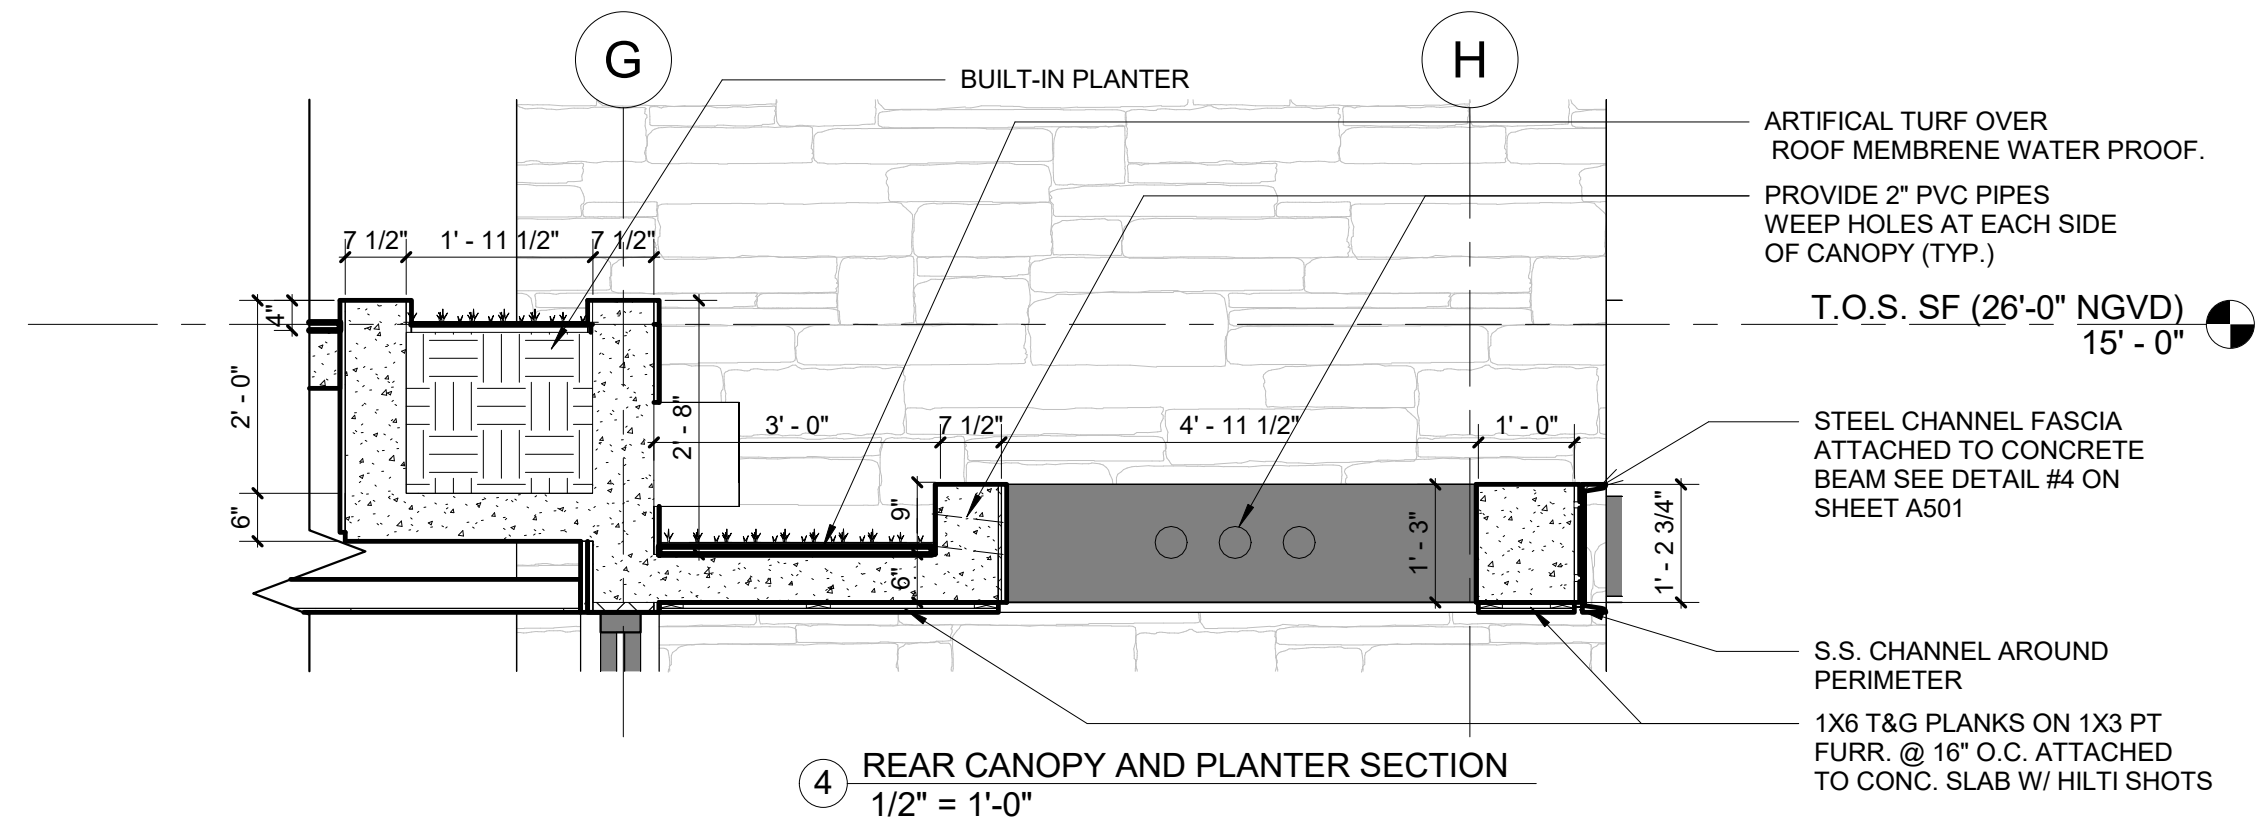

4 REAR CANOPY AND PLANTER SECTION
1/2" = 1'-0"

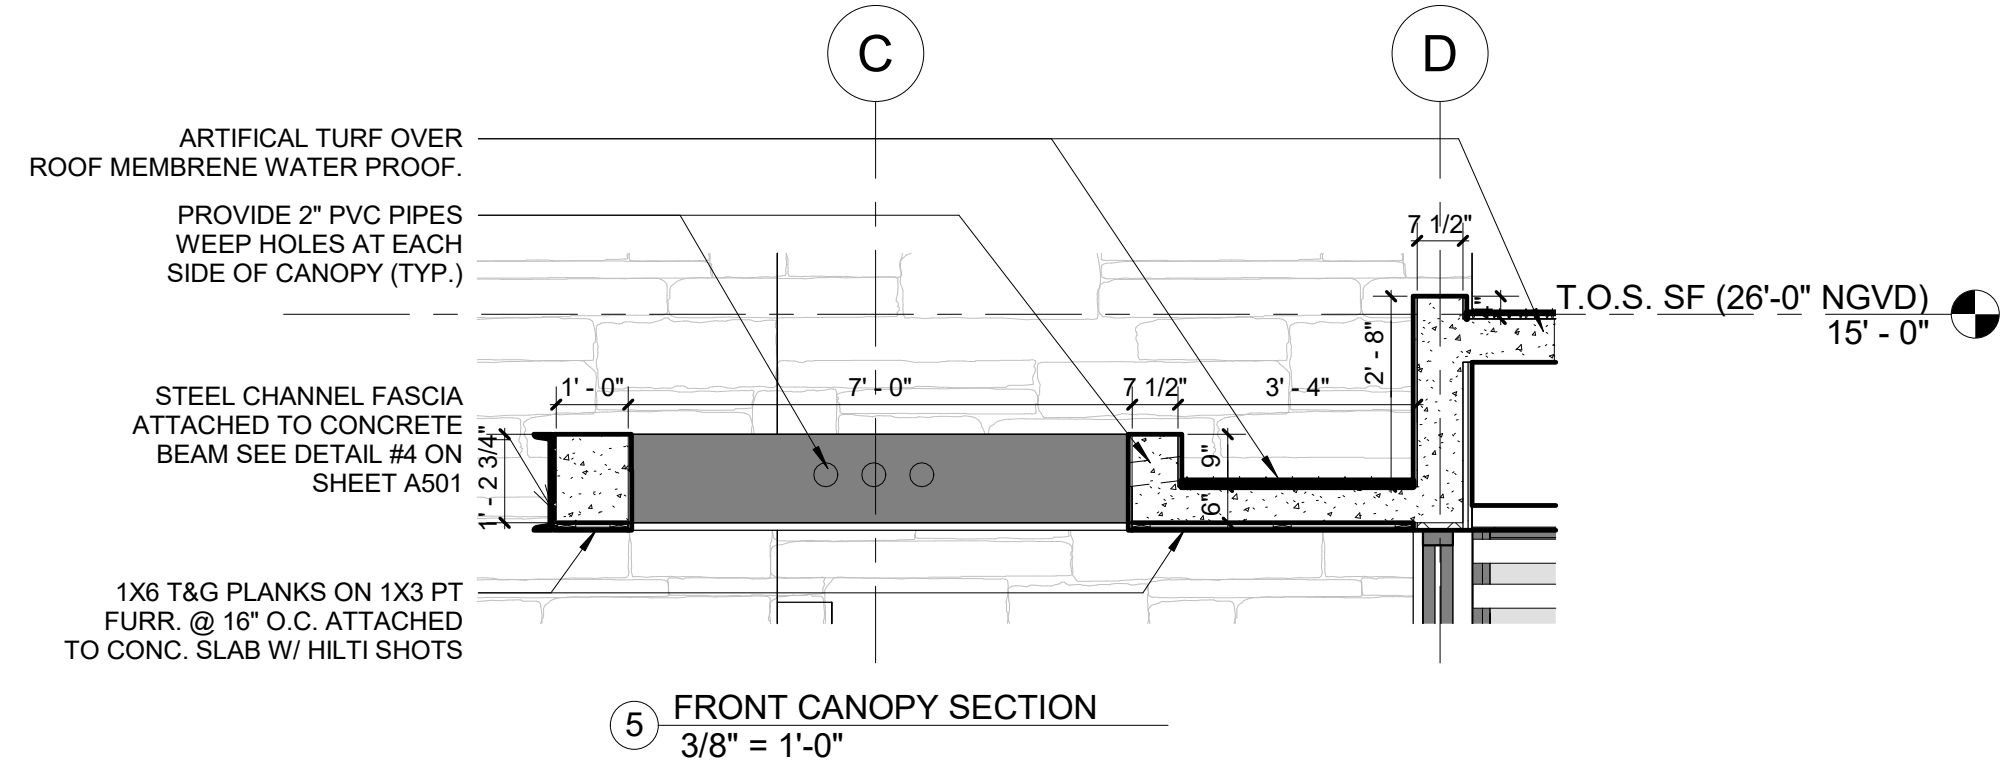

5 FRONT CANOPY SECTION
3/8" = 1'-0"

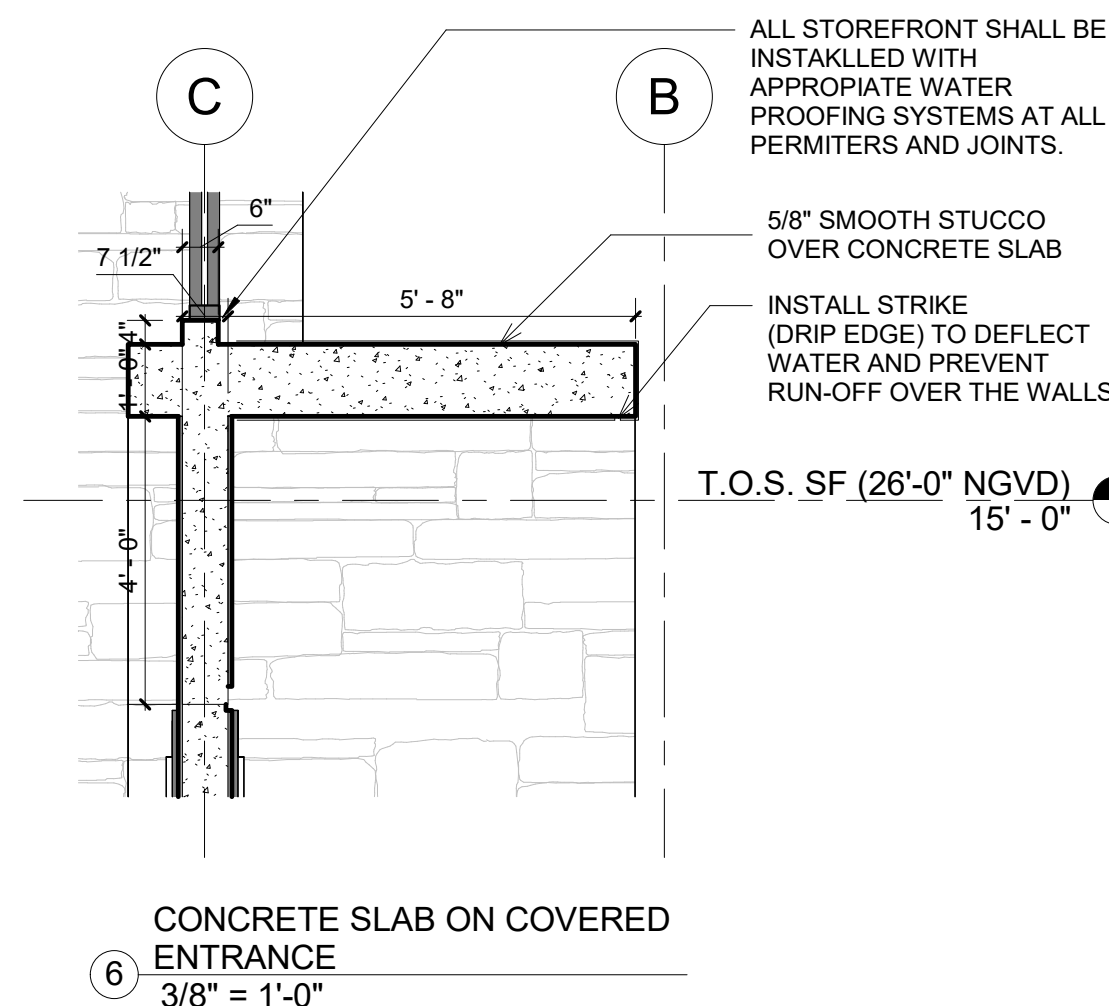

6 CONCRETE SLAB ON COVERED
ENTRANCE
3/8" = 1'-0"

Keystone Legend	
Key Value	Keystone Text
1	IMPACT RESISTANT ALUM./GLASS DOORS/WINDOW/STOREFRONT
2	DARK BRONZE ALUM. LOUVER
4	STONE VENEER
5	SMOOTH STUCCO OVER CMU WALL
6	DARK BRONZE STANDING SEAM METAL ROOF
7	STEEL CHANNEL FASCIA AROUND CONCRETE EYEBROW
8	36 INCH HIGH CLEAR GLASS RAILING
9	SOLID WOOD PIVOT DOOR. CONTRACTOR TO PROVIDE NOA
10	DARK BRONZE ALUMINUM TRELLIS
11	CUMARU WOOD SOFFIT
12	DARK BRONZE PAINTED WOOD FASCIA TO MATCH ROOF
13	PRECAST SCUPPERS

6825 SW 132nd St,
Pinecrest, FL 33156.

SEAL

GIORGIO LUIGI BALLI	-AR13951
DAVID SCOTT TRAUTMAN	-AR15045

REVISIONS

[illegible]

JOB NUMBER:	HERRERA
CHECKED BY:	GB
ISSUE DATE:	05/16/2025
SCALE:	AS NOTED






SHEET TITLE

VOID

SHEET NUMBER

A-16

COPYRIGHT BALLI-TRAUTMAN ARCHITECTS,
LLC
1533 SUNSET DRIVE SUITE 101, CORAL GABLES
FL 33143

 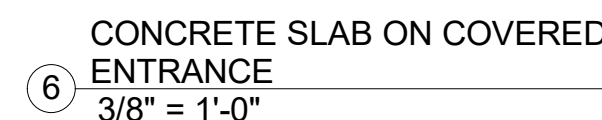   

Keynote Legend	
Key Value	Keynote Text
1	IMPACT RESISTANT ALUM./GLASS DOORS/WINDOW/STOREFRONT
2	DARK BRONZE ALUM. LOUVER
3	WOOD SIDING TO MATCH DOOR
4	STONE VENEER
5	SMOOTH STUCCO OVER CMU WALL
6	DARK BRONZE STANDING SEAM METAL ROOF
7	STEEL CHANNEL FASCIA AROUND CONCRETE EYEBROW
8	36 INCH HIGH CLEAR GLASS RAILING
9	SOLID WOOD PIVOT DOOR. CONTRACTOR TO PROVIDE NOA
10	DARK BRONZE ALUMINUM TRELLIS
11	CUMARU WOOD SOFFIT
12	DARK BRONCE PAINTED WOOD FASCIA TO MATCH ROOF
13	PRECAST SCUPPERS

6825 SW 132nd St,
Pinecrest, FL 33156.

SEAL

LI-TRAUTMAN ARCHITECTS LLC -AA2600296
RGIO LUIGI BALLI -AR13951
D SCOTT TRAUTMAN -AR15045




[illegible]

JOB NUMBER:	HERRERA
CHECKED BY:	GB
ISSUE DATE:	05/16/2025
SCALE:	AS NOTED

GARAGE SECTIONS

A-17

WRIGHT BALLI-TRAUTMAN ARCHITECTS,
SUNSET DRIVE SUITE 101, CORAL GABLES
33143

 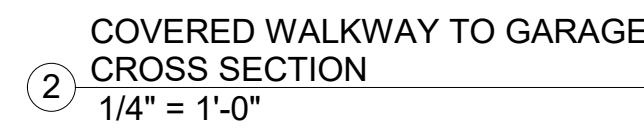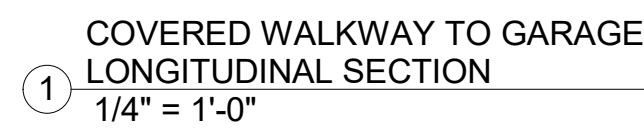

6825 SW 132nd St,
Pinecrest, FL 33156.

LI-TRAUTMAN ARCHITECTS LLC -AA2600296

RGIO LUIGI BALLI	-AR13951
D SCOTT TRAUTMAN	-AR15045

REVISIONS

[illegible]

JOB NUMBER:	HERRERA
CHECKED BY:	GB
ISSUE DATE:	05/16/2025
SCALE:	AS NOTED


HEET TITLE

VOID


SHEET NUMBER

A-17


WRIGHT BALLI-TRAUTMAN ARCHITECTS,
SUNSET DRIVE SUITE 101, CORAL GABLES
33143

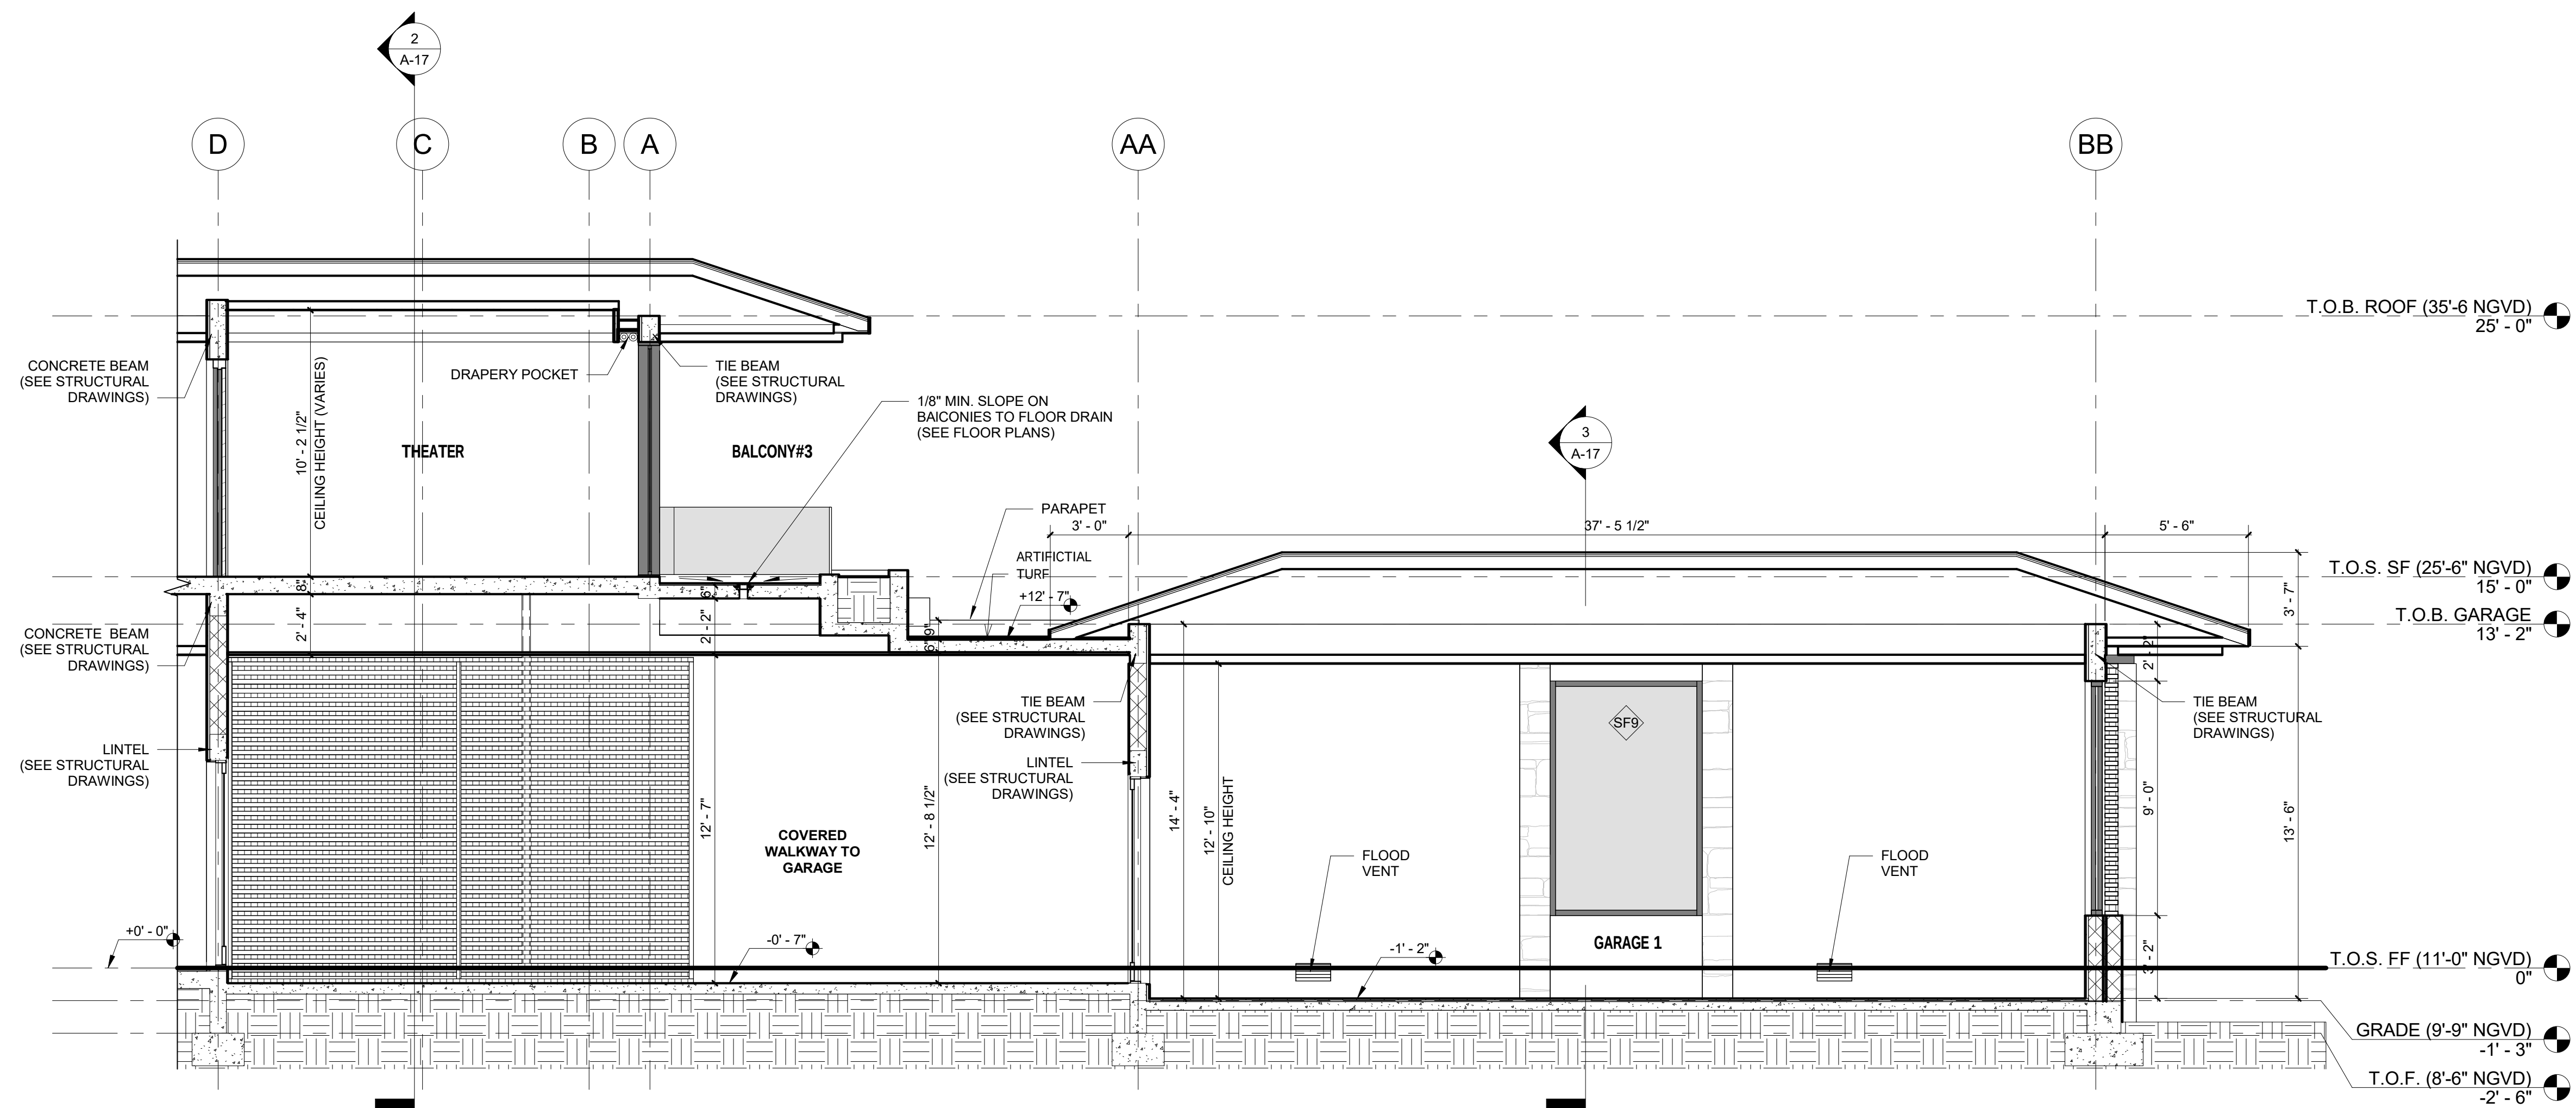

COVERED WALKWAY TO GARAGE
LONGITUDINAL SECTION
1/4" = 1'-0"

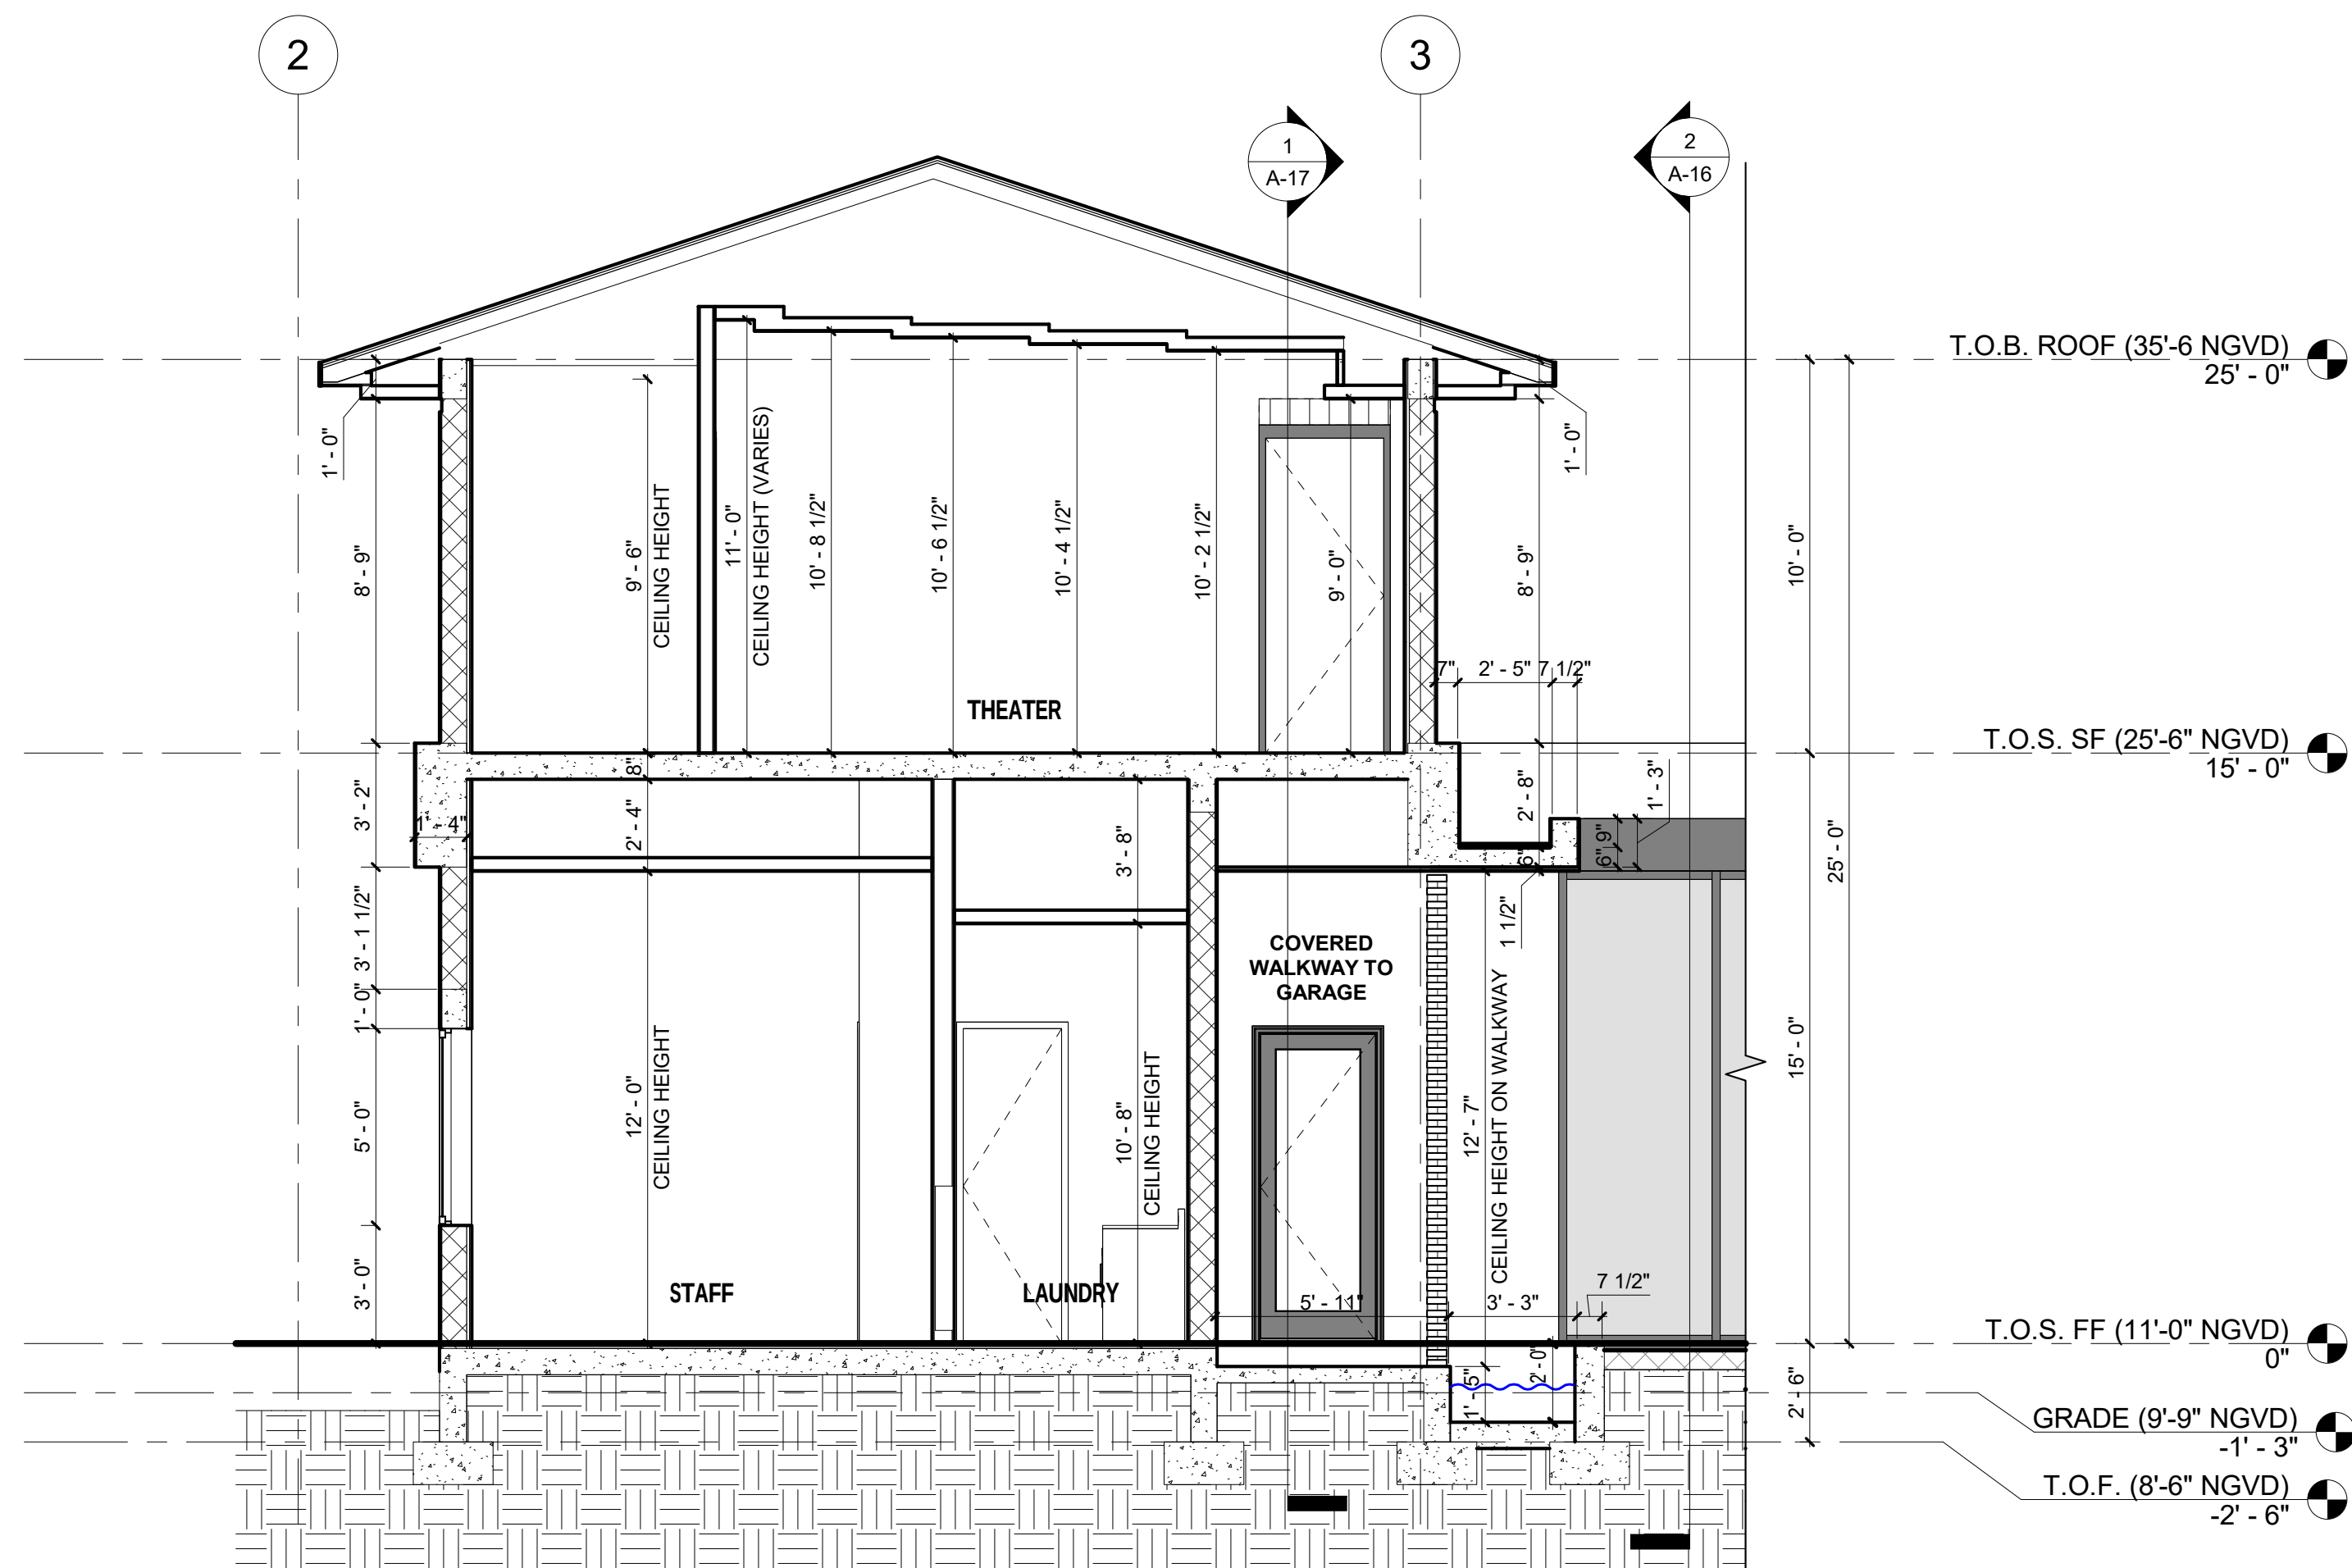

COVERED WALKWAY TO GARAGE
CROSS SECTION
② $1/4" = 1'-0"$

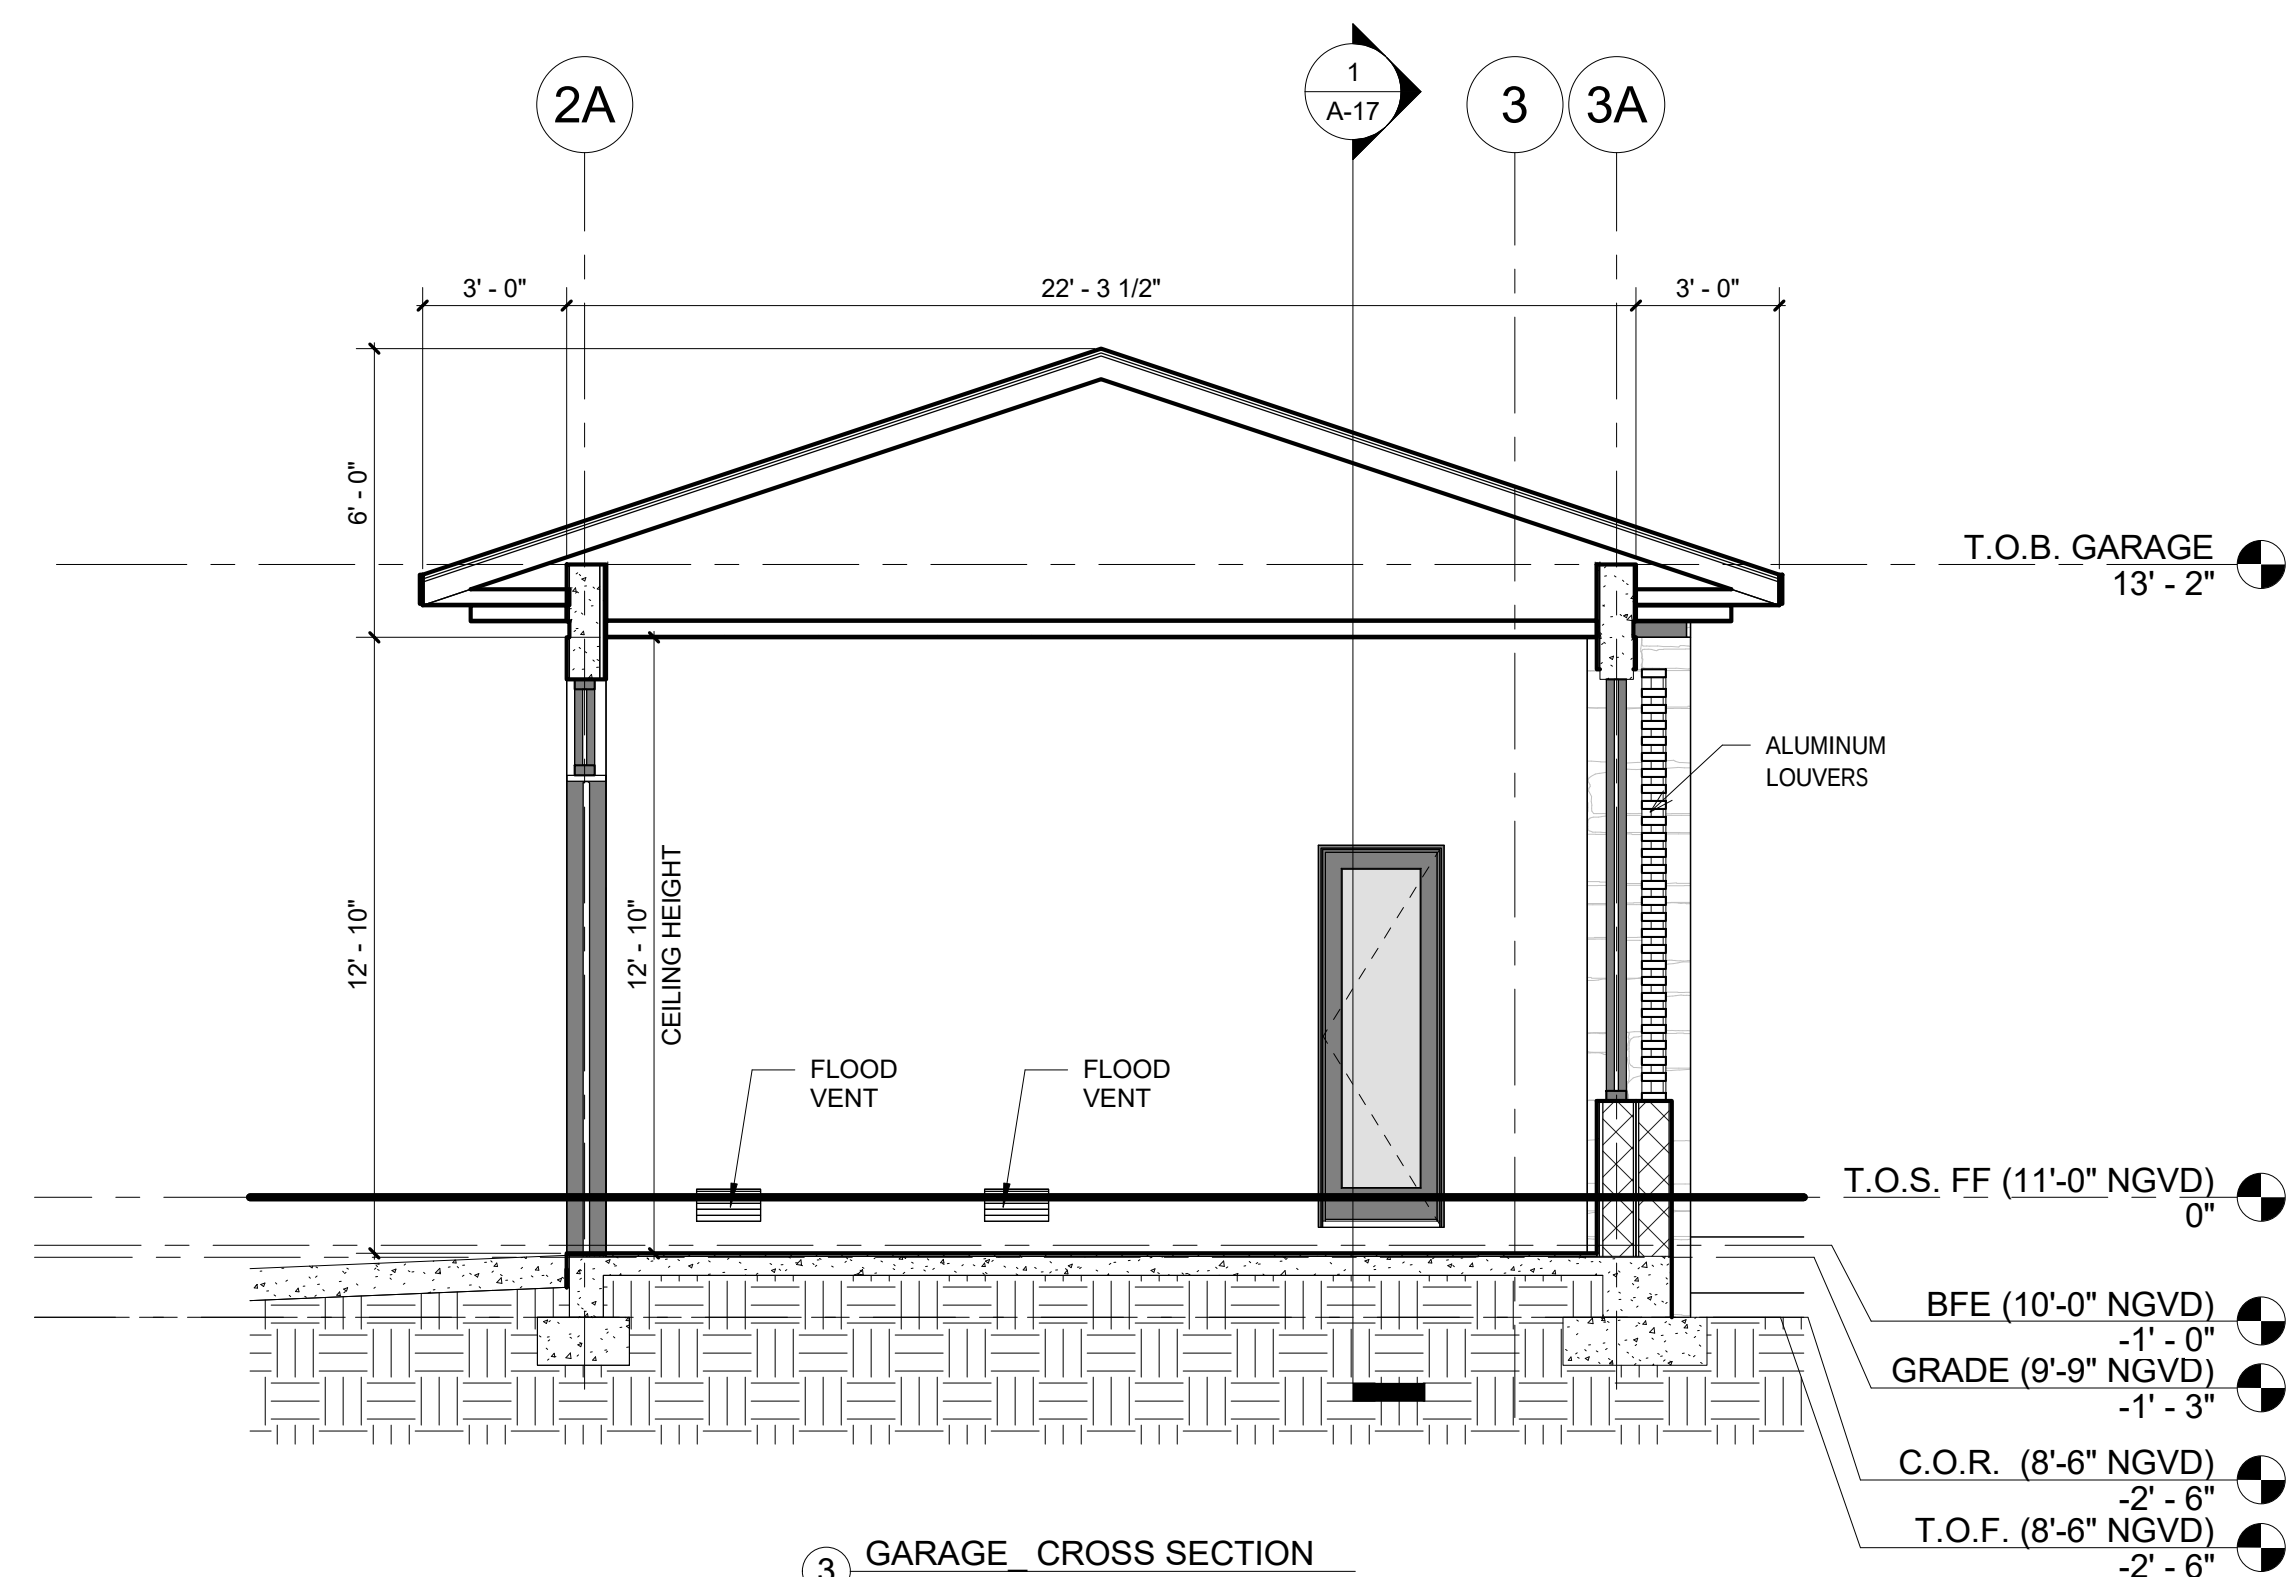

③ GARAGE CROSS SECTION
1/4" = 1'-0"

6825 SW 132nd St,
Pinecrest, FL 33156.

SEAL

BALLI-TRAUTMAN ARCHITECTS LLC -AA2600296

GIORGIO LUIGI BALLI	-AR13951
DAVID SCOTT TRAUTMAN	-AR15045

REVISIONS

[illegible]

PERMIT SET



JOB NUMBER:	HERRERA
CHECKED BY:	GB
ISSUE DATE:	05/16/2025
SCALE:	AS NOTED


SHEET TITLE

STAIR SECTIONS


SHEET NUMBER

A-18

COPYRIGHT BALLI-TRAUTMAN ARCHITECTS,
LLC
1533 SUNSET DRIVE SUITE 101, CORAL GABLES
FL 33143

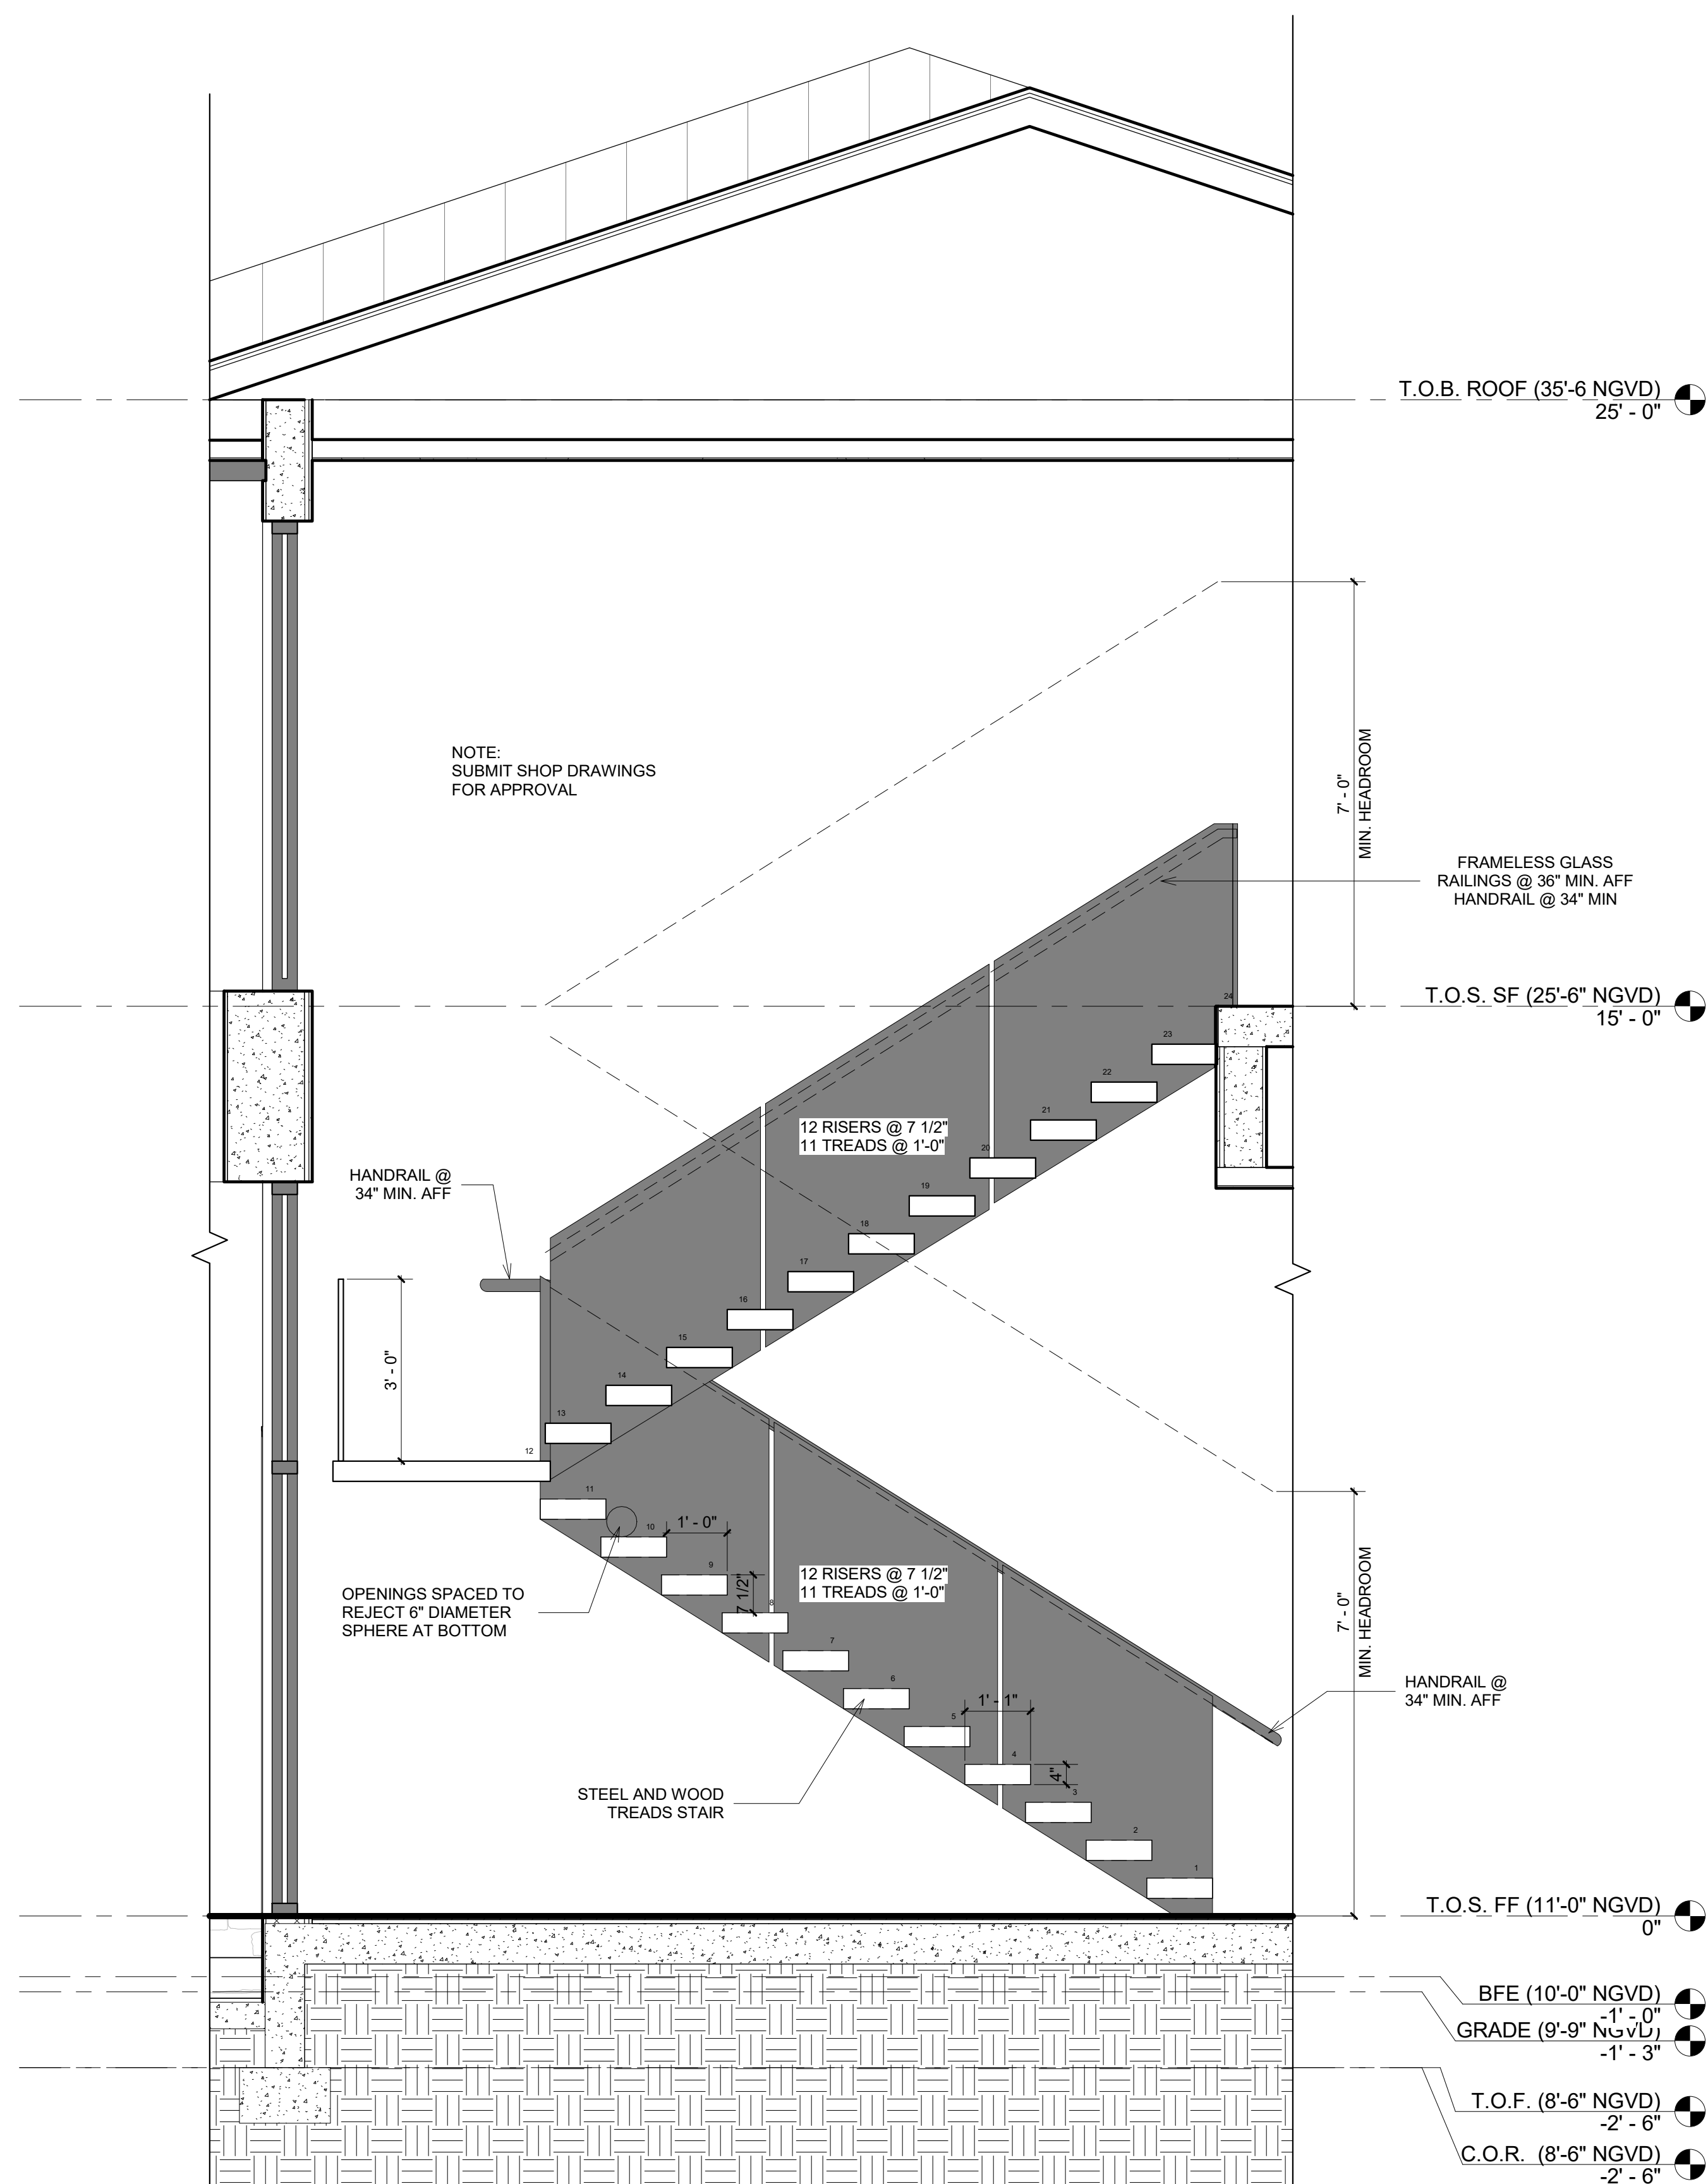

1 STAIR SECTION
1/2" = 1'-0"

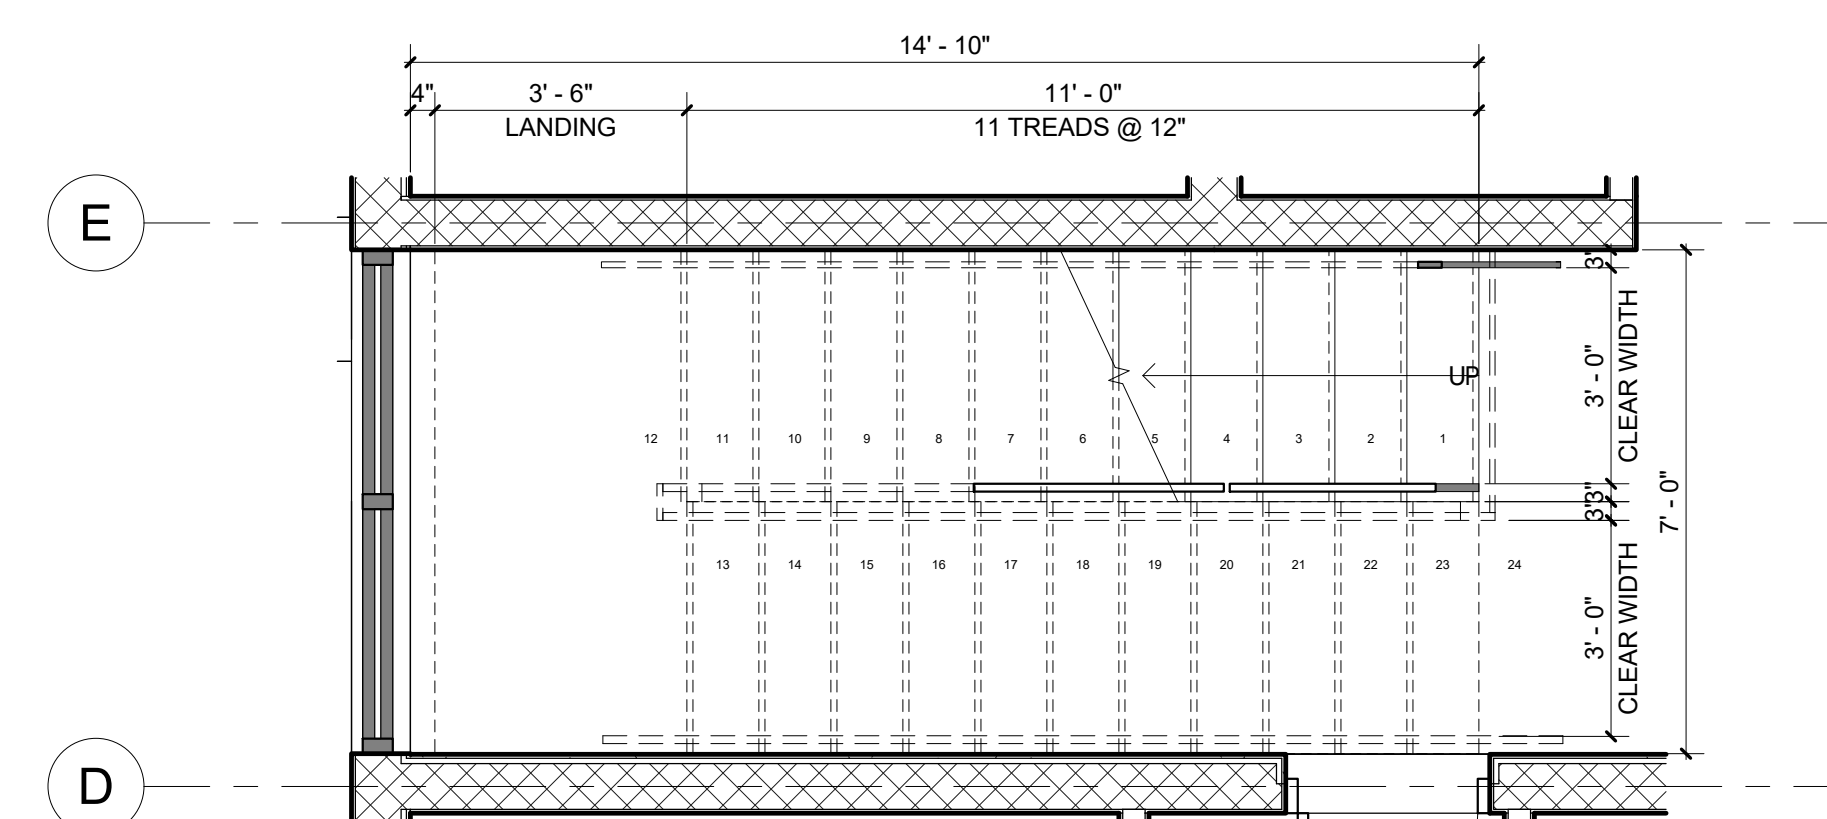

② STAIR FLOOR PLAN
3/8" = 1'-0"

6825 SW 132nd St,
Pinecrest, FL 33156.

LI-TRAUTMAN ARCHITECTS LLC -AA26002968

RGIO LUIGI BALLI -AR13951
D SCOTT TRAUTMAN -AR15045

[illegible]



CALLI - TRAUTMAN
 ARCHITECTURE INTERIORS CONSTRUCTION

CALE: AS NOTED

WALL SECTIONS

A-19

WRIGHT BALLI-TRAUTMAN ARCHITECTS,
SUNSET DRIVE SUITE 101, CORAL GABLES,
33143

  

6825 SW 132nd St,
Pinecrest, FL 33156.

LI-TRAUTMAN ARCHITECTS LLC -AA2600296

RGIO LUIGI BALLI -AR13951
D SCOTT TRAUTMAN -AR15045



[illegible]

CALE: AS NOTED

VOID

A-19

WRIGHT BALLI-TRAUTMAN ARCHITECTS,
SUNSET DRIVE SUITE 101, CORAL GABLES
33143

  

6825 SW 132nd St,
Pinecrest, FL 33156.

LI-TRAUTMAN ARCHITECTS LLC -AA2600296


RGIO LUIGI BALLI -AR13951
D SCOTT TRAUTMAN -AR15045

[illegible]

HEET TITLE

SHEET NUMBER _____

WRIGHT BALLI-TRAUTMAN ARCHITECTS,
SUNSET DRIVE SUITE 101, CORAL GABLES
33143

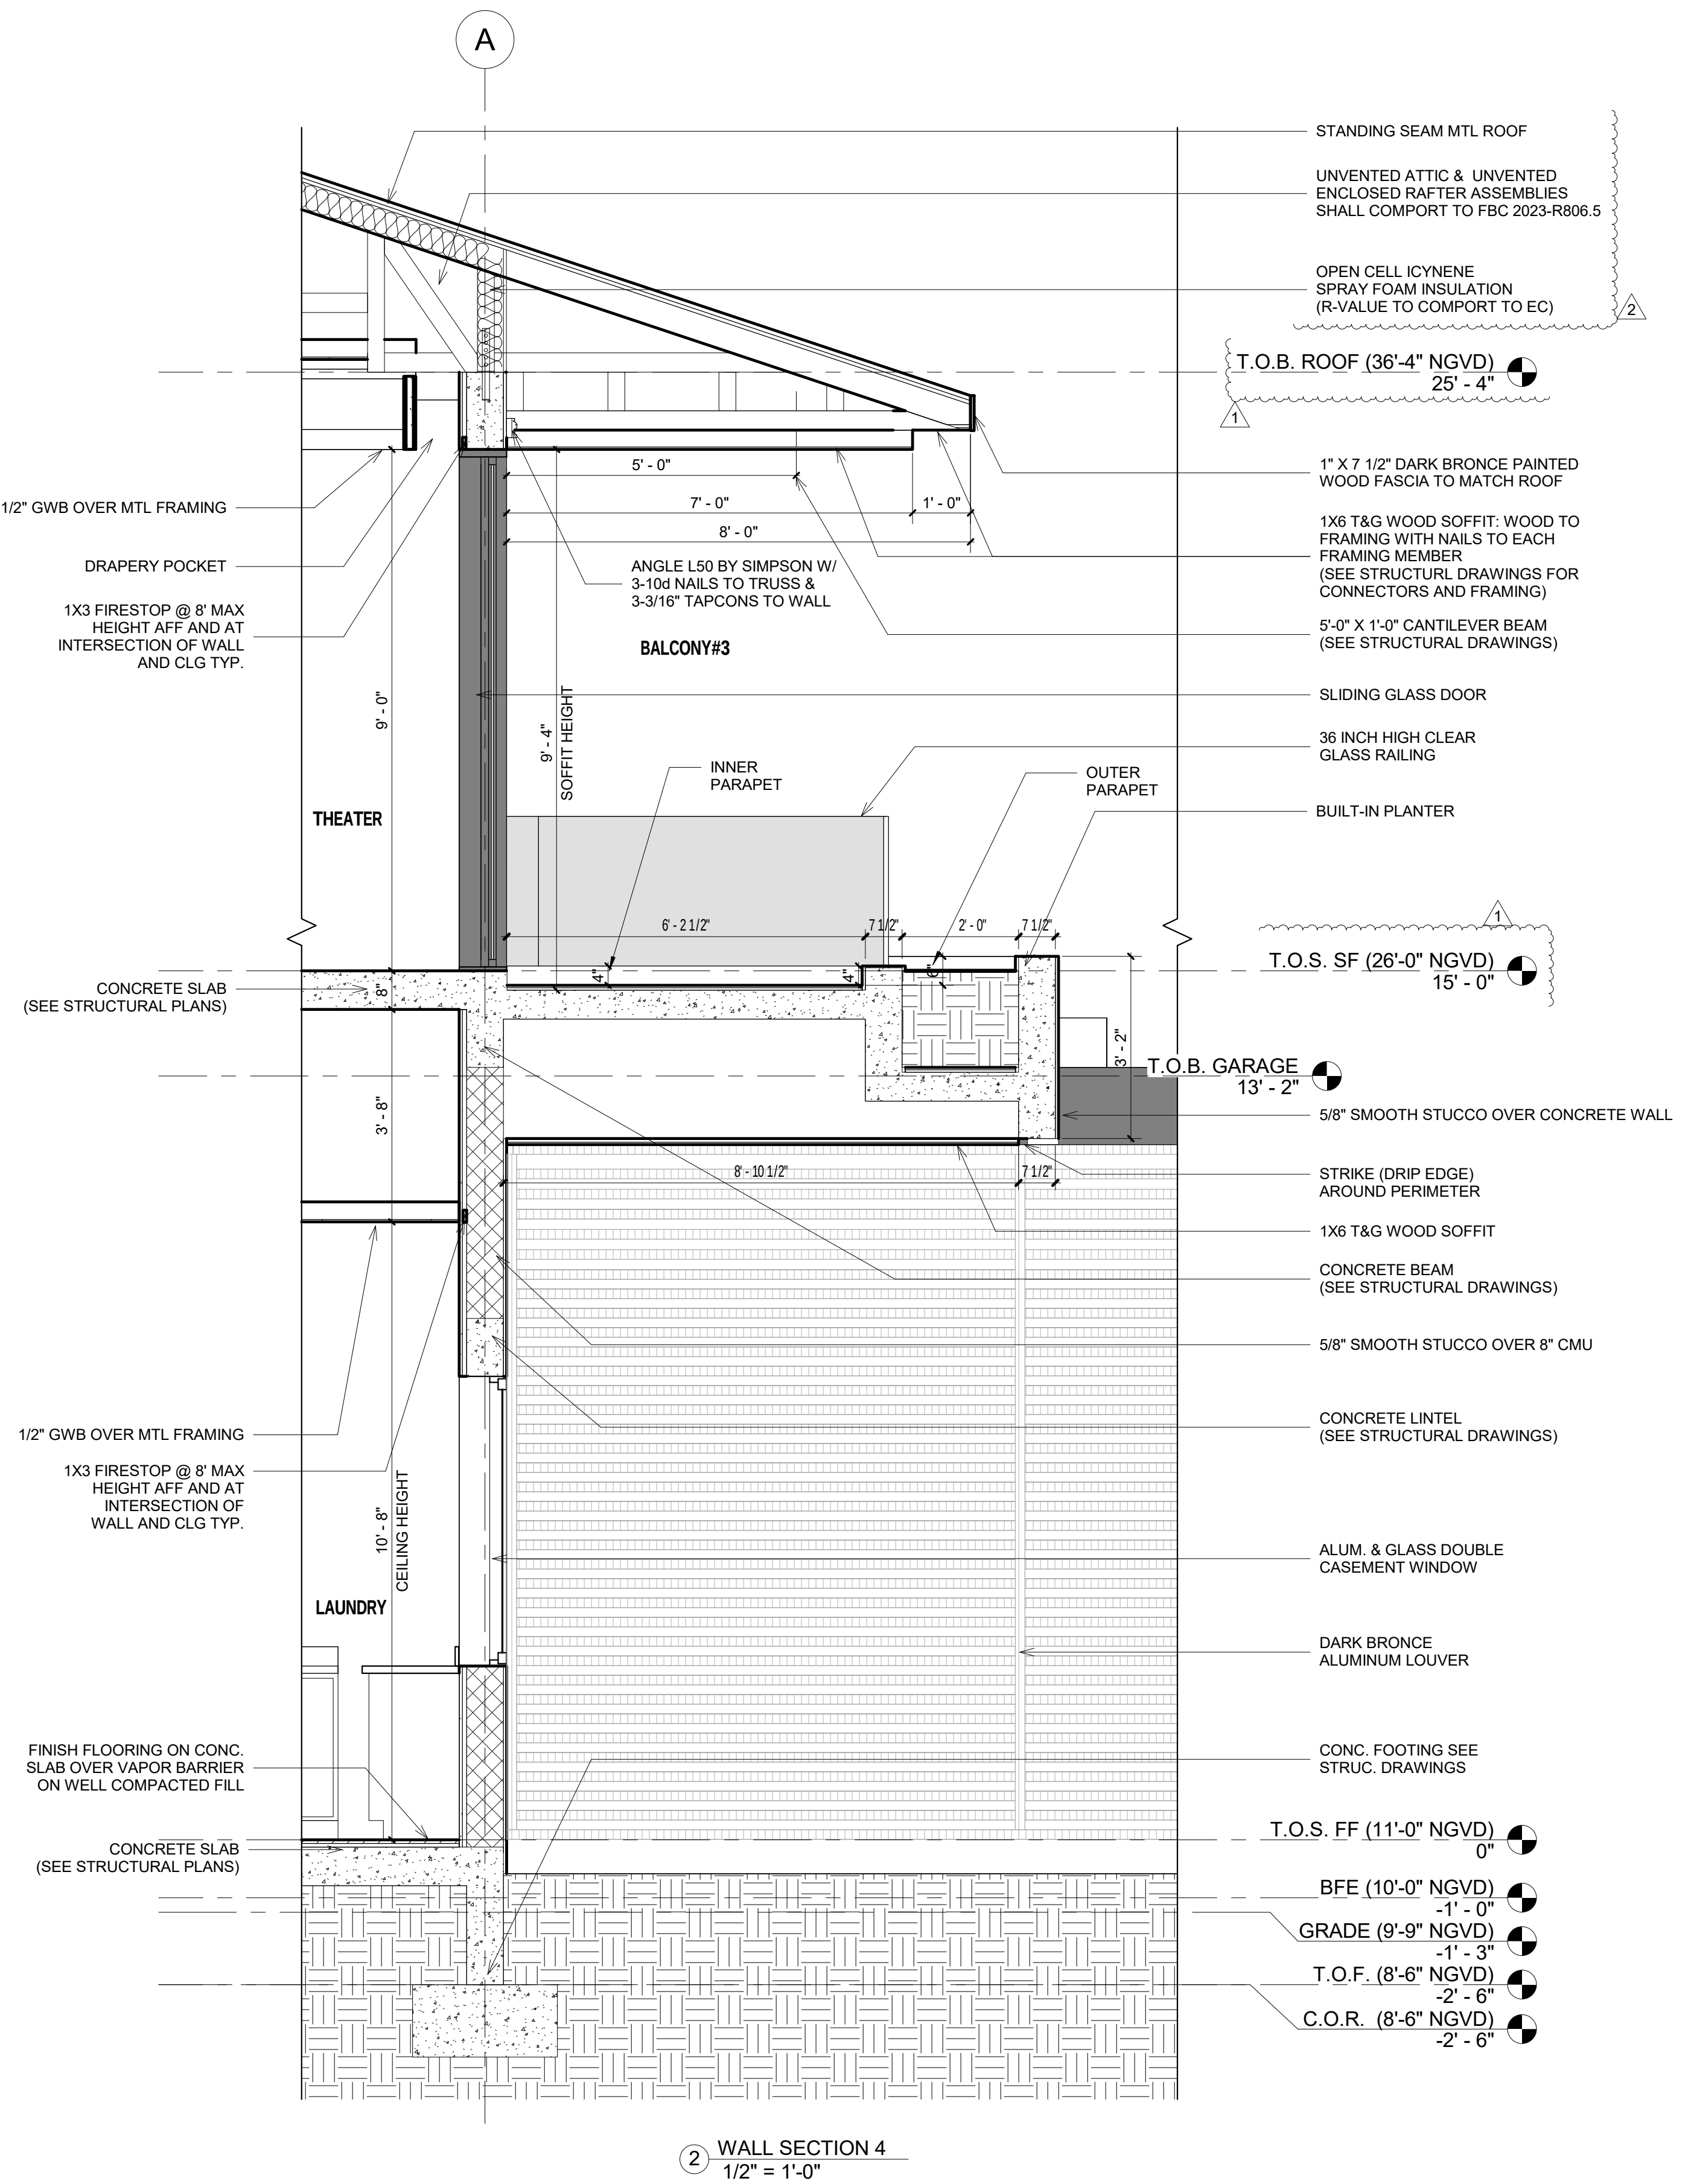

6825 SW 132nd St,
Pinecrest, FL 33156.

LI-TRAUTMAN ARCHITECTS LLC -AA2600296

REGIO LUIGI BALLI -AR13951
D SCOTT TRAUTMAN -AR15045

[illegible]



CALLI - TRAUTMAN
ARCHITECTURE INTERIORS CONSTRUCTION

JOB NUMBER:	HERRERA
CHECKED BY:	GB
ISSUE DATE:	05/16/2025
SCALE:	AS NOTED

WALL SECTIONS

SHEET NUMBER

WRIGHT BALLI-TRAUTMAN ARCHITECTS,
SUNSET DRIVE SUITE 101, CORAL GABLES
33143

  

6825 SW 132nd St,
Pinecrest, FL 33156.

SEAL

BALLI-TRAUTMAN ARCHITECTS LLC -AA26002968

GIORGIO LUIGI BALLI -AR13951
DAVID SCOTT TRAUTMAN -AR15045

REVISIONS

[illegible]

BALLI - TRAUTMAN
ARCHITECTURE - INTERIORS - CONSTRUCTION

JOB NUMBER: HERRERA

CHECKED BY: GB

ISSUE DATE: 05/16/2025


SCALE: AS NOTED

SHEET TITLE

SHEET NUMBER

A-21

COPYRIGHT BALLI-TRAUTMAN ARCHITECTS,
LLC
1533 SUNSET DRIVE SUITE 101, CORAL GABLES,
FL 33143

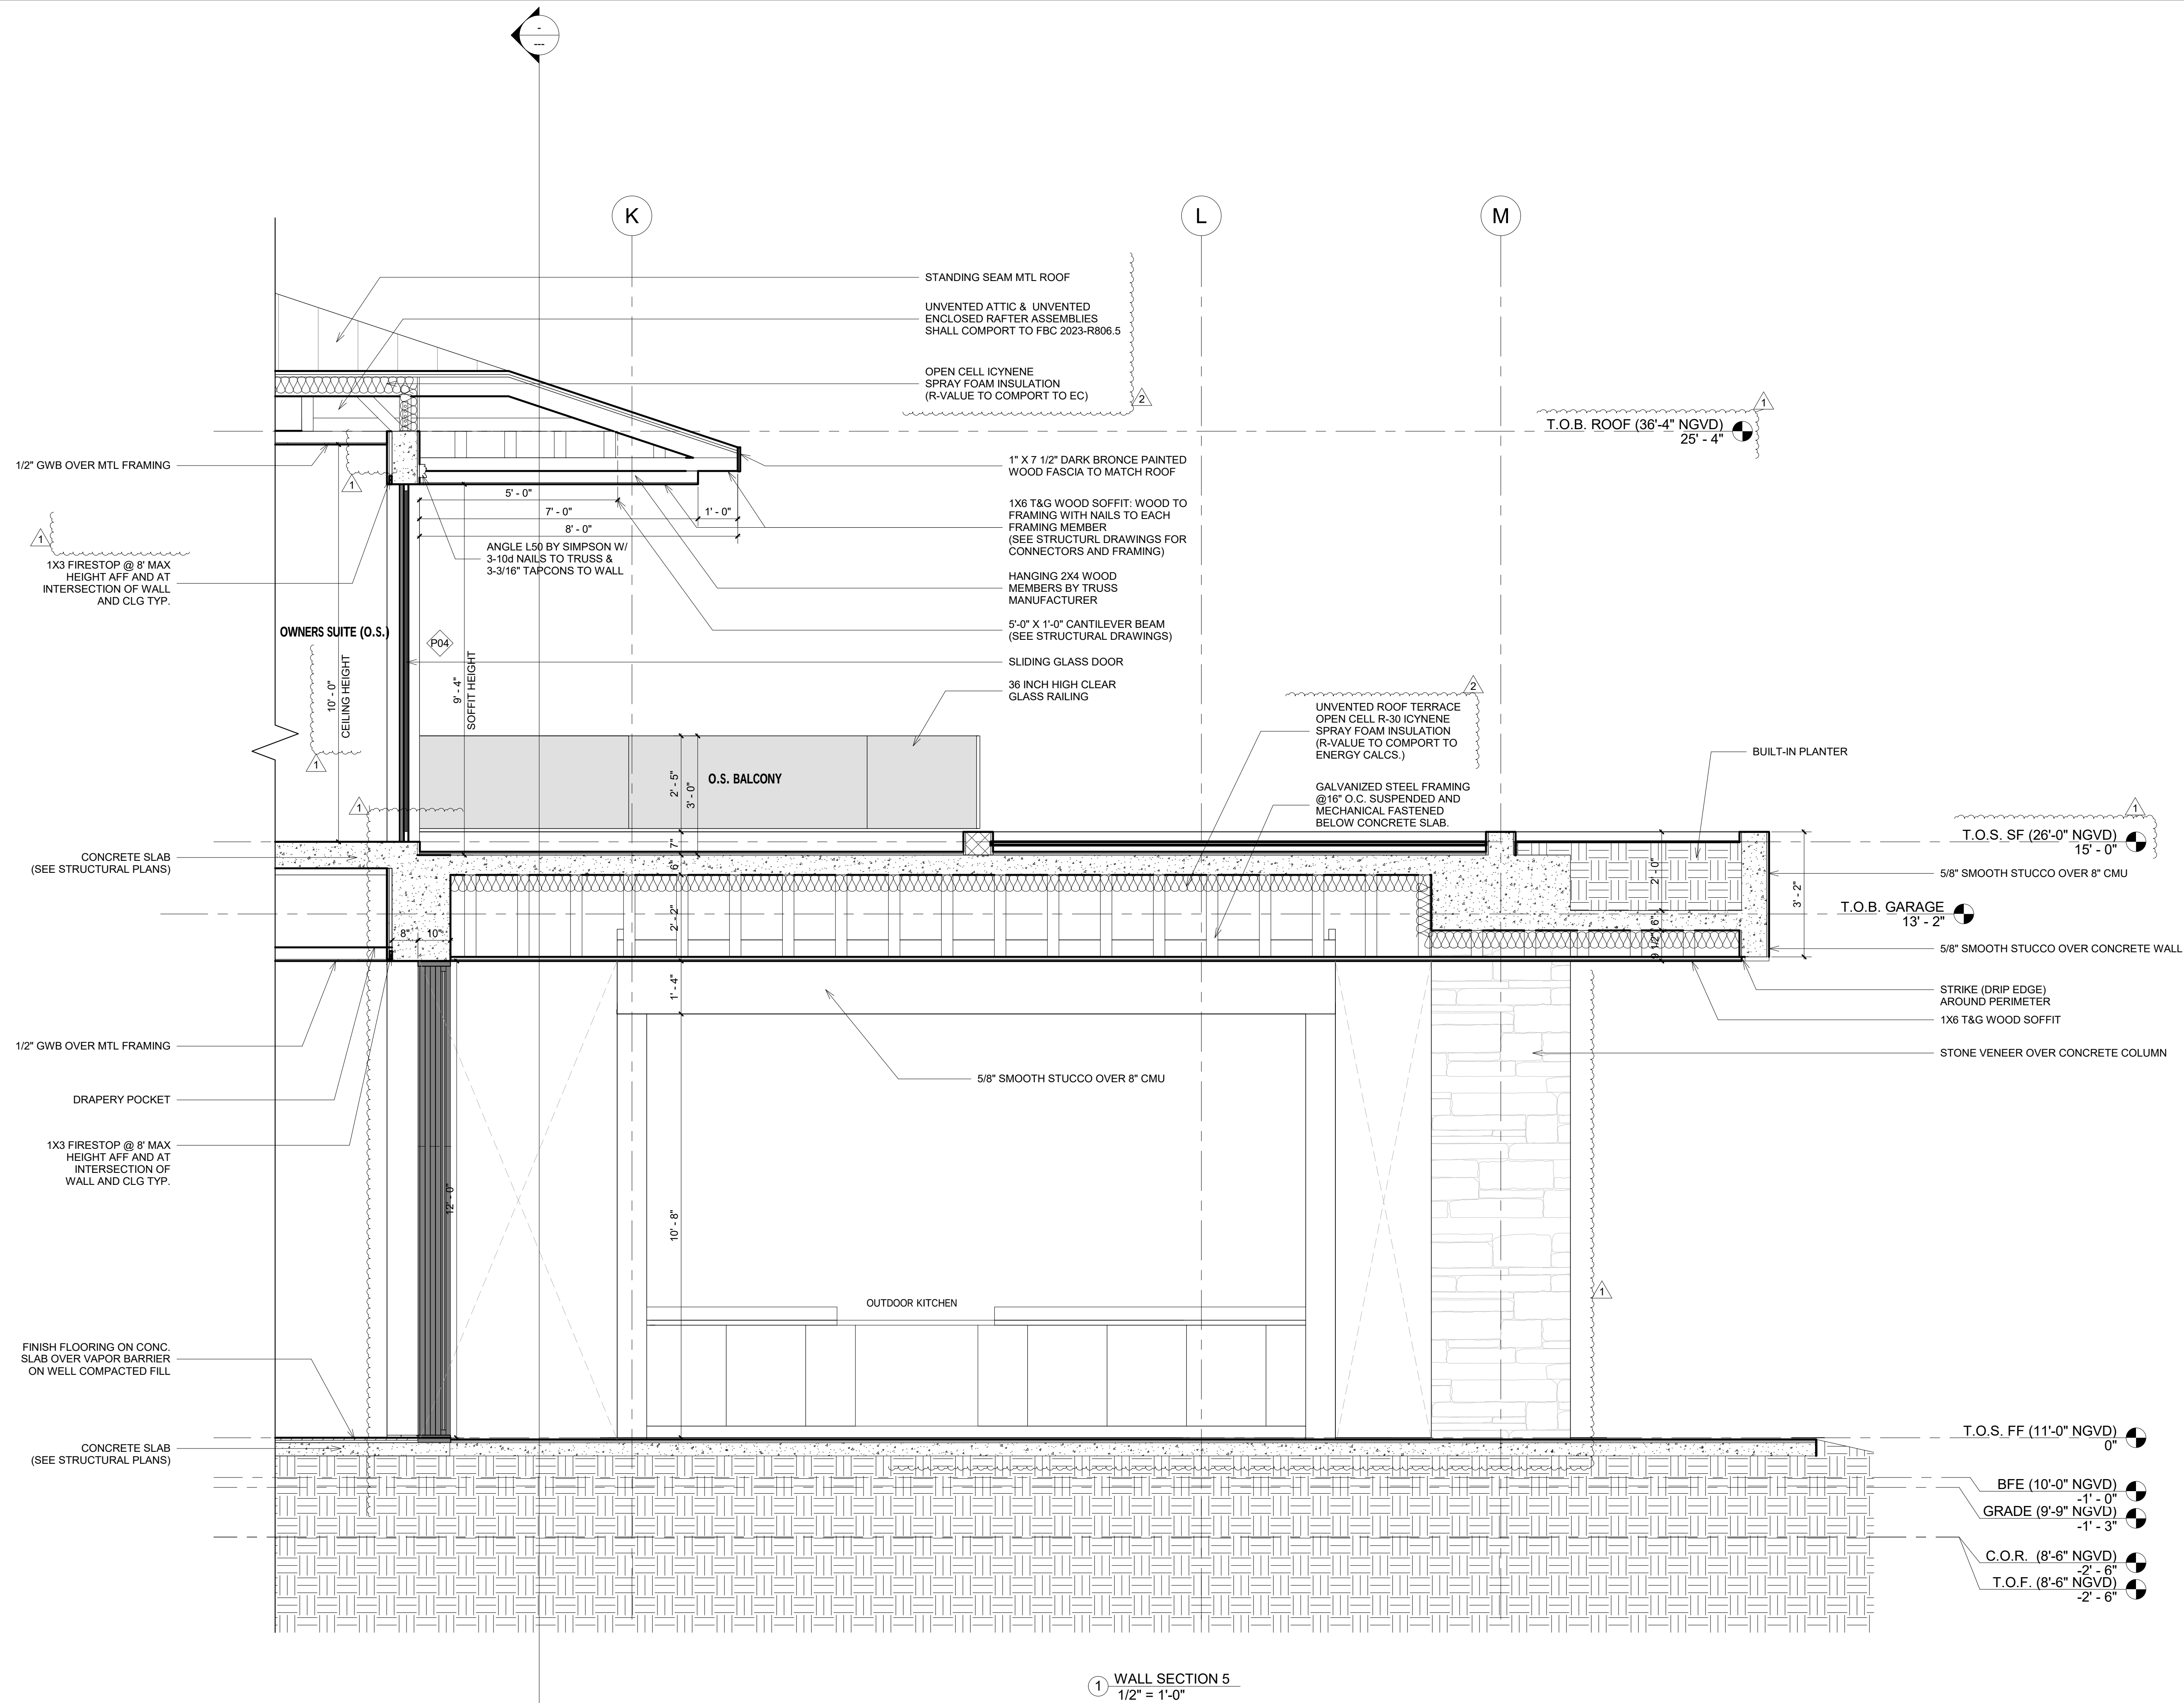

HERRERA
RESIDENCE

6825 SW 132nd St,
Pinecrest, FL 33156.

SEAL

BALLI-TRAUTMAN ARCHITECTS LLC -AA26002968

GIORGIO LUIGI BALLI -AR13951
DAVID SCOTT TRAUTMAN -AR15045

REVISIONS

NO.	DESC	DATE

PERMIT SET



JOB NUMBER: HERRERA
CHECKED BY: GB
ISSUE DATE: 05/16/2025
SCALE: AS NOTED

SHEET TITLE


WALL SECTIONS

VOID

SHEET NUMBER

A-21










COPYRIGHT BALLI-TRAUTMAN ARCHITECTS,
LLC
1533 SUNSET DRIVE SUITE 101, CORAL GABLES,
FL 33143

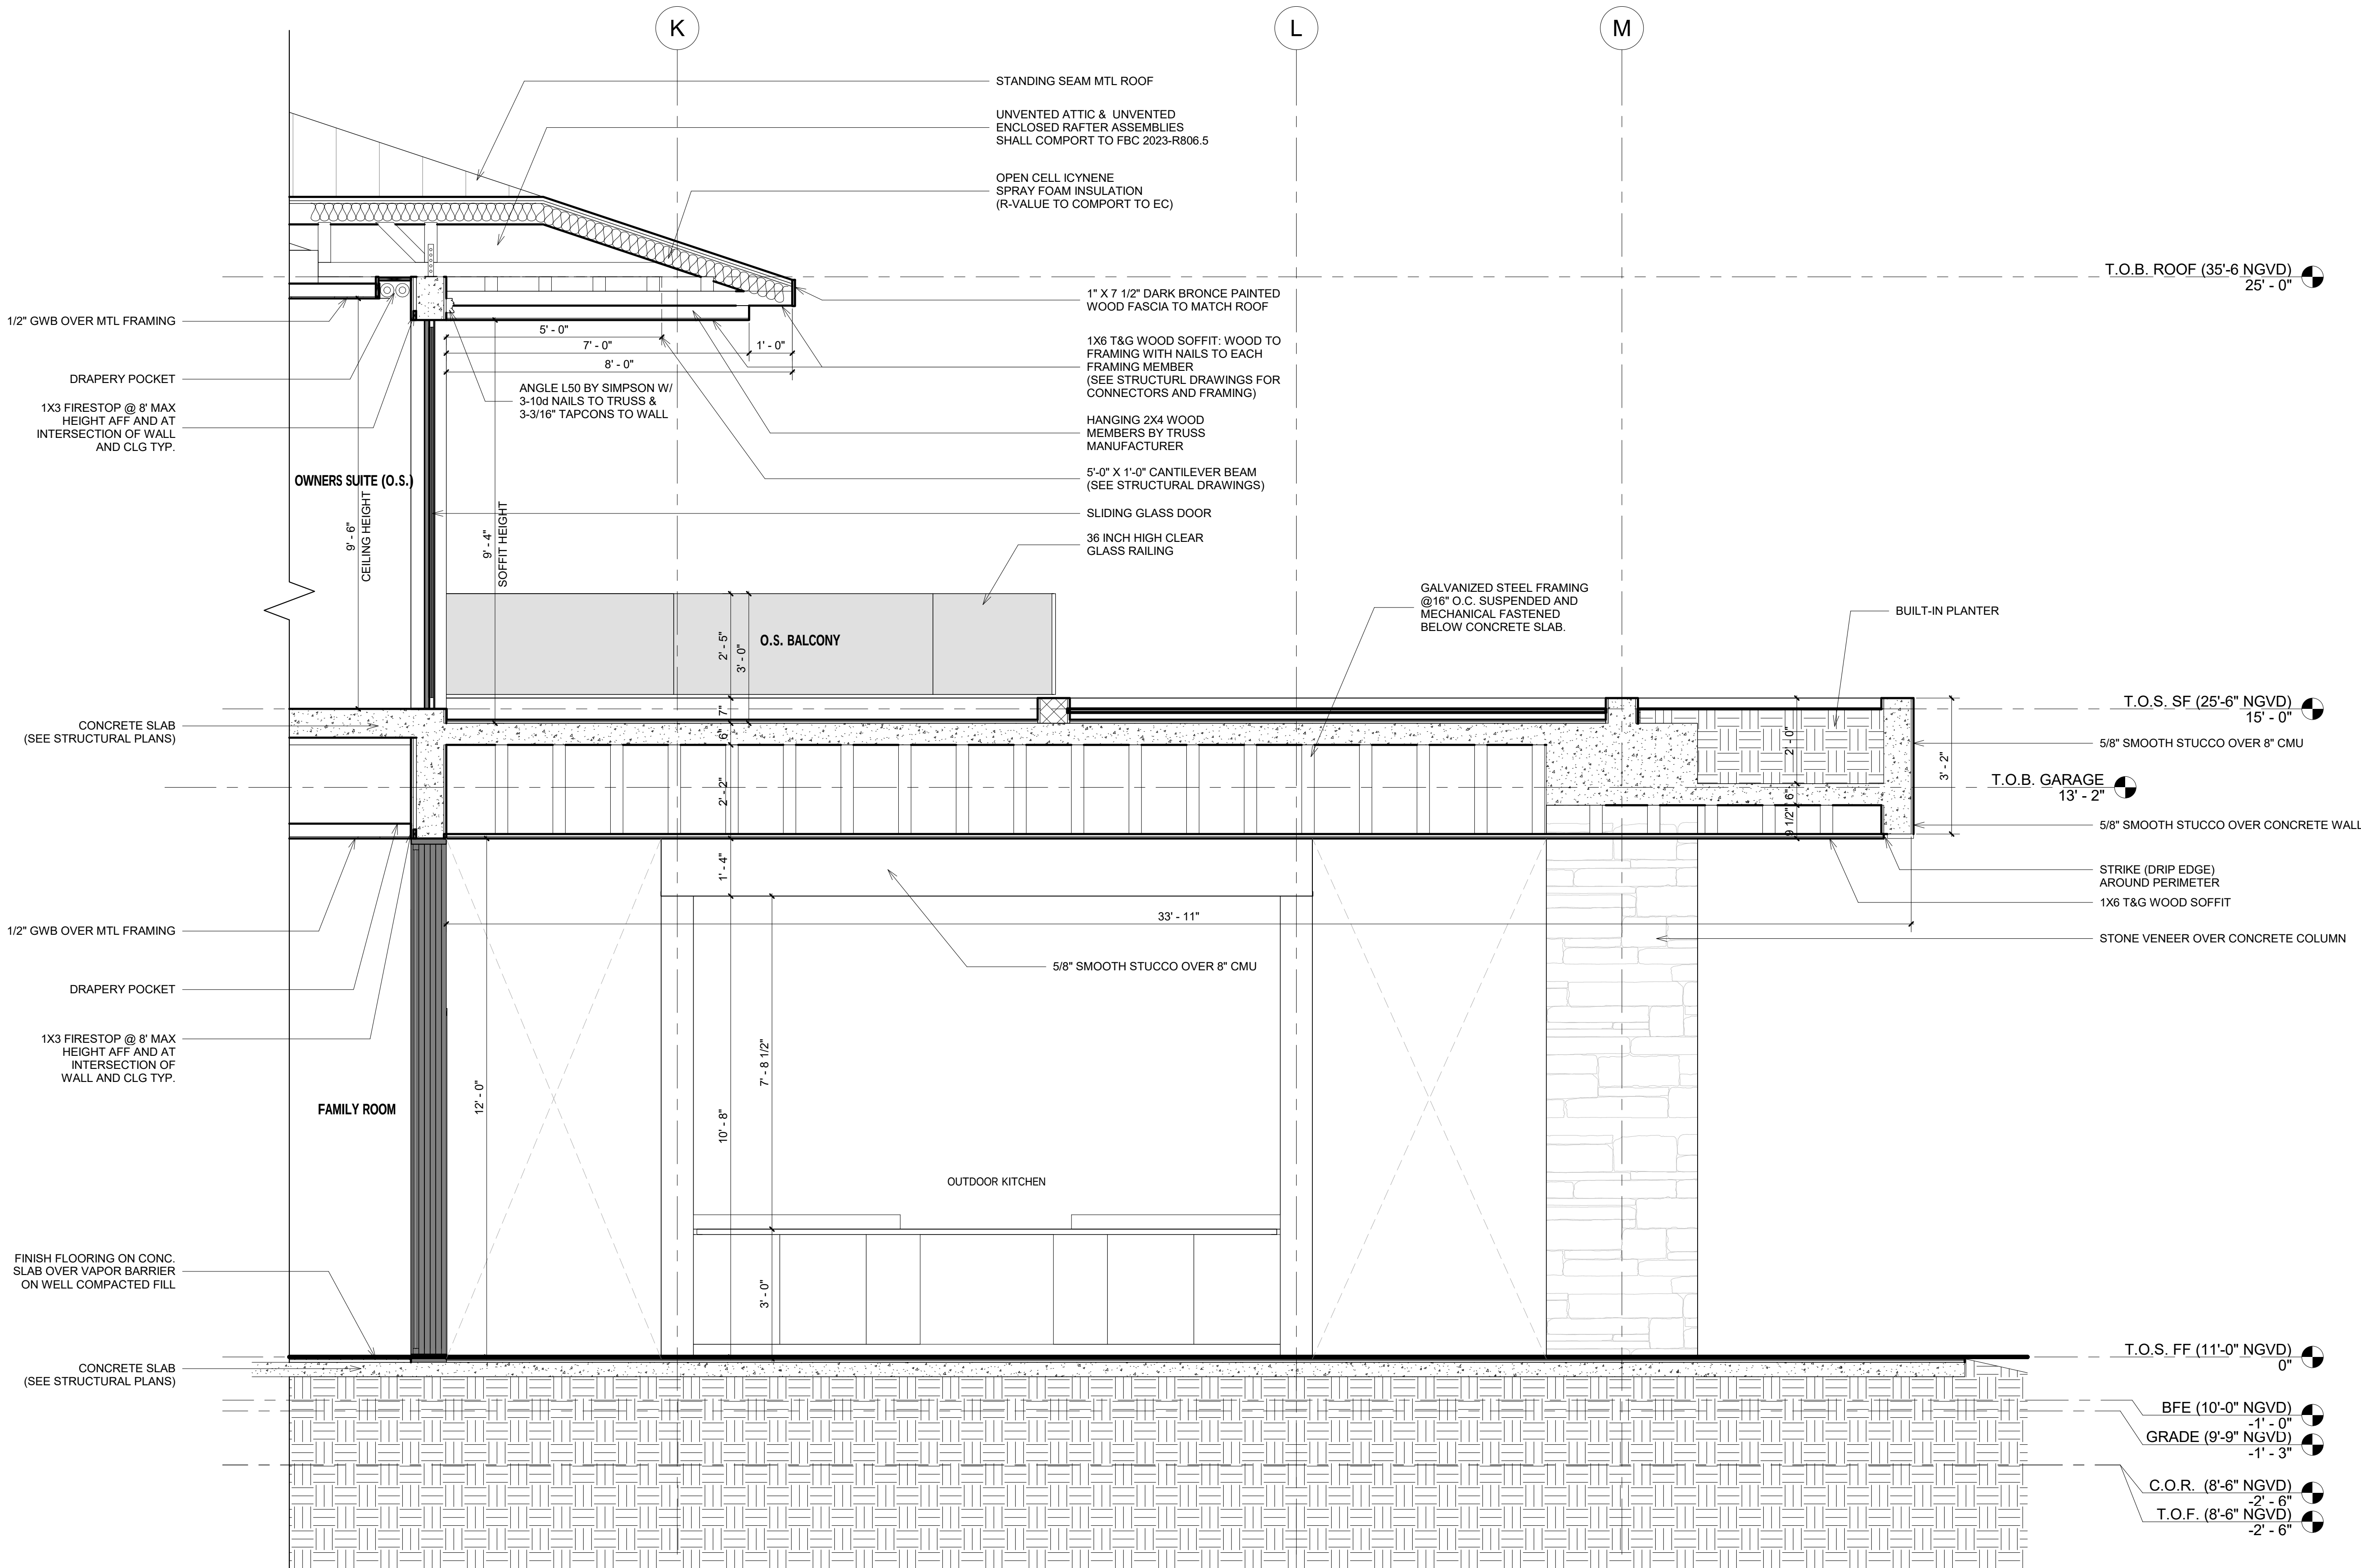

1 WALL SECTION 5
1/2" = 1'-0"

GROUP	SPRINKLERED ¹			NONSPRINKLERED			
	Exit enclosures and exit passageways ^{a,b}	Corridors	Rooms and enclosed spaces ^c	Exit enclosures and exit passageways ^{a,b}	Corridors	Rooms and enclosed spaces ^c	
A-1 & A-2	B	B	C	A ^d	A ^d	B ^e	
A-3 ^f , A-4, A-5	B	B	C	A	A ^d	B ^e	
B, E, M, R-1, R-4	B	C	C	A	B	C	
F	C	C	C	B	C	C	
H	B	B	C ^g	A	A	B	
I-1	B	C	C	A	B	B	
I-2	B	B	B ^{h,i}	A	A	B	
I-3	A	A ⁱ	C	A	A	B	
I-4	B	B	B ^{h,i}	A	A	B	
R-2	C	C	C	B	B	C	
R-3	C	C	C	C	C	C	
S	C	C	C	B	B	C	
U	No restrictions			No restrictions			

INTERIOR WALLS, FLOOR, TRIM, DECOR AND CEILING FINISH MATERIALS SHALL BE CLASSIFIED IN ACCORDANCE WITH ASTM E84 OR UL 723. SUCH INTERIOR FINISH MATERIALS SHALL BE GROUPED IN THE FOLLOWING CLASSES IN ACCORDANCE WITH THEIR FLAME SPREAD AND SMOKE-DEVELOPED INDEXES. CLASS C=FLAME SPREAD INDEX 76-200; SMOKE DEVELOPED INDEX 0-450. FLAME SPREAD AND SMOKE DEVELOPMENT INDEX FOR INSULATION SHALL BE FLAME SPREAD NOT TO EXCEED 25 AND SMOKE DEVELOPMENT INDEX NOT TO EXCEED 450

  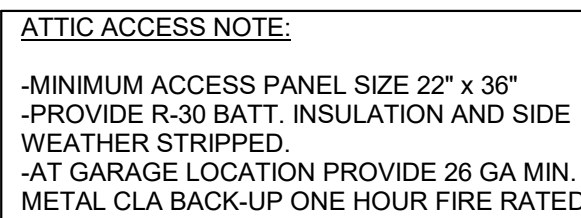  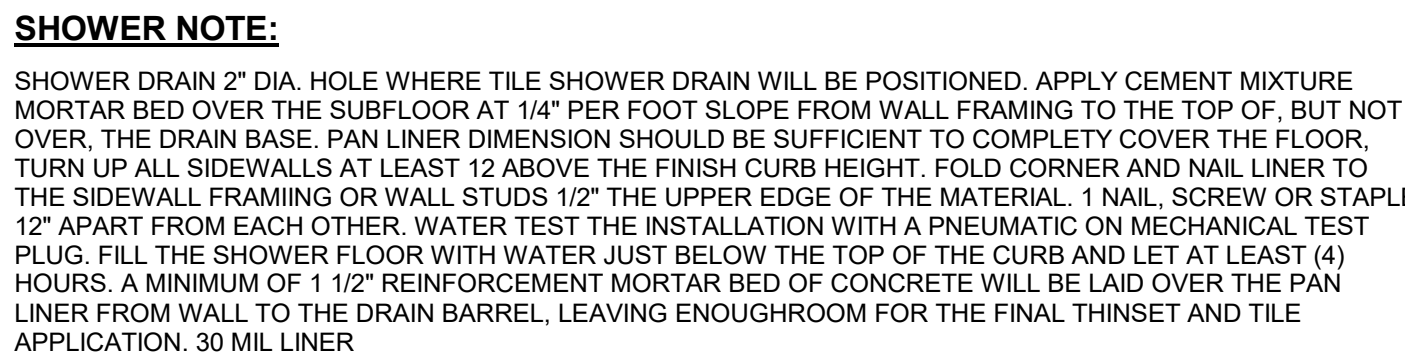  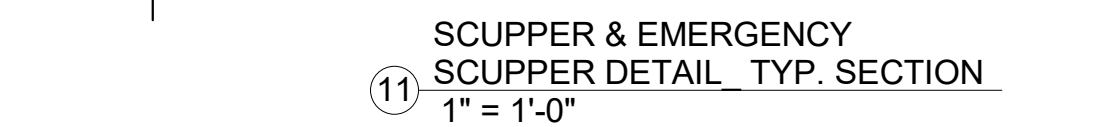

GROUP	SPRINKLERED ¹			NONSPRINKLERED		
	Exit enclosures and exit passageways ^{a,b}	Corridors	Rooms and enclosed spaces ^c	Exit enclosures and exit passageways ^{a,b}	Corridors	Rooms and enclosed spaces ^c
A-1 & A-2	B	B	C	A ^d	A ^d	B ^d
A-3 ^f , A-4, A-5	B	B	C	A	A ^d	C ^d
B, E, M, R-1, R-4	B	C	C	A	B	C
F	C	C	C	B	C	C
H	B	B	C ^g	A	A	B
I-1	B	C	C	A	B	B
I-2	B	B	B ^{h,1}	A	A	B
I-3	A	A ⁱ	C	A	A	B
I-4	B	B	B ^{h,1}	A	A	B
R-2	C	C	C	B	B	C
R-3	C	C	C	C	C	C
S	C	C	C	B	B	C
U	No restrictions			No restrictions		

COPYRIGHT BALLI-TRAUTMAN ARCHITECTS,
LLC
1533 SUNSET DRIVE SUITE 101, CORAL GABLES
FL 33143

Door Schedule							
Mark	Door		Location	Door type	Finish	Frame Material	Comments
	Width	Height					
T.O.S. FF (11'-0" NGVD)							
101	5' - 0"	12' - 0"	COVERED ENTRANCE		WOOD	WOOD	
102	3' - 1 1/2"	7' - 11 1/2"	HALL	1 PANEL FRENCH DOOR	ALUM. & GLASS	ALUM.	
103	10' - 0"	12' - 0"	GYM	2 PANEL SGD - XO	ALUM. & GLASS	ALUM.	
104	22' - 5"	12' - 0"	LIVING ROOM	4 PANELS SGD - OXXO	ALUM. & GLASS	ALUM.	
105	14' - 8"	12' - 0"	FAMILY ROOM	3 PANELS SGD - XXO	ALUM. & GLASS	ALUM.	
106	24' - 10"	12' - 0"	FAMILY ROOM	5 PANELS SGD - XXXXO	ALUM. & GLASS	ALUM.	
107	2' - 7 1/2"	7' - 11 1/2"	CABANA	1 PANEL FRENCH DOOR	ALUM. & GLASS	ALUM.	
108	3' - 0"	8' - 0"	STORAGE	SINGLE FLUSH	WOOD	WOOD	
109	2' - 7 1/2"	7' - 11 1/2"	PANTRY	1 PANEL FRENCH DOOR	ALUM. & GLASS	ALUM.	
110	3' - 1 1/2"	7' - 11 1/2"	HALL	1 PANEL FRENCH DOOR	ALUM. & GLASS	ALUM.	
111	2' - 6"	8' - 0"	STUDY	SINGLE FLUSH	WOOD	WOOD	
112	2' - 6"	8' - 0"	STUDY WIC	SINGLE FLUSH	WOOD	WOOD	
113	2' - 6"	8' - 0"	STUDY BATH	SINGLE FLUSH	WOOD	WOOD	
114	2' - 8"	8' - 0"	PWDR.		WOOD	WOOD	
115	5' - 8" 	8' - 0"	GUEST BEDROOM	DOUBLE FULL LOUVERED DOOR	WOOD	WOOD	
116	2' - 8"	8' - 0"	GUEST / GYM BATH	POCKET DOOR	WOOD	WOOD	
117	5' - 8" 	8' - 0"	A/C	DOUBLE FULL LOUVERED DOOR	WOOD	WOOD	
118	2' - 6"	8' - 0"	GYM	SINGLE FLUSH	WOOD	WOOD	
119	2' - 8"	8' - 0"	GUEST / GYM BATH	POCKET DOOR	WOOD	WOOD	
121	2' - 6"	8' - 0"	A/V ROOM	SINGLE FLUSH	WOOD	WOOD	
122	2' - 6"	8' - 0"	A/C	SINGLE FLUSH	WOOD	WOOD	
123	2' - 8"	8' - 0"	PWDR.		WOOD	WOOD	
124	3' - 0"	8' - 0"	ELEVATOR	SINGLE FLUSH	WOOD	WOOD	
125	2' - 8"	8' - 0"	KITCHEN	POCKET DOOR	WOOD	WOOD	
126	2' - 6"	8' - 0"	HALL	LOUVERED DOOR	WOOD	WOOD	
127	2' - 6"	8' - 0"	A/C	FULL LOUVERED DOOR	WOOD	WOOD	
128	2' - 6"	8' - 0"	STAFF	SINGLE FLUSH	WOOD	WOOD	
129	2' - 6"	8' - 0"	STAFF BATH	SINGLE FLUSH	WOOD	WOOD	
130	2' - 6"	8' - 0"	LAUNDRY	SINGLE FLUSH	WOOD	WOOD	
131	2' - 7 1/2"	7' - 11 1/2"	GARAGE 1	1 PANEL FRENCH DOOR	ALUM. & GLASS	ALUM.	
132	10' - 0"	10' - 0"	GARAGE 1	ROLL UP DOOR	METAL	METAL	
133	10' - 0"	10' - 0"	GARAGE 1	ROLL UP DOOR	METAL	METAL	
134	10' - 0"	10' - 0"	GARAGE 1	ROLL UP DOOR	METAL	METAL	
135	2' - 7 1/2"	7' - 11 1/2"	GARAGE 2	1 PANEL FRENCH DOOR	ALUM. & GLASS	ALUM.	
136	10' - 0"	10' - 0"	GARAGE 2	ROLL UP DOOR	METAL	METAL	
137	10' - 0"	10' - 0"	GARAGE 2	ROLL UP DOOR	METAL	METAL	
138	10' - 0"	10' - 0"	GARAGE 2	ROLL UP DOOR	METAL	METAL	
139	22' - 3"	11' - 0"	POOL HOUSE	4 PANELS SGD - OXXO	ALUM. & GLASS	ALUM.	
140	13' - 0"	11' - 0"	POOL HOUSE	3 PANELS SGD - OXX	ALUM. & GLASS	ALUM.	
141	2' - 7 1/2"	7' - 11 1/2"	POOL HOUSE	1 PANEL FRENCH DOOR	ALUM. & GLASS	ALUM.	
142	2' - 6"	8' - 0"	POOL HOUSE BATH	SINGLE FLUSH	WOOD	WOOD	
143	2' - 6"	8' - 0"	POOL HOUSE A/C	SINGLE FLUSH	WOOD	WOOD	
144	13' - 0"	11' - 0"	POOL HOUSE	3 PANELS SGD - OXX			
T.O.S. SF (26'-0" NGVD)							
201	14' - 10"	9' - 0"	OWNERS SUITE	4 PANELS SGD - OXXO	WOOD	WOOD	
202	14' - 8"	9' - 0"	BEDROOM #3	3 PANELS SGD - XXO	ALUM. & GLASS	ALUM.	
203	10' - 0"	9' - 0"	BEDROOM #2	2 PANEL SGD - XO	ALUM. & GLASS	ALUM.	
204	10' - 0"	9' - 0"	BEDROOM #1	2 PANEL SGD - XO	ALUM. & GLASS	ALUM.	
205	3' - 0"	8' - 0"	BEDROOM #3	SINGLE FLUSH	WOOD	WOOD	
206	2' - 6"	8' - 0"	W.I.C.#3	SINGLE FLUSH	WOOD	WOOD	
207	2' - 6"	8' - 0"	BATH #3	SINGLE FLUSH	WOOD	WOOD	
208	3' - 0"	8' - 0"	ELEVATOR	SINGLE FLUSH	WOOD	WOOD	
209	2' - 6"	8' - 0"	A/C	FULL LOUVERED DOOR	WOOD	WOOD	
210	2' - 6"	8' - 0"	CL	SINGLE FLUSH	WOOD	WOOD	
211	5' - 0"	8' - 0"	OWNERS SUITE	PIVOT DOOR	WOOD	WOOD	
212	5' - 0"	8' - 0"	OWNERS SUITE BATH	DOUBLE POCKET DOOR	WOOD	WOOD	
213	3' - 0"	8' - 0"	OWNERS SUITE WIC 2	POCKET DOOR	WOOD	WOOD	
214	2' - 6"	8' - 0"	HERS TOILET	SINGLE FLUSH	WOOD	WOOD	
215	2' - 6"	8' - 0"	HIS TOILET	SINGLE FLUSH	WOOD	WOOD	
216	2' - 6"	8' - 0"	OWNERS SUITE WIC	SINGLE FLUSH	WOOD	WOOD	
217	3' - 0"	8' - 0"	LAUNDRY	SINGLE FLUSH	WOOD	WOOD	
218	3' - 0"	8' - 0"	BEDROOM #2	SINGLE FLUSH	WOOD	WOOD	
219	2' - 6"	8' - 0"	W.I.C. #2	SINGLE FLUSH	WOOD	WOOD	
220	2' - 6"	8' - 0"	BATH #2	SINGLE FLUSH	WOOD	WOOD	
221	3' - 0"	8' - 0"	BEDROOM #1	SINGLE FLUSH	WOOD	WOOD	
222	2' - 6"	8' - 0"	W.I.C. #1	SINGLE FLUSH	WOOD	WOOD	
223	2' - 6"	8' - 0"	BATH #1	SINGLE FLUSH	WOOD	WOOD	
224	2' - 0"	8' - 0"	A/C	DOUBLE FULL LOUVERED DOOR	WOOD	WOOD	
225	5' - 0"	8' - 0"	LINEN	DOUBLE FLUSH DOOR	WOOD	WOOD	

Room Finish Schedule				
Room Name	Floor Finish	Base Finish	Wall Finish	Ceiling Finish
T.O.S. FF (11'-0" NGVD)				
GARAGE 1	POLISHED CEMENT	N/A		PLASTER OVER GWD
GARAGE 2	POLISHED CEMENT	N/A	DRYWALL PAINTED	PLASTER OVER GWD
POOL HOUSE	PORCELAIN TILE	PORCELAIN TILE	DRYWALL PAINTED	PLASTER OVER GWD
BATH	PORCELAIN TILE	N/A	STONE/TILE/DRYWALL PAINTED	PLASTER OVER GWD
A/C	PORCELAIN TILE	PORCELAIN TILE	DRYWALL PAINTED	PLASTER OVER GWD
FOYER	PORCELAIN TILE	WOOD PAINTED	DRYWALL PAINTED	PLASTER OVER GWD
HALL	PORCELAIN TILE	WOOD PAINTED	DRYWALL PAINTED	PLASTER OVER GWD
HALL	PORCELAIN TILE	WOOD PAINTED	DRYWALL PAINTED	PLASTER OVER GWD
DINING ROOM	PORCELAIN TILE	WOOD PAINTED	DRYWALL PAINTED	PLASTER OVER GWD
LIVING ROOM	PORCELAIN TILE	WOOD PAINTED	DRYWALL PAINTED	PLASTER OVER GWD
LOUNGE	PORCELAIN TILE	WOOD PAINTED	DRYWALL PAINTED	PLASTER OVER GWD
BAR	PORCELAIN TILE	WOOD PAINTED	DRYWALL PAINTED	PLASTER OVER GWD
A/C	PORCELAIN TILE	WOOD PAINTED	DRYWALL PAINTED	PLASTER OVER GWD
A/V ROOM	PORCELAIN TILE	WOOD PAINTED	DRYWALL PAINTED	PLASTER OVER GWD
PWDR.	PORCELAIN TILE	N/A	STONE/TILE/DRYWALL PAINTED	PLASTER OVER GWD
FAMILY ROOM	PORCELAIN TILE	WOOD PAINTED	DRYWALL PAINTED	PLASTER OVER GWD
KITCHEN	PORCELAIN TILE	WOOD PAINTED	DRYWALL PAINTED	PLASTER OVER GWD
PANTRY	PORCELAIN TILE	WOOD PAINTED	DRYWALL PAINTED	PLASTER OVER GWD
ELEV.	BY MANUFACTURER	N/A	BY MANUFACTURER	BY MANUFACTURER
STAIR	PORCELAIN TILE	WOOD PAINTED	DRYWALL PAINTED	PLASTER OVER GWD
HALL	PORCELAIN TILE	WOOD PAINTED	DRYWALL PAINTED	PLASTER OVER GWD
A/C	PORCELAIN TILE	WOOD PAINTED	DRYWALL PAINTED	PLASTER OVER GWD
LAUNDRY	PORCELAIN TILE	WOOD PAINTED	DRYWALL PAINTED	PLASTER OVER GWD
STAFF	PORCELAIN TILE	WOOD PAINTED	DRYWALL PAINTED	PLASTER OVER GWD
BATH	PORCELAIN TILE	N/A	STONE/TILE/DRYWALL PAINTED	PLASTER OVER GWD
GUEST	PORCELAIN TILE	WOOD PAINTED	DRYWALL PAINTED	PLASTER OVER GWD
W.I.C.	PORCELAIN TILE	WOOD PAINTED	DRYWALL PAINTED	PLASTER OVER GWD
BATH	PORCELAIN TILE	N/A	DRYWALL PAINTED	PLASTER OVER GWD
PWDR.	PORCELAIN TILE	N/A	STONE/TILE/DRYWALL PAINTED	PLASTER OVER GWD
STUDY	PORCELAIN TILE	WOOD PAINTED	DRYWALL PAINTED	PLASTER OVER GWD
BATH	PORCELAIN TILE	N/A	STONE/TILE/DRYWALL PAINTED	PLASTER OVER GWD
GYM	PORCELAIN TILE	WOOD PAINTED	DRYWALL PAINTED	PLASTER OVER GWD
CABANA	PORCELAIN TILE	N/A	STONE/TILE/DRYWALL PAINTED	PLASTER OVER GWD
A/C	PORCELAIN TILE	WOOD PAINTED	DRYWALL PAINTED	PLASTER OVER GWD
STORAGE	PORCELAIN TILE	WOOD PAINTED	DRYWALL PAINTED	PLASTER OVER GWD
T.O.S. SF (26'-0" NGVD)				
STAIR	PORCELAIN TILE	WOOD PAINTED	DRYWALL PAINTED	PLASTER OVER GWD
BRIDGE	PORCELAIN TILE	WOOD PAINTED	DRYWALL PAINTED	PLASTER OVER GWD
ELEV.	PORCELAIN TILE	WOOD PAINTED	DRYWALL PAINTED	PLASTER OVER GWD
A/C	PORCELAIN TILE	WOOD PAINTED	DRYWALL PAINTED	PLASTER OVER GWD
CL	PORCELAIN TILE	WOOD PAINTED	DRYWALL PAINTED	PLASTER OVER GWD
LINEN	PORCELAIN TILE	WOOD PAINTED	DRYWALL PAINTED	PLASTER OVER GWD
A/C	PORCELAIN TILE	WOOD PAINTED	DRYWALL PAINTED	PLASTER OVER GWD
LAUNDRY 2	PORCELAIN TILE	WOOD PAINTED	DRYWALL PAINTED	PLASTER OVER GWD
OWNERS SUITE (O.S.)	PORCELAIN TILE	WOOD PAINTED	DRYWALL PAINTED	PLASTER OVER GWD
O.S. BATH	PORCELAIN TILE	N/A	STONE/TILE/DRYWALL PAINTED	PLASTER OVER GWD
O.S. W.I.C. 1	PORCELAIN TILE	WOOD PAINTED	DRYWALL PAINTED	PLASTER OVER GWD
HERS	PORCELAIN TILE	N/A	STONE/TILE/DRYWALL PAINTED	PLASTER OVER GWD
HIS	PORCELAIN TILE	N/A	STONE/TILE/DRYWALL PAINTED	PLASTER OVER GWD
O.S. W.I.C. 2	PORCELAIN TILE	WOOD PAINTED	DRYWALL PAINTED	PLASTER OVER GWD
O.S. BALCONY				WOOD
THEATER	PORCELAIN TILE	WOOD PAINTED	DRYWALL PAINTED	PLASTER OVER GWD
SNACK RM	PORCELAIN TILE	WOOD PAINTED	DRYWALL PAINTED	PLASTER OVER GWD
BATH #3	PORCELAIN TILE	N/A	STONE/TILE/DRYWALL PAINTED	PLASTER OVER GWD
BALCONY#3				WOOD
BEDROOM #2	PORCELAIN TILE	WOOD PAINTED	DRYWALL PAINTED	PLASTER OVER GWD
W.I.C. #2	PORCELAIN TILE	WOOD PAINTED	DRYWALL PAINTED	PLASTER OVER GWD
BATH #2	PORCELAIN TILE	N/A	STONE/TILE/DRYWALL PAINTED	PLASTER OVER GWD
BALCONY #2				WOOD
BEDROOM #1	PORCELAIN TILE	WOOD PAINTED	DRYWALL PAINTED	PLASTER OVER GWD
W.I.C. #1	PORCELAIN TILE	WOOD PAINTED	DRYWALL PAINTED	PLASTER OVER GWD
BATH #1	PORCELAIN TILE	N/A	STONE/TILE/DRYWALL PAINTED	PLASTER OVER GWD
BALCONY #1				WOOD

Window Schedule						
Type Mark	Size		Sill Height	SHGC	U Value	NOA
	Width	Height				
01	3' - 0"	5' - 0"	3' - 0"	0.24	1.04	
02	2' - 0"	4' - 5"	3' - 7"	0.24	1.04	
03	2' - 0"	5' - 0"	3' - 0"	0.24	1.04	
04	2' - 6"	5' - 0"	3' - 0"	0.24	1.04	
05	5' - 0"	5' - 0"	3' - 0"	0.24	1.04	
06	6' - 0"	5' - 0"	3' - 0"	0.24	1.04	
07	6' - 8"	5' - 0"	3' - 0"	0.24	1.04	
08	2' - 0"	5' - 0"	3' - 0"	0.24	1.04	
09	2' - 6"	4' - 5"	3' - 7"	0.24	1.04	
10	8' - 0"	4' - 8"	3' - 0"	0.24	1.04	

STOREFRONT SCHEDULE					
Type Mark	Width	Height	SHGC	U Value	Comments
SF1	<varies>	12' - 0"	0.24	1.04	
SF2	5' - 5"	10' - 8"	0.24	1.04	
SF3	12' - 0"	6' - 6"	0.24	1.04	
SF4	10' - 0"	12' - 0"	0.24	1.04	
SF5	7' - 0"	12' - 0"	0.24	1.04	
SF6	10' - 0"	12' - 0"	0.24	1.04	
SF7	6' - 5"	10' - 0"	0.24	1.04	
SF8	6' - 2"	9' - 0"	0.24	1.04	
SF9	7' - 0"	9' - 0"	0.24	1.04	
SF10	7' - 0"	8' - 9"	0.24	1.04	
SF11	7' - 8"	8' - 1"	0.24	1.04	
SF12	5' - 0"	8' - 9"	0.24	1.04	
SF13	14' - 0"	9' - 4"	0.24	1.04	
SF14	22' - 10"	11' - 0"	0.24	1.04	
SF15	10' - 0"	2' - 0"	0.24	1.04	

HERRERA
RESIDENCE

6825 SW 132nd St,
Pinecrest, FL 33156.

SEAL

BALLI-TRAUTMAN ARCHITECTS LLC -AA26002968

GIORGIO LUIGI BALLI
DAVID SCOTT TRAUTMAN

-AR13951
-AR15045

REVISIONS

NO.	DESC	DATE
1	Owner REV 1	06/27/25

PERMIT SET

BALLI - TRAUTMAN

ARCHITECTURE INTERIORS CONSTRUCTION

JOB NUMBER: HERRERA

CHECKED BY: GB

ISSUE DATE: 05/16/2025

SCALE: AS NOTED

SHEET TITLE

SHEET NUMBER

A-23

COPYRIGHT BALLI-TRAUTMAN ARCHITECTS, LLC
1533 SUNSET DRIVE SUITE 101, CORAL GABLES, FL 33143

Door Schedule							
Door			Location	Door type	Finish	Frame Material	Comments
Mark	Size						
	Width	Height					
T.O.S. FF (11'-0" NGVD)							
101	5' - 0"	12' - 0"	COVERED ENTRANCE	PIVOT DOOR	WOOD	WOOD	
102	3' - 1 1/2"	7' - 11 1/2"	HALL	1 PANEL FRENCH DOOR	ALUM. & GLASS	ALUM.	
103	8' - 0"	9' - 0"	GYM	2 PANEL SGD - XO	ALUM. & GLASS	ALUM.	
104	22' - 5"	12' - 0"	LIVING ROOM	4 PANELS SGD - OXXO	ALUM. & GLASS	ALUM.	
105	14' - 8"	12' - 0"	FAMILY ROOM	3 PANELS SGD - XXO	ALUM. & GLASS	ALUM.	
106	24' - 10"	12' - 0"	FAMILY ROOM	5 PANELS SGD - XXXXO	ALUM. & GLASS	ALUM.	
107	2' - 7 1/2"	7' - 11 1/2"	CABANA	1 PANEL FRENCH DOOR	ALUM. & GLASS	ALUM.	
108	3' - 0"	8' - 0"	STORAGE	SINGLE FLUSH	WOOD	WOOD	
109	2' - 7 1/2"	7' - 11 1/2"	PANTRY	1 PANEL FRENCH DOOR	ALUM. & GLASS	ALUM.	
110	3' - 1 1/2"	7' - 11 1/2"	HALL	1 PANEL FRENCH DOOR	ALUM. & GLASS	ALUM.	
111	2' - 6"	8' - 0"	STUDY	SINGLE FLUSH	WOOD	WOOD	
112	2' - 6"	8' - 0"	STUDY WIC	SINGLE FLUSH	WOOD	WOOD	
113	2' - 6"	8' - 0"	STUDY BATH	SINGLE FLUSH	WOOD	WOOD	
114	2' - 6"	8' - 0"	PWDR.	SINGLE FLUSH	WOOD	WOOD	
115	2' - 6"	8' - 0"	GUEST BEDROOM	SINGLE FLUSH	WOOD	WOOD	
116	2' - 8"	8' - 0"	GUEST / GYM BATH	POCKET DOOR	WOOD	WOOD	
117	5' - 8"	8' - 0"	A/C	DOUBLE FULL LOUVERED DOOR	WOOD	WOOD	
118	2' - 6"	8' - 0"	GYM	SINGLE FLUSH	WOOD	WOOD	
119	2' - 8"	8' - 0"	GUEST / GYM BATH	POCKET DOOR	WOOD	WOOD	
121	2' - 6"	8' - 0"	AV ROOM	SINGLE FLUSH	WOOD	WOOD	
122	2' - 6"	8' - 0"	A/C	SINGLE FLUSH	WOOD	WOOD	
123	2' - 6"	8' - 0"	PWDR.	SINGLE FLUSH	WOOD	WOOD	
124	3' - 0"	8' - 0"	ELEVATOR	SINGLE FLUSH	WOOD	WOOD	
125	2' - 8"	8' - 0"	KITCHEN	POCKET DOOR	WOOD	WOOD	
126	2' - 6"	8' - 0"	HALL	LOUVERED DOOR	WOOD	WOOD	
127	2' - 6"	8' - 0"	A/C	FULL LOUVERED DOOR	WOOD	WOOD	
128	2' - 6"	8' - 0"	STAFF	SINGLE FLUSH	WOOD	WOOD	
129	2' - 6"	8' - 0"	STAFF BATH	SINGLE FLUSH	WOOD	WOOD	
130	2' - 6"	8' - 0"	LAUNDRY	SINGLE FLUSH	WOOD	WOOD	
131	2' - 7 1/2"	7' - 11 1/2"	GARAGE 1	1 PANEL FRENCH DOOR	ALUM. & GLASS	ALUM.	
132	10' - 0"	10' - 0"	GARAGE 1	ROLL UP DOOR	METAL	METAL	
133	10' - 0"	10' - 0"	GARAGE 1	ROLL UP DOOR	METAL	METAL	
134	10' - 0"	10' - 0"	GARAGE 1	ROLL UP DOOR	METAL	METAL	
135	2' - 7 1/2"	7' - 11 1/2"	GARAGE 2	1 PANEL FRENCH DOOR	ALUM. & GLASS	ALUM.	
136	10' - 0"	10' - 0"	GARAGE 2	ROLL UP DOOR	METAL	METAL	
137	10' - 0"	10' - 0"	GARAGE 2	ROLL UP DOOR	METAL	METAL	
138	22' - 3"	10' - 0"	POOL HOUSE	4 PANELS SGD - OXXO	ALUM. & GLASS	ALUM.	
138	10' - 0"	10' - 0"	GARAGE 2	ROLL UP DOOR	METAL	METAL	
139	13' - 0"	10' - 0"	POOL HOUSE	3 PANELS SGD - XXO	ALUM. & GLASS	ALUM.	
140	2' - 7 1/2"	7' - 11 1/2"	POOL HOUSE	1 PANEL FRENCH DOOR	ALUM. & GLASS	ALUM.	
141	2' - 6"	8' - 0"	POOL HOUSE BATH	SINGLE FLUSH	WOOD	WOOD	
142	2' - 6"	8' - 0"	POOL HOUSE A/C	SINGLE FLUSH	WOOD	WOOD	
T.O.S. SF (25'-6" NGVD)							
201	14' - 10"	9' - 0"	OWNERS SUITE	4 PANELS SGD - OXXO	WOOD	WOOD	
202	14' - 8"	9' - 0"	BEDROOM #3	3 PANELS SGD - XXO	ALUM. & GLASS	ALUM.	
203	10' - 0"	9' - 0"	BEDROOM #2	2 PANEL SGD - XO	ALUM. & GLASS	ALUM.	
204	10' - 0"	9' - 0"	BEDROOM #1	2 PANEL SGD - XO	ALUM. & GLASS	ALUM.	
205	3' - 0"	8' - 0"	BEDROOM #3	SINGLE FLUSH	WOOD	WOOD	
206	2' - 6"	8' - 0"	W.I.C.#3	SINGLE FLUSH	WOOD	WOOD	
207	2' - 6"	8' - 0"	BATH #3	SINGLE FLUSH	WOOD	WOOD	
208	3' - 0"	8' - 0"	ELEVATOR	SINGLE FLUSH	WOOD	WOOD	
209	2' - 6"	8' - 0"	A/C	FULL LOUVERED DOOR	WOOD	WOOD	
210	2' - 6"	8' - 0"	CL	SINGLE FLUSH	WOOD	WOOD	
211	5' - 0"	8' - 0"	OWNERS SUITE	PIVOT DOOR	WOOD	WOOD	
212	5' - 0"	8' - 0"	OWNERS SUITE BATH	DOUBLE POCKET DOOR	WOOD	WOOD	
213	3' - 0"	8' - 0"	OWNERS SUITE WIC 2	POCKET DOOR	WOOD	WOOD	
214	2' - 6"	8' - 0"	HERS TOILET	SINGLE FLUSH	WOOD	WOOD	
215	2' - 6"	8' - 0"	HIS TOILET	SINGLE FLUSH	WOOD	WOOD	
216	2' - 6"	8' - 0"	OWNERS SUITE WIC	SINGLE FLUSH	WOOD	WOOD	
217	3' - 0"	8' - 0"	LAUNDRY	SINGLE FLUSH	WOOD	WOOD	
218	3' - 0"	8' - 0"	BEDROOM #2	SINGLE FLUSH	WOOD	WOOD	
219	2' - 6"	8' - 0"	W.I.C. #2	SINGLE FLUSH	WOOD	WOOD	
220	2' - 6"	8' - 0"	BATH #2	SINGLE FLUSH	WOOD	WOOD	
221	3' - 0"	8' - 0"	BEDROOM #1	SINGLE FLUSH	WOOD	WOOD	
222	2' - 6"	8' - 0"	W.I.C. #1	SINGLE FLUSH	WOOD	WOOD	
223	2' - 6"	8' - 0"	BATH #1	SINGLE FLUSH	WOOD	WOOD	
224	2' - 0"	8' - 0"	A/C	DOUBLE FULL LOUVERED DOOR	WOOD	WOOD	
225	5' - 0"	8' - 0"	LINEN	DOUBLE FLUSH DOOR	WOOD	WOOD	

Room Finish Schedule				
Room Name	Floor Finish	Base Finish	Wall Finish	Ceiling Finish
Not Placed				
CELLAR	PORCELAIN TILE	WOOD PAINTED	DRYWALL PAINTED	PLASTER OVER GWD
T.O.S. FF (11'-0" NGVD)				
GARAGE 1	POLISHED CEMENT	N/A	DRYWALL PAINTED	PLASTER OVER GWD
GARAGE 2	POLISHED CEMENT	N/A	DRYWALL PAINTED	PLASTER OVER GWD
POOL HOUSE	PORCELAIN TILE	WOOD PAINTED	DRYWALL PAINTED	PLASTER OVER GWD
BATH	PORCELAIN TILE	N/A	STONE/TILE/DRYWALL PAINTED	PLASTER OVER GWD
A/C	PORCELAIN TILE	WOOD PAINTED	DRYWALL PAINTED	PLASTER OVER GWD
FOYER	PORCELAIN TILE	WOOD PAINTED	DRYWALL PAINTED	PLASTER OVER GWD
HALL	PORCELAIN TILE	WOOD PAINTED	DRYWALL PAINTED	PLASTER OVER GWD
HALL	PORCELAIN TILE	WOOD PAINTED	DRYWALL PAINTED	PLASTER OVER GWD
DINING ROOM	PORCELAIN TILE	WOOD PAINTED	DRYWALL PAINTED	PLASTER OVER GWD
LIVING ROOM	PORCELAIN TILE	WOOD PAINTED	DRYWALL PAINTED	PLASTER OVER GWD
LOUNGE	PORCELAIN TILE	WOOD PAINTED	DRYWALL PAINTED	PLASTER OVER GWD
BAR	PORCELAIN TILE	WOOD PAINTED	DRYWALL PAINTED	PLASTER OVER GWD
A/C	PORCELAIN TILE	WOOD PAINTED	DRYWALL PAINTED	PLASTER OVER GWD
A/V ROOM	PORCELAIN TILE	WOOD PAINTED	DRYWALL PAINTED	PLASTER OVER GWD
PWDR.	PORCELAIN TILE	N/A	STONE/TILE/DRYWALL PAINTED	PLASTER OVER GWD
FAMILY ROOM	PORCELAIN TILE	WOOD PAINTED	DRYWALL PAINTED	PLASTER OVER GWD
KITCHEN	PORCELAIN TILE	WOOD PAINTED	DRYWALL PAINTED	PLASTER OVER GWD
PANTRY	PORCELAIN TILE	WOOD PAINTED	DRYWALL PAINTED	PLASTER OVER GWD
ELEV.	BY MANUFACTURER	N/A	BY MANUFACTURER	BY MANUFACTURER
STAIR	PORCELAIN TILE	WOOD PAINTED	DRYWALL PAINTED	PLASTER OVER GWD
HALL	PORCELAIN TILE	WOOD PAINTED	DRYWALL PAINTED	PLASTER OVER GWD
A/C	PORCELAIN TILE	WOOD PAINTED	DRYWALL PAINTED	PLASTER OVER GWD
LAUNDRY	PORCELAIN TILE	WOOD PAINTED	DRYWALL PAINTED	PLASTER OVER GWD
STAFF	PORCELAIN TILE	WOOD PAINTED	DRYWALL PAINTED	PLASTER OVER GWD
BATH	PORCELAIN TILE	N/A	STONE/TILE/DRYWALL PAINTED	PLASTER OVER GWD
STUDY	PORCELAIN TILE	WOOD PAINTED	DRYWALL PAINTED	PLASTER OVER GWD
W.I.C.	PORCELAIN TILE	WOOD PAINTED	DRYWALL PAINTED	PLASTER OVER GWD
BATH	PORCELAIN TILE	N/A	DRYWALL PAINTED	PLASTER OVER GWD
PWDR.	PORCELAIN TILE	N/A	STONE/TILE/DRYWALL PAINTED	PLASTER OVER GWD
GUEST BR.	PORCELAIN TILE	WOOD PAINTED	DRYWALL PAINTED	PLASTER OVER GWD
BATH	PORCELAIN TILE	N/A	STONE/TILE/DRYWALL PAINTED	PLASTER OVER GWD
GYM	PORCELAIN TILE	WOOD PAINTED	DRYWALL PAINTED	PLASTER OVER GWD
CABANA	PORCELAIN TILE	N/A	STONE/TILE/DRYWALL PAINTED	PLASTER OVER GWD
A/C	PORCELAIN TILE	WOOD PAINTED	DRYWALL PAINTED	PLASTER OVER GWD
STORAGE	PORCELAIN TILE	WOOD PAINTED	DRYWALL PAINTED	PLASTER OVER GWD
T.O.S. SF (25'-6" NGVD)				
STAIR	PORCELAIN TILE	WOOD PAINTED	DRYWALL PAINTED	PLASTER OVER GWD
BRIDGE	PORCELAIN TILE	WOOD PAINTED	DRYWALL PAINTED	PLASTER OVER GWD
ELEV.	PORCELAIN TILE	WOOD PAINTED	DRYWALL PAINTED	PLASTER OVER GWD
A/C	PORCELAIN TILE	WOOD PAINTED	DRYWALL PAINTED	PLASTER OVER GWD
CL	PORCELAIN TILE	WOOD PAINTED	DRYWALL PAINTED	PLASTER OVER GWD
LINEN	PORCELAIN TILE	WOOD PAINTED	DRYWALL PAINTED	PLASTER OVER GWD
A/C	PORCELAIN TILE	WOOD PAINTED	DRYWALL PAINTED	PLASTER OVER GWD
LAUNDRY 2	PORCELAIN TILE	WOOD PAINTED	DRYWALL PAINTED	PLASTER OVER GWD
OWNERS SUITE (O.S.)	PORCELAIN TILE	WOOD PAINTED	DRYWALL PAINTED	PLASTER OVER GWD
O.S. BATH	PORCELAIN TILE	N/A	STONE/TILE/DRYWALL PAINTED	PLASTER OVER GWD
O.S. W.I.C. 1	PORCELAIN TILE	WOOD PAINTED	DRYWALL PAINTED	PLASTER OVER GWD
HERS	PORCELAIN TILE	N/A	STONE/TILE/DRYWALL PAINTED	PLASTER OVER GWD
HIS	PORCELAIN TILE	N/A	STONE/TILE/DRYWALL PAINTED	PLASTER OVER GWD
O.S. W.I.C. 2	PORCELAIN TILE	WOOD PAINTED	DRYWALL PAINTED	PLASTER OVER GWD
O.S. BALCONY				WOOD
THEATER	PORCELAIN TILE	WOOD PAINTED	DRYWALL PAINTED	PLASTER OVER GWD
SNACK RM	PORCELAIN TILE	WOOD PAINTED	DRYWALL PAINTED	PLASTER OVER GWD
BATH #3	PORCELAIN TILE	N/A	STONE/TILE/DRYWALL PAINTED	PLASTER OVER GWD
BALCONY#3				WOOD
BEDROOM #2	PORCELAIN TILE	WOOD PAINTED	DRYWALL PAINTED	PLASTER OVER GWD
W.I.C. #2	PORCELAIN TILE	WOOD PAINTED	DRYWALL PAINTED	PLASTER OVER GWD
BATH #2	PORCELAIN TILE	N/A	STONE/TILE/DRYWALL PAINTED	PLASTER OVER GWD
BALCONY #2				WOOD
BEDROOM #1	PORCELAIN TILE	WOOD PAINTED	DRYWALL PAINTED	PLASTER OVER GWD
W.I.C. #1	PORCELAIN TILE	WOOD PAINTED	DRYWALL PAINTED	PLASTER OVER GWD
BATH #1	PORCELAIN TILE	N/A	STONE/TILE/DRYWALL PAINTED	PLASTER OVER GWD
BALCONY #1				WOOD

Window Schedule						
Type Mark	Size		Sill Height	SHGC	U Value	NOA
	Width	Height				
01	2' - 6"	5' - 0"	3' - 0"	0.24	1.04	
02	2' - 0"	4' - 5"	3' - 7"	0.24	1.04	
03	2' - 0"	5' - 0"	3' - 0"	0.24	1.04	
04	2' - 5"	5' - 0"	3' - 0"	0.24	1.04	
05	5' - 0"	5' - 0"	3' - 0"	0.24	1.04	
06	6' - 0"	5' - 0"	3' - 0"	0.24	1.04	
07	6' - 8"	5' - 0"	3' - 0"	0.24	1.04	

HERRERA RESIDENCE

6825 SW 132nd St,
Pinecrest, FL 33156.

SEAL

BALLI-TRAUTMAN ARCHITECTS LLC -AA2600296

GIORGIO LUIGI BALLI -AR13951
DAVID SCOTT TRAUTMAN -AR15045

REVISIONS

[illegible]

PERMIT SET



JOB NUMBER: HERRERA

CHECKED BY: GE

ISSUE DATE: 05/16/2025

SCALE: AS NOTED

SHEET TITLE

SCHEDULES

VOID

SHEET NUMBER

A-23

COPYRIGHT BALLI-TRAUTMAN ARCHITECTS,
LLC
1533 SUNSET DRIVE SUITE 101, CORAL GABLES
FL 33143