

6825 SW 132nd St,
Pinecrest, FL 33156.

6825 SW 132nd St,
Pinecrest, FL 33156.

SEAL

BALLI-TRAUTMAN ARCHITECTS LLC -AA26002968

GIORGIO LUIGI BALLI	-AR13951
DAVID SCOTT TRAUTMAN	-AR15045

REVISIONS

[illegible]**PERMIT SET**

JOB NUMBER:	HERRERA
CHECKED BY:	GB
ISSUE DATE:	04/01/2025
SCALE:	AS NOTED


SHEET TITLE

FOUNDATION &
GROUND FLOOR
FRAMING PLAN
MAIN HOUSE

SHEET NUMBER

S-1.0

COPYRIGHT BALLI-TRAUTMAN ARCHITECTS,
LLC
1533 SUNSET DRIVE SUITE 101, CORAL GABLES,
FL 33143

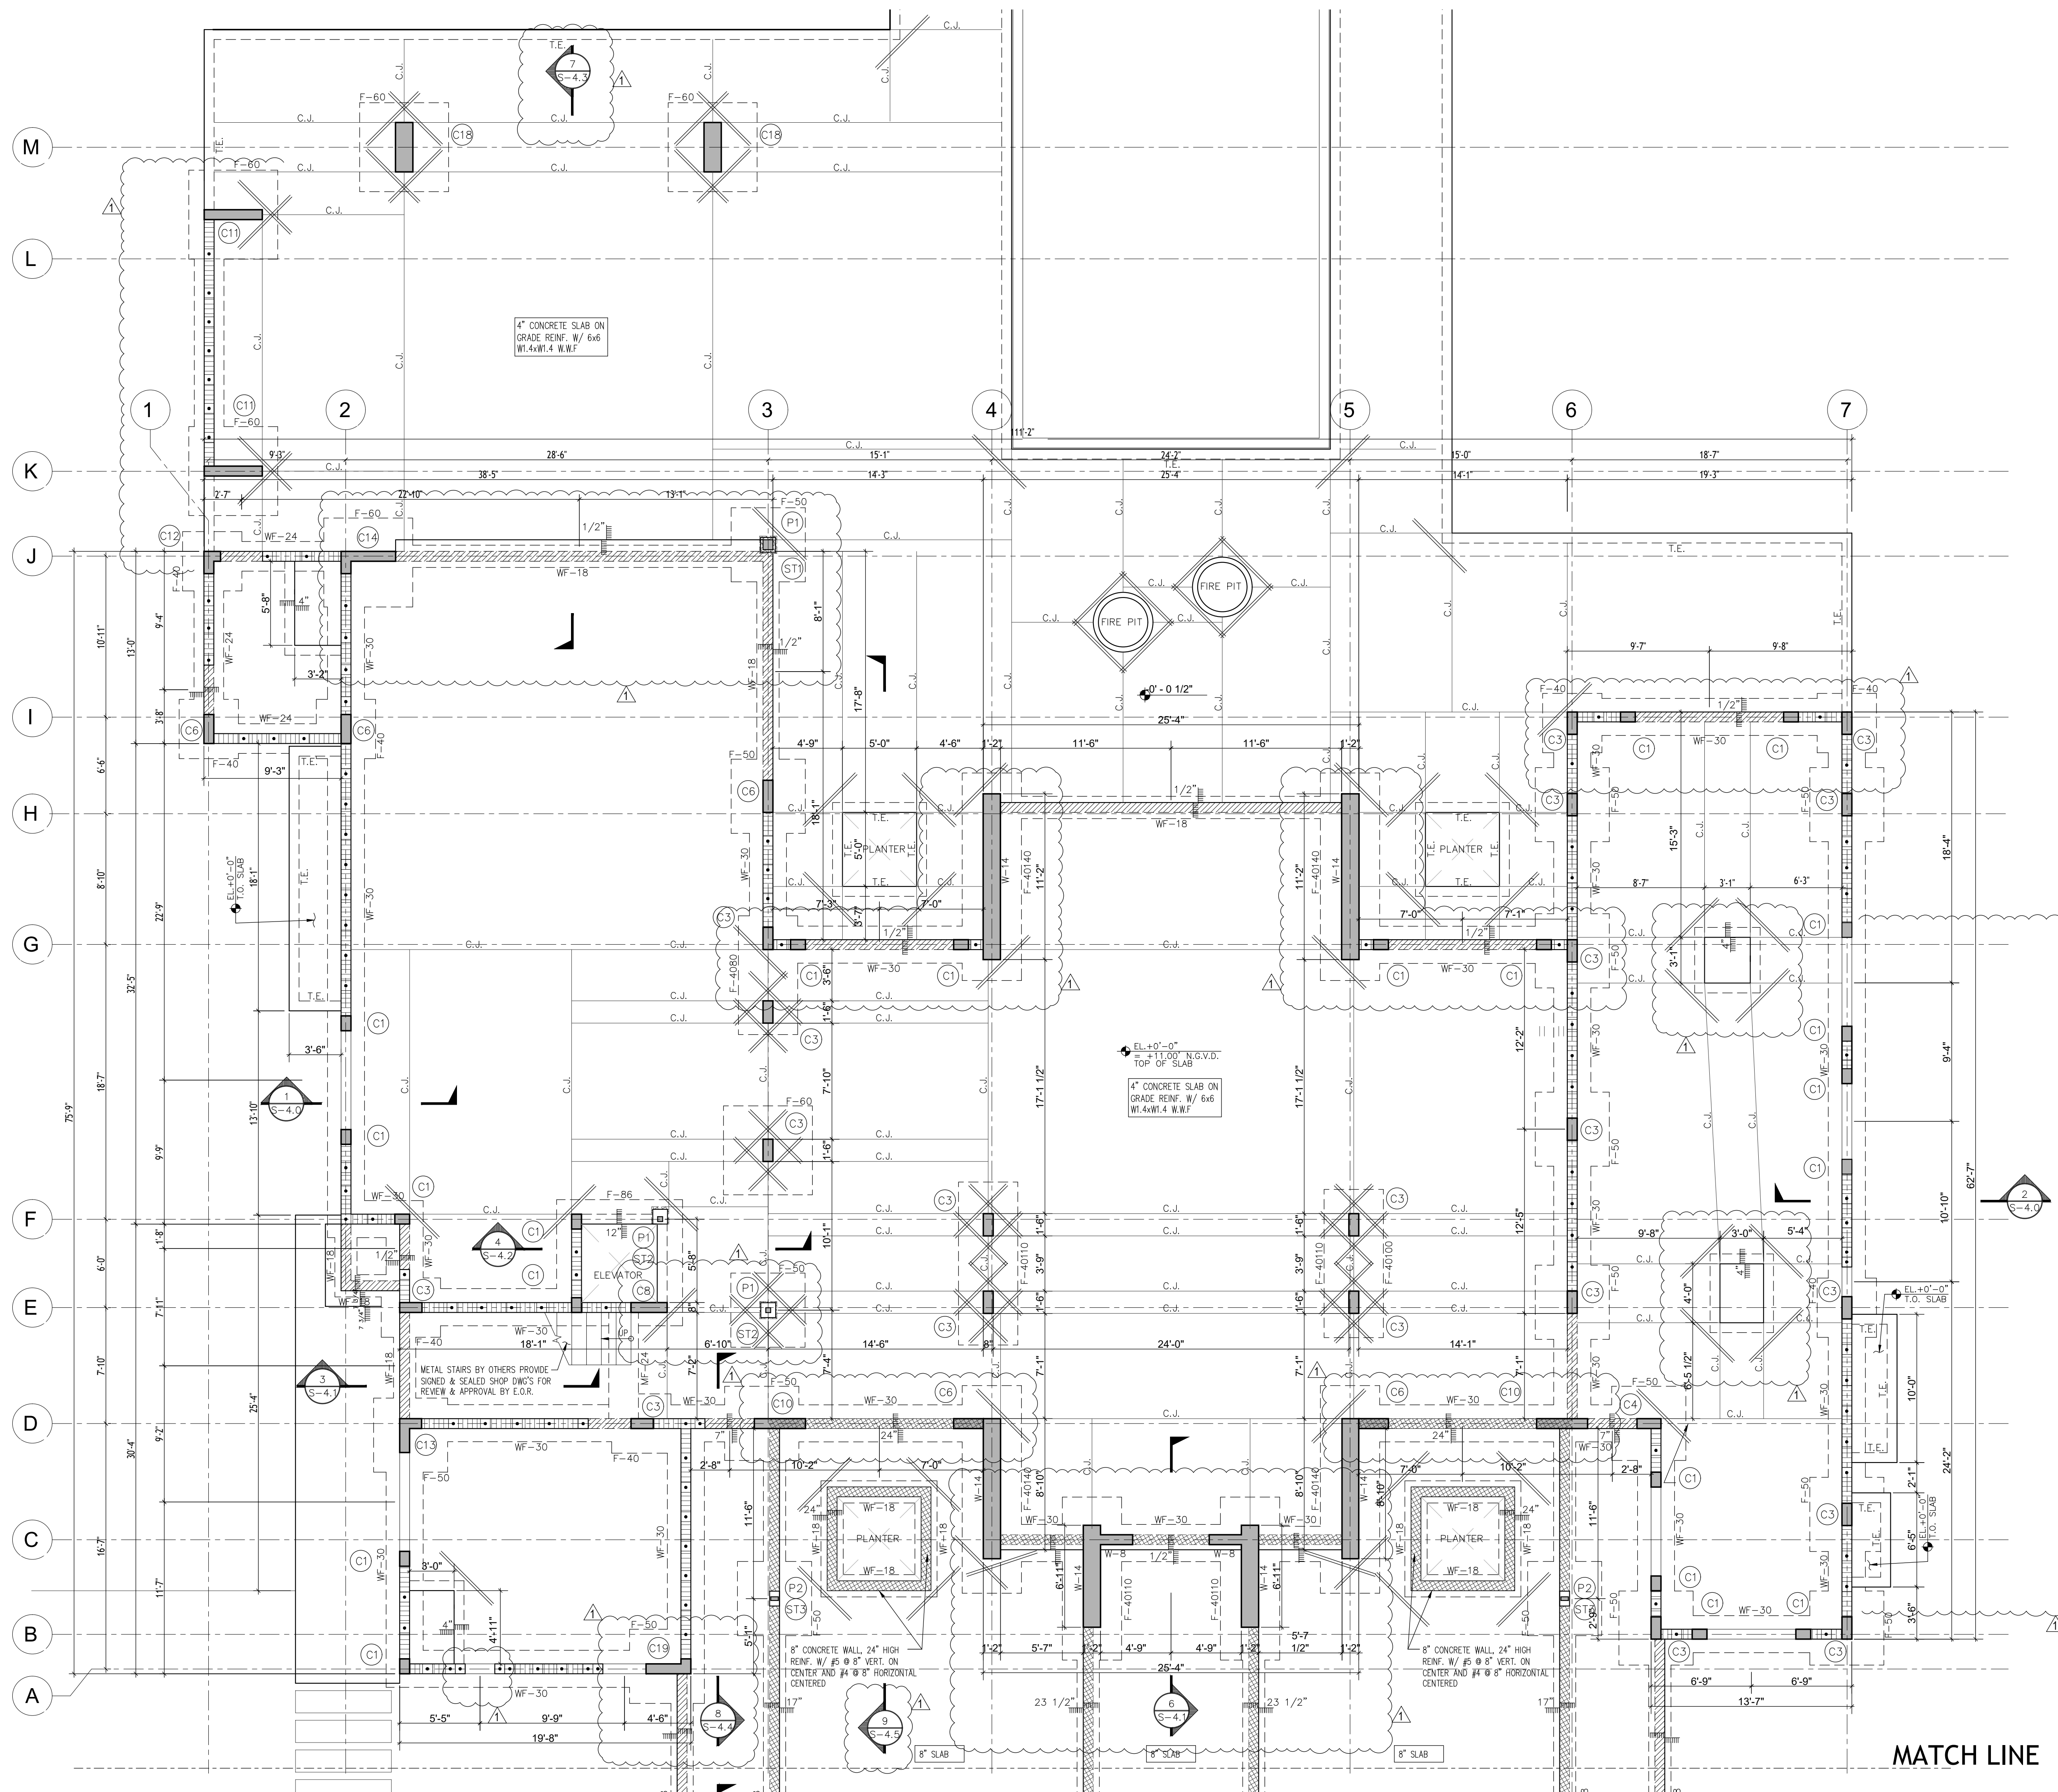

THIS DOCUMENT HAS BEEN DIGITALLY SIGNED
AND SEALED USING A DIGITAL SIGNATURE.
PRINTED COPIES OF THIS DOCUMENT ARE NOT
CONSIDERED SIGNED AND SEALED AND THE
AUTHENTICATION CODE MUST BE VERIFIED ON
ANY ELECTRONIC COPIES.

Digitally signed by Zvonimir
Belfranin
DN: c=US, o=Zvonimir
Belfranin,
dnQualifier=A01410D0000019
26C393A9E00006B45,
cn=Zvonimir Belfranin
Date: 2025.08.12 11:39:15
-04'00'

1 FOUNDATION & GROUND
FLOOR FRAMING PLAN MAIN HOUSE
3/16" = 1'-0"

Zvonimir T. Belfranin, P.E.
Consulting Structural Engineer
P.E. # 33074
4836 S.W. 74 CT., MIAMI, FLORIDA 33155
(305) 669-0255
BELFRANIN@AOL.COM

N
↑

MATCH LINE

6825 SW 132nd St,
Pinecrest, FL 33156.

SEAL

BALLI-TRAUTMAN ARCHITECTS LLC -AA2600296

GIORGIO LUIGI BALLI -AR13951
DAVID SCOTT TRAUTMAN -AR15045

REVISIONS

[illegible]

Design Development

VOID

JOB NUMBER: HERRERA

CHECKED BY: GB

ISSUE DATE: 04/01/2025

SCALE: AS NOTED


SHEET TITLE

FOUNDATION & GROUND FLOOR FRAMING PLAN MAIN HOUSE

SHEET NUMBER

S-1.0

COPYRIGHT BALLI-TRAUTMAN ARCHITECTS,
LLC
1533 SUNSET DRIVE SUITE 101, CORAL GABLES
FL 33143

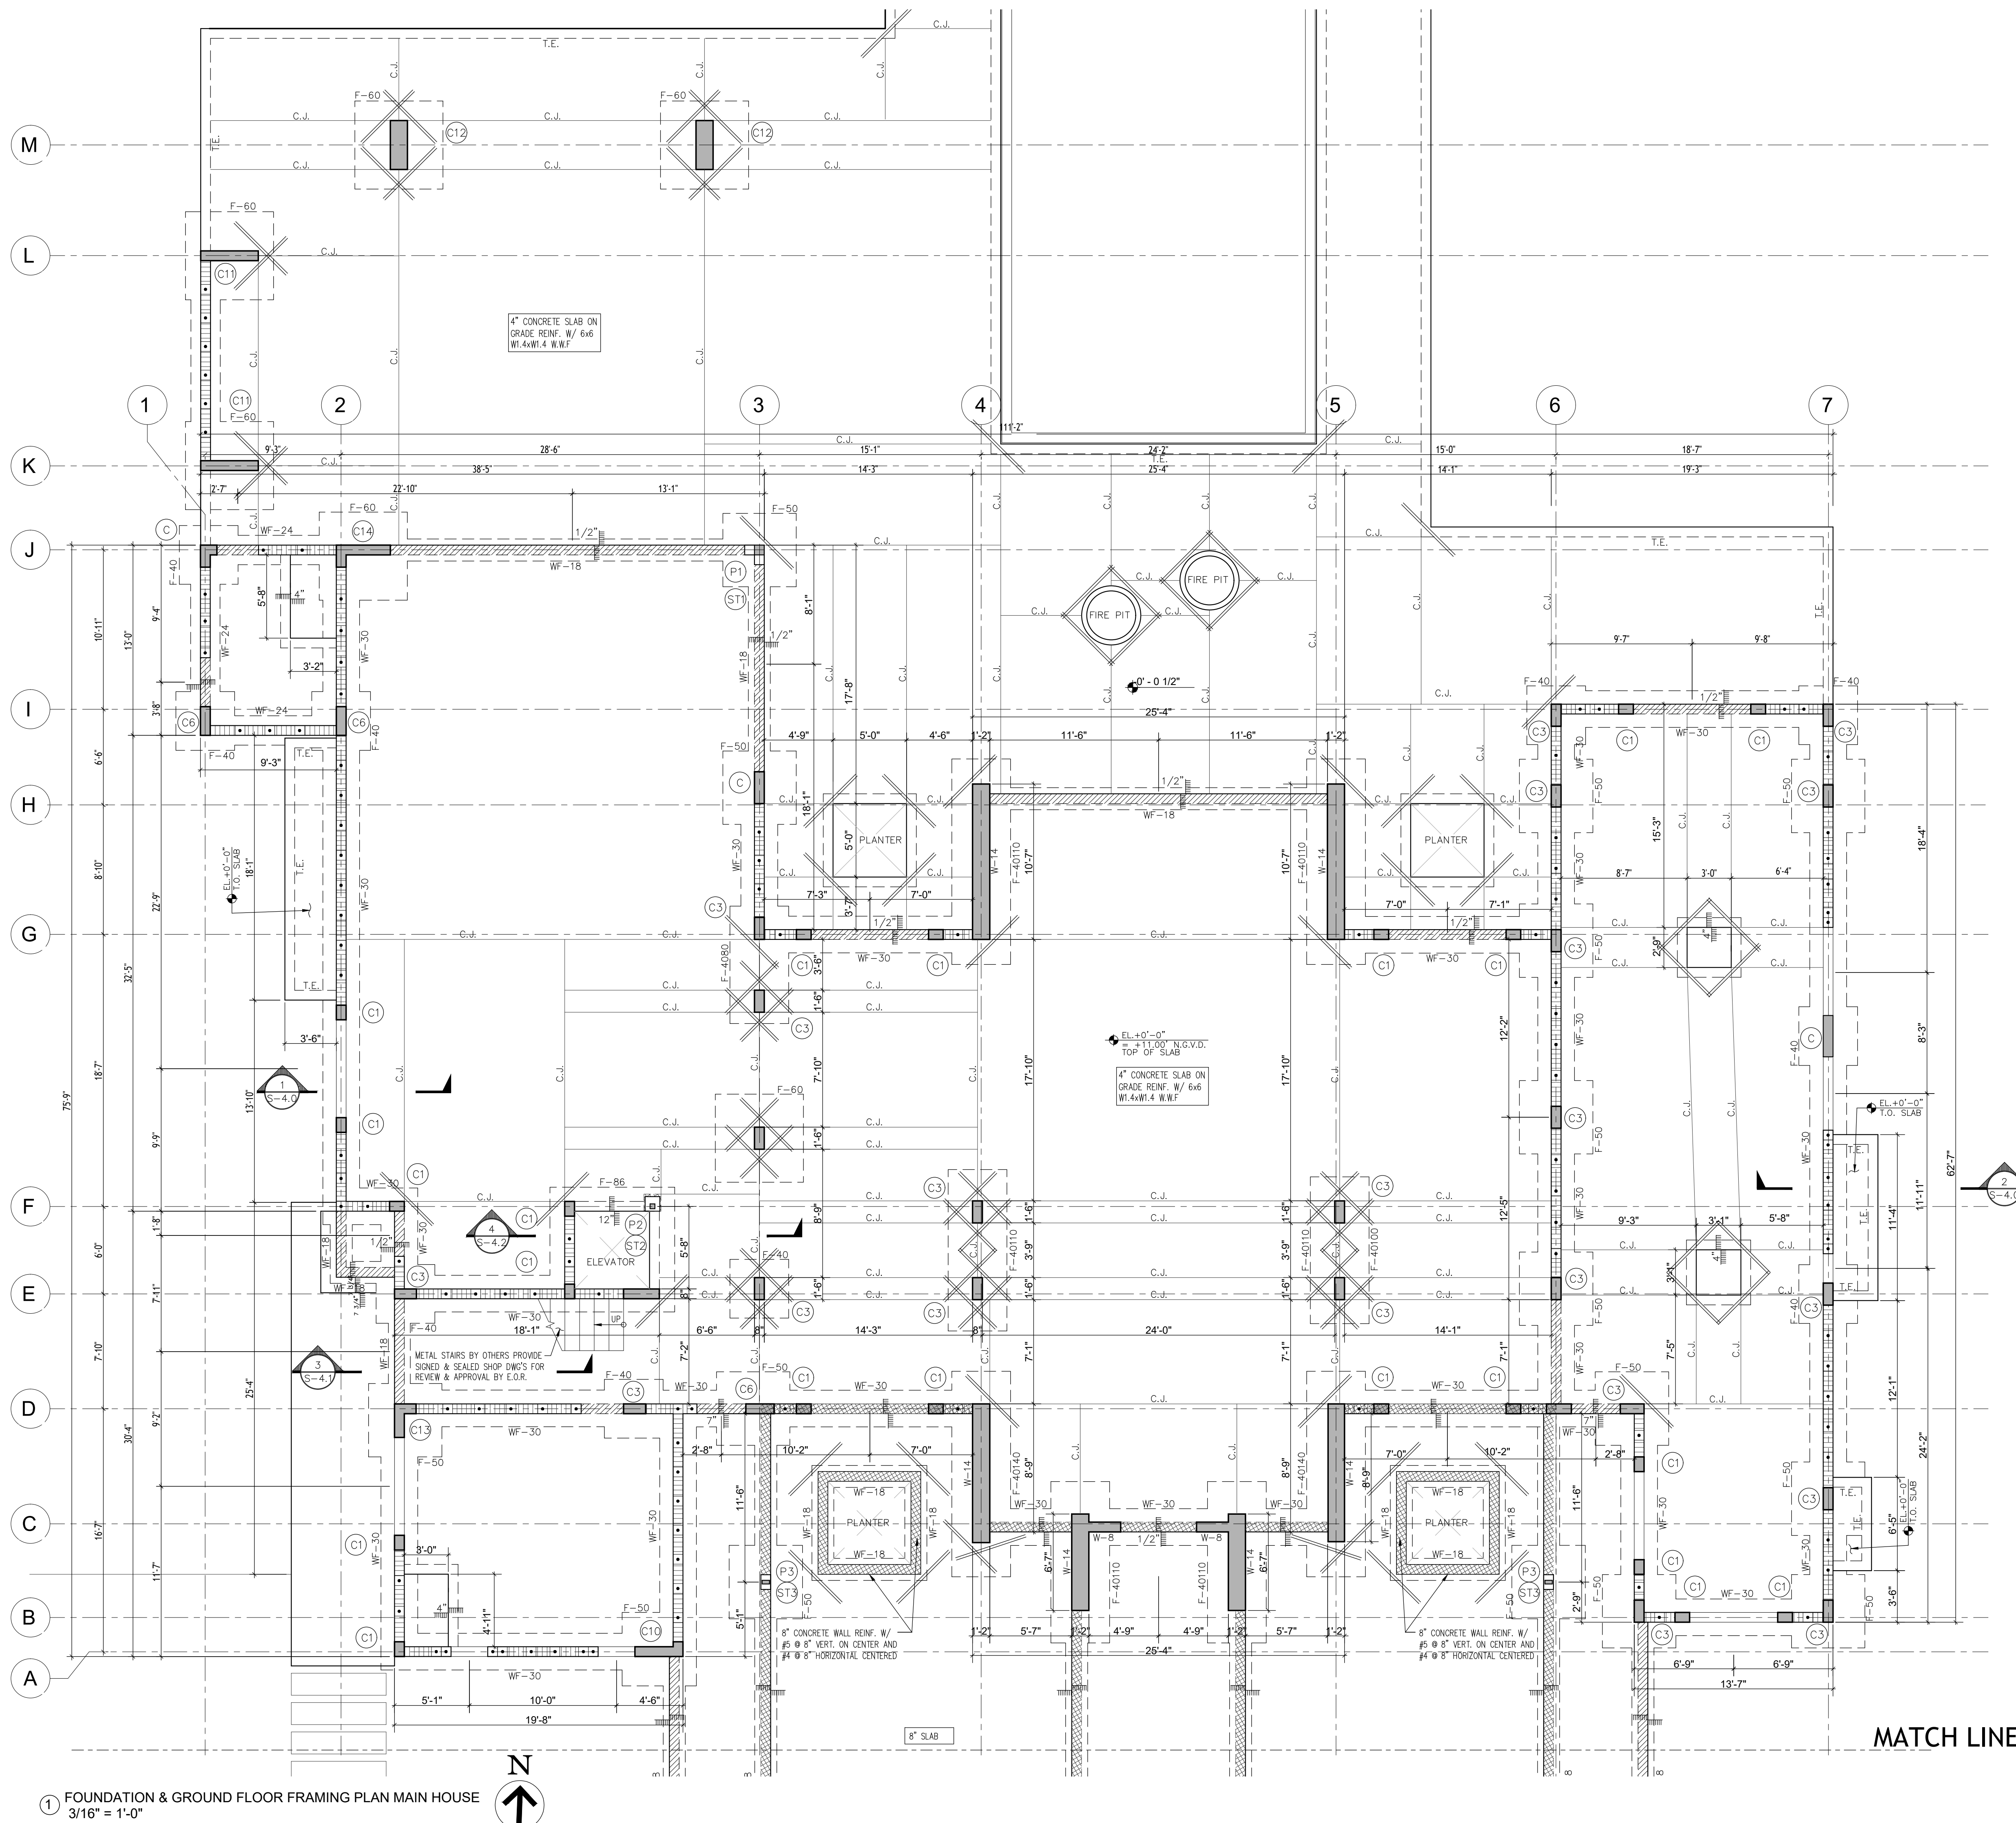

6825 SW 132nd St,
Pinecrest, FL 33156.

BALLI-TRAUTMAN ARCHITECTS LLC -AA26002968

GIORGIO LUIGI BALLI	-AR13951
DAVID SCOTT TRAUTMAN	-AR15045

[illegible]

JOB NUMBER:	HERRERA
CHECKED BY:	GB
ISSUE DATE:	04/01/2025
SCALE:	AS NOTED


SHEET TITLE

SHEET NUMBER

S-1.1

Zvonimir T. Belfranin, P.E.
Consulting Structural Engineer
P.E. # 33074
4836 S.W. 74 CT., MIAMI, FLORIDA 33155
(305) 669-0255
BELFRANIN@AOL.COM

COPYRIGHT BALLI-TRAUTMAN ARCHITECTS,
LLC
1533 SUNSET DRIVE SUITE 101, CORAL GABLES,
FL 33143

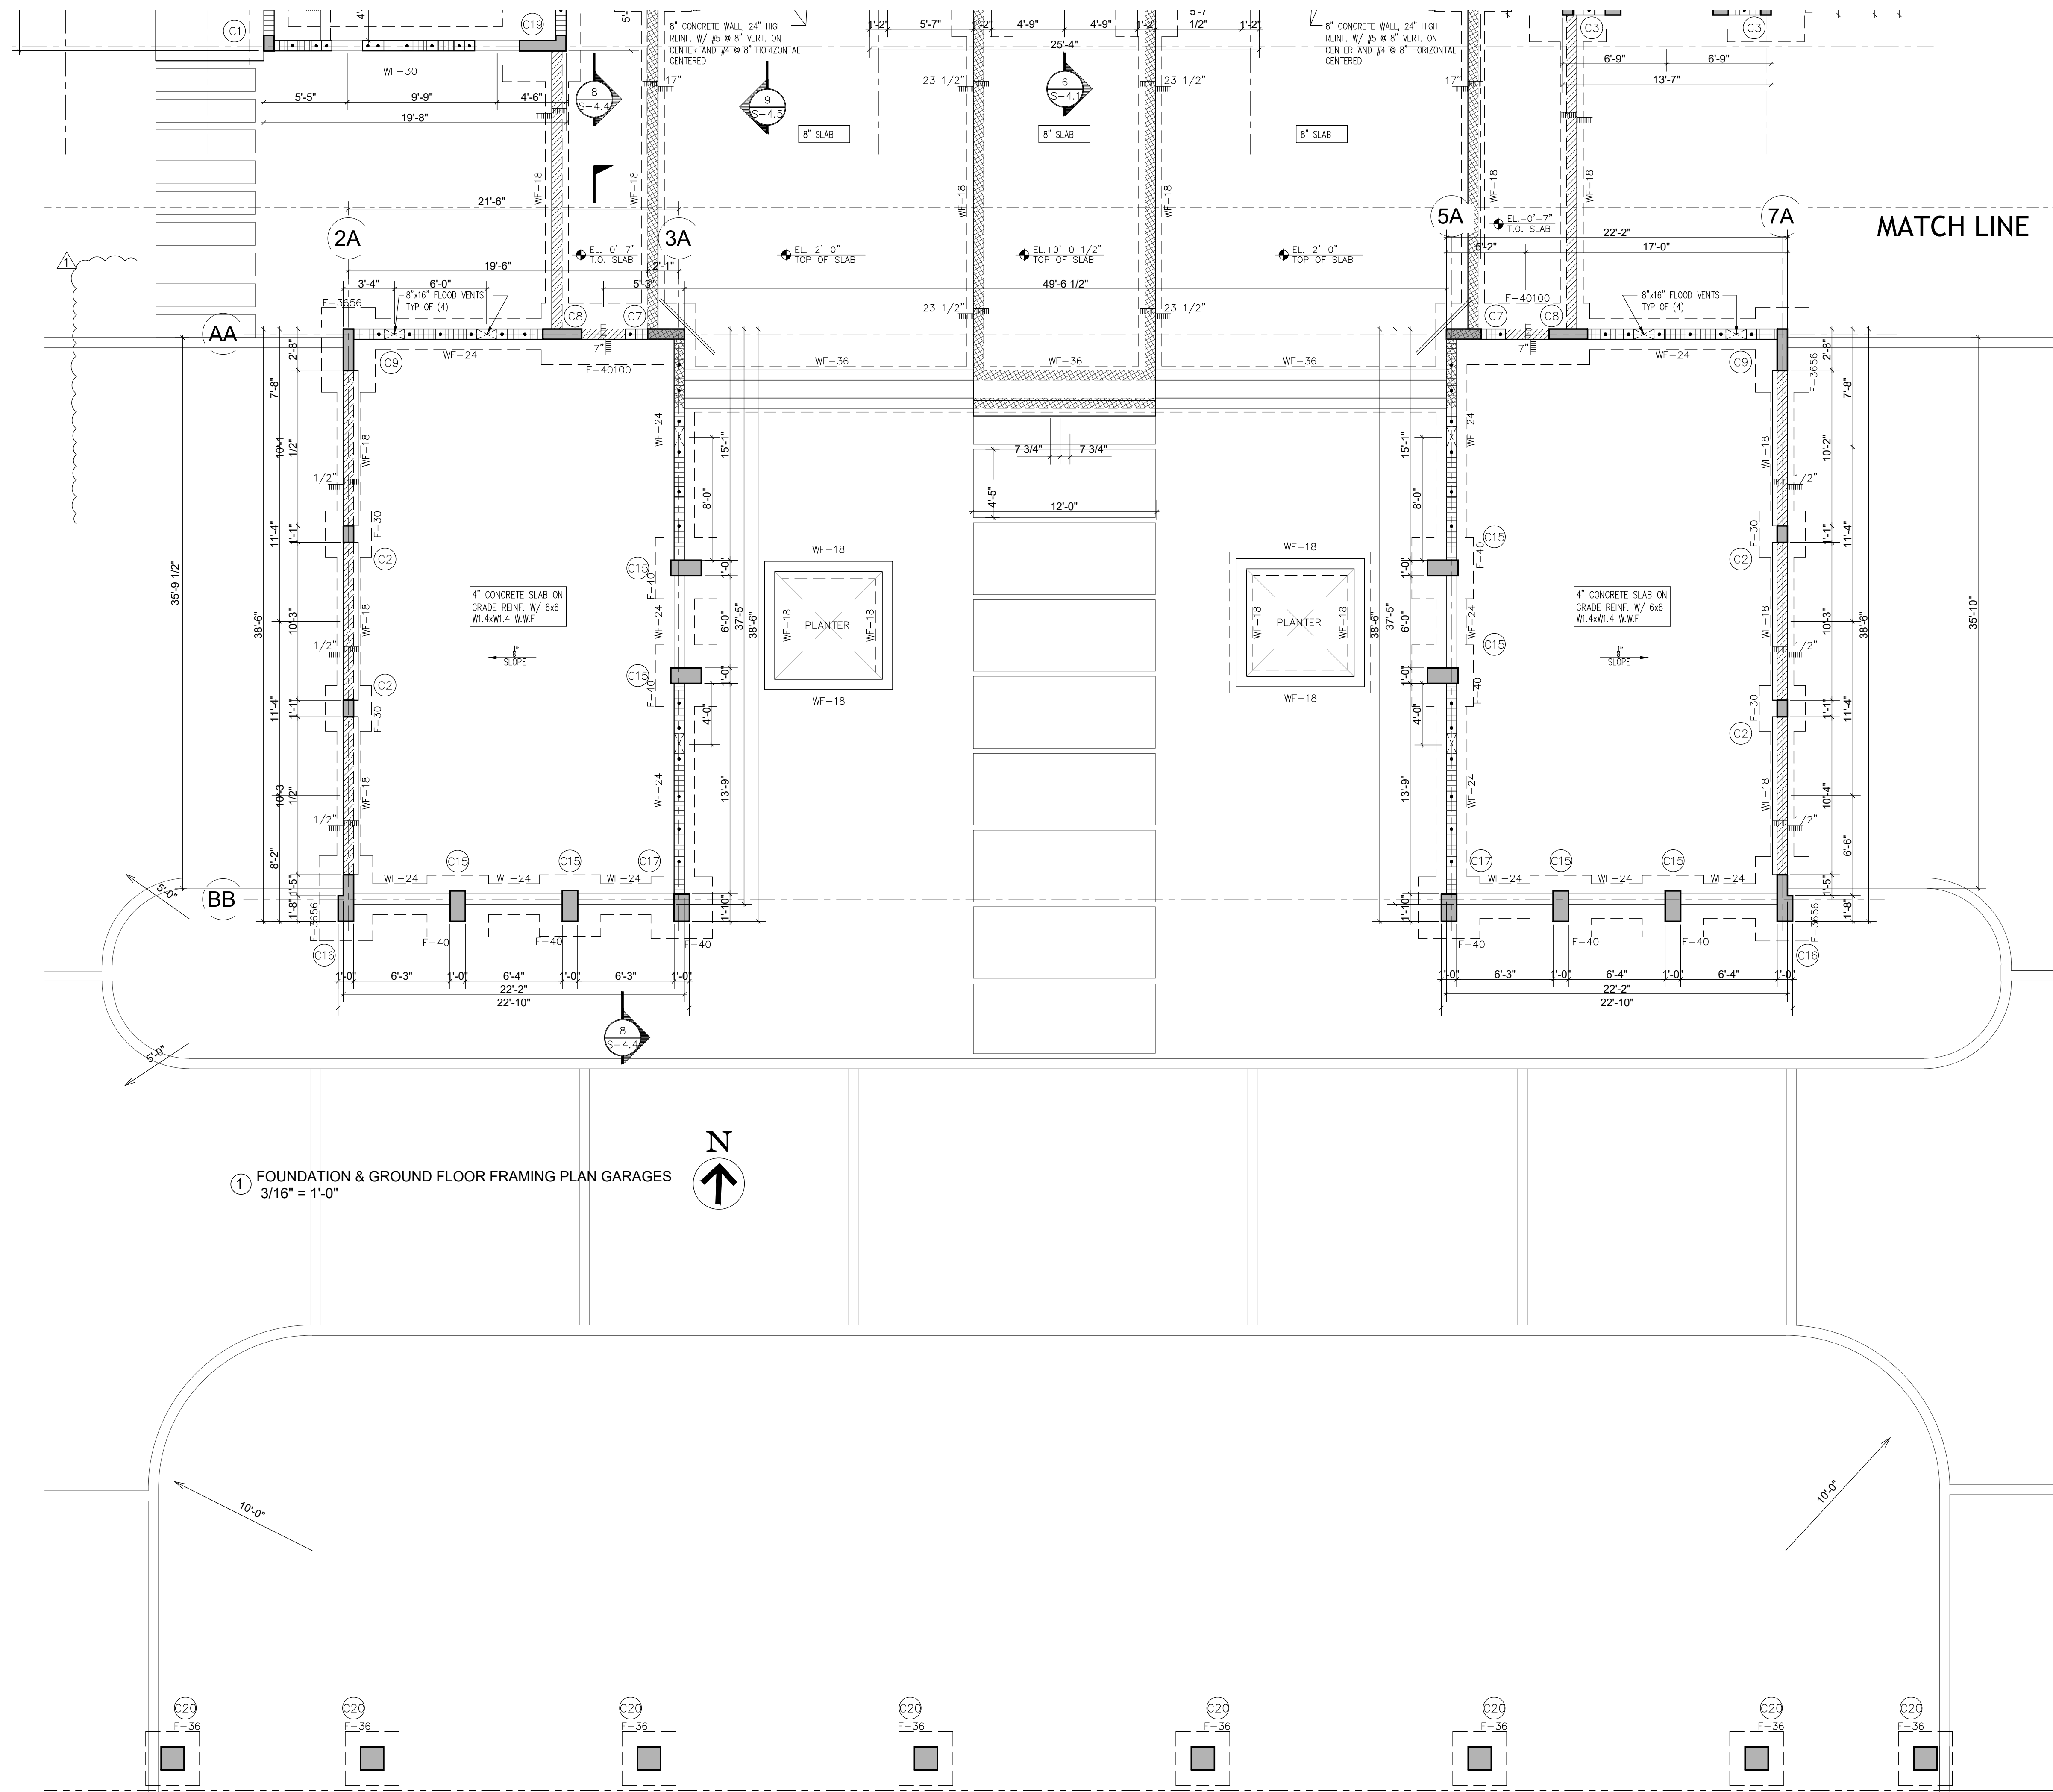

6825 SW 132nd St,
Pinecrest, FL 33156.

SEAL

BALLI-TRAUTMAN ARCHITECTS LLC -AA2600296

GIORGIO LUIGI BALLI -AR13951
DAVID SCOTT TRAUTMAN -AR15045

REVISIONS

[illegible]

Design Development

VOID



JOB NUMBER:	HERRERA
CHECKED BY:	GB
ISSUE DATE:	04/01/2025
SCALE:	AS NOTED

SHEET TITLE


FOUNDATION &
GROUND FLOOR
FRAMING
GARAGES

SHEET NUMBER



S-1.1

Zvonimir T. Belfranin, P.E.
Consulting Structural Engineer
P.E. # 33074
4836 S.W. 74 CT., MIAMI, FLORIDA 33155
(305) 669-0255
BELFRANIN@AOL.COM

COPYRIGHT BALLI-TRAUTMAN ARCHITECTS,
LLC
1533 SUNSET DRIVE SUITE 101, CORAL GABLES
FL 33143

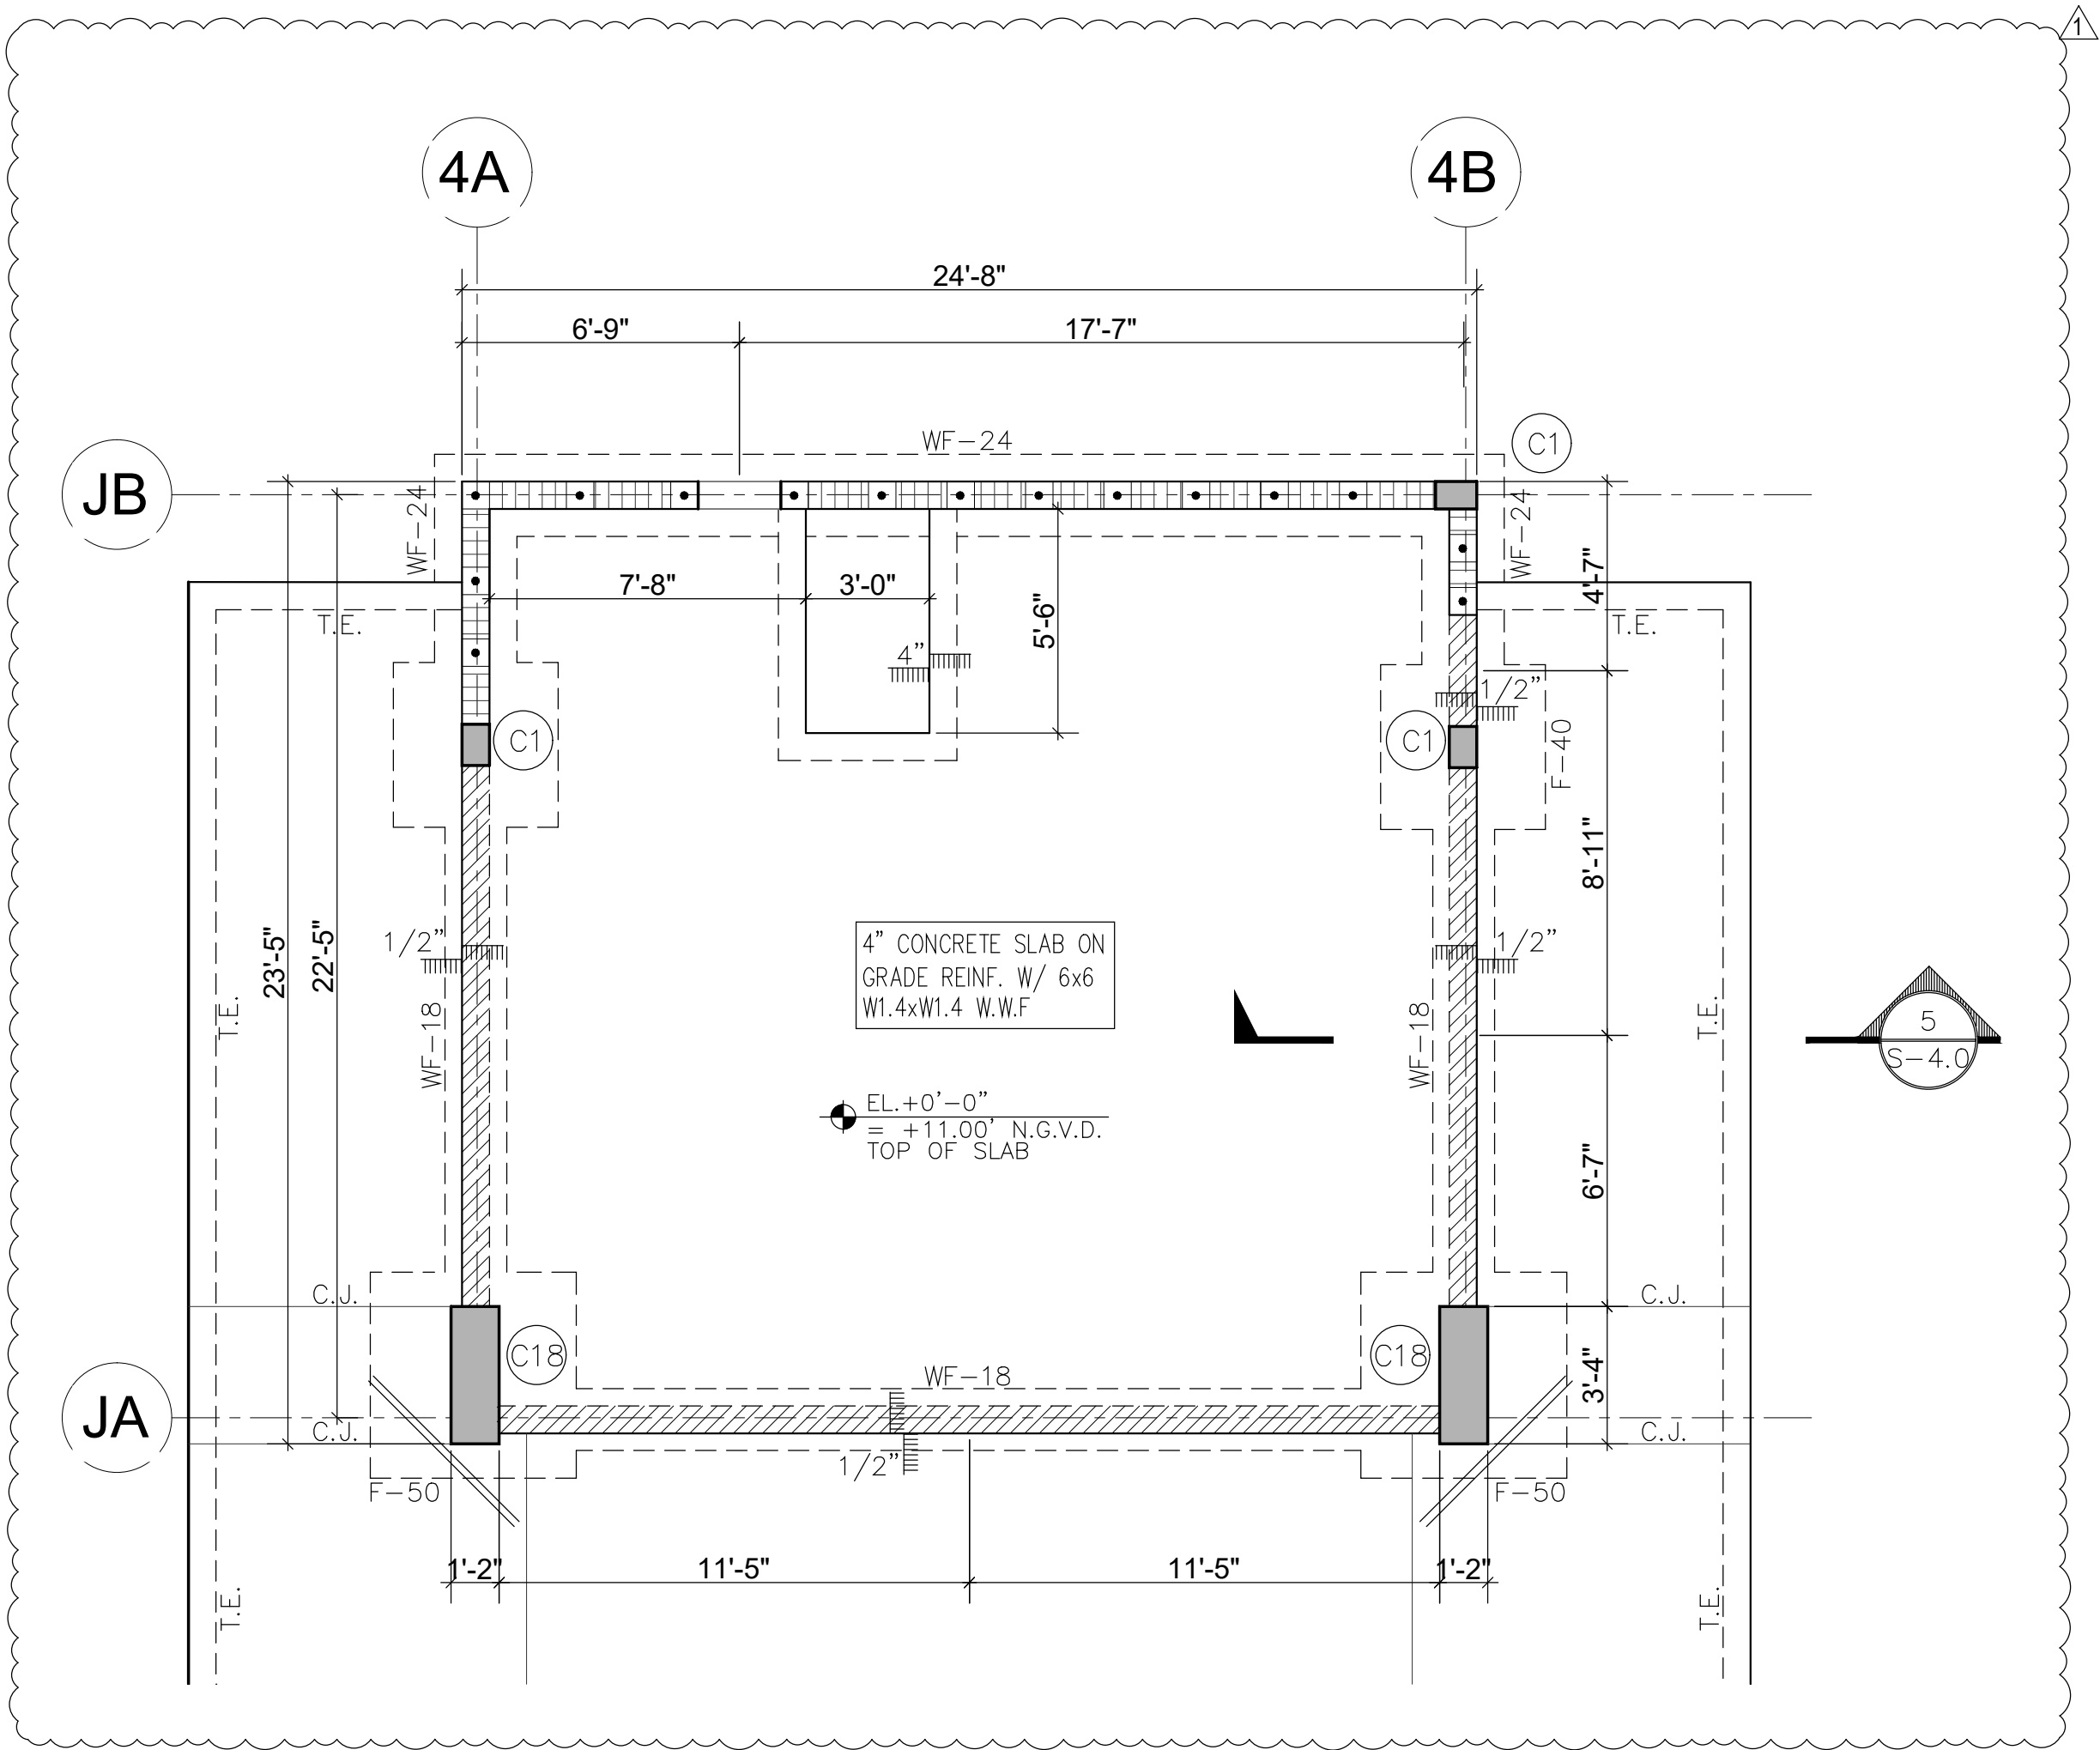

COPYRIGHT BALLI-TRAUTMAN ARCHITECTS,
LLC
1533 SUNSET DRIVE SUITE 101, CORAL GABLES
FL 33143
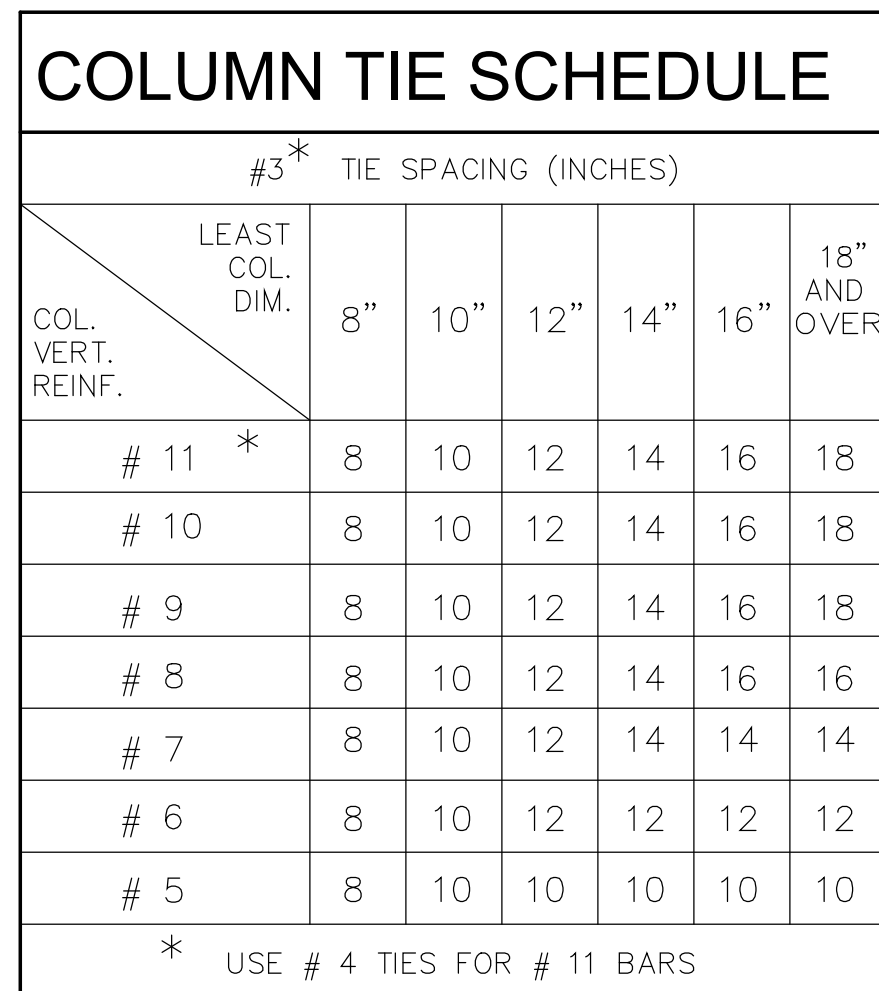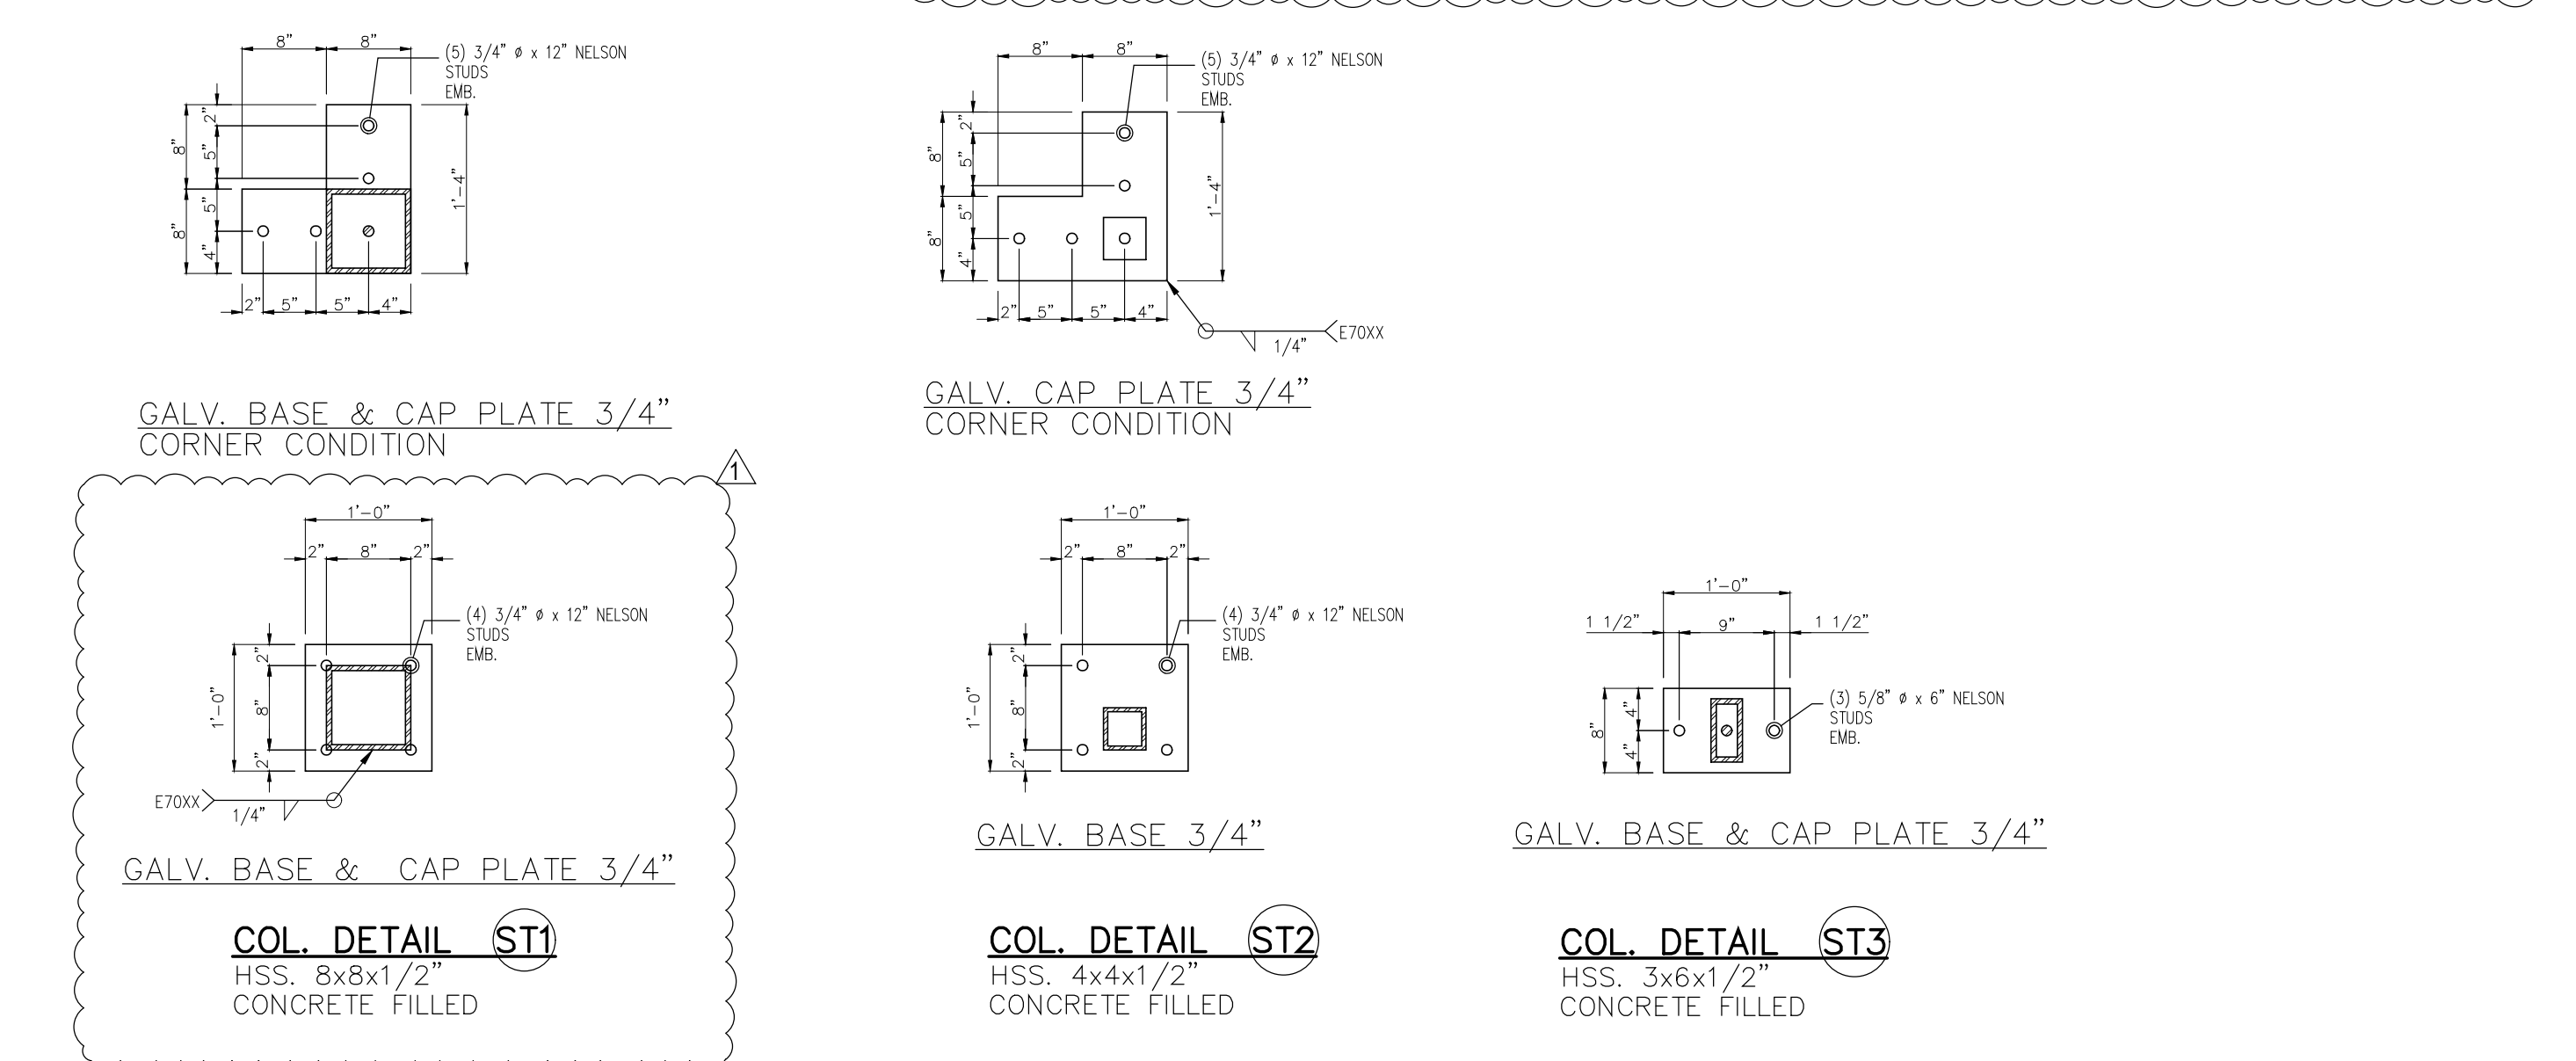
$$3/4'' = 1$$


Zvonimir T. Belfranin, P.E.
Consulting Structural Engineer
P.E. # 33074
4836 S.W. 74 CT., MIAMI, FLORIDA 33155
(305) 669-0255
BELFRANIN@AOL.COM

6825 SW 132nd St,
Pinecrest, FL 33156.

SEAL

BALLI-TRAUTMAN ARCHITECTS LLC -AA26002968

GIORGIO LUIGI BALLI	-AR13951
DAVID SCOTT TRAUTMAN	-AR15045

REVISIONS

[illegible]

PERMIT SET



JOB NUMBER:	HERRERA
CHECKED BY:	GB
ISSUE DATE:	04/01/2025
SCALE:	AS NOTED


SHEET TITLE

COLUMN DETAILS & SCHEDULES REINFORCING

SHEET NUMBER

S-1.3

COPYRIGHT BALLI-TRAUTMAN ARCHITECTS,
LLC
1533 SUNSET DRIVE SUITE 101, CORAL GABLES,
FL 33143
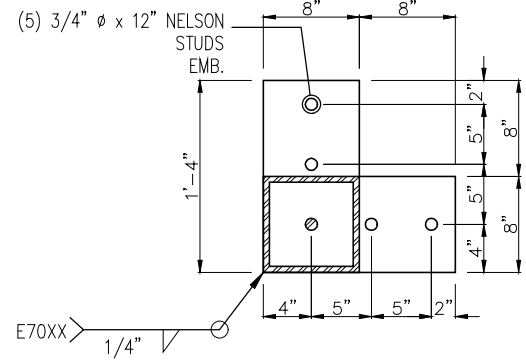
$$\overline{3/4''} = 1$$
[illegible]

(4) 3/4" ϕ x 12" NELSON STUDS EMB.


COL. DETAIL ST3

8 #7 VERT.
(2) #3  TIES @ 8" O.C.



BAR SIZE	MIN. DOWEL EMBEDMENT (W/ STD. 90° HOOK)	COL. REBAR SPICES (MIN.)	TENSION REBAR SPLICES (MIN.)		
			$f_c' = 5000 \text{ PSI}$		
# 4	12"	18"	24"		
# 5	14"	22"	30"		
# 6	16"	28"	36"		
# 7	20"	32"	42"		
# 8	24"	36"	48"		
# 9	28"	40"	54"		
# 10	32"	46"	60"		

COPYRIGHT BALLI-TRAUTMAN ARCHITECTS,
LLC
1533 SUNSET DRIVE SUITE 101, CORAL GABLES
FL 33143

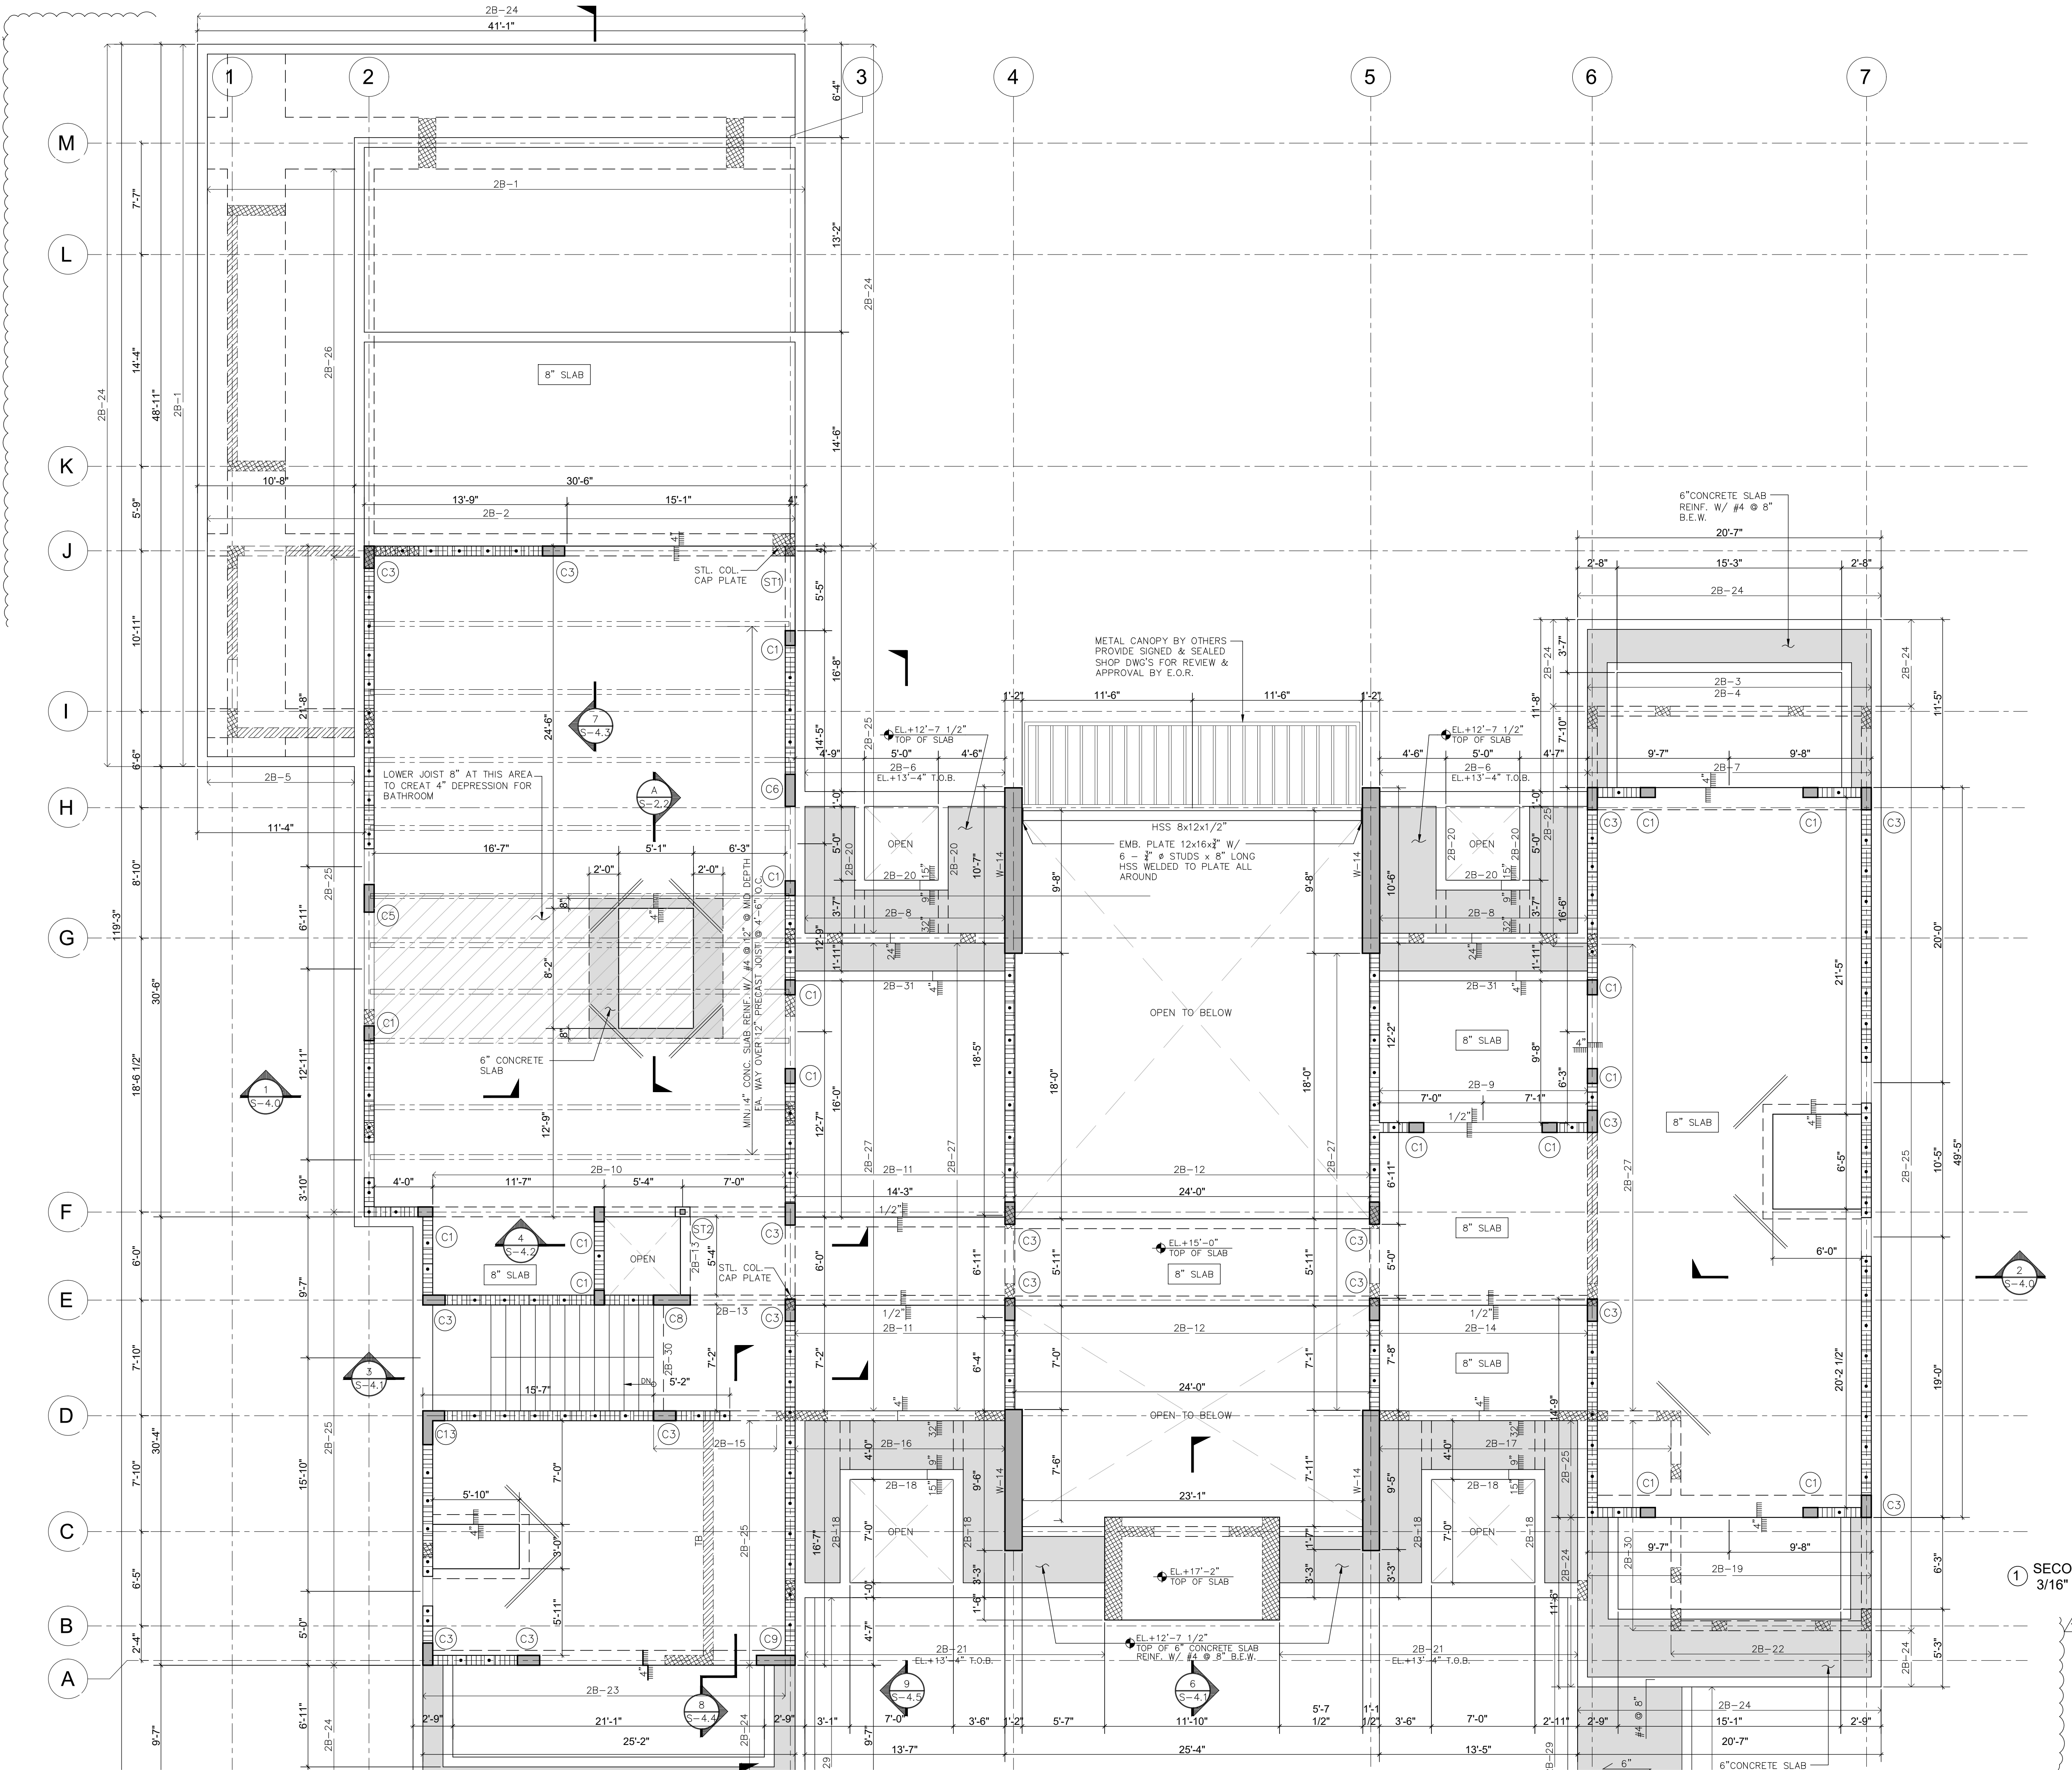

HERRERA
RESIDENCE

6825 SW 132nd St,
Pinecrest, FL 33156.

SEAL

BALLI-TRAUTMAN ARCHITECTS LLC -AA26002968

GIORGIO LUIGI BALLI -AR13951
DAVID SCOTT TRAUTMAN -AR15045

REVISIONS

NO.	DESC	DATE
1	CITY REV 1	08/11/25

PERMIT SET



JOB NUMBER: HERRERA
CHECKED BY: GB
ISSUE DATE: 04/01/2025
SCALE: AS NOTED

SHEET TITLE

SECOND FLOOR
FRAMING PLAN
MAIN HOUSE

SHEET NUMBER

S-2.0

Zvonimir T. Belfranin, P.E.
Consulting Structural Engineer
P.E. # 33074
4836 S.W. 74 CT, MIAMI, FLORIDA 33155
(305) 669-0255
BELFRANIN@AOL.COM

COPYRIGHT BALLI-TRAUTMAN ARCHITECTS,
LLC
1533 SUNSET DRIVE SUITE 101, CORAL GABLES,
FL 33143

6825 SW 132nd St,
Pinecrest, FL 33156.

SEAL

BALLI-TRAUTMAN ARCHITECTS LLC -AA2600296

GIORGIO LUIGI BALLI	-AR13951
DAVID SCOTT TRAUTMAN	-AR15045

REVISIONS

[illegible]

Design Development

VOID



JOB NUMBER:	HERRERA
CHECKED BY:	GB
ISSUE DATE:	04/01/2025
SCALE:	AS NOTED


SHEET TITLE

SECOND FLOOR FRAMING PLAN MAIN HOUSE

SHEET NUMBER

S-2.0

COPYRIGHT BALLI-TRAUTMAN ARCHITECTS,
LLC
1533 SUNSET DRIVE SUITE 101, CORAL GABLES
FL 33143

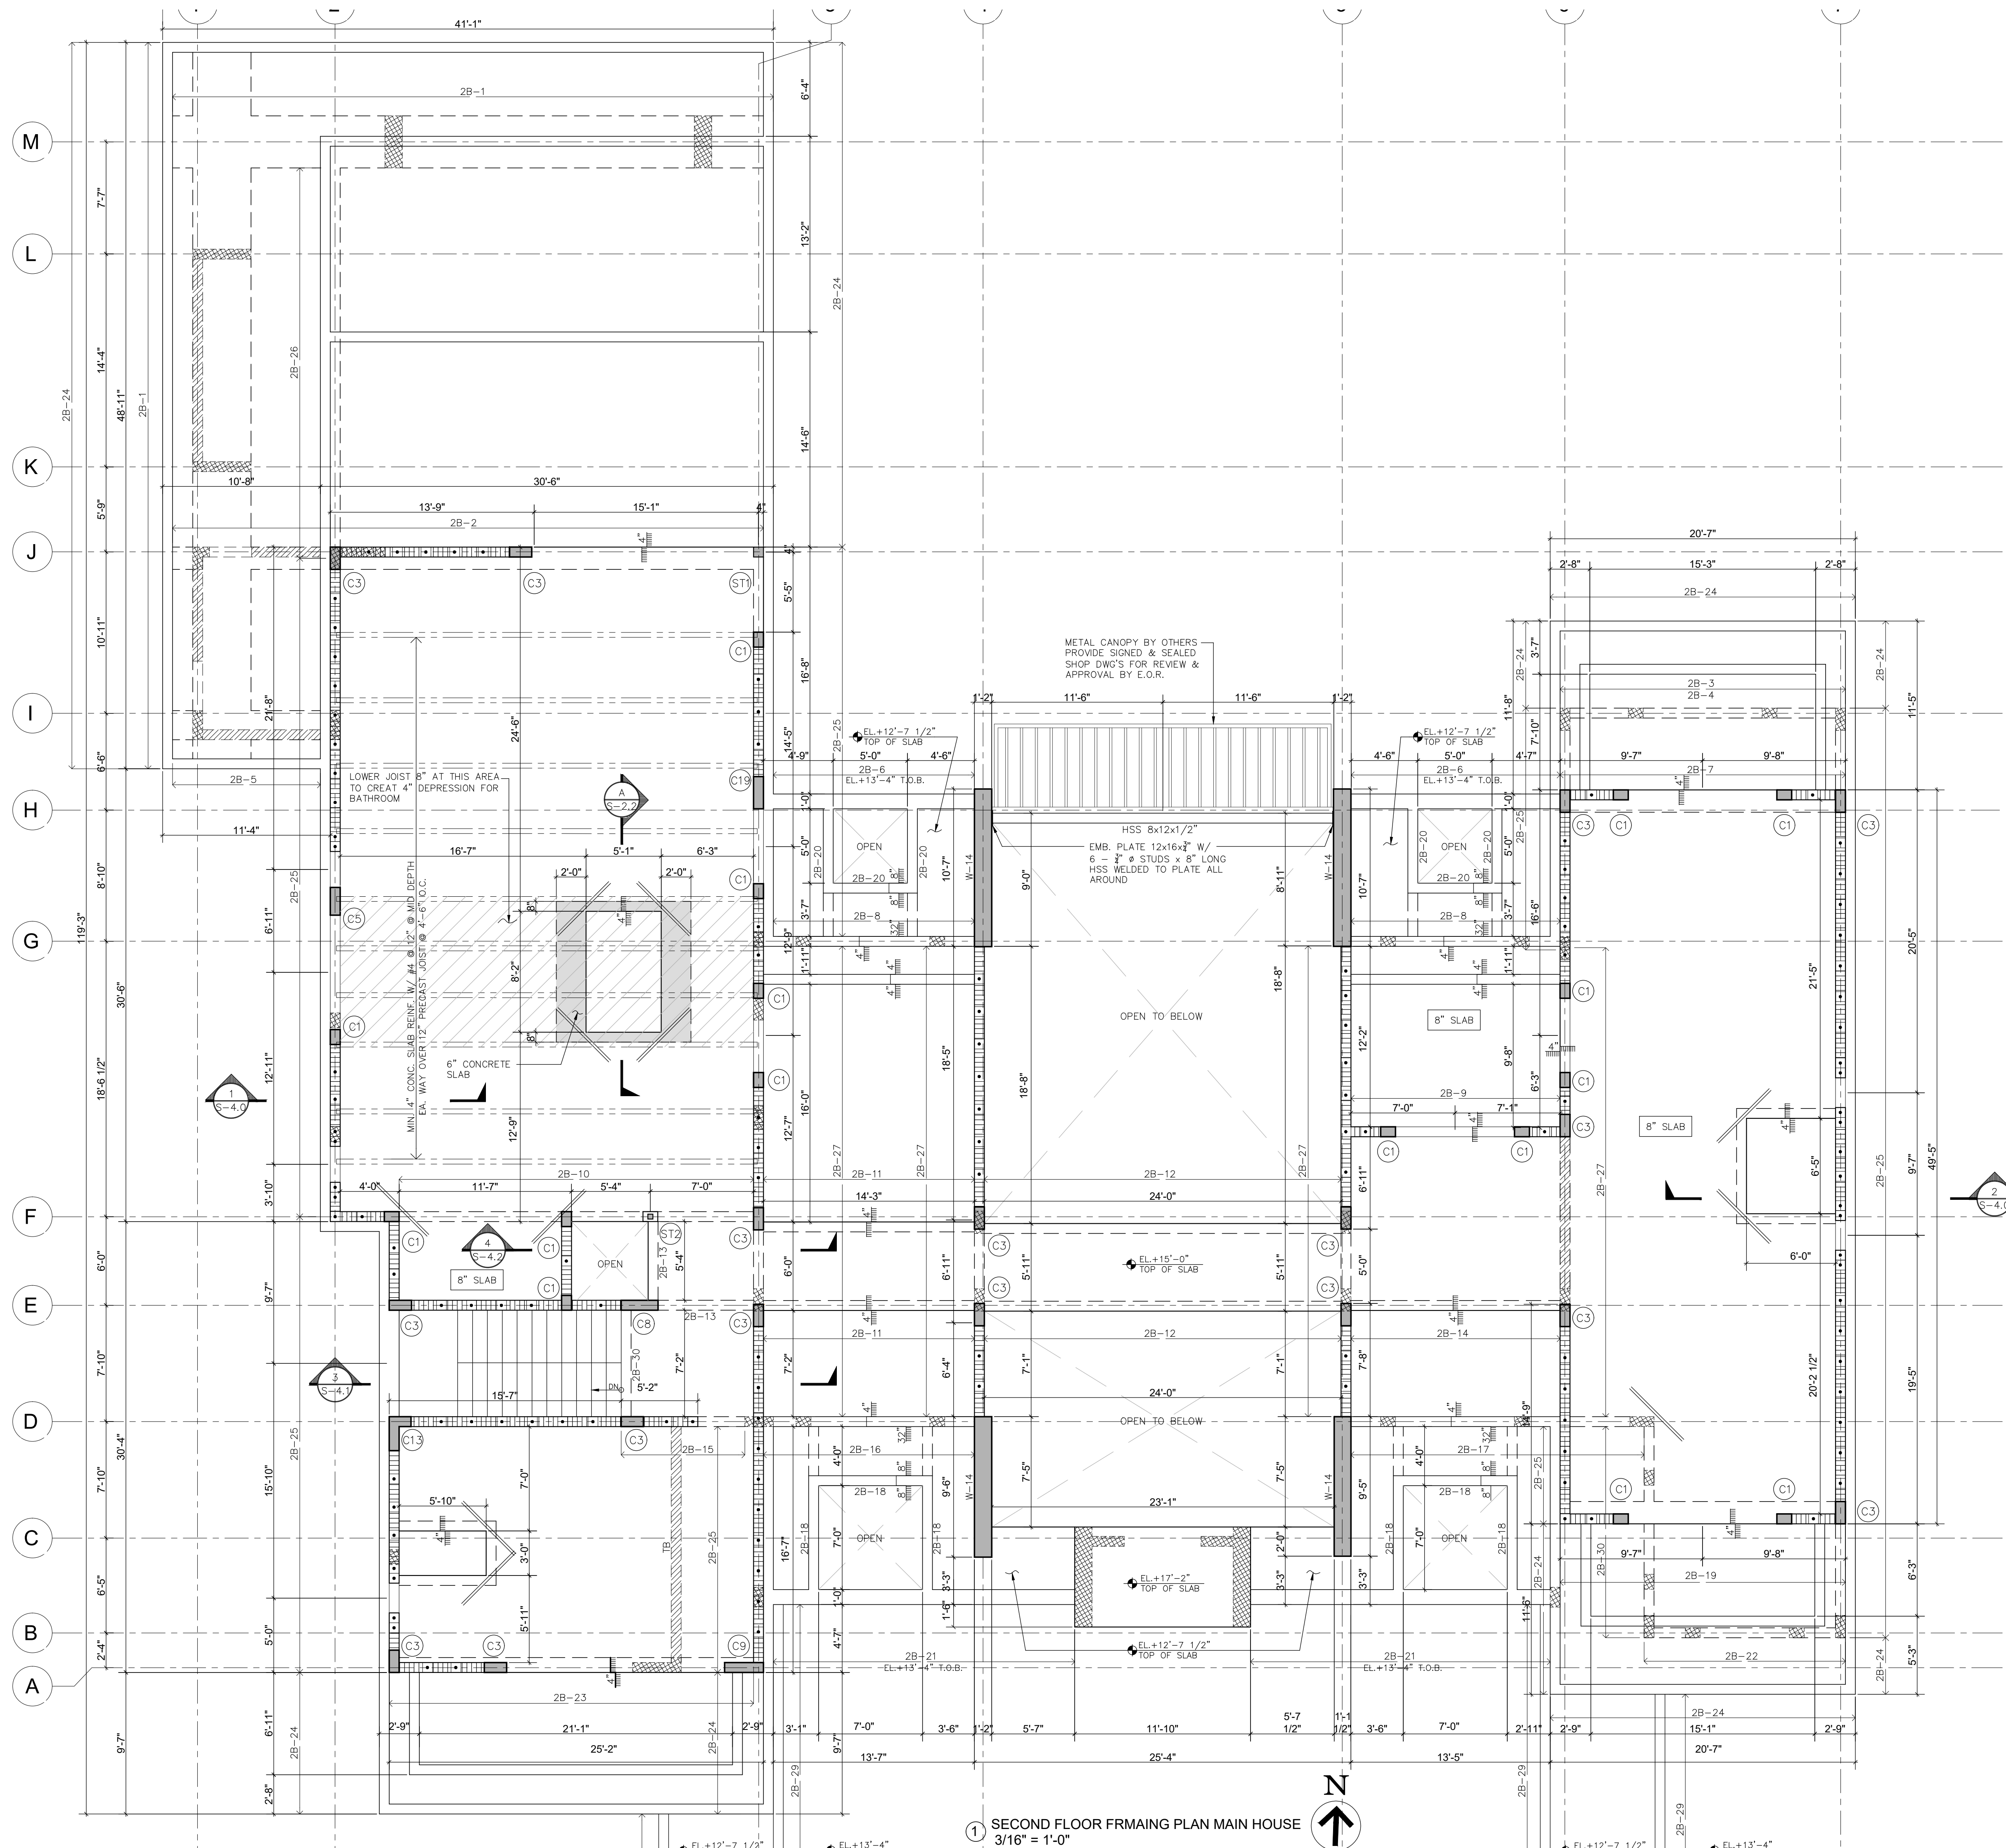

6825 SW 132nd St,
Pinecrest, FL 33156.

SEAL

BALLI-TRAUTMAN ARCHITECTS LLC -AA2600296

GIORGIO LUIGI BALLI -AR13951
DAVID SCOTT TRAUTMAN -AR15045

REVISIONS

[illegible]

VOID



JOB NUMBER:	HERRERA
CHECKED BY:	GB
ISSUE DATE:	04/01/2025
SCALE:	AS NOTED

SHEET TITLE


GARAGE & POOL CABANA ROOF FRAMING PLAN

SHEET NUMBER



S-2.1

Zvonimir T. Belfranin, P.E.
Consulting Structural Engineer
P.E. # 33074
4836 S.W. 74 CT., MIAMI, FLORIDA 33155
(305) 669-0255
BELFRANIN@AOL.COM

COPYRIGHT BALLI-TRAUTMAN ARCHITECTS,
LLC
1533 SUNSET DRIVE SUITE 101, CORAL GABLES
FL 33143

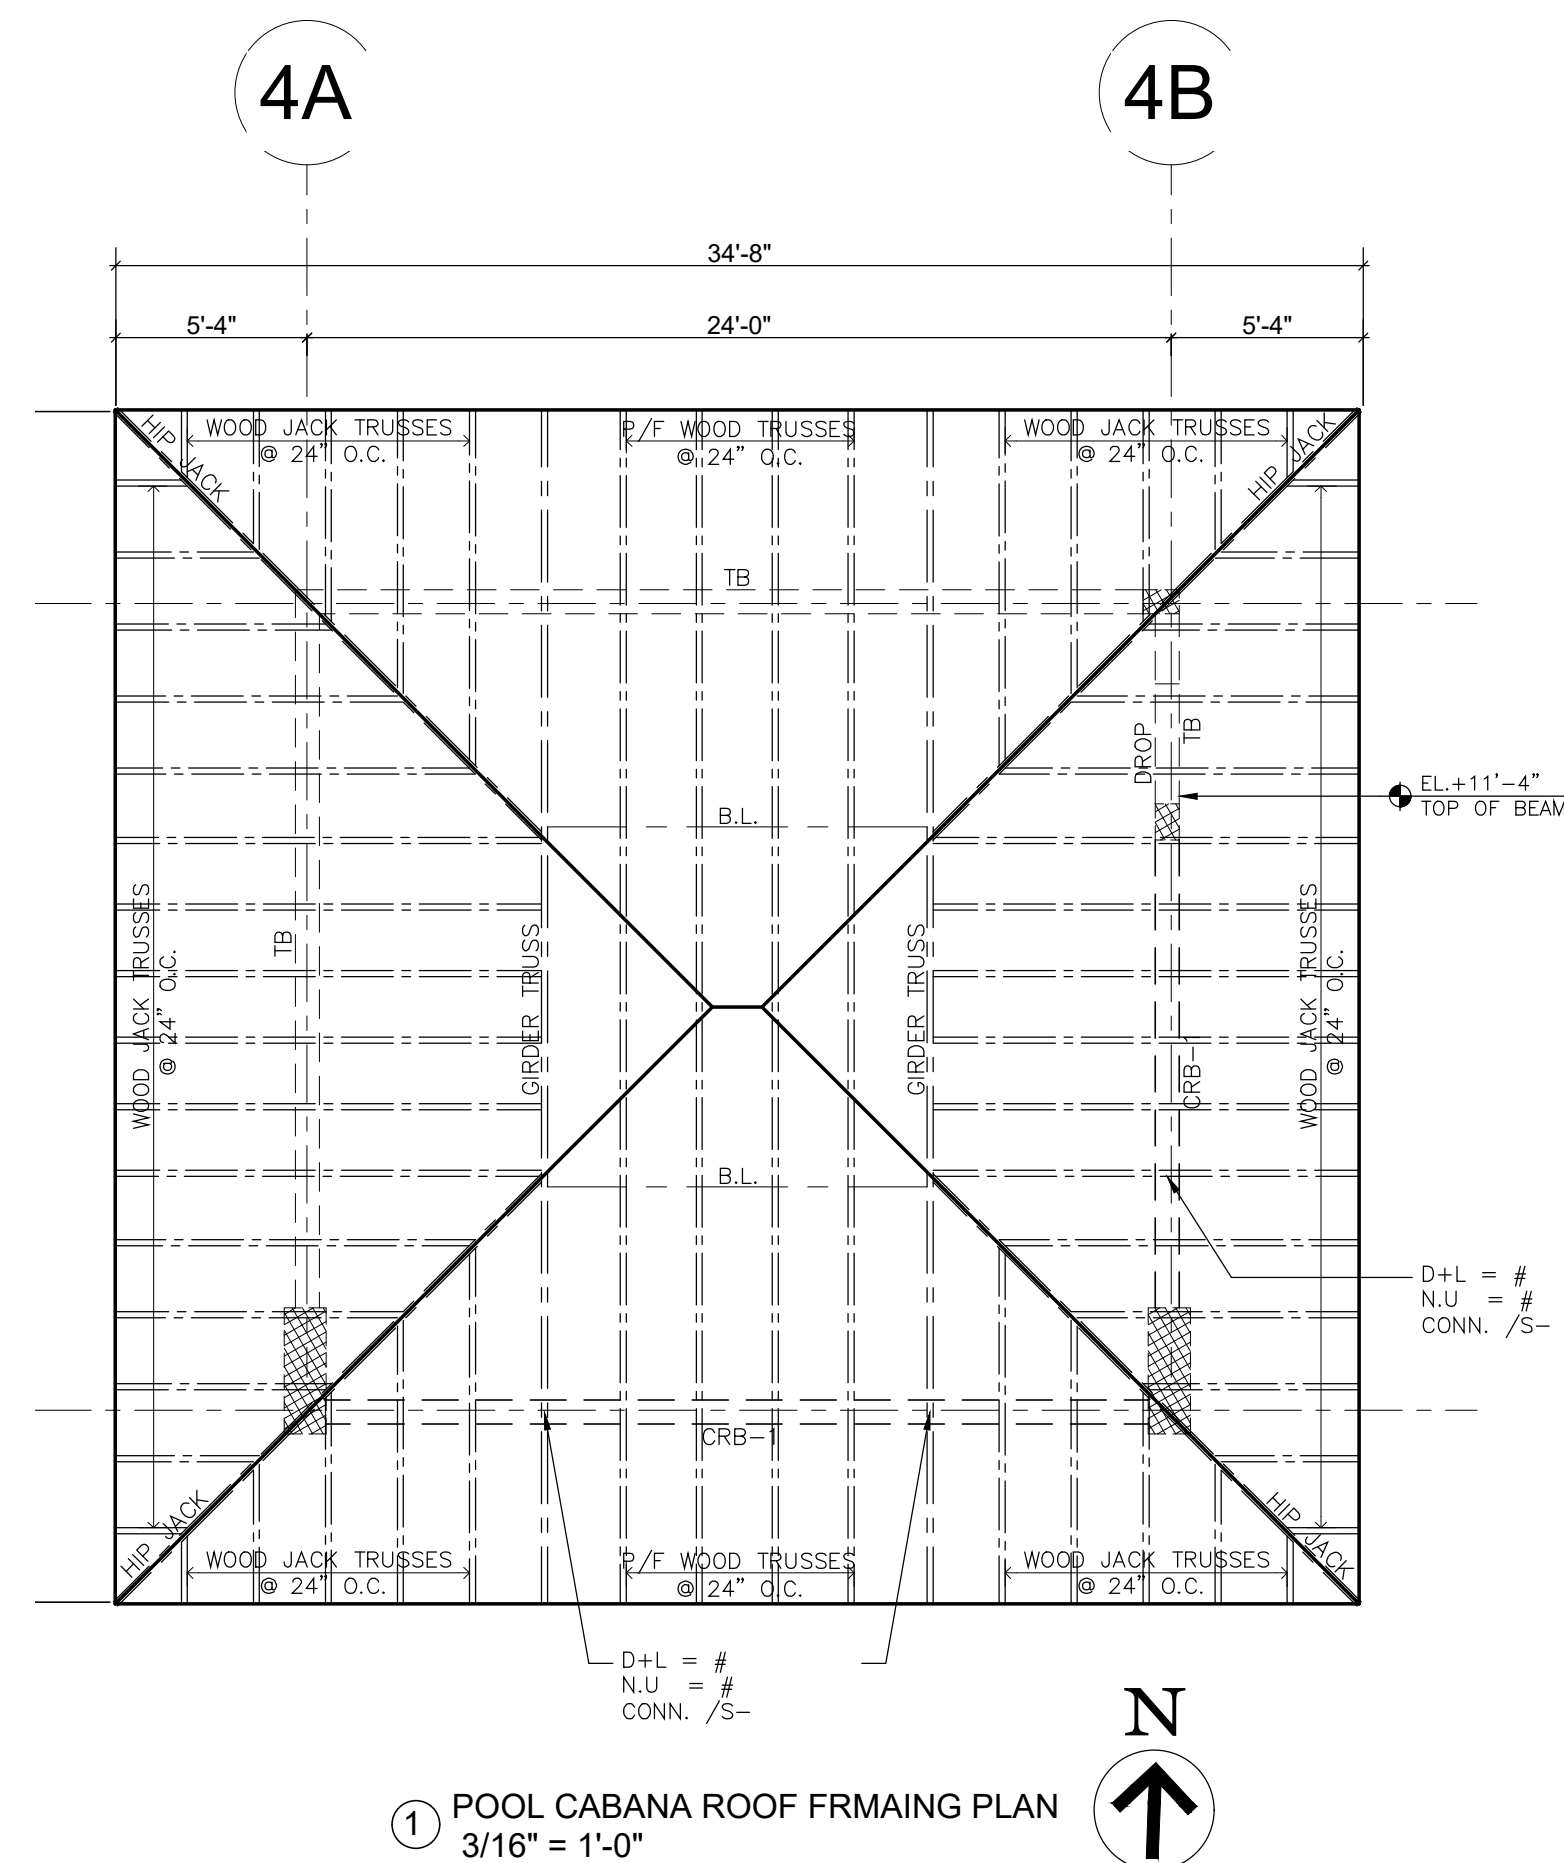

① POOL CABANA ROOF FRMAING PLAN
3/16" = 1'-0"

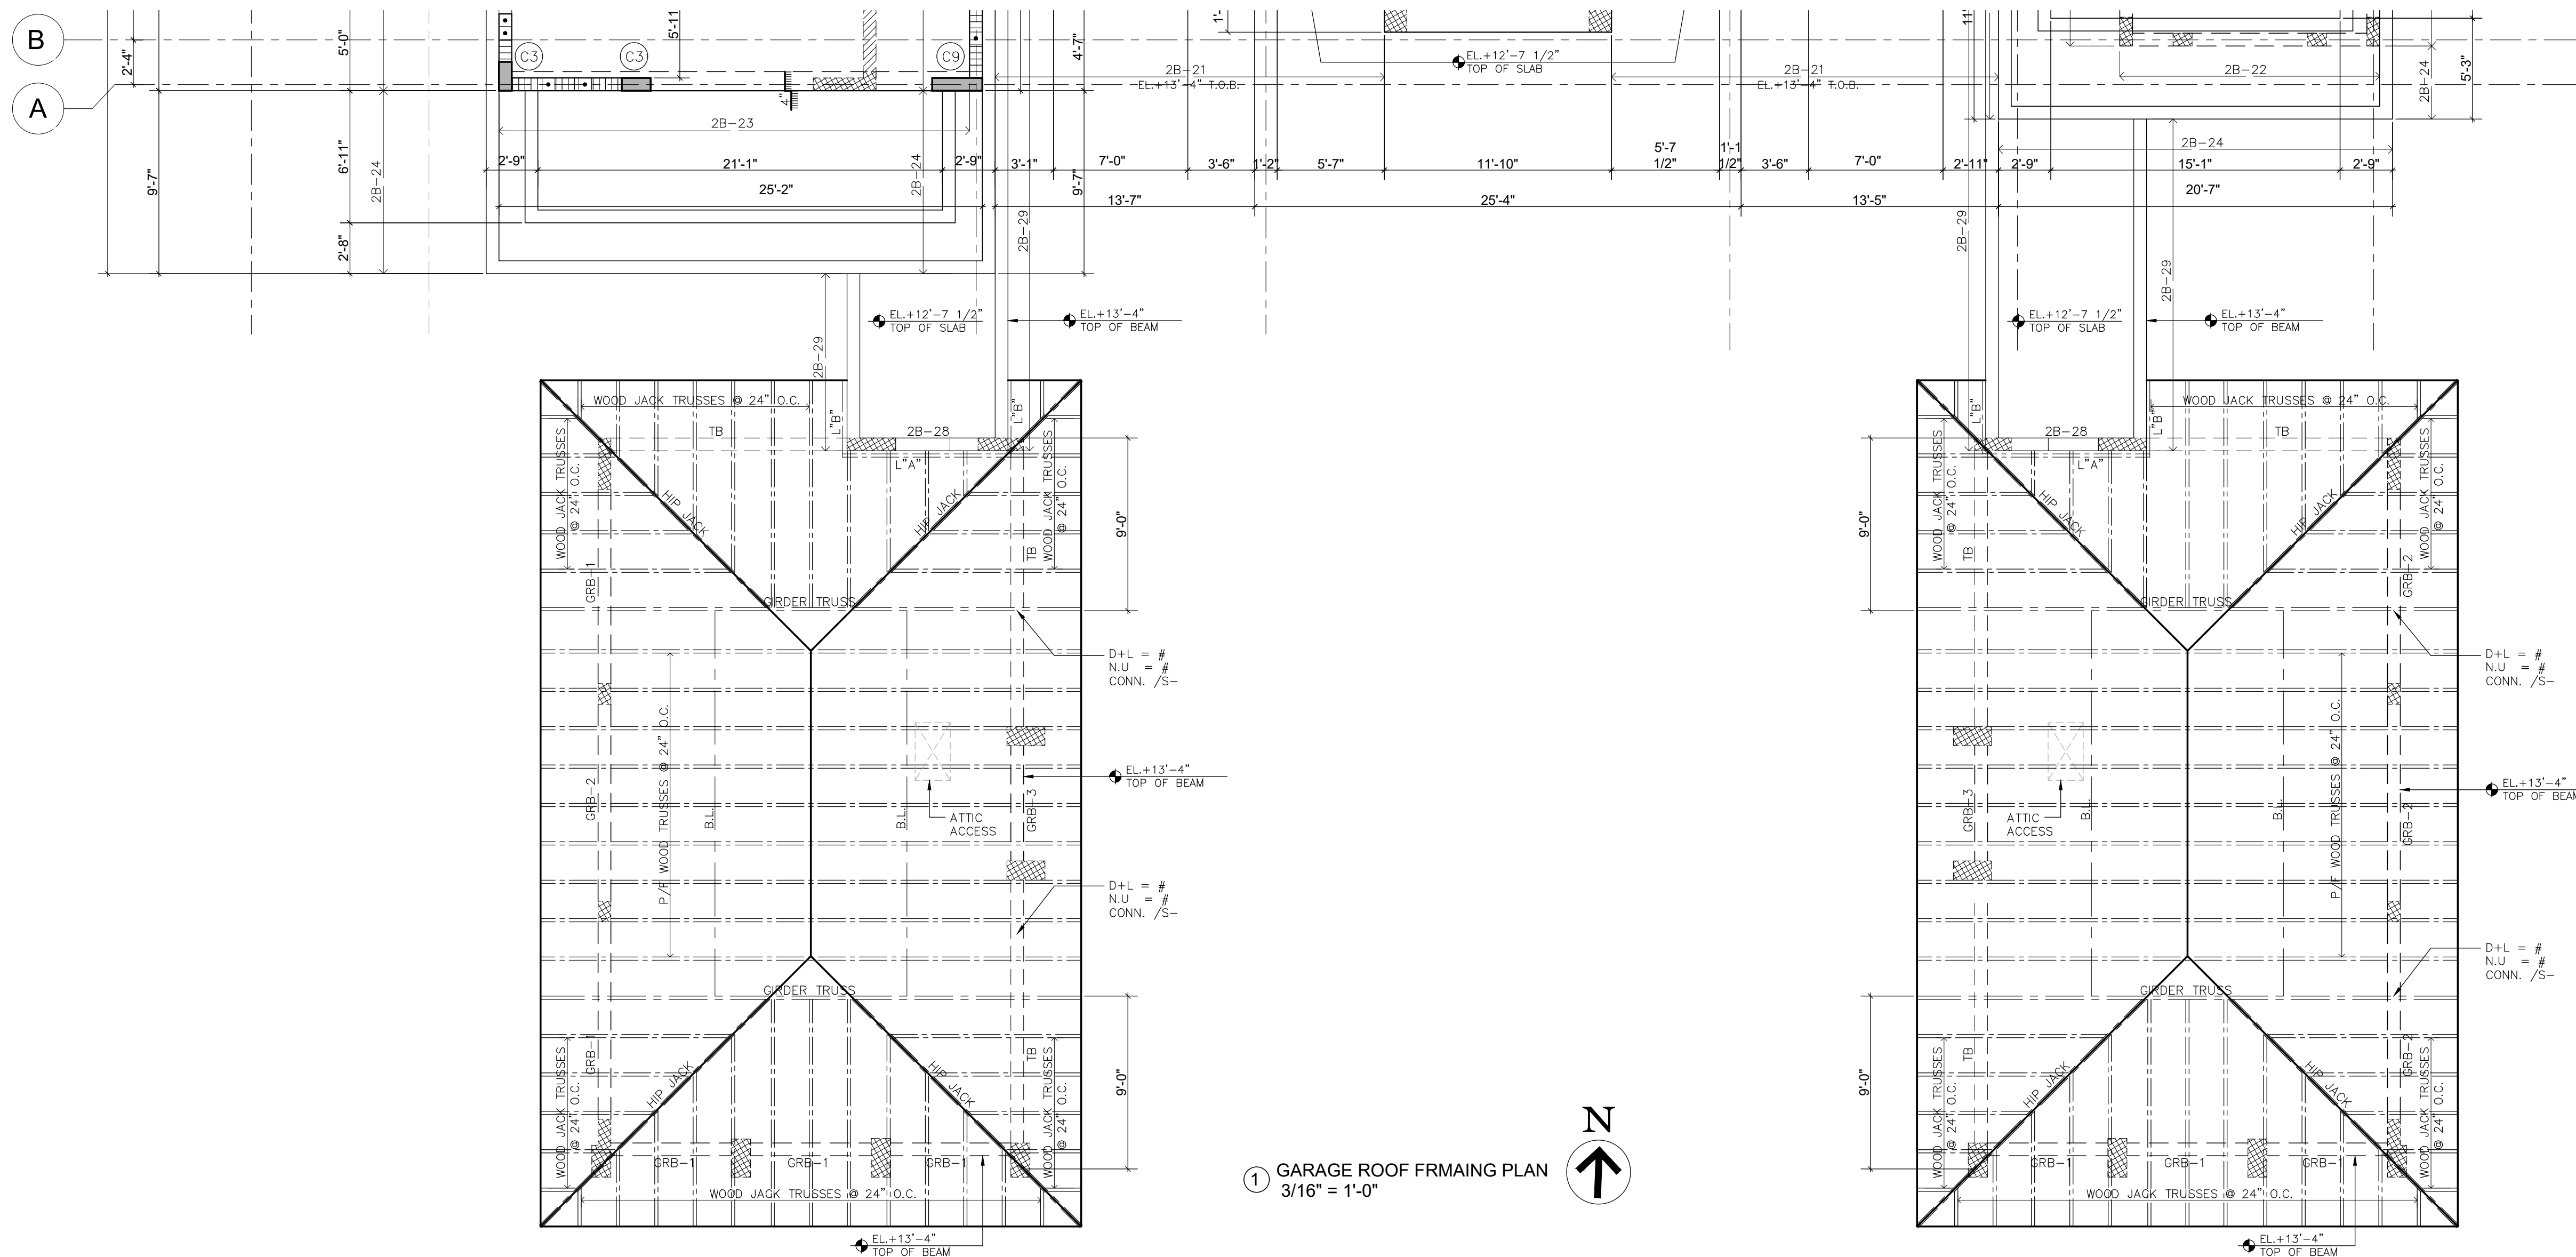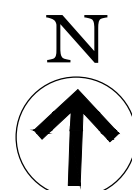

① GARAGE ROOF FRMAING PLAN
3/16" = 1'-0"

1) FLOOR SUPER IMPOSED LOADS:
S.I.D.L. = 35 PSF
LL = 40 PSF (FLOOR)
= 100 PSF (STAIRS)
= 60 PSF (BALCONIES)

3) ——— DENOTES SLAB BOTT. REINF.

4) DENOTES SLAB TOP REINF.

5)  DENOTES 8" MASONRY BEARING WALLS REINFORCED W/ #9 GALV. LADDER TYPE HORIZONTAL JOINT REINF. @ 16" O.C. FOR VERT. REINF. SEE SCHEDULE SHEET S-1

6) PROVIDE VERT. REINF. @ ALL CORNERS, SIDES OF
OPENINGS & ALL INTERSECTIONS AS SHOWN ON PLAN

7) FOR 8 1/2" CONC. SLAB PROVIDE #5 @ 8" O.C. TOP AND BOTTOM E.W., U.O.N. ON PLAN.

8) GC TO COORDINATE ALL CONDUITS, PENETRATIONS & KNOCK OUTS WITH STRUCTURAL SLABS & BEAMS, SUBMIT SHOP DRAWINGS.


9)  DENOTES WALL BELOW. SEE LOWER LEVEL FOR WALL DEFINITION.

10) ○ DENOTES COLUMN STARTING AT THIS LEVEL.


11) ROOF SLOPES ACHIEVES BY RIGID INSULTION OR L.W. CONCRETE, REFER TO ARCH,S. PLANS.

12) FOR 8" CONCRETE SLAB PROVIDE #5 @ 10" TOP AND BOTTOM E.W.

13) FOR 12" CONCRETE SLAB PROVIDE #6 @ 8" TOP AND BOTTOM E.W.

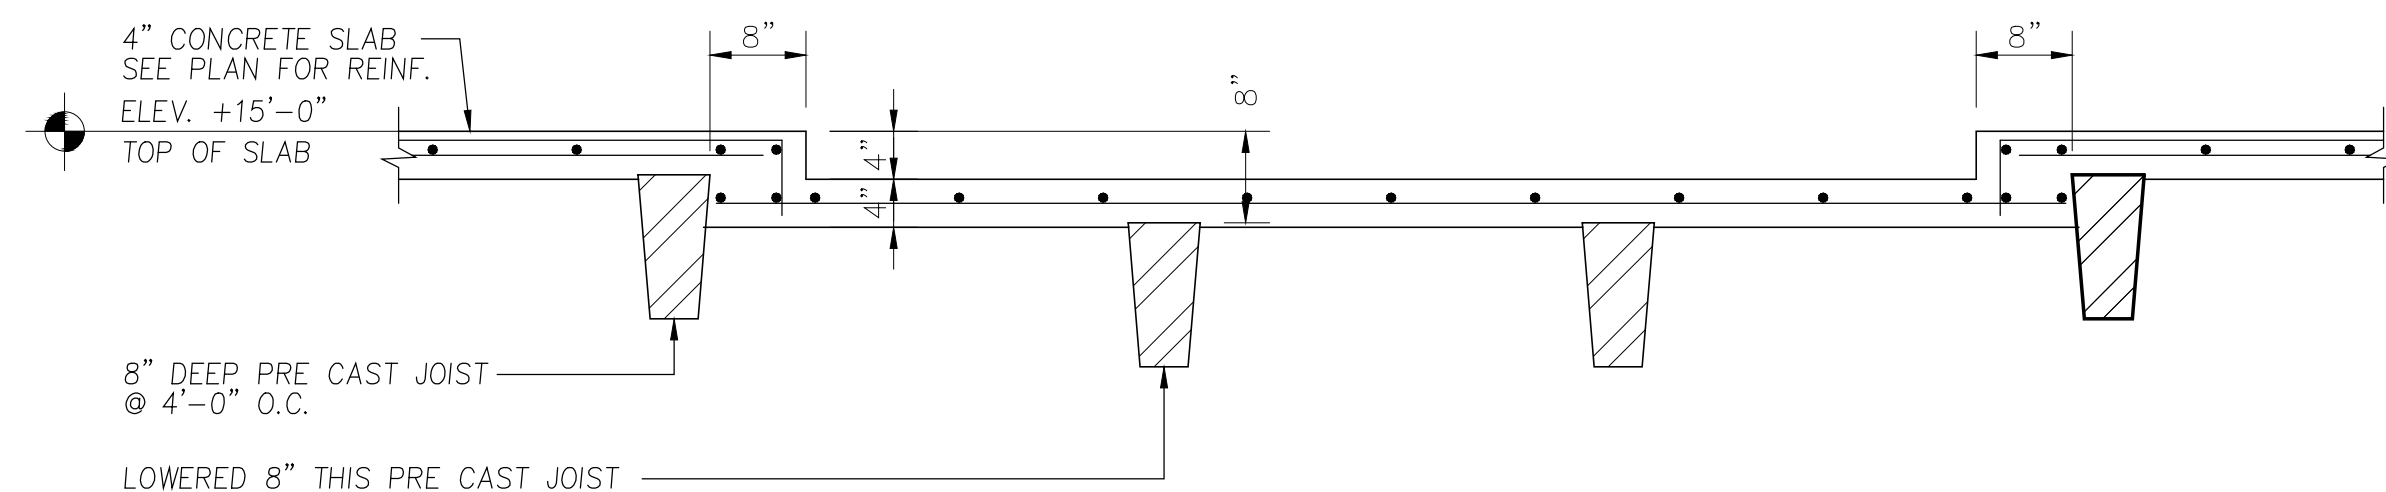

CONCRETE SLAB DEPRESSION TYP.

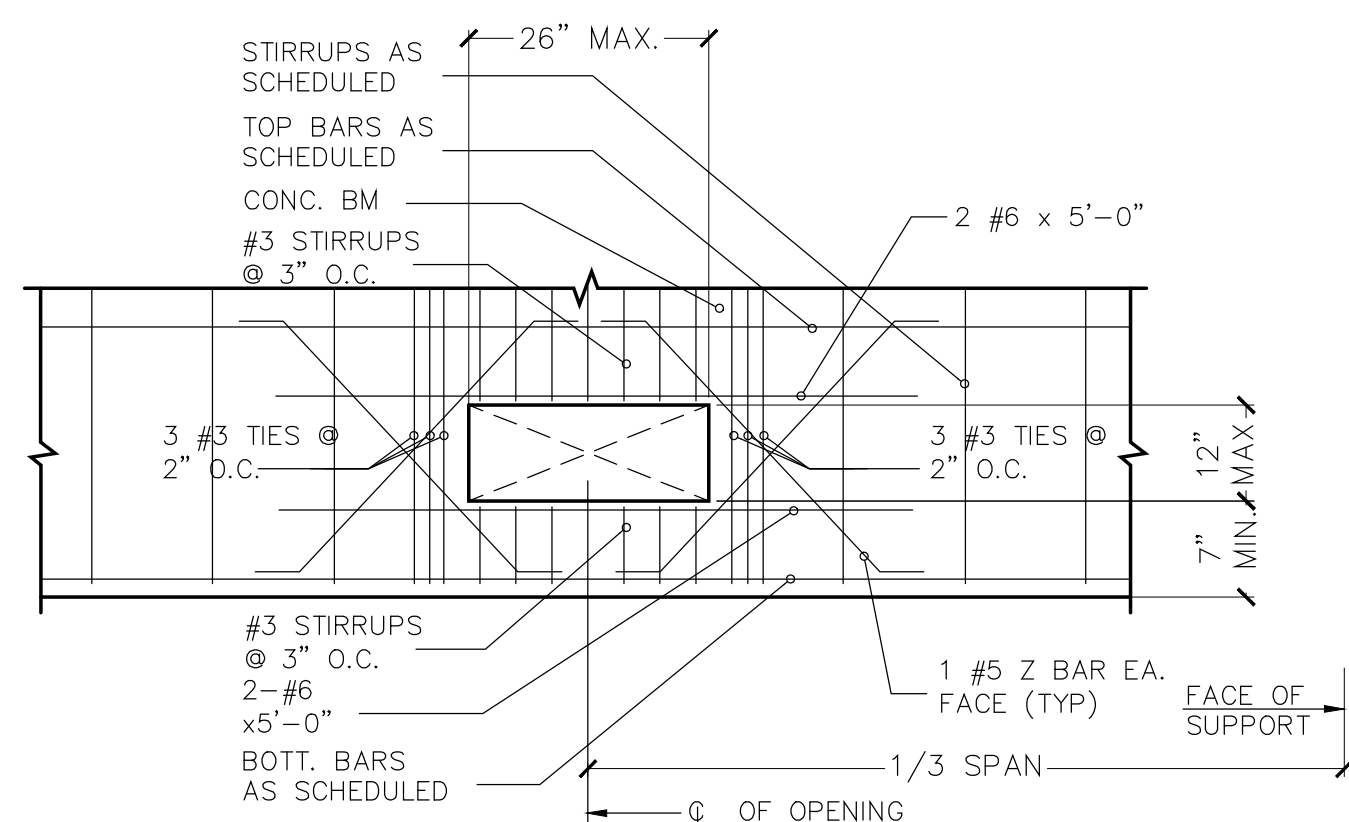

● TYPICAL OPENING THRU CONCRETE BEAMS FOR A/C DUCT PENETRATION

NOTE: SIZE INDICATED IS MAXIMUM OPENING
SIZE

2ND. FLOOR CONCRETE BEAM SCHEDULE												
MARK	TOP ELEV.	SIZE WxH	REINFORCING					TIES OR STIRRUPS			REMARKS	
			BOTT.	CONT. TOP	C	E	I E.F.	NO.	TYPE	SPACING		
△ CRB-1	+13'-0"	8"x24"	2 #6	2 #5			1 #5	#3	□	@ 4" O.C.		
△ GRB-1	+13'-2"	8"x26"	2 #6	2 #6			1 #5	#3	□	@ 6" O.C.		
GRB-2	+13'-2"	8"x28"	2 #6	2 #6			2 #5	#3	□	@ 12" O.C.		
△ GRB-3	+13'-2"	8"x28"	2 #6	2 #6			2 #5	#3	□	@ 6" O.C.		
2B-1	+14'-8"	42"x30"	8 #7	8 #7			2 #5	#4	□	@ 8" O.C.		
△ 2B-2	+15'-0"	+14'-8" 18"x34" 18"x30"	5 #8	5 #8			2 #5	#4	□	@ 6" O.C.		
2B-3	+15'-0"	8"x16"	2 #6	2 #6				#3	□	@ 6" O.C.		
2B-4	+10'-4"	8"x16"	2 #6	2 #6				#3	□	@ 6" O.C.	ABOVE OPENING	
2B-5	+14'-8"	18"x30"	4 #7	4 #7			2 #5	#3	□	@ 6" O.C.		
△ 2B-6	+13'-4"	12"x15"	3 #7	3 #7				#4	□	@ 6" O.C.		
2B-7	+15'-0"	18"x16"	4 #7	4 #7				#4	□	@ 6" O.C.		
△ 2B-8	+15'-4"	8"x38"	2 #6	2 #6			3 #5	#3	□	@ 12" O.C.		
2B-9	+15'-0"	8"x36"	2 #6	2 #6			3 #5	#3	□	@ 10" O.C.		
2B-10	+15'-0"	8"x34"	2 #7	2 #7			2 #5	#3	□	@ 6" O.C.		
2B-11	+15'-0"	8"x34"	2 #7	2 #7			2 #5	#3	□	@ 6" O.C.		
2B-12	+15'-0"	8"x34"	2 #9	2 #9			2 #5	#3	□	@ 6" O.C.		
2B-13	+15'-0"	8"x16"	2 #5	2 #5				#3	□	@ 6" O.C.		
2B-14	+15'-0"	8"x34"	2 #7	2 #7			2 #5	#3	□	@ 6" O.C.		
2B-15	+15'-0"	8"x16"	2 #5	2 #5				#4	□	@ 6" O.C.		
2B-16	+15'-4"	8"x38"	2 #6	2 #6			2 #5	#3	□	@ 8" O.C.		
△ 2B-17	+15'-4"	+15'-0" 8"x38" 8"x30"	2 #7	2 #7	2 #5		3 #5	#3	□	@ 8" O.C.		
△ 2B-18	+13'-4"	8"x15"	2 #7	2 #7				#3	□	@ 4" O.C.		
2B-19	+15'-0"	18"x34"	5 #8	5 #8			2 #5	#4	□	@ 6" O.C.		
△ 2B-20	+13'-4"	8"x15"	2 #7	2 #7				#4	□	@ 4" O.C.		
△ 2B-21	+13'-4"	12"x15"	3 #8	3 #8				#4	□	@ 6" O.C.		
2B-22	+14'-8"	8"x32"	2 #6	2 #6			2 #5	#3	□	@ 8" O.C.		
2B-23	+15'-0"	12"x36"	3 #7	3 #7			3 #5	#3	□	@ 8" O.C.		
△ 2B-24	+15'-0"	8"x38"	2 #6	2 #6			3 #5	#3	□	@ 12" O.C.		
2B-25	+15'-0"	16"x38"	4 #8	4 #8			3 #5	#3	□	@ 12" O.C.		
2B-26	+14'-8"	16"x30"	6 #8	6 #8			2 #5	#4	□	@ 6" O.C.		
2B-27	+15'-0"	+14'-8" 8"x34" 8"x30"	2 #8	2 #8	2 #5		2 #5	#4	□	@ 8" O.C.		
△ 2B-28	+13'-2"	8"x14"	2 #6	2 #6				#3	□	@ 6" O.C.		
△ 2B-29	+13'-2"	8"x14"	2 #8	2 #8				#4	□	@ 6" O.C.		
△ 2B-30	+15'-0"	+14'-8" 8"x32" 8"x28"	2 #5	2 #5	2 #5		2 #5	#3	□	@ 8" O.C.		
△ 2B-31	+15'-4"	8"x30"	2 #6	2 #6			2 #5	#3	□	@ 12" O.C.		
TB	SEE PLAN	8"x12"	2 #5	2 #5				#3	□	@ 8" O.C.	1#5 TOP&BOTT. CORNER BARS. 2'-6"x2'-6"	

NOTE:
ALL DIMENSIONS AND ELEVATIONS SHALL BE CHECKED W/ ARCHITECTURAL DRAWINGS, IF
THERE IS A DISCREPANCY REPORT TO E.O.R. AND A.O.R.

Zvonimir T. Belfranin, P.E.
Consulting Structural Engineer
P.E. # 33074
4836 S.W. 74 CT., MIAMI, FLORIDA 33155
(305) 669-0255
BELFRANIN@AOL.COM

6825 SW 132nd St,
Pinecrest, FL 33156.

SEAL

BALLI-TRAUTMAN ARCHITECTS LLC -AA26002968

GIORGIO LUIGI BALLI -AR13951
DAVID SCOTT TRAUTMAN -AR15045

REVISIONS

[illegible]

PERMIT SET



JOB NUMBER: HERRERA

CHECKED BY: GB

ISSUE DATE: 04/01/2025

SCALE: AS NOTED

SHEET TITLE

PLAN NOTES, BEAM SCHEDULE AND DETAILS

SHEET NUMBER


S-2.2

COPYRIGHT BALLI-TRAUTMAN ARCHITECTS,
LLC
1533 SUNSET DRIVE SUITE 101, CORAL GABLES
FL 33143

6825 SW 132nd St,
Pinecrest, FL 33156.

LI-TRAUTMAN ARCHITECTS LLC -AA2600296

REGIO LUIGI BALLI -AR13951
 ID SCOTT TRAUTMAN -AR15045

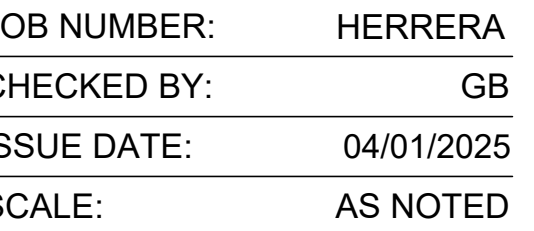[illegible]**VOID**

PLAN NOTES, BEAM SCHEDULE AND DETAILS

S-2.2

COPYRIGHT BALLI-TRAUTMAN ARCHITECTS,
LLC
533 SUNSET DRIVE SUITE 101, CORAL GABLES
FL 33143

FLOOR SUPER IMPOSED LOADS:
S.I.D.L. = 35 PSF
LL = 40 PSF (FLOOR)
= 100 PSF (STAIRS)
= 60 PSF (BALCONIES)

2) DENOTES DIRECTION OF SLAB MAIN REINF. (OUTER MOST LAYER)

3) DENOTES SLAB BOTT. REINF.

4) DENOTES SLAB TOP REINF.

5) DENOTES 8" MASONRY BEARING WALLS
REINFORCED W/ #9 GALV. LADDER TYPE HORIZONTAL JOINT
REINF. @ 16" O.C. FOR VERT. REINF. SEE SCHEDULE SHEET
S-1

6) PROVIDE VERT. REINF. @ ALL CORNERS, SIDES OF
OPENINGS & ALL INTERSECTIONS AS SHOWN ON PLAN

7) FOR 8 1/4" CONC. SLAB PROVIDE #5 @ 8" O.C. TOP AND
BOTTOM E.W., U.O.N. ON PLAN.

8) GC TO COORDINATE ALL CONDUITS, PENETRATIONS &
KNOCK OUTS WITH STRUCTURAL SLABS & BEAMS, SUBMIT
SHOP DRAWINGS.

9) DENOTES WALL BELOW. SEE LOWER LEVEL FOR
WALL DEFINITION.

10) DENOTES COLUMN STARTING AT THIS LEVEL.

11) ROOF SLOPES ACHIEVES BY RIGID INSULATION OR L.W.
CONCRETE, REFER TO ARCH./S. PLANS.

12) FOR 8" CONCRETE SLAB PROVIDE #5 @ 10" TOP AND
BOTTOM E.W.

13) FOR 12" CONCRETE SLAB PROVIDE #6 @ 8" TOP AND
BOTTOM E.W.

NOTE:
ALL DIMENSIONS AND ELEVATIONS SHALL BE CHECKED W/ ARCHITECTURAL DRAWINGS, IF
THERE IS A DISCREPANCY REPORT TO E.O.R. AND A.O.R.



NOTE: SIZE INDICATED IS MAXIMUM OPENING
SIZE

Zvonimir T. Belfranin, P.E.
Consulting Structural Engineer
P.E. # 33074
4836 S.W. 74 CT., MIAMI, FLORIDA 33155
(305) 669-0255
BELFRANIN@AOL.COM

5825 SW 132nd St,
Pinecrest, FL 33156.

BALLI-TRAUTMAN ARCHITECTS LLC -AA26002968

GIORGIO LUIGI BALLI -AR13951
DAVID SCOTT TRAUTMAN -AR15045

[illegible]

BALLI - TRAUTMAN
ARCHITECTURE INTERIORS CONSTRUCTION

JOB NUMBER:	HERRERA
CHECKED BY:	GB
ISSUE DATE:	04/01/2025
SCALE:	AS NOTED

SHEET TITLE


N
↑

SHEET NUMBER

S-3.0

Zvonimir T. Belfranin, P.E.
Consulting Structural Engineer
P.E. # 33074
4836 S.W. 74 CT., MIAMI, FLORIDA 33155
(305) 669-0255
BELFRANIN@AOL.COM

COPYRIGHT BALLI-TRAUTMAN ARCHITECTS,
LLC
1533 SUNSET DRIVE SUITE 101, CORAL GABLES,
FL 33143

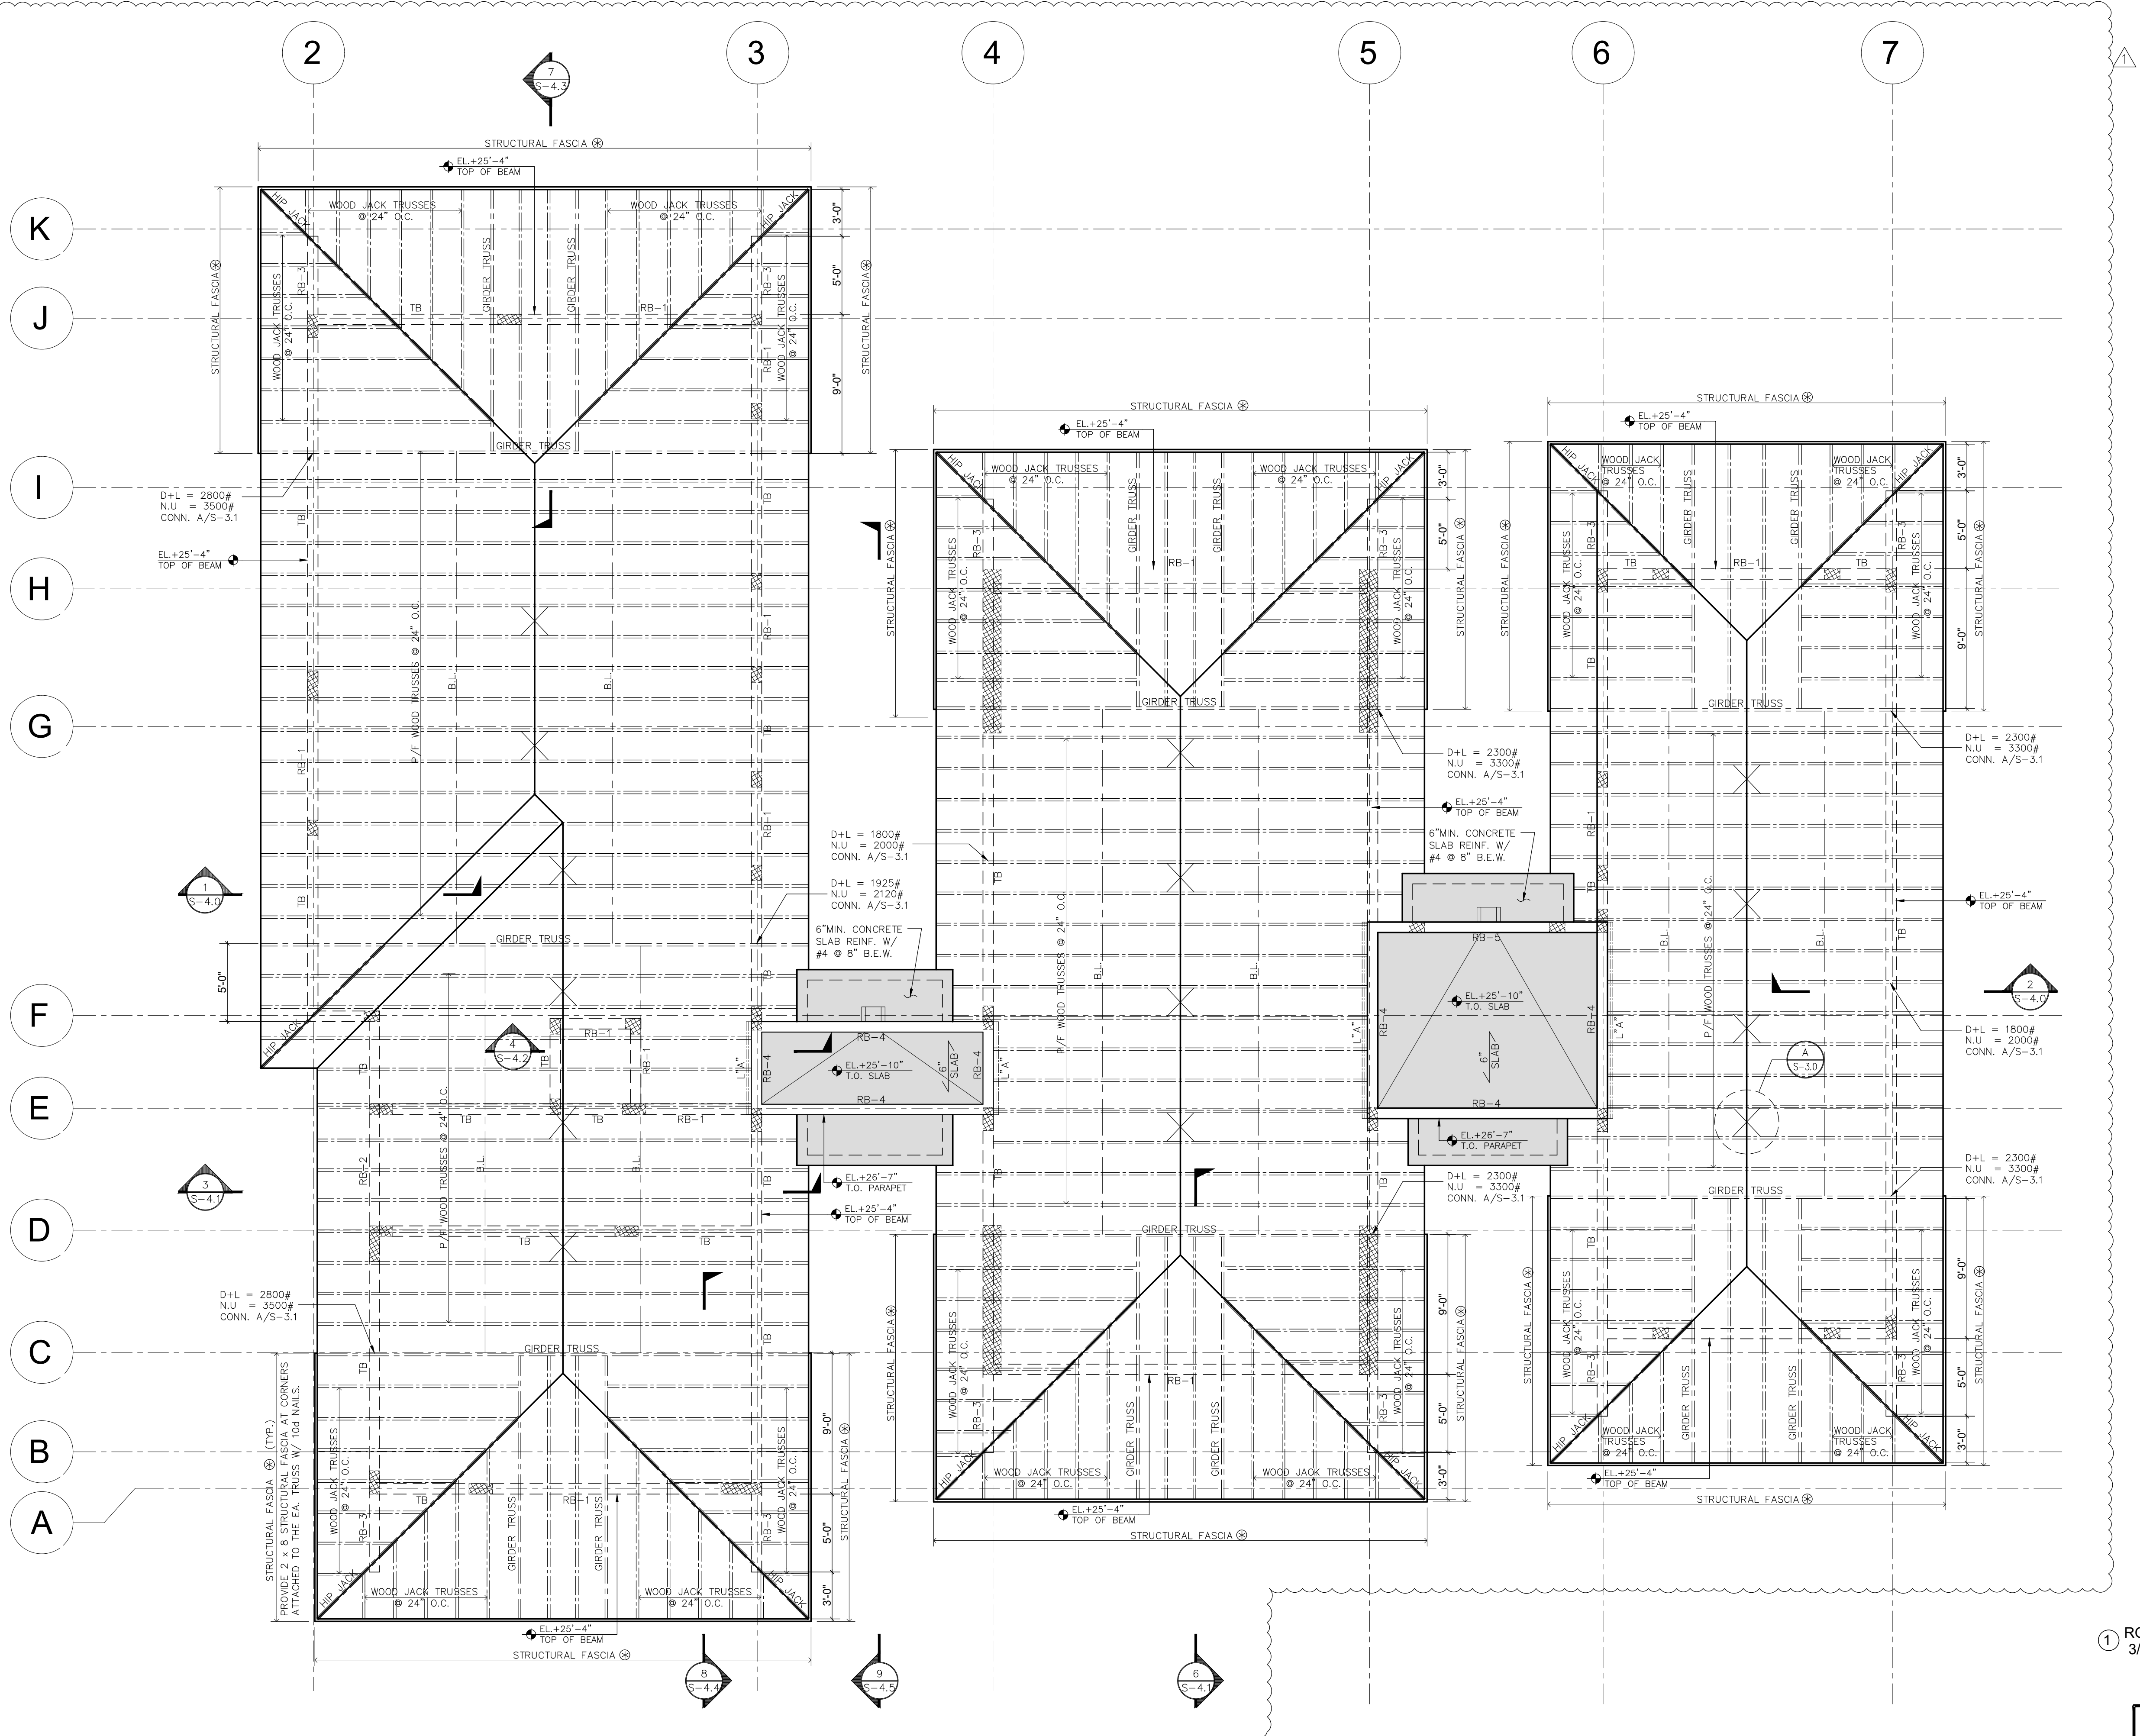

6825 SW 132nd St,
Pinecrest, FL 33156.

SEAL

BALLI-TRAUTMAN ARCHITECTS LLC -AA2600296

GIORGIO LUIGI BALLI	-AR13951
DAVID SCOTT TRAUTMAN	-AR15045

REVISIONS

[illegible]

Design Development

VOID



JOB NUMBER:	HERRERA
-------------	---------

CHECKED BY: GB

ISSUE DATE: 04/01/2025

SCALE: AS NOTED


SHEET TITLE

ROOF FRAMING PLAN MAIN HOUSE

SHEET NUMBER

S-3.0

COPYRIGHT BALLI-TRAUTMAN ARCHITECTS,
LLC
1533 SUNSET DRIVE SUITE 101, CORAL GABLES
FL 33143

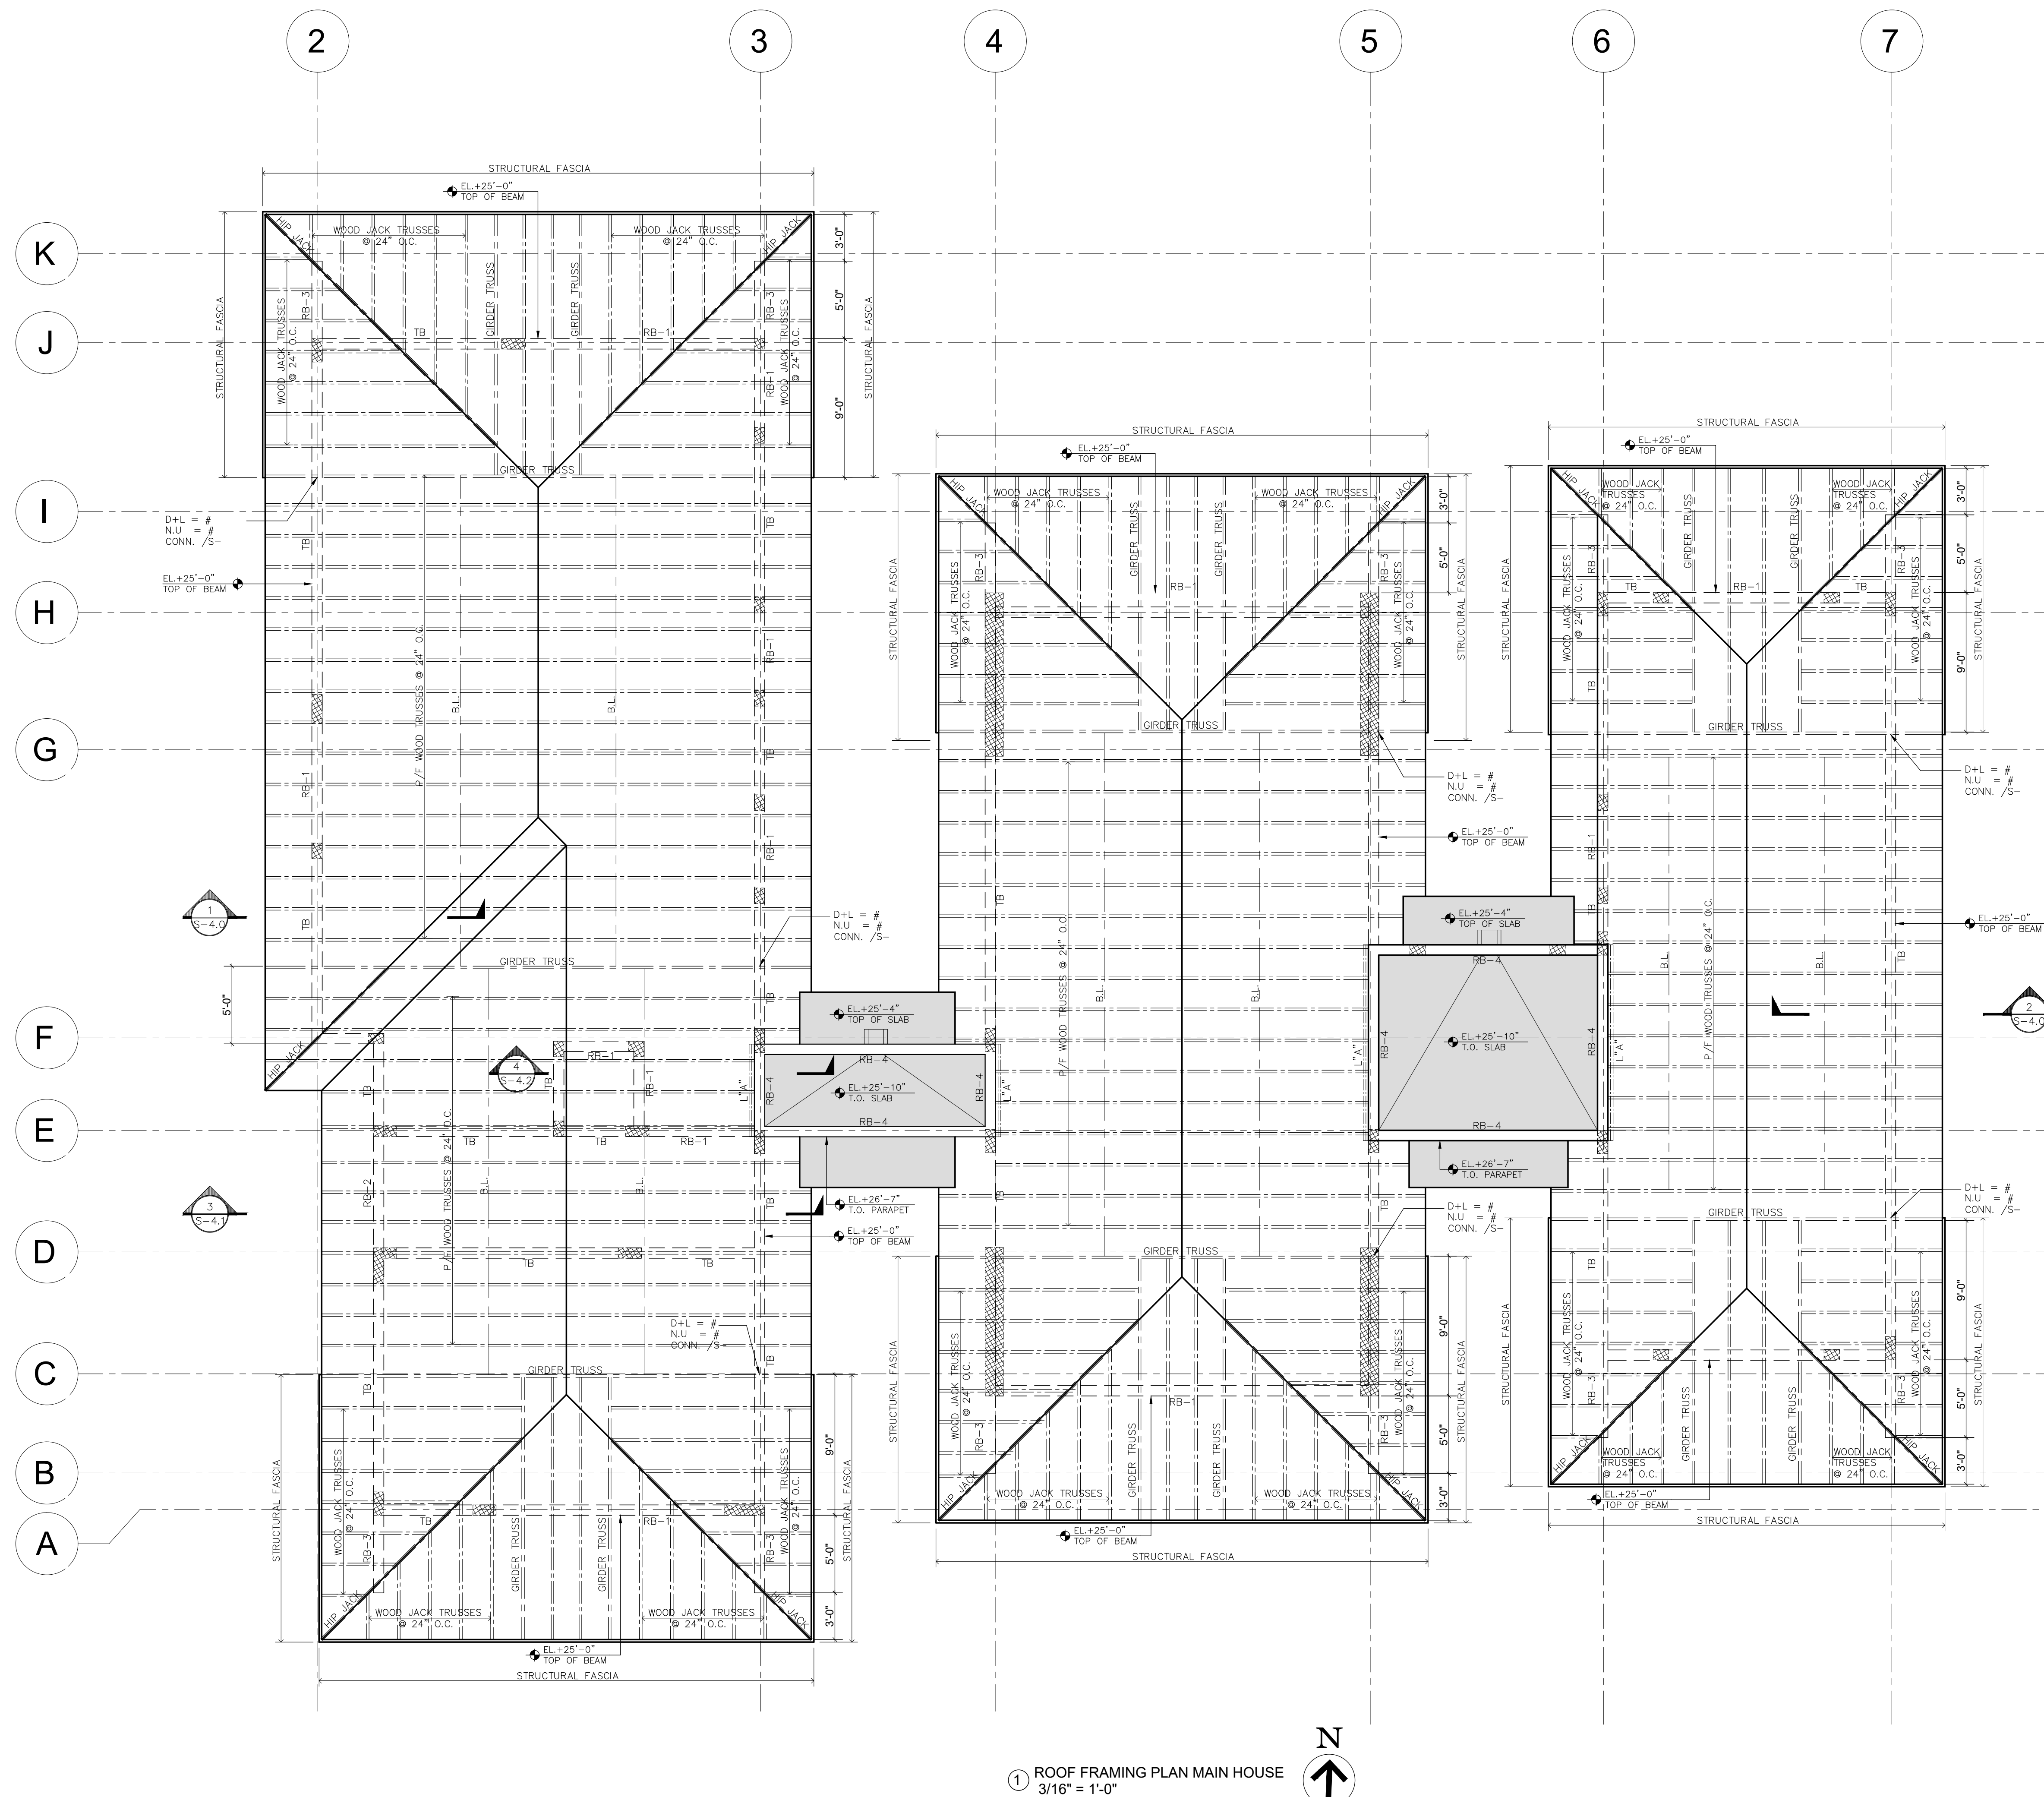

6825 SW 132nd St,
Pinecrest, FL 33156.

SEAL

GIORGIO LUIGI BALLI	-AR13951
DAVID SCOTT TRAUTMAN	-AR15045

NO.	DESC	DATE
1	CITY REV 1	08/11/25

JOB NUMBER:	HERRERA
CHECKED BY:	GB
ISSUE DATE:	04/01/2025
SCALE:	AS NOTED

SHEET TITLE

PLAN NOTES, BEAM SCHEDULE AND DETAILS

SHEET NUMBER

S-3.1

COPYRIGHT BALLI-TRAUTMAN ARCHITECTS,
LLC
1533 SUNSET DRIVE SUITE 101, CORAL GABLES
FL 33143

1) FLOOR SUPER IMPOSED LOADS:
DL = 25 PSF
LL = 30 PSF (FLOOR)

2) $\longleftrightarrow$ DENOTES DIRECTION OF SLAB MAIN REINF. (OUTER MOST LAYER)

3) ——— DENOTES SLAB BOTT. REINF.

4) DENOTES SLAB TOP REINF.

5)  DENOTES 8" MASONRY BEARING WALLS REINFORCED W/ #9 GALV. LADDER TYPE HORIZONTAL JOINT REINF. @ 16" O.C. FOR VERT. REINF., SEE S-1

6) PROVIDE VERT. REINF. @ ALL CORNERS, SIDES OF OPENINGS & ALL INTERSECTIONS AS SHOWN ON PLAN

6) PROVIDE VERT. REINF. @ ALL CORNERS, SIDES OF OPENINGS &
ALL INTERSECTIONS AS SHOWN ON PLAN

7) FOR 8 1/2" CONC. SLAB PROVIDE #5 @ 8" O.C. TOP AND BOTTOM E.W., U.O.N. ON PLAN.

8) GC TO COORDINATE ALL CONDUITS, PENETRATIONS & KNOCK OUTS WITH STRUCTURAL SLABS & BEAMS, SUBMIT SHOP DRAWINGS.

9) SUPER IMPOSED LOADS
DL = 25 PSF + 200# @ TRUSSES BOTTOM CHORD PANEL POINTS
LL = 30 PSF

NET UPLIFT = 56 PSF (ZONE 1) 83 PSF (ZONE 2r)

69 PSF (ZONE 2e) 102 PSF (ZONE 2e OH)

PROVIDE NVHTA16 BY "NU-VUE" W/ (16) 10d x 1 1/2" NAILS IN TWO STRAPS & (6) 10d x 1 1/2" NAILS TO SEAT N.O.A APPROVAL 20-0526 AND FOR TRUSSES EXCEEDING 20', PROVIDE ADD'L NVRT-16 BY "NU-VUE" W/ (6) 16d NAILS TO WOOD TRUSS & (8) 1/4" DIA. TAPCONS TO CONCRETE BEAM APPROVAL N.O.A. 20-0519.03.

11) FOR SHEATHING OVER PREFAB WOOD TRUSSES PROVIDE MIN. 3/4" CDX PLYWOOD SHEATHING W/ 10d NAILS @ 4" O.C. ALONG EDGES & ALL SUPPORTING TRUSSES

12) FOR ALL EXTERIOR SOFFITS INCLUDING OVERHANGS
GREATER THAN 24" PROVIDE MIN. 5/8" PLYWOOD SHEATHING
W/ 10d NAILS @ 6" ALONG EDGES & @ ALL SUPPORTING
TRUSSES BOTTOM CORDS.

13) FOR ALL PIGGY BACKS PROVIDE NVHTA16 GALV. STRAP BY
BY NUE-VUE @ EACH TRUSS W/ 12 - 16d NAILS @ EACH MEMBER M.D.
NOA 07-0306.10



14) PROVIDE 2x6 BOTT. CHORD LATERAL CONT. BRACING @
TRUSS PANEL POINTS OR 10'-0" O.C. W/ 2 - 16d NAILS @ EACH
EACH TRUSS. ()

15) DROP TEST SHEET SC

16) L"A" DENOTES (2) 2x8 P.T. WOOD LEDGER W/ 5/8" ϕ x 4" PENETRATION KB3 BY HILTI @ 12" O.C. INTO SOLID CONCRETE OR FULLY GROUTED BLOCK CELL

17) L"B" DENOTES 2x6 P.T. WOOD LEDGER W/ 5/8" Ø x 4" PENET. KB3 BY HILTI @ 24" O.C.

18) ALL TRUSSES TO HAVE MIN. 2x6 CHORDS.

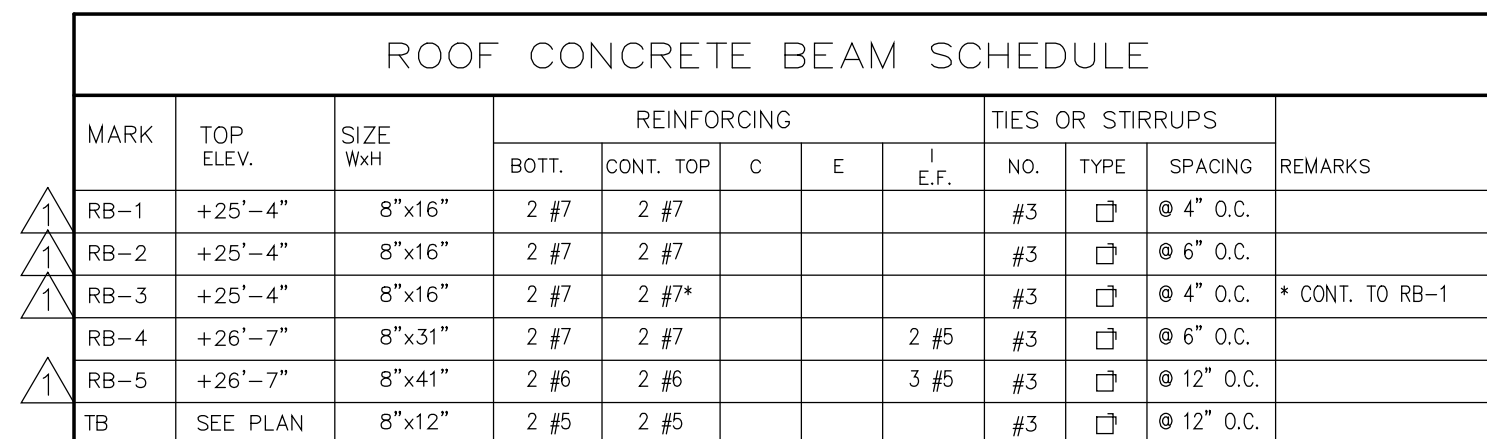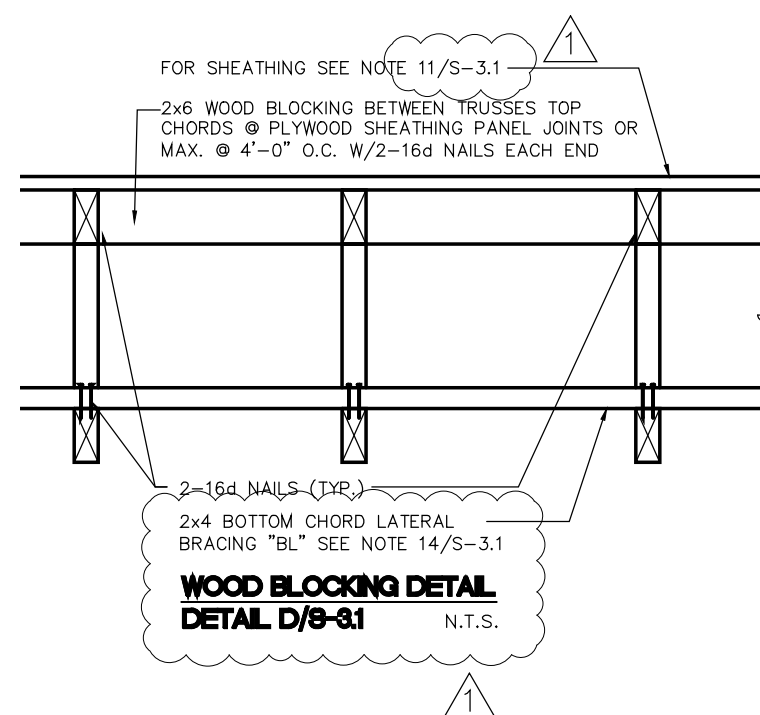

NOTE:
ALL DIMENSIONS AND ELEVATIONS SHALL BE CHECKED W/ ARCHITECTURAL DRAWINGS, IF
THERE IS A DISCREPANCY REPORT TO E.O.R. AND A.O.R.

DESIGN CRITERIA:

- CODE REF.: FLORIDA BUILDING CODE 2023
- ASCE 7-22
- 175 MPH WIND VELOCITY
- COEFFICIENT OF INTERNAL PRESSURE OF 0.18
- EXPOSURE "C"
- K_d FACTOR = 0.85
- ROOF STRUCTURE DESIGNED BASED ON COMPONENTS & CLADDING


NOTE: TRUSS MANUFACTORY SHALL CONSIDER IN THE DESIGN IN THE ADDITION TO THE DEAD LOAD A CONCENTRATED LOAD NOT LESS THAN 200 LBS AT ANY SINGLE PANEL POINT OF THE LOWER CHORD OF ROOF TRUSSES AS PER F.B.C. SECTION R4403.4.3

"R" DEAD LOAD PLUS LIVE LOAD GIRDER TRUSS REACTION

"U" NET WIND UPLIFT GIRDER TRUSS REACTION

CB 2x6 WOOD "CROSS" BRACING CONNECTED TO TRUSSES AT SEAT EACH CONTACT POINT W/ 2-16d NAILS.
SEE TRUSS MANUFACTURER SHOP DRAWINGS AND CALCULATIONS FOR ADDITIONAL CHORD AND WE BRACING

"BL" 2x4 CONTINUOUS HORIZONTAL WOOD BOTTOM CHORD BRACING CONNECTED TO THE TOP OF EVERY TRUSS BOTTOM CHORD W/ 2-8d NAILS. MAXIMUM SPACING BETWEEN BRACING SHALL BE 10'-0" SEE TRUSS MANUFACTURER TO COORDINATE TRUSS BOTTOM CHORD ELEVATION W/ ARCHITECTURAL DRAWINGS.

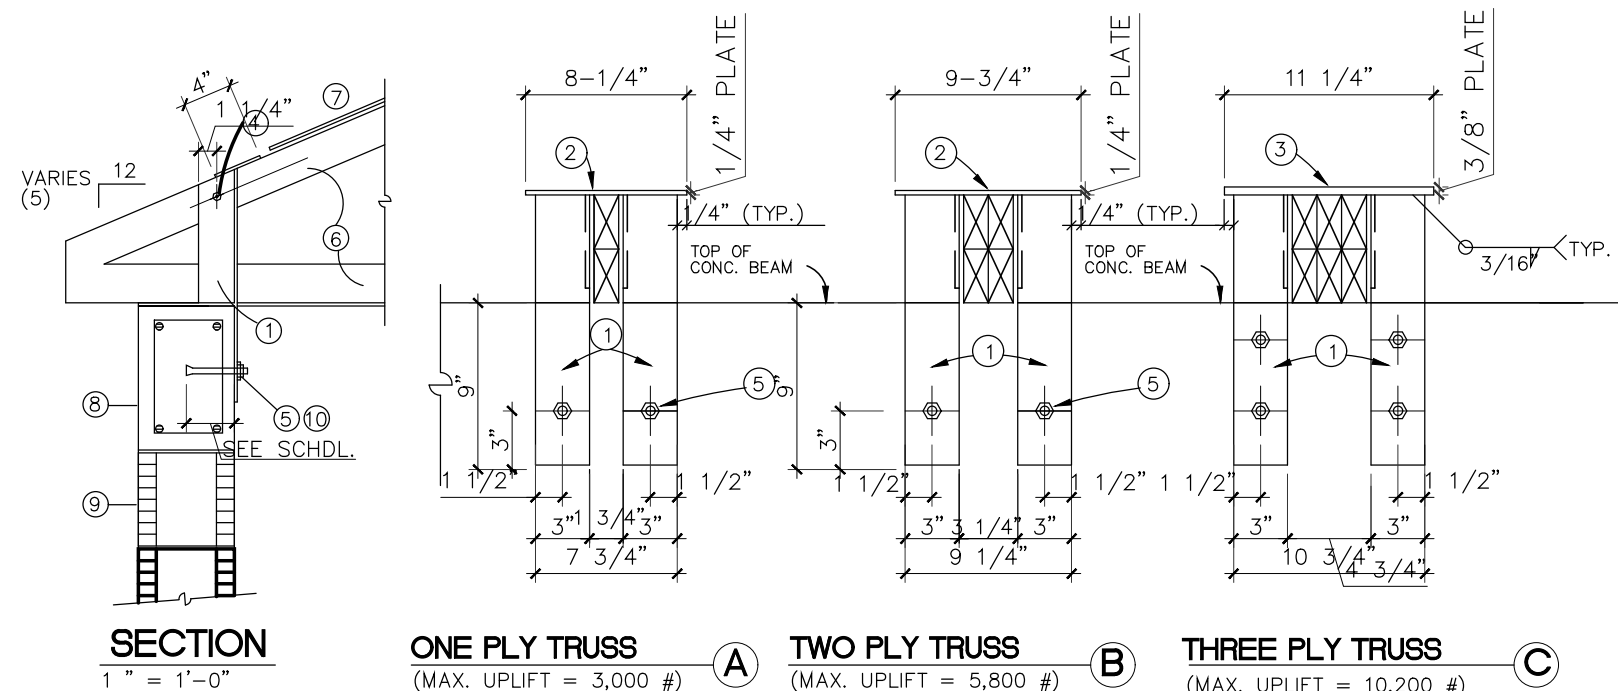

SCHEDULE			
MARK	DESCRIPTION	MARK	DESCRIPTION
1	ANGLE 3X3X1/4" W/ EXTENDED LEG (FC=36 ASD) SEE DRAWG.	6	PREFABRICATED TWO OR THREE PLY TRUSS
2	STEEL PLATE 9-3/4"X4"X1/4" (FY=36K)	7	MIN. 5"X12" GRADE LEVEL UP, SEE PLAN FOR NAILING REQUIREMENTS
3	STEEL PLATE 11 1/4"X4X3/8" (FY=36K5)	8	MIN. 8"X12" CONC. BEAM (FC=3000 PSI MIN.
4	ONE (1) 5/8" DIA. THRU BOLT FOR TWO PLY TRUSS.	9	CONCRETE MASONRY BLOCK.
5	ONE (1) 5/8" DIA. THRU BOLT FOR THREE PLY TRUSS.	10	4" 3/4" X 8" X 5/8" EMBED. HITLY ISO ADHESIVE ANCHORS BY REQUIREMENT
5	5/8" DIA. HILTI KWIK BOLT II (CARBON STEEL) 2500 X 4"	11	STEEL PLATE 12 1/2"X6"X 3/4"

NOTE TO TRUSS FABRICATOR:

ALL 3 & 4 PLY GIRDER TRUSSES W/
2x8 MIN. BOTT. CHORD & END WEB
MEMBER.

WIND ROOF PRESSURE DIAGRAM
1/8" = 1'-0"

Zvonimir T. Belfranin, P.E.
Consulting Structural Engineer
P.E. # 33074
4836 S.W. 74 CT., MIAMI, FLORIDA 33155
(305) 669-0255
BELFRANIN@AOL.COM

COPYRIGHT BALLI-TRAUTMAN ARCHITECTS,
LLC
1533 SUNSET DRIVE SUITE 101, CORAL GABLES
FL 33143

6825 SW 132nd St,
Pinecrest, FL 33156.

LI-TRAUTMAN ARCHITECTS LLC -AA2600296

RGIO LUIGI BALLI -AR13951
ID SCOTT TRAUTMAN -AR15045

[illegible]**VOID**

SCALE: AS NOTED

PLAN NOTES, TEAM SCHEDULE AND DETAILS

Zvonimir T. Belfranin, P.E.
Consulting Structural Engineer
P.E. # 33074
4836 S.W. 74 CT., MIAMI, FLORIDA 33155
(305) 669-0255
BELFRANIN@AOL.COM

COPYRIGHT BALLI-TRAUTMAN ARCHITECTS,
LLC
533 SUNSET DRIVE SUITE 101, CORAL GABLES
FL 33143

1) FLOOR SUPER IMPOSED LOADS:
DL = 25 PSF
LL = 30 PSF (FLOOR)

2) _____ DENOTES DIRECTION OF SLAB MAIN REINF. (OUTER MOST LAYER)

3) _____ DENOTES SLAB BOT. REINF.

4) _____ DENOTES SLAB TOP REINF.

5) DENOTES 8" MASONRY BEARING WALLS REINFORCED W/ #4 CALV. LADDERS. PROVIDE HORIZONTAL JOINT REINF. @ 16" O.C. FOR VERT. REINF. SEE S-1

6) PROVIDE VERT. REINF. @ ALL CORNERS, SIDES OF OPENINGS & ALL INTERSECTIONS AS SHOWN ON PLAN

7) FOR 8" J" CONC. SLAB PROVIDE #5 @ 8" O.C. TOP AND BOTTOM E&E, U.O.N. ON PLAN.

8) GC TO COORDINATE ALL CONDUITS, PENETRATIONS & KNOCK OUTS WITH STRUCTURAL SLABS & BEAMS, SUBMIT SHOP DRAWINGS.

9) SUPER IMPOSED LOADS
DL = 25 PSF + 200# @ TRUSSES BOTTOM CHORD PANEL POINTS
LL = 30 PSF
NET UPLIFT = 56 PSF (ZONE 1) 83 PSF (ZONE 2A)
69 PSF (ZONE 2a) 102 PSF (ZONE 2a OH)

10) FOR CONNECTION OF PREFAB. WOOD TRUSSES TO CONCRETE SEE WOOD TRUSSES CONNECTOR SCHEDULE THIS SHEET

11) FOR SHEATHING OVER PREFAB WOOD TRUSSES PROVIDE MIN. 3/4" CDX PLYWOOD SHEATHING W/ 10d NAILS @ 4" O.C. ALONG EDGES & ALL SUPPORTING TRUSSES

12) FOR ALL EXTERIOR SOFFITS INCLUDING OVERHANGS
GREATER THAN 24" PROVIDE MIN. 5/8" PLYWOOD SHEATHING W/ 10d NAILS @ 6" ALONG EDGES & ALL SUPPORTING TRUSSES BOTTOM CORDS.

13) FOR ALL PIGGY BACKS PROVIDE WHITE16 CALV. STRAP BY NUE-VUE @ EACH TRUSS W/ 12 - 16d NAILS @ EACH MEMBER BY NOA 07-0306.10

14) PROVIDE 2x6 BOT. CHORD LATERAL CONT. BRACING @ TRUSS PANEL POINTS OR 10'-0" O.C. W/ 2 - 16d NAILS @ EACH CHORD TRUSS. (_____)

15) DROP 1/2" ABOVE OPENING W/ #3 TIES @ 8" O.C. SEE DETAIL SHEET SGN

16) L"AT" DENOTES (2) 2x6 P.T. WOOD LEDGER W/ 5/8" @ 4" PENETRATION KB3 BY HILTI @ 12" O.C. INTO SOUND CONCRETE OR FULLY CURED BLOCK CELL.

17) L"BT" DENOTES 2x6 P.T. WOOD LEDGER W/ 5/8" @ 4" PENET. KB3 BY HILTI @ 24" O.C.

18) ALL TRUSSES TO HAVE MIN. 6x6 WOOD CHORDS.

MARK	TOP ELEV.	SIZE W/OT	REINFORCING				TIES OR STIRRUPS				REMARKS
			BOTT.	CONT. TOP.	C	E	J E.F.	N#	TYPE	SPACING	
RB-1	+25'-0"	8"x12"	2 #7	2 #7				#3	□	6" 4' O.C.	
RB-2	+25'-0"	8"x24"	2 #7	2 #7			1 #5	#3	□	6" 4' O.C.	
RB-3	+25'-0"	8"x12"	2 #7	2 #7*				#3	□	6" 4' O.C.	* CONT. TO RB-1
RB-4	+26'-7"	8"x31"	2 #7	2 #7*			2 #5	#3	□	6" 6' O.C.	
TD	SEE PLAN	8"x12"	2 #5	2 #5				#3	□	12" 4' O.C.	

NOTE:
ALL DIMENSIONS AND ELEVATIONS SHALL BE CHECKED W/ ARCHITECTURAL DRAWINGS, IF
THERE IS A DISCREPANCY REPORT TO E.O.R. AND A.O.R.

DESIGN CRITERIA:

- CODE REF. : FLORIDA BUILDING CODE 2017
- ASCE 7-10
- 175 MPH WIND VELOCITY
- COEFFICIENT OF INTERNAL PRESSURE OF 0.18
- EXPOSURE "D"
- Kd FACTOR = 0.85
- ROOF STRUCTURE DESIGNED BASED ON COMPONENTS & CLADDING

W.T.C1 NVHTA-16H BY NU-VUE W/ 16-10d X 1 1/2" NAILS IN 2 STRAPS AND 6-10d X 1 1/2" NAILS TO SEAT.
NOA 20-0526.05

W.T.C2 NVHTA-16 BY NU-VUE W/ 18-10d x 1 1/2" IN NAILS IN STRAP AND 6-10d x 1 1/2" NAILS TO SEAT, APPROVAL NOA 20-0526.05 AND (2) NVRT-16 EXTERIOR AND INTERIOR BY NU-VUE W/ 7-16d NAILS TO TRUSS AND (9) 1/4" Ø TAP CONS TO CONCRETE, APPROVAL, NOA 20-0519.03



NOTE: TRUSS MANUFACTURER SHALL RECONSIDER IN THE DESIGN IN THE ADDITION TO THE DEAD LOAD A CONNECTION TO THE TRUSS MANUFACTURER TO COORDINATE WITH ANY SINGLE PANEL POINT TO THE LOWER CHORD OF ROOF TRUSSES AS PER F.B.C. SECTION R4403.4.3.

"R" DEAD LOAD PLUS LIVE LOAD ORDER TRUSS REACTION.

"T" NET WIND UPLIFT GIRDLE TRUSS REACTION

"CB" 2x6 WOOD "CROSS" BRACING CONNECTED TO TRUSSES AT SEAT EACH CONTACT POINT W/ 2-16d NAILS. SEE TRUSS MANUFACTURER SHOP DRAWINGS AND CALCULATIONS FOR ADDITIONAL CHORD AND WEB BRACING.

"BL" 2x4 CONTINUOUS HORIZONTAL WOOD BOTTOM CHORD BRACING CONNECTED TO THE TOP OF EVERY TRUSS BOTTOM CHORD W/ 2-8d NAILS. MAXIMUM SPACING BETWEEN BRACING SHALL BE 10'-0". SEE TRUSS MANUFACTURER TO COORDINATE TRUSS BOTTOM CHORD ELEVATION W/ ARCHITECTURAL DRAWINGS.

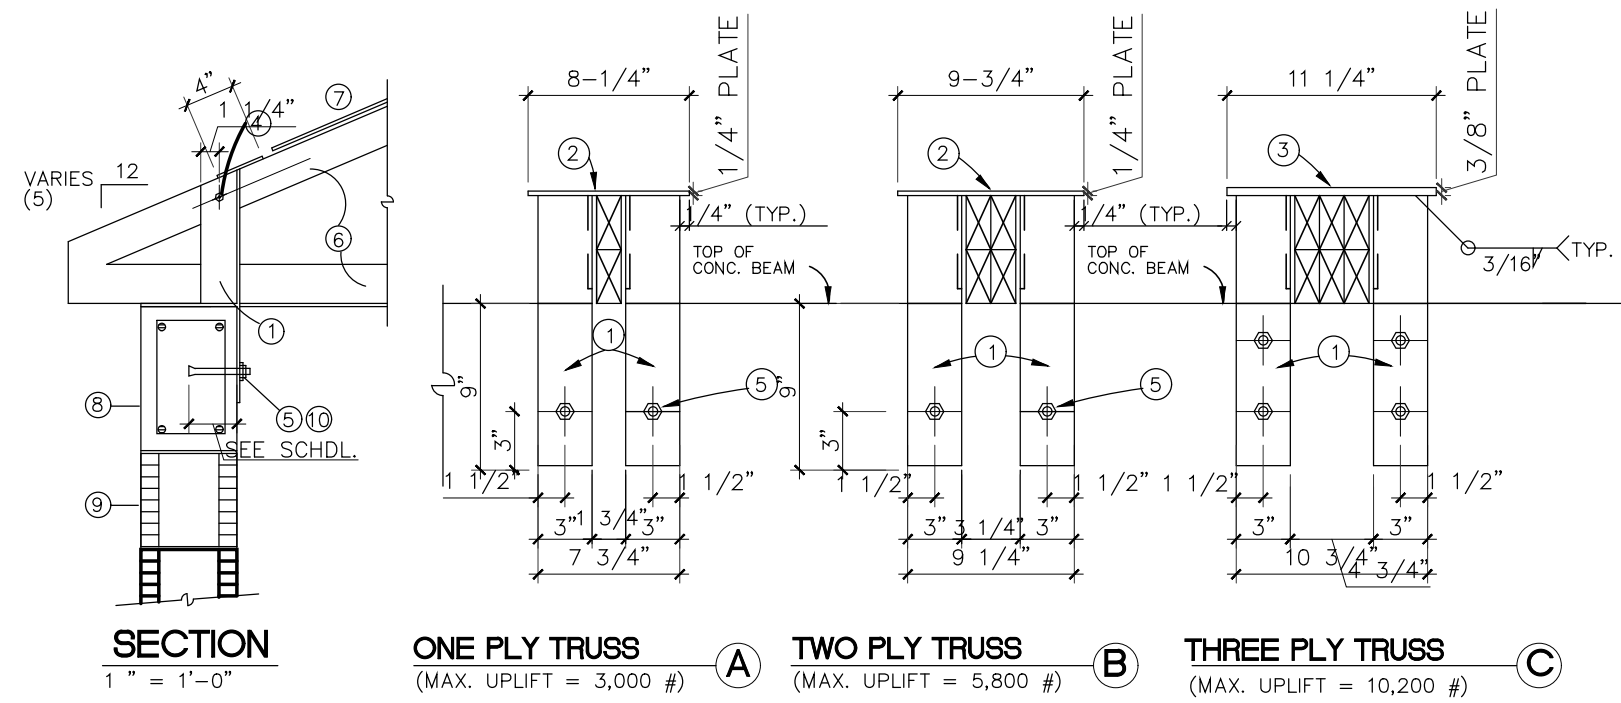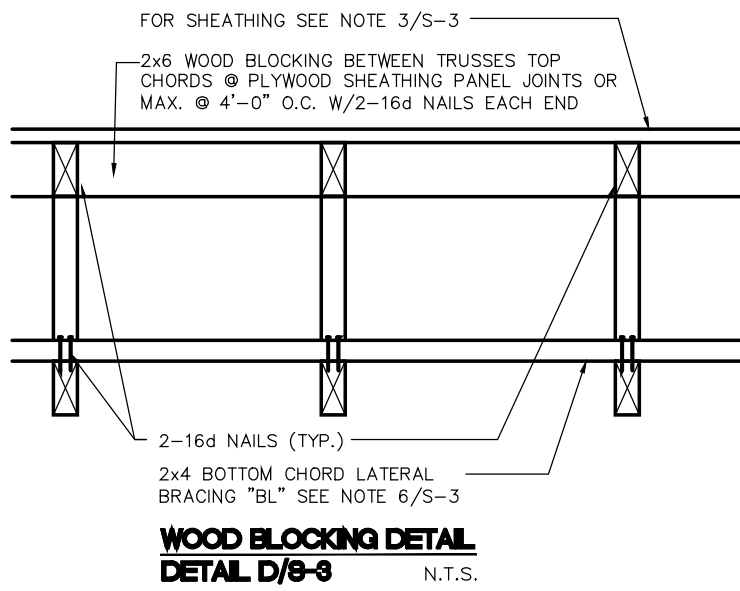

SCHEDULE			
MARK	DESCRIPTION	MARK	DESCRIPTION
	ANGLE 3X3/4" W/ EXTENDED LEG (FIVE KECS) SEE DRAWG.	6	PREFABRICATED TWO OR THREE PLY TRUSS
	STEEL PLATE 9-3/4"x4"x1/4" (F=36K)	7	MIN. 5/8" EXT. GRADE PLYWOOD, SEE PLAN FOR DESCRIPTION
	STEEL PLATE 11 1/4"x4X3/8" (F=36KSD)	8	MIN. 8"x12" CONC. THE BEAM (F=3000 PSI MIN.
	ONE (1) 5/8" DIA. THRU BOLT FOR TWO PLY TRUSS	9	CONCRETE MASONRY BLOCK.
	ONE (1) 3/4" DIA. THRU BOLT FOR TWO PLY TRUSS	10	(4) 3/4" x 6" 5/8" EMBED. HITHY ISO ADHESIVE ANCHORS BY HILTI
	5/8" DIA. HILTI KWIK BOLT #1 (CARBON STEEL) RECD X 4" EMBED.	11	STEEL PLATE 12 1/2"x6" 3/4"

NOTE TO TRUSS FABRICATOR:

ALL 3 & 4 PLY GIRDER TRUSSES W/
2x8 MIN. BOTT. CHORD & END WEB
MEMBER.

HERRERA
RESIDENCE

6825 SW 132nd St,
Pinecrest, FL 33156.

SEAL

BALLI-TRAUTMAN ARCHITECTS LLC-AA26002968

GIORGIO LUIGI BALLI -AR13951
DAVID SCOTT TRAUTMAN -AR15045

REVISIONS

NO.	DESC	DATE
1	CITY REV 1	08/11/25

PERMIT SET



JOB NUMBER: HERRERA
CHECKED BY: GB
ISSUE DATE: 04/01/2025
SCALE: AS NOTED


SHEET TITLE

SECTION
1, 2 & 5

SHEET NUMBER

S-4.0

COPYRIGHT BALLI-TRAUTMAN ARCHITECTS,
LLC
1533 SUNSET DRIVE SUITE 101, CORAL GABLES,
FL 33143

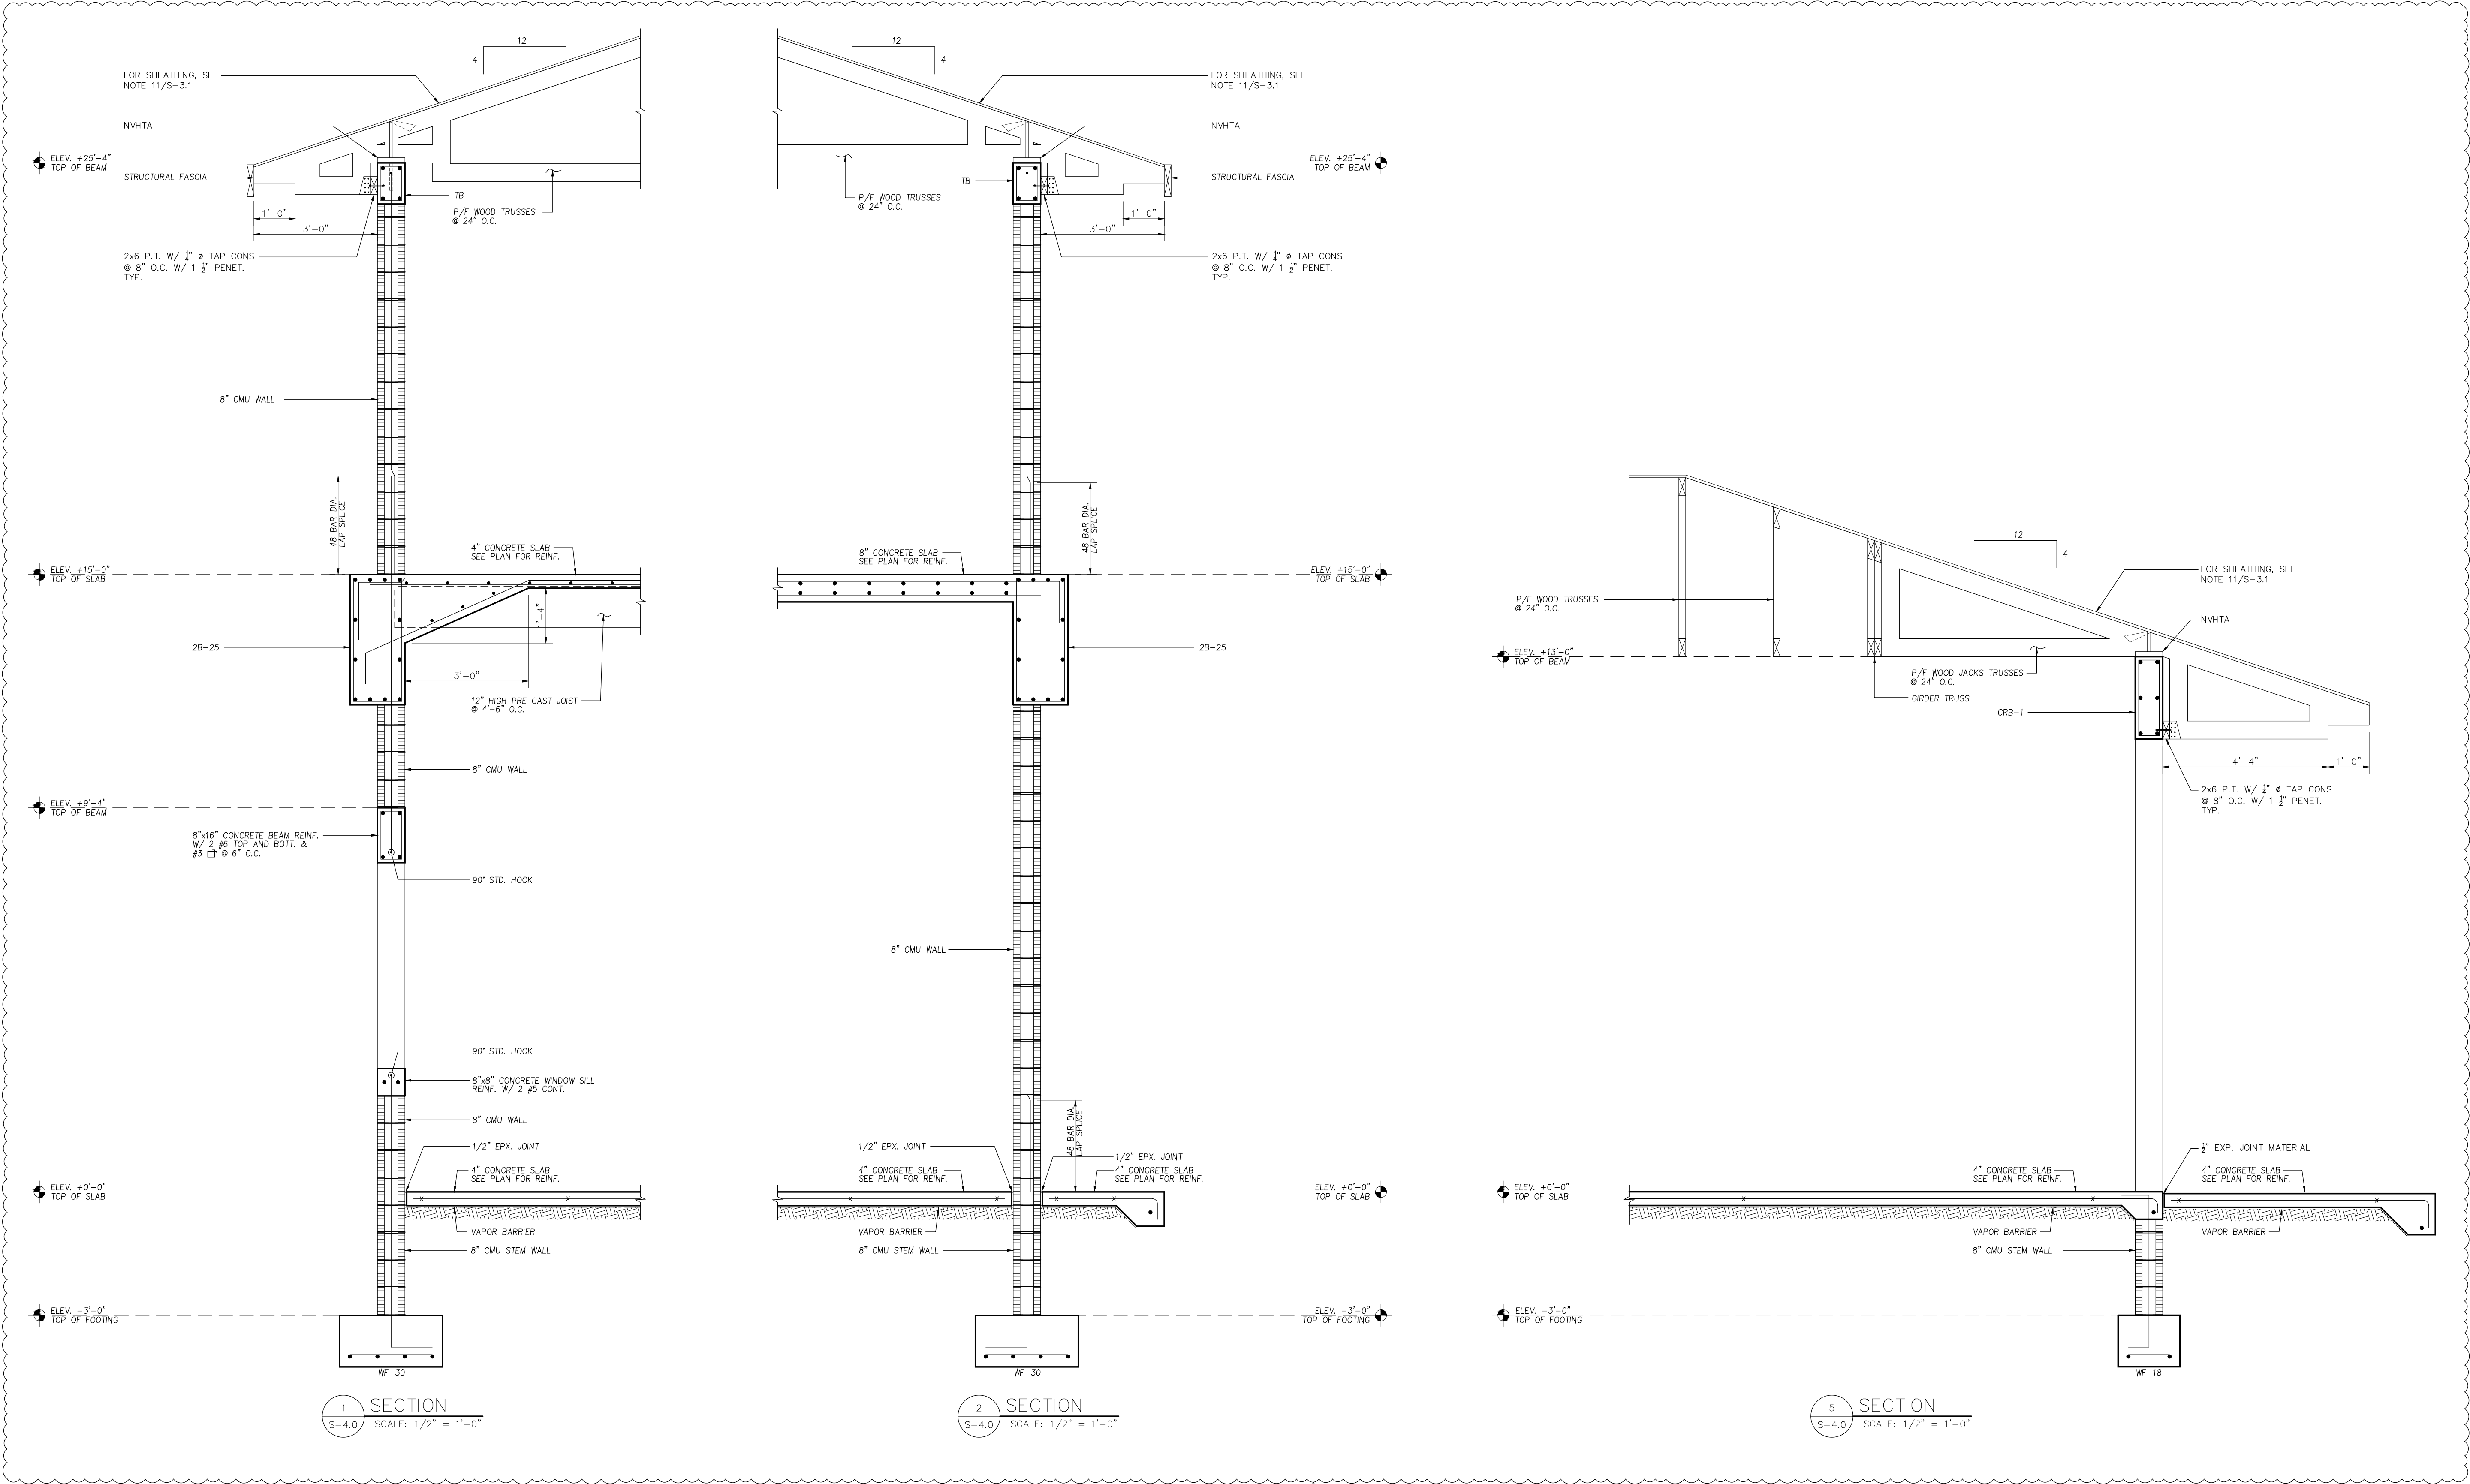

Zvonimir T. Belfranin, P.E.
Consulting Structural Engineer
P.E. # 33074
4836 S.W. 74 CT, MIAMI, FLORIDA 33155
(305) 669-0255
BELFRANIN@AOL.COM

6825 SW 132nd St,
Pinecrest, FL 33156.

SEAL


GIORGIO LUIGI BALLI -AR13951
DAVID SCOTT TRAUTMAN -AR15045

REVISIONS

[illegible]

Design Development

VOID

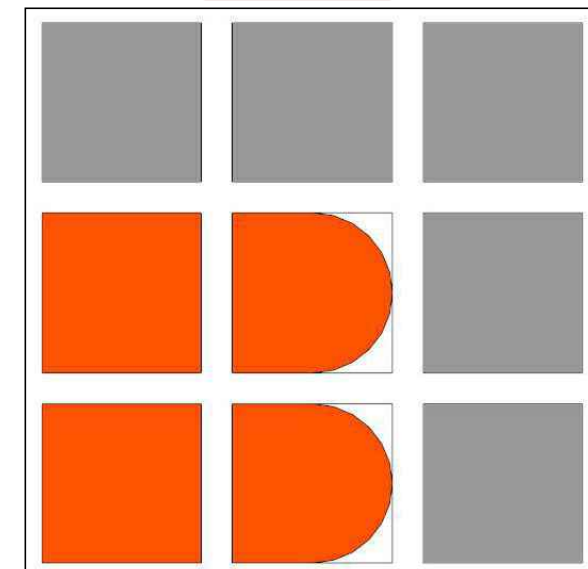

BALLI - TRAUTMAN
ARCHITECTURE INTERIORS CONSTRUCTION

CHECKED BY: GB

SCALE: AS NOTED

SHEET TITLE


SECTION 1 & 2

SHEET NUMBER

S-4.0

Zvonimir T. Belfranin, P.E.
Consulting Structural Engineer
P.E. # 33074
4836 S.W. 74 CT., MIAMI, FLORIDA 33155
(305) 669-0255
BELFRANIN@AOL.COM

COPYRIGHT BALLI-TRAUTMAN ARCHITECTS,
LLC
1533 SUNSET DRIVE SUITE 101, CORAL GABLES
FL 33143

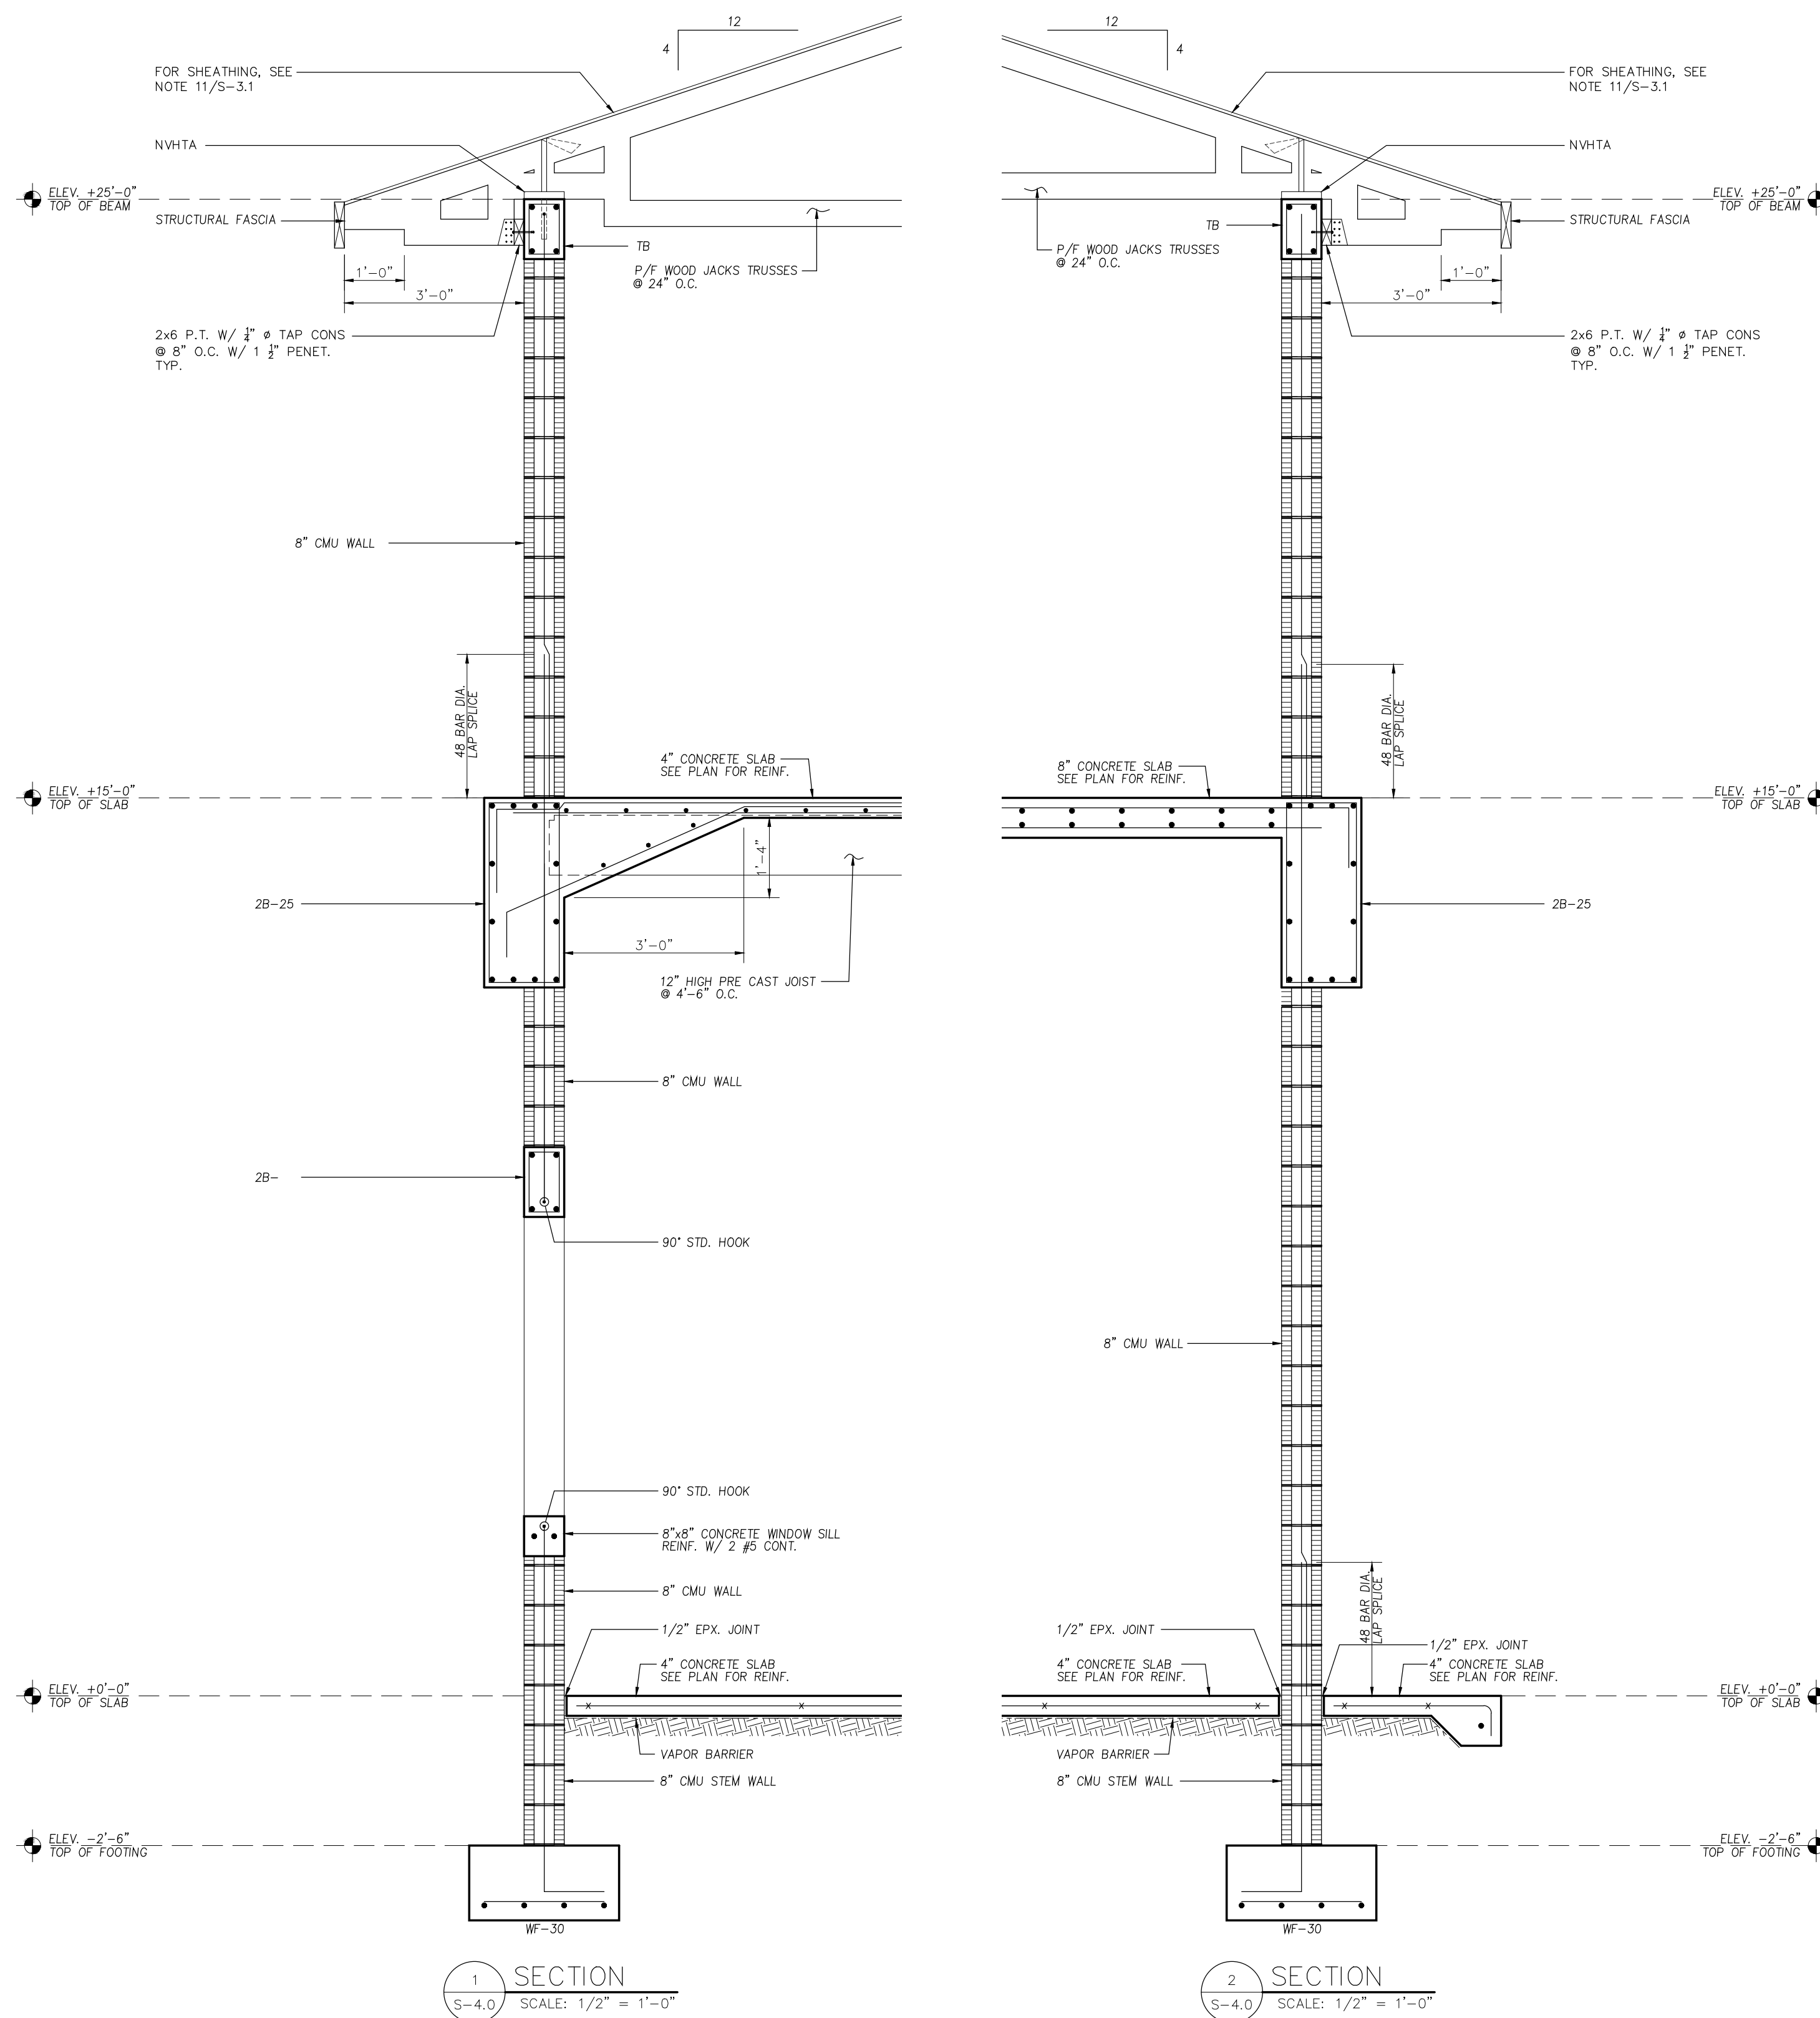

HERRERA
RESIDENCE

6825 SW 132nd St,
Pinecrest, FL 33156.

SEAL

BALLI-TRAUTMAN ARCHITECTS LLC-AA26002968

GIORGIO LUIGI BALLI -AR13951
DAVID SCOTT TRAUTMAN -AR15045

REVISIONS

NO.	DESC	DATE
1	CITY REV 1	08/11/25

PERMIT SET



JOB NUMBER: HERRERA
CHECKED BY: GB
ISSUE DATE: 04/01/2025
SCALE: AS NOTED

SHEET TITLE


SECTION 3 & 6

SHEET NUMBER

S-4.1

Zvonimir T. Belfranin, P.E.
Consulting Structural Engineer
P.E. # 33074
4836 S.W. 74 CT, MIAMI, FLORIDA 33155
(305) 669-0255
BELFRANIN@AOL.COM

COPYRIGHT BALLI-TRAUTMAN ARCHITECTS,
LLC
1533 SUNSET DRIVE SUITE 101, CORAL GABLES,
FL 33143

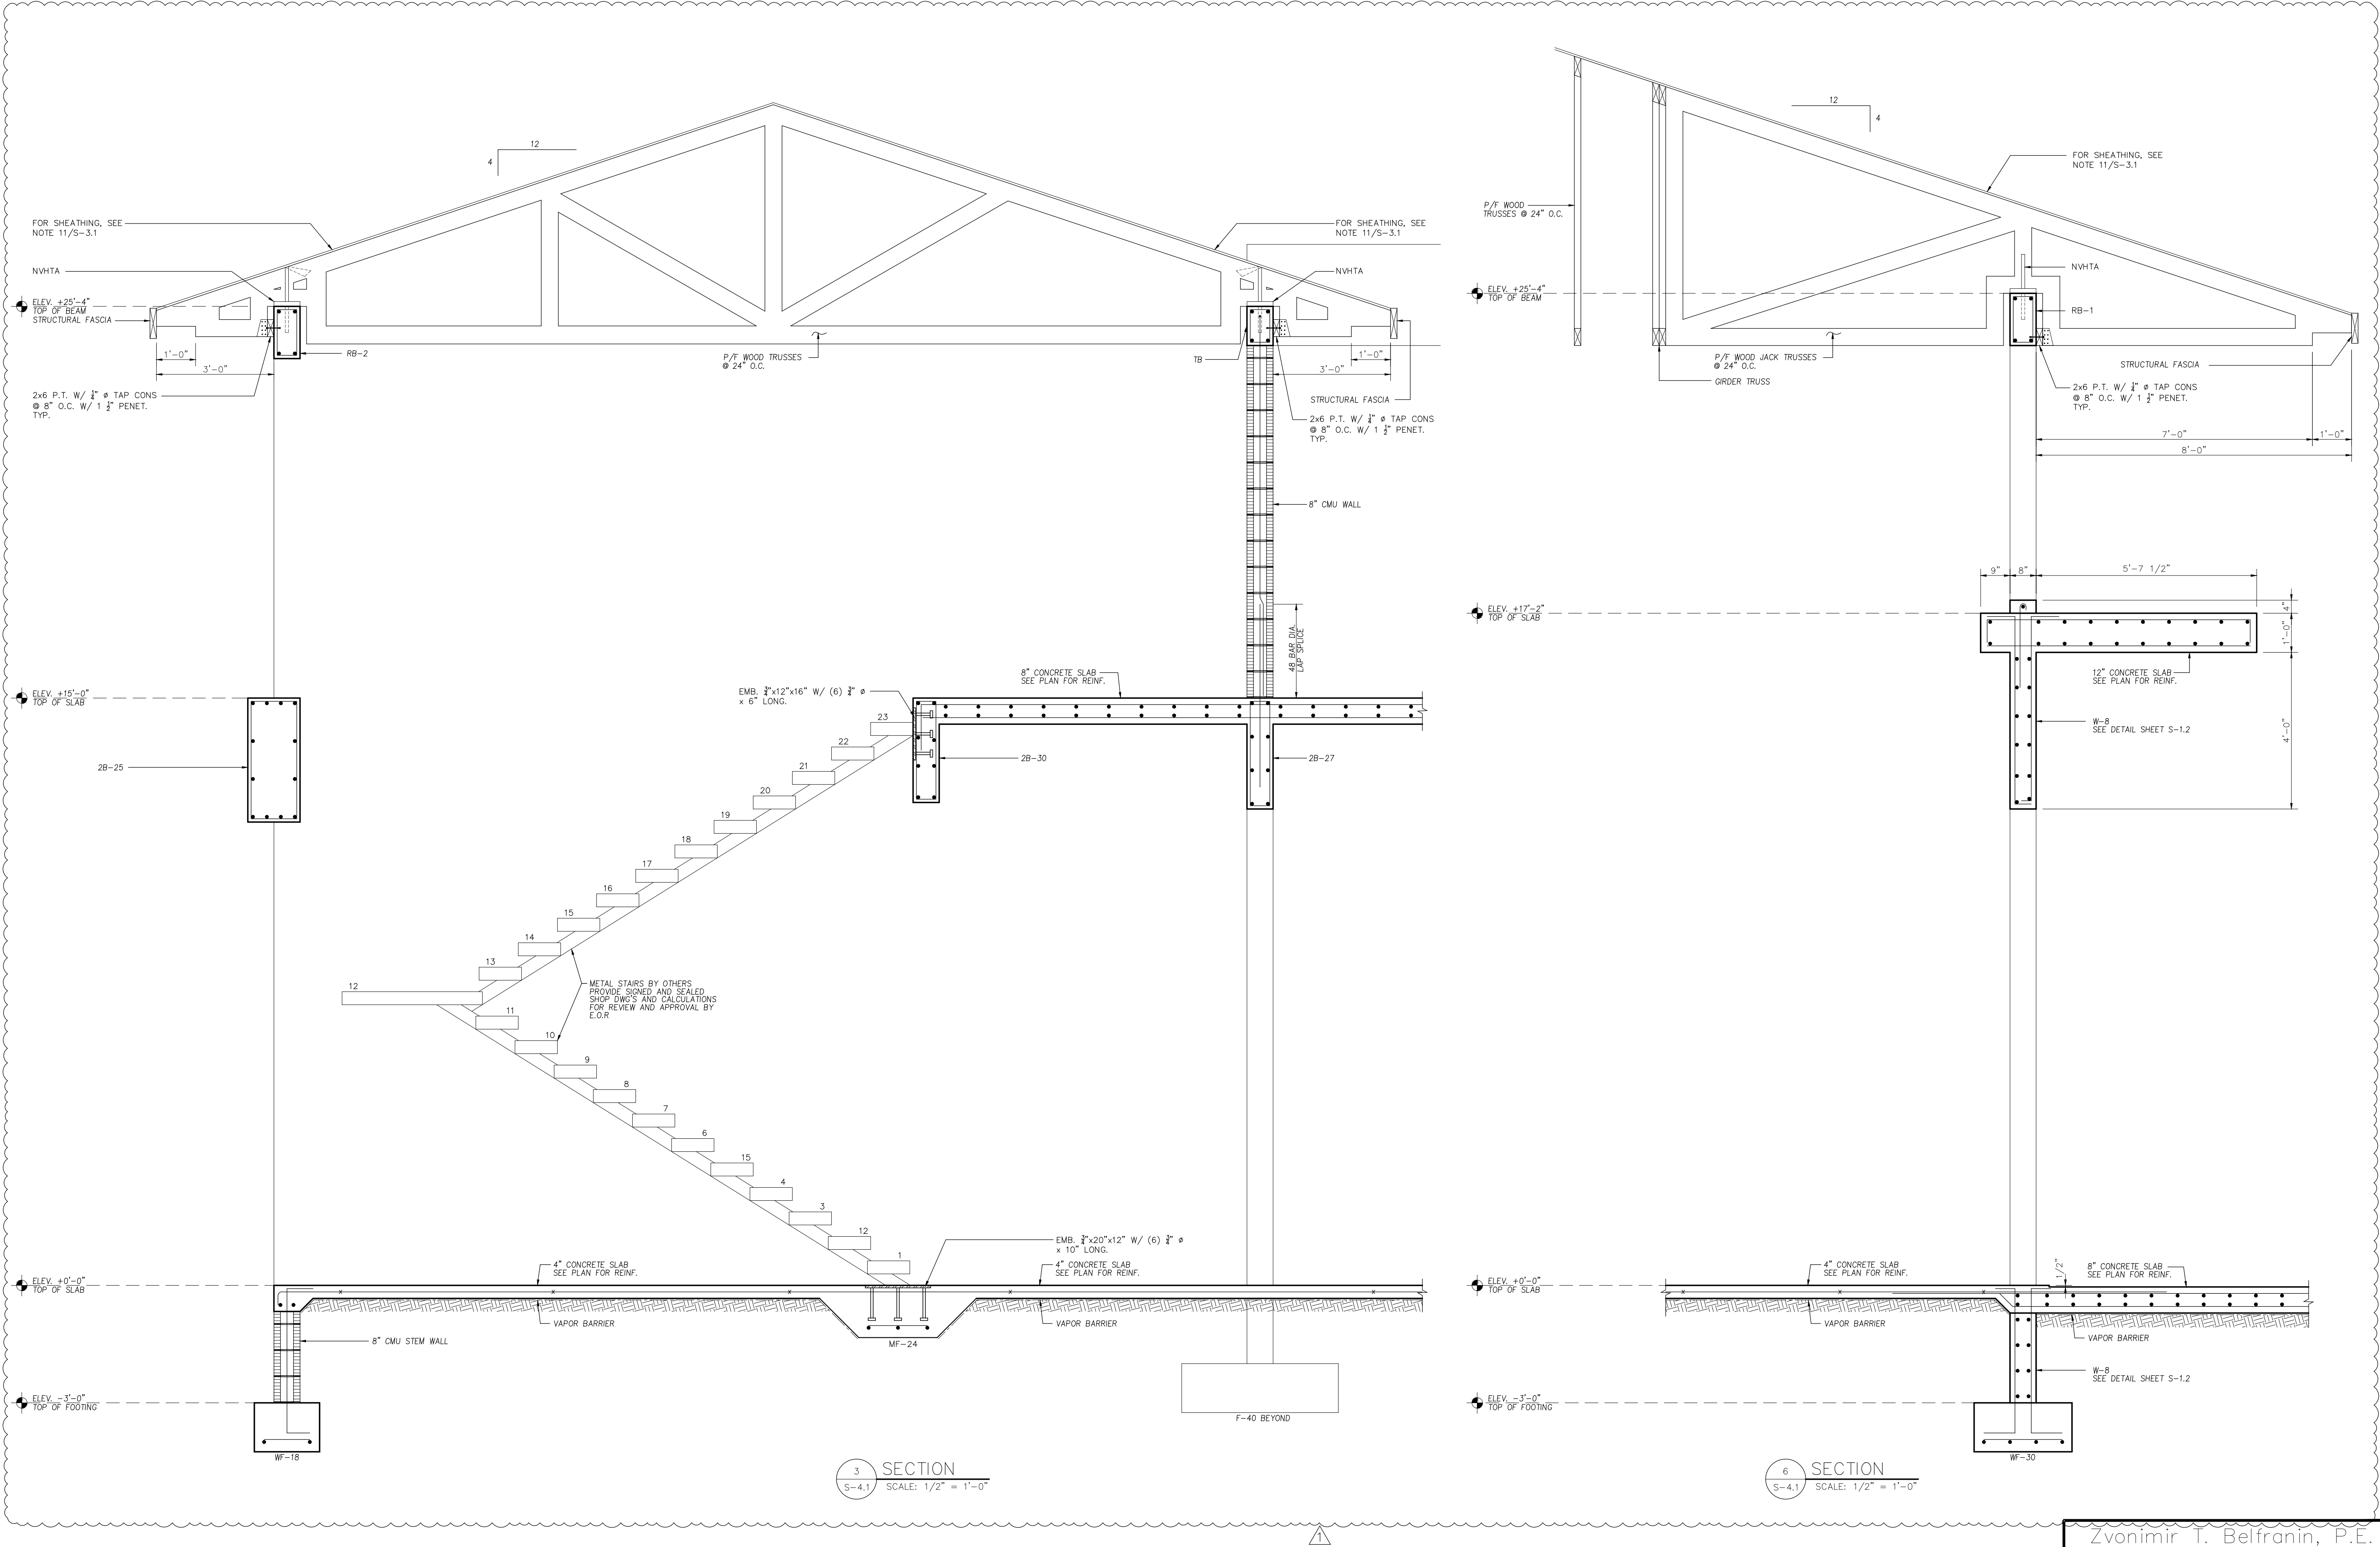

6825 SW 132nd St,
Pinecrest, FL 33156.

SEAL

BALLI-TRAUTMAN ARCHITECTS LLC -AA2600296

GIORGIO LUIGI BALLI -AR13951
DAVID SCOTT TRAUTMAN -AR15045

REVISIONS

[illegible]

Design Development

VOID



JOB NUMBER: HERRERA

CHECKED BY: GB

ISSUE DATE: 04/01/2025

SCALE: AS NOTED


SHEET TITLE

SECTION 3

SHEET NUMBER

Zvonimir T. Belfranin, P.E.
Consulting Structural Engineer
P.E. # 33074
4836 S.W. 74 CT., MIAMI, FLORIDA 33155
(305) 669-0255
BELFRANIN@AOL.COM

COPYRIGHT BALLI-TRAUTMAN ARCHITECTS,
LLC
1533 SUNSET DRIVE SUITE 101, CORAL GABLES
FL 33143

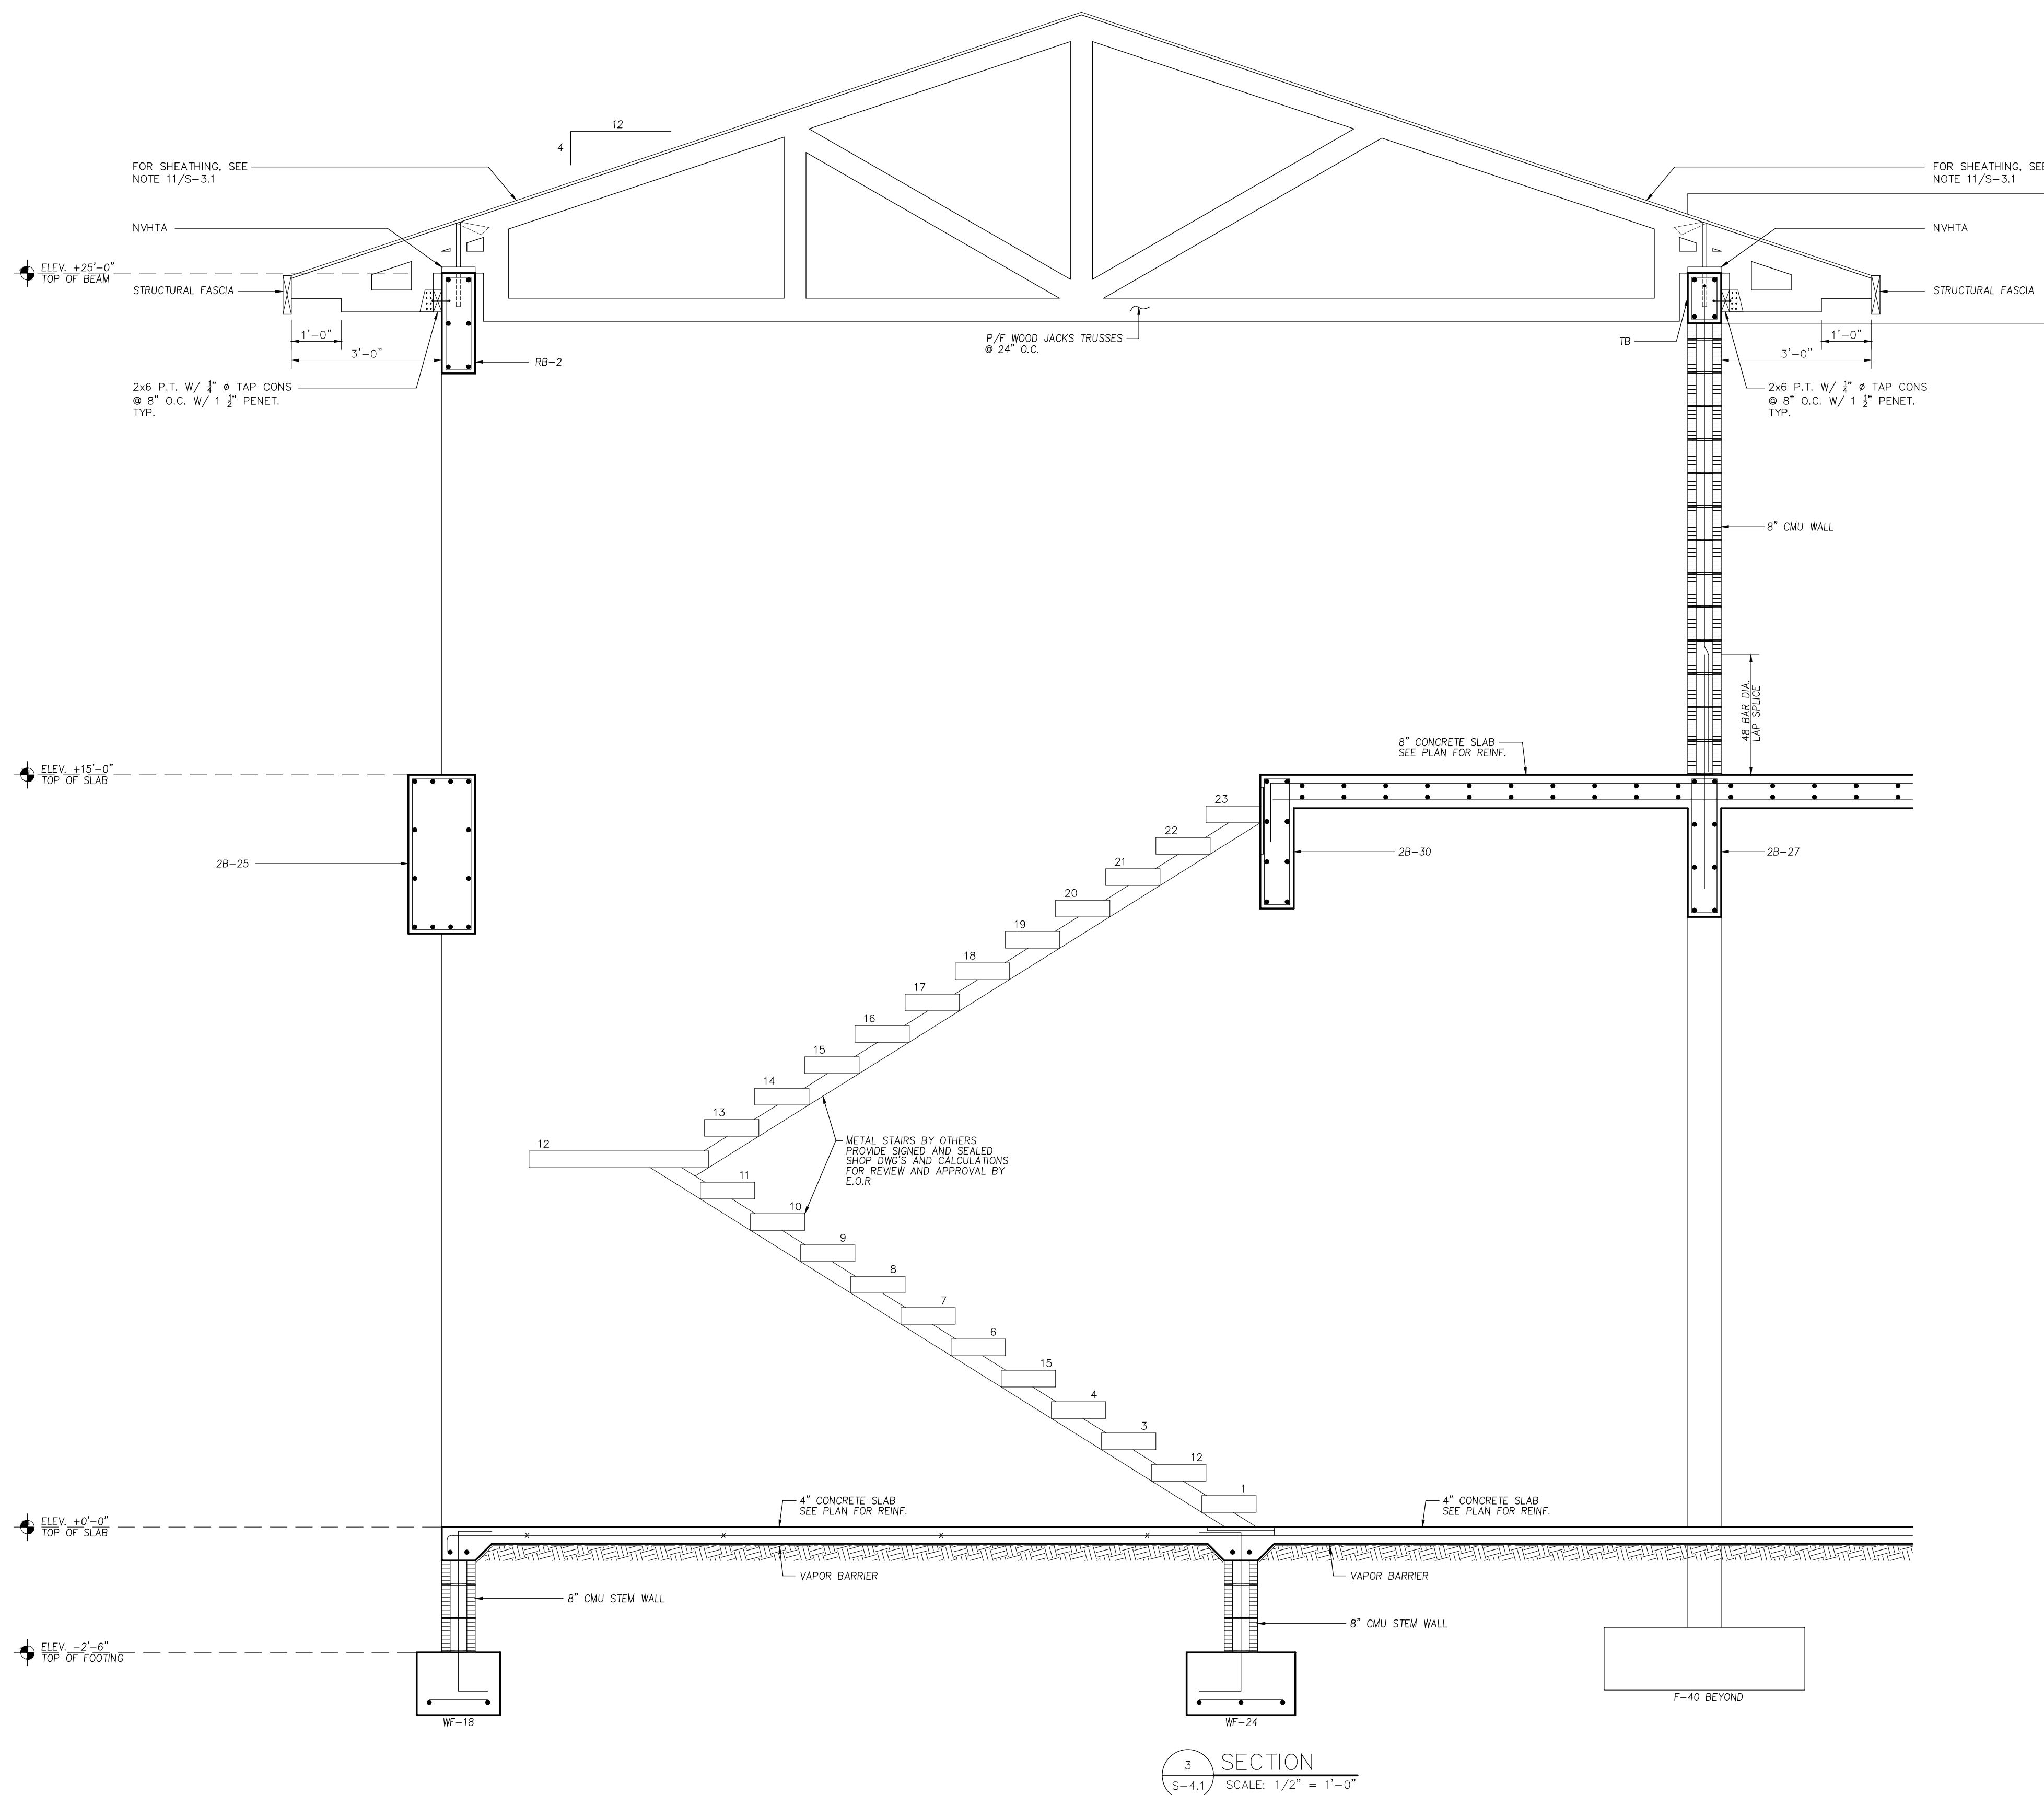

HERRERA
RESIDENCE

6825 SW 132nd St,
Pinecrest, FL 33156.

SEAL

BALLI-TRAUTMAN ARCHITECTS LLC -AA26002968

GIORGIO LUIGI BALLI -AR13951
DAVID SCOTT TRAUTMAN -AR15045

REVISIONS

NO.	DESC	DATE
1	CITY REV 1	08/11/25

PERMIT SET



JOB NUMBER: HERRERA
CHECKED BY: GB
ISSUE DATE: 04/01/2025
SCALE: AS NOTED

SHEET TITLE


SECTION 4

SHEET NUMBER

S-4.2

Zvonimir T. Belfranin, P.E.
Consulting Structural Engineer
P.E. # 33074
4836 S.W. 74 CT, MIAMI, FLORIDA 33155
(305) 669-0255
BELFRANIN@AOL.COM

COPYRIGHT BALLI-TRAUTMAN ARCHITECTS, LLC
1533 SUNSET DRIVE SUITE 101, CORAL GABLES, FL 33143

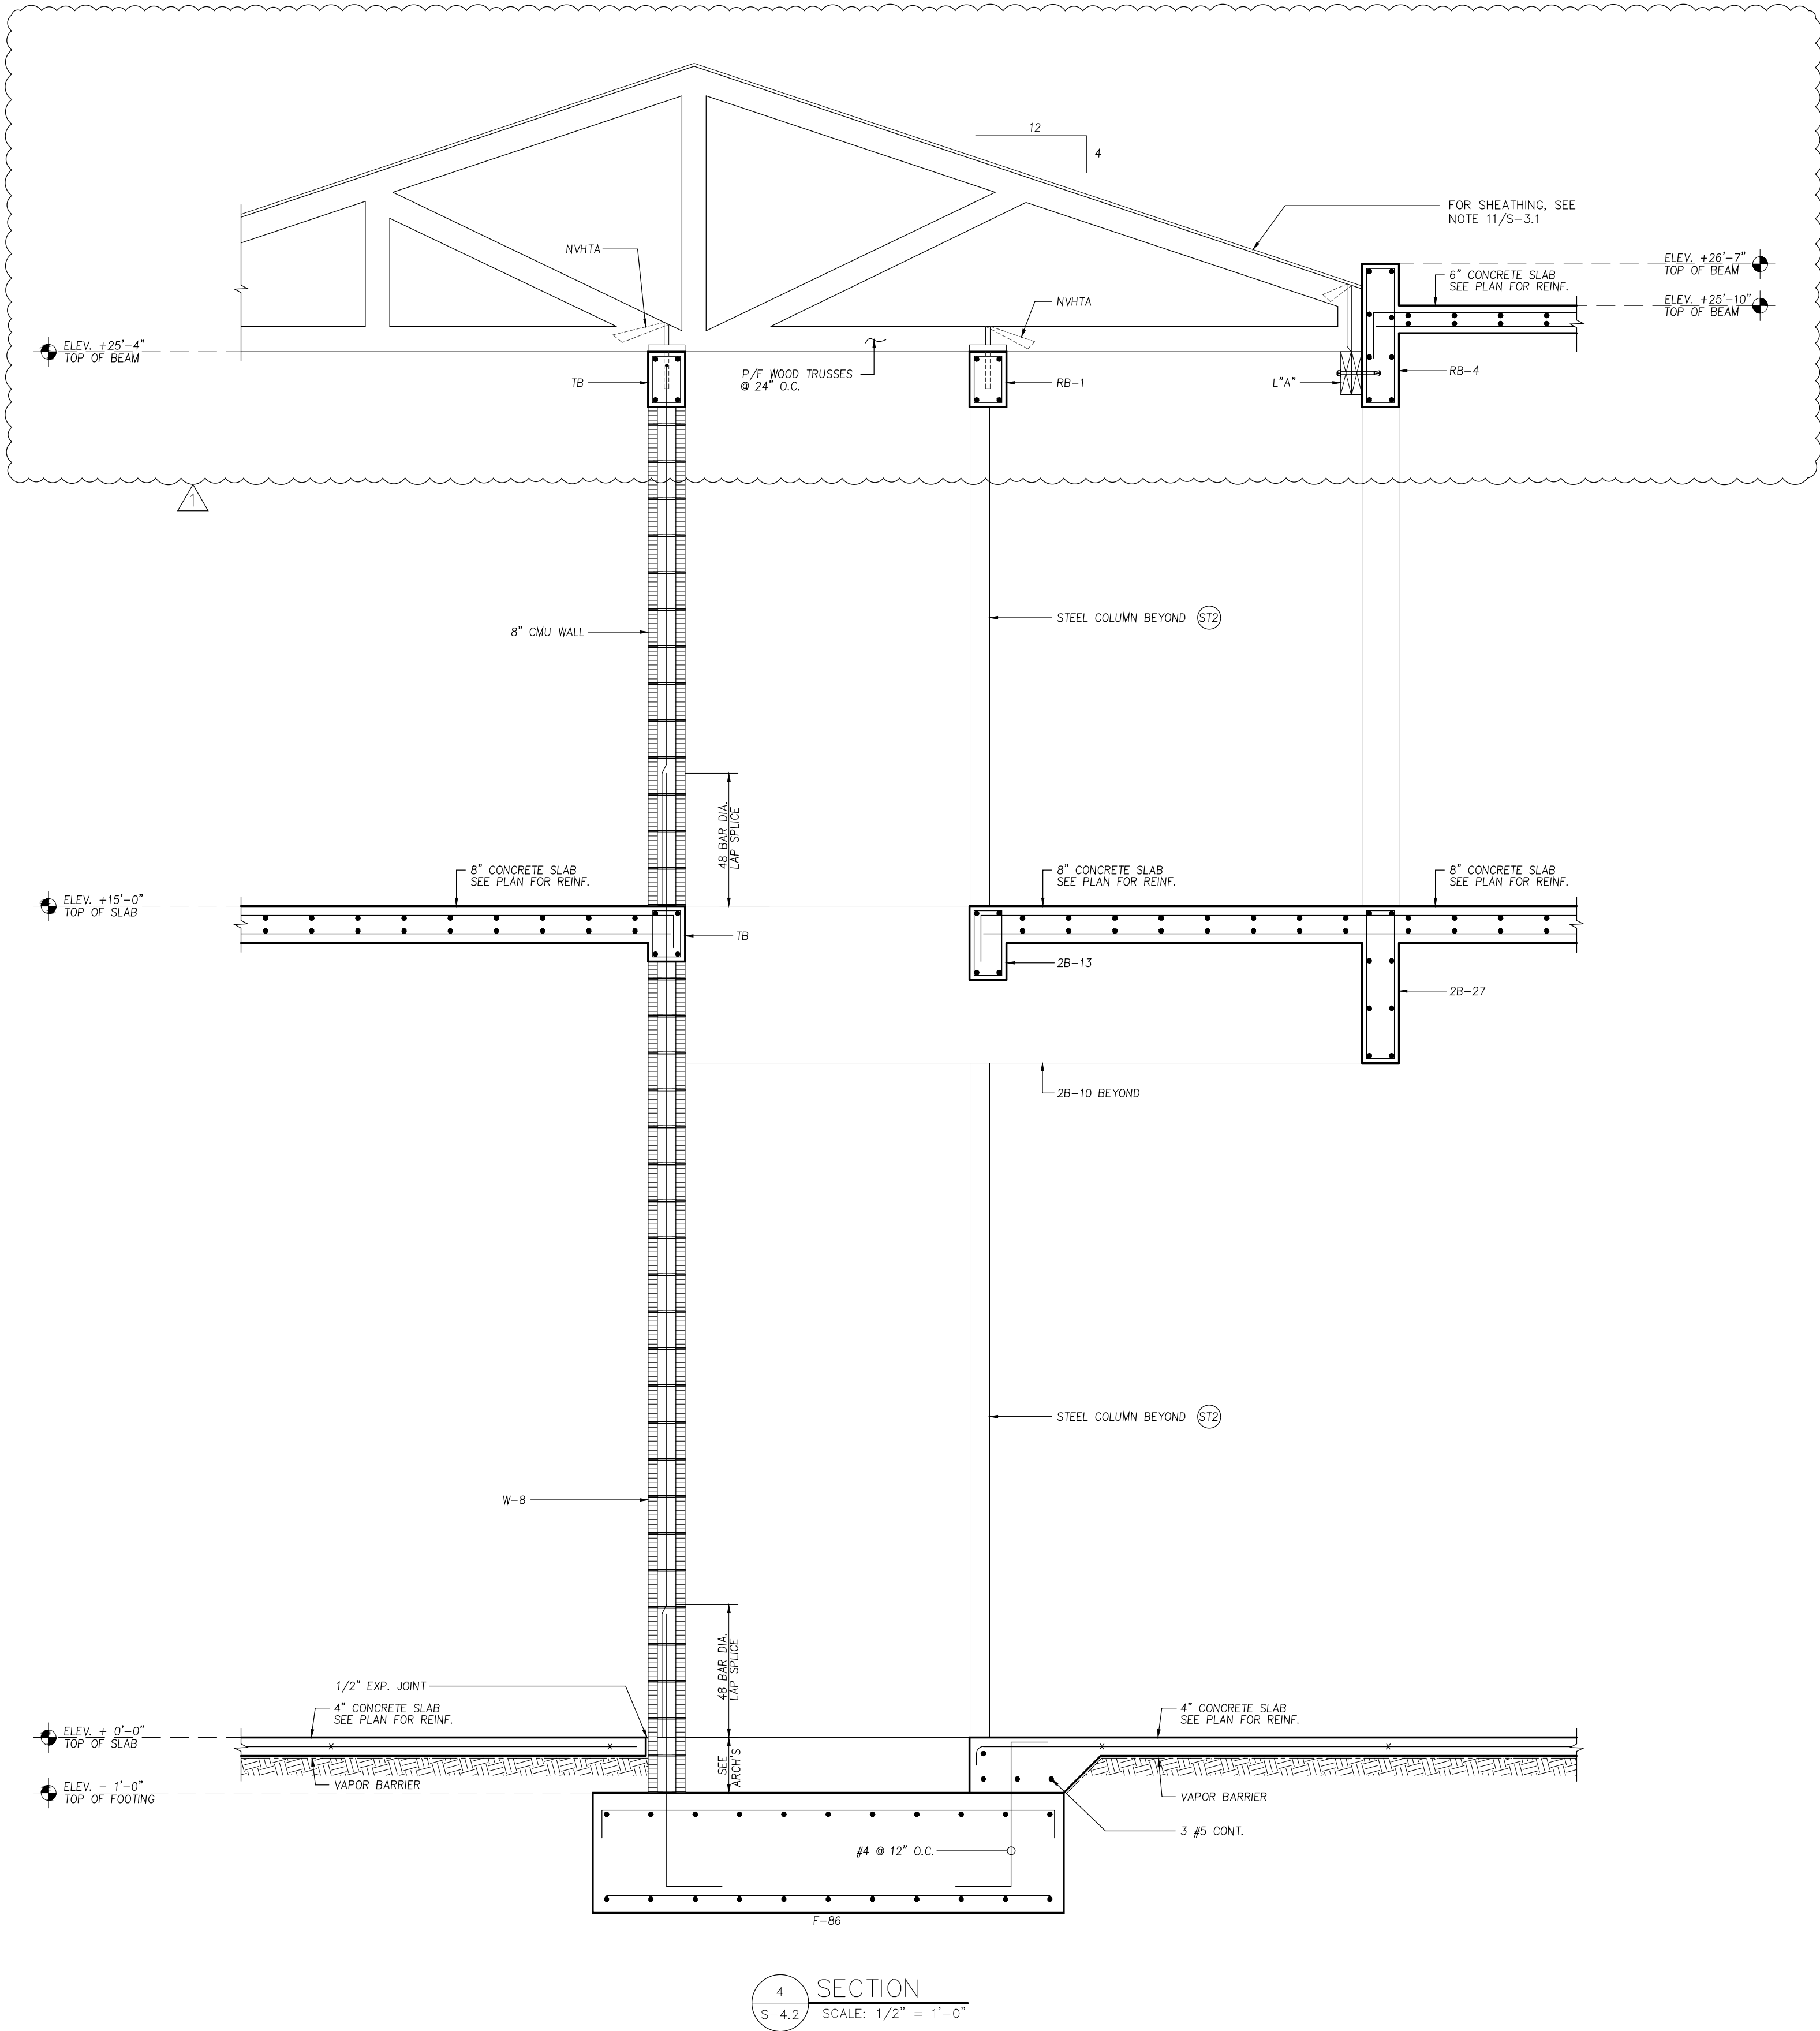

6825 SW 132nd St,
Pinecrest, FL 33156.

SEAL

GIORGIO LUIGI BALLI -AR13951
DAVID SCOTT TRAUTMAN -AR15045

REVISIONS

[illegible]

Design Development

VOID



SCALE: AS NOTED

SHEET TITLE


SECTION 4

SHEET NUMBER

S-4.2

Zvonimir T. Belfranin, P.E.
Consulting Structural Engineer
P.E. # 33074
4836 S.W. 74 CT., MIAMI, FLORIDA 33155
(305) 669-0255
BELFRANIN@AOL.COM

COPYRIGHT BALLI-TRAUTMAN ARCHITECTS,
LLC
1533 SUNSET DRIVE SUITE 101, CORAL GABLES
FL 33143

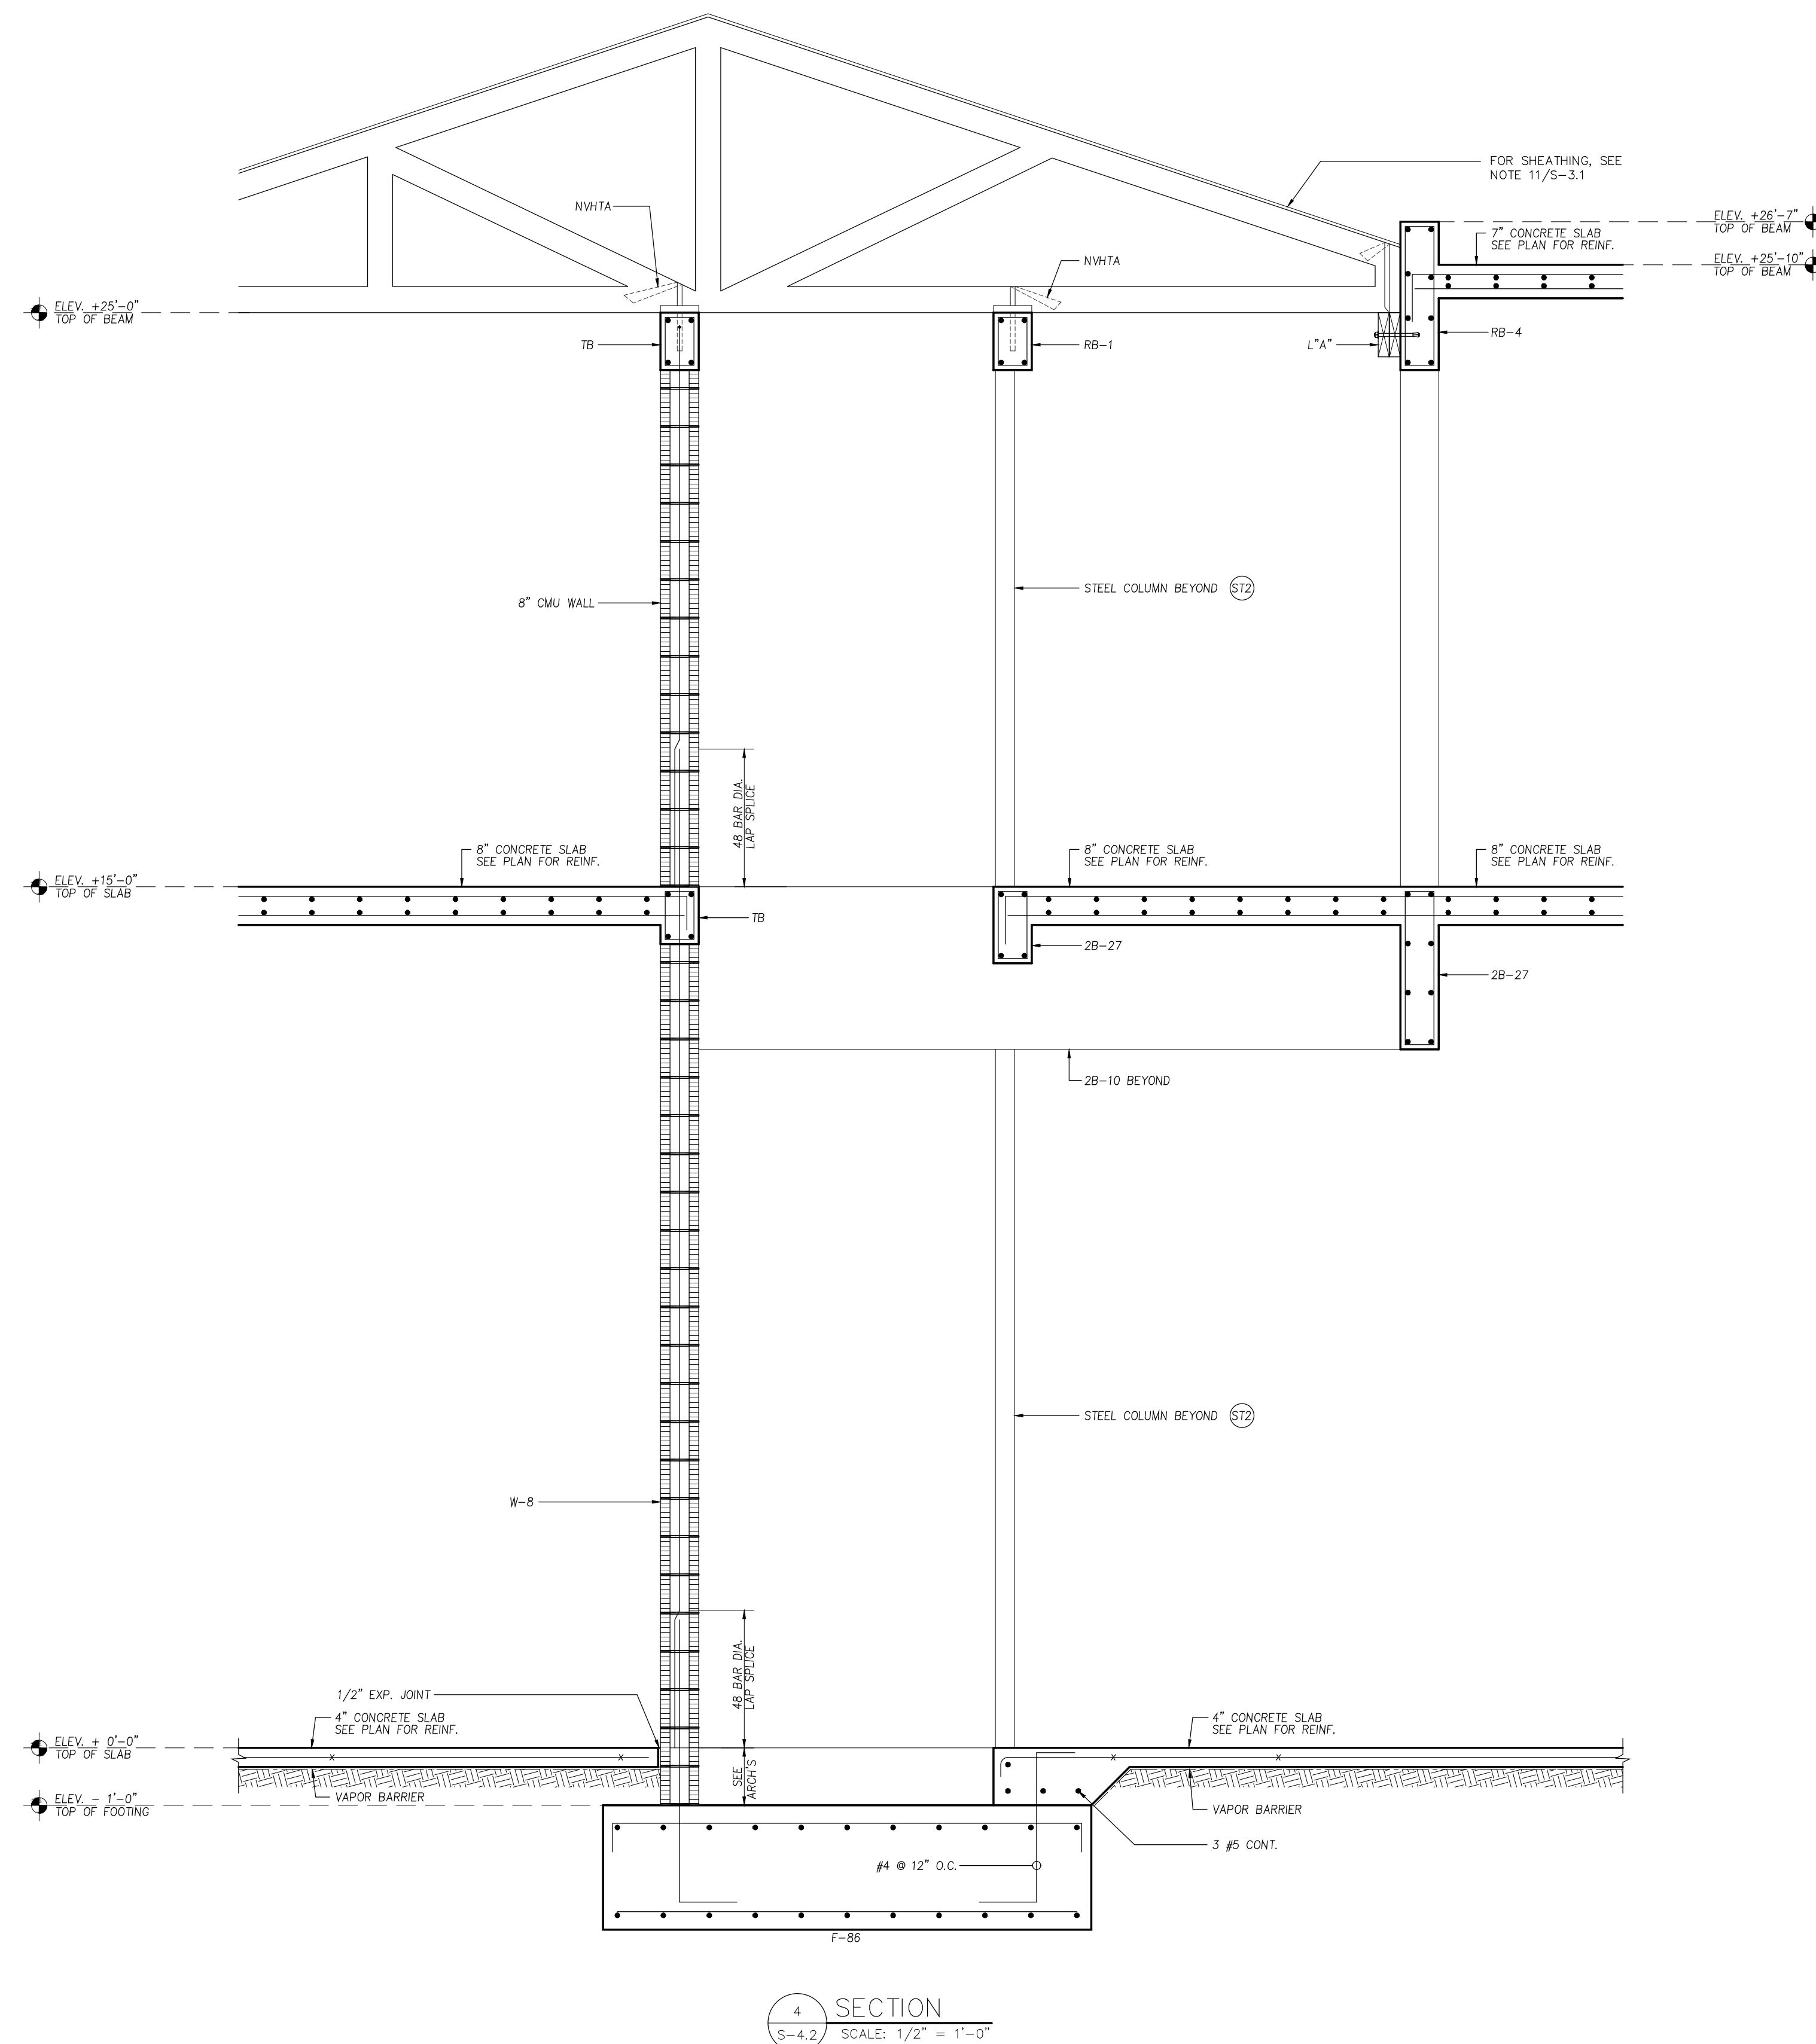

6825 SW 132nd St,
Pinecrest, FL 33156.

6825 SW 132nd St,
Pinecrest, FL 33156.

SEAL

BALLI-TRAUTMAN ARCHITECTS LLC -AA26002968

GIORGIO LUIGI BALLI -AR13951
DAVID SCOTT TRAUTMAN -AR15045

REVISIONS

[illegible]

PERMIT SET



JOB NUMBER:	HERRERA
CHECKED BY:	GB
ISSUE DATE:	04/01/2025
SCALE:	AS NOTED


SHEET TITLE

SECTION 7

SHEET NUMBER

Zvonimir T. Belfranin, P.E.
Consulting Structural Engineer
P.E. # 33074
4836 S.W. 74 CT., MIAMI, FLORIDA 33155
(305) 669-0255
BELFRANIN@AOL.COM

COPYRIGHT BALLI-TRAUTMAN ARCHITECTS,
LLC
1533 SUNSET DRIVE SUITE 101, CORAL GABLES,
FL 33143

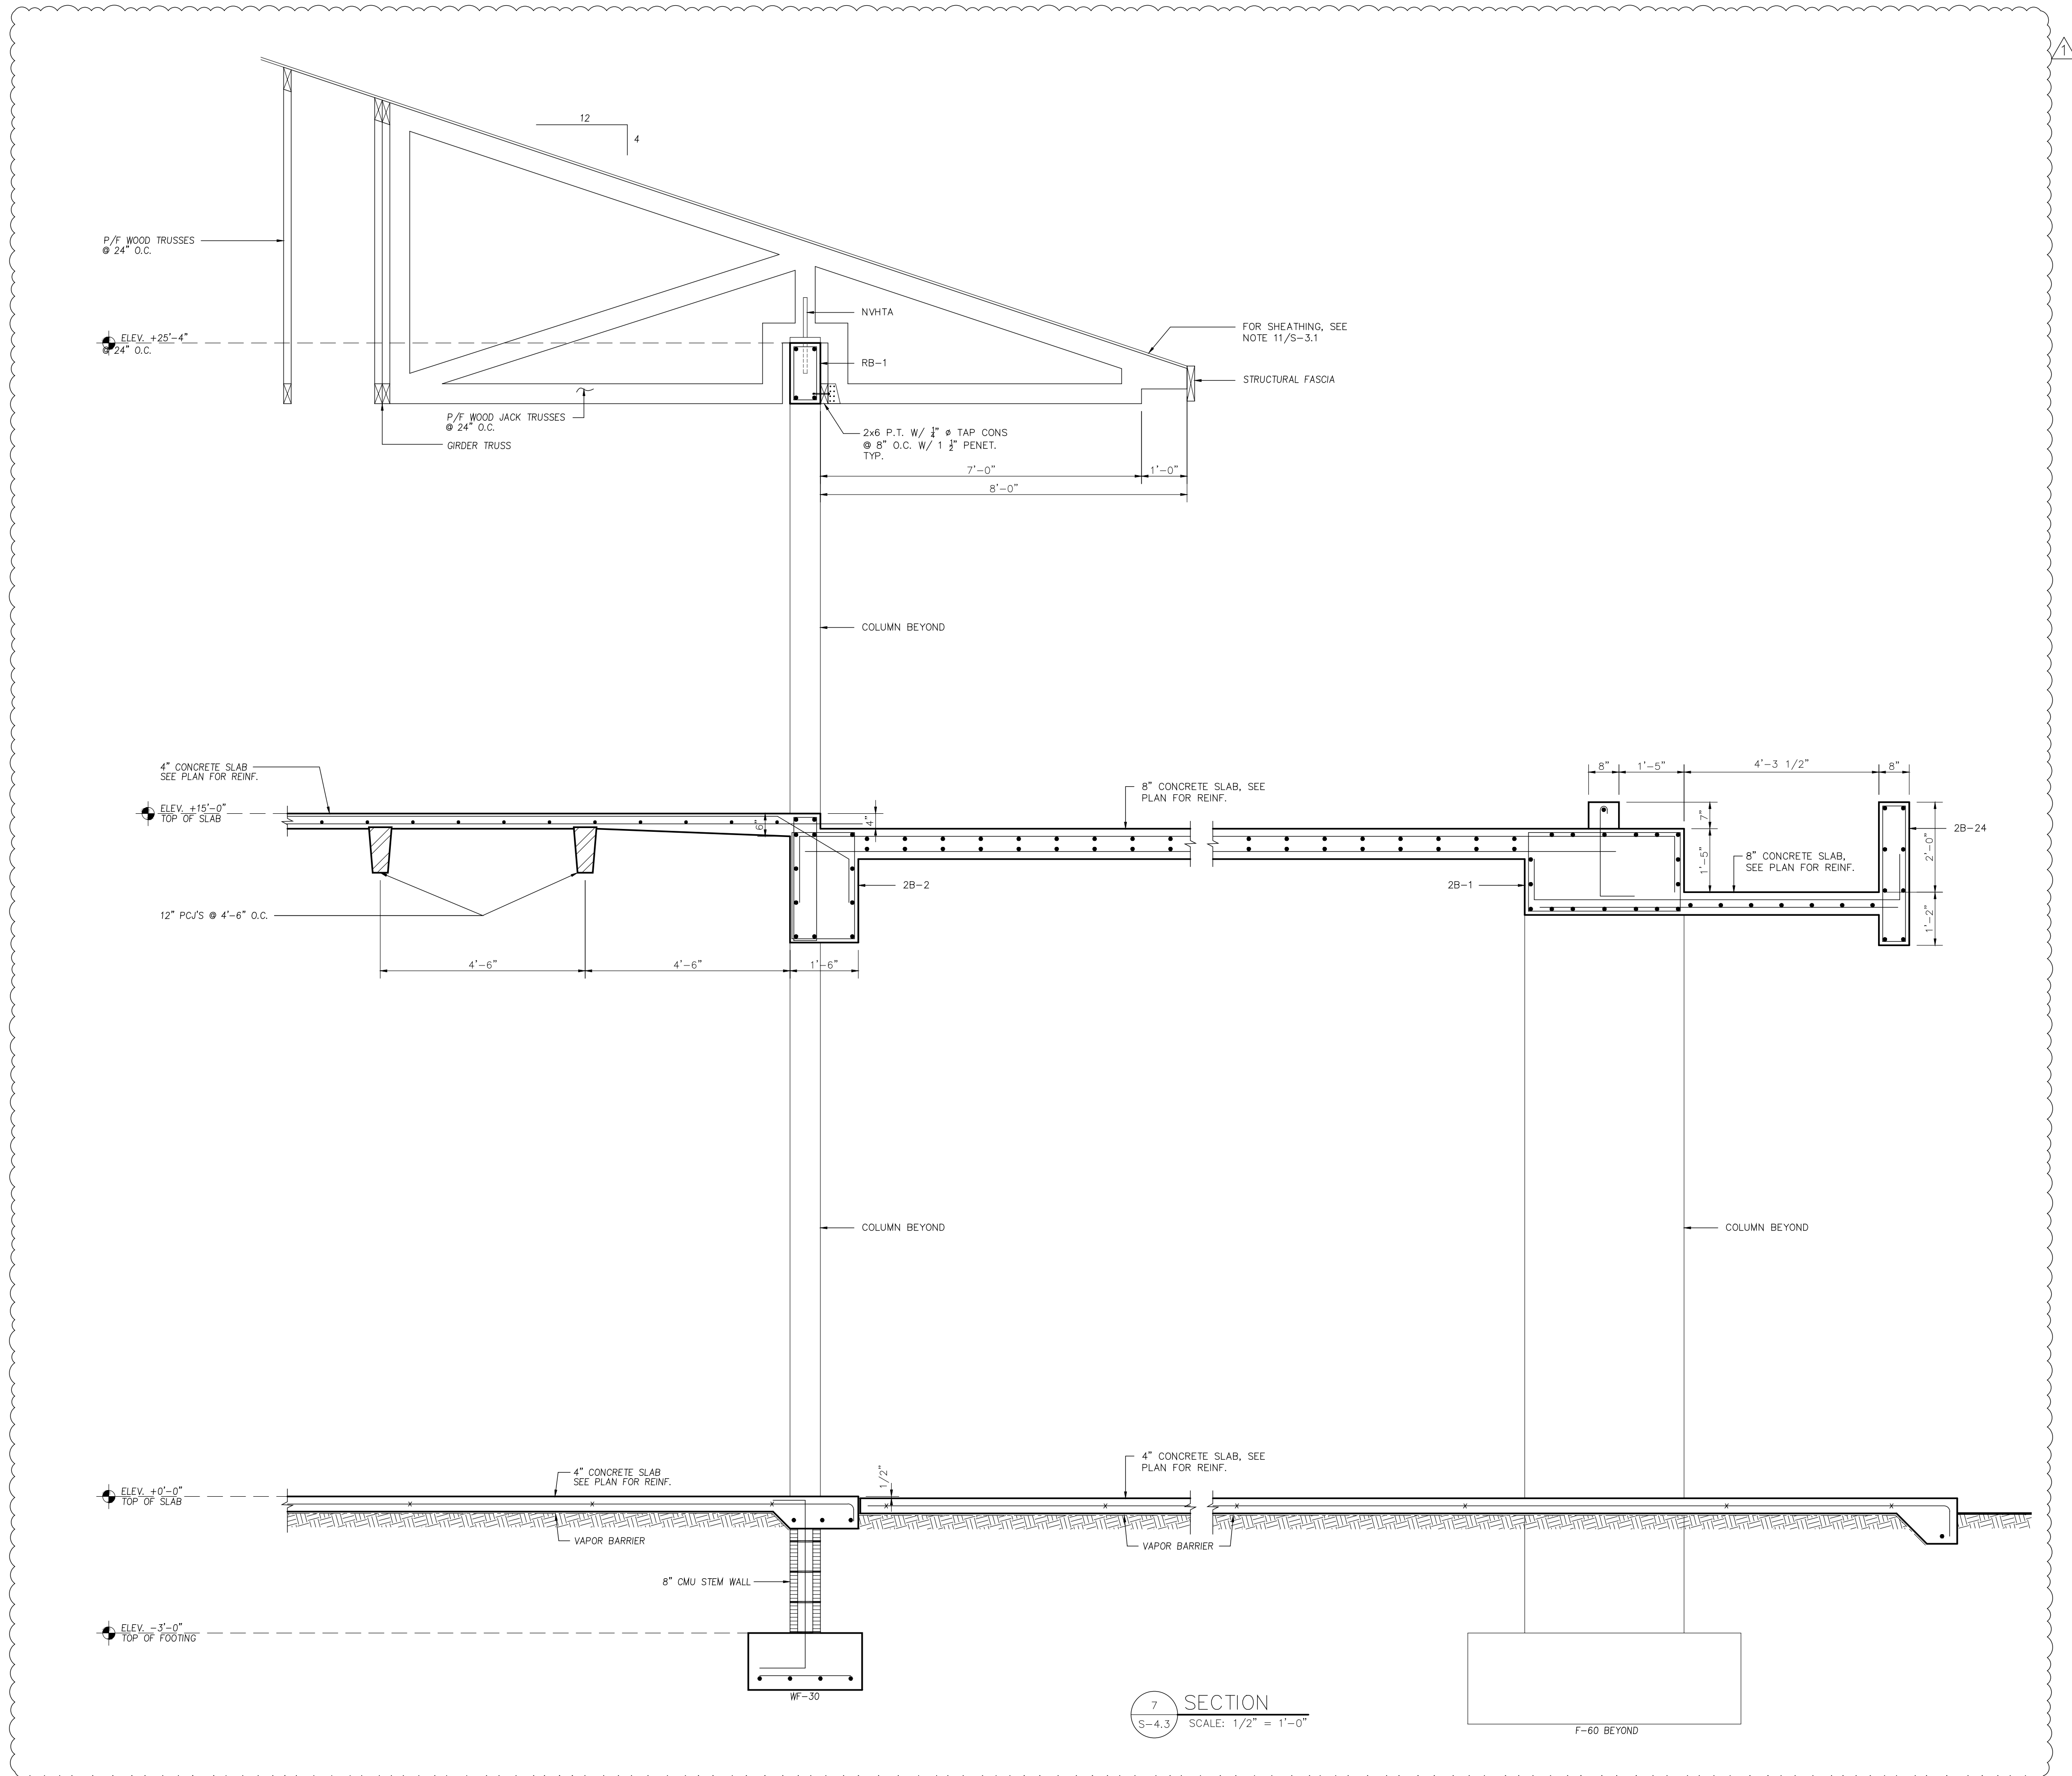

6825 SW 132nd St,
Pinecrest, FL 33156.

6825 SW 132nd St,
Pinecrest, FL 33156.

SEAL

GIORGIO LUIGI BALLI -AR13951
DAVID SCOTT TRAUTMAN -AR15045

[illegible]

BALLI - TRAUTMAN
ARCHITECTURE INTERIORS CONSTRUCTION

JOB NUMBER:	HERRERA
CHECKED BY:	GB
ISSUE DATE:	04/01/2025
SCALE:	AS NOTED

SHEET TITLE

SHEET NUMBER

S-4.4

Zvonimir T. Belfranin, P.E.
Consulting Structural Engineer
P.E. # 33074
4836 S.W. 74 CT., MIAMI, FLORIDA 33155
(305) 669-0255
BELFRANIN@AOL.COM

COPYRIGHT BALLI-TRAUTMAN ARCHITECTS,
LLC
1533 SUNSET DRIVE SUITE 101, CORAL GABLES,
FL 33143

HERRERA
RESIDENCE

6825 SW 132nd St,
Pinecrest, FL 33156.

SEAL

BALLI-TRAUTMAN ARCHITECTS LLC -AA26002968

GIORGIO LUIGI BALLI -AR13951
DAVID SCOTT TRAUTMAN -AR15045

REVISIONS

NO.	DESC	DATE
1	CITY REV 1	08/11/25

PERMIT SET



JOB NUMBER: HERRERA
CHECKED BY: GB
ISSUE DATE: 04/01/2025
SCALE: AS NOTED

SHEET TITLE

SECTION 9

SHEET NUMBER

S-4.5

Zvonimir T. Belfranin, P.E.
Consulting Structural Engineer
P.E. # 33074
4836 S.W. 74 CT, MIAMI, FLORIDA 33155
(305) 669-0255
BELFRANIN@AOL.COM

COPYRIGHT BALLI-TRAUTMAN ARCHITECTS,
LLC
1533 SUNSET DRIVE SUITE 101, CORAL GABLES,
FL 33143

6825 SW 132nd St,
Pinecrest, FL 33156.

5825 SW 132nd St,
Pinecrest, FL 33156.

SEAL

BALLI-TRAUTMAN ARCHITECTS LLC -AA26002968

GIORGIO LUIGI BALLI -AR13951
DAVID SCOTT TRAUTMAN -AR15045

REVISIONS

[illegible]**PERMIT SET**

JOB NUMBER: HERRERA

CHECKED BY: GB

ISSUE DATE: 04/01/2025

SCALE: AS NOTED


SHEET TITLE

WIND
PRESSURE
ELEVATIONS

SHEET NUMBER

S-5.0

COPYRIGHT BALLI-TRAUTMAN ARCHITECTS,
LLC
1533 SUNSET DRIVE SUITE 101, CORAL GABLES,
FL 33143

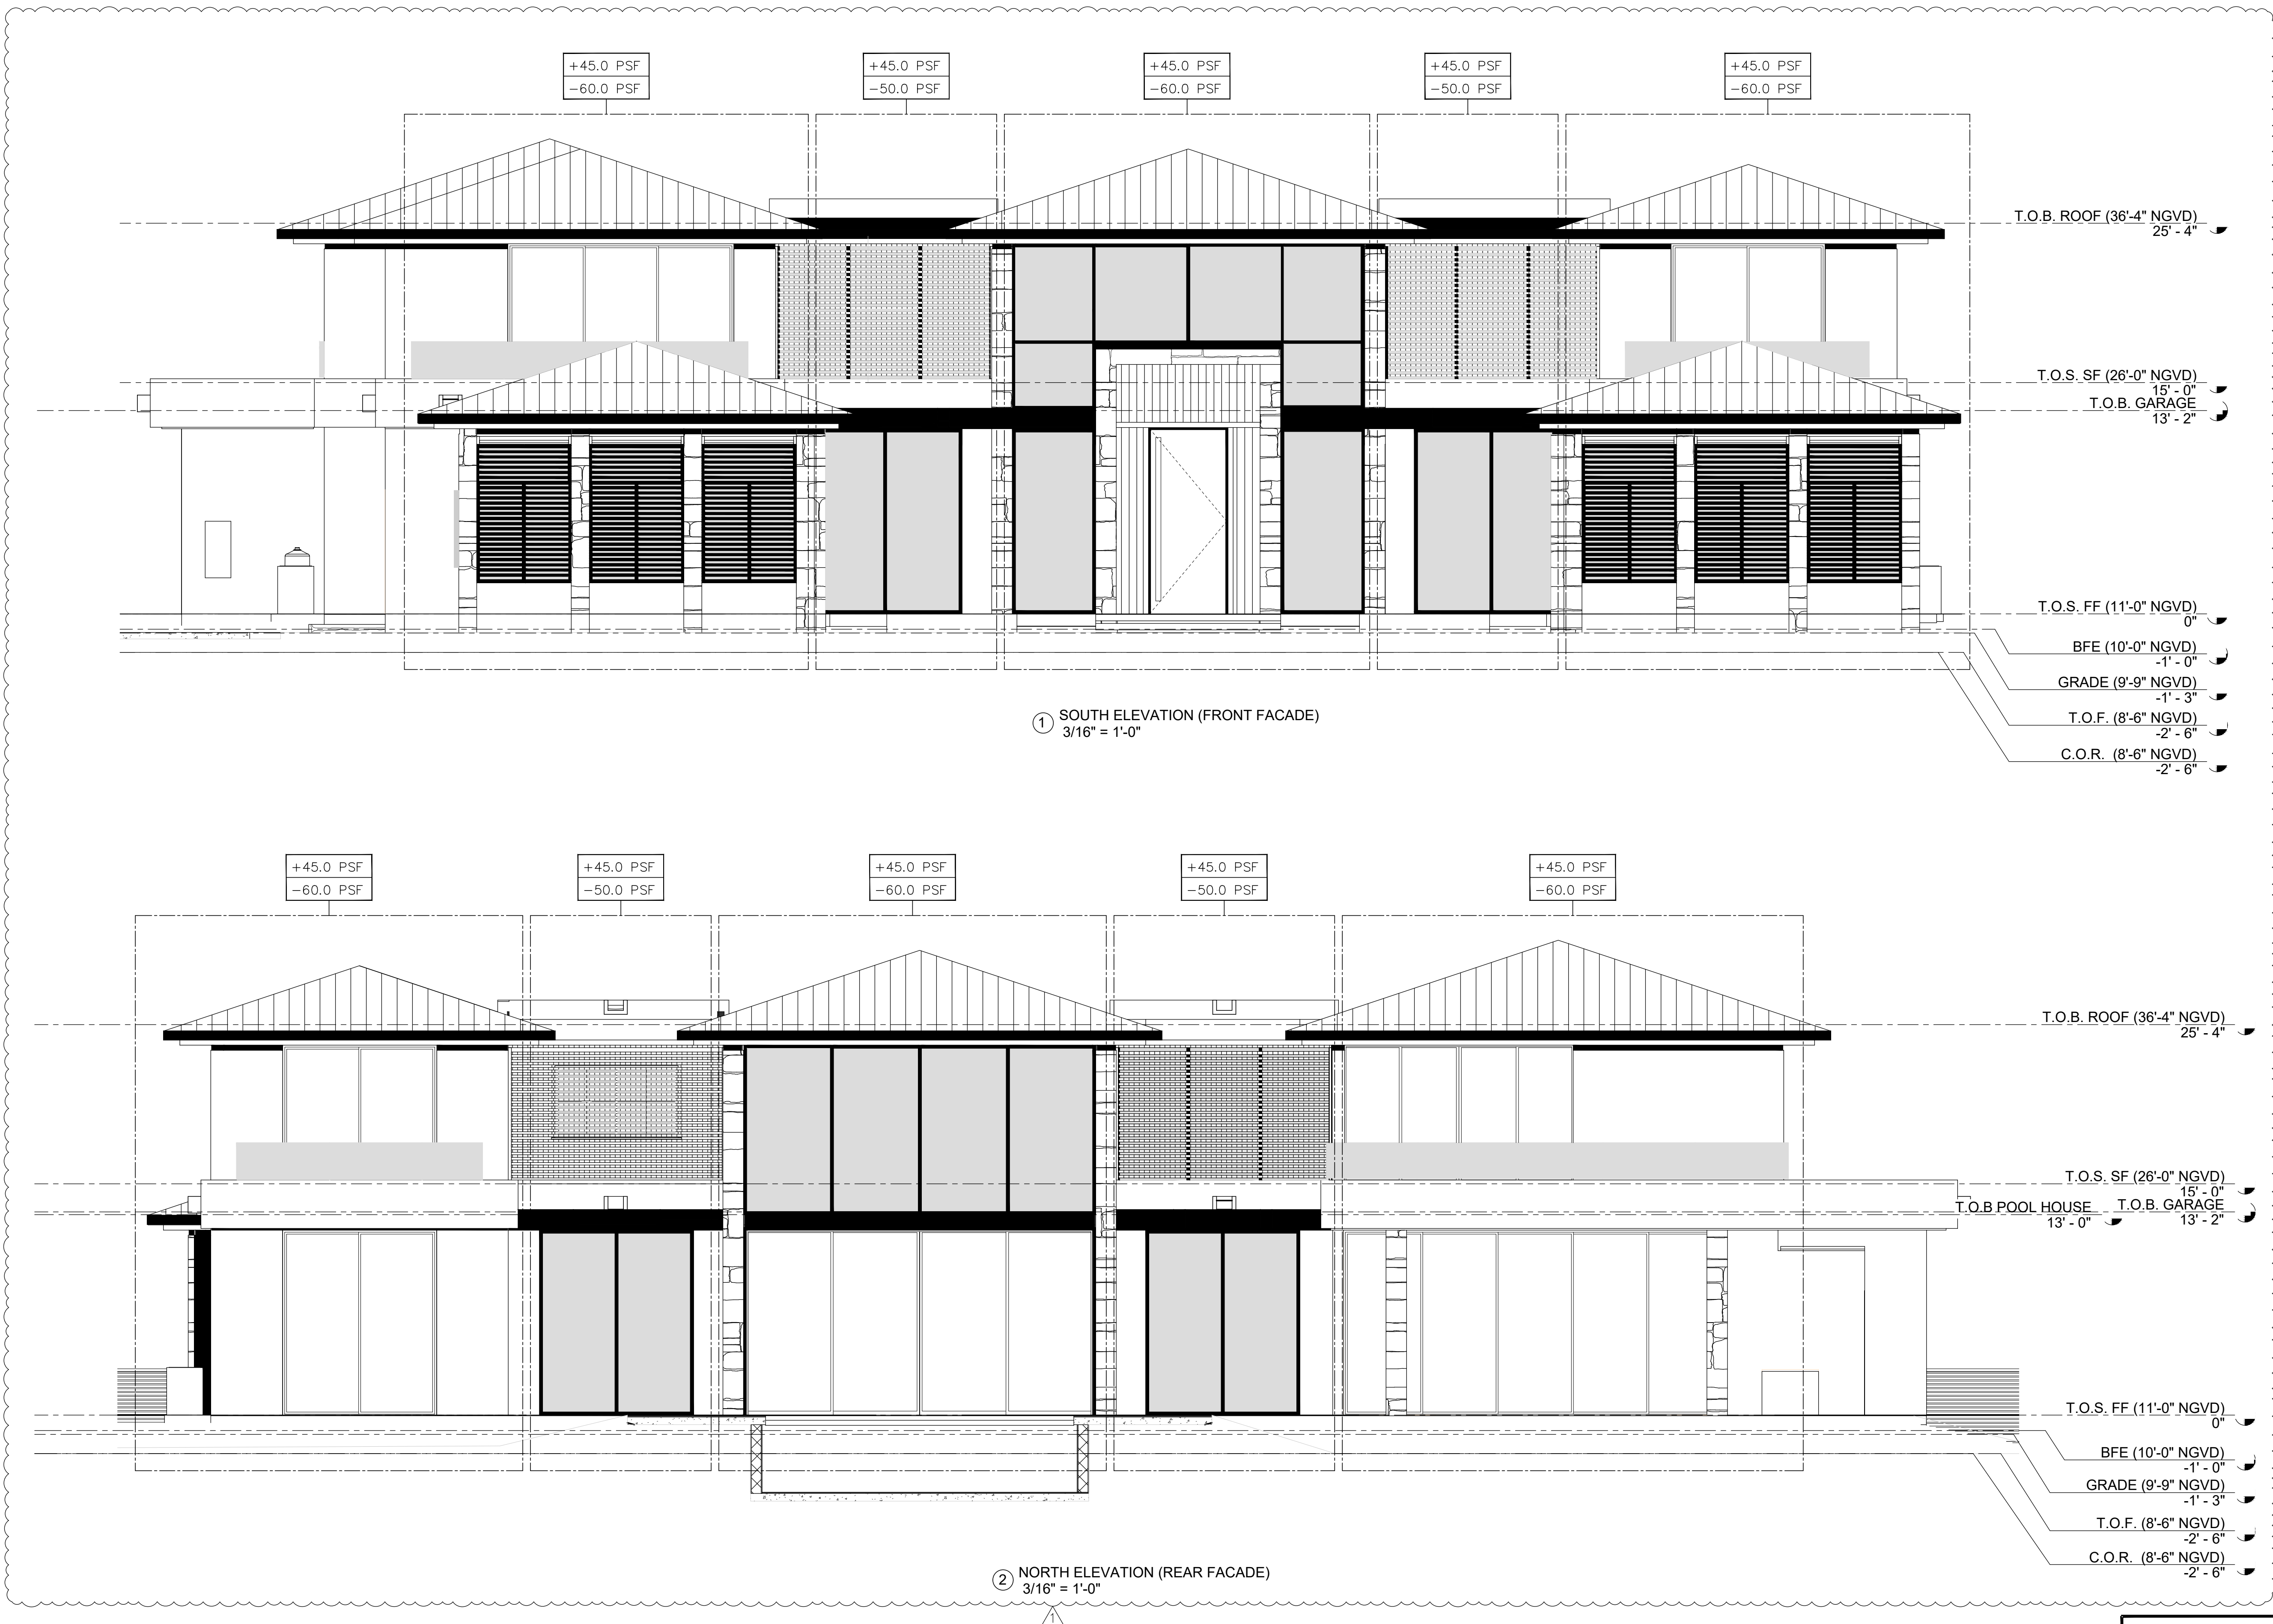

Zvonimir T. Belfranin, P.E.
Consulting Structural Engineer
P.E. # 33074
4836 S.W. 74 CT, MIAMI, FLORIDA 33155
(305) 669-0255
BELFRANIN@AOL.COM

6825 SW 132nd St,
Pinecrest, FL 33156.

6825 SW 132nd St,
Pinecrest, FL 33156.

SEAL

BALLI-TRAUTMAN ARCHITECTS LLC -AA26002968

GIORGIO LUIGI BALLI -AR13951
DAVID SCOTT TRAUTMAN -AR15045

REVISIONS

[illegible]

PERMIT SET



JOB NUMBER:	HERRERA
CHECKED BY:	GB
ISSUE DATE:	04/01/2025
SCALE:	AS NOTED


SHEET TITLE

WIND
PRESSURE
ELEVATIONS



SHEET NUMBER

S-5.1

COPYRIGHT BALLI-TRAUTMAN ARCHITECTS,
LLC
1533 SUNSET DRIVE SUITE 101, CORAL GABLES,
FL 33143

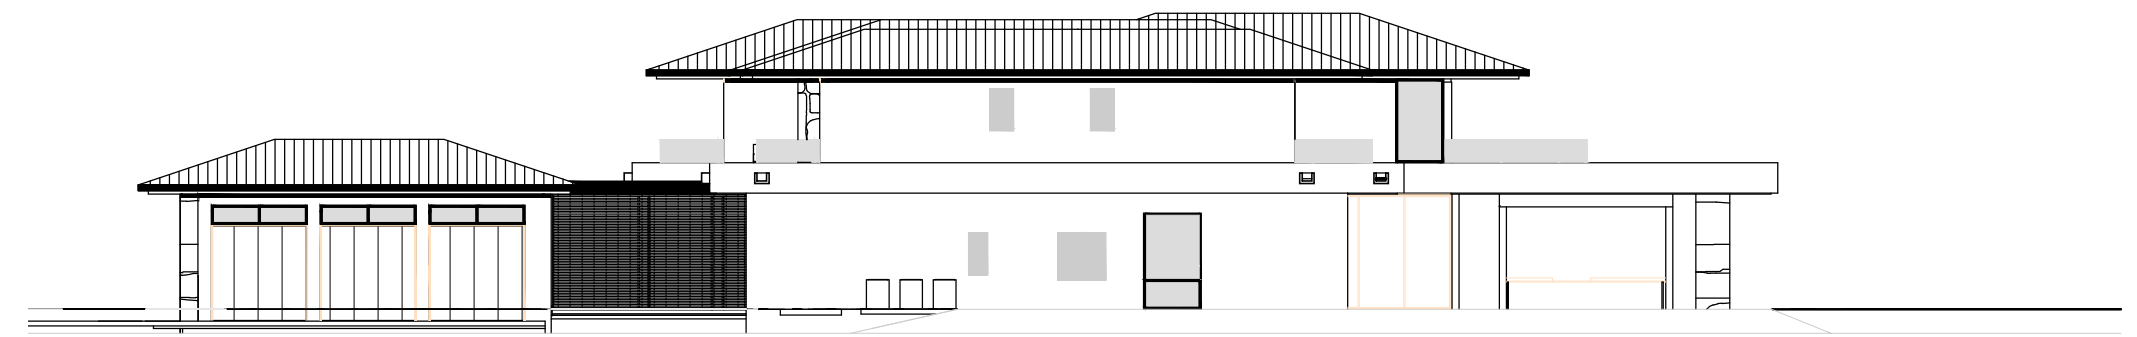

① KEY ELEVATION
1" = 20'-0"

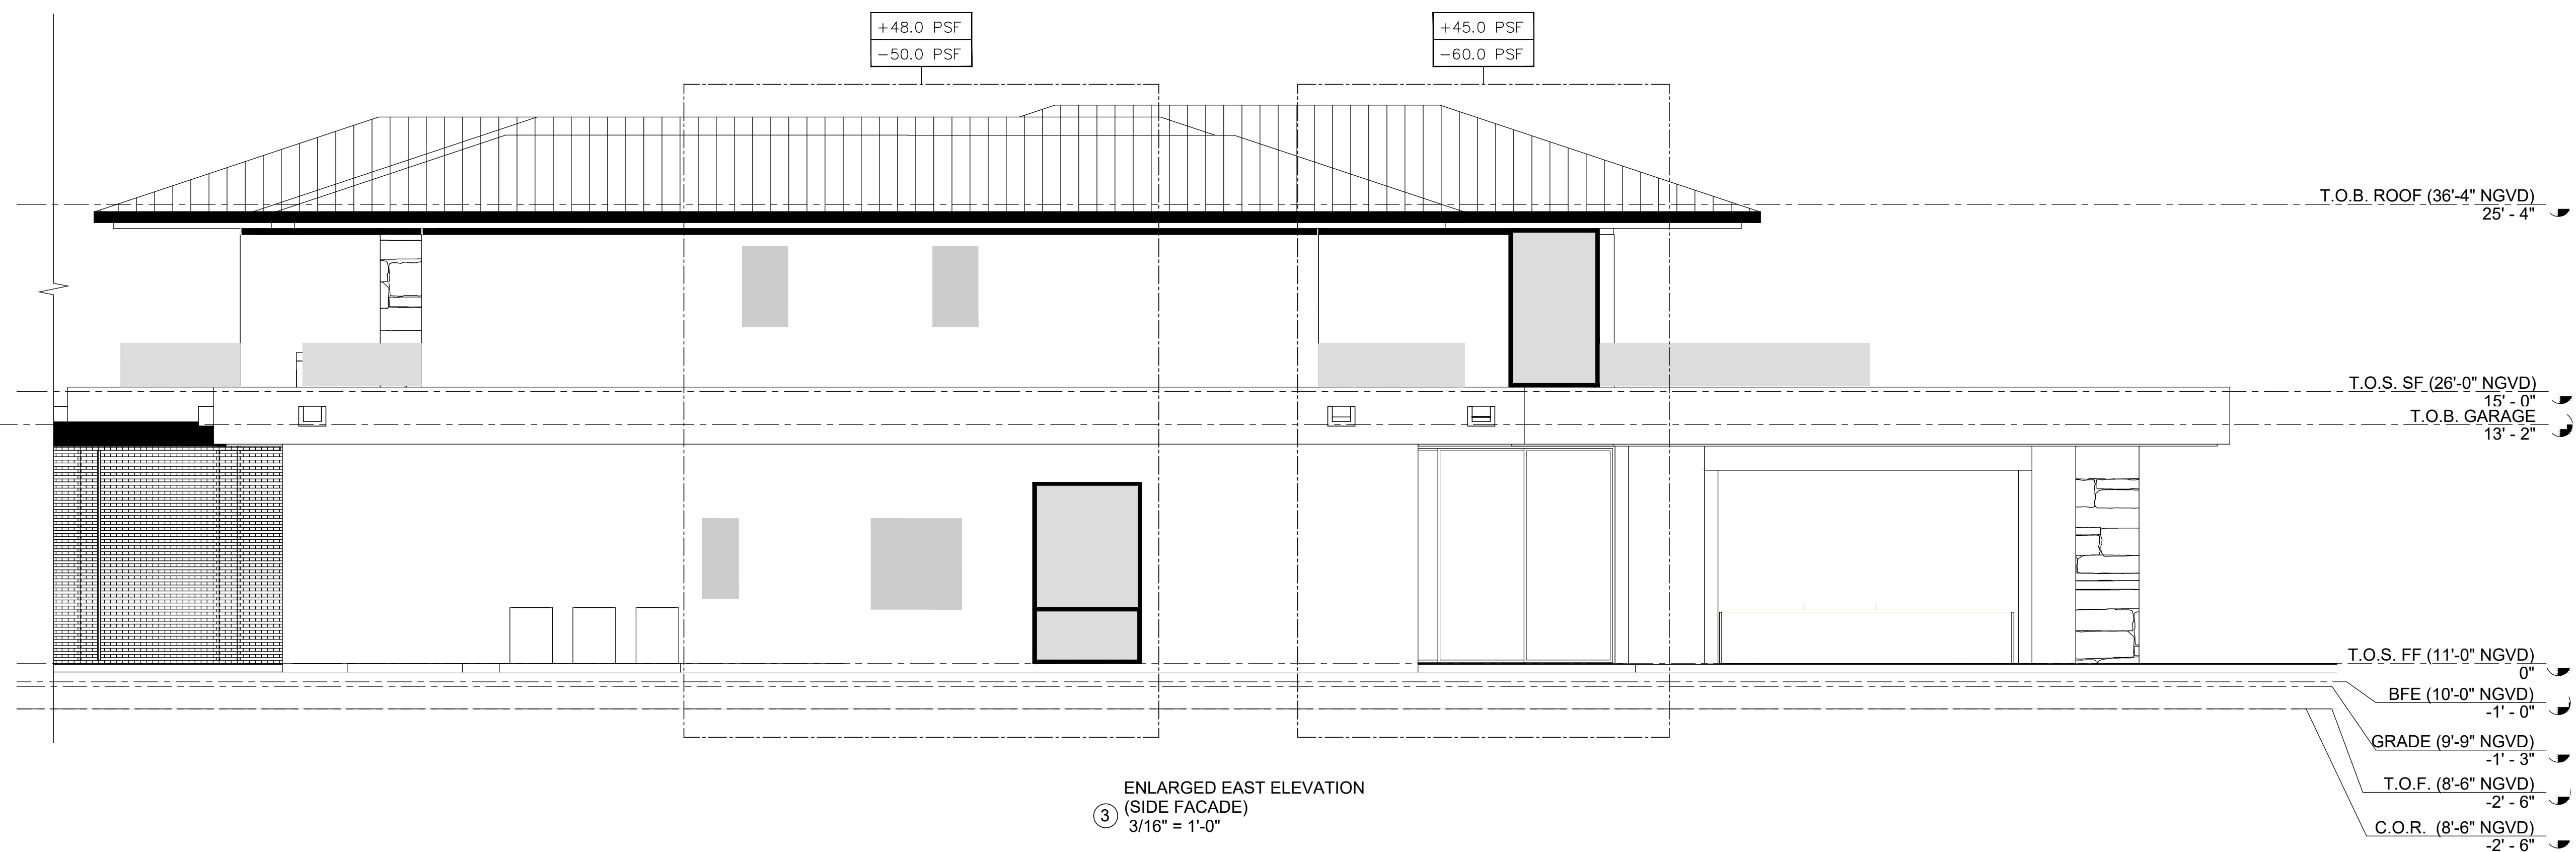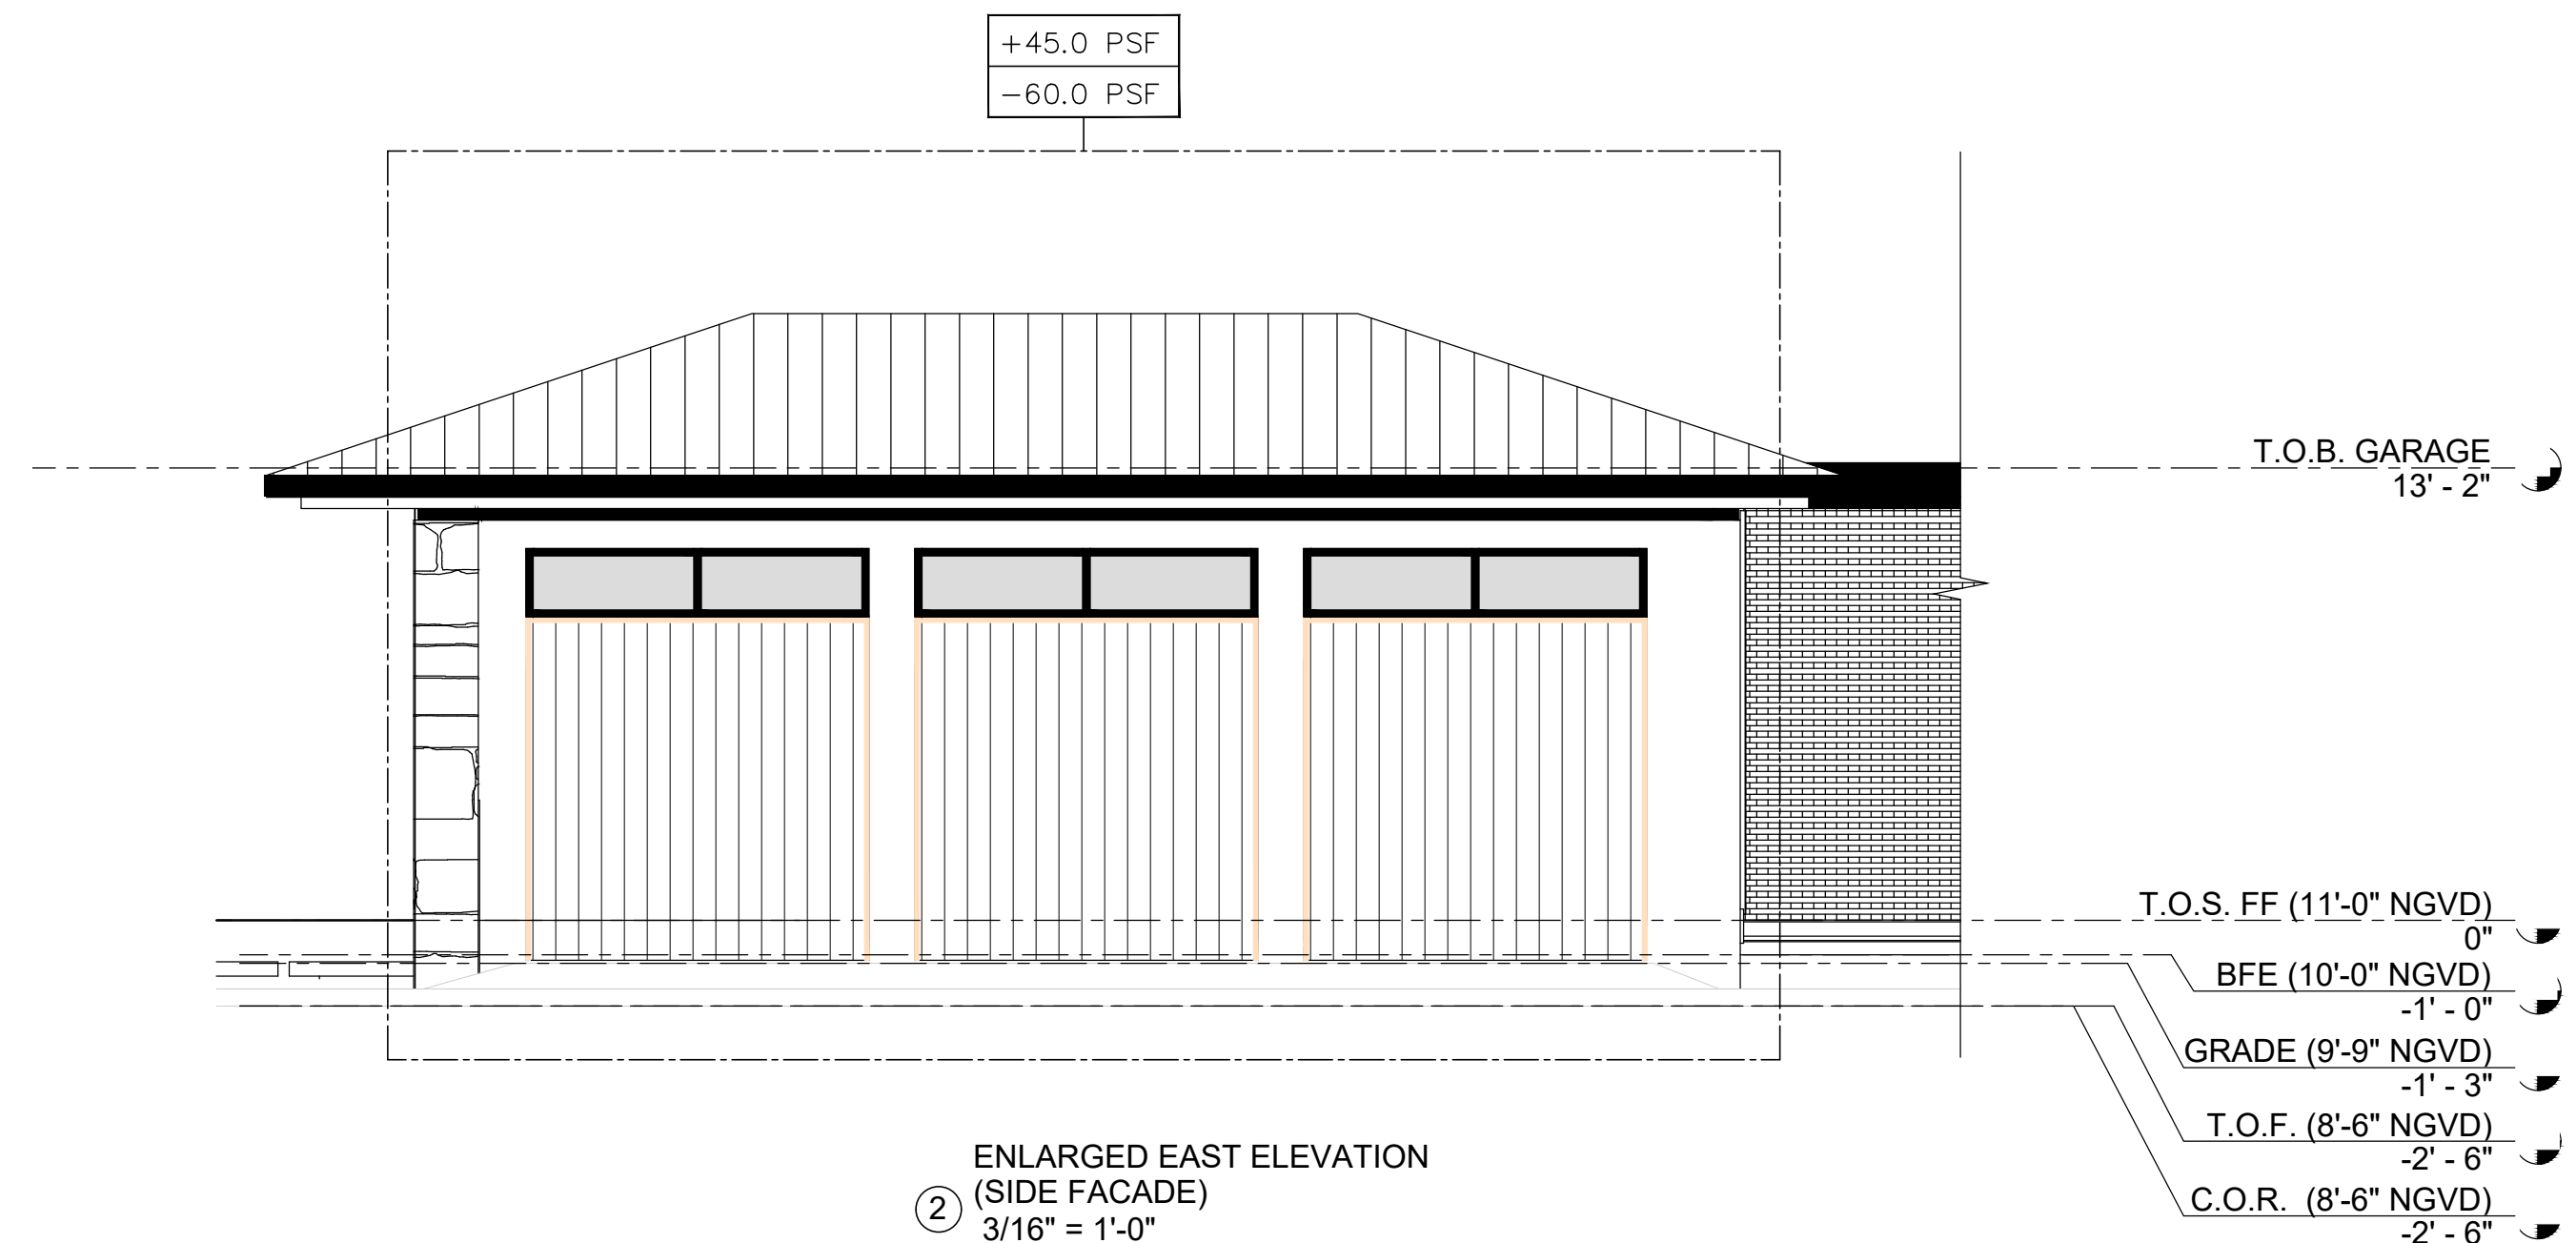

Zvonimir T. Belfranin, P.E.
Consulting Structural Engineer
P.E. # 33074
4836 S.W. 74 CT., MIAMI, FLORIDA 33155
(305) 669-0255
BELFRANIN@AOL.COM

6825 SW 132nd St,
Pinecrest, FL 33156.

SEAL

GIORGIO LUIGI BALLI -AR13951
DAVID SCOTT TRAUTMAN -AR15045

[illegible]

BALLI - TRAUTMAN
ARCHITECTURE INTERIORS CONSTRUCTION

JOB NUMBER:	HERRERA
CHECKED BY:	GB
ISSUE DATE:	04/01/2025
SCALE:	AS NOTED

SHEET TITLE

WIND PRESSURE ELEVATIONS


SHEET NUMBER

S-5.2

COPYRIGHT BALLI-TRAUTMAN ARCHITECTS,
LLC
1533 SUNSET DRIVE SUITE 101, CORAL GABLES,
FL 33143



① KEY ELEVATION
1" = 20'-0"

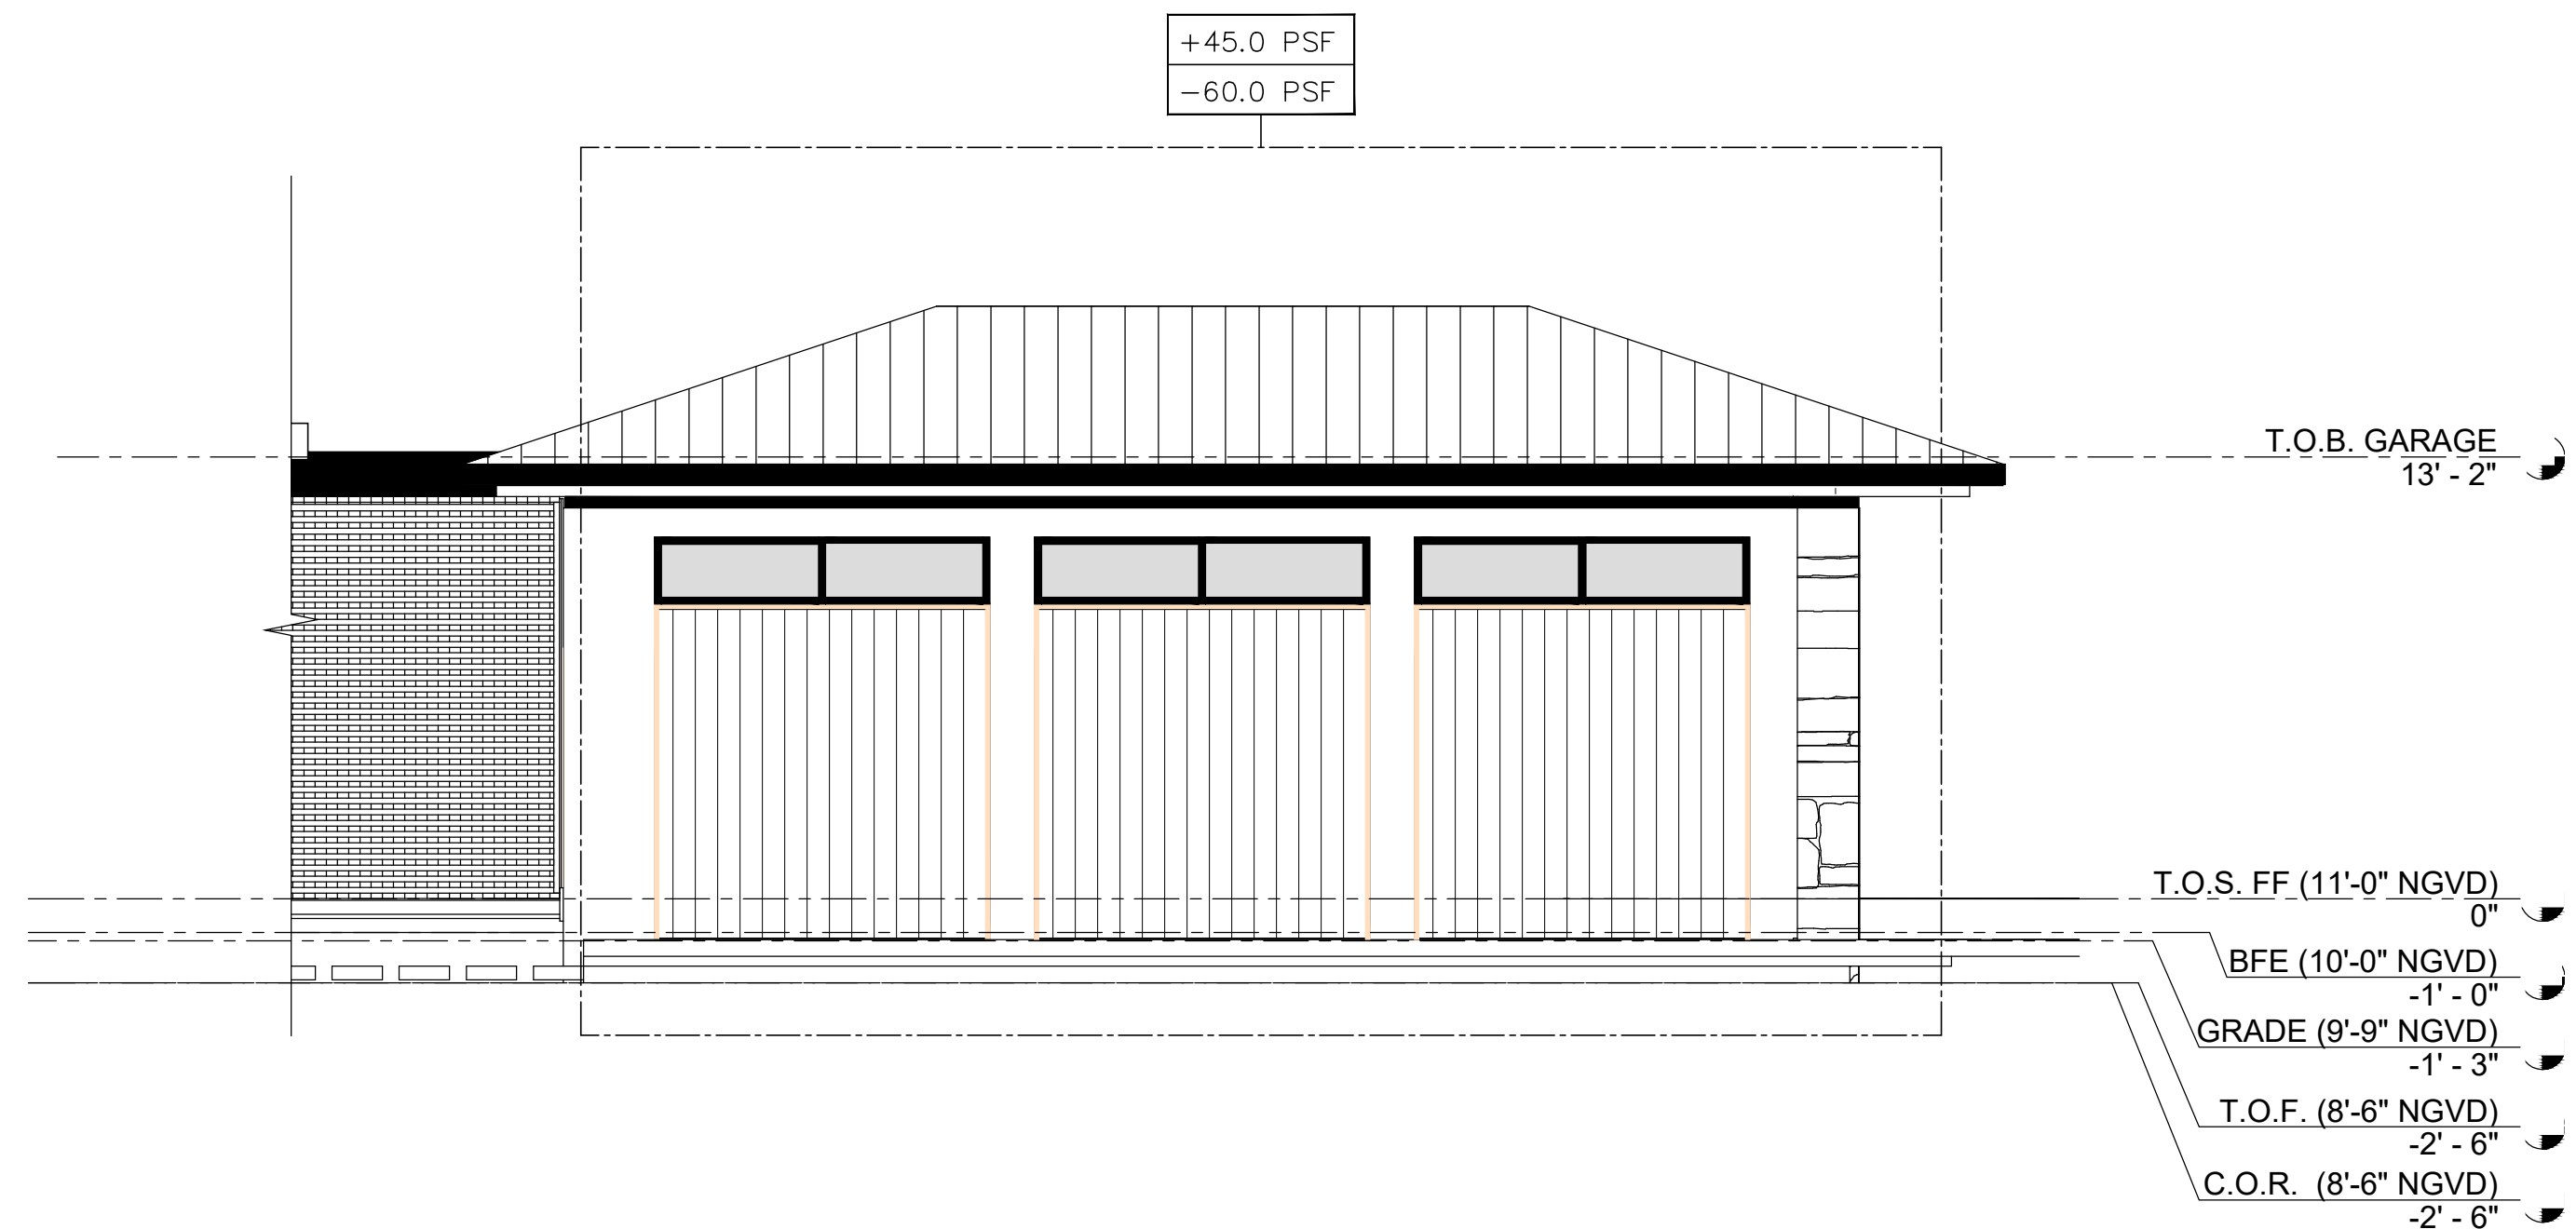

ENLARGED WEST ELEVATION
(SIDE FACADE)
② $3/16" = 1'-0"$



ENLARGED WEST ELEVATION
(SIDE FACADE)
3/16" = 1'-0"

Zvonimir T. Belfranin, P.E.
Consulting Structural Engineer
P.E. # 33074
4836 S.W. 74 CT. MIAMI, FLORIDA 33155
(305) 669-0255
BELFRANIN@AOL.COM

HERRERA
RESIDENCE

6825 SW 132nd St,
Pinecrest, FL 33156.

SEAL

BALLI-TRAUTMAN ARCHITECTS LLC -AA26002968

GIORGIO LUIGI BALLI -AR13951
DAVID SCOTT TRAUTMAN -AR15045

REVISIONS

NO.	DESC	DATE
1	CITY REV 1	08/11/25

PERMIT SET



JOB NUMBER: HERRERA
CHECKED BY: GB
ISSUE DATE: 04/01/2025
SCALE: AS NOTED

SHEET TITLE

WIND
PRESSURE
POOL HOUSE

SHEET NUMBER

S-5.3

Zvonimir T. Belfranin, P.E.
Consulting Structural Engineer
P.E. # 33074
4836 S.W. 74 CT., MIAMI, FLORIDA 33155
(305) 669-0255
BELFRANIN@AOL.COM

COPYRIGHT BALLI-TRAUTMAN ARCHITECTS,
LLC
1533 SUNSET DRIVE SUITE 101, CORAL GABLES,
FL 33143

