


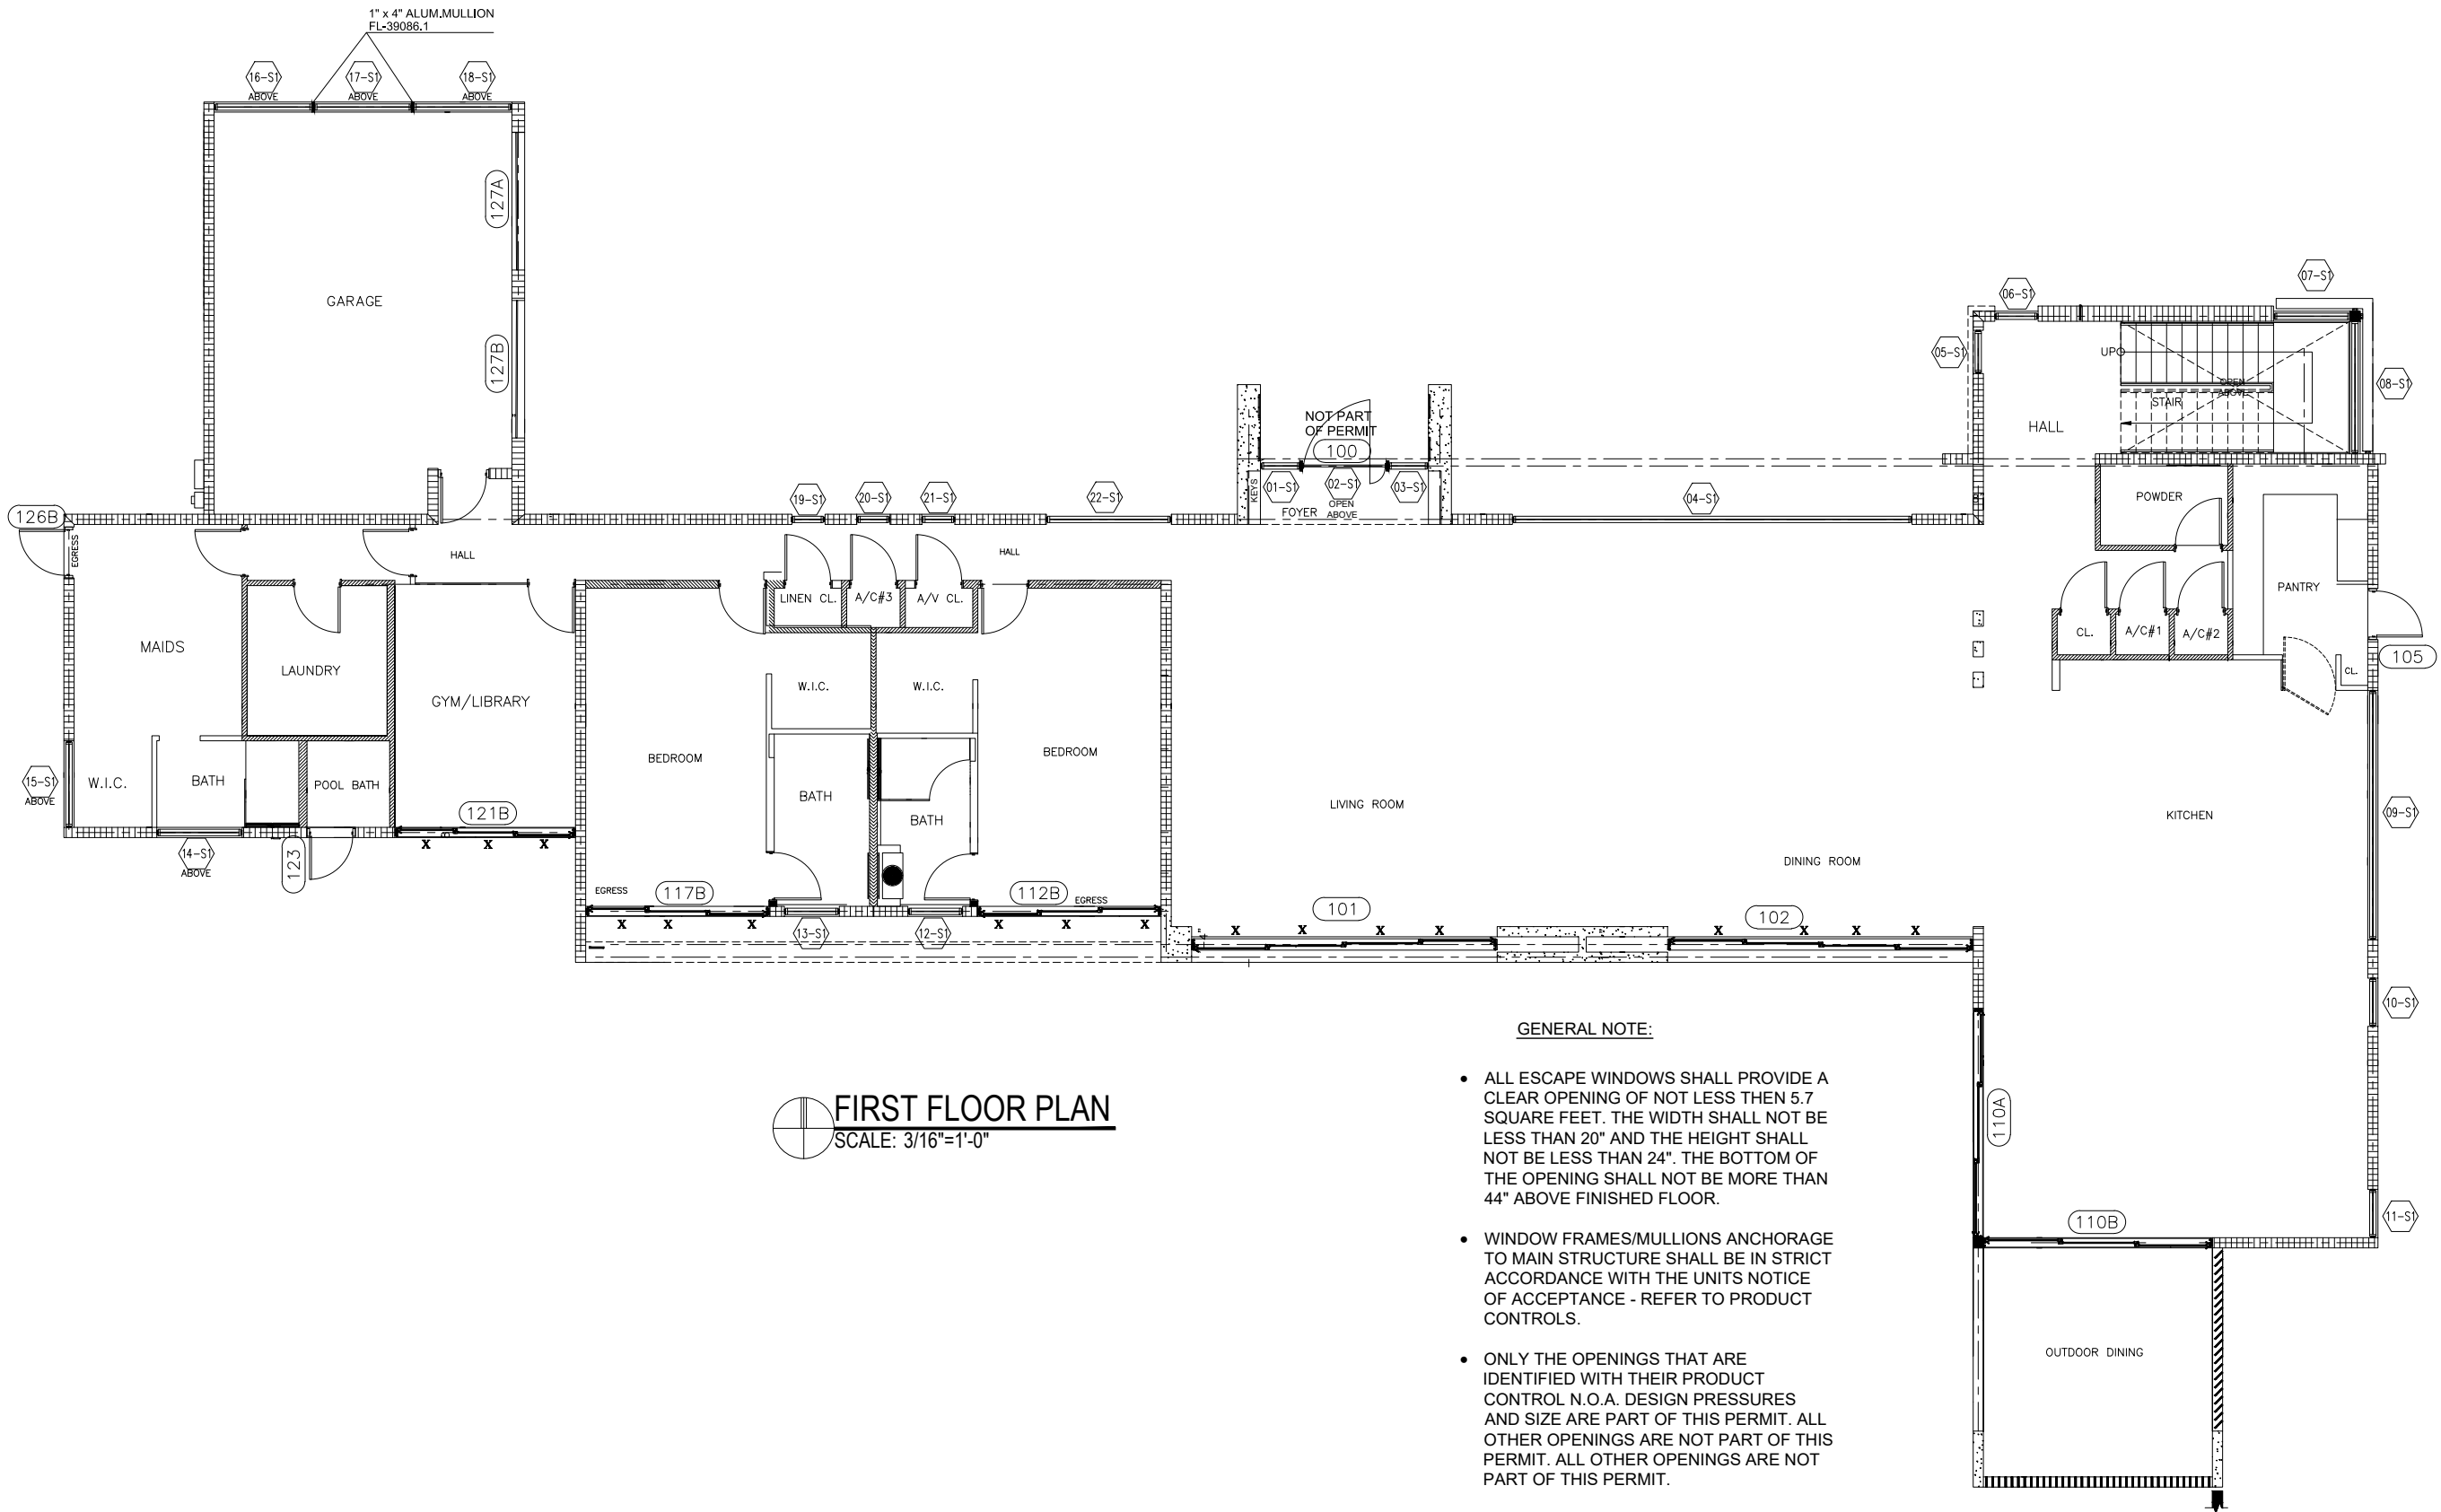

FIRST FLOOR PLAN
SCALE: 3/16"=1'-0"

GENERAL NOTE:

- ALL ESCAPE WINDOWS SHALL PROVIDE A CLEAR OPENING OF NOT LESS THEN 5.7 SQUARE FEET. THE WIDTH SHALL NOT BE LESS THAN 20" AND THE HEIGHT SHALL NOT BE LESS THAN 24". THE BOTTOM OF THE OPENING SHALL NOT BE MORE THAN 44" ABOVE FINISHED FLOOR.
- WINDOW FRAMES/MULLIONS ANCHORAGE TO MAIN STRUCTURE SHALL BE IN STRICT ACCORDANCE WITH THE UNITS NOTICE OF ACCEPTANCE - REFER TO PRODUCT CONTROLS.
- ONLY THE OPENINGS THAT ARE IDENTIFIED WITH THEIR PRODUCT CONTROL N.O.A. DESIGN PRESSURES AND SIZE ARE PART OF THIS PERMIT. ALL OTHER OPENINGS ARE NOT PART OF THIS PERMIT. ALL OTHER OPENINGS ARE NOT PART OF THIS PERMIT.

WINDOWS AND DOORS

6200 SW 123 RD TERRACE
PINECREST, FL 33156


No.	Revision/Issue	Date
-----	----------------	------

PERMIT

Sheet Name


FLOOR PLAN

Drawn by J. REY	Sheet 1
Date 05/28/2025	
Scale 3/16"=1'	

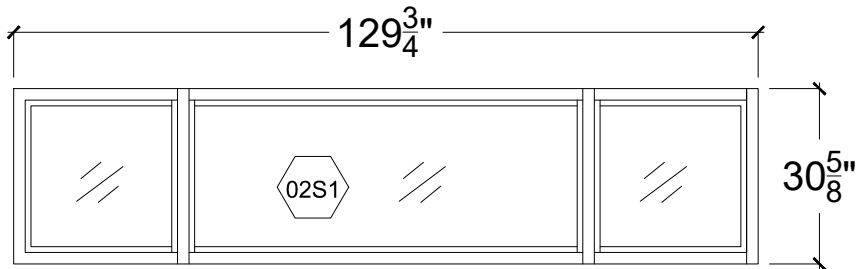


FIXED WINDOW ES8000T L.M.I.

30 1/2" FL-17897.5

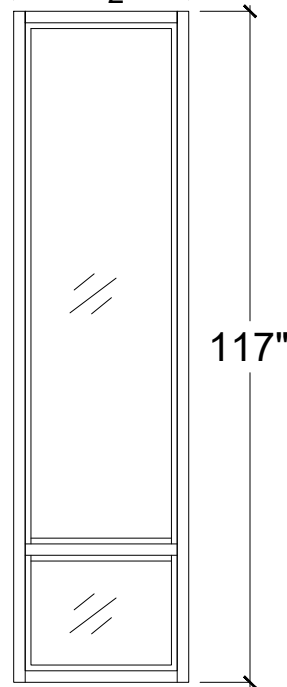


01S1

QTY = 1
FIXED WINDOW ES8000T L.M.I.
FL-17897.5

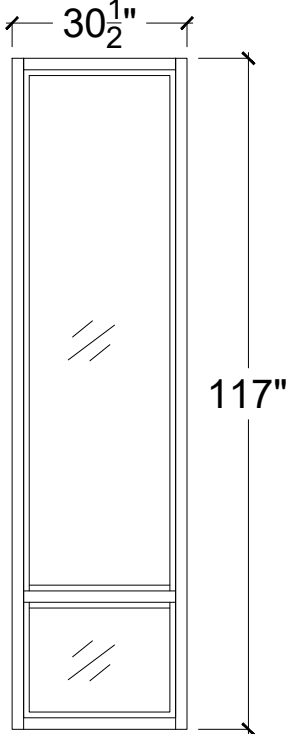


03S1

QTY = 1
FIXED WINDOW ES8000T L.M.I.
FL-17897.5

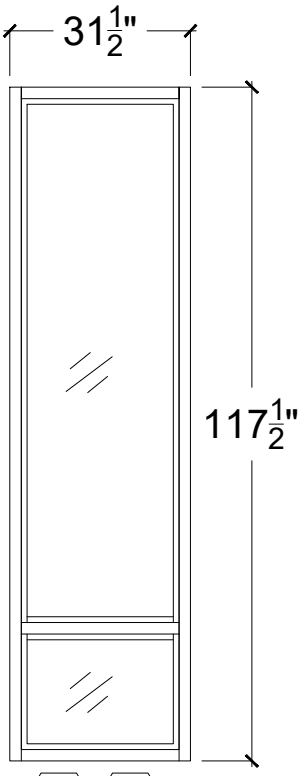


05S1 06S1

QTY = 2
FIXED WINDOW ES8000T L.M.I.
FL-17897.5

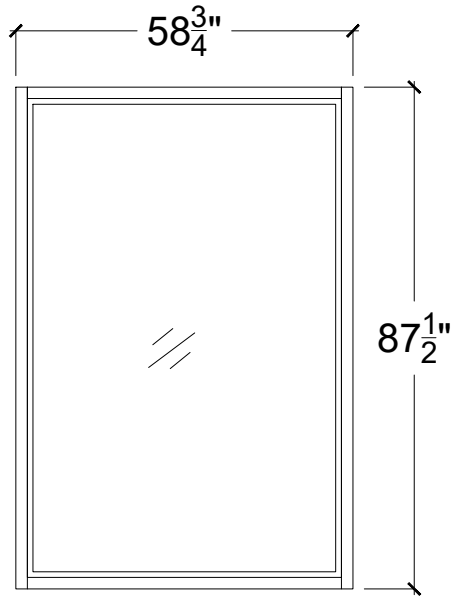

07S1

QTY = 1
FIXED WINDOW ES8000T L.M.I.
FL-17897.5

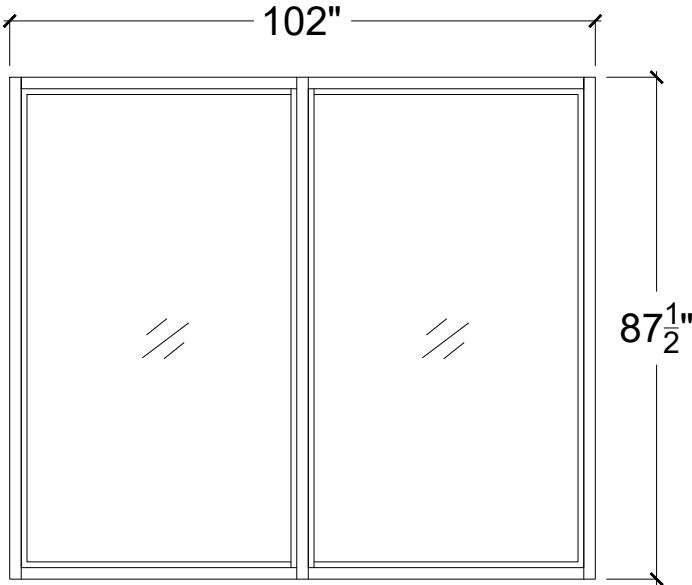

08S1

QTY = 1
FIXED WINDOW ES8000T L.M.I.
FL-17897.5

WINDOWS AND DOORS


6200 SW 123 RD TERRACE
PINECREST, FL 33156

No.	Revision/Issue	Date

PERMIT


Sheet Name	
WINDOWS AND DOORS ELEVATION	

Drawn by J. REY	Sheet 3
Date 05/28/2025	
Scale 3/4"=1'	

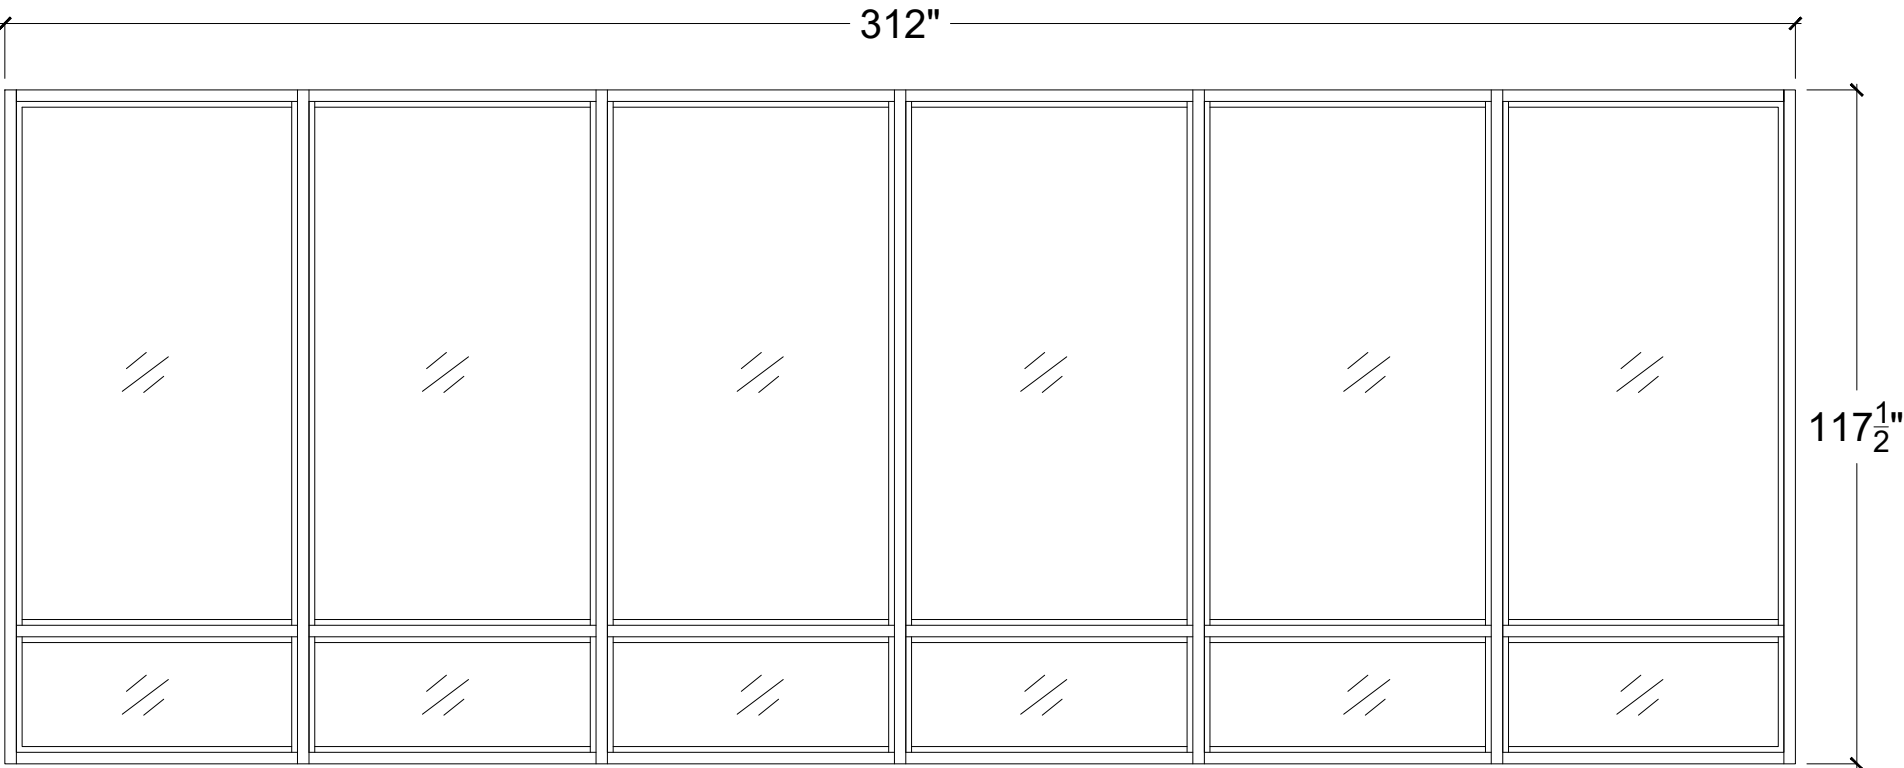


04S1

QTY = 1
FIXED WINDOW ES8000T L.M.I.
FL-17897.5

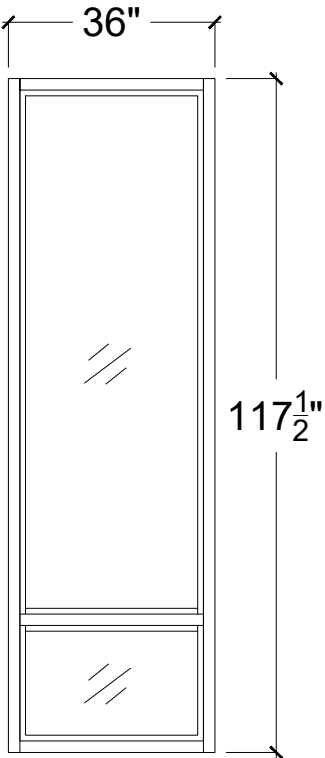


10S1 11S1

QTY = 2
FIXED WINDOW ES8000T L.M.I.
FL-17897.5

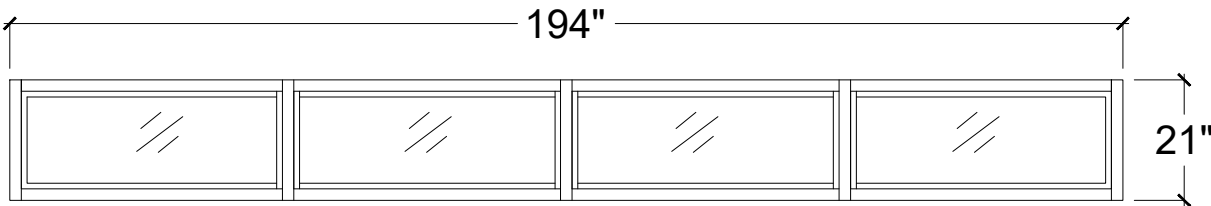


09S1

QTY = 1
FIXED WINDOW ES8000T L.M.I.
FL-17897.5

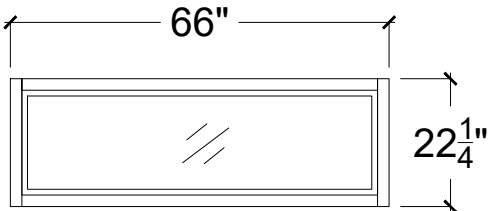

14S1 15S1

QTY = 2
FIXED WINDOW ES-EL150 L.M.I.
FL-21451.1

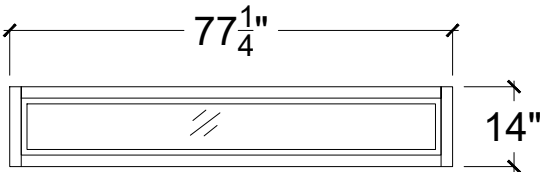

16S1 17S1 18S1

QTY = 3
FIXED WINDOW ES-EL150 L.M.I.
FL-21451.1

WINDOWS AND DOORS

6200 SW 123 RD TERRACE
PINECREST, FL 33156

No.	Revision/Issue	Date

PERMIT

Sheet Name	
WINDOWS AND DOORS ELEVATION	

Drawn by J. REY	Sheet 4
Date 05/28/2025	
Scale 3/4"=1'	

41"

117½"

12S113S1

QTY = 2

FIXED WINDOW ES8000T L.M.I.

FL-17897.5

24"

117½"

19S120S121S1

QTY = 3

FIXED WINDOW ES8000T L.M.I.

FL-17897.5

96"

117½"

22S1

QTY = 1

FIXED WINDOW ES8000T L.M.I.

FL-17897.5

WINDOWS AND DOORS

6200 SW 123 RD TERRACE
PINECREST, FL 33156


No.	Revision/Issue	Date

PERMIT

Sheet Name

WINDOWS AND DOORS
ELEVATION

Drawn by J. REY	Sheet 5
Date 05/28/2025	
Scale 3/4"=1'	

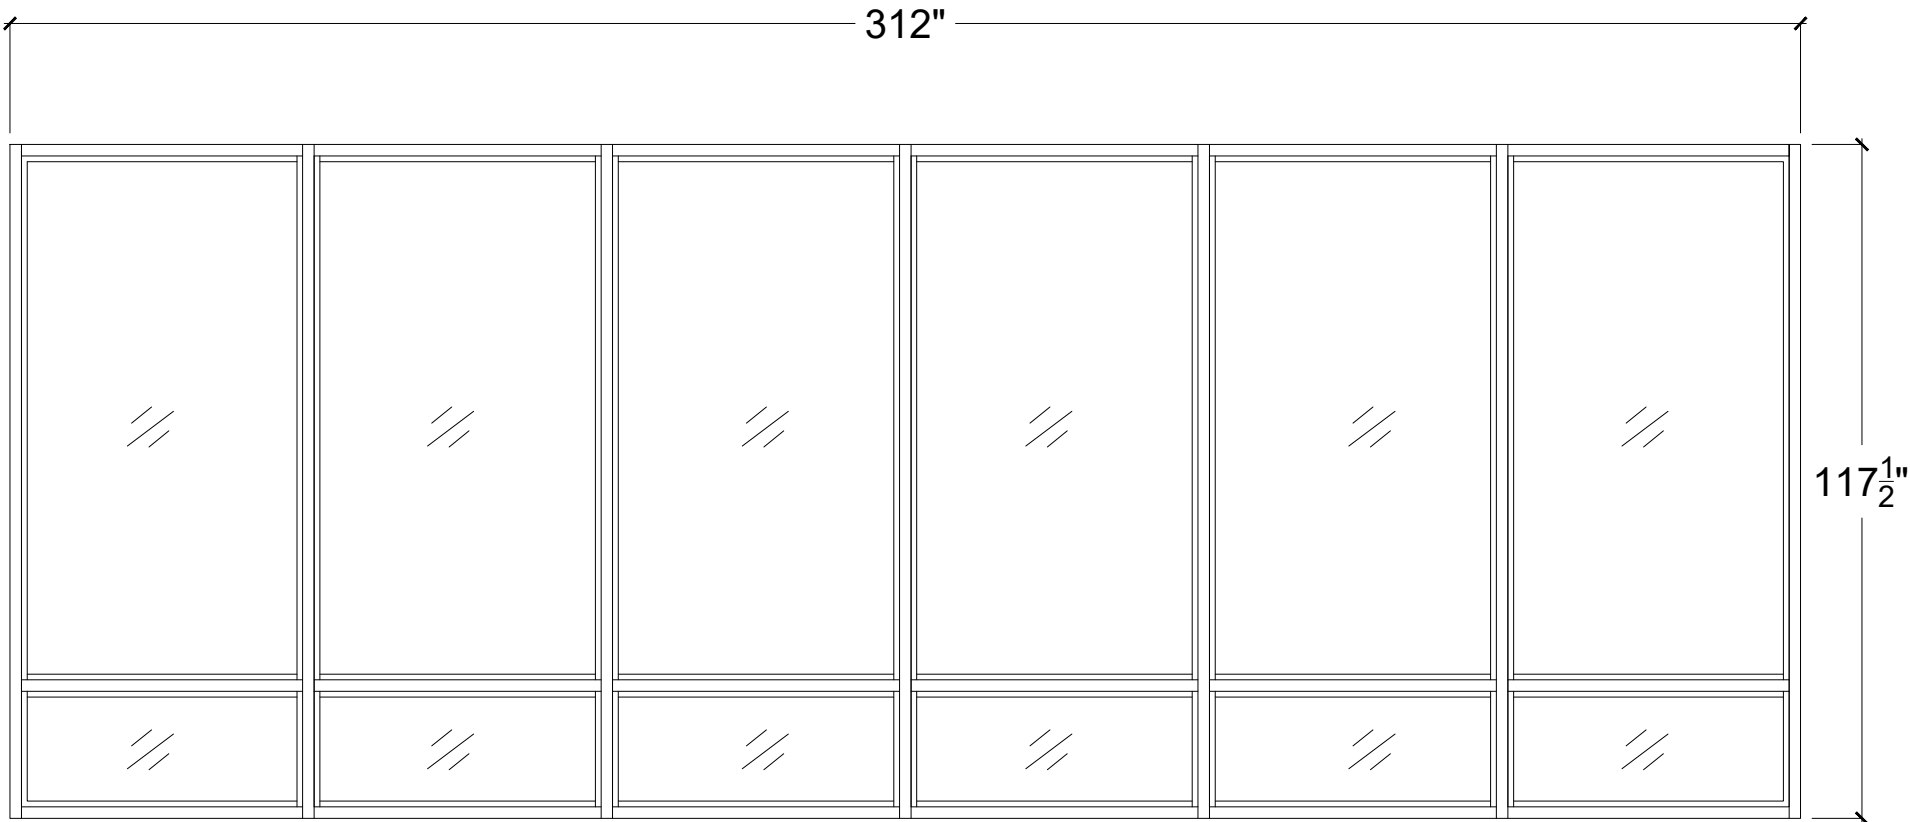

02S2

QTY = 1
FIXED WINDOW ES8000T L.M.I.
FL-17897.5

WINDOWS AND DOORS

6200 SW 123 RD TERRACE
PINECREST, FL 33156


No.	Revision/Issue	Date

PERMIT


Sheet Name

WINDOWS AND DOORS
ELEVATION


Drawn by J. REY	Sheet 6
Date 05/28/2025	
Scale 3/4"=1'	

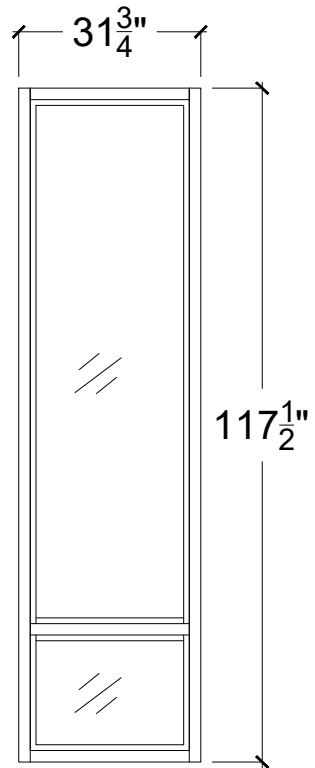


QTY = 2
FIXED WINDOW ES8000T L.M.I.
FL-17897.5

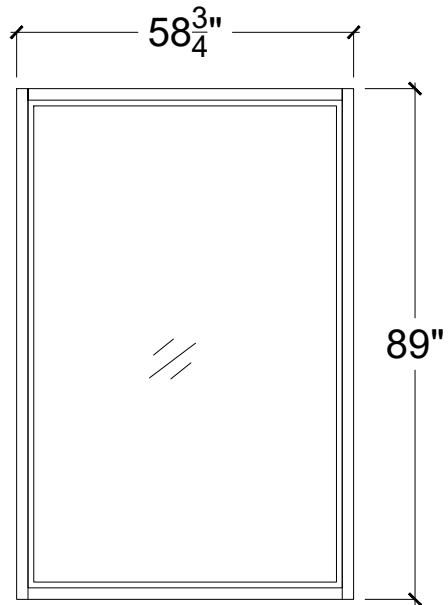


QTY = 1
FIXED WINDOW ES8000T L.M.I.
FL-17897.5

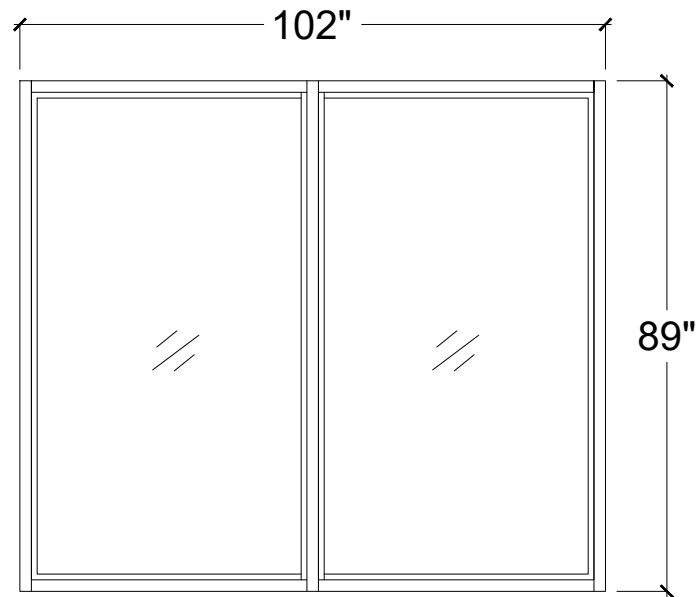


QTY = 2
FIXED WINDOW ES8000T L.M.I.
FL-17897.5

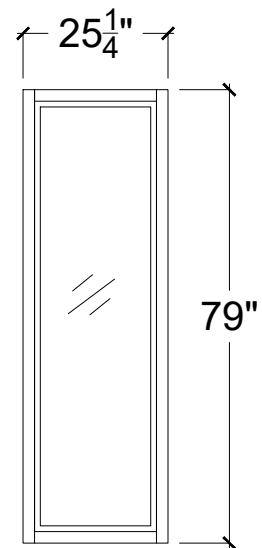

QTY = 1
FIXED WINDOW ES-EL150 L.M.I.
FL-21451.1

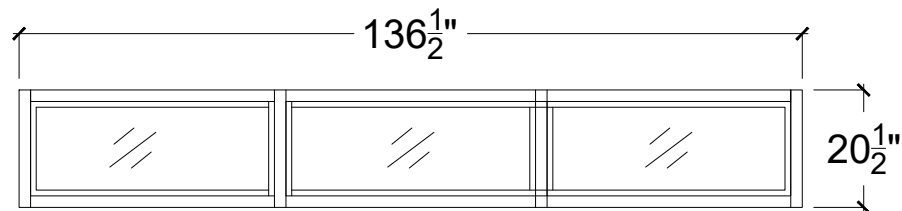

QTY = 1
FIXED WINDOW ES8000T L.M.I.
FL-17897.5

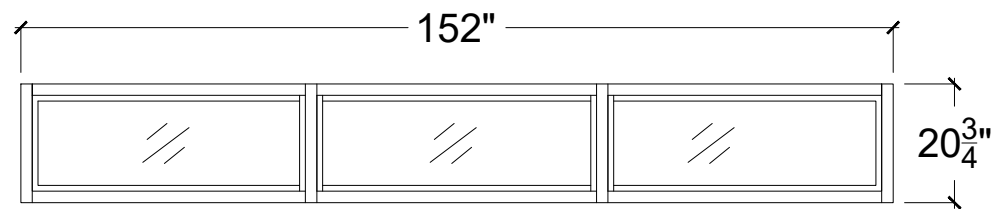

QTY = 1
FIXED WINDOW ES8000T L.M.I.
FL-17897.5

WINDOWS AND DOORS


6200 SW 123 RD TERRACE
PINECREST, FL 33156

No.	Revision/Issue	Date

PERMIT

Sheet Name	
WINDOWS AND DOORS ELEVATION	


Drawn by J. REY	Sheet 7
Date 05/28/2025	
Scale 3/4"=1'	

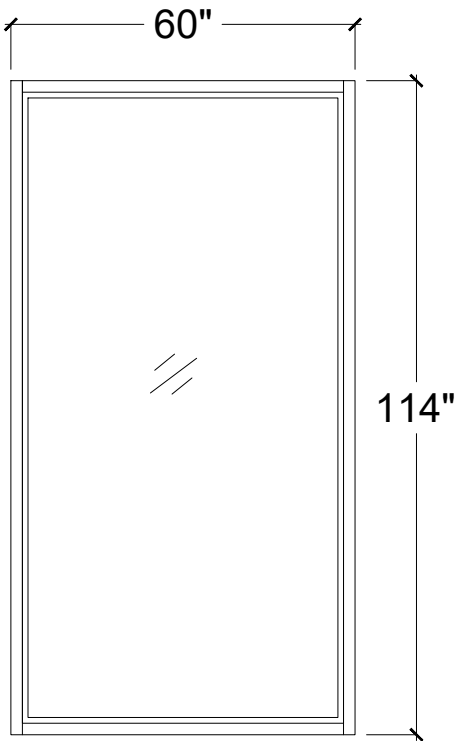

12S2
QTY = 1
FIXED WINDOW ES8000T L.M.I.
FL-17897.5



13S1
QTY = 1
FIXED WINDOW ES8000T L.M.I.
FL-17897.5

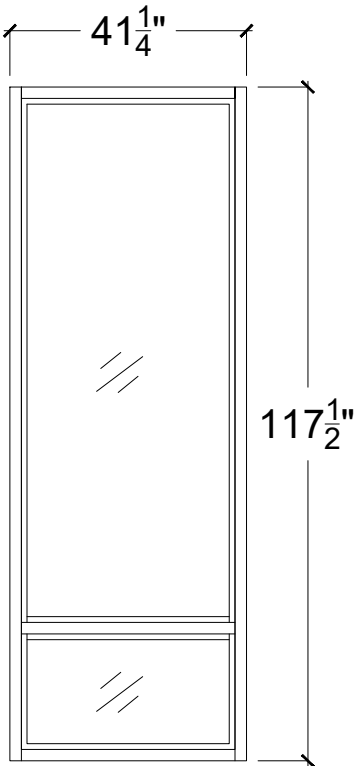

14S2 15S2
QTY = 1
FIXED WINDOW ES8000T L.M.I.
FL-17897.5

WINDOWS AND DOORS


6200 SW 123 RD TERRACE
PINECREST, FL 33156

No.	Revision/Issue	Date


PERMIT

Sheet Name
WINDOWS AND DOORS
ELEVATION


Drawn by J. REY	Sheet 8
Date 05/28/2025	
Scale 3/4"=1'	

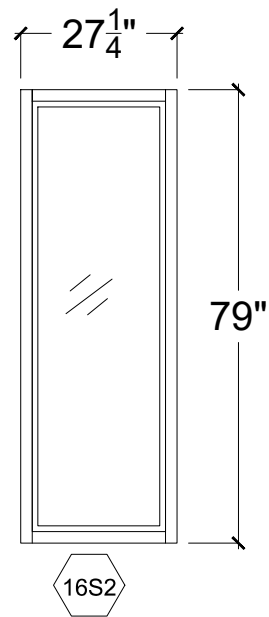


QTY = 1
FIXED WINDOW ES-EL150 L.M.I.
FL-21451.1

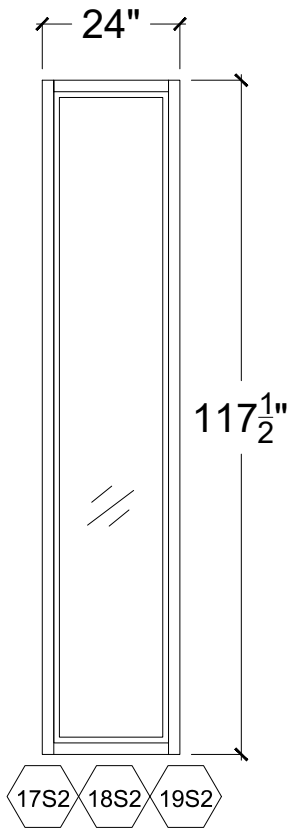

QTY = 3
FIXED WINDOW ES8000T L.M.I.
FL-17897.5

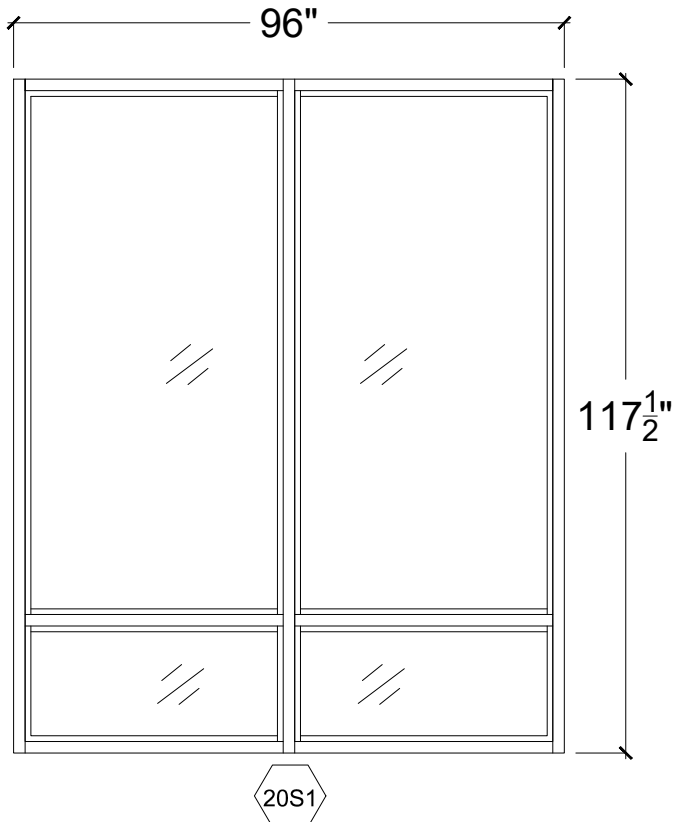

QTY = 1
FIXED WINDOW ES8000T L.M.I.
FL-17897.5

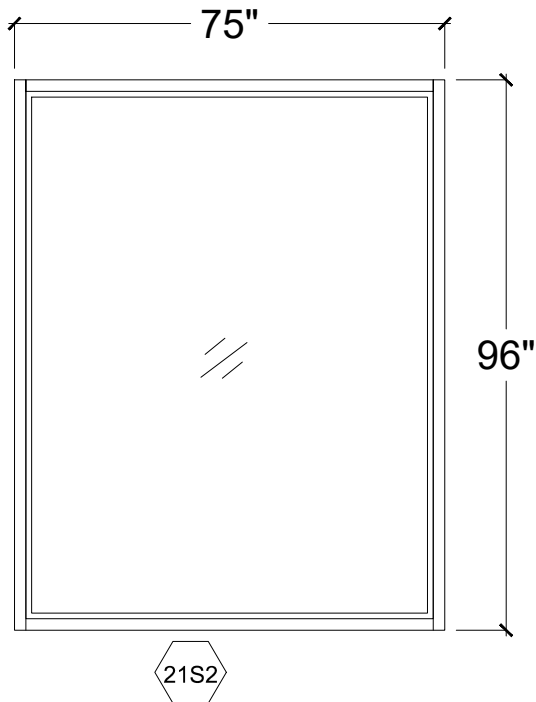

QTY = 1
FIXED WINDOW ES8000T JUMBO L.M.I.
FL-17897.6

WINDOWS AND DOORS


6200 SW 123 RD TERRACE
PINECREST, FL 33156

No.	Revision/Issue	Date

PERMIT

Sheet Name
WINDOWS AND DOORS
ELEVATION

Drawn by J. REY	Sheet 9
Date 05/28/2025	
Scale 3/4"=1'	

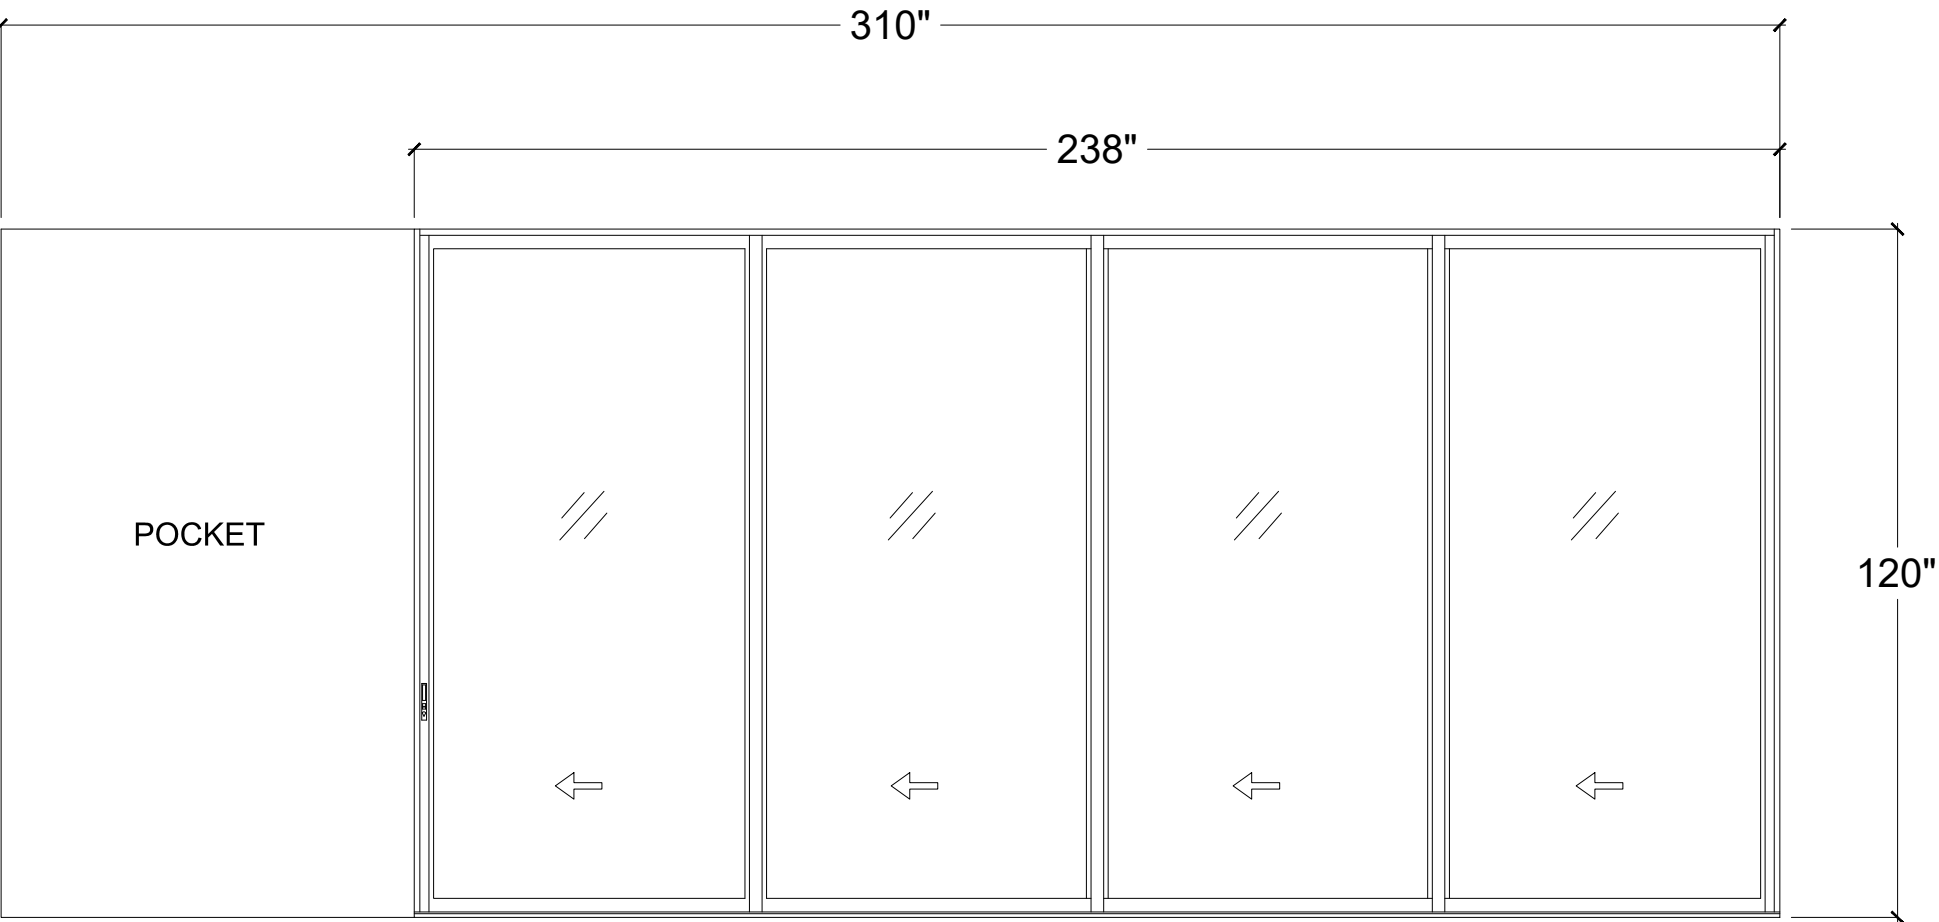

101

QTY= 1
SLIDING GLASS DOORS ES-SGD2020 LMI
FL-22267.1

WINDOWS AND DOORS


6200 SW 123 RD TERRACE
PINECREST, FL 33156

No.	Revision/Issue	Date

PERMIT

Sheet Name
WINDOWS AND DOORS
ELEVATION

Drawn by J. REY	Sheet 10
Date 05/28/2025	
Scale 3/4"=1'	

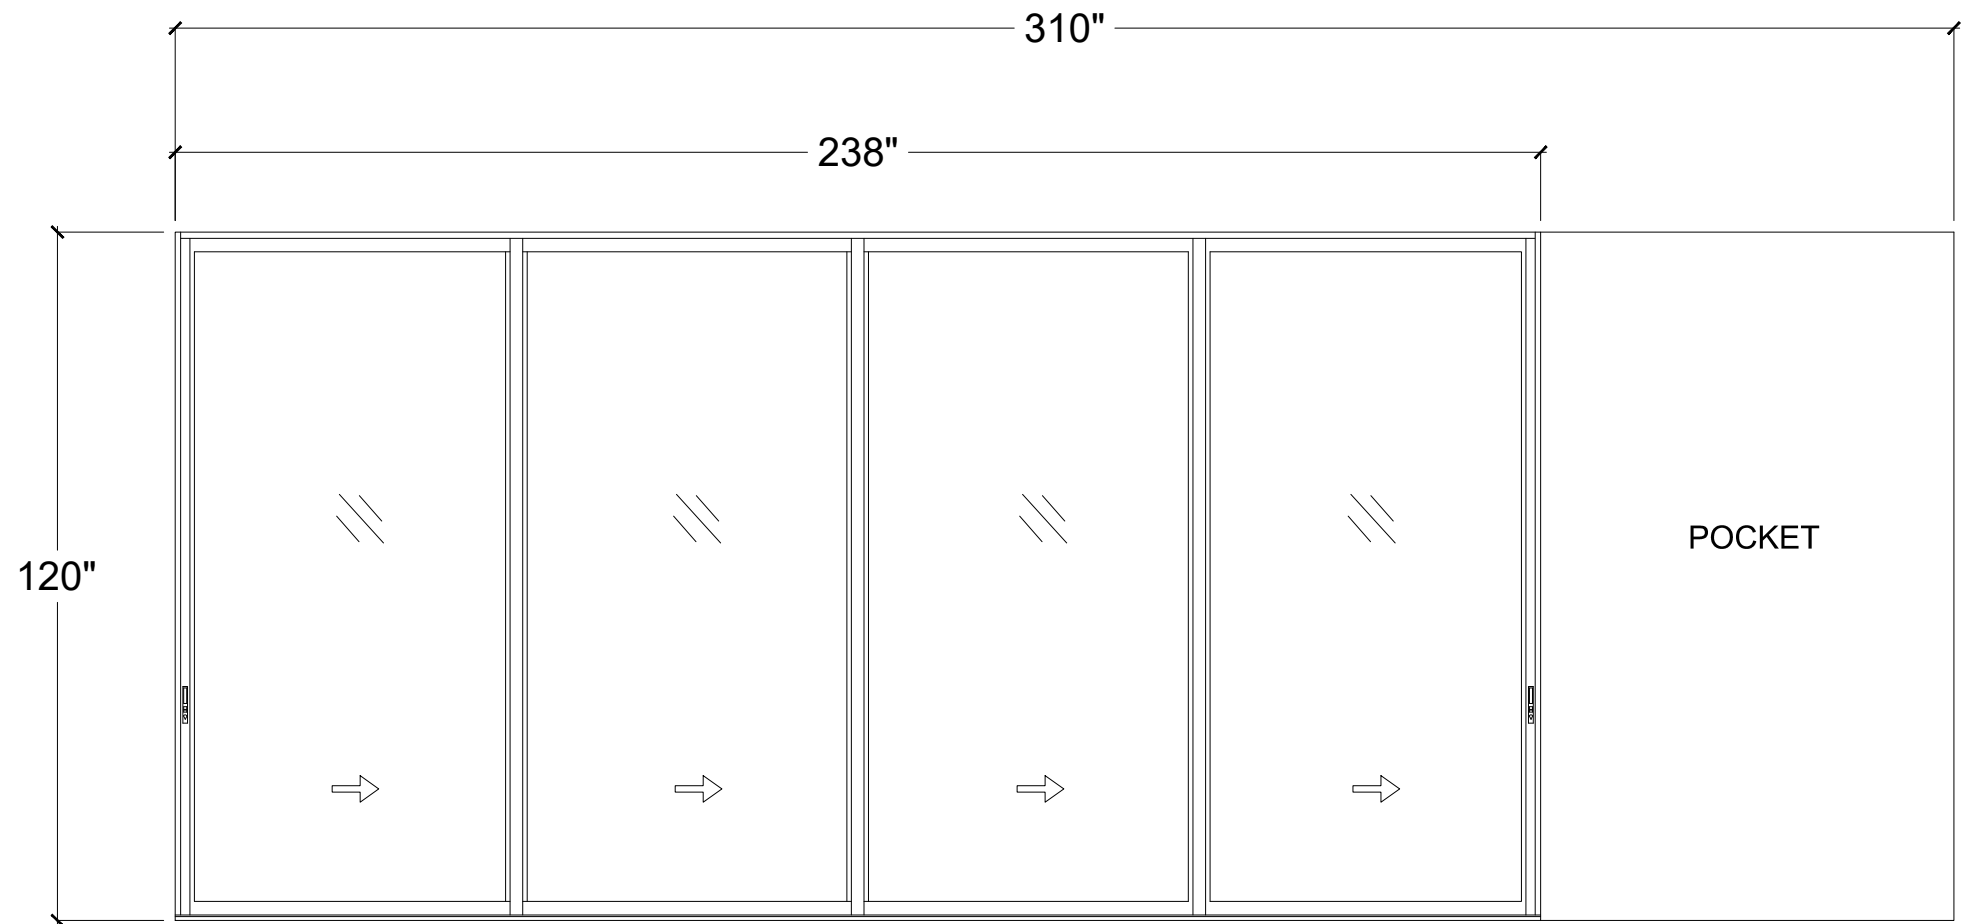

102
QTY= 1
SLIDING GLASS DOORS SGD2020 LMI
FL-22267.1


WINDOWS AND DOORS
6200 SW 123 RD TERRACE
PINECREST, FL 33156

No.	Revision/Issue	Date


PERMIT

Sheet Name
WINDOWS AND DOORS
ELEVATION

Drawn by J. REY	Sheet 11
Date 05/28/2025	
Scale 3/4"=1'	

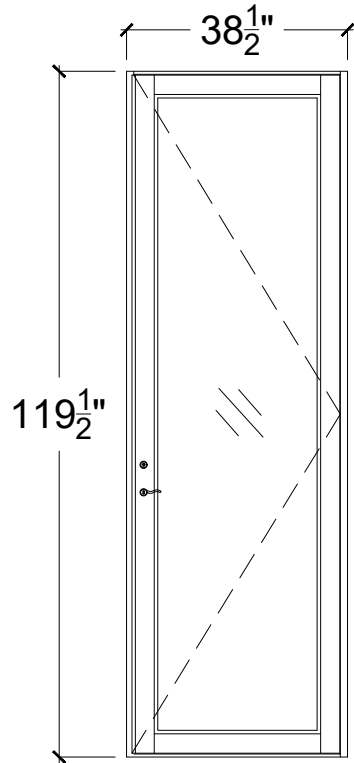

105
QTY= 1
ALUM.SWING DOOR ES9000 L.M.I
FL-22527.1

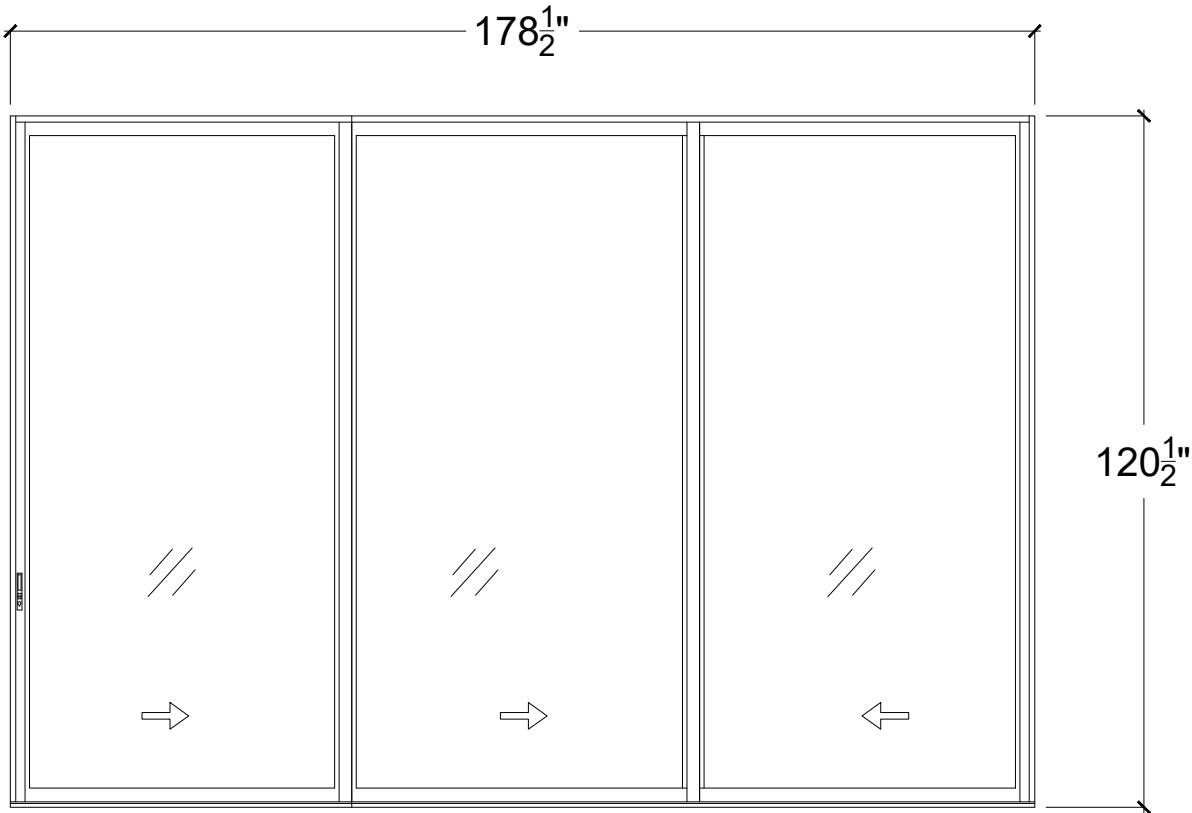

110A
QTY= 1
SLIDING GLASS DOORS SGD2020T LMI
FL-40525.1


WINDOWS AND DOORS
6200 SW 123 RD TERRACE
PINECREST, FL 33156

No.	Revision/Issue	Date

PERMIT

Sheet Name
WINDOWS AND DOORS
ELEVATION


Drawn by J. REY	Sheet 12
Date 05/28/2025	
Scale 3/4"=1'	

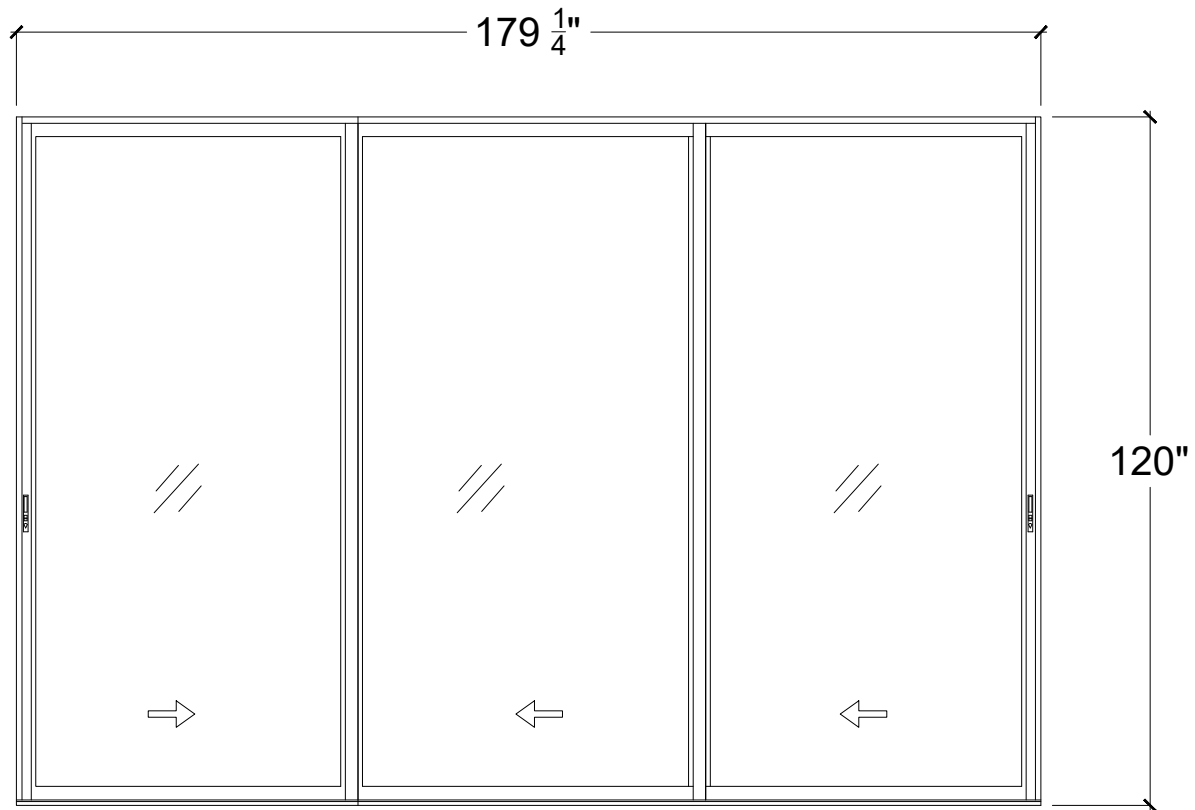

110B

QTY= 1

SLIDING GLASS DOORS SGD2020T LMI
FL-40525.1

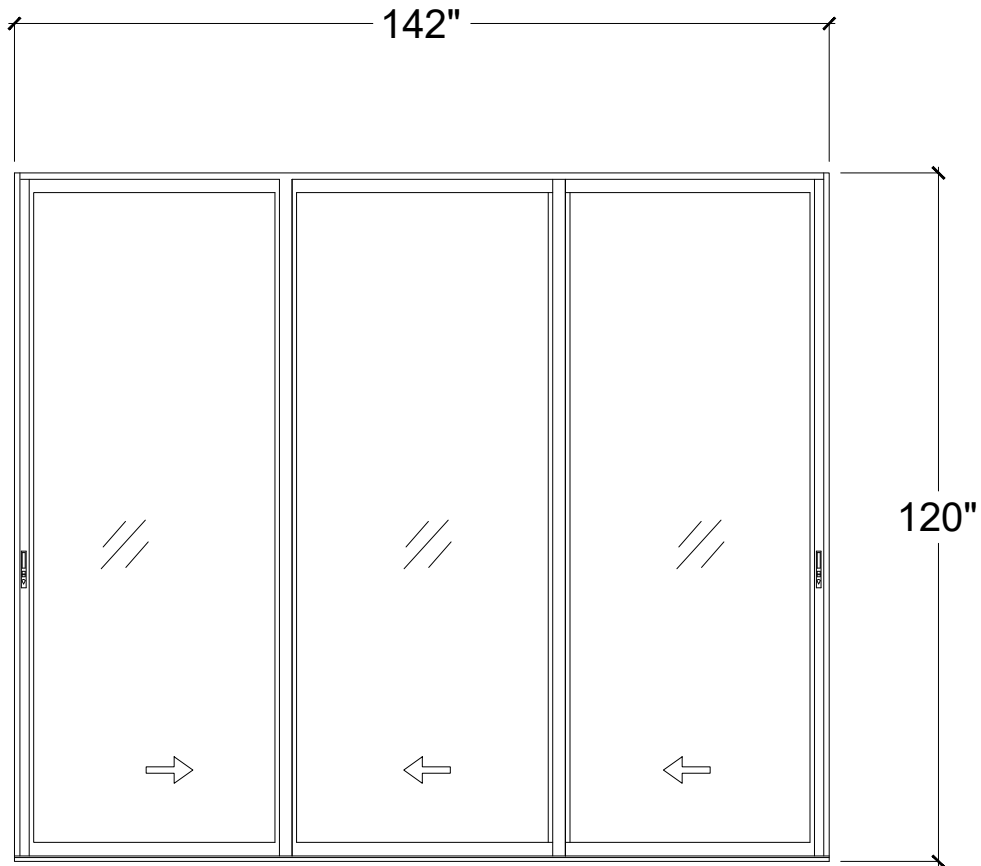

112B

QTY= 1

SLIDING GLASS DOORS SGD2020 LMI
FL-22267.1

WINDOWS AND DOORS


6200 SW 123 RD TERRACE
PINECREST, FL 33156

No.	Revision/Issue	Date

PERMIT

Sheet Name
WINDOWS AND DOORS
ELEVATION


Drawn by J. REY	Sheet 13
Date 05/28/2025	
Scale 3/4"=1'	

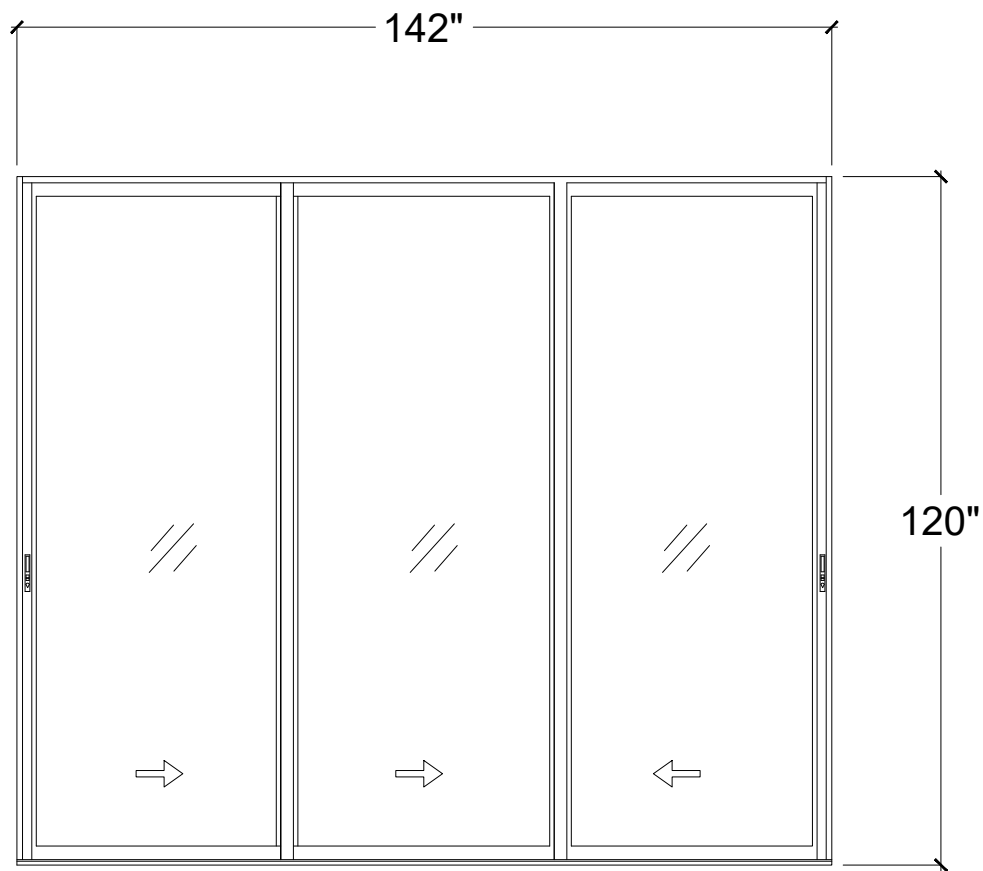

117B 217B

QTY= 2

SLIDING GLASS DOORS SGD2020 LMI
FL-22267.1

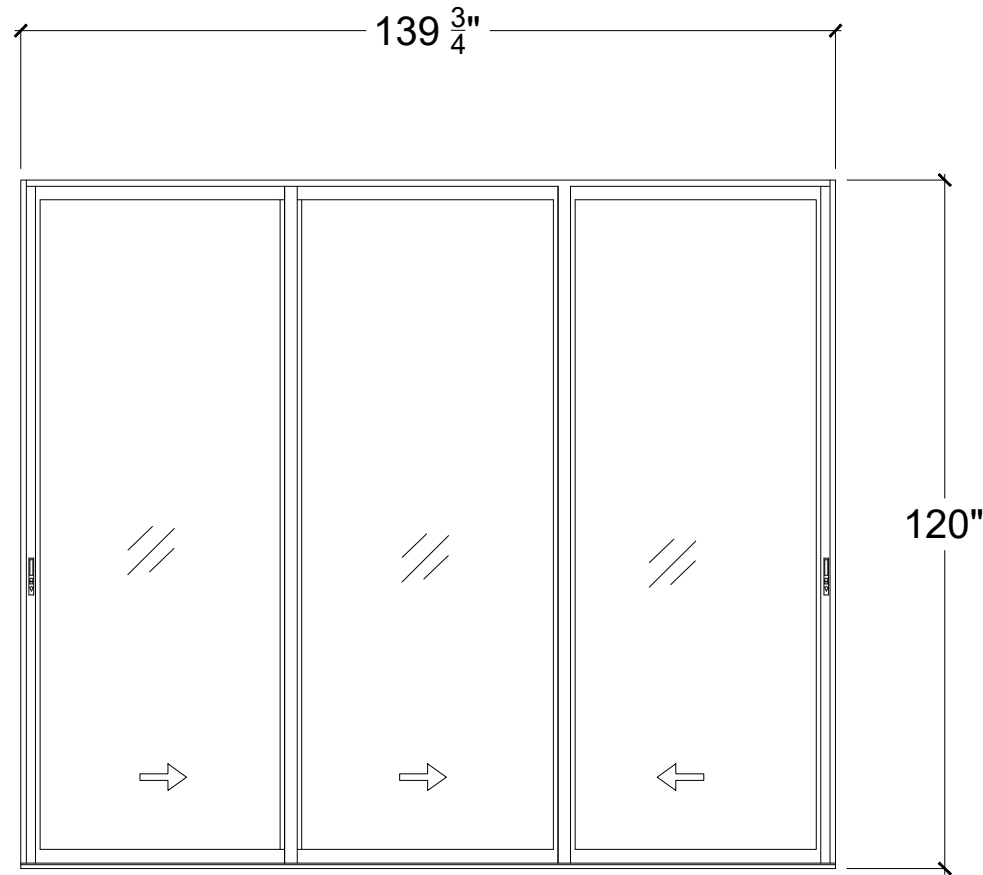

121B

QTY= 1

SLIDING GLASS DOORS SGD2020 LMI
FL-22267.1

WINDOWS AND DOORS


6200 SW 123 RD TERRACE
PINECREST, FL 33156

No.	Revision/Issue	Date

PERMIT

Sheet Name
WINDOWS AND DOORS
ELEVATION


Drawn by J. REY	Sheet 14
Date 05/28/2025	
Scale 3/4"=1'	

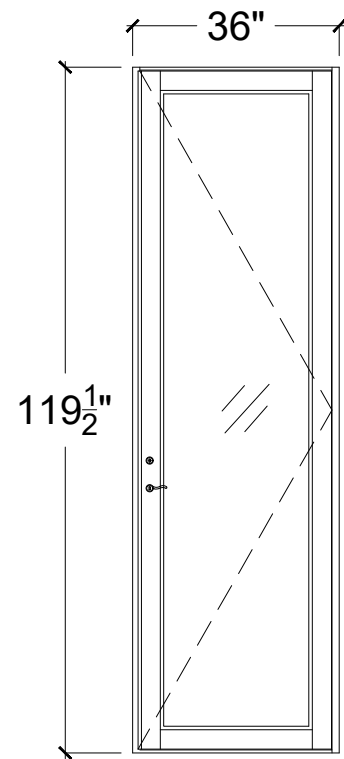

123

QTY= 1


ALUM.SWING DOOR ES9000 L.M.I
FL-22527.1

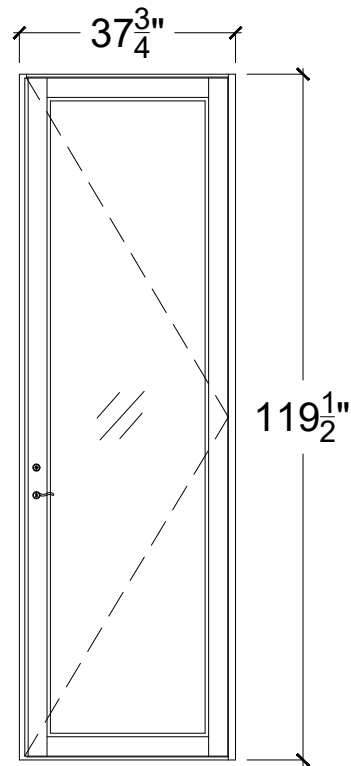

126B

QTY= 1

ALUM.SWING DOOR ES9000 L.M.I
FL-22527.1

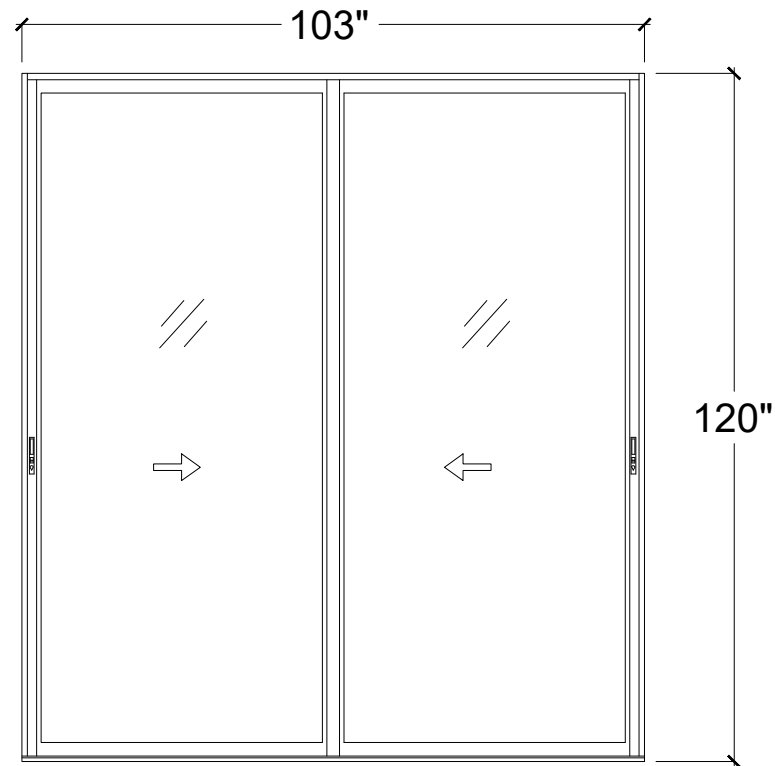

207B

QTY= 1

SLIDING GLASS DOORS SGD2020 LMI
FL-22267.1

WINDOWS AND DOORS


6200 SW 123 RD TERRACE
PINECREST, FL 33156

No.	Revision/Issue	Date

PERMIT

Sheet Name
WINDOWS AND DOORS
ELEVATION


Drawn by J. REY	Sheet 15
Date 05/28/2025	
Scale 3/4"=1'	

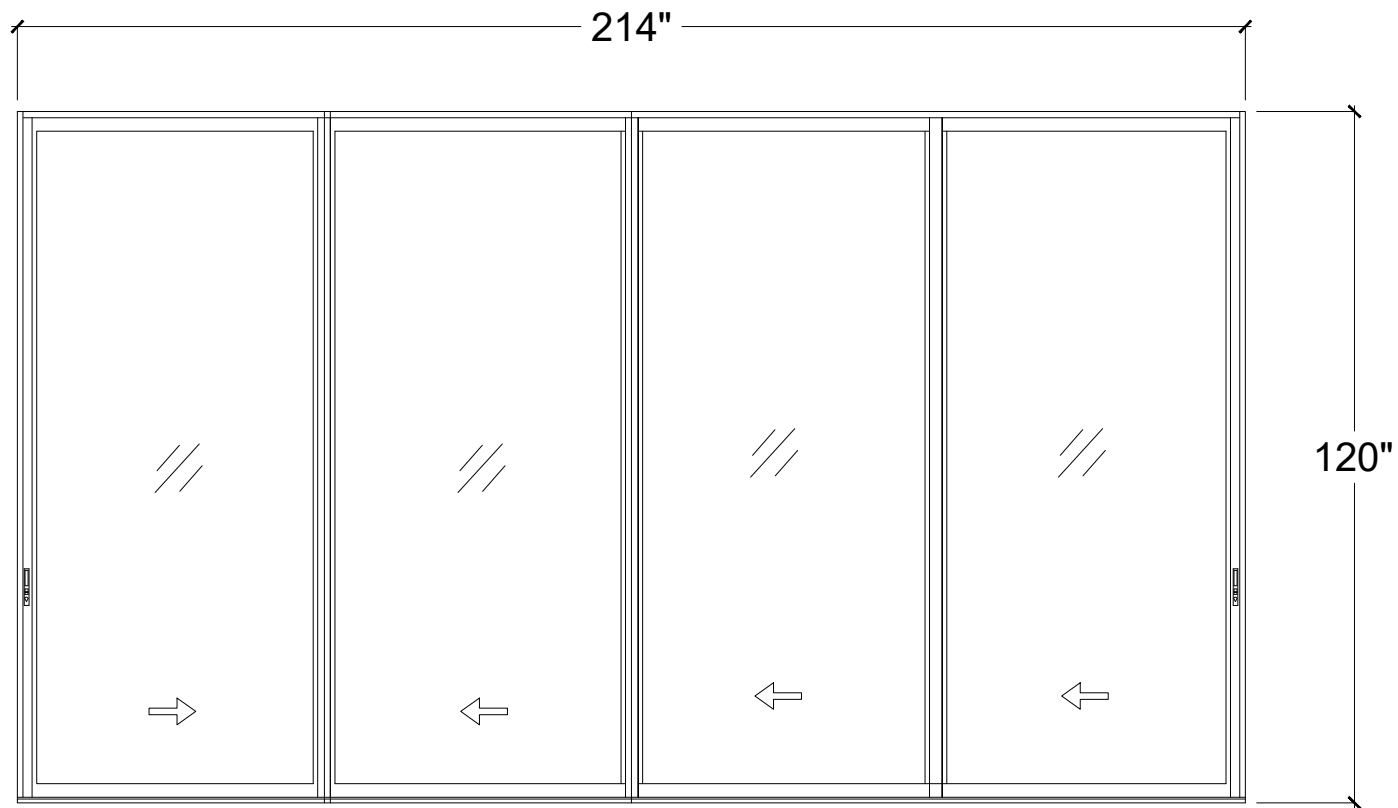

200B

QTY= 1


SLIDING GLASS DOORS SGD2020T LMI
FL-40525.1

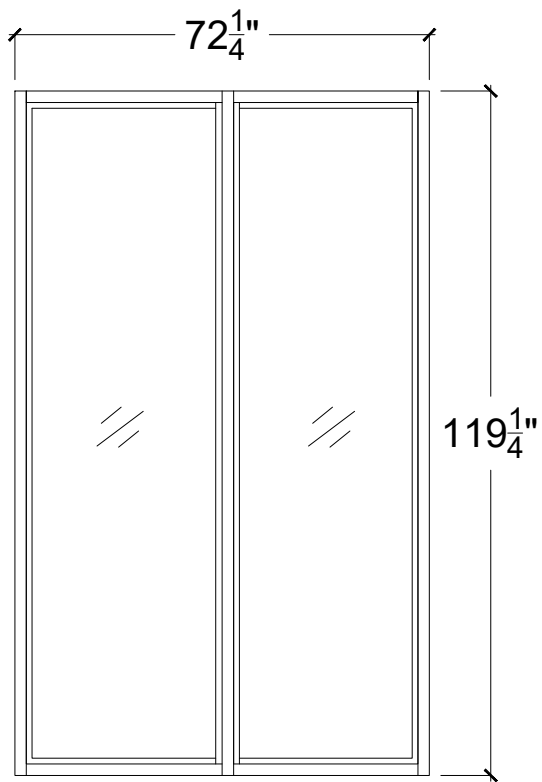

12S2

QTY = 1

FIXED WINDOW ES8000T L.M.I.
FL-17897.5

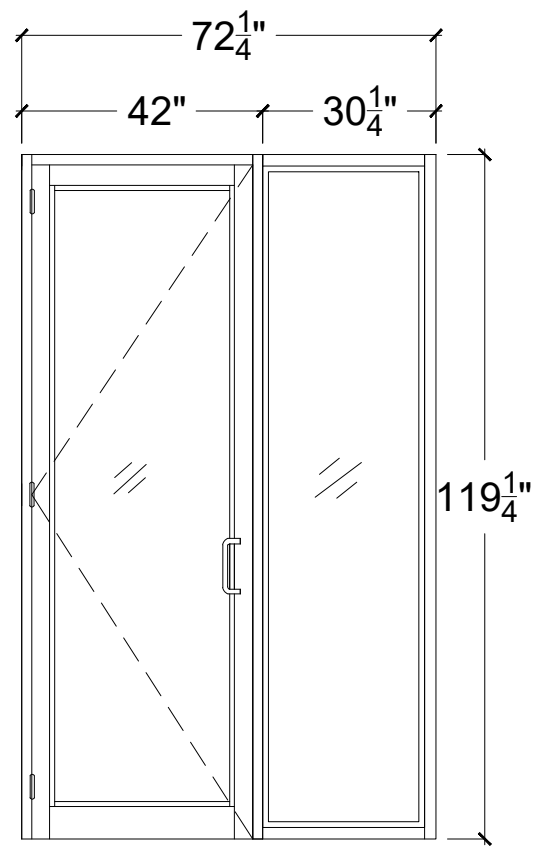

203B

QTY= 1

COMMERCIAL DOORS ES9000 LMI
FL-22527.1
FIXED WINDOW ES8000T L.M.I.
FL-17897.5

WINDOWS AND DOORS


6200 SW 123 RD TERRACE
PINECREST, FL 33156

No.	Revision/Issue	Date

PERMIT

Sheet Name
WINDOWS AND DOORS
ELEVATION


Drawn by J. REY	Sheet 16
Date 05/28/2025	
Scale 3/4"=1'	

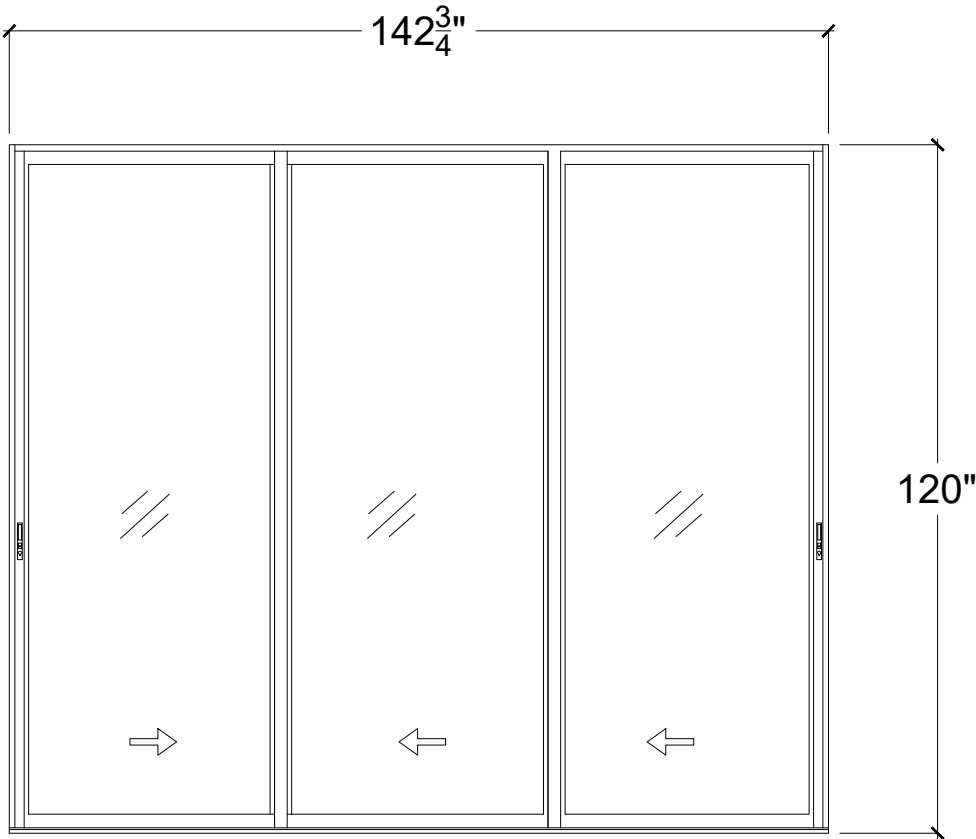

208

QTY= 1

SLIDING GLASS DOORS SGD2020T LMI
FL-40525.1

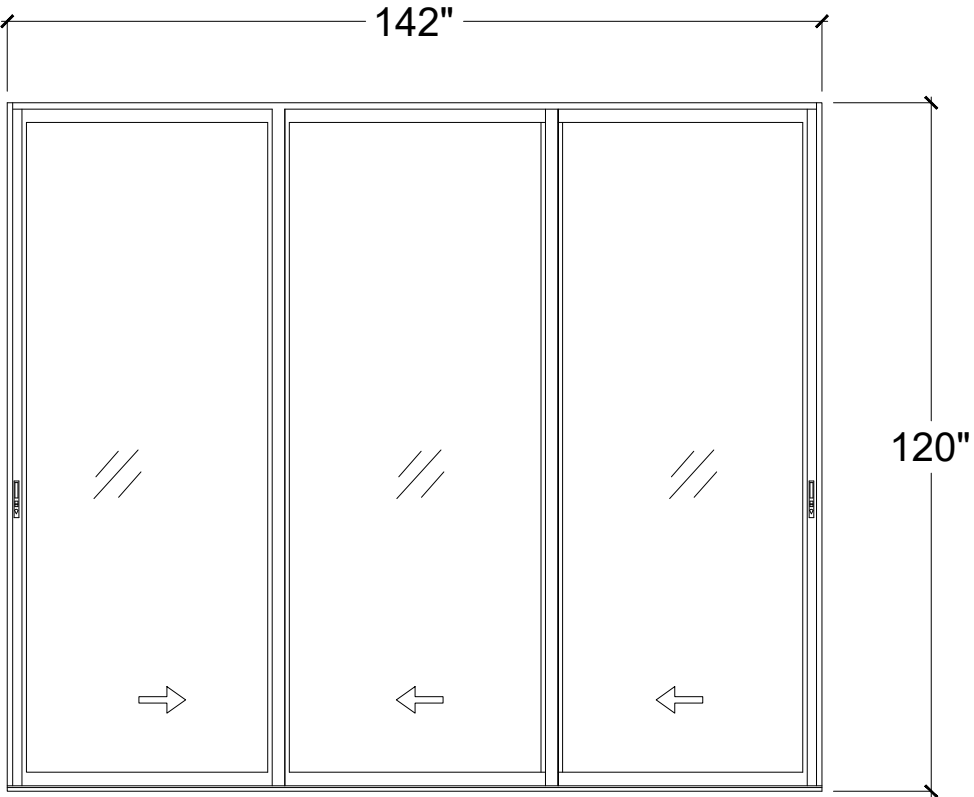

209B

QTY= 1

SLIDING GLASS DOORS SGD2020 LMI
FL-22267.1

WINDOWS AND DOORS

6200 SW 123 RD TERRACE
PINECREST, FL 33156

No.	Revision/Issue	Date

PERMIT

Sheet Name
WINDOWS AND DOORS
ELEVATION

Drawn by J. REY	Sheet
Date 05/28/2025	17
Scale 3/4"=1'	

WINDOWS AND DOORS SCHEDULE										
OPENING	DESCRIPTION	GLASS	TINT	FRAME COLOR	PANEL STYLE	WIDTH	HEIGHT	MANUF. /MODEL	TESTED WINDOW PRESSURE(P.S.F.)	N.O.A.
01S1	WINDOW WALL SYSTEM IMPACT RESISTANT	LAM.INSUL.	CLEAR	BRONZE	O	36 1/2"	117"	ES WINDOWS SERIES ES8000	+90 -112	FL-17897.5
02S1	WINDOW WALL SYSTEM IMPACT RESISTANT	LAM.INSUL.	CLEAR	BRONZE	O	129 3/4"	30 5/8"	ES WINDOWS SERIES ES8000	+90 -112	FL-17897.5
03S1	WINDOW WALL SYSTEM IMPACT RESISTANT	LAM.INSUL.	CLEAR	BRONZE	O	36 1/2"	117"	ES WINDOWS SERIES ES8000	+90 -112	FL-17897.5
04S1	WINDOW WALL SYSTEM IMPACT RESISTANT	LAM.INSUL.	CLEAR	BRONZE	O	(6) 52"	117 1/2"	ES WINDOWS SERIES ES8000	+90 -112	FL-17897.5
05S1	WINDOW WALL SYSTEM IMPACT RESISTANT	LAM.INSUL.	CLEAR	BRONZE	O	31 1/2"	117 1/2"	ES WINDOWS SERIES ES8000	+90 -112	FL-17897.5
06S1	WINDOW WALL SYSTEM IMPACT RESISTANT	LAM.INSUL.	CLEAR	BRONZE	O	31 1/2"	117 1/2"	ES WINDOWS SERIES ES8000	+90 -112	FL-17897.5
07S1	WINDOW WALL SYSTEM IMPACT RESISTANT	LAM.INSUL.	CLEAR	BRONZE	O	58 3/4"	87 1/2"	ES WINDOWS SERIES ES8000	+90 -112	FL-17897.5
08S1	WINDOW WALL SYSTEM IMPACT RESISTANT	LAM.INSUL.	CLEAR	BRONZE	O	(2) 51"	87 1/2"	ES WINDOWS SERIES ES8000	+90 -112	FL-17897.5
09S1	WINDOW WALL SYSTEM IMPACT RESISTANT	LAM.INSUL.	CLEAR	BRONZE	O	(4) 48 1/2"	21"	ES WINDOWS SERIES ES8000	+90 -112	FL-17897.5
10S1	WINDOW WALL SYSTEM IMPACT RESISTANT	LAM.INSUL.	CLEAR	BRONZE	O	36"	117 1/2"	ES WINDOWS SERIES ES8000	+90 -112	FL-17897.5
11S1	WINDOW WALL SYSTEM IMPACT RESISTANT	LAM.INSUL.	CLEAR	BRONZE	O	36"	117 1/2"	ES WINDOWS SERIES ES8000	+90 -112	FL-17897.5
12S1	WINDOW WALL SYSTEM IMPACT RESISTANT	LAM.INSUL.	CLEAR	BRONZE	O	41"	117 1/2"	ES WINDOWS SERIES ES8000	+90 -112	FL-17897.5
13S1	WINDOW WALL SYSTEM IMPACT RESISTANT	LAM.INSUL.	CLEAR	BRONZE	O	41"	117 1/2"	ES WINDOWS SERIES ES8000	+90 -112	FL-17897.5
14S1	FIXED WINDOW IMPACT RESISTANT	LAM.INSUL.	CLEAR	BRONZE	O	66"	24"	ES WINDOWS SERIES ES-EL 150	+80 -80	FL-21461.1
15S1	FIXED WINDOW IMPACT RESISTANT	LAM.INSUL.	CLEAR	BRONZE	O	66"	24"	ES WINDOWS SERIES ES-EL 150	+80 -80	FL-21461.1
16S1	FIXED WINDOW IMPACT RESISTANT	LAM.INSUL.	CLEAR	BRONZE	O	77 1/4"	14"	ES WINDOWS SERIES ES-EL 150	+80 -80	FL-21461.1
17S1	FIXED WINDOW IMPACT RESISTANT	LAM.INSUL.	CLEAR	BRONZE	O	77 1/4"	14"	ES WINDOWS SERIES ES-EL 150	+80 -80	FL-21461.1
18S1	FIXED WINDOW IMPACT RESISTANT	LAM.INSUL.	CLEAR	BRONZE	O	77 1/4"	14"	ES WINDOWS SERIES ES-EL 150	+80 -80	FL-21461.1
19S1	WINDOW WALL SYSTEM IMPACT RESISTANT	LAM.INSUL.	CLEAR	BRONZE	O	24"	117 1/2"	ES WINDOWS SERIES ES8000	+90 -112	FL-17897.5
20S1	WINDOW WALL SYSTEM IMPACT RESISTANT	LAM.INSUL.	CLEAR	BRONZE	O	24"	117 1/2"	ES WINDOWS SERIES ES8000	+90 -112	FL-17897.5
21S1	WINDOW WALL SYSTEM IMPACT RESISTANT	LAM.INSUL.	CLEAR	BRONZE	O	24"	117 1/2"	ES WINDOWS SERIES ES8000	+90 -112	FL-17897.5
22S1	WINDOW WALL SYSTEM IMPACT RESISTANT	LAM.INSUL.	CLEAR	BRONZE	O	(2) 48"	117 1/2"	ES WINDOWS SERIES ES8000	+90 -112	FL-17897.5

WINDOWS AND DOORS
6200 SW 123 RD TERRACE
PINECREST, FL 33156

No.

Revision/Issue

Date

PERMIT

Sheet Name
WINDOWS AND DOORS
SCHEDULE

Drawn by
J. REY

Date
05/28/2025

Scale
N/A

Sheet
18

WINDOWS AND DOORS SCHEDULE										
OPENING	DESCRIPTION	GLASS	TINT	FRAME COLOR	PANEL STYLE	WIDTH	HEIGHT	MANUF. /MODEL	TESTED WINDOW PRESSURE(P.S.F.)	N.O.A.
01S2	WINDOW WALL SYSTEM IMPACT RESISTANT	LAM.INSUL.	CLEAR	BRONZE	O	(3) 43 ¼"	120 ¾"	ES WINDOWS SERIES ES8000	+90 -112	FL-17897.5
02S2	WINDOW WALL SYSTEM IMPACT RESISTANT	LAM.INSUL.	CLEAR	BRONZE	O	(6) 52"	117 ½"	ES WINDOWS SERIES ES8000	+90 -112	FL-17897.5
03S2	WINDOW WALL SYSTEM IMPACT RESISTANT	LAM.INSUL.	CLEAR	BRONZE	O	31 ¾"	117 ½"	ES WINDOWS SERIES ES8000	+90 -112	FL-17897.5
04S2	WINDOW WALL SYSTEM IMPACT RESISTANT	LAM.INSUL.	CLEAR	BRONZE	O	31 ¾"	117 ½"	ES WINDOWS SERIES ES8000	+90 -112	FL-17897.5
05S2	WINDOW WALL SYSTEM IMPACT RESISTANT	LAM.INSUL.	CLEAR	BRONZE	O	58 ¾"	89"	ES WINDOWS SERIES ES8000	+90 -112	FL-17897.5
06S2	WINDOW WALL SYSTEM IMPACT RESISTANT	LAM.INSUL.	CLEAR	BRONZE	O	58 ¾"	89"	ES WINDOWS SERIES ES8000	+90 -112	FL-17897.5
07S2	WINDOW WALL SYSTEM IMPACT RESISTANT	LAM.INSUL.	CLEAR	BRONZE	O	(2) 51"	89"	ES WINDOWS SERIES ES8000	+90 -112	FL-17897.5
08S2	WINDOW WALL SYSTEM IMPACT RESISTANT	LAM.INSUL.	CLEAR	BRONZE	O	(2) 51"	89"	ES WINDOWS SERIES ES8000	+90 -112	FL-17897.5
09S2	FIXED WINDOW IMPACT RESISTANT	LAM.INSUL.	CLEAR	BRONZE	O	25 ¼"	79"	ES WINDOWS SERIES ES-EL150	+80 -80	FL-21461.1
10S2	WINDOW WALL SYSTEM IMPACT RESISTANT	LAM.INSUL.	CLEAR	BRONZE	O	(3) 45 ½"	20 ½"	ES WINDOWS SERIES ES8000	+90 -112	FL-17897.5
11S2	WINDOW WALL SYSTEM IMPACT RESISTANT	LAM.INSUL.	CLEAR	BRONZE	O	(3) 50 ⅝"	20 ¾"	ES WINDOWS SERIES ES8000	+90 -112	FL-17897.5
12S2	WINDOW WALL SYSTEM IMPACT RESISTANT	LAM.INSUL.	CLEAR	BRONZE	O	60"	114"	ES WINDOWS SERIES ES8000	+90 -112	FL-17897.5
13S2	WINDOW WALL SYSTEM IMPACT RESISTANT	LAM.INSUL.	CLEAR	BRONZE	O	(2) 35 ⅛"	117 ½"	ES WINDOWS SERIES ES8000	+90 -112	FL-17897.5
14S2	WINDOW WALL SYSTEM IMPACT RESISTANT	LAM.INSUL.	CLEAR	BRONZE	O	41 ¼"	117 ½"	ES WINDOWS SERIES ES8000	+90 -112	FL-17897.5
15S2	WINDOW WALL SYSTEM IMPACT RESISTANT	LAM.INSUL.	CLEAR	BRONZE	O	41 ¼"	117 ½"	ES WINDOWS SERIES ES8000	+90 -112	FL-17897.5
16S2	FIXED WINDOW IMPACT RESISTANT	LAM.INSUL.	CLEAR	BRONZE	O	27 ¼"	79"	ES WINDOWS SERIES ES-EL150	+80 -80	FL-21461.1
17S2	WINDOW WALL SYSTEM IMPACT RESISTANT	LAM.INSUL.	CLEAR	BRONZE	O	24"	117 ½"	ES WINDOWS SERIES ES8000	+90 -112	FL-17897.5
18S2	WINDOW WALL SYSTEM IMPACT RESISTANT	LAM.INSUL.	CLEAR	BRONZE	O	24"	117 ½"	ES WINDOWS SERIES ES8000	+90 -112	FL-17897.5
19S2	WINDOW WALL SYSTEM IMPACT RESISTANT	LAM.INSUL.	CLEAR	BRONZE	O	24"	117 ½"	ES WINDOWS SERIES ES8000	+90 -112	FL-17897.5
20S2	WINDOW WALL SYSTEM IMPACT RESISTANT	LAM.INSUL.	CLEAR	BRONZE	O	(2) 48	117 ½"	ES WINDOWS SERIES ES8000	+90 -112	FL-17897.5
21S2	WINDOW WALL SYSTEM IMPACT RESISTANT	LAM.INSUL.	CLEAR	BRONZE	O	75"	96"	ES WINDOWS SERIES ES8000	+90 -112	FL-17897.6

WINDOWS AND DOORS
6200 SW 123 RD TERRACE
PINECREST, FL 33156

No.	Revision/Issue	Date

PERMIT

Sheet Name

WINDOWS AND DOORS
SCHEDULE

Drawn by J. REY	Sheet 19
Date 05/28/2025	
Scale N/A	

WINDOWS AND DOORS SCHEDULE										
OPENING	DESCRIPTION	GLASS	TINT	FRAME COLOR	PANEL STYLE	WIDTH	HEIGHT	MANUF. /MODEL	TESTED WINDOW PRESSURE(P.S.F.)	N.O.A.
101	ALUMINUM SLIDING GLASS DOOR IMPACT RESISTANT	$\frac{9}{16}$ " LAM.	CLEAR	BRONZE	PXXXX	310"	120"	ES WINDOWS SERIES ES2020	+70 -80	FL-22267.1
102	ALUMINUM SLIDING GLASS DOOR IMPACT RESISTANT	$\frac{9}{16}$ " LAM.	CLEAR	BRONZE	XXXXP	310"	120"	ES WINDOWS SERIES ES2020	+70 -80	FL-22267.1
105	ALUMINUM OUTSWING DOOR IMPACT RESISTANT	LAM.INSUL.	CLEAR	BRONZE	X	38 $\frac{1}{2}$ "	119 $\frac{1}{2}$ "	ES WINDOWS SERIES ES9000	+80 -80	FL-22527.1
110A	ALUMINUM SLIDING GLASS DOOR IMPACT RESISTANT	LAM.INSUL.	CLEAR	BRONZE	XXX	178 $\frac{1}{2}$ "	120"	ES WINDOWS SERIES ES2020T	+67 -95	FL-40525.1
110B	ALUMINUM SLIDING GLASS DOOR IMPACT RESISTANT	LAM.INSUL.	CLEAR	BRONZE	XXX	179 $\frac{1}{4}$ "	120"	ES WINDOWS SERIES ES2020T	+67 -95	FL-40525.1
112B	ALUMINUM SLIDING GLASS DOOR IMPACT RESISTANT	LAM.INSUL.	CLEAR	BRONZE	XXX	142"	120"	ES WINDOWS SERIES ES2020	+67 -150	FL-22267.1
117B	ALUMINUM SLIDING GLASS DOOR IMPACT RESISTANT	LAM.INSUL.	CLEAR	BRONZE	XXX	142"	120"	ES WINDOWS SERIES ES2020	+67 -150	FL-22267.1
121B	ALUMINUM SLIDING GLASS DOOR IMPACT RESISTANT	LAM.INSUL.	CLEAR	BRONZE	XXX	139 $\frac{3}{4}$ "	120"	ES WINDOWS SERIES ES2020	+67 -150	FL-22267.1
123	ALUMINUM OUTSWING DOOR IMPACT RESISTANT	LAM.INSUL.	CLEAR	BRONZE	X	36"	119 $\frac{1}{2}$ "	ES WINDOWS SERIES ES9000	+80 -80	FL-22527.1
126B	ALUMINUM OUTSWING DOOR IMPACT RESISTANT	LAM.INSUL.	CLEAR	BRONZE	X	37 $\frac{3}{4}$ "	119 $\frac{1}{2}$ "	ES WINDOWS SERIES ES9000	+80 -80	FL-22527.1
200B	ALUMINUM SLIDING GLASS DOOR IMPACT RESISTANT	LAM.INSUL.	CLEAR	BRONZE	XXXX	214"	120"	ES WINDOWS SERIES ES2020T	+53 -95	FL-40525.1
207B	ALUMINUM SLIDING GLASS DOOR IMPACT RESISTANT	LAM.INSUL.	CLEAR	BRONZE	XX	103"	120"	ES WINDOWS SERIES ES2020	+67 -102	FL-22267.1
208	ALUMINUM SLIDING GLASS DOOR IMPACT RESISTANT	LAM.INSUL.	CLEAR	BRONZE	XXX	142 $\frac{3}{4}$ "	120"	ES WINDOWS SERIES ES2020T	+53 -95	FL-40525.1
209B	ALUMINUM SLIDING GLASS DOOR IMPACT RESISTANT	LAM.INSUL.	CLEAR	BRONZE	XXX	142"	120"	ES WINDOWS SERIES ES2020	+67 -150	FL-22267.1
217B	ALUMINUM SLIDING GLASS DOOR IMPACT RESISTANT	LAM.INSUL.	CLEAR	BRONZE	XXX	142"	120"	ES WINDOWS SERIES ES2020	+67 -150	FL-22267.1
203B	ALUMINUM OUTSWING DOOR IMPACT RESISTANT	LAM.INSUL.	CLEAR	BRONZE	X	42"	119 $\frac{1}{4}$ "	ES WINDOWS SERIES ES9000	+90.9 -90.9	FL-22527.1
203B	WINDOW WALL SYSTEM IMPACT RESISTANT	LAM.INSUL.	CLEAR	BRONZE	O	30 $\frac{1}{4}$ "	119 $\frac{1}{4}$ "	ES WINDOWS SERIES ES8000	+90.9 -90.9	FL-17897.5

WINDOWS AND DOORS

6200 SW 123 RD TERRACE
PINECREST, FL 33156

No.	Revision/Issue	Date

PERMIT

Sheet Name	
WINDOWS AND DOORS SCHEDULE	

Drawn by J. REY	Sheet 20
Date 05/28/2025	
Scale N/A	