

Review of design calculations and drawings prepared by delegated engineer (Specialty Engineer) does not constitute a detailed check of calculations, nor does it relieve the Specialty Engineer from the responsibility of the detailing of the specialty component or system.

- that the specially engineering documents of the enclosed of record as attached

- CFS ENGINEERING GROUP, INC.

DATE 08-27-25

Reviewed only for compliance with wind loading criteria.

08/22/2025

DATE 08-21-25

Reviewed by: FAO

Date: 9-4-25

Shop Top

GENERAL NOTE

- ALL ESCAPE WINDOWS SHALL PROVIDE A CLEAR OPENING OF NOT LESS THAN 5.7 SQUARE FEET AND THE HEIGHT SHALL BE LESS THAN 27" AND THE WIDTH SHALL BE LESS THAN 20".
- THE OPENING SHALL NOT BE MORE THAN 48" ABOVE FINISHED FLOOR.
- WINDOW FRAME/SHUTTERING AND/OR GLASS SHALL BE REMOVED TO PROVIDE ACCESS/ADJUSTMENT WITH THE UNIT NOTE CONTINUED. REFERTO PRODUCT.
- DRAWINGS SHALL BE PRINTED WITH THESE PRESCRIPTIVE NOTES AND THE UNIT NOTE SHALL BE PRINTED WITH THESE PRESCRIPTIVE NOTES.
- OTHER OPENINGS ARE NOT PART OF THIS

FIRST FLOOR AREAS
SCALE: 1/8"=1'-0"

GENERAL NOTE:

- * ALL SCOPE WINDOWS SHALL PROVIDE A CLEAR VIEW OF THE EXTERIOR SURROUNDINGS. SQUARE FEET: THE WIDTH SHALL NOT BE LESS THAN 50" AND THE HEIGHT SHALL NOT BE LESS THAN 21". THE BOTTOM OF THE OPENING SHALL NOT BE MORE THAN 44" ABOVE FINISHED FLOOR.
- * WINDOW FRAME/SLUICING ANCHORAGE TO MASON STRUCTURE SHALL BE IN STRICT ACCORDANCE WITH THE UNITS LISTED OR APPROVED BY THE ARCHITECT TO PROVIDE CONFIDENCE RELIANT TO PRODUCT CONFIDENCE.
- * ONLY THE OPENINGS THAT ARE IDENTIFIED WITH THEIR PRODUCT CONTROL, N.O.A. DESIGN PARAMETERS AND SIZE ARE PART OF THIS PERMIT! ALL OTHER OPENINGS ARE NOT PART OF THIS PERMIT. ALL OTHER OPENINGS ARE NOT PART OF THIS PERMIT.



Project:

Shop Drawing Review

engineering inc

Call Andrew at 603.651.1111 or email Andrew@engrinc.com

Approved:

**Approved As Noted:
Rejected/Re-Submit:
For Record-Reviewer**

Corrections or comments made on the the Drawing review process do not relieve contractor from compliance with drawings and specifications.

requirements. This check is only for review of general conformance with the design concept the project and general compliance with the information given in the contract documents. The

contractor is responsible for confirming and correlating all quantities and dimensions, selecting fabrication processes and techniques of construction. Review shall be construed in strict

Reviewed By: AAR (I.L.)

Windows values Approved before/after the Upgraded Energy Calculations Date
09-04-25 That Match With The Proposed Values In The Submittal.


CASA ROBLES 131
6545 SW STREET PINECREST,
FLORIDA 33156

PERMIT

FLOOR PLAN

Drawn by J. REY	Sheet
Date 07/31/2025	
Scale 1/8" = 1'	

1 - 9/1	
---------	--

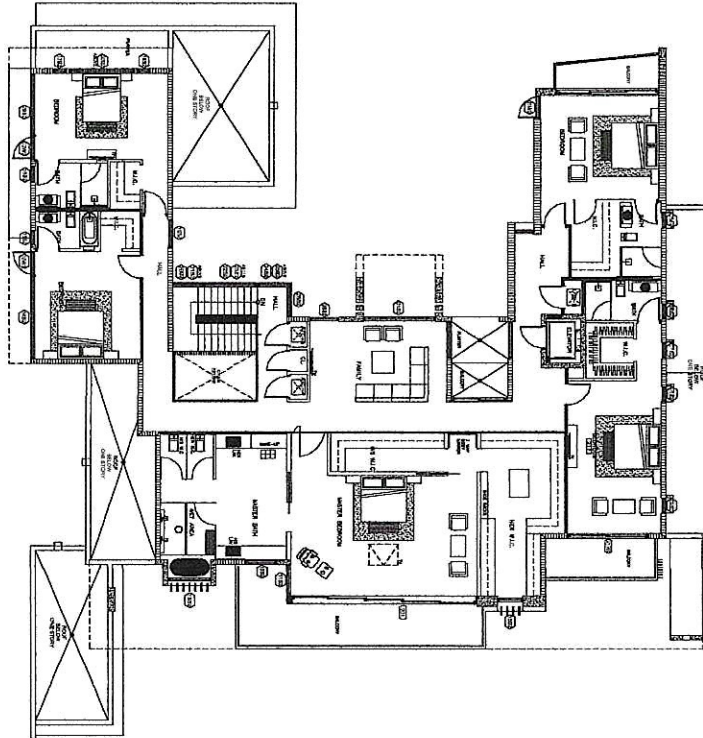


SECOND FLOOR AREAS
 SCALE: 1/8"=1'-0"

WINDOWS AND DOORS

CASA ROBLES 131
 6545 SW STREET PINECREST,
 FLORIDA 33156

PERMIT

Sheet Name

FLOOR PLAN

Drawn by

J. REV

Date

07/31/2023

Scale

1/8"=1'


Sheet

2

No.


Revisions

Date

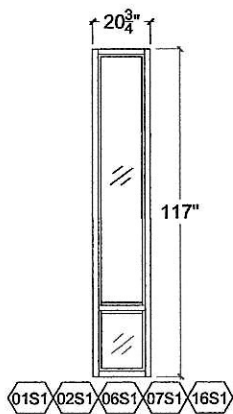


QTY = 5

STOREFRONT WINDOW 8000T L.M.I.
FL-17897.5

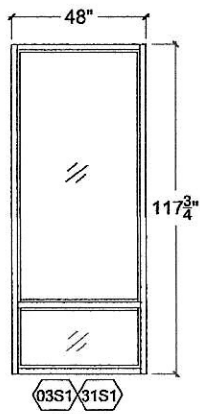


QTY = 2

STOREFRONT WINDOW 8000T L.M.I.
FL-17897.5

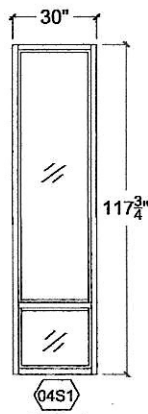


QTY = 1

STOREFRONT WINDOW 8000T L.M.I.
FL-17897.5

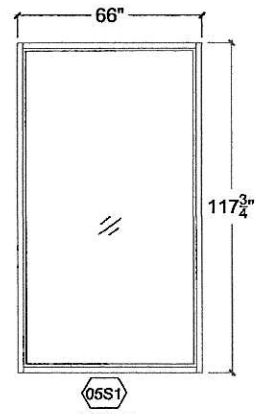

QTY = 1

STOREFRONT WINDOW 8000T JUMBO L.M.I.
FL-17897.6

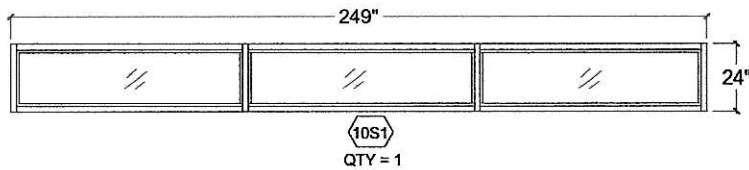

QTY = 1

STOREFRONT WINDOW 8000T L.M.I.
FL-17897.5


WINDOWS AND DOORS
CASA ROBLES 131
6545 SW STREET PINECREST,
FLORIDA 33156

No.	Revisions/Issues	Date

PERMIT


Client Name:
**WINDOWS AND DOORS
ELEVATION**

Drawn By J. REY	Sheet 3
Date 07/31/2025	
Scale 3/4"=1'	

 


08S1
QTY = 1

STOREFRONT WINDOW 8000T L.M.I.
FL-17897.5

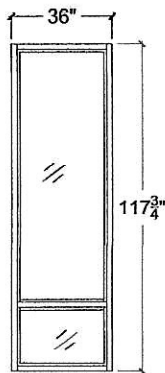


09S1 17S1
QTY = 1

STOREFRONT WINDOW 8000T L.M.I.
FL-17897.5

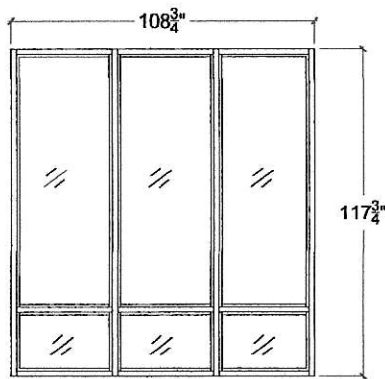

11S1
QTY = 1

STOREFRONT WINDOW 8000T L.M.I.
FL-17897.5

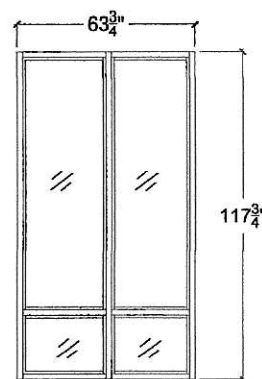

12S1
QTY = 1

STOREFRONT WINDOW 8000T L.M.I.
FL-17897.5


WINDOWS AND DOORS
CASA ROBLES 131
6545 SW STREET PINECREST,
FLORIDA 33156

No.	Revision/Issue	Date

PERMIT

Sheet Name
WINDOWS AND DOORS
ELEVATION


Drawn by J. REY	Sheet 4
Date 07/31/2025	
Scale 3/4"=1'	

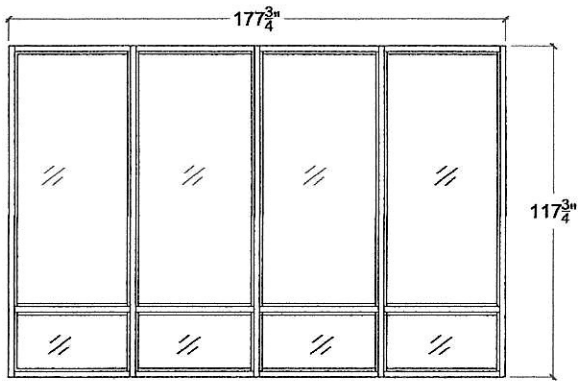

(13S1)

QTY = 1

STOREFRONT WINDOW 8000T L.M.I.
FL-17897.5

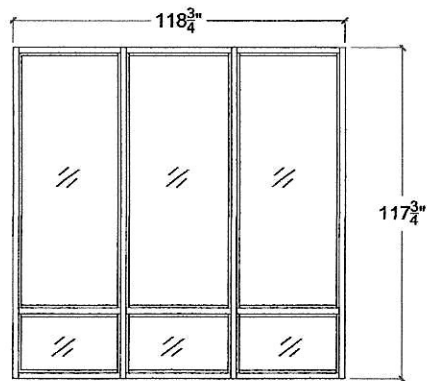

(14S1)

QTY = 1

STOREFRONT WINDOW 8000T L.M.I.
FL-17897.5

WINDOWS AND DOORS
CASA ROBLES 131
6545 SW STREET PINECREST,
FLORIDA 33156

No.	Description	Qty.

PERMIT

Sheet Name

WINDOWS AND DOORS
ELEVATION

Drawn by

J. REY

Date


07/01/2025

Scale

3/4"=1'


Sheet

5

 


QTY = 2

STOREFRONT WINDOW 8000T L.M.I.
FL-17897.5

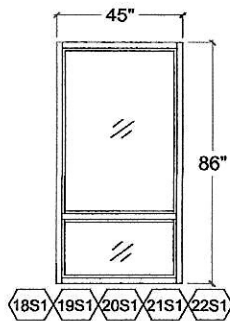


QTY = 5

STOREFRONT WINDOW 8000T L.M.I.
FL-17897.5

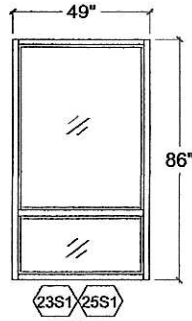

QTY = 2

STOREFRONT WINDOW 8000T L.M.I.
FL-17897.5

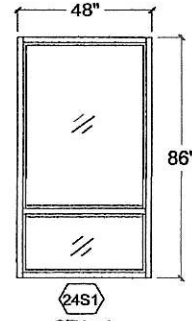

QTY = 1

STOREFRONT WINDOW 8000T L.M.I.
FL-17897.5


WINDOWS AND DOORS
CASA ROBLES 131
6545 SW STREET PINECREST,
FLORIDA 33156

No.	Description	Date

PERMIT


Drawn / Name
**WINDOWS AND DOORS
ELEVATION**

Drawn by J. REY	Sheet 6
Date 07/31/2025	
Scale 3/4"=1'	

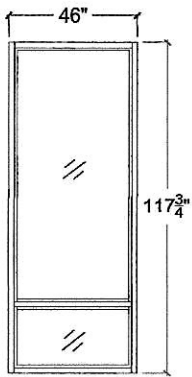


26S1
QTY = 1

STOREFRONT WINDOW 8000T L.M.I.
FL-17897.5

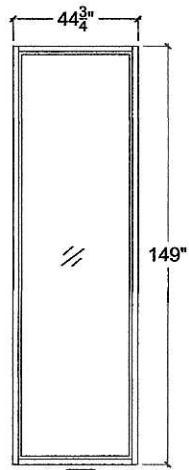


27S1
QTY = 1

STOREFRONT WINDOW 8000T JUMBO L.M.I.
FL-17897.6

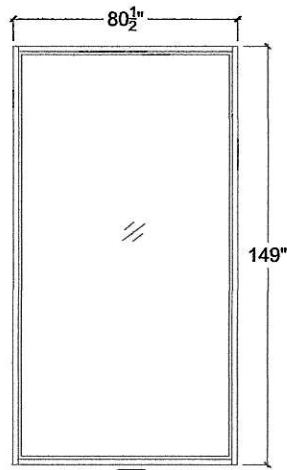

28S1
QTY = 1

STOREFRONT WINDOW 8000T JUMBO L.M.I.
FL-17897.6

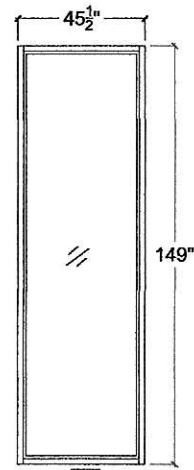

29S1
QTY = 1

STOREFRONT WINDOW 8000T JUMBO L.M.I.
FL-17897.6


WINDOWS AND DOORS
CASA ROBLES 131
6545 SW STREET PINECREST,
FLORIDA 33156

No.	Revision/Date	Date

PERMIT

Street Name
**WINDOWS AND DOORS
ELEVATION**


Drawn by J. REY	Sheet 7
Date 07/31/2025	
Scale 3/4"=1'	

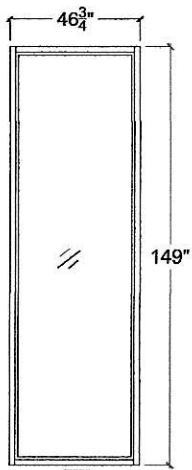

30S1

QTY = 1


STOREFRONT WINDOW 8000T JUMBO L.M.I.
FL-17897.6

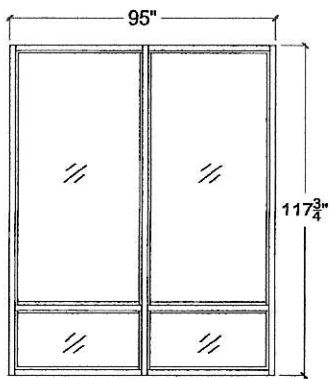

32S1

QTY = 1


STOREFRONT WINDOW 8000T L.M.I.
FL-17897.5

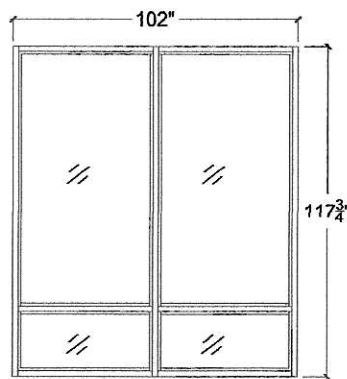

33S1

QTY = 1

STOREFRONT WINDOW 8000T L.M.I.
FL-17897.5

 

34S1

QTY = 1

STOREFRONT WINDOW 8000T L.M.I.
FL-17897.5

WINDOWS AND DOORS
CASA ROBLES 131
6545 SW STREET PINECREST,
FLORIDA 33156

No.	Revision/Issue	Date

PERMIT

Sheet Name

WINDOWS AND DOORS
ELEVATION

Drawn by

J. REY

Date


07/31/2025

Scale


3/4"=1'

Sheet


8

 


STOREFRONT WINDOW 8000T L.M.I.
FL-17897.5

 


STOREFRONT WINDOW 8000T L.M.I.
FL-17897.5

 

STOREFRONT WINDOW 8000T L.M.I.
FL-17897.5

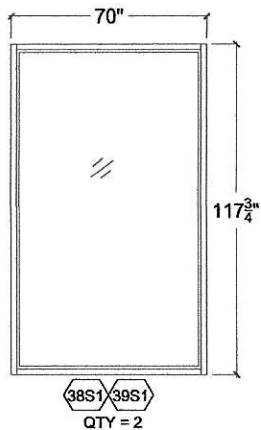

STOREFRONT WINDOW 8000T JUMBO L.M.I.
FL-17897.6

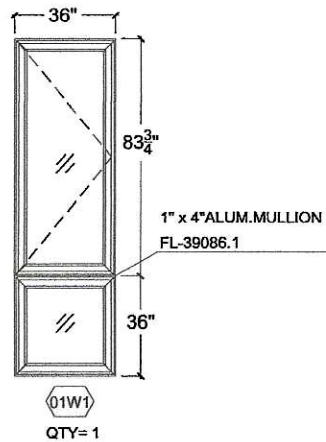

CASEMENT WINDOW ES-P252 L.M.I.
FL-20692.1

CASEMENT WINDOW ES-P252 FIXED L.M.I.
FL-26359.1

WINDOWS AND DOORS


CASA ROBLES 131
6545 SW STREET PINECREST,
FLORIDA 33156

No.	Revision/Issue	Date


PERMIT

Client Name
WINDOWS AND DOORS
ELEVATION


Drawn by J. REY	Sheet 9
Date 07/31/2025	
Scale 3/4"=1'	

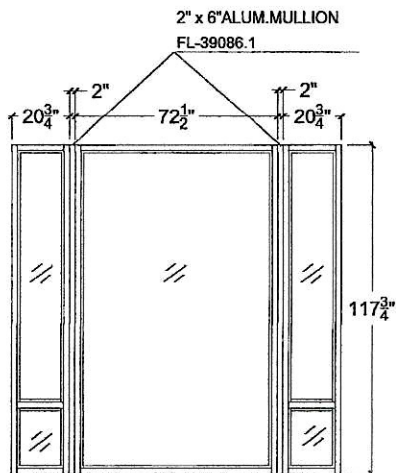

01S2
QTY = 1
STOREFRONT WINDOW 8000T L.M.I.
FL-17897.5
STOREFRONT WINDOW 8000T JUMBO L.M.I.
FL-17897.6

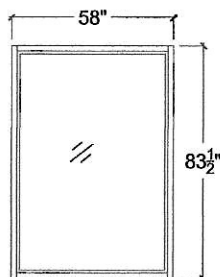

02S2 03S2
QTY = 2
STOREFRONT WINDOW 8000T JUMBO L.M.I.
FL-17897.6

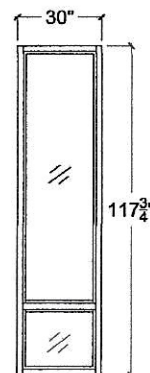

04S2
QTY = 1
STOREFRONT WINDOW 8000T L.M.I.
FL-17897.5


WINDOWS AND DOORS
CASA ROBLES 131
6545 SW STREET, PINECREST,
FLORIDA 33156

No.	Revision/Issue	Date


PERMIT

Client Name:
WINDOWS AND DOORS
ELEVATION


Drawn by J. REY	Sheet 10
Date 07/31/2025	
Scale 3/4"=1'	

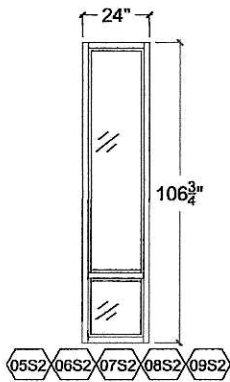


QTY = 5
STOREFRONT WINDOW 8000T L.M.I.
FL-17897.5

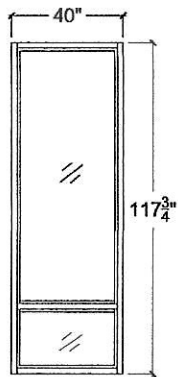

QTY = 1
STOREFRONT WINDOW 8000T L.M.I.
FL-17897.5

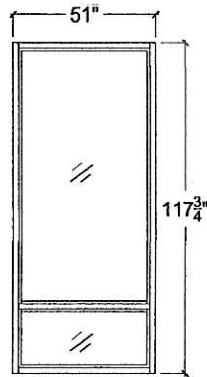

QTY = 1
STOREFRONT WINDOW 8000T L.M.I.
FL-17897.5

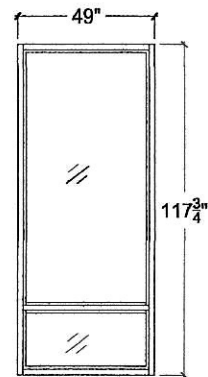

QTY = 1
STOREFRONT WINDOW 8000T L.M.I.
FL-17897.5


WINDOWS AND DOORS
CASA ROBLES 131
6545 SW STREET PINECREST,
FLORIDA 33156

No.	Revision/Issue	Date

PERMIT


Sheet Name
**WINDOWS AND DOORS
ELEVATION**

Drawn by J. REY	Sheet 11
Date 07/21/2025	
Scale 3/4"=1'	

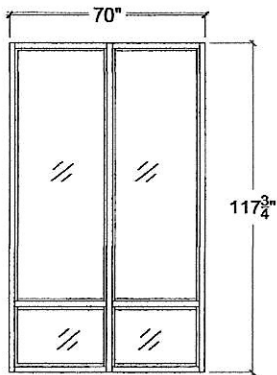


(13S2)
QTY = 1

STOREFRONT WINDOW 8000T L.M.I.
FL-17897.5

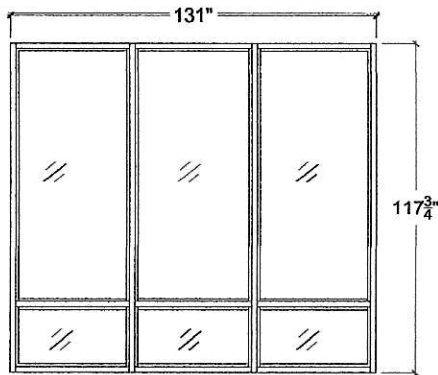


(14S2)
QTY = 1

STOREFRONT WINDOW 8000T L.M.I.
FL-17897.5

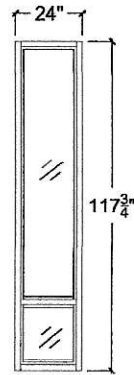

(15S2)(16S2)
QTY = 2

STOREFRONT WINDOW 8000T L.M.I.
FL-17897.5

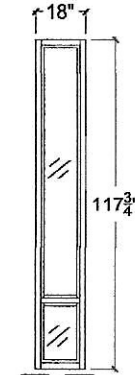

(17S2)(18S2)
QTY = 2

STOREFRONT WINDOW 8000T L.M.I.
FL-17897.5


WINDOWS AND DOORS
CASA ROBLES 131
6545 SW STREET PINECREST,
FLORIDA 33156

No.	Description	Date

PERMIT


Sheet Name
WINDOWS AND DOORS
ELEVATION

Drawn by J. REY	Sheet 12
Date 07/31/2025	
Scale 3/4"=1'	

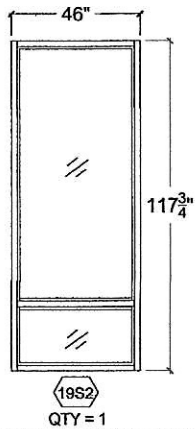


QTY = 1

STOREFRONT WINDOW 8000T L.M.I.
FL-17897.5

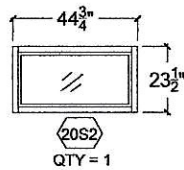


QTY = 1

STOREFRONT WINDOW 8000T L.M.I.
FL-17897.5

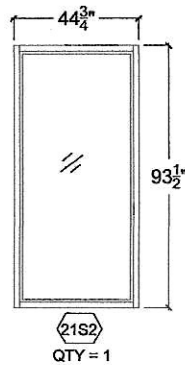

QTY = 1

STOREFRONT WINDOW 8000T L.M.I.
FL-17897.5

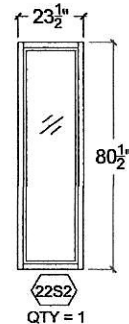

QTY = 1

STOREFRONT WINDOW 8000T L.M.I.
FL-17897.5


WINDOWS AND DOORS
CASA ROBLES 131
6545 SW STREET PINECREST,
FLORIDA 33156

No.	Revision/Description	Date

PERMIT

Street Name:
**WINDOWS AND DOORS
ELEVATION**


Drawn by J. REY	Sheet 13
Date 07/31/2025	
Scale 3/4"=1'	

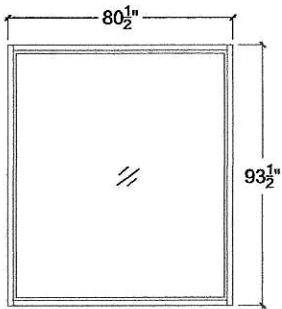

23S2

QTY = 1

STOREFRONT WINDOW 8000T JUMBO L.M.I.
FL-17897.6

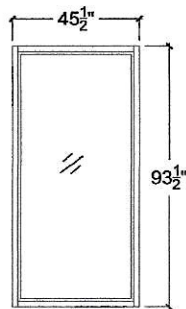

25S2

QTY = 1


STOREFRONT WINDOW 8000T L.M.I.
FL-17897.5



30S2

QTY = 1


STOREFRONT WINDOW 8000T L.M.I.
FL-17897.5

 

24S2

QTY = 1

STOREFRONT WINDOW 8000T L.M.I.
FL-17897.5

 

26S2

QTY = 1

STOREFRONT WINDOW 8000T L.M.I.
FL-17897.5

WINDOWS AND DOORS

CASA ROBLES 131
6545 SW STREET PINECREST,
FLORIDA 33156

No.	Description/Issue	Date

PERMIT

Sheet Name

WINDOWS AND DOORS
ELEVATION

Drawn by

J. REY

Date


07/31/2025

Scale

3/4"=1'

Sheet


14

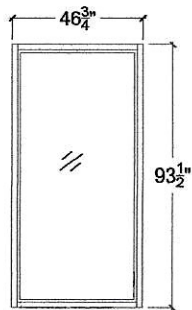

27S2

QTY = 1


STOREFRONT WINDOW 8000T L.M.I.
FL-17897.5

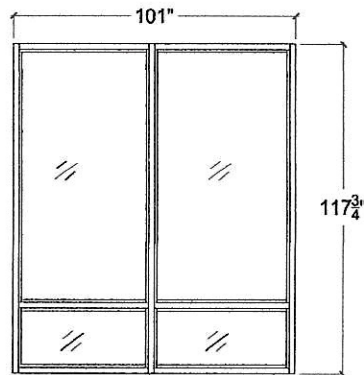

29S2

QTY = 1

STOREFRONT WINDOW 8000T L.M.I.
FL-17897.5

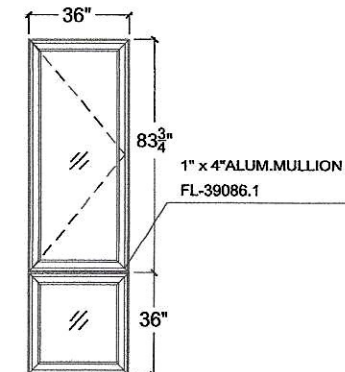

01W2 02W2 03W2

QTY = 3

CASEMENT WINDOW ES-P252 L.M.I.
FL-20692.1

CASEMENT WINDOW ES-P252 FIXED L.M.I.
FL-26359.1


WINDOWS AND DOORS
CASA ROBLES 131
6545 SW STREET PINECREST,
FLORIDA 33156

No.	Revision/Issue	Date

PERMIT


Sheet Name:
**WINDOWS AND DOORS
ELEVATION**

Drawn by J. REY	Sheet 15
Date 07/31/2025	
Scale 3/4"=1'	

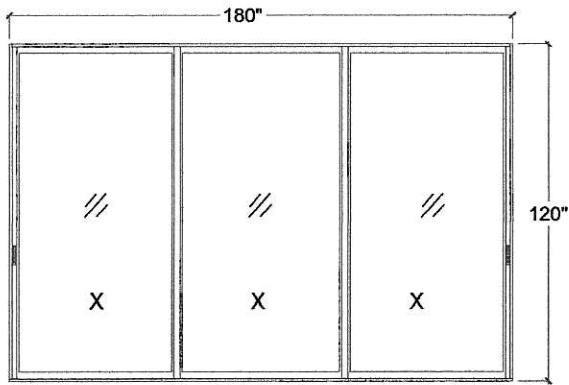


(102B) (111) (112)

QTY= 3
SLIDING GLASS DOORS ES-SGD2020 LMI
FL-22267.1

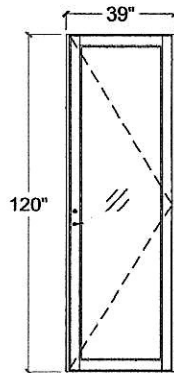

(106B) (110)

QTY= 2
SWING DOOR ES9000 L.M.I
FL-22527.2

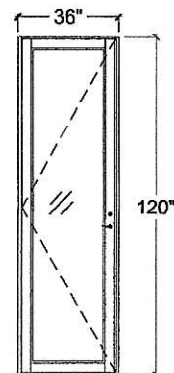

(126A)

QTY= 1
SWING DOOR ES9000 L.M.I
FL-22527.2


WINDOWS AND DOORS
CASA ROBLES 131
6545 SW STREET PINECREST,
FLORIDA 33156

No.	Revisions/Date	Date

PERMIT

Sheet Name
**WINDOWS AND DOORS
ELEVATION**


Drawn by J. REV	Sheet 16
Date 07/01/2025	
Scale 3/4"=1'	

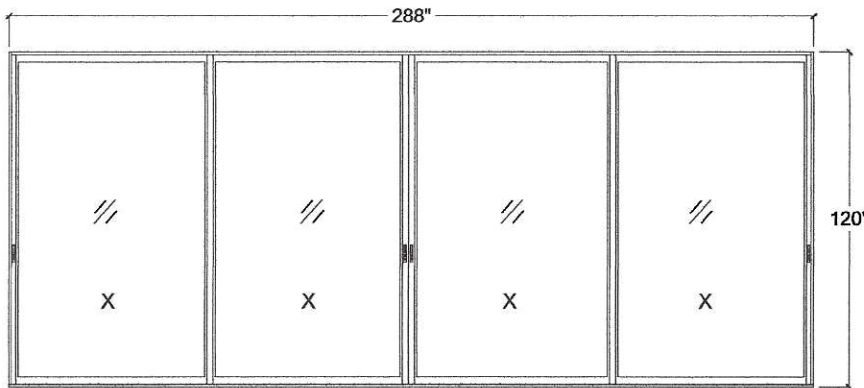

101 124

QTY= 1

SLIDING GLASS DOORS ES-SGD2020 LMI
FL-22267.1

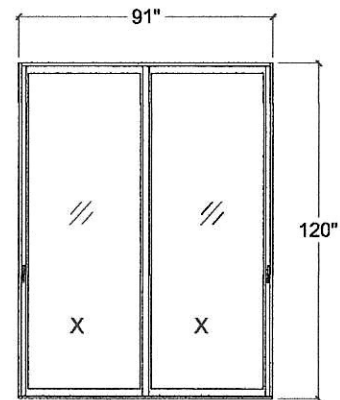

200

QTY= 1

SLIDING GLASS DOORS ES-SGD2020 LMI
FL-22267.1

WINDOWS AND DOORS
CASA ROBLES 131
6545 SW STREET PINECREST,
FLORIDA 33156


No.	Description	Units

PERMIT

Sheet Name

WINDOWS AND DOORS
ELEVATION

Drawn By J. REY	Sheet 17
Date 07/01/2025	
Scale 3/4"=1'	

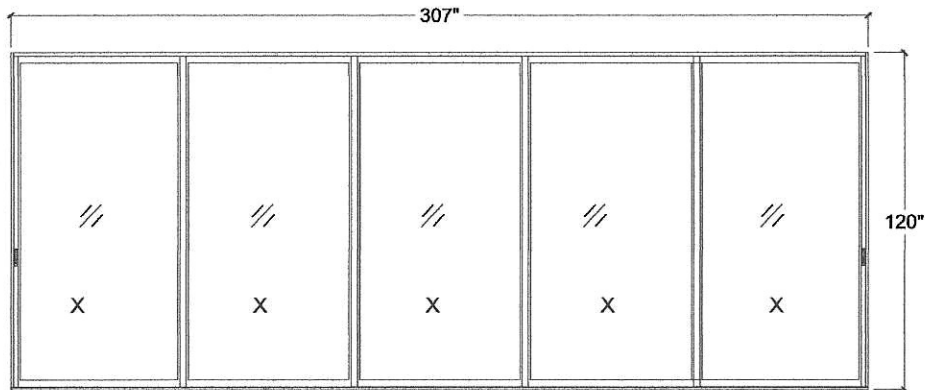

201

QTY= 1

SLIDING GLASS DOORS ES-SGD2020 LMI
FL-22267.1


WINDOWS AND DOORS
CASA ROBLES 131
6545 SW STREET PINECREST,
FLORIDA 33156

No.	Description/Location	Date

PERMIT

Sheet Name
**WINDOWS AND DOORS
ELEVATION**


Drawn by J. REY	Sheet 18
Date 07/31/2025	
Scale 3/4"=1'	

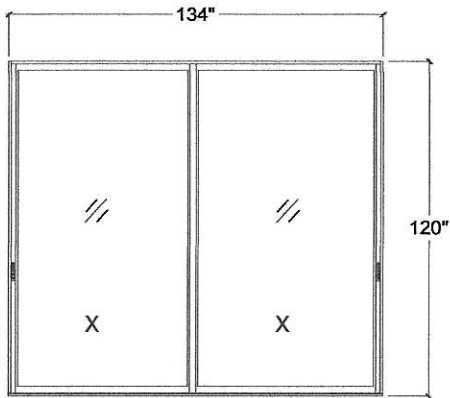

(217B)

QTY= 1

SLIDING GLASS DOORS ES-SGD2020 LMI
FL-22267.1

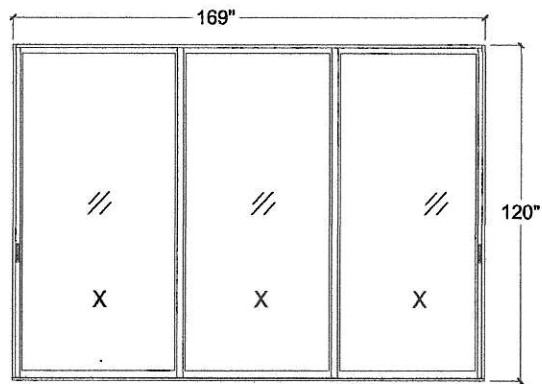

(223B)

QTY= 1

SLIDING GLASS DOORS ES-SGD2020 LMI
FL-22267.1

WINDOWS AND DOORS
CASA ROBLES 131
6545 SW STREET PINECREST,
FLORIDA 33156

No.	Revision/Issue	Date

PERMIT

Sheet Name

**WINDOWS AND DOORS
ELEVATION**

Drawn by J. REY	Sheet 19
Date 07/21/2025	
Scale 3/4"=1'	

WINDOWS AND DOORS SCHEDULE

OPENING	DESCRIPTION	GLASS	TINT	FRAME COLOR	PANEL STYLE	WIDTH	HEIGHT	MANUF. /MODEL	TESTED WINDOW PRESSURE(P.S.F.)	N.O.A.
01S1	WINDOW WALL SYSTEM IMPACT RESISTANT	LAM.INSUL	GREY LOW E	BRONZE	O	20 3/4"	117"	ES WINDOWS SERIES ES8000T	+60 -70	FL-17897.5
02S1	WINDOW WALL SYSTEM IMPACT RESISTANT	LAM.INSUL	GREY LOW E	BRONZE	O	20 3/4"	117"	ES WINDOWS SERIES ES8000T	+60 -70	FL-17897.5
03S1	WINDOW WALL SYSTEM IMPACT RESISTANT	LAM.INSUL	GREY LOW E	BRONZE	O	48"	117 3/4"	ES WINDOWS SERIES ES8000T	+70 -70	FL-17897.5
04S1	WINDOW WALL SYSTEM IMPACT RESISTANT	LAM.INSUL	GREY LOW E	BRONZE	O	30"	117 3/4"	ES WINDOWS SERIES ES8000T	+70 -70	FL-17897.5
05S1	WINDOW WALL SYSTEM IMPACT RESISTANT	LAM.INSUL	GREY LOW E	BRONZE	O	66"	117 3/4"	ES WINDOWS SERIES ES8000T JUMBO	+70 -70	FL-17897.6
06S1	WINDOW WALL SYSTEM IMPACT RESISTANT	LAM.INSUL	GREY LOW E	BRONZE	O	20 3/4"	117"	ES WINDOWS SERIES ES8000T	+60 -70	FL-17897.5
07S1	WINDOW WALL SYSTEM IMPACT RESISTANT	LAM.INSUL	GREY LOW E	BRONZE	O	20 3/4"	117"	ES WINDOWS SERIES ES8000T	+60 -70	FL-17897.5
08S1	WINDOW WALL SYSTEM IMPACT RESISTANT	LAM.INSUL	GREY LOW E	BRONZE	O	20"	82"	ES WINDOWS SERIES ES8000T	+60 -70	FL-17897.5
08S1	WINDOW WALL SYSTEM IMPACT RESISTANT	LAM.INSUL	GREY LOW E	BRONZE	O	36"	117 3/4"	ES WINDOWS SERIES ES8000T	+60 -70	FL-17897.5
10S1	WINDOW WALL SYSTEM IMPACT RESISTANT	LAM.INSUL	GREY LOW E	BRONZE	O	83"	24"	ES WINDOWS SERIES ES8000T	+60 -70	FL-17897.5
11S1	WINDOW WALL SYSTEM IMPACT RESISTANT	LAM.INSUL	GREY LOW E	BRONZE	O	(3) 36 1/4"	117 3/4"	ES WINDOWS SERIES ES8000T	+70 -70	FL-17897.5
12S1	WINDOW WALL SYSTEM IMPACT RESISTANT	LAM.INSUL	GREY LOW E	BRONZE	O	(2) 31 7/8"	117 3/4"	ES WINDOWS SERIES ES8000T	+70 -70	FL-17897.5
13S1	WINDOW WALL SYSTEM IMPACT RESISTANT	LAM.INSUL	GREY LOW E	BRONZE	O	(4) 44 3/8"	117 3/4"	ES WINDOWS SERIES ES8000T	+70 -70	FL-17897.5
14S1	WINDOW WALL SYSTEM IMPACT RESISTANT	LAM.INSUL	GREY LOW E	BRONZE	O	(3) 39 1/2"	117 3/4"	ES WINDOWS SERIES ES8000T	+70 -70	FL-17897.5
15S1	WINDOW WALL SYSTEM IMPACT RESISTANT	LAM.INSUL	GREY LOW E	BRONZE	O	18"	105"	ES WINDOWS SERIES ES8000T	+120 -120	FL-17897.5
16S1	WINDOW WALL SYSTEM IMPACT RESISTANT	LAM.INSUL	GREY LOW E	BRONZE	O	20 3/4"	117"	ES WINDOWS SERIES ES8000T	+60 -70	FL-17897.5
17S1	WINDOW WALL SYSTEM IMPACT RESISTANT	LAM.INSUL	GREY LOW E	BRONZE	O	36"	117 3/4"	ES WINDOWS SERIES ES8000T	+60 -70	FL-17897.5
18S1	WINDOW WALL SYSTEM IMPACT RESISTANT	LAM.INSUL	GREY LOW E	BRONZE	O	45"	86"	ES WINDOWS SERIES ES8000T	+120 -120	FL-17897.5
19S1	WINDOW WALL SYSTEM IMPACT RESISTANT	LAM.INSUL	GREY LOW E	BRONZE	O	45"	86"	ES WINDOWS SERIES ES8000T	+120 -120	FL-17897.5
20S1	WINDOW WALL SYSTEM IMPACT RESISTANT	LAM.INSUL	GREY LOW E	BRONZE	O	45"	86"	ES WINDOWS SERIES ES8000T	+120 -120	FL-17897.5

WINDOWS AND DOORS

CASA ROBLES 131
6545 SW STREET PINECREST,
FLORIDA 33156

No.	Revision/Issue	Date
-----	----------------	------

PERMIT

Client Name
WINDOWS AND DOORS
SCHEDULE

Drawn by J. REY	Sheet 20
Date 07/31/2025	
Scale N/A	

WINDOWS AND DOORS SCHEDULE

OPENING	DESCRIPTION	GLASS	TINT	FRAME COLOR	PANEL STYLE	WIDTH	HEIGHT	MANUF. /MODEL	TESTED WINDOW PRESSURE(P.S.F.)	N.O.A.
21S1	WINDOW WALL SYSTEM IMPACT RESISTANT	LAM.INSUL	GREY LOW E	BRONZE	O	45"	86"	ES WINDOWS SERIES ES8000T	+120 -120	FL-17897.5
22S1	WINDOW WALL SYSTEM IMPACT RESISTANT	LAM.INSUL	GREY LOW E	BRONZE	O	45"	86"	ES WINDOWS SERIES ES8000T	+120 -120	FL-17897.5
23S1	WINDOW WALL SYSTEM IMPACT RESISTANT	LAM.INSUL	GREY LOW E	BRONZE	O	49"	86"	ES WINDOWS SERIES ES8000T	+70 -70	FL-17897.5
24S1	WINDOW WALL SYSTEM IMPACT RESISTANT	LAM.INSUL	GREY LOW E	BRONZE	O	48"	86"	ES WINDOWS SERIES ES8000T	+70 -70	FL-17897.5
25S1	WINDOW WALL SYSTEM IMPACT RESISTANT	LAM.INSUL	GREY LOW E	BRONZE	O	49"	86"	ES WINDOWS SERIES ES8000T	+70 -70	FL-17897.5
26S1	WINDOW WALL SYSTEM IMPACT RESISTANT	LAM.INSUL	GREY LOW E	BRONZE	O	46"	117 3/4"	ES WINDOWS SERIES ES8000T	+60 -60	FL-17897.5
27S1	WINDOW WALL SYSTEM IMPACT RESISTANT	LAM.INSUL	GREY LOW E	BRONZE	O	44 3/4"	149"	ES WINDOWS SERIES ES8000T JUMBO	+70 -70	FL-17897.6
28S1	WINDOW WALL SYSTEM IMPACT RESISTANT	LAM.INSUL	GREY LOW E	BRONZE	O	80 1/2"	149"	ES WINDOWS SERIES ES8000T JUMBO	+70 -70	FL-17897.6
29S1	WINDOW WALL SYSTEM IMPACT RESISTANT	LAM.INSUL	GREY LOW E	BRONZE	O	45 1/2"	149"	ES WINDOWS SERIES ES8000T JUMBO	+70 -70	FL-17897.6
30S1	WINDOW WALL SYSTEM IMPACT RESISTANT	LAM.INSUL	GREY LOW E	BRONZE	O	46 3/4"	149"	ES WINDOWS SERIES ES8000T JUMBO	+70 -70	FL-17897.6
31S1	WINDOW WALL SYSTEM IMPACT RESISTANT	LAM.INSUL	GREY LOW E	BRONZE	O	48"	117 3/4"	ES WINDOWS SERIES ES8000T	+70 -70	FL-17897.5
32S1	WINDOW WALL SYSTEM IMPACT RESISTANT	LAM.INSUL	GREY LOW E	BRONZE	O	(2) 47 1/2"	117 3/4"	ES WINDOWS SERIES ES8000T	+70 -70	FL-17897.5
33S1	WINDOW WALL SYSTEM IMPACT RESISTANT	LAM.INSUL	GREY LOW E	BRONZE	O	(2) 51"	117 3/4"	ES WINDOWS SERIES ES8000T	+70 -70	FL-17897.5
34S1	WINDOW WALL SYSTEM IMPACT RESISTANT	LAM.INSUL	GREY LOW E	BRONZE	O	18"	103"	ES WINDOWS SERIES ES8000T	+120 -120	FL-17897.5
35S1	WINDOW WALL SYSTEM IMPACT RESISTANT	LAM.INSUL	GREY LOW E	BRONZE	O	18"	62"	ES WINDOWS SERIES ES8000T	+60 -60	FL-17897.5
36S1	WINDOW WALL SYSTEM IMPACT RESISTANT	LAM.INSUL	GREY LOW E	BRONZE	O	18"	71"	ES WINDOWS SERIES ES8000T	+60 -60	FL-17897.5
37S1	WINDOW WALL SYSTEM IMPACT RESISTANT	LAM.INSUL	GREY LOW E	BRONZE	O	18"	67"	ES WINDOWS SERIES ES8000T	+60 -60	FL-17897.5
38S1	WINDOW WALL SYSTEM IMPACT RESISTANT	LAM.INSUL	GREY LOW E	BRONZE	O	70"	117 3/4"	ES WINDOWS SERIES ES8000T JUMBO	+70 -70	FL-17897.6
39S2	WINDOW WALL SYSTEM IMPACT RESISTANT	LAM.INSUL	GREY LOW E	BRONZE	O	70"	117 3/4"	ES WINDOWS SERIES ES8000T JUMBO	+70 -70	FL-17897.6

WINDOWS AND DOORS
CASA ROBLES 131
6545 SW STREET PINECREST,
FLORIDA 33156

No.	Revision/Change	Date

PERMIT

Client Name
WINDOWS AND DOORS
SCHEDULE

Drawn By J. REY	Sheet 21
Date 07/31/2025	
Asn N/A	

WINDOWS AND DOORS SCHEDULE

OPENING	DESCRIPTION	GLASS	TINT	FRAME COLOR	PANEL STYLE	WIDTH	HEIGHT	MANUF. /MODEL	TESTED WINDOW PRESSURE(P.S.F.)	N.O.A.
01S2	WINDOW WALL SYSTEM IMPACT RESISTANT	LAM.INSUL	GREY LOW E	BRONZE	O	(2) 20 ³ / ₄ "	117 ³ / ₄ "	ES WINDOWS SERIES ES8000T	+60 -70	FL-17897.5
01S2	WINDOW WALL SYSTEM IMPACT RESISTANT	LAM.INSUL	GREY LOW E	BRONZE	O	72 ¹ / ₂ "	117 ³ / ₄ "	ES WINDOWS SERIES ES8000T JUMBO	+70 -70	FL-17897.6
02S2	WINDOW WALL SYSTEM IMPACT RESISTANT	LAM.INSUL	GREY LOW E	BRONZE	O	58"	83 ¹ / ₂ "	ES WINDOWS SERIES ES8000T JUMBO	+70 -70	FL-17897.6
03S2	WINDOW WALL SYSTEM IMPACT RESISTANT	LAM.INSUL	GREY LOW E	BRONZE	O	58"	83 ¹ / ₂ "	ES WINDOWS SERIES ES8000T JUMBO	+70 -70	FL-17897.6
04S2	WINDOW WALL SYSTEM IMPACT RESISTANT	LAM.INSUL	GREY LOW E	BRONZE	O	30"	117 ³ / ₄ "	ES WINDOWS SERIES ES8000T	+60 -70	FL-17897.5
05S2	WINDOW WALL SYSTEM IMPACT RESISTANT	LAM.INSUL	GREY LOW E	BRONZE	O	24"	106 ³ / ₄ "	ES WINDOWS SERIES ES8000T	+60 -70	FL-17897.5
06S2	WINDOW WALL SYSTEM IMPACT RESISTANT	LAM.INSUL	GREY LOW E	BRONZE	O	24"	106 ³ / ₄ "	ES WINDOWS SERIES ES8000T	+60 -70	FL-17897.5
07S2	WINDOW WALL SYSTEM IMPACT RESISTANT	LAM.INSUL	GREY LOW E	BRONZE	O	24"	106 ³ / ₄ "	ES WINDOWS SERIES ES8000T	+60 -70	FL-17897.5
08S2	WINDOW WALL SYSTEM IMPACT RESISTANT	LAM.INSUL	GREY LOW E	BRONZE	O	24"	106 ³ / ₄ "	ES WINDOWS SERIES ES8000T	+60 -70	FL-17897.5
09S2	WINDOW WALL SYSTEM IMPACT RESISTANT	LAM.INSUL	GREY LOW E	BRONZE	O	24"	106 ³ / ₄ "	ES WINDOWS SERIES ES8000T	+60 -70	FL-17897.5
10S2	WINDOW WALL SYSTEM IMPACT RESISTANT	LAM.INSUL	GREY LOW E	BRONZE	O	40"	117 ³ / ₄ "	ES WINDOWS SERIES ES8000T	+60 -70	FL-17897.5
11S2	WINDOW WALL SYSTEM IMPACT RESISTANT	LAM.INSUL	GREY LOW E	BRONZE	O	51"	117 ³ / ₄ "	ES WINDOWS SERIES ES8000T	+60 -70	FL-17897.5
12S2	WINDOW WALL SYSTEM IMPACT RESISTANT	LAM.INSUL	GREY LOW E	BRONZE	O	49"	117 ³ / ₄ "	ES WINDOWS SERIES ES8000T	+60 -70	FL-17897.5
13S2	WINDOW WALL SYSTEM IMPACT RESISTANT	LAM.INSUL	GREY LOW E	BRONZE	O	(2) 35"	117 ³ / ₄ "	ES WINDOWS SERIES ES8000T	+60 -70	FL-17897.5
14S2	WINDOW WALL SYSTEM IMPACT RESISTANT	LAM.INSUL	GREY LOW E	BRONZE	O	(3) 43 ⁵ / ₈ "	117 ³ / ₄ "	ES WINDOWS SERIES ES8000T	+60 -70	FL-17897.5
15S2	WINDOW WALL SYSTEM IMPACT RESISTANT	LAM.INSUL	GREY LOW E	BRONZE	O	24"	117 ³ / ₄ "	ES WINDOWS SERIES ES8000T	+60 -70	FL-17897.5
16S2	WINDOW WALL SYSTEM IMPACT RESISTANT	LAM.INSUL	GREY LOW E	BRONZE	O	24"	117 ³ / ₄ "	ES WINDOWS SERIES ES8000T	+60 -70	FL-17897.5
17S2	WINDOW WALL SYSTEM IMPACT RESISTANT	LAM.INSUL	GREY LOW E	BRONZE	O	18"	117 ³ / ₄ "	ES WINDOWS SERIES ES8000T	+60 -70	FL-17897.5
18S2	WINDOW WALL SYSTEM IMPACT RESISTANT	LAM.INSUL	GREY LOW E	BRONZE	O	18"	117 ³ / ₄ "	ES WINDOWS SERIES ES8000T	+60 -70	FL-17897.5

WINDOWS AND DOORS

CASA ROBLES 131
6545 SW STREET PINECREST,
FLORIDA 33156

No.	Revision/Date	Date
-----	---------------	------

PERMIT

Sheet Name
WINDOWS AND DOORS
SCHEDULE

Drawn by J. REY	Sheet 22
Date 07/31/2025	
Scale N/A	

WINDOWS AND DOORS SCHEDULE

OPENING	DESCRIPTION	GLASS	TINT	FRAME COLOR	PANEL STYLE	WIDTH	HEIGHT	MANUF. /MODEL	TESTED WINDOW PRESSURE(P.S.F.)	N.O.A.
19S2	WINDOW WALL SYSTEM IMPACT RESISTANT	LAM.INSUL	GREY LOW E	BRONZE	O	46"	117 3/4"	ES WINDOWS SERIES ES8000T	+60 -70	FL-17897.5
20S2	WINDOW WALL SYSTEM IMPACT RESISTANT	LAM.INSUL	GREY LOW E	BRONZE	O	44 3/4"	23 1/2"	ES WINDOWS SERIES ES8000T	+60 -70	FL-17897.5
21S2	WINDOW WALL SYSTEM IMPACT RESISTANT	LAM.INSUL	GREY LOW E	BRONZE	O	44 3/4"	93 1/2"	ES WINDOWS SERIES ES8000T	+60 -70	FL-17897.5
22S2	WINDOW WALL SYSTEM IMPACT RESISTANT	LAM.INSUL	GREY LOW E	BRONZE	O	23 1/2"	80 1/2"	ES WINDOWS SERIES ES8000T	+60 -70	FL-17897.5
23S2	WINDOW WALL SYSTEM IMPACT RESISTANT	LAM.INSUL	GREY LOW E	BRONZE	O	80 1/2"	93 1/2"	ES WINDOWS SERIES ES8000T JUMBO	+70 -70	FL-17897.6
24S2	WINDOW WALL SYSTEM IMPACT RESISTANT	LAM.INSUL	GREY LOW E	BRONZE	O	45 1/2"	23 1/2"	ES WINDOWS SERIES ES8000T	+60 -70	FL-17897.5
25S2	WINDOW WALL SYSTEM IMPACT RESISTANT	LAM.INSUL	GREY LOW E	BRONZE	O	45 1/2"	93 1/2"	ES WINDOWS SERIES ES8000T	+60 -70	FL-17897.5
26S2	WINDOW WALL SYSTEM IMPACT RESISTANT	LAM.INSUL	GREY LOW E	BRONZE	O	46 3/4"	23 1/2"	ES WINDOWS SERIES ES8000T	+60 -70	FL-17897.5
27S2	WINDOW WALL SYSTEM IMPACT RESISTANT	LAM.INSUL	GREY LOW E	BRONZE	O	46 3/4"	93 1/2"	ES WINDOWS SERIES ES8000T	+60 -70	FL-17897.5
29S2	WINDOW WALL SYSTEM IMPACT RESISTANT	LAM.INSUL	GREY LOW E	BRONZE	O	(2) 50 1/2"	117 3/4"	ES WINDOWS SERIES ES8000T	+60 -70	FL-17897.5
30S2	WINDOW WALL SYSTEM IMPACT RESISTANT	LAM.INSUL	GREY LOW E	BRONZE	O	111 1/2"	18"	ES WINDOWS SERIES ES8000T	+60 -70	FL-17897.5
01W1	ALUMINUM CASEMENT WINDOW IMPACT RESISTANT	LAM.INSUL	CLEAR	BRONZE	XR	36"	83 3/4"	ES WINDOWS SERIES ESP252	+70 -75	FL-20695.1
01W1	ALUMINUM CASEMENT FIXED WINDOW IMPACT RESISTANT	LAM.INSUL	CLEAR	BRONZE	O	36"	36"	ES WINDOWS SERIES ESP252 F	+110 -150	FL-26359.1
01W2	ALUMINUM CASEMENT WINDOW IMPACT RESISTANT	LAM.INSUL	CLEAR	BRONZE	XR	36"	83 3/4"	ES WINDOWS SERIES ESP252	+70 -75	FL-20695.1
01W2	ALUMINUM CASEMENT FIXED WINDOW IMPACT RESISTANT	LAM.INSUL	CLEAR	BRONZE	O	36"	36"	ES WINDOWS SERIES ESP252 F	+110 -150	FL-26359.1
02W2	ALUMINUM CASEMENT WINDOW IMPACT RESISTANT	LAM.INSUL	CLEAR	BRONZE	XR	36"	83 3/4"	ES WINDOWS SERIES ESP252	+70 -75	FL-20695.1
02W2	ALUMINUM CASEMENT FIXED WINDOW IMPACT RESISTANT	LAM.INSUL	CLEAR	BRONZE	O	36"	36"	ES WINDOWS SERIES ESP252 F	+110 -150	FL-26359.1
03W2	ALUMINUM CASEMENT WINDOW IMPACT RESISTANT	LAM.INSUL	CLEAR	BRONZE	XR	36"	83 3/4"	ES WINDOWS SERIES ESP252	+70 -75	FL-20695.1
03W2	ALUMINUM CASEMENT FIXED WINDOW IMPACT RESISTANT	LAM.INSUL	CLEAR	BRONZE	O	36"	36"	ES WINDOWS SERIES ESP252 F	+110 -150	FL-26359.1

WINDOWS AND DOORS

CASA ROBLES 131
6545 SW STREET PINECREST,
FLORIDA 33156

No. Revision/Issue Date

PERMIT

Client Name
WINDOWS AND DOORS
SCHEDULE

Drawn by
J. REY
Date
07/31/2025
Scale
N/A

Sheet
23

WINDOWS AND DOORS SCHEDULE

OPENING	DESCRIPTION	GLASS	TINT	FRAME COLOR	PANEL STYLE	WIDTH	HEIGHT	MANUF. /MODEL	TESTED WINDOW PRESSURE(P.S.F.)	N.O.A.
101	ALUMINUM SLIDING GLASS DOOR IMPACT RESISTANT	LAM.INSUL.	GREY LOW E	BRONZE	XXXX	288"	120"	ES WINDOWS SERIES ES2020	+70 -80	FL-22267.1
102B	ALUMINUM SLIDING GLASS DOOR IMPACT RESISTANT	LAM.INSUL.	GREY LOW E	BRONZE	XXX	180"	120"	ES WINDOWS SERIES ES2020	+70 -80	FL-22267.1
106B	ALUMINUM OUTSWING DOOR IMPACT RESISTANT	LAM.INSUL.	GREY LOW E	BRONZE	XR	39"	120"	ES WINDOWS SERIES ES9000	+90 -90	FL-22527.2
110	ALUMINUM OUTSWING DOOR IMPACT RESISTANT	LAM.INSUL.	GREY LOW E	BRONZE	XR	39"	120"	ES WINDOWS SERIES ES9000	+90 -90	FL-22527.2
111	ALUMINUM SLIDING GLASS DOOR IMPACT RESISTANT	LAM.INSUL.	GREY LOW E	BRONZE	XXX	180"	120"	ES WINDOWS SERIES ES2020	+70 -80	FL-22267.1
112	ALUMINUM SLIDING GLASS DOOR IMPACT RESISTANT	LAM.INSUL.	GREY LOW E	BRONZE	XXX	180"	120"	ES WINDOWS SERIES ES2020	+70 -80	FL-22267.1
124	ALUMINUM SLIDING GLASS DOOR IMPACT RESISTANT	LAM.INSUL.	GREY LOW E	BRONZE	XXXX	288"	120"	ES WINDOWS SERIES ES2020	+70 -80	FL-22267.1
126A	ALUMINUM OUTSWING DOOR IMPACT RESISTANT	LAM.INSUL.	GREY LOW E	BRONZE	XL	36"	120"	ES WINDOWS SERIES ES9000	+90 -90	FL-22527.2
200	ALUMINUM SLIDING GLASS DOOR IMPACT RESISTANT	LAM.INSUL.	GREY LOW E	BRONZE	XX	91"	120"	ES WINDOWS SERIES ES2020	+70 -80	FL-22267.1
201	ALUMINUM SLIDING GLASS DOOR IMPACT RESISTANT	LAM.INSUL.	GREY LOW E	BRONZE	XXXXX	307"	120"	ES WINDOWS SERIES ES2020	+70 -80	FL-22267.1
217B	ALUMINUM SLIDING GLASS DOOR IMPACT RESISTANT	LAM.INSUL.	GREY LOW E	BRONZE	XX	134"	120"	ES WINDOWS SERIES ES2020	+70 -80	FL-22267.1
223B	ALUMINUM SLIDING GLASS DOOR IMPACT RESISTANT	LAM.INSUL.	GREY LOW E	BRONZE	XXX	169"	120"	ES WINDOWS SERIES ES2020	+70 -80	FL-22267.1

WINDOWS AND DOORS
CASA ROBLES 131
6545 SW STREET PINECREST,
FLORIDA 33156

No. Revision/Change Date

PERMIT

Drawn Name
WINDOWS AND DOORS
SCHEDULE

Drawn By
J. REY
Date
07/01/2025
Sheet
24
Scale
N/A