
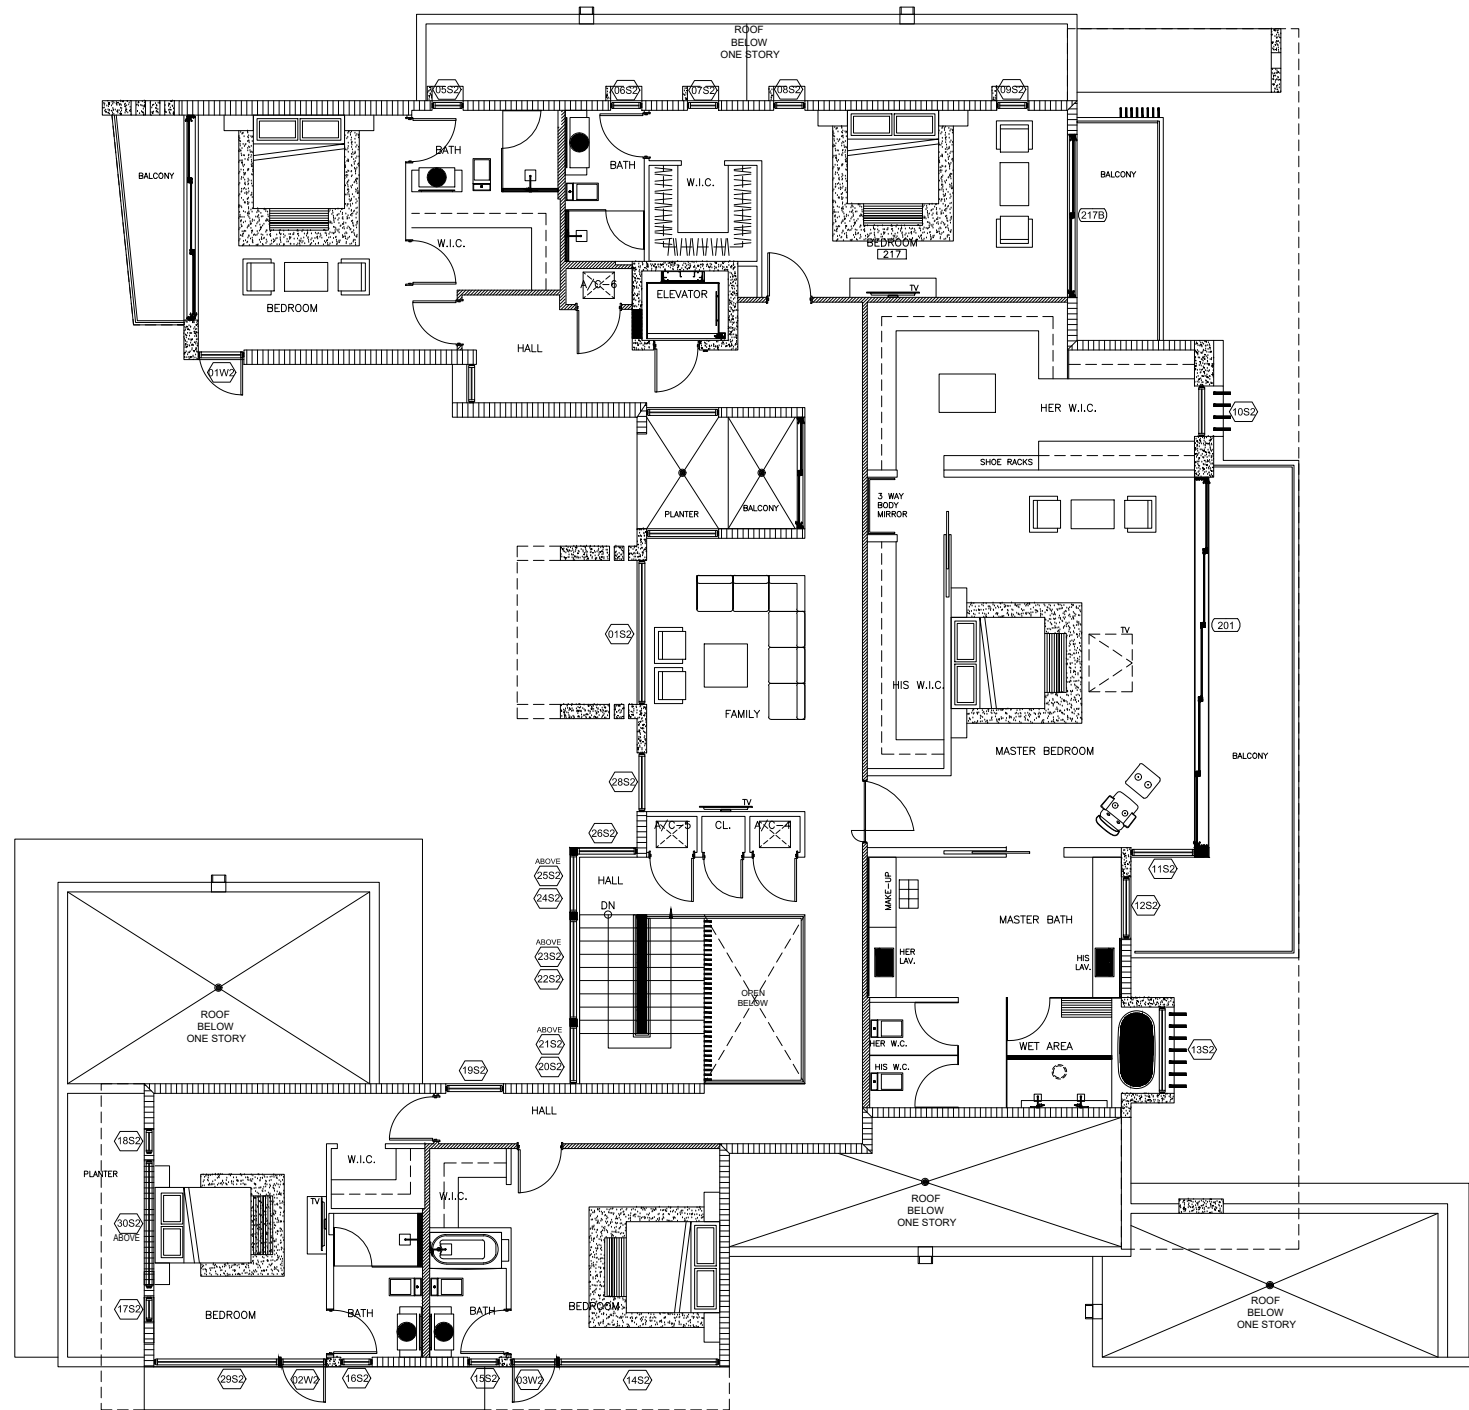


 

 **SECOND FLOOR AREAS**
SCALE: 1/8"=1'-0"






WINDOWS AND DOORS
CASA ROBLES 131
6545 SW STREET PINECREST,
FLORIDA 33156

No.	Revision/Issue	Date

PERMIT

Sheet Name
FLOOR PLAN

Drawn by J. REY	Sheet 2
Date 07/31/2025	
Scale 3/16"=1'	

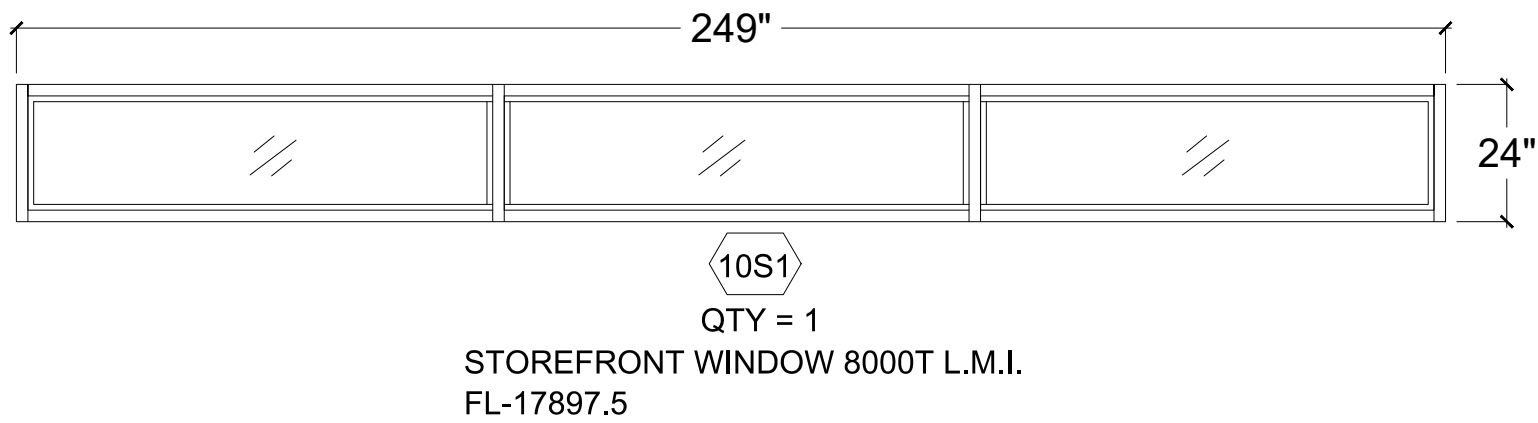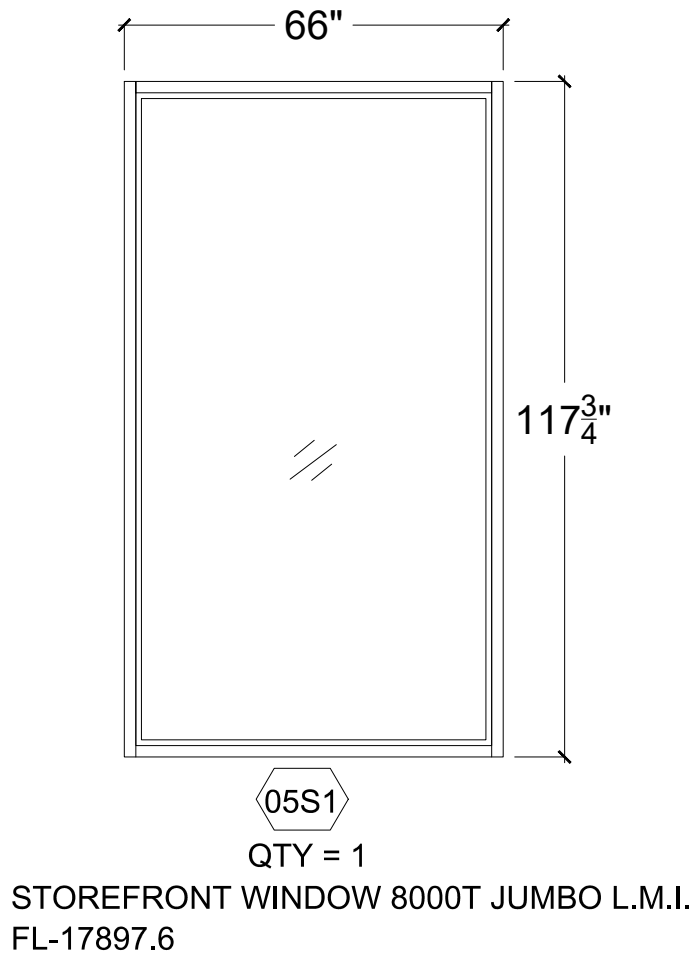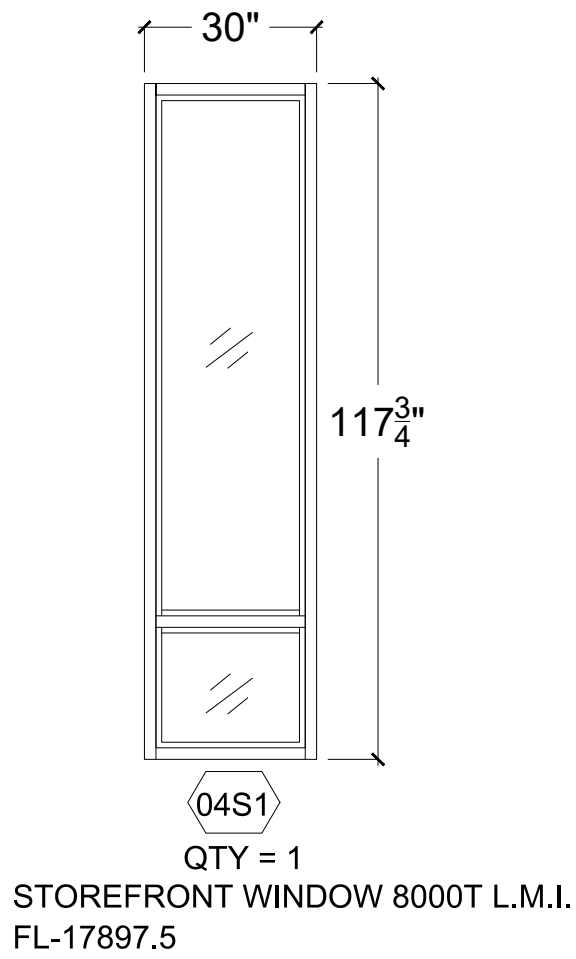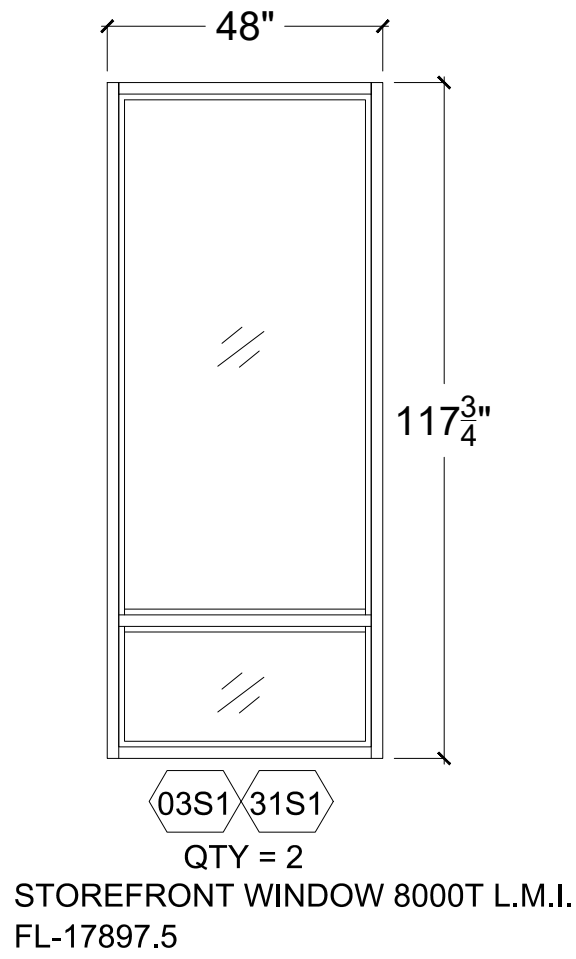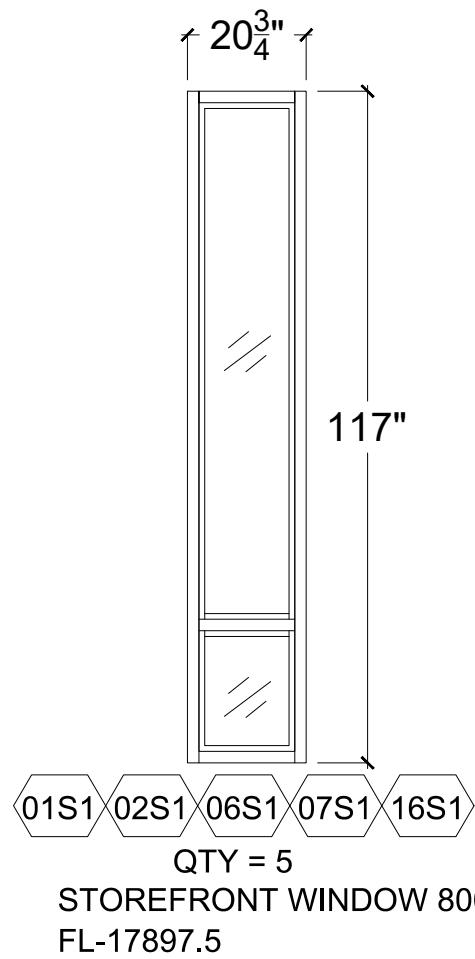


WINDOWS AND DOORS
CASA ROBLES 131
6545 SW STREET PINECREST,
FLORIDA 33156

No.	Revision/Issue	Date

PERMIT


Sheet Name
WINDOWS AND DOORS
ELEVATION

Drawn by J. REY	Sheet 3
Date 07/31/2025	
Scale 3/4"=1'	

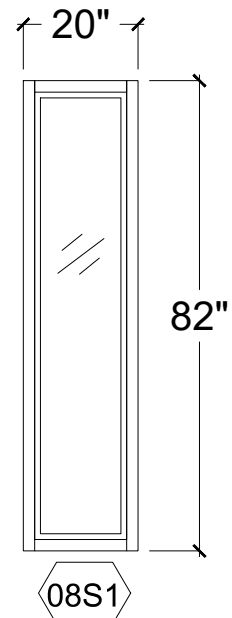


QTY = 1

STOREFRONT WINDOW 8000T L.M.I.
FL-17897.5

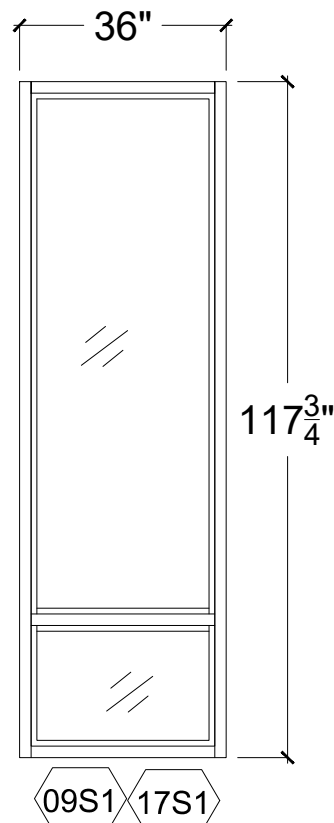


QTY = 1

STOREFRONT WINDOW 8000T L.M.I.
FL-17897.5

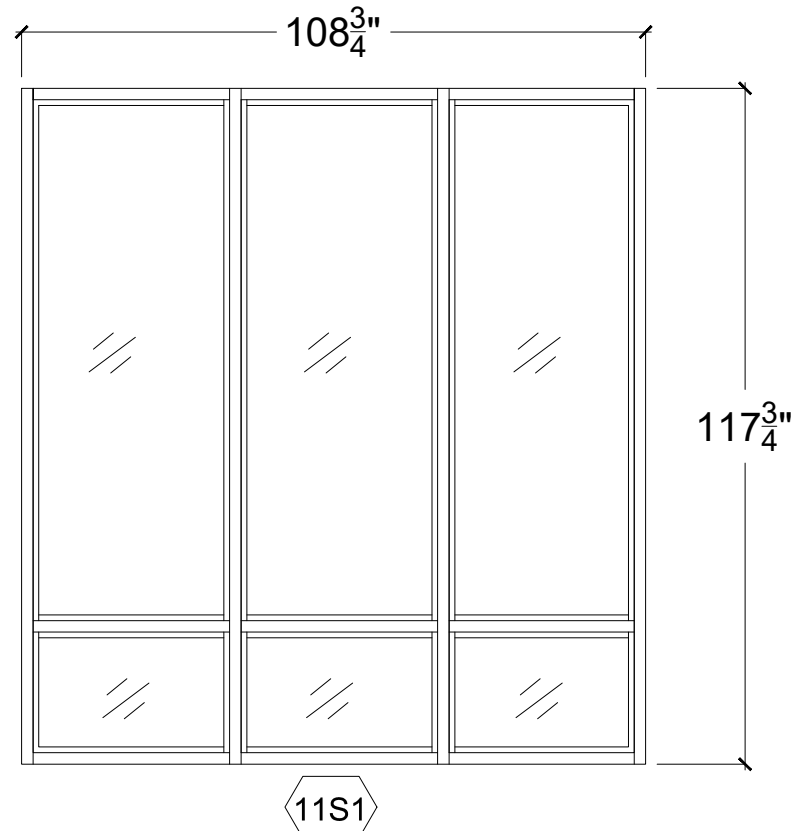

QTY = 1

STOREFRONT WINDOW 8000T L.M.I.
FL-17897.5

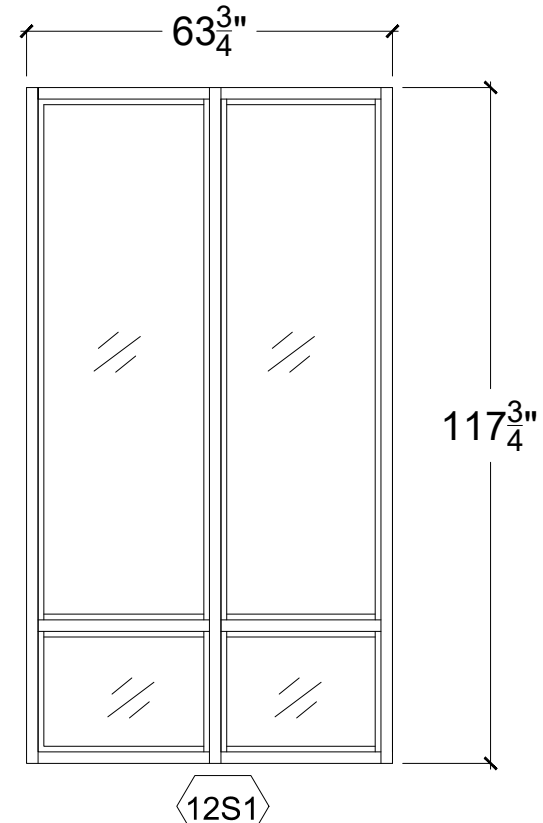

QTY = 1

STOREFRONT WINDOW 8000T L.M.I.
FL-17897.5


WINDOWS AND DOORS
CASA ROBLES 131
6545 SW STREET PINECREST,
FLORIDA 33156

No.	Revision/Issue	Date

PERMIT

Sheet Name
WINDOWS AND DOORS
ELEVATION


Drawn by J. REY	Sheet 4
Date 07/31/2025	
Scale 3/4"=1'	

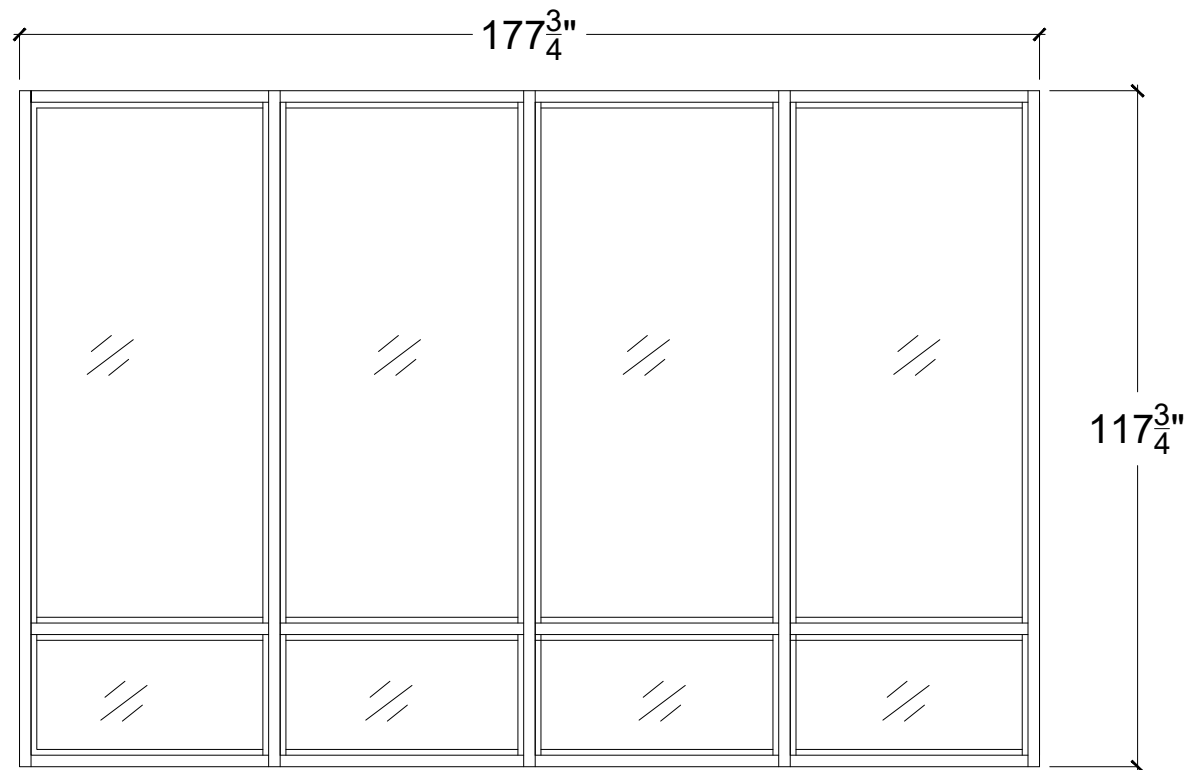

13S1

QTY = 1

STOREFRONT WINDOW 8000T L.M.I.
FL-17897.5

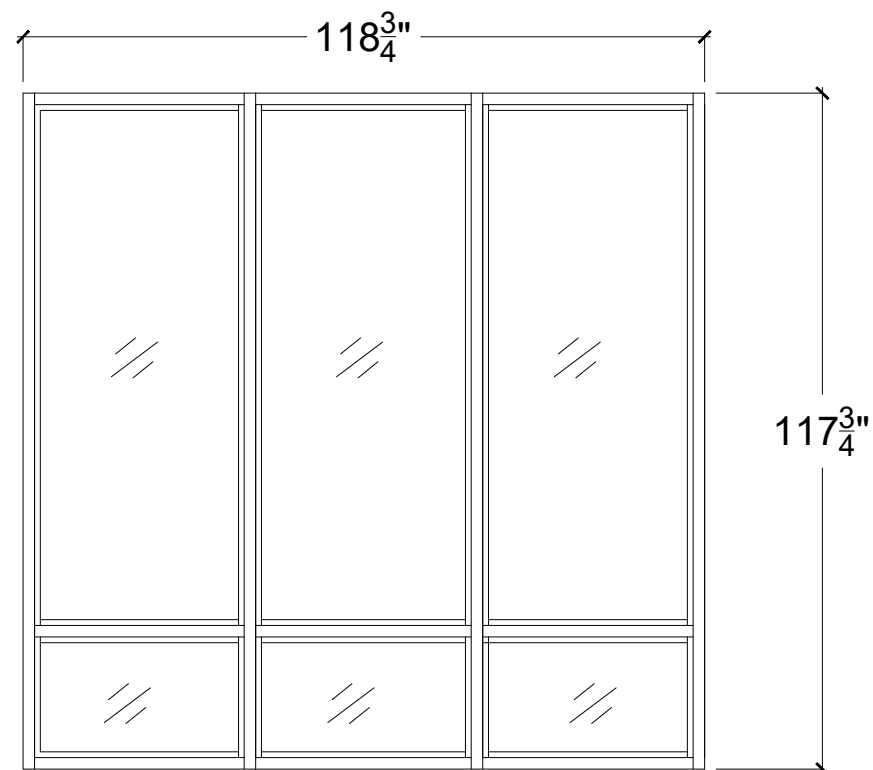

14S1

QTY = 1

STOREFRONT WINDOW 8000T L.M.I.
FL-17897.5

WINDOWS AND DOORS

CASA ROBLES 131
6545 SW STREET PINECREST,
FLORIDA 33156

No.	Revision/Issue	Date

PERMIT

Sheet Name

WINDOWS AND DOORS
ELEVATION


Drawn by
J. REY

Date
07/31/2025

Scale
3/4"=1'


Sheet

5

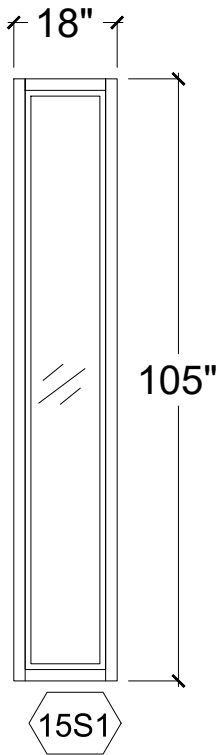


QTY = 2

STOREFRONT WINDOW 8000T L.M.I.
FL-17897.5

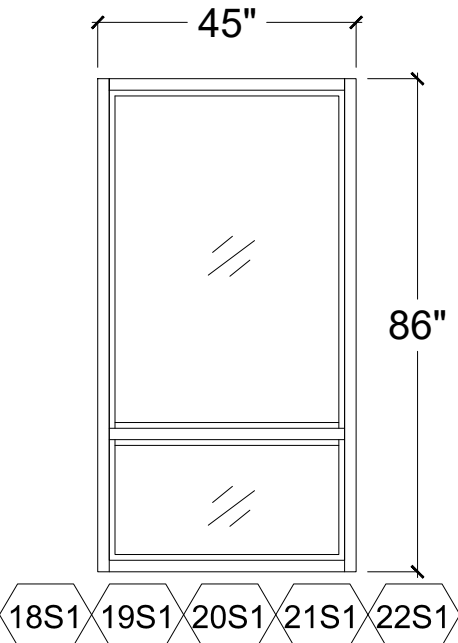


QTY = 5

STOREFRONT WINDOW 8000T L.M.I.
FL-17897.5

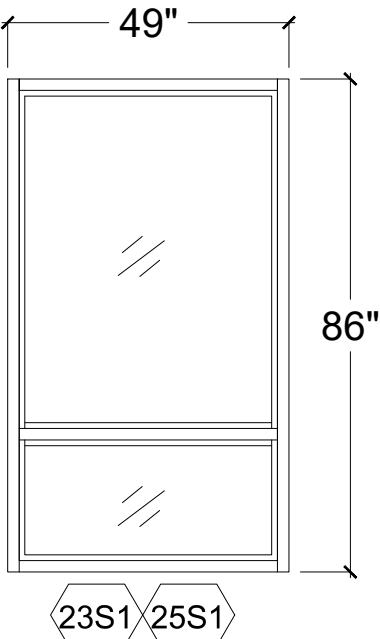

QTY = 2

STOREFRONT WINDOW 8000T L.M.I.
FL-17897.5

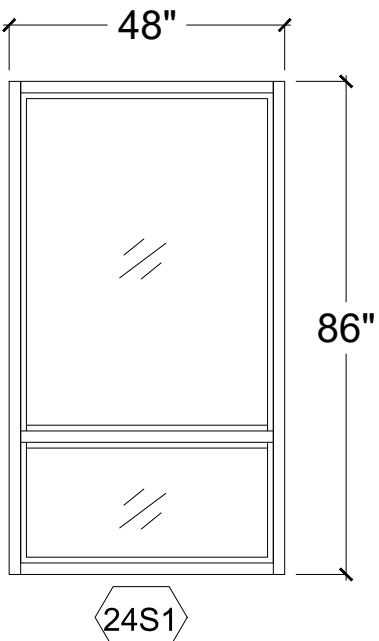

QTY = 1

STOREFRONT WINDOW 8000T L.M.I.
FL-17897.5


WINDOWS AND DOORS
CASA ROBLES 131
6545 SW STREET PINECREST,
FLORIDA 33156

No.	Revision/Issue	Date

PERMIT

Sheet Name
WINDOWS AND DOORS
ELEVATION


Drawn by J. REY	Sheet 6
Date 07/31/2025	
Scale 3/4"=1'	

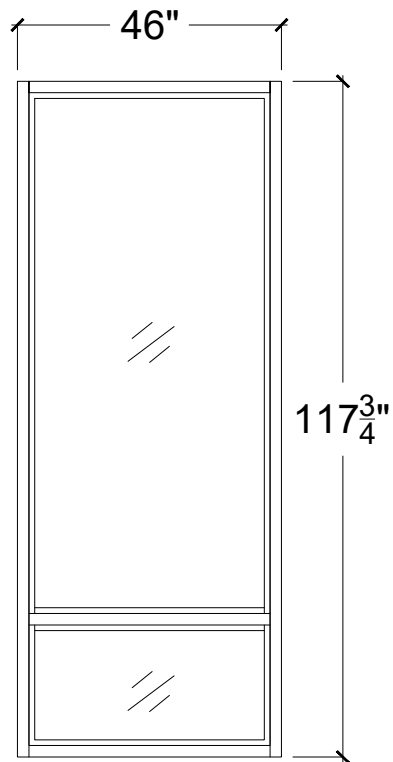

26S1

QTY = 1


STOREFRONT WINDOW 8000T L.M.I.
FL-17897.5

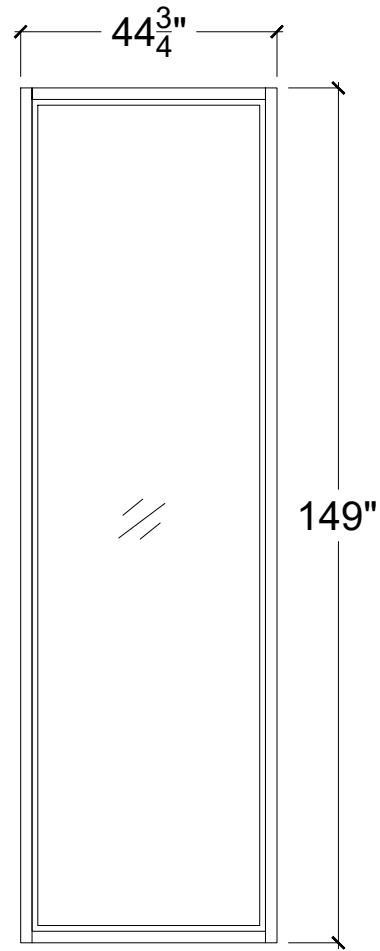

27S1

QTY = 1


STOREFRONT WINDOW 8000T JUMBO L.M.I.
FL-17897.6

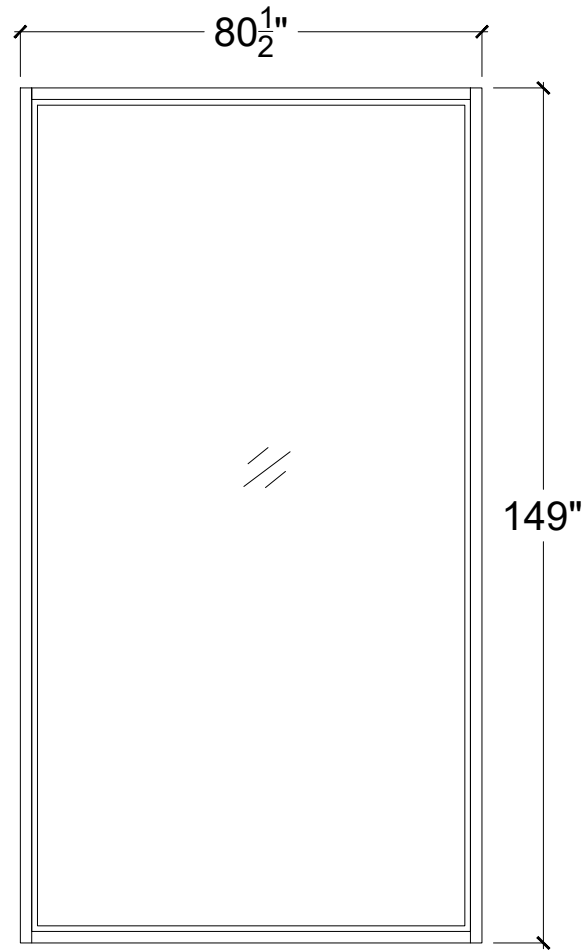

28S1

QTY = 1

STOREFRONT WINDOW 8000T JUMBO L.M.I.
FL-17897.6

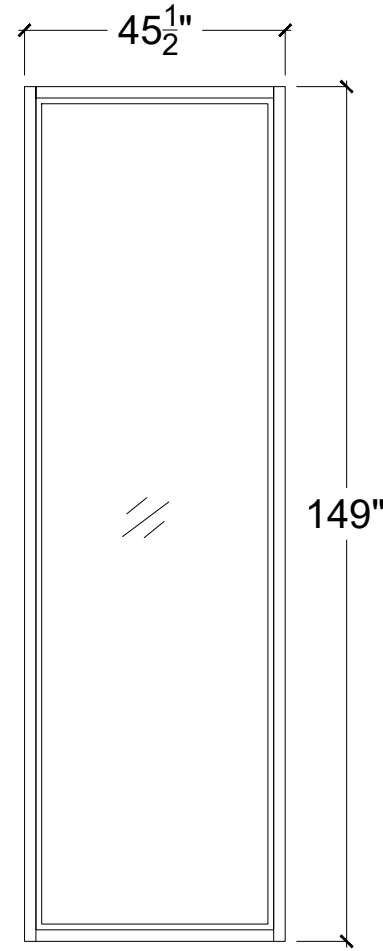

29S1

QTY = 1

STOREFRONT WINDOW 8000T JUMBO L.M.I.
FL-17897.6

WINDOWS AND DOORS

CASA ROBLES 131

6545 SW STREET PINECREST,


FLORIDA 33156

No.	Revision/Issue	Date

PERMIT

Sheet Name
WINDOWS AND DOORS
ELEVATION


Drawn by J. REY	Sheet 7
Date 07/31/2025	
Scale 3/4"=1'	

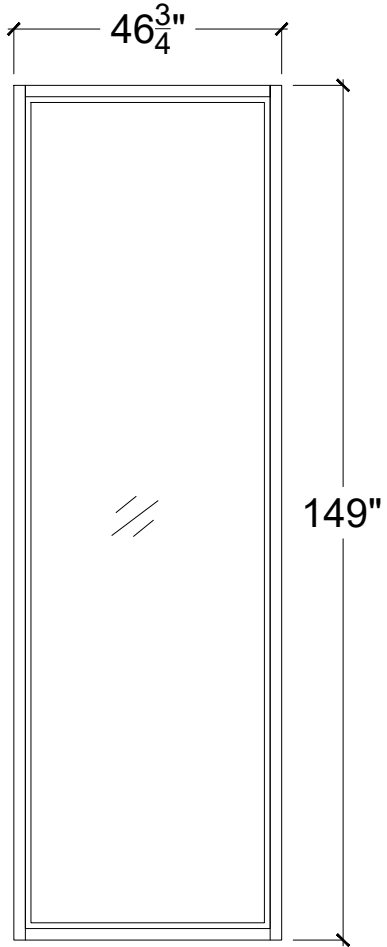

30S1

QTY = 1


STOREFRONT WINDOW 8000T JUMBO L.M.I.
FL-17897.6

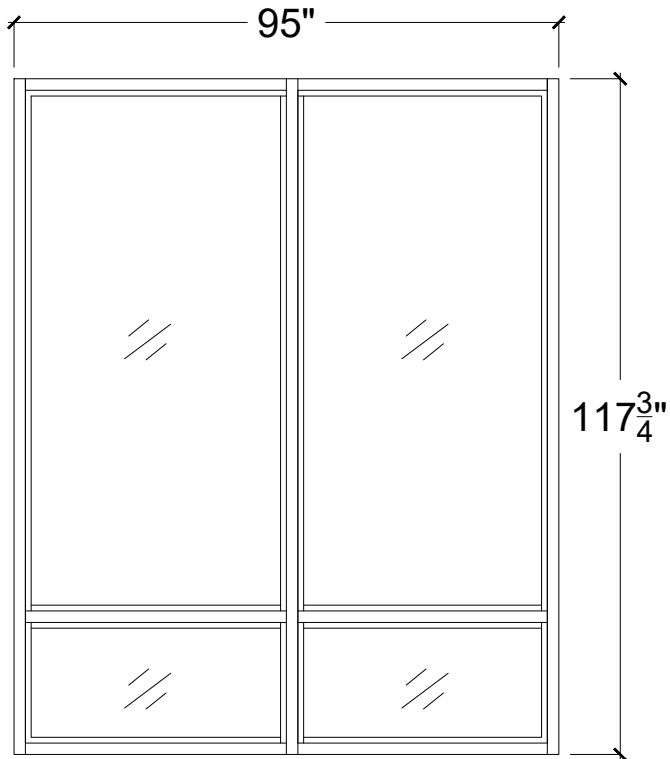

32S1

QTY = 1


STOREFRONT WINDOW 8000T L.M.I.
FL-17897.5

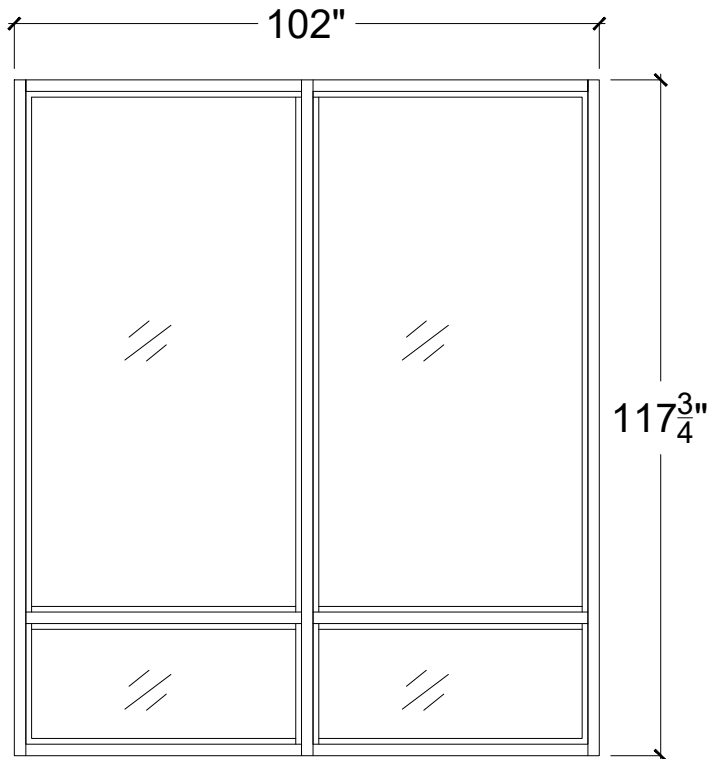

33S1

QTY = 1

STOREFRONT WINDOW 8000T L.M.I.
FL-17897.5

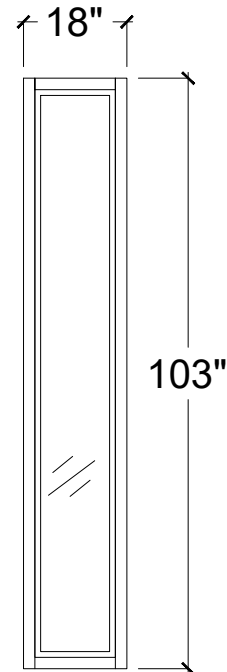

34S1

QTY = 1

STOREFRONT WINDOW 8000T L.M.I.
FL-17897.5

WINDOWS AND DOORS


CASA ROBLES 131
6545 SW STREET PINECREST,
FLORIDA 33156

No.	Revision/Issue	Date

PERMIT


Sheet Name
WINDOWS AND DOORS
ELEVATION

Drawn by J. REY	Sheet 8
Date 07/31/2025	
Scale 3/4"=1'	

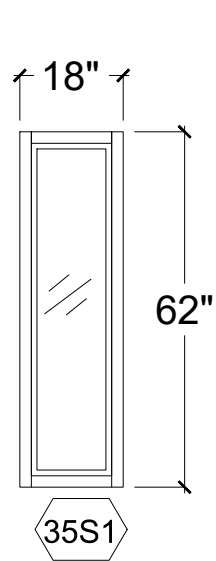


QTY = 1

STOREFRONT WINDOW 8000T L.M.I.
FL-17897.5

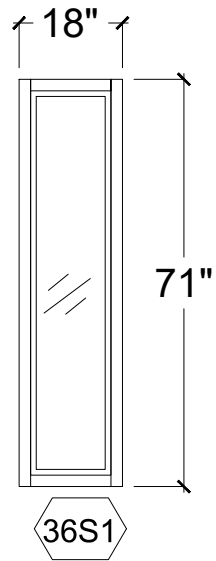


QTY = 1

STOREFRONT WINDOW 8000T L.M.I.
FL-17897.5

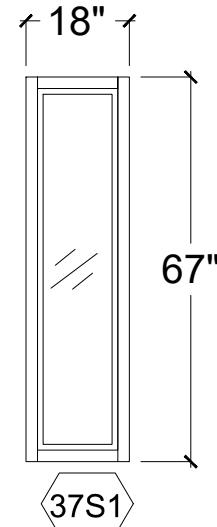


QTY = 1

STOREFRONT WINDOW 8000T L.M.I.
FL-17897.5

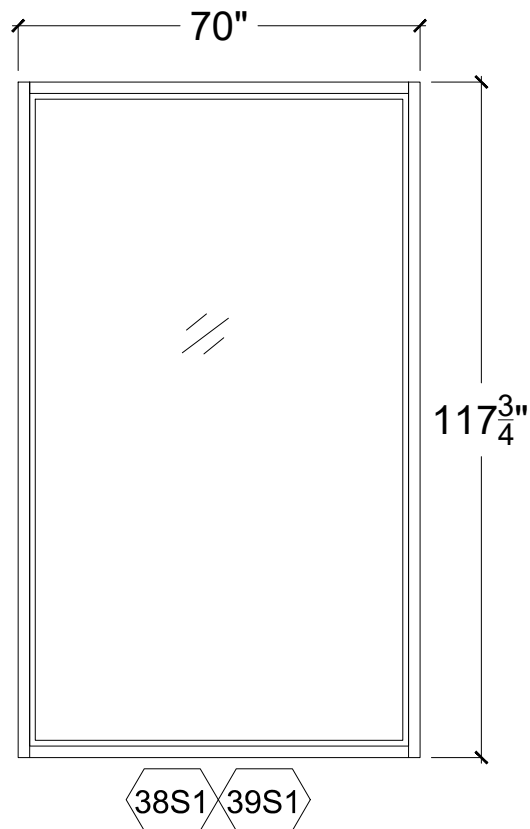

QTY = 2

STOREFRONT WINDOW 8000T JUMBO L.M.I.
FL-17897.6

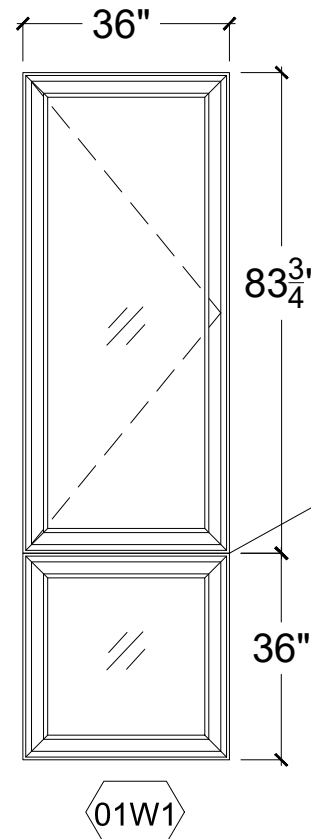

QTY= 1

CASEMENT WINDOW ES-P252 L.M.I.
FL-20692.1

CASEMENT WINDOW ES-P252 FIXED L.M.I.
FL-26359.1

1" x 4"ALUM.MULLION
FL-39086.1


WINDOWS AND DOORS
CASA ROBLES 131
6545 SW STREET PINECREST,
FLORIDA 33156

No.	Revision/Issue	Date

PERMIT

Sheet Name
WINDOWS AND DOORS
ELEVATION

Drawn by J. REY	Sheet 9
Date 07/31/2025	
Scale 3/4"=1'	

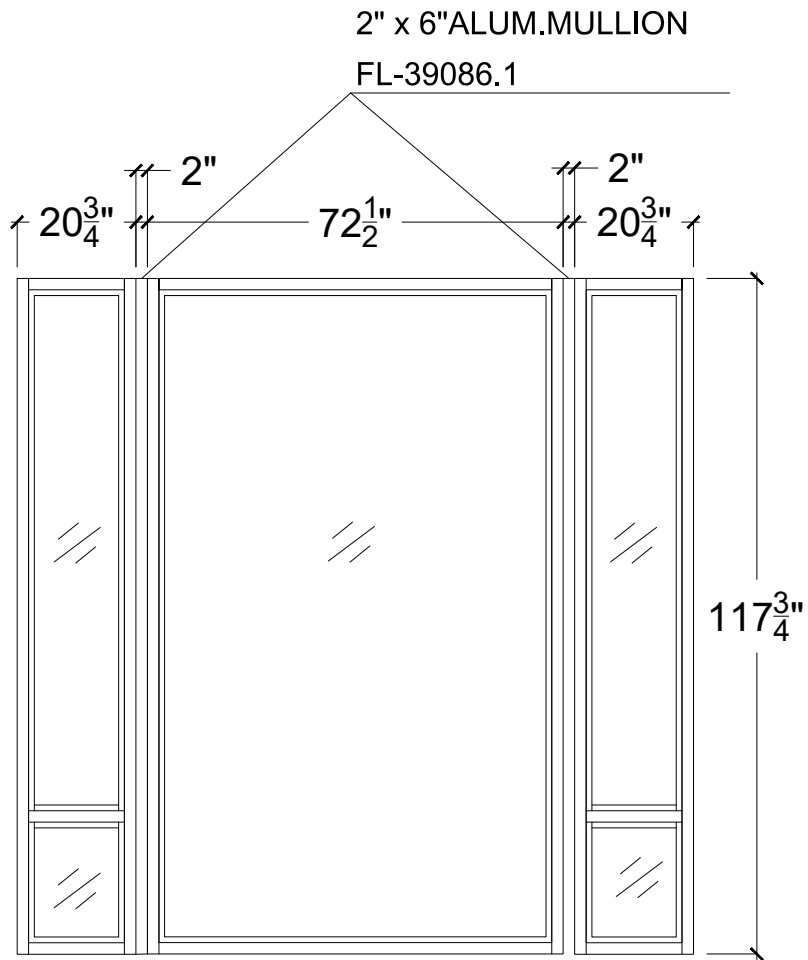


01S2

QTY = 1

STOREFRONT WINDOW 8000T L.M.I.
FL-17897.5


STOREFRONT WINDOW 8000T JUMBO L.M.I.
FL-17897.6

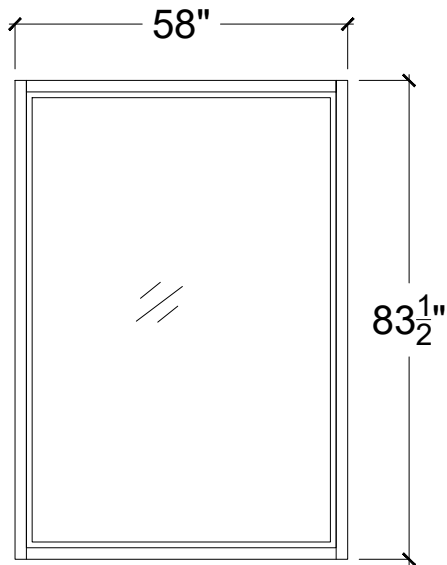

02S2 03S2

QTY = 2

STOREFRONT WINDOW 8000T JUMBO L.M.I.
FL-17897.6

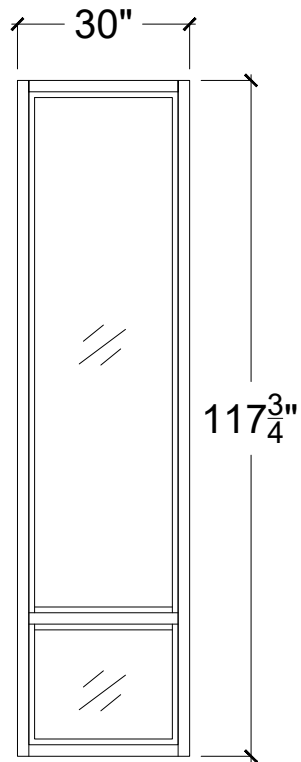

04S2

QTY = 1

STOREFRONT WINDOW 8000T L.M.I.
FL-17897.5


WINDOWS AND DOORS
CASA ROBLES 131
6545 SW STREET PINECREST,
FLORIDA 33156

No.	Revision/Issue	Date


PERMIT

Sheet Name
WINDOWS AND DOORS
ELEVATION


Drawn by J. REY	Sheet 10
Date 07/31/2025	
Scale 3/4"=1'	

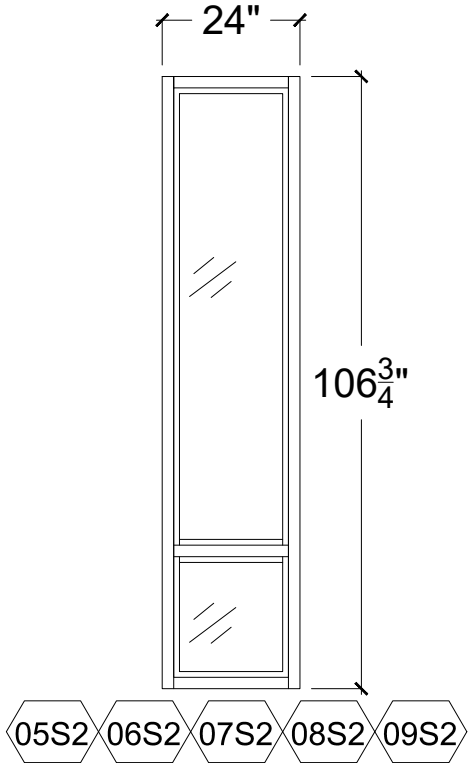


QTY = 5
STOREFRONT WINDOW 8000T L.M.I.
FL-17897.5

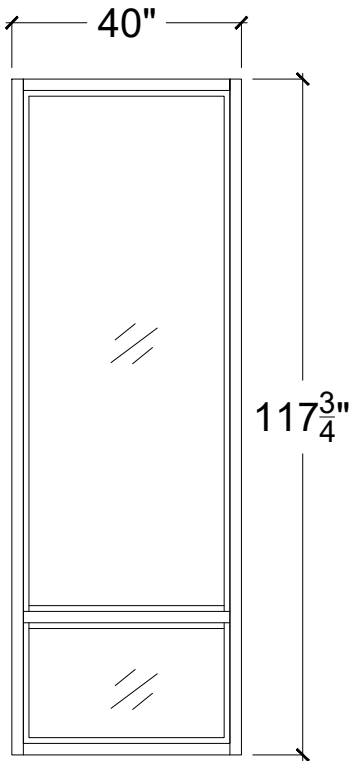

QTY = 1
STOREFRONT WINDOW 8000T L.M.I.
FL-17897.5

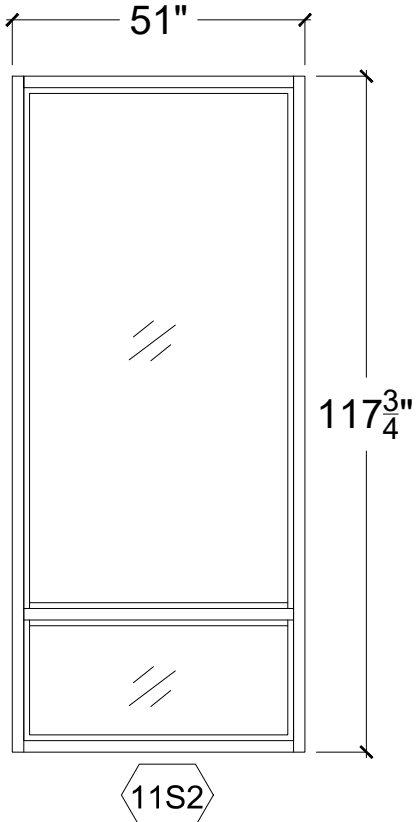

QTY = 1
STOREFRONT WINDOW 8000T L.M.I.
FL-17897.5

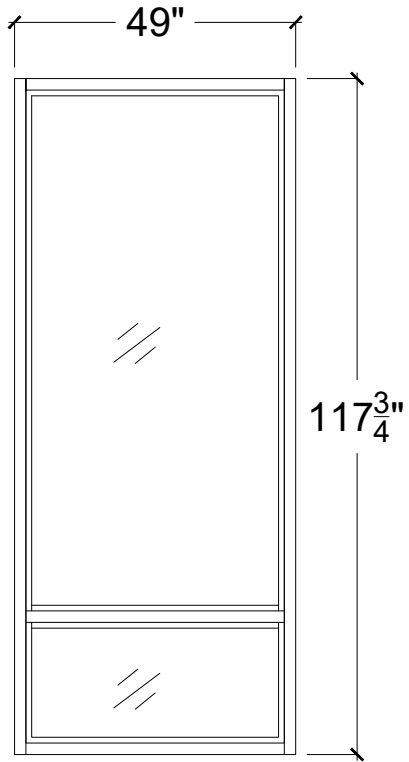

QTY = 1
STOREFRONT WINDOW 8000T L.M.I.
FL-17897.5

WINDOWS AND DOORS


CASA ROBLES 131
6545 SW STREET PINECREST,
FLORIDA 33156

No.	Revision/Issue	Date


PERMIT

Sheet Name
WINDOWS AND DOORS ELEVATION


Drawn by J. REY	Sheet
Date 07/31/2025	11
Scale 3/4"=1'	

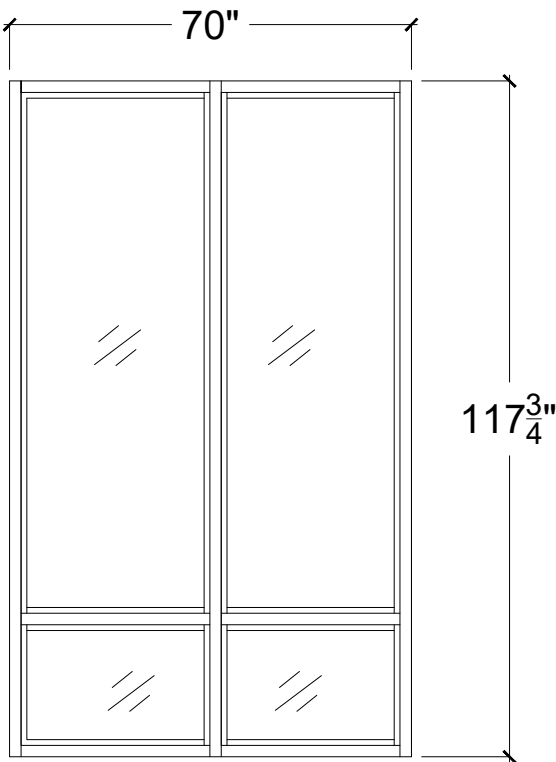


13S2
QTY = 1
STOREFRONT WINDOW 8000T L.M.I.
FL-17897.5

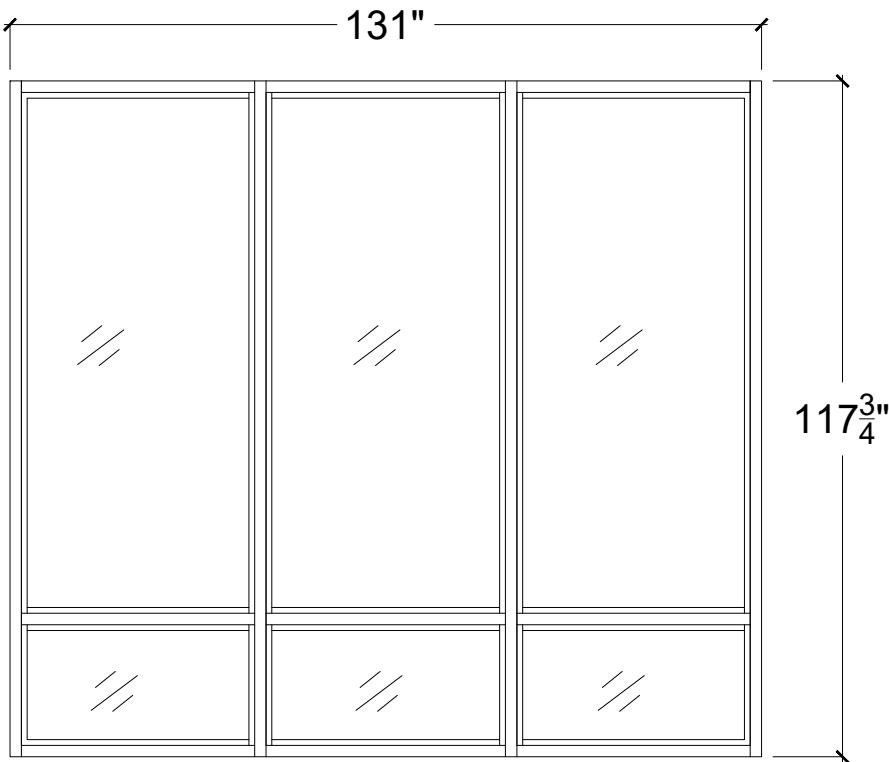

14S2
QTY = 1
STOREFRONT WINDOW 8000T L.M.I.
FL-17897.5

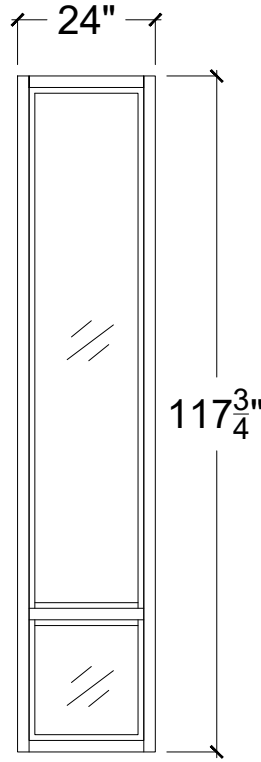

15S2 16S2
QTY = 2
STOREFRONT WINDOW 8000T L.M.I.
FL-17897.5

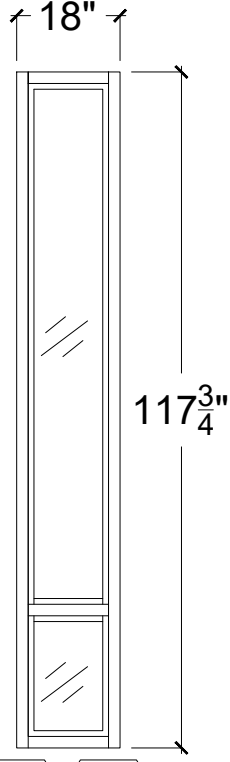

17S2 18S2
QTY = 2
STOREFRONT WINDOW 8000T L.M.I.
FL-17897.5

WINDOWS AND DOORS
CASA ROBLES 131
6545 SW STREET PINECREST,
FLORIDA 33156

No.	Revision/Issue	Date

PERMIT

Sheet Name
WINDOWS AND DOORS
ELEVATION

Drawn by J. REY	Sheet 12
Date 07/31/2025	
Scale 3/4"=1'	

46"

117³/₄"

19S2

QTY = 1

STOREFRONT WINDOW 8000T L.M.I.
FL-17897.5

44³/₄"

23¹/₂"

20S2

QTY = 1

STOREFRONT WINDOW 8000T L.M.I.
FL-17897.5

44³/₄"

93¹/₂"

21S2

QTY = 1

STOREFRONT WINDOW 8000T L.M.I.
FL-17897.5

23¹/₂"

80¹/₂"

22S2

QTY = 1

STOREFRONT WINDOW 8000T L.M.I.
FL-17897.5


WINDOWS AND DOORS
CASA ROBLES 131
6545 SW STREET PINECREST,
FLORIDA 33156

No.	Revision/Issue	Date

PERMIT

Sheet Name
WINDOWS AND DOORS
ELEVATION


Drawn by J. REY	Sheet 13
Date 07/31/2025	
Scale 3/4"=1'	

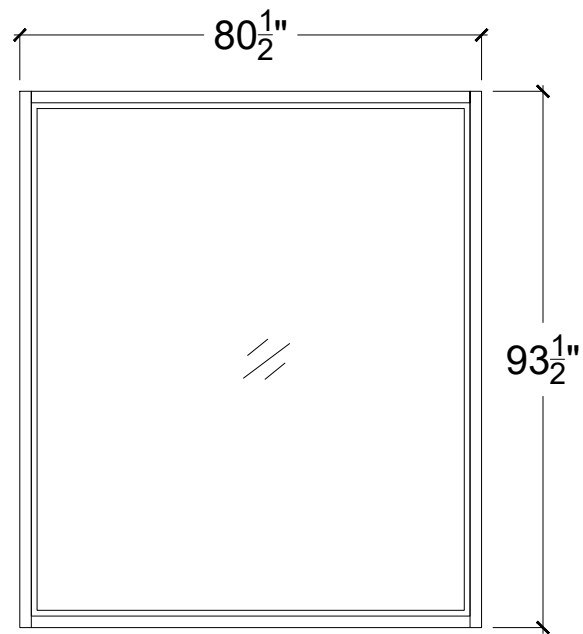

23S2

QTY = 1


STOREFRONT WINDOW 8000T JUMBO L.M.I.
FL-17897.6

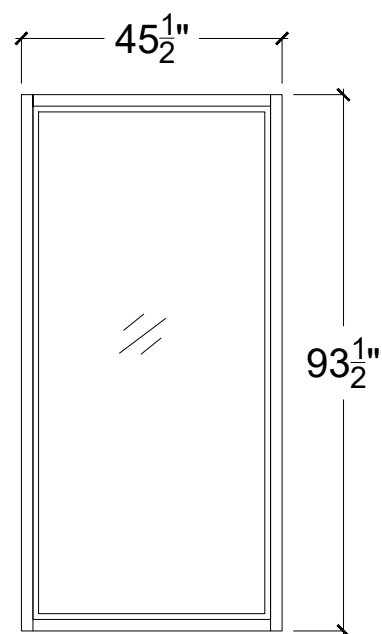

25S2

QTY = 1


STOREFRONT WINDOW 8000T L.M.I.
FL-17897.5

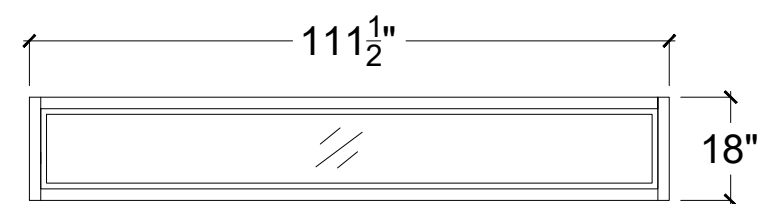

30S2

QTY = 1


STOREFRONT WINDOW 8000T L.M.I.
FL-17897.5

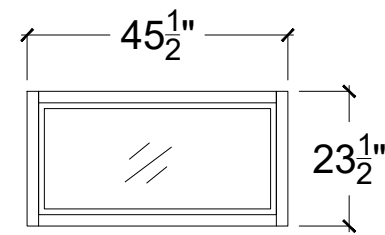

24S2

QTY = 1

STOREFRONT WINDOW 8000T L.M.I.
FL-17897.5

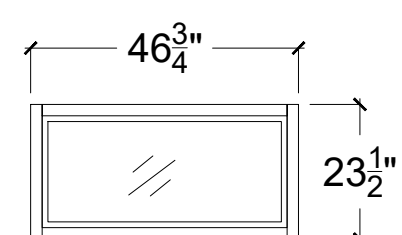

26S2

QTY = 1

STOREFRONT WINDOW 8000T L.M.I.
FL-17897.5

WINDOWS AND DOORS
CASA ROBLES 131
6545 SW STREET PINECREST,
FLORIDA 33156


No.	Revision/Issue	Date

PERMIT

Sheet Name

WINDOWS AND DOORS
ELEVATION


Drawn by J. REY	Sheet 14
Date 07/31/2025	
Scale 3/4"=1'	

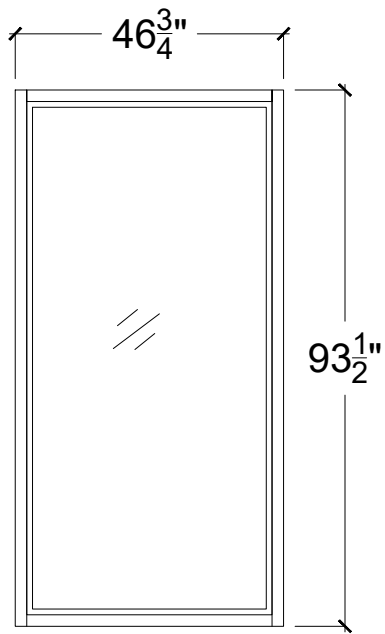

27S2

QTY = 1


STOREFRONT WINDOW 8000T L.M.I.
FL-17897.5

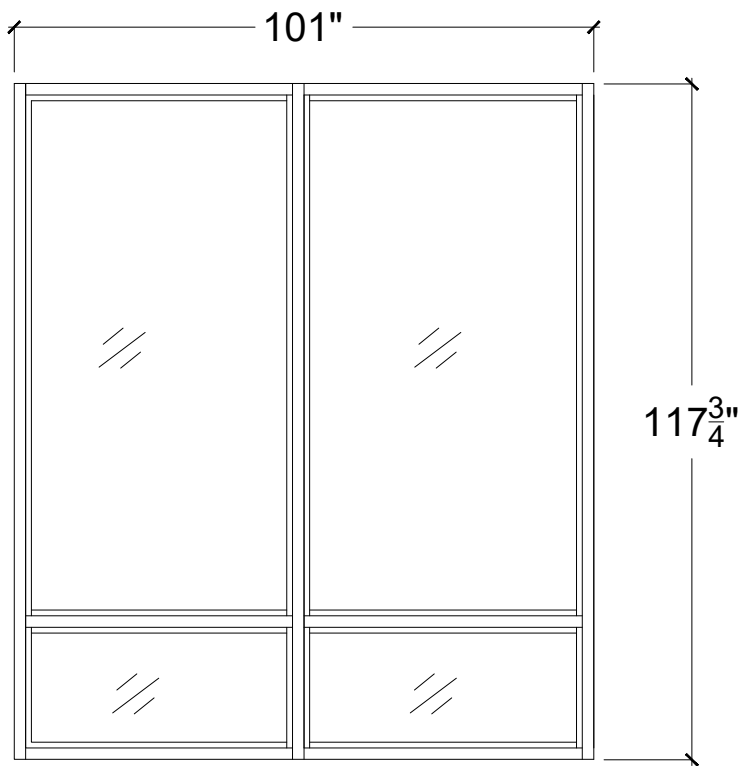

29S2

QTY = 1

STOREFRONT WINDOW 8000T L.M.I.
FL-17897.5

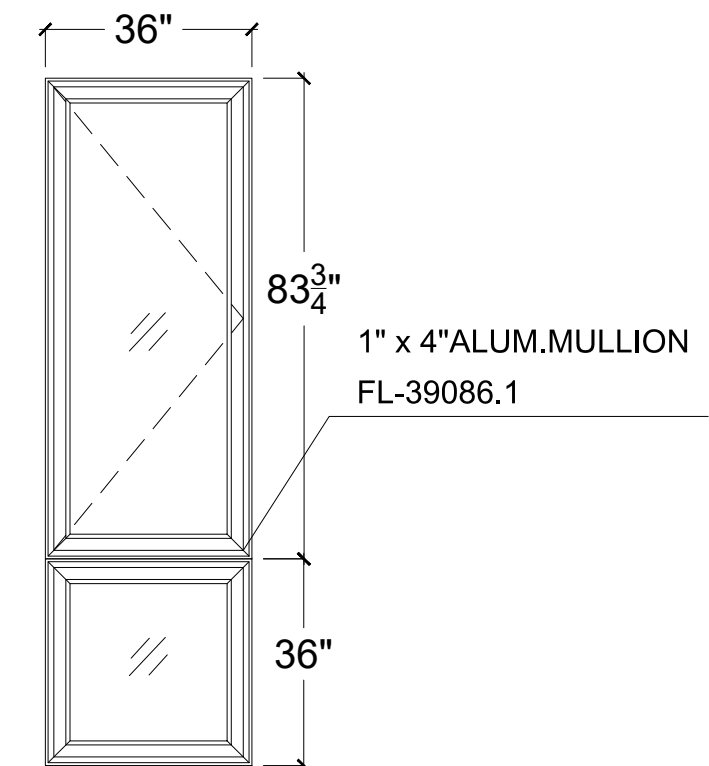

01W2 02W2 03W2

QTY= 3

CASEMENT WINDOW ES-P252 L.M.I.
FL-20692.1

CASEMENT WINDOW ES-P252 FIXED L.M.I.
FL-26359.1


WINDOWS AND DOORS
CASA ROBLES 131
6545 SW STREET PINECREST,
FLORIDA 33156

No.	Revision/Issue	Date


PERMIT

Sheet Name
WINDOWS AND DOORS
ELEVATION


Drawn by J. REY	Sheet 15
Date 07/31/2025	
Scale 3/4"=1'	

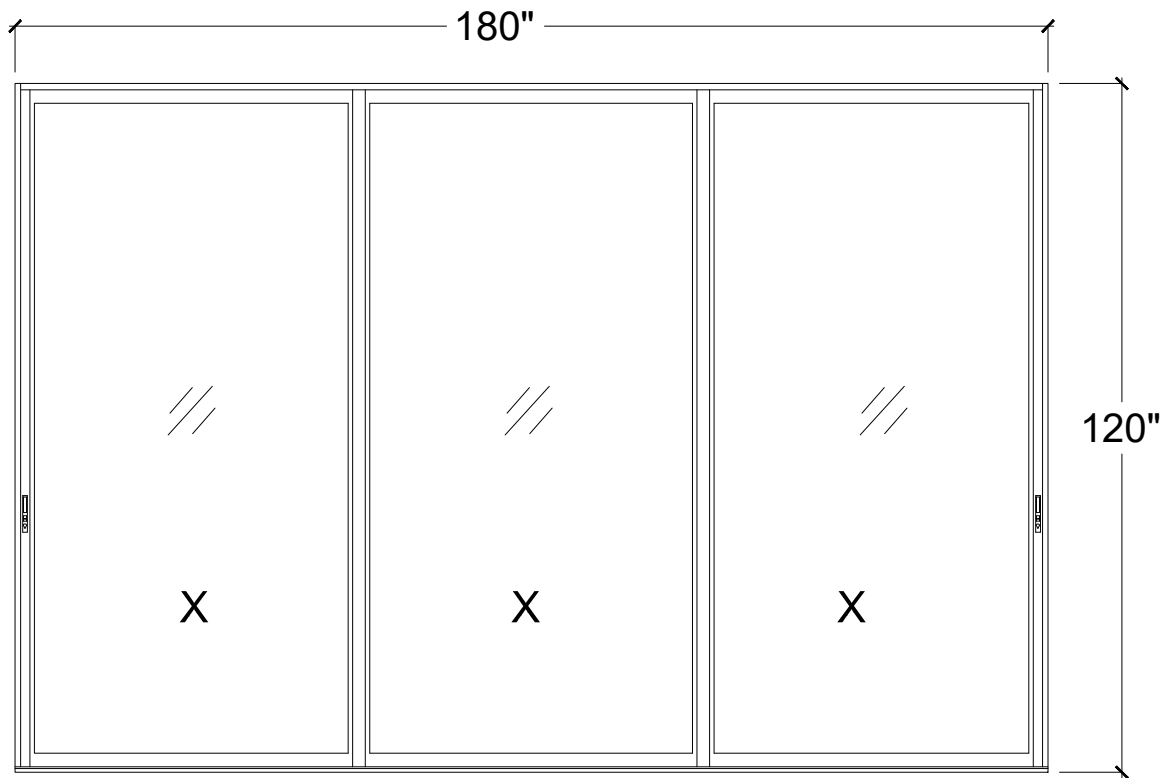

102B 111 112
QTY= 3
SLIDING GLASS DOORS ES-SGD2020 LMI
FL-22267.1

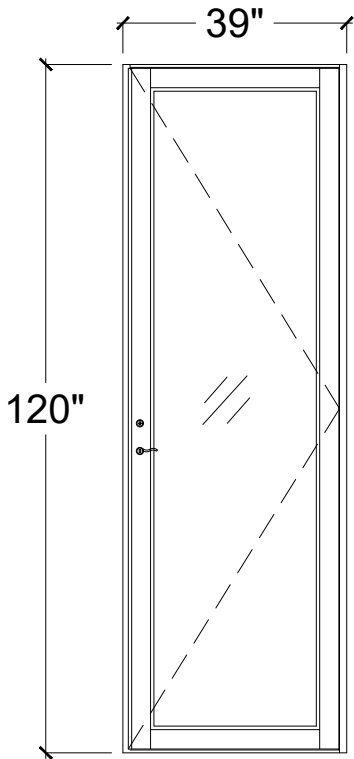

106B 110
QTY= 2
SWING DOOR ES9000 L.M.I
FL-22527.2

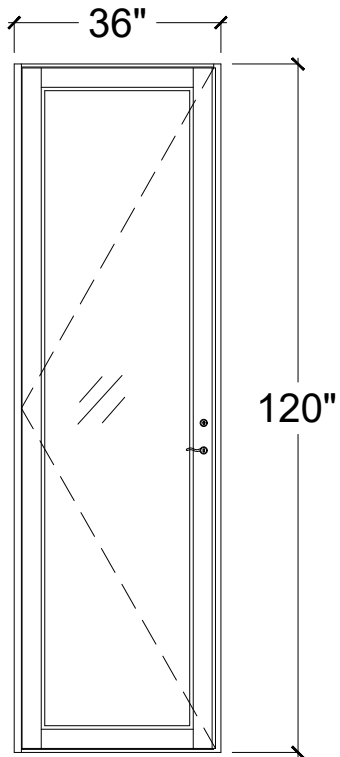

126A
QTY= 1
SWING DOOR ES9000 L.M.I
FL-22527.2


WINDOWS AND DOORS
CASA ROBLES 131
6545 SW STREET PINECREST,
FLORIDA 33156

No.	Revision/Issue	Date


PERMIT

Sheet Name
WINDOWS AND DOORS
ELEVATION

Drawn by J. REY	Sheet 16
Date 07/31/2025	
Scale 3/4"=1'	

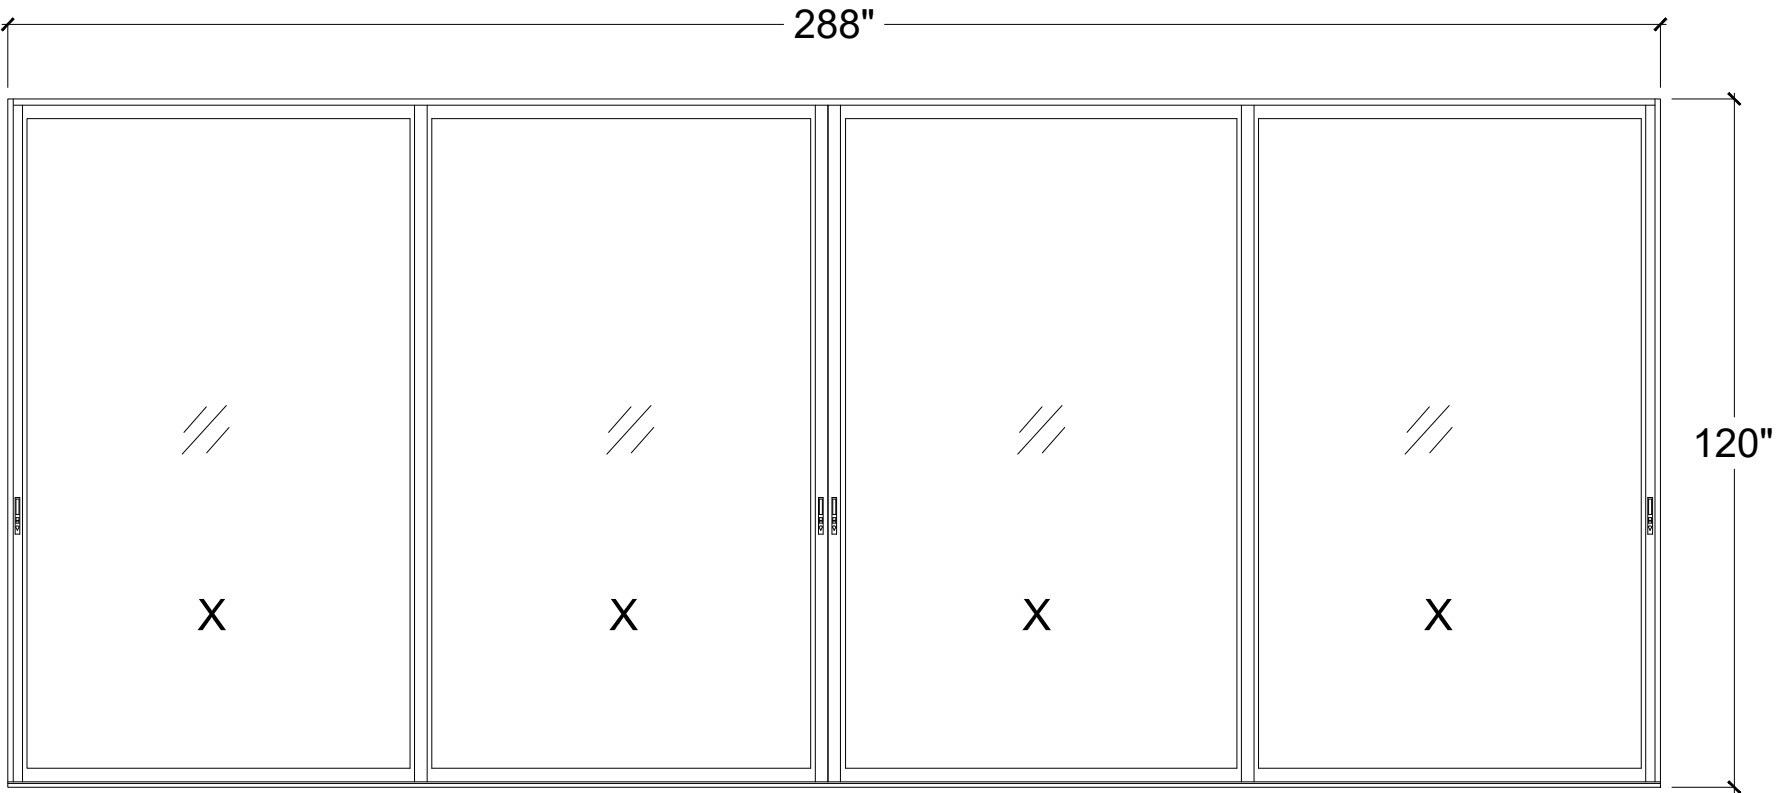

101 124
QTY= 1
SLIDING GLASS DOORS ES-SGD2020 LMI
FL-22267.1

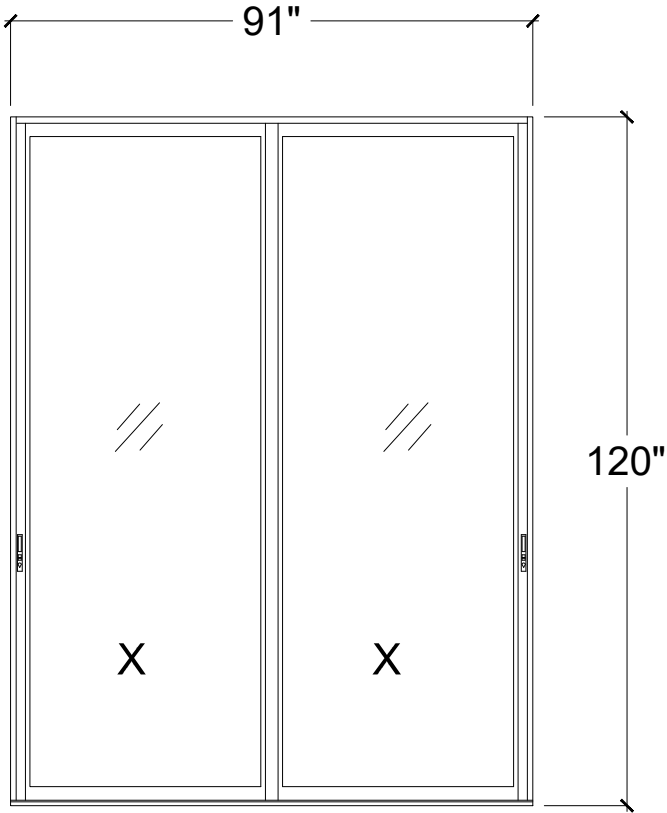

200
QTY= 1
SLIDING GLASS DOORS ES-SGD2020 LMI
FL-22267.1


WINDOWS AND DOORS
CASA ROBLES 131
6545 SW STREET PINECREST,
FLORIDA 33156

No.	Revision/Issue	Date

PERMIT

Sheet Name
WINDOWS AND DOORS
ELEVATION

Drawn by J. REY	Sheet 17
Date 07/31/2025	
Scale 3/4"=1'	

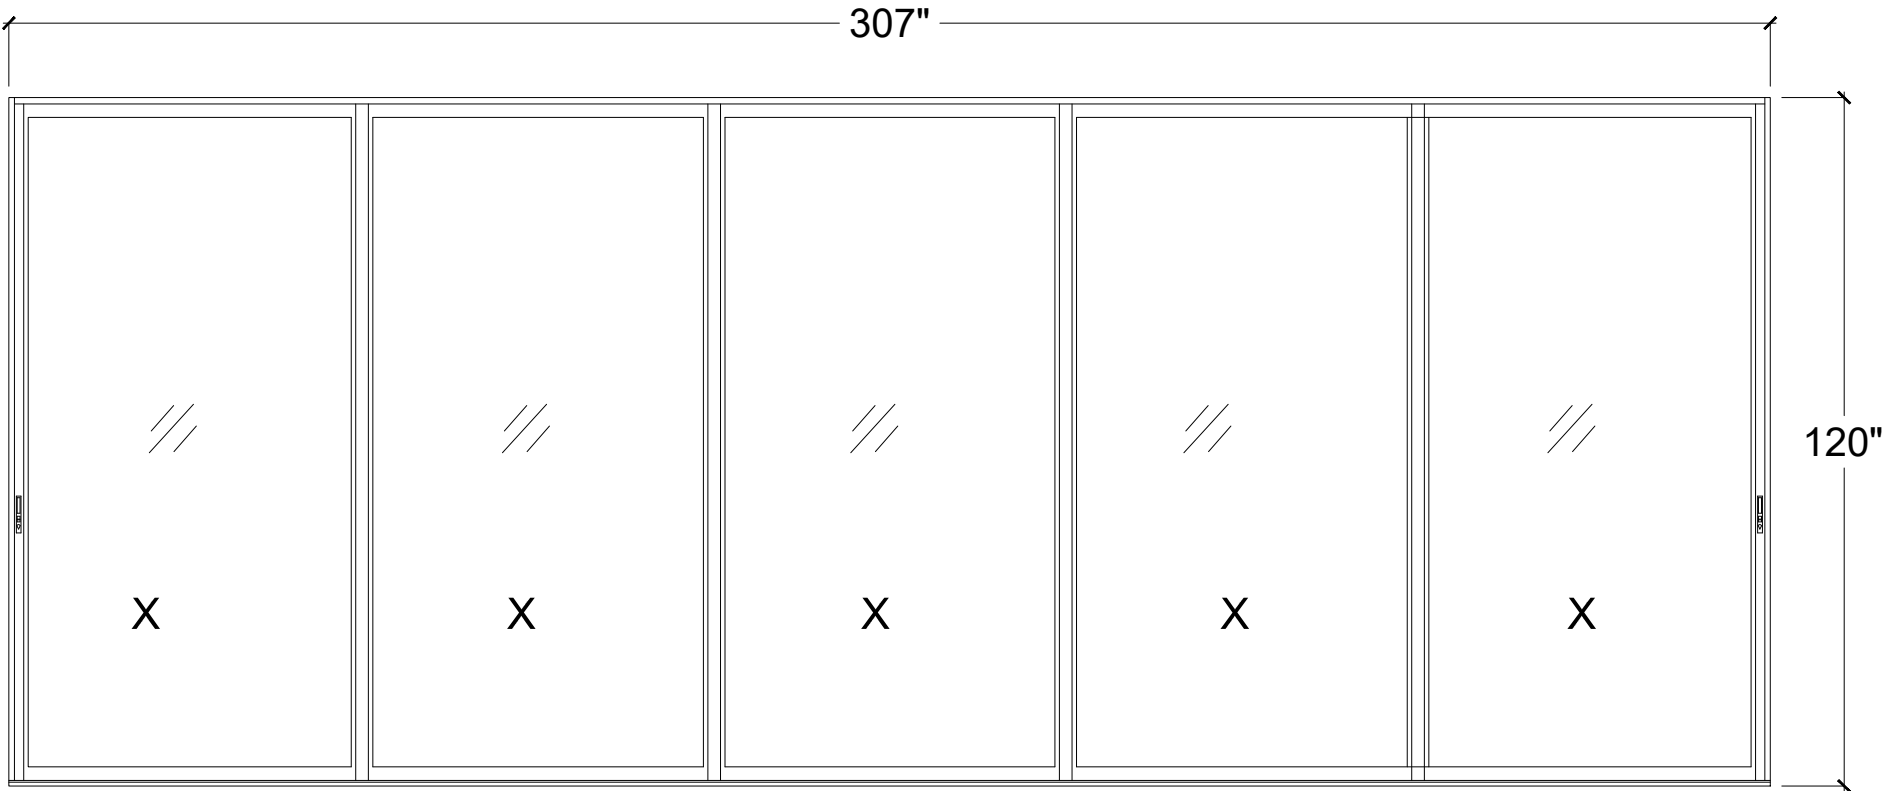

201

QTY= 1

SLIDING GLASS DOORS ES-SGD2020 LMI
FL-22267.1

WINDOWS AND DOORS


CASA ROBLES 131
6545 SW STREET PINECREST,
FLORIDA 33156

No.	Revision/Issue	Date

PERMIT

Sheet Name
WINDOWS AND DOORS
ELEVATION


Drawn by J. REY	Sheet 18
Date 07/31/2025	
Scale 3/4"=1'	

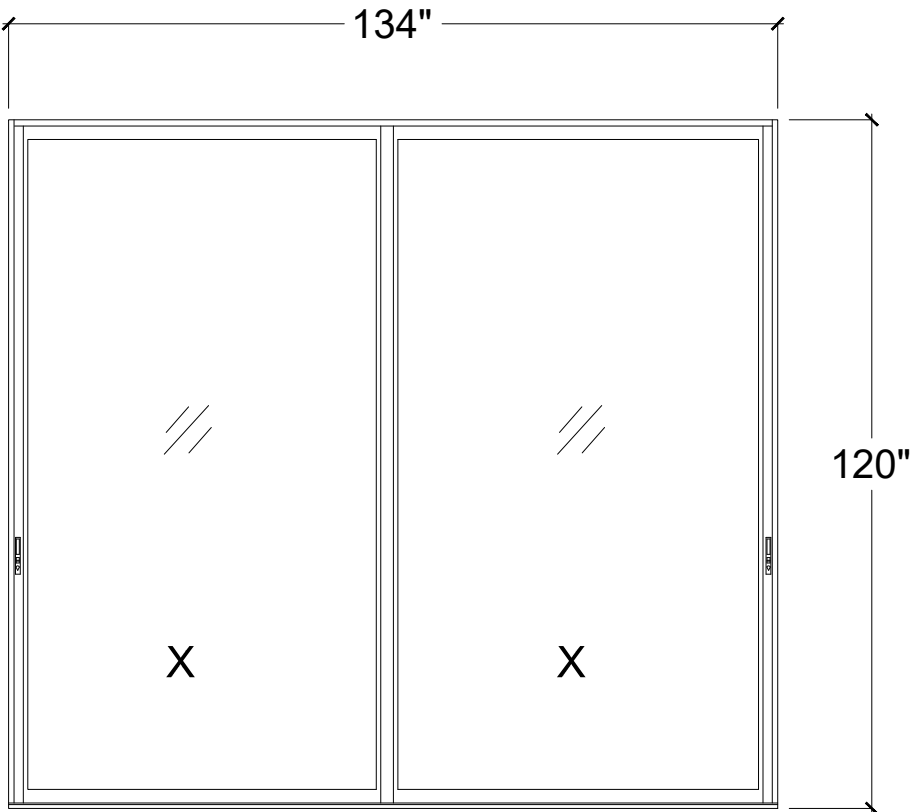

217B

QTY= 1

SLIDING GLASS DOORS ES-SGD2020 LMI
FL-22267.1

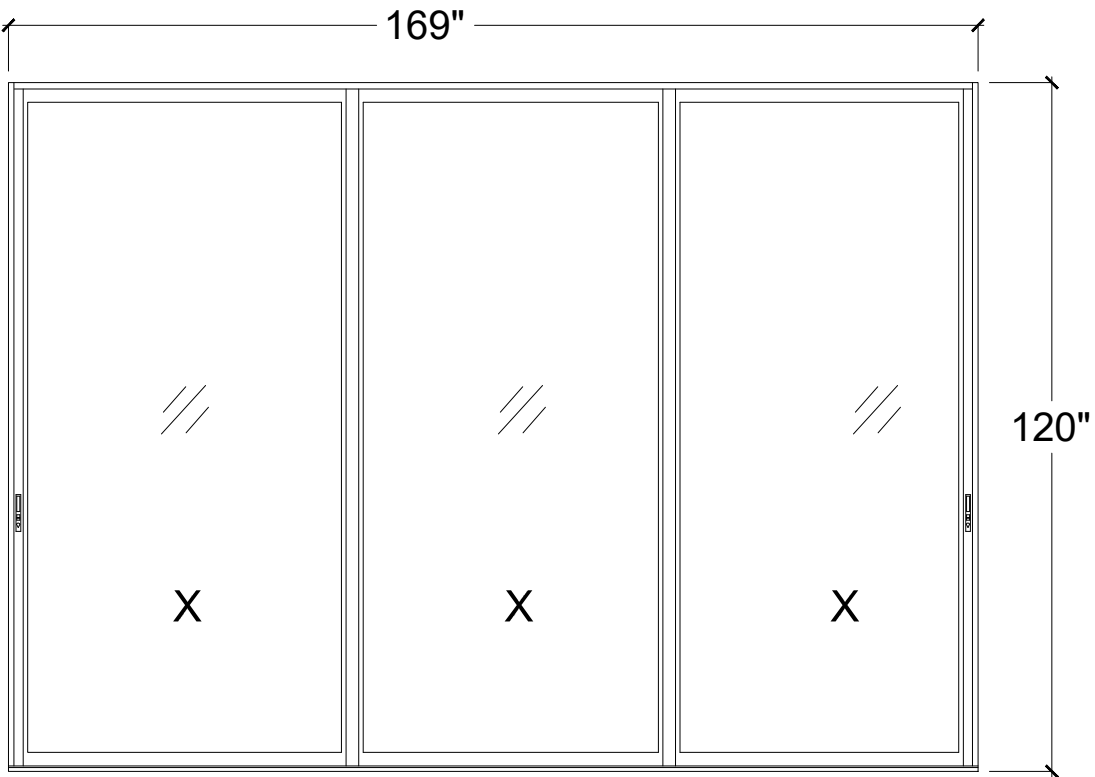

223B

QTY= 1

SLIDING GLASS DOORS ES-SGD2020 LMI
FL-22267.1

WINDOWS AND DOORS

CASA ROBLES 131
6545 SW STREET PINECREST,
FLORIDA 33156

No.	Revision/Issue	Date

PERMIT

Sheet Name
WINDOWS AND DOORS ELEVATION

Drawn by J. REY	Sheet 19
Date 07/31/2025	
Scale 3/4"=1'	

WINDOWS AND DOORS SCHEDULE										
OPENING	DESCRIPTION	GLASS	TINT	FRAME COLOR	PANEL STYLE	WIDTH	HEIGHT	MANUF. /MODEL	TESTED WINDOW PRESSURE(P.S.F.)	N.O.A.
01S1	WINDOW WALL SYSTEM IMPACT RESISTANT	LAM.INSUL.	GREY LOW E	BRONZE	O	20 ³ / ₄ "	117"	ES WINDOWS SERIES ES8000T	+60 -70	FL-17897.5
02S1	WINDOW WALL SYSTEM IMPACT RESISTANT	LAM.INSUL.	GREY LOW E	BRONZE	O	20 ³ / ₄ "	117"	ES WINDOWS SERIES ES8000T	+60 -70	FL-17897.5
03S1	WINDOW WALL SYSTEM IMPACT RESISTANT	LAM.INSUL.	GREY LOW E	BRONZE	O	48"	117 ³ / ₄ "	ES WINDOWS SERIES ES8000T	+70 -70	FL-17897.5
04S1	WINDOW WALL SYSTEM IMPACT RESISTANT	LAM.INSUL.	GREY LOW E	BRONZE	O	30"	117 ³ / ₄ "	ES WINDOWS SERIES ES8000T	+70 -70	FL-17897.5
05S1	WINDOW WALL SYSTEM IMPACT RESISTANT	LAM.INSUL.	GREY LOW E	BRONZE	O	66"	117 ³ / ₄ "	ES WINDOWS SERIES ES8000T JUMBO	+70 -70	FL-17897.6
06S1	WINDOW WALL SYSTEM IMPACT RESISTANT	LAM.INSUL.	GREY LOW E	BRONZE	O	20 ³ / ₄ "	117"	ES WINDOWS SERIES ES8000T	+60 -70	FL-17897.5
07S1	WINDOW WALL SYSTEM IMPACT RESISTANT	LAM.INSUL.	GREY LOW E	BRONZE	O	20 ³ / ₄ "	117"	ES WINDOWS SERIES ES8000T	+60 -70	FL-17897.5
08S1	WINDOW WALL SYSTEM IMPACT RESISTANT	LAM.INSUL.	GREY LOW E	BRONZE	O	20"	82"	ES WINDOWS SERIES ES8000T	+60 -70	FL-17897.5
09S1	WINDOW WALL SYSTEM IMPACT RESISTANT	LAM.INSUL.	GREY LOW E	BRONZE	O	36"	117 ³ / ₄ "	ES WINDOWS SERIES ES8000T	+60 -70	FL-17897.5
10S1	WINDOW WALL SYSTEM IMPACT RESISTANT	LAM.INSUL.	GREY LOW E	BRONZE	O	83"	24"	ES WINDOWS SERIES ES8000T	+60 -70	FL-17897.5
11S1	WINDOW WALL SYSTEM IMPACT RESISTANT	LAM.INSUL.	GREY LOW E	BRONZE	O	(3) 36 ¹ / ₄ "	117 ³ / ₄ "	ES WINDOWS SERIES ES8000T	+70 -70	FL-17897.5
12S1	WINDOW WALL SYSTEM IMPACT RESISTANT	LAM.INSUL.	GREY LOW E	BRONZE	O	(2) 31 ⁷ / ₈ "	117 ³ / ₄ "	ES WINDOWS SERIES ES8000T	+70 -70	FL-17897.5
13S1	WINDOW WALL SYSTEM IMPACT RESISTANT	LAM.INSUL.	GREY LOW E	BRONZE	O	(4) 44 ³ / ₈ "	117 ³ / ₄ "	ES WINDOWS SERIES ES8000T	+70 -70	FL-17897.5
14S1	WINDOW WALL SYSTEM IMPACT RESISTANT	LAM.INSUL.	GREY LOW E	BRONZE	O	(3) 39 ¹ / ₂ "	117 ³ / ₄ "	ES WINDOWS SERIES ES8000T	+70 -70	FL-17897.5
15S1	WINDOW WALL SYSTEM IMPACT RESISTANT	LAM.INSUL.	GREY LOW E	BRONZE	O	18"	105"	ES WINDOWS SERIES ES8000T	+120 -120	FL-17897.5
16S1	WINDOW WALL SYSTEM IMPACT RESISTANT	LAM.INSUL.	GREY LOW E	BRONZE	O	20 ³ / ₄ "	117"	ES WINDOWS SERIES ES8000T	+60 -70	FL-17897.5
17S1	WINDOW WALL SYSTEM IMPACT RESISTANT	LAM.INSUL.	GREY LOW E	BRONZE	O	36"	117 ³ / ₄ "	ES WINDOWS SERIES ES8000T	+60 -70	FL-17897.5
18S1	WINDOW WALL SYSTEM IMPACT RESISTANT	LAM.INSUL.	GREY LOW E	BRONZE	O	45"	86"	ES WINDOWS SERIES ES8000T	+120 -120	FL-17897.5
19S1	WINDOW WALL SYSTEM IMPACT RESISTANT	LAM.INSUL.	GREY LOW E	BRONZE	O	45"	86"	ES WINDOWS SERIES ES8000T	+120 -120	FL-17897.5
20S1	WINDOW WALL SYSTEM IMPACT RESISTANT	LAM.INSUL.	GREY LOW E	BRONZE	O	45"	86"	ES WINDOWS SERIES ES8000T	+120 -120	FL-17897.5

WINDOWS AND DOORS
CASA ROBLES 131
6545 SW STREET PINECREST,
FLORIDA 33156

No.	Revision/Issue	Date

PERMIT

Sheet Name
WINDOWS AND DOORS
SCHEDULE

Drawn by J. REY	Sheet 20
Date 07/31/2025	
Scale N/A	

WINDOWS AND DOORS SCHEDULE										
OPENING	DESCRIPTION	GLASS	TINT	FRAME COLOR	PANEL STYLE	WIDTH	HEIGHT	MANUF. /MODEL	TESTED WINDOW PRESSURE(P.S.F.)	N.O.A.
21S1	WINDOW WALL SYSTEM IMPACT RESISTANT	LAM.INSUL.	GREY LOW E	BRONZE	O	45"	86"	ES WINDOWS SERIES ES8000T	+120 -120	FL-17897.5
22S1	WINDOW WALL SYSTEM IMPACT RESISTANT	LAM.INSUL.	GREY LOW E	BRONZE	O	45"	86"	ES WINDOWS SERIES ES8000T	+120 -120	FL-17897.5
23S1	WINDOW WALL SYSTEM IMPACT RESISTANT	LAM.INSUL.	GREY LOW E	BRONZE	O	49"	86"	ES WINDOWS SERIES ES8000T	+70 -70	FL-17897.5
24S1	WINDOW WALL SYSTEM IMPACT RESISTANT	LAM.INSUL.	GREY LOW E	BRONZE	O	48"	86"	ES WINDOWS SERIES ES8000T	+70 -70	FL-17897.5
25S1	WINDOW WALL SYSTEM IMPACT RESISTANT	LAM.INSUL.	GREY LOW E	BRONZE	O	49"	86"	ES WINDOWS SERIES ES8000T	+70 -70	FL-17897.5
26S1	WINDOW WALL SYSTEM IMPACT RESISTANT	LAM.INSUL.	GREY LOW E	BRONZE	O	46"	117 ³ / ₄ "	ES WINDOWS SERIES ES8000T	+60 -60	FL-17897.5
27S1	WINDOW WALL SYSTEM IMPACT RESISTANT	LAM.INSUL.	GREY LOW E	BRONZE	O	44 ³ / ₄ "	149"	ES WINDOWS SERIES ES8000T JUMBO	+70 -70	FL-17897.6
28S1	WINDOW WALL SYSTEM IMPACT RESISTANT	LAM.INSUL.	GREY LOW E	BRONZE	O	80 ¹ / ₂ "	149"	ES WINDOWS SERIES ES8000T JUMBO	+70 -70	FL-17897.6
29S1	WINDOW WALL SYSTEM IMPACT RESISTANT	LAM.INSUL.	GREY LOW E	BRONZE	O	45 ¹ / ₂ "	149"	ES WINDOWS SERIES ES8000T JUMBO	+70 -70	FL-17897.6
30S1	WINDOW WALL SYSTEM IMPACT RESISTANT	LAM.INSUL.	GREY LOW E	BRONZE	O	46 ³ / ₄ "	149"	ES WINDOWS SERIES ES8000T JUMBO	+70 -70	FL-17897.6
31S1	WINDOW WALL SYSTEM IMPACT RESISTANT	LAM.INSUL.	GREY LOW E	BRONZE	O	48"	117 ³ / ₄ "	ES WINDOWS SERIES ES8000T	+70 -70	FL-17897.5
32S1	WINDOW WALL SYSTEM IMPACT RESISTANT	LAM.INSUL.	GREY LOW E	BRONZE	O	(2) 47 ¹ / ₂ "	117 ³ / ₄ "	ES WINDOWS SERIES ES8000T	+70 -70	FL-17897.5
33S1	WINDOW WALL SYSTEM IMPACT RESISTANT	LAM.INSUL.	GREY LOW E	BRONZE	O	(2) 51"	117 ³ / ₄ "	ES WINDOWS SERIES ES8000T	+70 -70	FL-17897.5
34S1	WINDOW WALL SYSTEM IMPACT RESISTANT	LAM.INSUL.	GREY LOW E	BRONZE	O	18"	103"	ES WINDOWS SERIES ES8000T	+120 -120	FL-17897.5
35S1	WINDOW WALL SYSTEM IMPACT RESISTANT	LAM.INSUL.	GREY LOW E	BRONZE	O	18"	62"	ES WINDOWS SERIES ES8000T	+60 -60	FL-17897.5
36S1	WINDOW WALL SYSTEM IMPACT RESISTANT	LAM.INSUL.	GREY LOW E	BRONZE	O	18"	71"	ES WINDOWS SERIES ES8000T	+60 -60	FL-17897.5
37S1	WINDOW WALL SYSTEM IMPACT RESISTANT	LAM.INSUL.	GREY LOW E	BRONZE	O	18"	67"	ES WINDOWS SERIES ES8000T	+60 -60	FL-17897.5
38S1	WINDOW WALL SYSTEM IMPACT RESISTANT	LAM.INSUL.	GREY LOW E	BRONZE	O	70"	117 ³ / ₄ "	ES WINDOWS SERIES ES8000T JUMBO	+70 -70	FL-17897.6
39S2	WINDOW WALL SYSTEM IMPACT RESISTANT	LAM.INSUL.	GREY LOW E	BRONZE	O	70"	117 ³ / ₄ "	ES WINDOWS SERIES ES8000T JUMBO	+70 -70	FL-17897.6

WINDOWS AND DOORS
CASA ROBLES 131
6545 SW STREET PINECREST,
FLORIDA 33156

No.	Revision/Issue	Date

PERMIT

Sheet Name	
WINDOWS AND DOORS SCHEDULE	

Drawn by J. REY	Sheet 21
Date 07/31/2025	
Scale N/A	

WINDOWS AND DOORS SCHEDULE										
OPENING	DESCRIPTION	GLASS	TINT	FRAME COLOR	PANEL STYLE	WIDTH	HEIGHT	MANUF. /MODEL	TESTED WINDOW PRESSURE(P.S.F.)	N.O.A.
01S2	WINDOW WALL SYSTEM IMPACT RESISTANT	LAM.INSUL.	GREY LOW E	BRONZE	O	(2) 20 ³ / ₄ "	117 ³ / ₄ "	ES WINDOWS SERIES ES8000T	+60 -70	FL-17897.5
01S2	WINDOW WALL SYSTEM IMPACT RESISTANT	LAM.INSUL.	GREY LOW E	BRONZE	O	72 ¹ / ₂ "	117 ³ / ₄ "	ES WINDOWS SERIES ES8000T JUMBO	+70 -70	FL-17897.6
02S2	WINDOW WALL SYSTEM IMPACT RESISTANT	LAM.INSUL.	GREY LOW E	BRONZE	O	58"	83 ¹ / ₂ "	ES WINDOWS SERIES ES8000T JUMBO	+70 -70	FL-17897.6
03S2	WINDOW WALL SYSTEM IMPACT RESISTANT	LAM.INSUL.	GREY LOW E	BRONZE	O	58"	83 ¹ / ₂ "	ES WINDOWS SERIES ES8000T JUMBO	+70 -70	FL-17897.6
04S2	WINDOW WALL SYSTEM IMPACT RESISTANT	LAM.INSUL.	GREY LOW E	BRONZE	O	30"	117 ³ / ₄ "	ES WINDOWS SERIES ES8000T	+60 -70	FL-17897.5
05S2	WINDOW WALL SYSTEM IMPACT RESISTANT	LAM.INSUL.	GREY LOW E	BRONZE	O	24"	106 ³ / ₄ "	ES WINDOWS SERIES ES8000T	+60 -70	FL-17897.5
06S2	WINDOW WALL SYSTEM IMPACT RESISTANT	LAM.INSUL.	GREY LOW E	BRONZE	O	24"	106 ³ / ₄ "	ES WINDOWS SERIES ES8000T	+60 -70	FL-17897.5
07S2	WINDOW WALL SYSTEM IMPACT RESISTANT	LAM.INSUL.	GREY LOW E	BRONZE	O	24"	106 ³ / ₄ "	ES WINDOWS SERIES ES8000T	+60 -70	FL-17897.5
08S2	WINDOW WALL SYSTEM IMPACT RESISTANT	LAM.INSUL.	GREY LOW E	BRONZE	O	24"	106 ³ / ₄ "	ES WINDOWS SERIES ES8000T	+60 -70	FL-17897.5
09S2	WINDOW WALL SYSTEM IMPACT RESISTANT	LAM.INSUL.	GREY LOW E	BRONZE	O	24"	106 ³ / ₄ "	ES WINDOWS SERIES ES8000T	+60 -70	FL-17897.5
10S2	WINDOW WALL SYSTEM IMPACT RESISTANT	LAM.INSUL.	GREY LOW E	BRONZE	O	40"	117 ³ / ₄ "	ES WINDOWS SERIES ES8000T	+60 -70	FL-17897.5
11S2	WINDOW WALL SYSTEM IMPACT RESISTANT	LAM.INSUL.	GREY LOW E	BRONZE	O	51"	117 ³ / ₄ "	ES WINDOWS SERIES ES8000T	+60 -70	FL-17897.5
12S2	WINDOW WALL SYSTEM IMPACT RESISTANT	LAM.INSUL.	GREY LOW E	BRONZE	O	49"	117 ³ / ₄ "	ES WINDOWS SERIES ES8000T	+60 -70	FL-17897.5
13S2	WINDOW WALL SYSTEM IMPACT RESISTANT	LAM.INSUL.	GREY LOW E	BRONZE	O	(2) 35"	117 ³ / ₄ "	ES WINDOWS SERIES ES8000T	+60 -70	FL-17897.5
14S2	WINDOW WALL SYSTEM IMPACT RESISTANT	LAM.INSUL.	GREY LOW E	BRONZE	O	(3) 43 ⁵ / ₈ "	117 ³ / ₄ "	ES WINDOWS SERIES ES8000T	+60 -70	FL-17897.5
15S2	WINDOW WALL SYSTEM IMPACT RESISTANT	LAM.INSUL.	GREY LOW E	BRONZE	O	24"	117 ³ / ₄ "	ES WINDOWS SERIES ES8000T	+60 -70	FL-17897.5
16S2	WINDOW WALL SYSTEM IMPACT RESISTANT	LAM.INSUL.	GREY LOW E	BRONZE	O	24"	117 ³ / ₄ "	ES WINDOWS SERIES ES8000T	+60 -70	FL-17897.5
17S2	WINDOW WALL SYSTEM IMPACT RESISTANT	LAM.INSUL.	GREY LOW E	BRONZE	O	18"	117 ³ / ₄ "	ES WINDOWS SERIES ES8000T	+60 -70	FL-17897.5
18S2	WINDOW WALL SYSTEM IMPACT RESISTANT	LAM.INSUL.	GREY LOW E	BRONZE	O	18"	117 ³ / ₄ "	ES WINDOWS SERIES ES8000T	+60 -70	FL-17897.5

WINDOWS AND DOORS
CASA ROBLES 131
6545 SW STREET PINECREST,
FLORIDA 33156

No.	Revision/Issue	Date

PERMIT

Sheet Name
WINDOWS AND DOORS
SCHEDULE

Drawn by J. REY	Sheet 22
Date 07/31/2025	
Scale N/A	

WINDOWS AND DOORS SCHEDULE										
OPENING	DESCRIPTION	GLASS	TINT	FRAME COLOR	PANEL STYLE	WIDTH	HEIGHT	MANUF. /MODEL	TESTED WINDOW PRESSURE(P.S.F.)	N.O.A.
19S2	WINDOW WALL SYSTEM IMPACT RESISTANT	LAM.INSUL.	GREY LOW E	BRONZE	O	46"	117 ³ / ₄ "	ES WINDOWS SERIES ES8000T	+60 -70	FL-17897.5
20S2	WINDOW WALL SYSTEM IMPACT RESISTANT	LAM.INSUL.	GREY LOW E	BRONZE	O	44 ³ / ₄ "	23 ¹ / ₂ "	ES WINDOWS SERIES ES8000T	+60 -70	FL-17897.5
21S2	WINDOW WALL SYSTEM IMPACT RESISTANT	LAM.INSUL.	GREY LOW E	BRONZE	O	44 ³ / ₄ "	93 ¹ / ₂ "	ES WINDOWS SERIES ES8000T	+60 -70	FL-17897.5
22S2	WINDOW WALL SYSTEM IMPACT RESISTANT	LAM.INSUL.	GREY LOW E	BRONZE	O	23 ¹ / ₂ "	80 ¹ / ₂ "	ES WINDOWS SERIES ES8000T	+60 -70	FL-17897.5
23S2	WINDOW WALL SYSTEM IMPACT RESISTANT	LAM.INSUL.	GREY LOW E	BRONZE	O	80 ¹ / ₂ "	93 ¹ / ₂ "	ES WINDOWS SERIES ES8000T JUMBO	+70 -70	FL-17897.6
24S2	WINDOW WALL SYSTEM IMPACT RESISTANT	LAM.INSUL.	GREY LOW E	BRONZE	O	45 ¹ / ₂ "	23 ¹ / ₂ "	ES WINDOWS SERIES ES8000T	+60 -70	FL-17897.5
25S2	WINDOW WALL SYSTEM IMPACT RESISTANT	LAM.INSUL.	GREY LOW E	BRONZE	O	45 ¹ / ₂ "	93 ¹ / ₂ "	ES WINDOWS SERIES ES8000T	+60 -70	FL-17897.5
26S2	WINDOW WALL SYSTEM IMPACT RESISTANT	LAM.INSUL.	GREY LOW E	BRONZE	O	46 ³ / ₄ "	23 ¹ / ₂ "	ES WINDOWS SERIES ES8000T	+60 -70	FL-17897.5
27S2	WINDOW WALL SYSTEM IMPACT RESISTANT	LAM.INSUL.	GREY LOW E	BRONZE	O	46 ³ / ₄ "	93 ¹ / ₂ "	ES WINDOWS SERIES ES8000T	+60 -70	FL-17897.5
29S2	WINDOW WALL SYSTEM IMPACT RESISTANT	LAM.INSUL.	GREY LOW E	BRONZE	O	(2) 50 ¹ / ₂ "	117 ³ / ₄ "	ES WINDOWS SERIES ES8000T	+60 -70	FL-17897.5
30S2	WINDOW WALL SYSTEM IMPACT RESISTANT	LAM.INSUL.	GREY LOW E	BRONZE	O	111 ¹ / ₂ "	18"	ES WINDOWS SERIES ES8000T	+60 -70	FL-17897.5
01W1	ALUMINUM CASEMENT WINDOW IMPACT RESISTANT	LAM.INSUL.	CLEAR	BRONZE	XR	36"	83 ³ / ₄ "	ES WINDOWS SERIES ESP252	+70 -75	FL-20695.1
01W1	ALUMINUM CASEMENT FIXED WINDOW IMPACT RESISTANT	LAM.INSUL.	CLEAR	BRONZE	O	36"	36"	ES WINDOWS SERIES ESP252 F	+110 -150	FL-26359.1
01W2	ALUMINUM CASEMENT WINDOW IMPACT RESISTANT	LAM.INSUL.	CLEAR	BRONZE	XR	36"	83 ³ / ₄ "	ES WINDOWS SERIES ESP252	+70 -75	FL-20695.1
01W2	ALUMINUM CASEMENT FIXED WINDOW IMPACT RESISTANT	LAM.INSUL.	CLEAR	BRONZE	O	36"	36"	ES WINDOWS SERIES ESP252 F	+110 -150	FL-26359.1
02W2	ALUMINUM CASEMENT WINDOW IMPACT RESISTANT	LAM.INSUL.	CLEAR	BRONZE	XR	36"	83 ³ / ₄ "	ES WINDOWS SERIES ESP252	+70 -75	FL-20695.1
02W2	ALUMINUM CASEMENT FIXED WINDOW IMPACT RESISTANT	LAM.INSUL.	CLEAR	BRONZE	O	36"	36"	ES WINDOWS SERIES ESP252 F	+110 -150	FL-26359.1
03W2	ALUMINUM CASEMENT WINDOW IMPACT RESISTANT	LAM.INSUL.	CLEAR	BRONZE	XR	36"	83 ³ / ₄ "	ES WINDOWS SERIES ESP252	+70 -75	FL-20695.1
03W2	ALUMINUM CASEMENT FIXED WINDOW IMPACT RESISTANT	LAM.INSUL.	CLEAR	BRONZE	O	36"	36"	ES WINDOWS SERIES ESP252 F	+110 -150	FL-26359.1

WINDOWS AND DOORS
CASA ROBLES 131
6545 SW STREET PINECREST,
FLORIDA 33156

No.	Revision/Issue	Date

PERMIT

Sheet Name
WINDOWS AND DOORS SCHEDULE

Drawn by J. REY	Sheet 23
Date 07/31/2025	
Scale N/A	

WINDOWS AND DOORS SCHEDULE										
OPENING	DESCRIPTION	GLASS	TINT	FRAME COLOR	PANEL STYLE	WIDTH	HEIGHT	MANUF. /MODEL	TESTED WINDOW PRESSURE(P.S.F.)	N.O.A.
101	ALUMINUM SLIDING GLASS DOOR IMPACT RESISTANT	LAM.INSUL.	GREY LOW E	BRONZE	XXXX	288"	120"	ES WINDOWS SERIES ES2020	+70 -80	FL-22267.1
102B	ALUMINUM SLIDING GLASS DOOR IMPACT RESISTANT	LAM.INSUL.	GREY LOW E	BRONZE	XXX	180"	120"	ES WINDOWS SERIES ES2020	+70 -80	FL-22267.1
106B	ALUMINUM OUTSWING DOOR IMPACT RESISTANT	LAM.INSUL.	GREY LOW E	BRONZE	XR	39"	120"	ES WINDOWS SERIES ES9000	+90 -90	FL-22527.2
110	ALUMINUM OUTSWING DOOR IMPACT RESISTANT	LAM.INSUL.	GREY LOW E	BRONZE	XR	39"	120"	ES WINDOWS SERIES ES9000	+90 -90	FL-22527.2
111	ALUMINUM SLIDING GLASS DOOR IMPACT RESISTANT	LAM.INSUL.	GREY LOW E	BRONZE	XXX	180"	120"	ES WINDOWS SERIES ES2020	+70 -80	FL-22267.1
112	ALUMINUM SLIDING GLASS DOOR IMPACT RESISTANT	LAM.INSUL.	GREY LOW E	BRONZE	XXX	180"	120"	ES WINDOWS SERIES ES2020	+70 -80	FL-22267.1
124	ALUMINUM SLIDING GLASS DOOR IMPACT RESISTANT	LAM.INSUL.	GREY LOW E	BRONZE	XXXX	288"	120"	ES WINDOWS SERIES ES2020	+70 -80	FL-22267.1
126A	ALUMINUM OUTSWING DOOR IMPACT RESISTANT	LAM.INSUL.	GREY LOW E	BRONZE	XL	36"	120"	ES WINDOWS SERIES ES9000	+90 -90	FL-22527.2
200	ALUMINUM SLIDING GLASS DOOR IMPACT RESISTANT	LAM.INSUL.	GREY LOW E	BRONZE	XX	91"	120"	ES WINDOWS SERIES ES2020	+70 -80	FL-22267.1
201	ALUMINUM SLIDING GLASS DOOR IMPACT RESISTANT	LAM.INSUL.	GREY LOW E	BRONZE	XXXXX	307"	120"	ES WINDOWS SERIES ES2020	+70 -80	FL-22267.1
217B	ALUMINUM SLIDING GLASS DOOR IMPACT RESISTANT	LAM.INSUL.	GREY LOW E	BRONZE	XX	134"	120"	ES WINDOWS SERIES ES2020	+70 -80	FL-22267.1
223B	ALUMINUM SLIDING GLASS DOOR IMPACT RESISTANT	LAM.INSUL.	GREY LOW E	BRONZE	XXX	169"	120"	ES WINDOWS SERIES ES2020	+70 -80	FL-22267.1

WINDOWS AND DOORS
CASA ROBLES 131
6545 SW STREET PINECREST,
FLORIDA 33156

No.	Revision/Issue	Date

PERMIT

Sheet Name
WINDOWS AND DOORS
SCHEDULE

Drawn by J. REY	Sheet 24
Date 07/31/2025	
Scale N/A	