


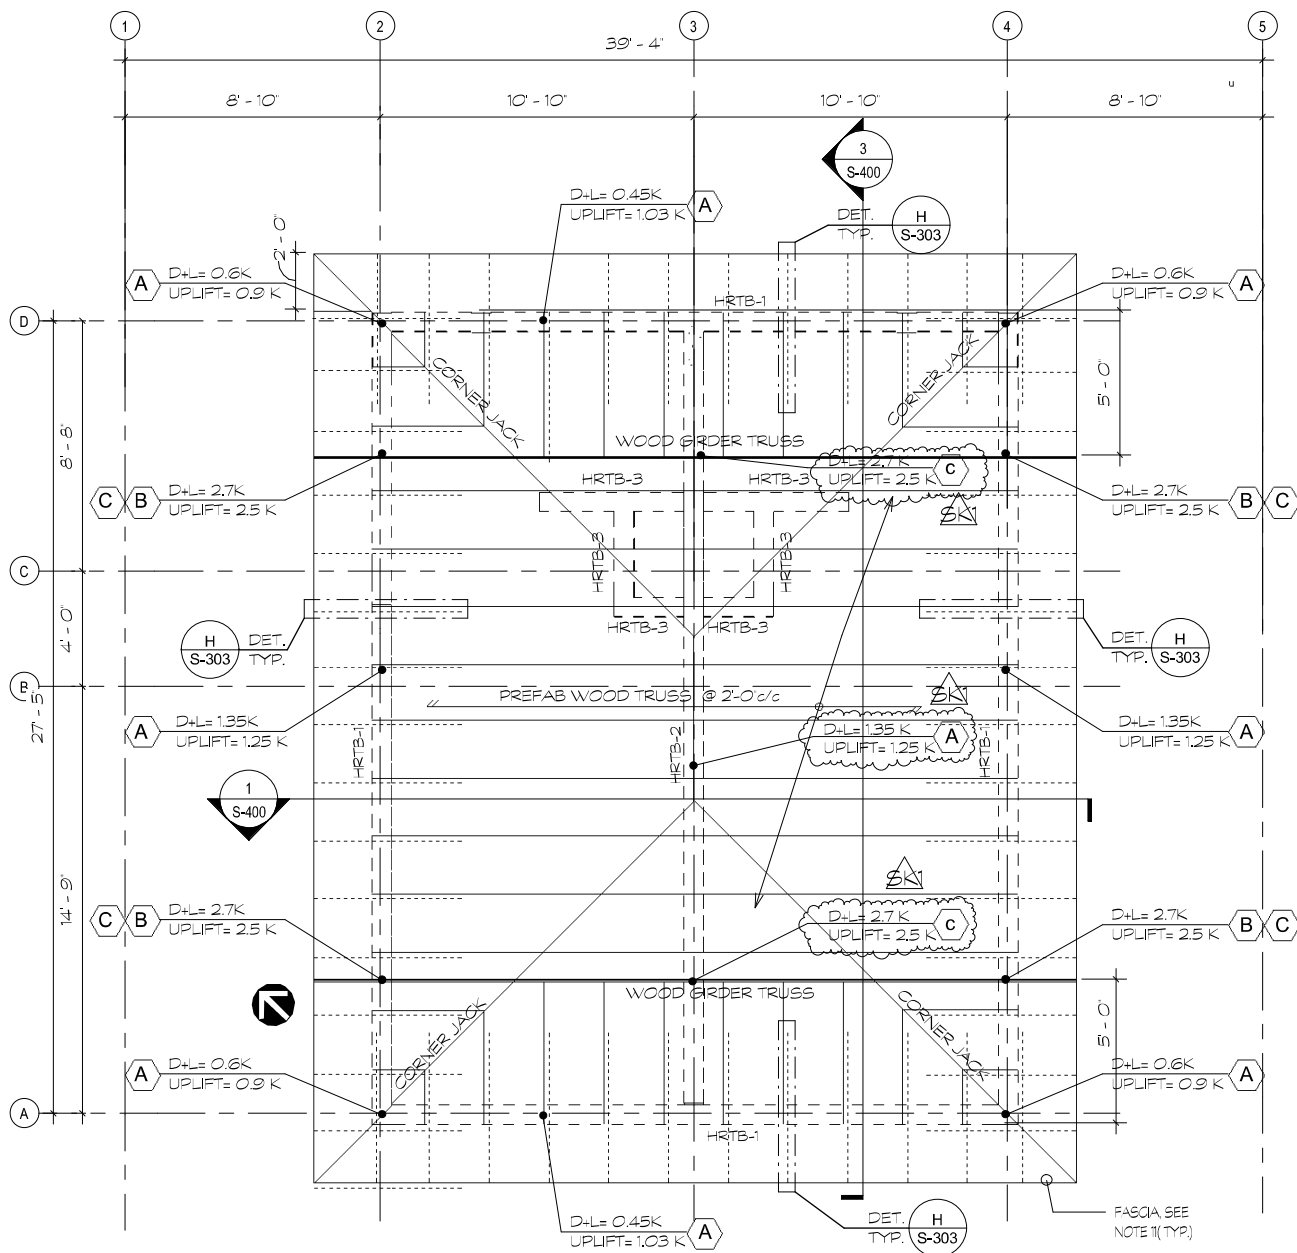

3

HIGH ROOF FRAMING PLAN

S-200

Scale: 1/4" = 1'-0"



D.D.A. ENGINEERS P.A.
CONSULTING ENGINEERS
4930 S.W. 74TH Court
Miami, Florida, 33155
Phone: (305) 686-0711
Fax: (305) 686-5259
www.ddaeng.com

GARY MATZNER PARK

HIGH ROOF FRAMING PLAN

Project number 2024-70-A

Date 11-25-2025

Drawn by DDA

Checked by DDA

SK-1

Scale