



AlexAllen Studio Architects PLLC

302 3rd Avenue
Brooklyn, NY 11215
T: (919) 909-0405

info@alexallenstudio.com
www.alexallenstudio.com

PHASE: REVISION No. DATE
Revision #6 12/11/2025

ISSUED FOR REVISION

STRUCTURAL ENGINEER

THM Structural Consulting
9719 South Dixie Hwy, Suite 2
Miami, Florida 33156
T: (786) 431-1753

MEP ENGINEER

CIVIL ENGINEER

Zamora & Associates, Inc
11410 N. Kendall Drive, Suite 302
Miami, Florida 33176
T: (305) 273-7801

LANDSCAPE ARCHITECT

Andres Montero Landscape Arch.
2208 NE 26th Street, Unit 1
Fort Lauderdale, FL 33305
T: (954) 591-5606



PROJECT
PINECREST RESIDENCE
12020 SW 77th Avenue
Pinecrest, FL 33156

OWNER
KEVIN HUBER & MILA KHOMIAK
12020 SW 77th Avenue
Pinecrest, FL 33156

TITLE
SITE PLAN


SCALE
3/32" = 1'-0"

SHEET

PROJECT NUMBER
2103

DATE
12/11/2025

DRAWING NUMBER
XX OF XX

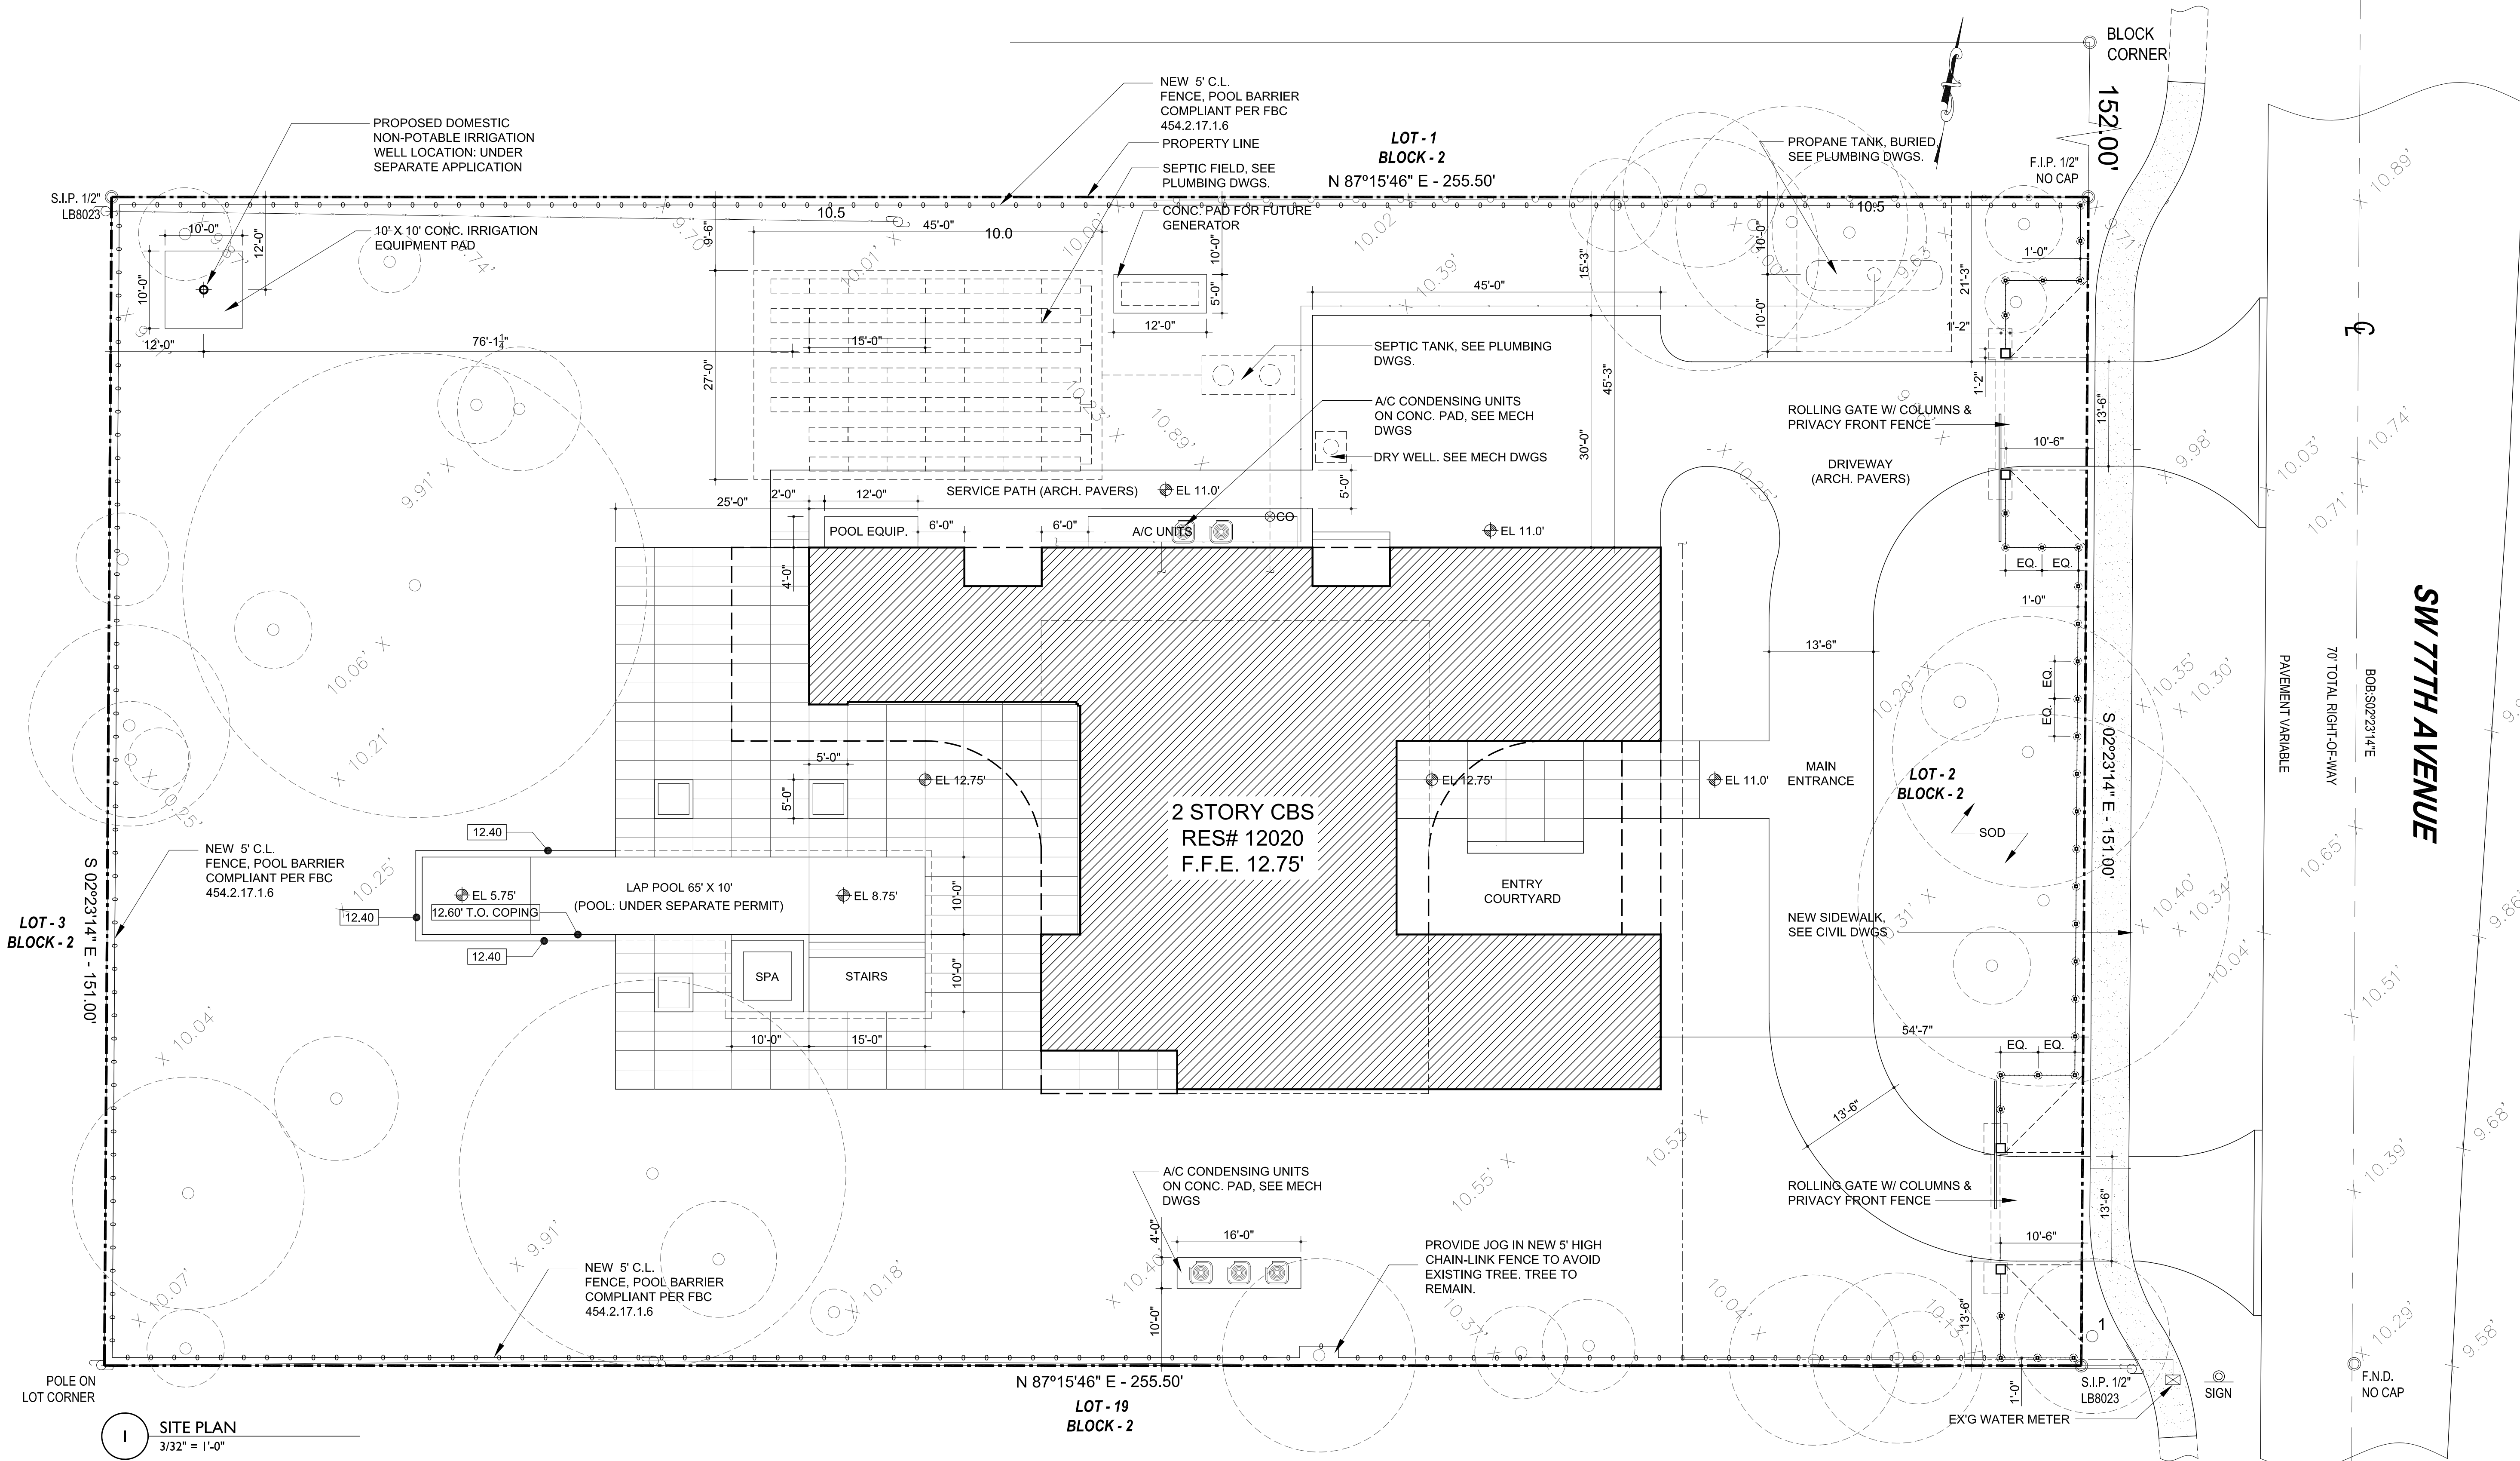

I SITE PLAN
3/32" = 1'-0"