



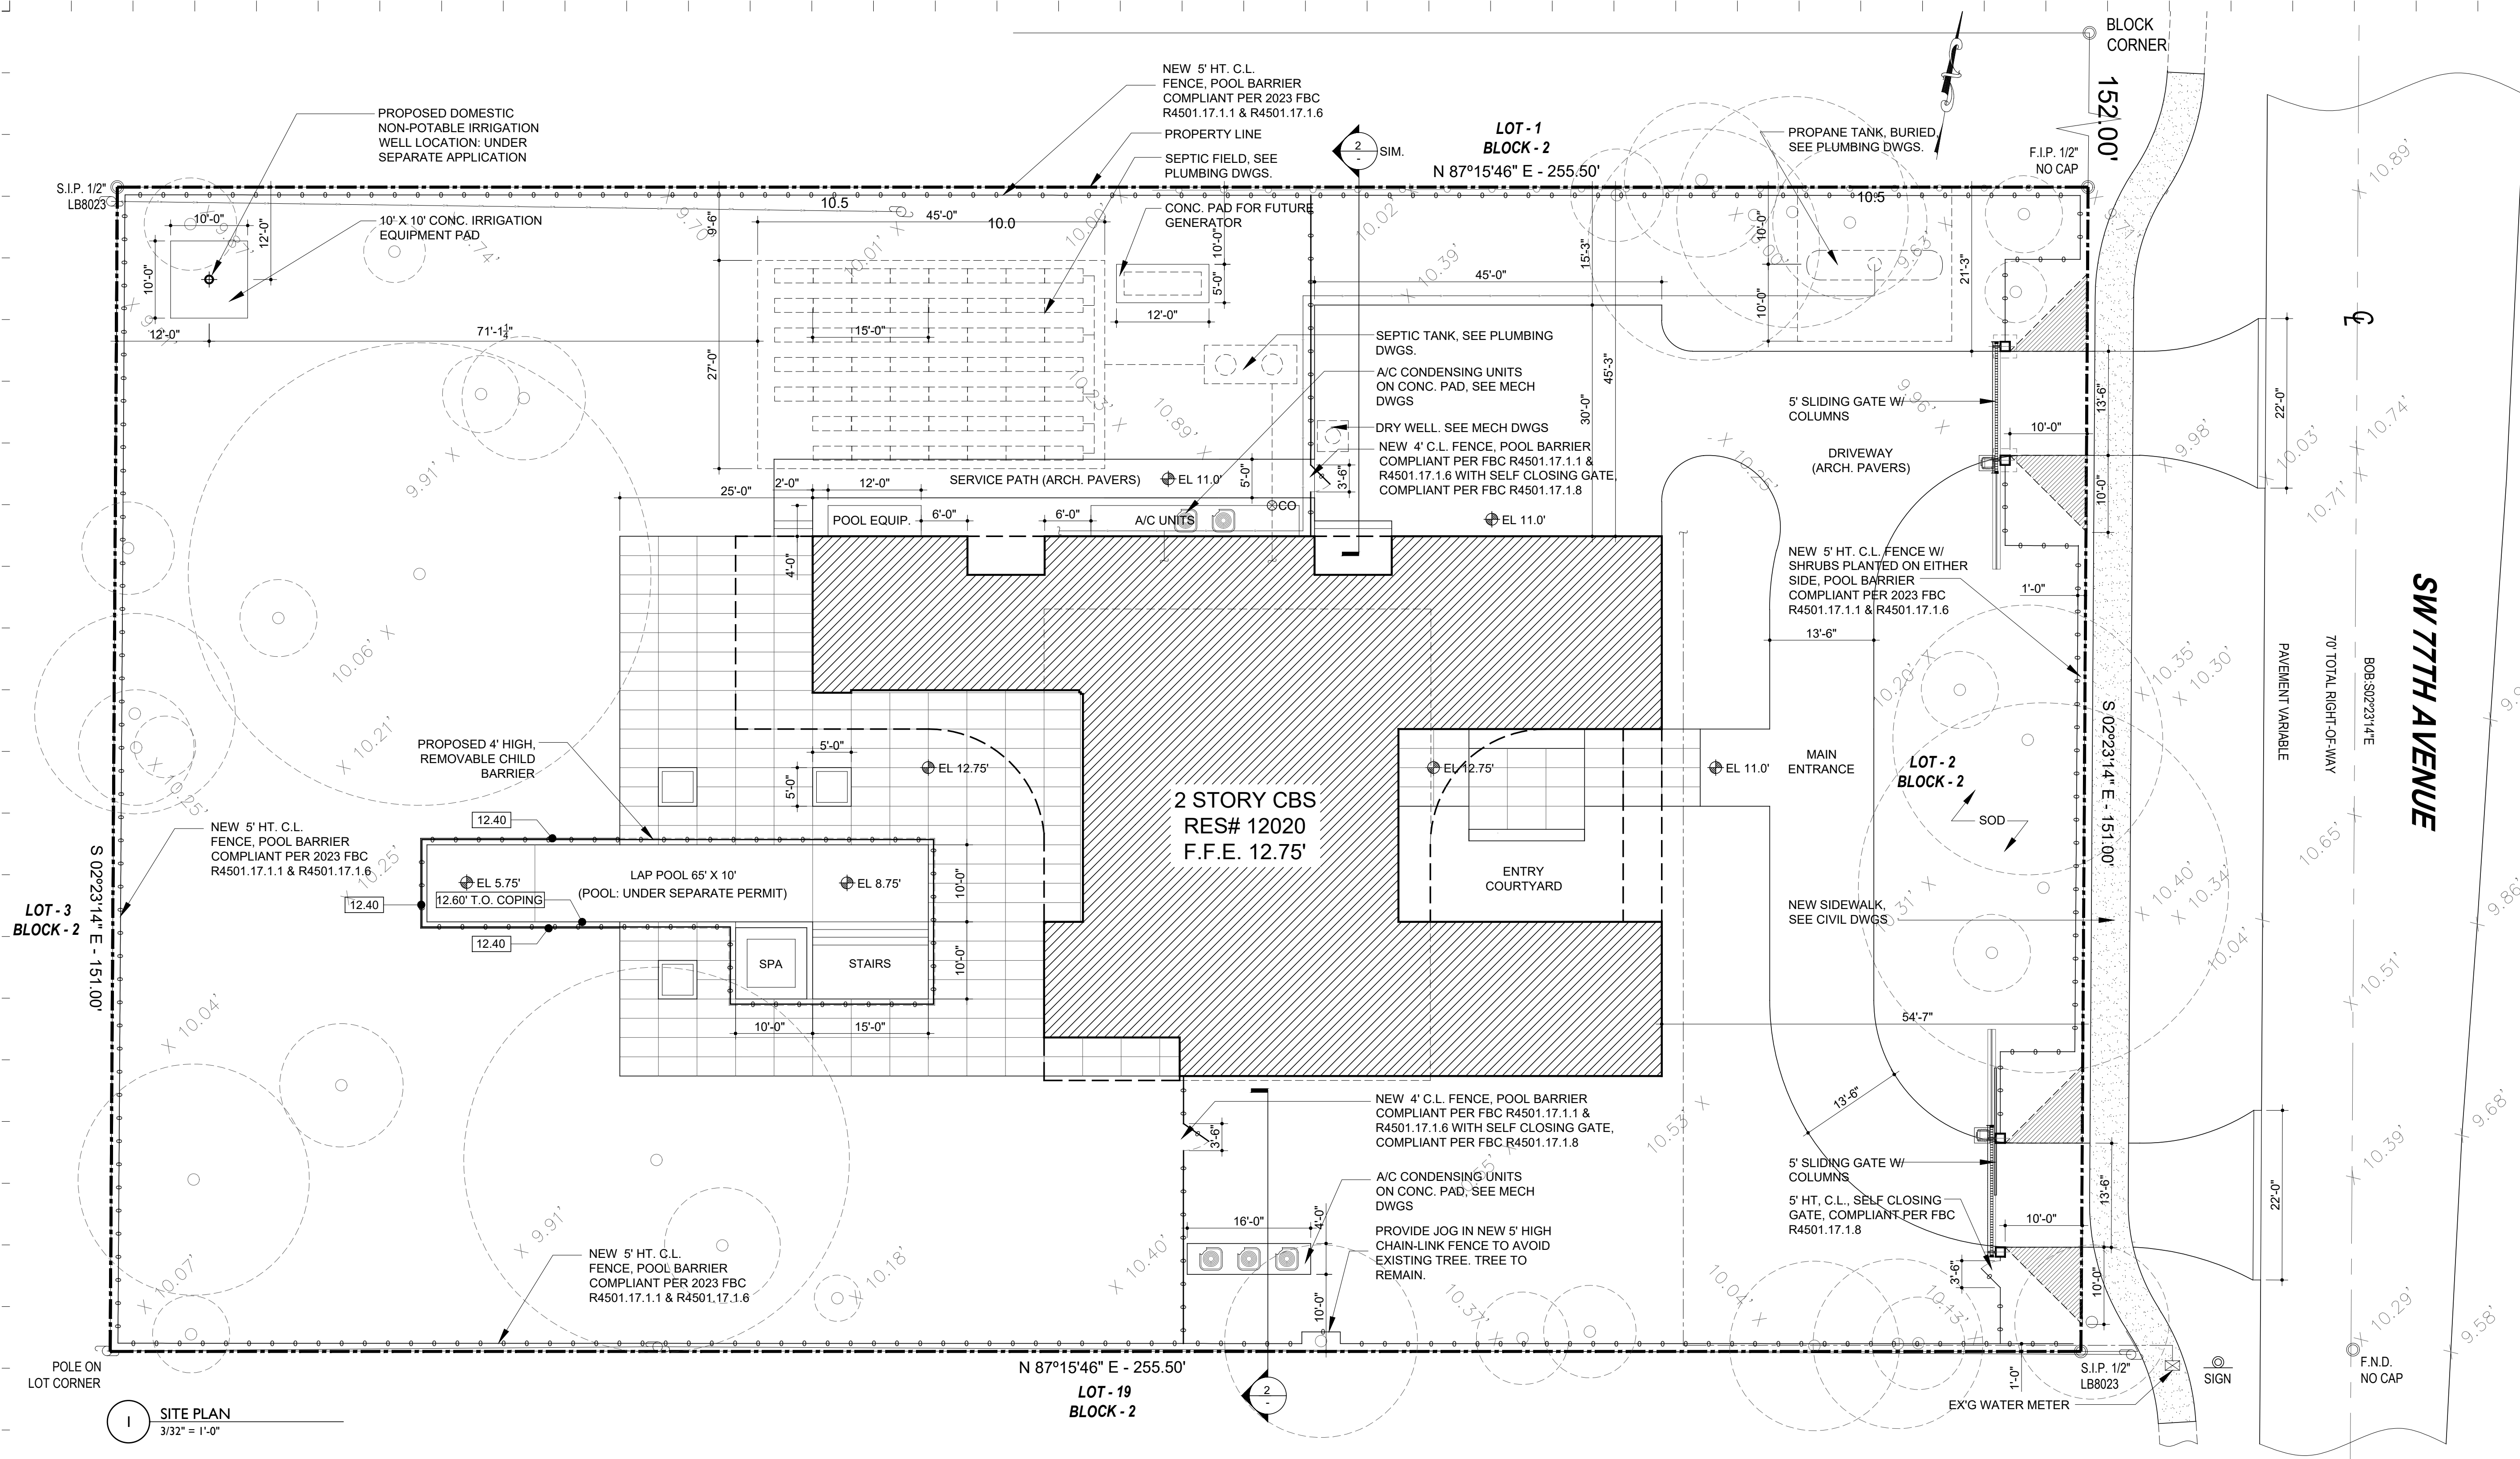

1 SITE PLAN
3/32" = 1'-0"

2 CHAIN LINK FENCE POOL BARRIER, TYP
1/2" = 1'-0"

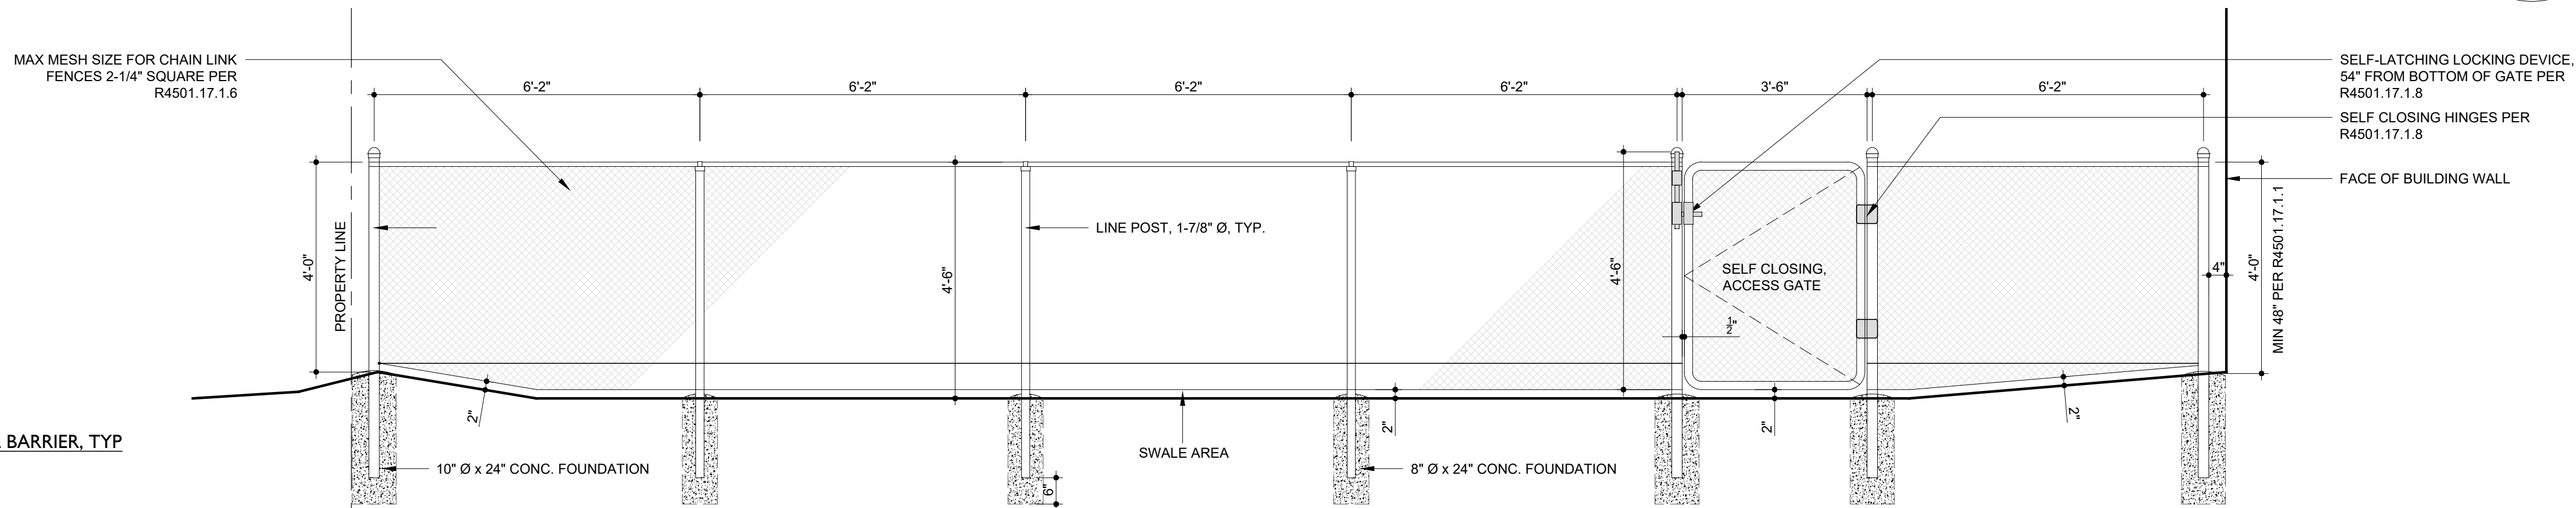

AlexAllen Studio Architects PLLC

302 3rd Avenue
Brooklyn, NY 11215
T: (919) 909-0405

info@alexallenstudio.com
www.alexallenstudio.com

PHASE: REVISION No. DATE:
Revision #5 10/17/2025

Allen
Slamic
ISSUED FOR REVISION

STRUCTURAL ENGINEER

THM Structural Consulting
9719 South Dixie Hwy, Suite 2
Miami, Florida 33156
T: (786) 431-1753

MEP ENGINEER


CIVIL ENGINEER

Zamora & Associates, Inc
11410 N. Kendall Drive, Suite 302
Miami, Florida 33176
T: (305) 273-7801

LANDSCAPE ARCHITECT

Andres Montero Landscape Arch.
2208 NE 26th Street, Unit 1
Fort Lauderdale, FL 33305
T: (954) 591-5606

SEAL

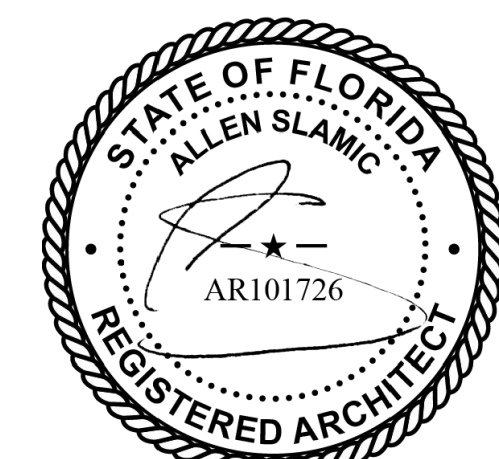

PROJECT

PINECREST RESIDENCE
12020 SW 77th Avenue
Pinecrest, FL 33156

OWNER

KEVIN HUBER & MILA KHOMIAK
12020 SW 77th Avenue
Pinecrest, FL 33156

TITLE

SITE PLAN -
POOL BARRIER DETAILS

SCALE: PROJECT NUMBER:
3/32" = 1'-0" 2103

SHEET

A-010.00

DATE: DRAWING NUMBER:
02/10/2026 XX OF XX