

GulliverPrep

TEMPORARY CLASSROOMS
6575 North Kendall Drive, Pinecrest, FL 33156

Project No. 2025-0568-ASR1




02-18-2026

PERMIT SUBMITTAL



AERIAL

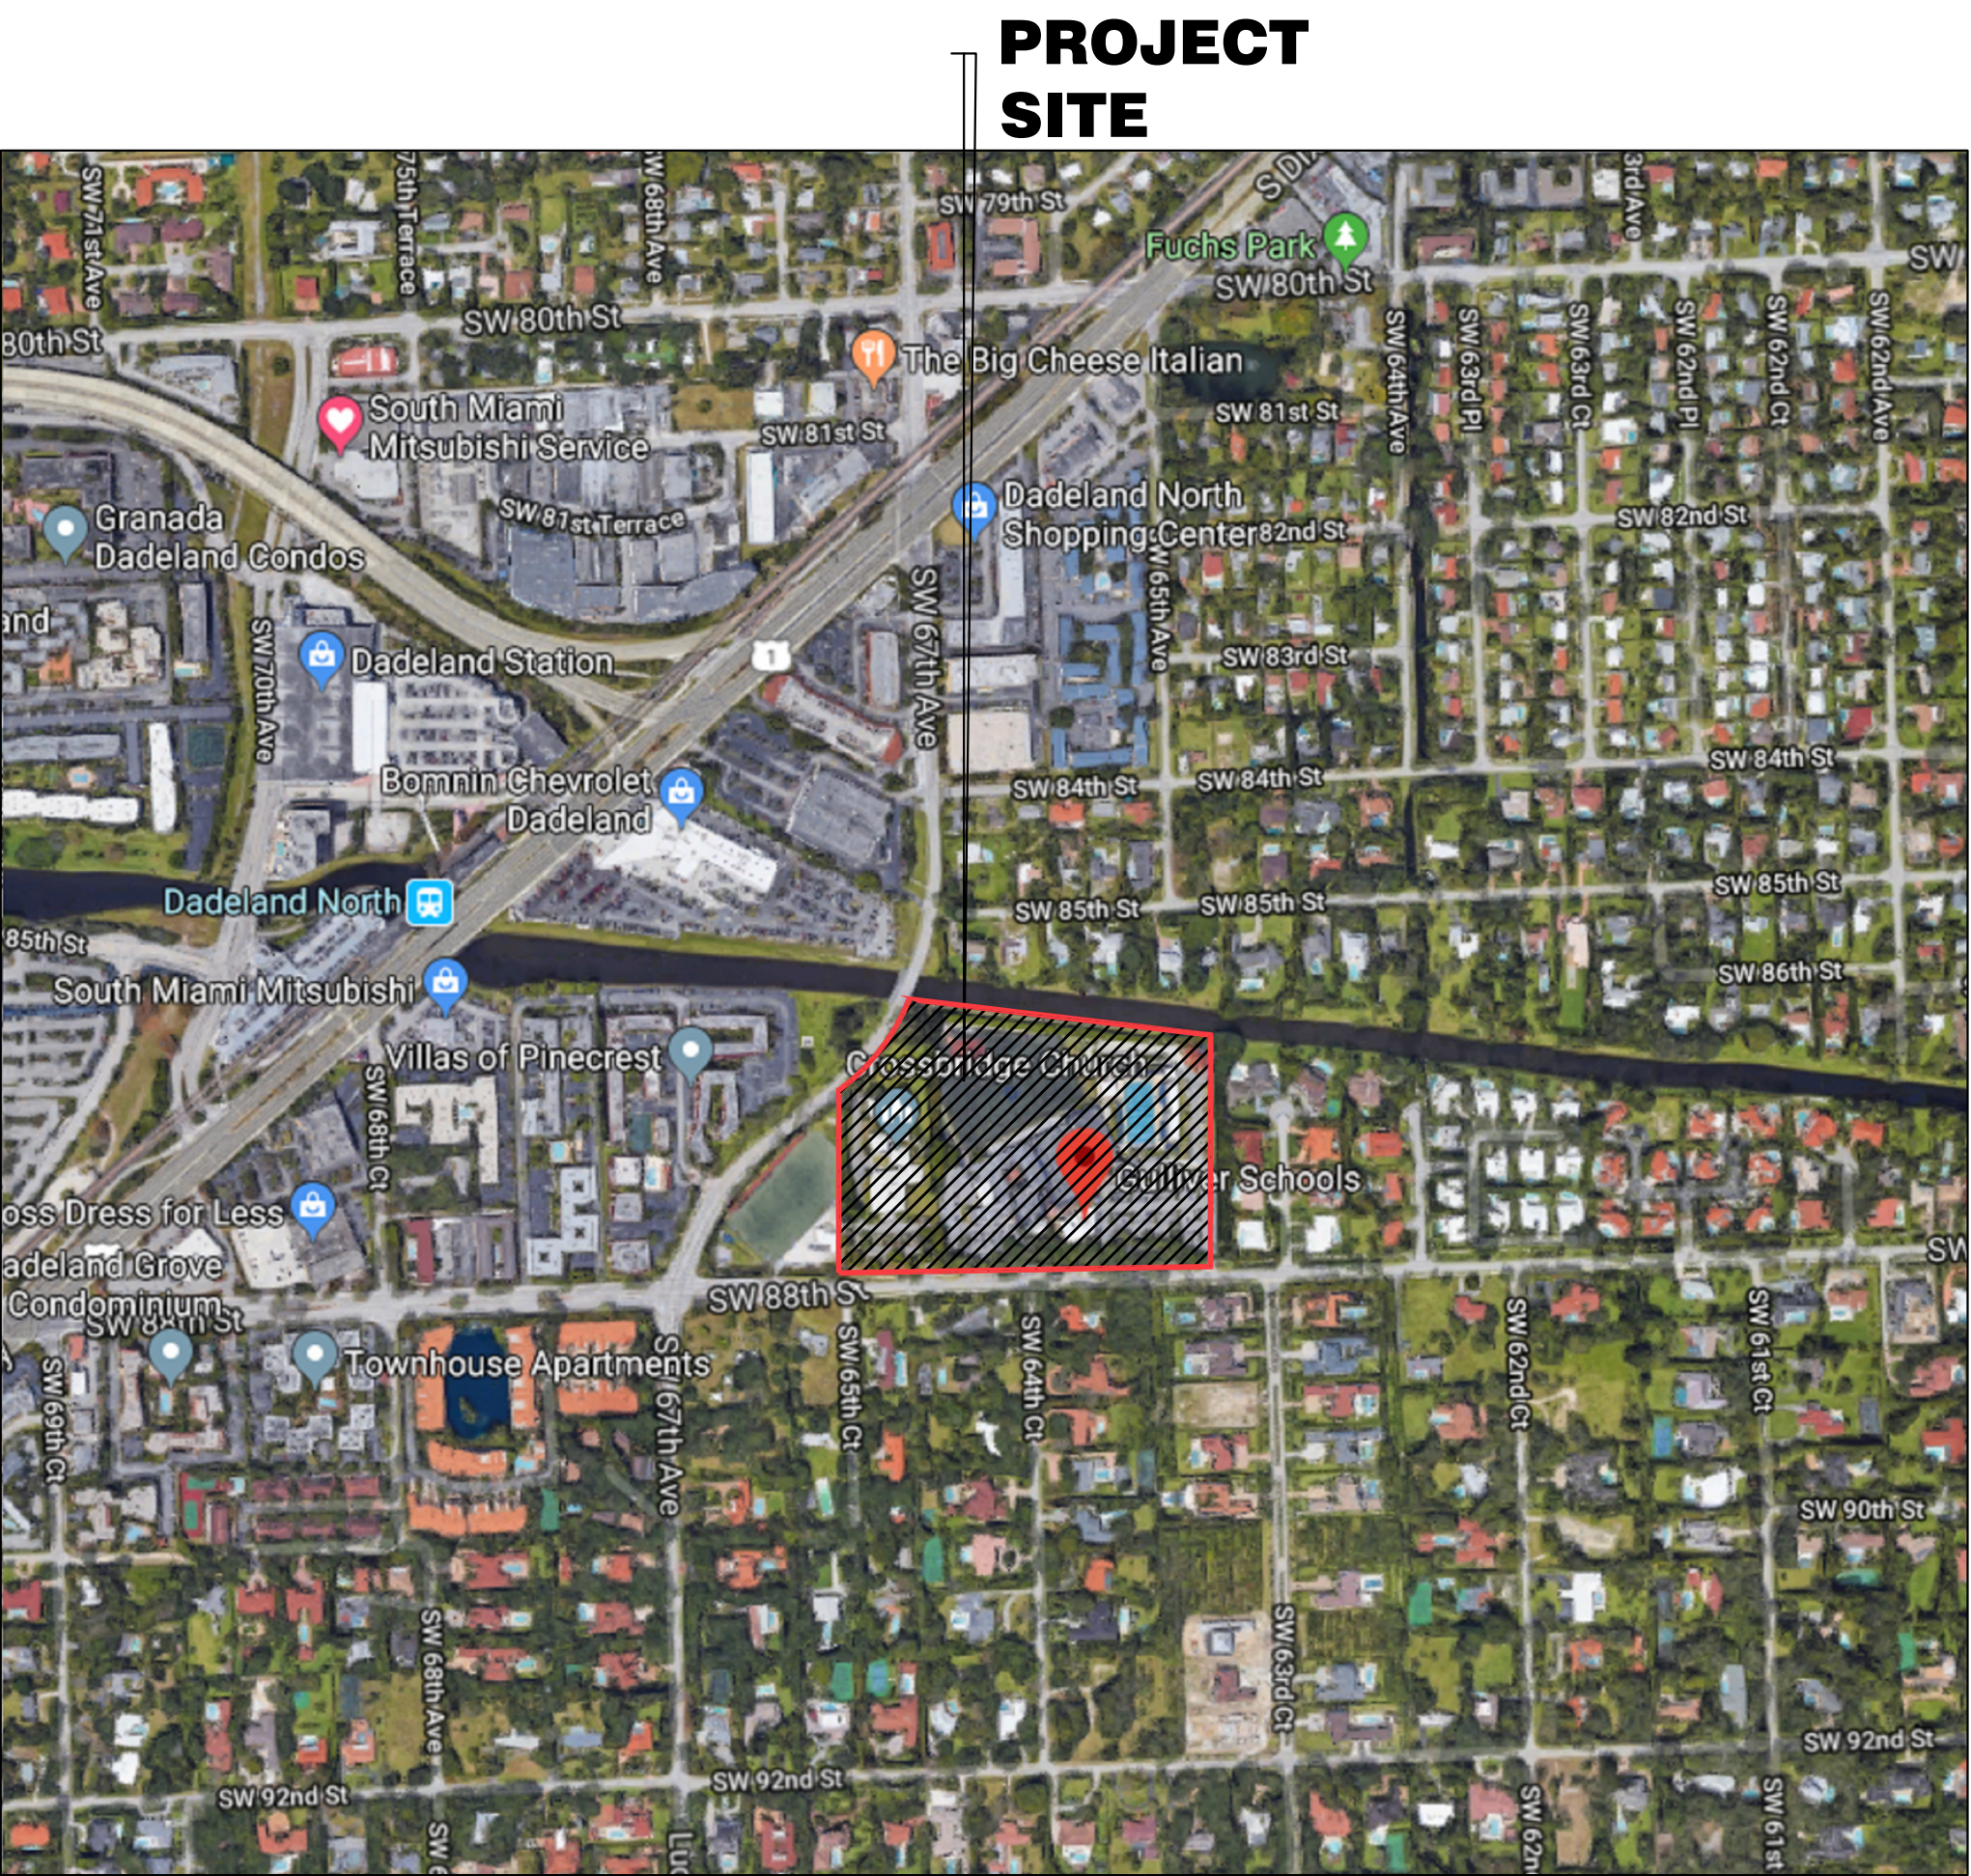

LOCATION MAP

SCOPE OF WORK

THIS PROJECT INCLUDES THE PLACEMENT OF 10 NEW TEMPORARY CLASSROOMS.

ALL CONSTRUCTION WILL BE IN CONFORMANCE WITH THE CURRENT FLORIDA BUILDING CODE AND THE FLORIDA FIRE PROTECTION CODE.

CONSTRUCTION MANAGER TO COORDINATE ALL REQUIRED PERMITTING, BID PACKAGES AND CLARIFICATIONS OF SCOPE FOR THE PROJECT. PLEASE NOTE ALL DRAWINGS AND SPECIFICATIONS FOR THIS PROJECT WILL BE MADE AVAILABLE VIA THE CONSTRUCTION MANAGER.

PROJECT TEAM

ZYSCOVICH
A Stratus Team Company
100 Biscayne Boulevard, 27th Floor
Miami, Florida 33132
(305) 372-5222 Tel

M/E/P ENGINEERS
JLRD, CONSULTING ENGINEERS
1450 Centerpark Blvd. Suite 350
West Palm Beach, FL 33401
(561) 689-2303 TEL

INDEX OF DRAWINGS			
Current Revision	Current Revision Date	Sheet Number	Sheet Name
GENERAL	03.05.2026	GN-000	COVER SHEET
		GN-100	GENERAL NOTES
ARCHITECTURE	03.05.2026	A-100	OVERALL SITE PLAN
		A-101	ENLARGED SITE PLAN AND ELEVATION
		A-201	EXPRESS PLAN
ELECTRICAL		E-101	PARTIAL OVERALL ELECTRICAL PLAN
		E-201	MODULAR FLOOR PLANS - ELECTRICAL
		E-300	RISERS
		E-400	ELECTRICAL DETAILS
		E-500	SPECIFICATIONS



E
D
C
B
A

ARCHITECTURAL TAGS

XX

A-XXX

WALL SECTION TAG

9

A-750

TYP

DETAIL TAG

TOP

BOT

ELEVATION CHANGE TAG

0+0 = 820 NGVD

Elevation

SURVEY ELEVATION TAG

Elevation

X/A-XXX

Sheet

EXTERIOR ELEVATION TAG

Revision Type

BRBD

REVISION TAG

REVISION RESPONSE TO COMMENTS BY:
CM - Construction Manager
DCP - Design Criteria Professional
BRBD - Boca Raton Building Department

MATERIAL LEGEND

CONCRETE MASONRY

CONCRETE

CONCRETE IN SECTION

STUCCO

EARTH

GRAVEL/POROUS FILL

CORAL ROCK

ABBREVIATIONS					
ABV	---	ABOVE	IDIA	----	INSIDE DIAMETER
A.DRN	---	AREA DRAIN	INT	---	INTERIOR
ADJ	---	ADJACENT / ADJUSTABLE	INV	---	INVERT
ALUM	---	ALUMINUM	JT	---	JOINT
ANDD	---	ANDWOED	L.F	---	LINEAR FEET
ARCH	---	ARCHITECTURAL	L.P	---	LOW POINT
ASPH	---	ASPHALT	MAX	---	MAXIMUM
ASST	---	ASSISTANT	MECH	---	MECHANICAL
BLDG	---	BUILDING	MFR	---	MANUFACTURER
BLK	---	BLOCK / BLOCKING	MH	---	MANHOLE
B.O	---	BOTTOM OF	MIN	---	MINIMUM
CAB	---	CABINET	MISC	---	MISCELLANEOUS
CBS	---	CATCH BASIN	M.O	---	MASONRY OPENING
CEM	---	CEMENT	MTL	---	METAL
C.PLAS	---	CEMENT PLASTER	NA	---	NOT APPLICABLE
C.G	---	CORNER GUARD	NC	---	NON-COMBUSTIBLE
C.JNT	---	CONTROL JOINT	N.I.C	---	NOT IN CONTRACT
CLR	---	CLEAR (FINISH TO FINISH)	NO. / NUM	---	NUMBER
COLM	---	COLUMN	NOM	---	NOMINAL
CLS	---	CEILING	N.T.S	---	NOT TO SCALE
CONC	---	CONCRETE	O.C	---	ON CENTER
CONT	---	CONTINUOUS	O.D	---	OUTSIDE DIAMETER
C.M.U	---	CONCRETE MASONRY UNIT	OPNG	---	OPENING
DET	---	DETAIL	P.L	---	PROPERTY LINE
DIA	---	DIAMETER	PLAS	---	PLASTER
DN	---	DOWN	PLUM	---	PLUMBING
DWG	---	DRAWING	P.O.B	---	POINT OF BEGINNING
EA	---	EACH	PR	---	PAIR
ELEC	---	ELECTRICAL	PTD	---	PAINTED
ELEV	---	ELEVATION	R	---	RISER
E.N.C	---	EXISTING, NO CHANGE	RAD	---	RADIUS
E.O.S	---	EDGE OF SLAB	REF	---	REFERENCE
EQ	---	EQUAL	RENF	---	REINFORCED
EQUIP	---	EQUIPMENT	REQ	---	REQUIRED
EXIST	---	EXISTING	R.O	---	ROUGH OPENING
EXT	---	EXTERIOR	SC	---	SOLID CORE
EXP.JT	---	EXPANSION JOINT	SCHD	---	SCHEDULE
FBC	---	FLORIDA BUILDING CODE (MOST CURRENT)	SHT	---	SHEET
F.D	---	FIRE DAMPER	SIM	---	SIMILAR
F.F.E	---	FINISH FLOOR	SPECS	---	SPECIFICATIONS
	---	ELEVATION	SQ	---	SQUARE
F.F.P.C	---	FLORIDA FIRE PROTECTION CODE	S.S.TL	---	STAINLESS STEEL
	---	FIXTURE	STL	---	STEEL
FLASH	---	FLASHING	STOR	---	STORAGE
FL.D	---	FLOOR DRAIN	STRUCT	---	STRUCTURAL
F.O.F	---	FACE OF FINISH	SUSP	---	SUSPENDED
F.R	---	FIRE RATED	SYM	---	SYMMETRICAL
GA	---	GAUGE	T	---	TEMPERED
GALV	---	GALVANIZED	THK	---	THICKNESS
GEN	---	GENERATOR	T.O	---	TOP OF
GL	---	GLASS	TYP	---	TYPICAL
HC	---	HANDICAP	UA	---	UNLIMITED AREA
HC	---	HOLLOW CORE	U.N.O	---	UNLESS OTHERWISE NOTED
HWDD	---	HARDWOOD	VERT	---	VERTICAL
HM	---	HOLLOW METAL	V.I.F	---	VERIFY IN FIELD
HORIZ	---	HORIZONTAL	W	---	WITH
HGT	---	HEIGHT	W/O	---	WITHOUT
H.P	---	HIGH POINT	WP	---	WATERPROOF
	---		WT	---	WEIGHT

- GENERAL NOTES
1.

CONTRACTORS SHALL COMPLY WITH THE FLORIDA BUILDING CODE 8TH EDITION (2023) (WITH ALL APPLICABLE REVISIONS), FLORIDA FIRE PREVENTION CODE 8TH EDITION (2023), ALL STATE AND LOCAL ZONING CODES. PERMITS SHALL BE POSTED IN A VISIBLE PLACE AT ALL TIMES. ALL PERMITS, UTILITY AND METER CONNECTION FEES SHALL BE OBTAINED AND PAID FOR BY THE CONTRACTOR.

2.

ALL WORK, MATERIALS AND EQUIPMENT UTILIZED IN THIS PROJECT SHALL BE NEW AND INSTALLED IN STRICT ACCORDANCE WITH MANUFACTURERS' RECOMMENDATIONS AND SPECIFICATIONS.

3.

ALL WORK FOR THIS PROJECT SHALL CONFORM TO STANDARDS PUBLISHED BY RECOGNIZED PROFESSIONAL AND INDUSTRY ORGANIZATIONS.

4.

CONTRACTOR SHALL BE RESPONSIBLE FOR VISITING THE SITE PRIOR TO BIDDING AND FAMILIARIZING HIMSELF/HERSELF WITH ALL EXISTING CONDITIONS AFFECTING THE WORK, INCLUDING BUT NOT LIMITED TO PRIVATE AND PUBLIC UTILITIES, ON AND OFF SITE, ACCESS ROADS AND OTHER SUPPORT FACILITIES.

5.

CONTRACTOR TO REMOVE, RELOCATE OR RE-ROUTE, AS NECESSARY, ELECTRICAL, TELEPHONE, LOW VOLTAGE OR ANY OTHER UTILITY LINES ENCOUNTERED AND SHALL COORDINATE THIS WORK WITH ALL LOCAL UTILITY COMPANIES.

6.

CONTRACTOR SHALL IMMEDIATELY NOTIFY THE ARCHITECT OF ANY UNEXPECTED OR UNKNOWN FIELD CONDITIONS, ERRORS, OMISSIONS, OR DISCREPANCIES IN THE DRAWINGS, PROJECT MANUAL, OR CONTRACT DOCUMENTS PRIOR TO PROCEEDING WITH THE WORK OR SHOP FABRICATIONS.

7.

CONTRACTOR SHALL PREPARE AND MAINTAIN ALL CONSTRUCTIONS AREAS, AS WELL AS SURROUNDING AREAS FREE OF DEBRIS OR HAZARDOUS EQUIPMENT AT ALL TIMES.

8.

CONTRACTOR SHALL BE RESPONSIBLE FOR THE REPAIR AND/OR THE REPLACEMENT OF ANY ITEMS DAMAGED DURING CONSTRUCTIONS OR CLEAN-UP. CONSTRUCTION PERSONNEL SHALL BE CONFINED TO THE LIMITS OF THE CONSTRUCTION AREA.

9.

DRAWINGS ARE NOT TO BE SCALED. WRITTEN DIMENSIONS SHALL BE FOLLOWED.

10.

CONTRACTOR TO SUBMIT SHOP DRAWINGS FOR APPROVAL BEFORE COMMENCING FABRICATION AND/OR INSTALLATION OF ALL APPLICABLE ITEMS FOR CONSTRUCTION. ALL SHOP DRAWING DIMENSIONS SHALL BE FIELD VERIFIED, REVIEWED AND APPROVED BY CONTRACTOR BEFORE SUBMITTAL. SHOP DRAWINGS WHICH ARE INCOMPLETE OR LACKING SUFFICIENT INFORMATION WILL BE RETURNED WITHOUT REVIEW. REFER TO SPECIFICATIONS FOR ADDITIONAL REQUIREMENTS.

11.

THE CONTRACTOR SHALL BE AWARE THAT SPECIFIC FIRE-RATED SEPARATION WITHIN THE BUILDING'S CONSTRUCTION ARE REQUIRED BY CODE. THE USE OF SPECIFIC MATERIALS AND COMBINATION OF MATERIALS WITHIN FIRE RATED ASSEMBLIES, AS CALLED FOR ON THE DRAWINGS AND SPECIFICATIONS, ARE FOR THE PURPOSE OF ACHIEVING THOSE REQUIRED FIRE SEPARATIONS. IT SHALL BE THE CONTRACTOR'S RESPONSIBILITY TO VERIFY THAT ANY CHANGE IN MATERIAL THAT IS REQUESTED BY OR MADE BY THE CONTRACTOR AND/OR ITS SUBCONTRACTORS, FROM THOSE MATERIALS DRAWN OR SPECIFIED, DOES NOT IN ANY WAY AFFECT OR LESSEN THE REQUIRED CONSTRUCTION ASSEMBLY. SPECIFIC SEQUENCES OR METHODS OF ACHIEVING FIRE RATED ASSEMBLIES REQUIRED BY A "U.L. NO." LISTING SHALL BE FOLLOWED WITHOUT DEVIATION, UNLESS OTHERWISE NOTED OR DETAILED.

12.

THE USE OF FIRE RETARDANT TREATED WOOD IS PROHIBITED. PRESSURE TREATED WOODS SHALL BE USED WHERE WOOD IS IN CONTACT WITH CONCRETE OR MASONRY OR IN CONTACT WITH THE ELEMENTS (EXTERIOR.)

13.

IN ADDITION TO WALL TYPES SHOWN ON PLANS, THE CONTRACTOR SHALL REFER TO THE ROOM FINISH SCHEDULE, INTERIOR ELEVATIONS, AND DETAILS FOR ADDITIONAL INFORMATION REGARDING FINISHES.

14.

CONTRACTOR SHALL COORDINATE WITH MECHANICAL AND ELECTRICAL CONTRACTORS THE LOCATION OF ALL ACCESS PANELS SO AS TO ALLOW FOR PROPER EQUIPMENT ACCESSIBILITY, MAINTENANCE AND/OR OPERATION OF THE BUILDING SYSTEMS PRIOR TO THE START OF THE WORK. THE OMISSIONS OF ANY OR ALL ACCESS PANELS DOES NOT RELIEVE THE CONTRACTOR OF THE RESPONSIBILITY FROM PROVIDING AND INSTALLING SUCH PANELS OR DOORS. ACCESS PANELS IN RATED ELEMENTS SHALL HAVE THE SAME FIRE RATING. PROVIDE ACCESS PANELS FOR ALL A/C FIRE DAMPERS WHERE APPLICABLE.

15.

CONTRACTOR SHALL ALSO BE RESPONSIBLE FOR PROPERLY CLEANING ALL AREAS PRIOR TO FINAL ACCEPTANCE BY THE OWNER INCLUDING BUT NOT LIMITED TO WINDOWS, FLOOR, CARPETS, WALLS, DOORS, EQUIPMENT, ETC.

16.

UPON COMPLETION OF THIS PROJECT, THE CONTRACTOR SHALL GIVE TO THE OWNER A COMPLETE SET OF AS-BUILT ARCHITECTURAL, MECHANICAL, ELECTRICAL, AND FIRE PROTECTION DRAWINGS ALONG WITH THE WRITTEN GUARANTIES, OPERATION AND MAINTENANCE MANUALS OF ALL EQUIPMENT AND FINISHES INSTALLED. THE CONTRACTOR SHALL MAINTAIN A CURRENT SET OF AS-BUILT DRAWINGS AND SPECIFICATIONS. INFORMATION SHALL BE RECORDED BY CONTRACTOR AS CONSTRUCTION PROGRESSES AND REVIEWED FOR COMPLETENESS AT EACH REQUISITION REQUEST. REFER TO PROJECT MANUAL.

17.

CONTRACTOR SHALL PROVIDE GUARDRAILS IN COMPLIANCE WITH THE LIFE SAFETY PLANS DURING ALL PHASES OF CONSTRUCTION, IN ACCORDANCE WITH FBC 2023.

18.

WHERE EXISTING WALLS ARE TO BE PATCHED AND FILLED TO 'LIKE NEW' CONDITION, THEY SHALL BE MADE TO MATCH THICKNESS AND FINISH OF ADJACENT CONSTRUCTION. FINISHES SHALL BE REPLACED TO THE END OF EACH WALL OR NEAREST CONSTRUCTION JOINT.

19.

CONTRACTOR TO PROVIDE A SAFETY PLAN PRIOR TO START OF CONSTRUCTION TO CLEARLY DELINEATE AREAS FOR CONSTRUCTION, SAFETY BARRIERS, EXITS, AND CONSTRUCTION TRAFFIC DURING THE VARIOUS PHASES AND WHEN CONDITIONS CHANGE.

20.

IT IS THE RESPONSIBILITY OF THE CM AND EACH OF THEIR SUBCONTRACTORS TO REVIEW ALL DRAWINGS, THE PROJECT MANUAL, ADDENDA, ETC. TO ASSURE COORDINATION OF ALL WORK AFFECTING EACH TRADE.

21.

THE CM SHALL HAVE THEIR CONSTRUCTION SCHEDULE APPROVED BY THE OWNER REPRESENTATIVE PRIOR TO COMMENCING CONSTRUCTION WORK WITH THE TIME PERIOD SPECIFIED IN THE CONTRACT DOCUMENTS.

22.

THE STAGING AREA WILL BE LOCATED BY THE OWNER'S REPRESENTATIVE PRIOR TO THE BEGINNING OF CONSTRUCTION.

23.

THE CM SHALL PROVIDE JOB SITE ACCESS TO THE OWNER AND THEIR REPRESENTATIVES FOR INSPECTION OR OBSERVATION PURPOSES.

24.

THE CONTRACTOR SHALL PROVIDE ALL NECESSARY REQUIREMENTS FOR NOISE CONTROL DURING CONSTRUCTION PERIOD AND CONFORM WITH APPLICABLE OSHA REQUIREMENTS AND LOCAL ORDINANCES HAVING JURISDICTION.

25.

ALL COMPONENTS OF THE PRIMARY BUILDING ENVELOPE, INCLUDING BUT NOT LIMITED TO THE FOLLOWING REQUIRE MIAMI-DADE NOTICE OF ACCEPTANCE OR FLORIDA BUILDING CODE APPROVAL: WINDOWS, EXTERIOR DOORS, ROOFING, PANEL WALLS, AND STRUCTURAL COMPONENTS

26.

THE FOLLOWING ITEMS WILL REQUIRE SPECIALTY ENGINEERED SHOP DRAWING SUBMITTALS FOR APPROVAL:

a.

LOUVERS

b.

STOREFRONTS

c.

PAVERS

d.

WATERPROOFING

e.

MILLWORK WITH STRUCTURE

f.

RAILINGS

g.

AWNINGS/CANOPIES

27.

BEFORE INSTALLATION, CONTRACTOR SHALL COORDINATE WITH THE ARCHITECT THE EXACT MOUNTING LOCATIONS OF ALL SWITCHES, WALL RECEPTACLES, PLUGS, FEC AND OTHER WALL MOUNTED FIXTURES AND GRAPHICS/FINISHES. NO SWITCHES, DEVICES, EQUIPMENT, ETC. TO BE INSTALLED IN SPECIALTY FINISH/DISPLAY WALL AREAS.

28.

REFER TO ENLARGED FLOOR PLAN DRAWINGS FOR ADDITIONAL DIMENSIONS.

29.

DIMENSIONS ARE TYPICALLY SHOWN FROM OUTSIDE FACE OF CMU WALL TO OUTSIDE FACE OF CMU WALL, OR CENTERLINE OF PARTITION, UNLESS NOTED OTHERWISE CONTRACTOR SHALL NOTE SPECIAL LOCATIONS IN WHICH "CLEAR" DIMENSION IS SPECIFIED ("CLEAR" DIMENSIONS ARE FROM FINISH TO FINISH.)

30.

ALL EXPOSED AREAS INCLUDING ALL SYSTEMS (IF EXPOSED) ARE TO BE FULLY PAINTED INCLUDING COLOR CODING OF ALL SYSTEMS AND PIPING.

31.

CONTRACTOR TO PROVIDE ADHERED INSULATION AT UNDERSIDE AND TOP OF ALL EXTERIOR SLAB AREAS TO CLOSE BUILDING ENVELOPE (I.E. ABOVE EXTERIOR DOORS AND BELOW SLAB AT EXTERIOR AREA).

32.

SLOPE ALL FLOORS TO DRAIN WHERE FLOOR DRAIN IS PROVIDED. ALL SLOPED SLABS AND RECESSED SLAB AREAS ARE TO BE CONSTRUCTED IN ACCORDANCE WITH T.C.A. RECOMMENDATIONS.


33.

COORDINATE WITH OVERALL SITE PLAN, CIVIL, LANDSCAPE, ELECTRICAL,MECHANICAL, PLUMBING, AND FIRE PROTECTION DRAWINGS FOR ALL SITE CONDITIONS.


34.

ALL ROOMS WITH FLOOR DRAINS AT ELEVATED LEVELS ARE TO HAVE PROTECTIVE WATERPRROOFING MEMBRANE BELOW FINISH WITH ANTI-FRACTURE REINFORCEMENT.



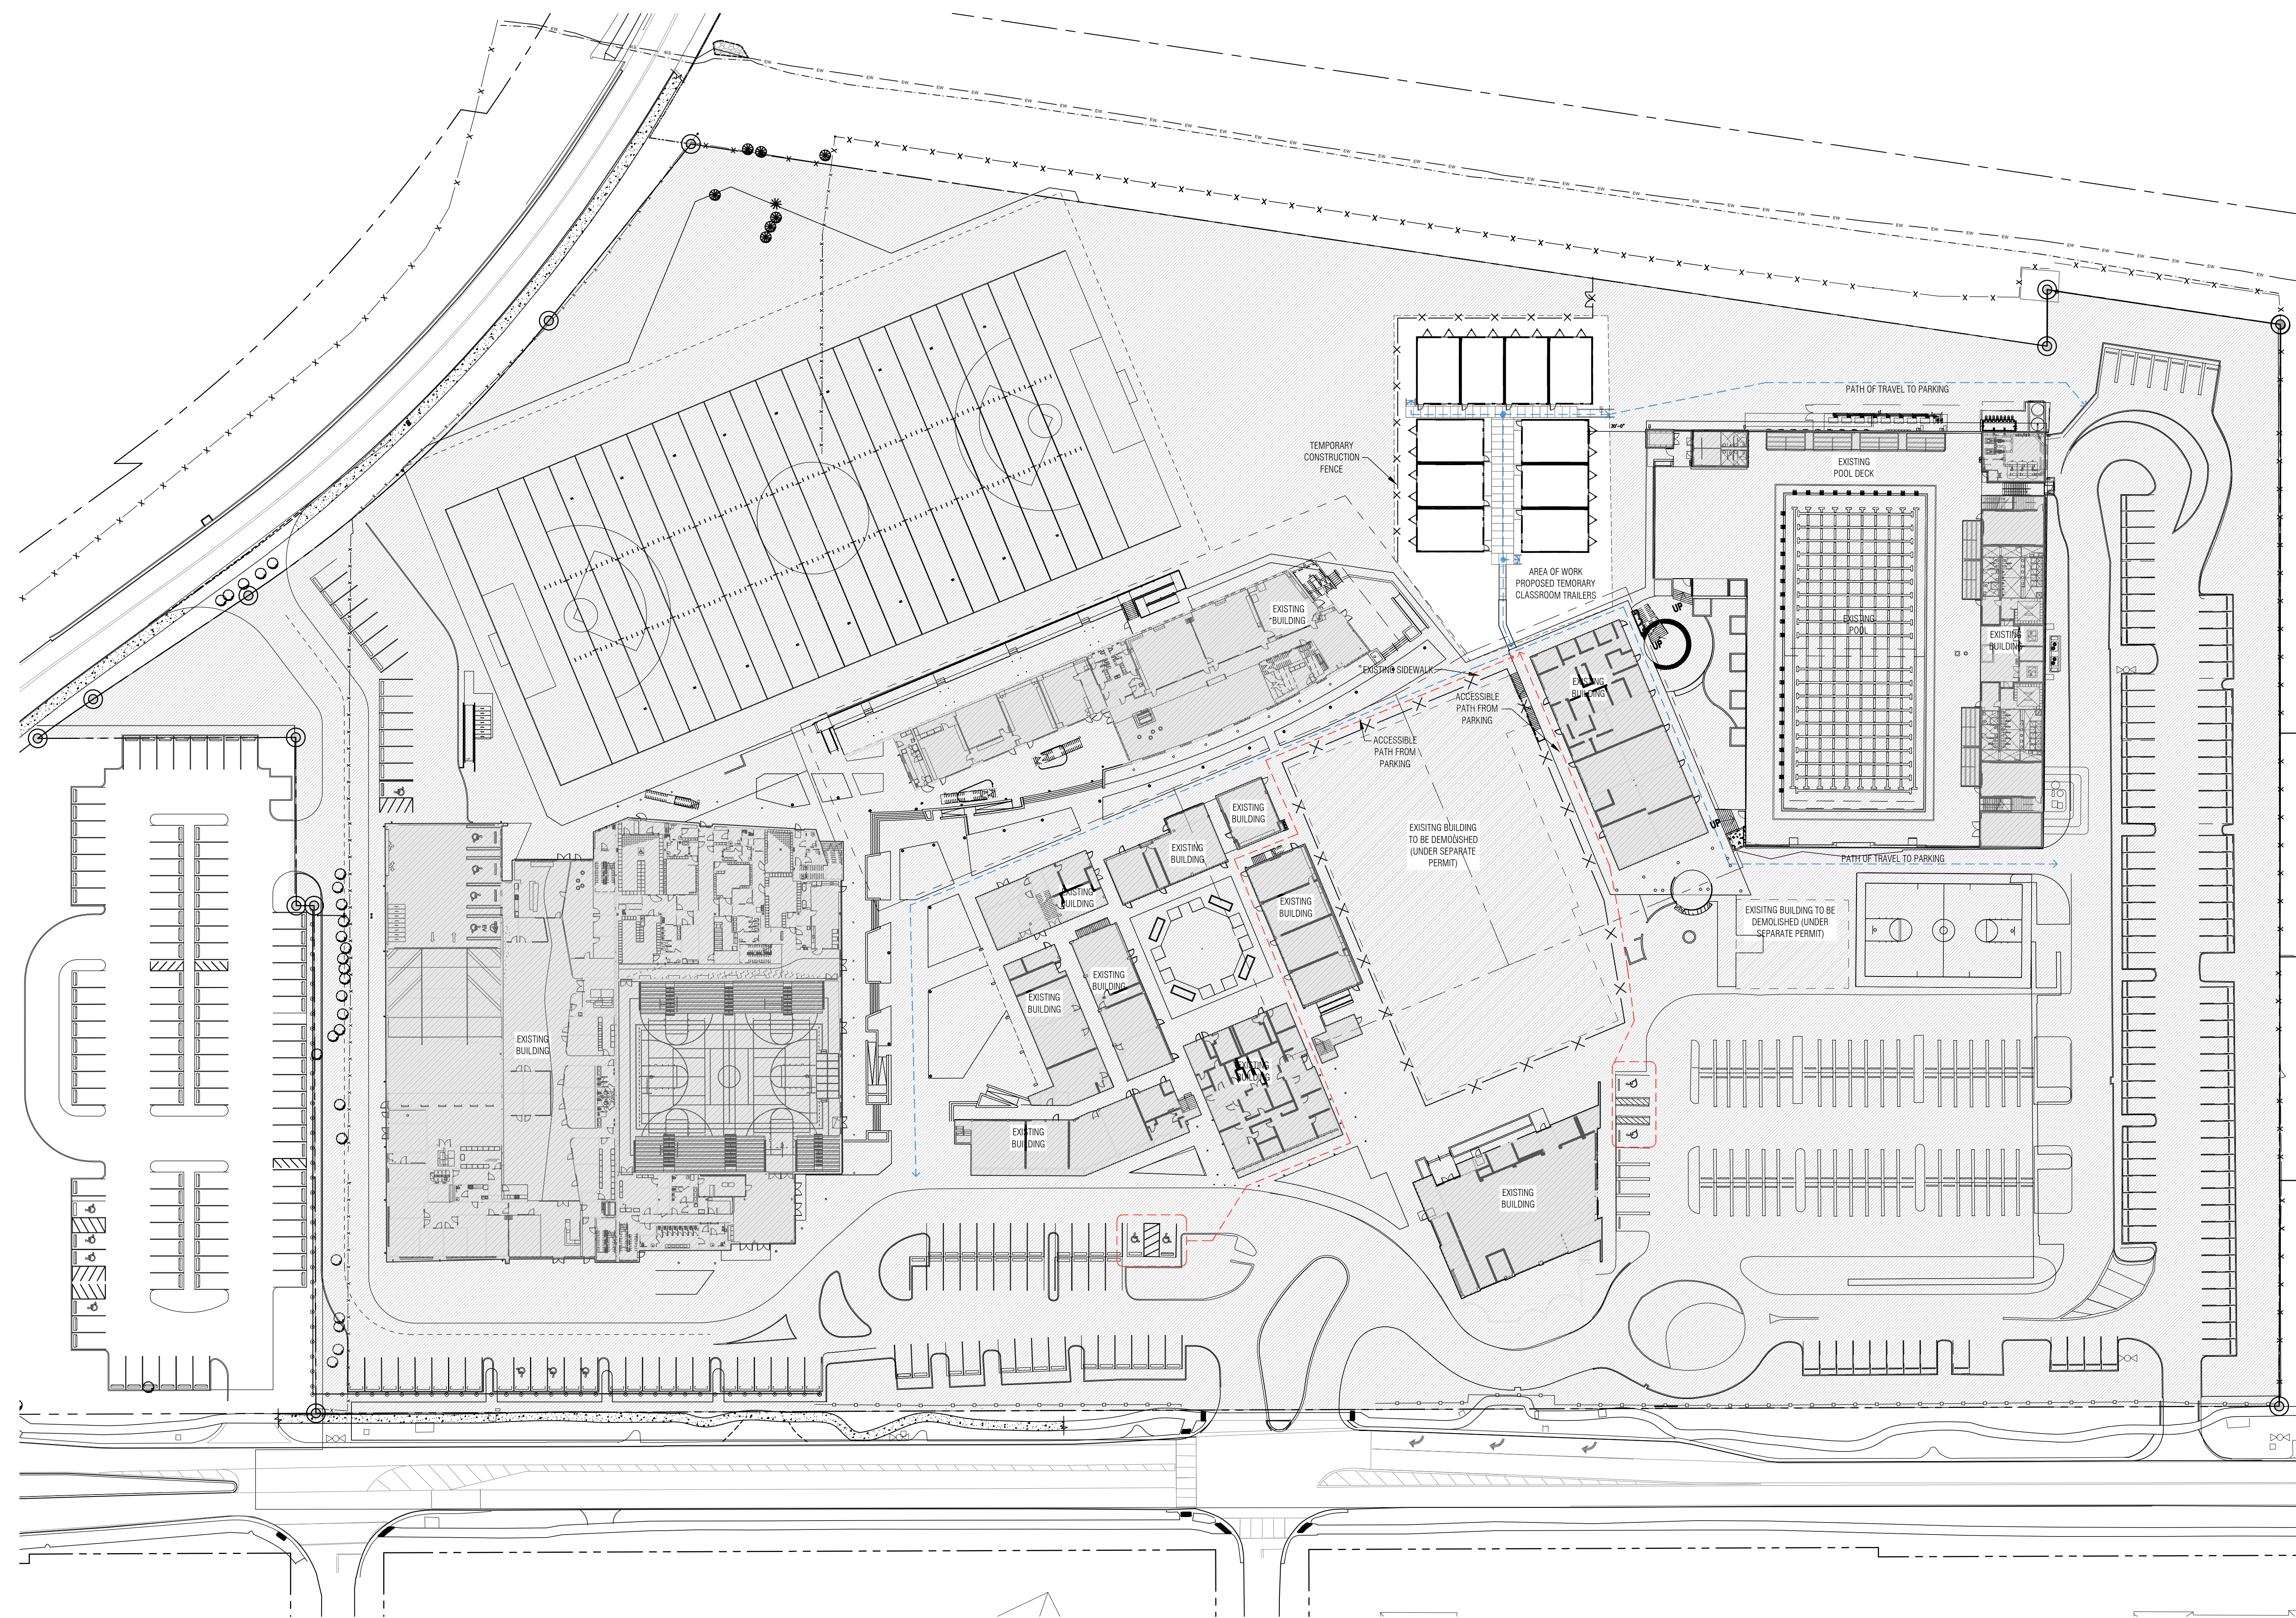

 PATH OF EGRESS
 ACCESSIBLE PATH

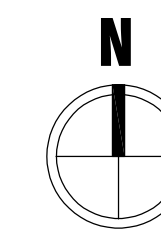

1 OVERALL SITE PLAN
A-100 Scale: 1" = 40'-0"

PERMIT SUBMITTAL

OVERALL SITE PLAN

2025-0568- ASR1	02-18-2026
--------------------	------------

A-100

M/E/P Engineers
JULRD, CONSULTING ENGINEERS
1450 Centpark Blvd. Suite 350
West Palm Beach, FL 33401
(561) 689-2303 TEL

Project




TEMPORARY CLASSROOMS

6575 North Kendall Drive
PINECREST, FL 33156

Architect
AC004 427

ZYSCOVICH
A Stratus Team Company


Jose Murguido

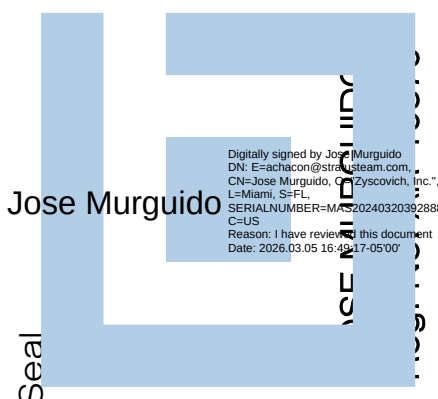

COPYRIGHT 2022 ZYSCOVICH, INC.
ALL RIGHTS RESERVED. THESE DRAWINGS AND SPECIFICATIONS ARE INSTRUMENTS OF SERVICE AND SHALL REMAIN THE PROPERTY OF ZYSCOVICH, INC. WHETHER THE PROJECT FOR WHICH THEY WERE PREPARED IS EXECUTED OR NOT. THEY ARE NOT TO BE USED IN ANY MANNER ON OTHER PROJECTS OR EXTENSIONS TO THIS PROJECT EXCEPT BY THE AGREEMENT IN WRITING AND WITH THE APPROPRIATE COMPENSATION TO ZYSCOVICH, INC. REPRODUCTIONS OF SPECIFICATIONS WITHOUT THE WRITTEN CONSENT OF ZYSCOVICH, INC. IS PROHIBITED.

[illegible]

2025-0568- ASR1	02-18-2026
--------------------	------------

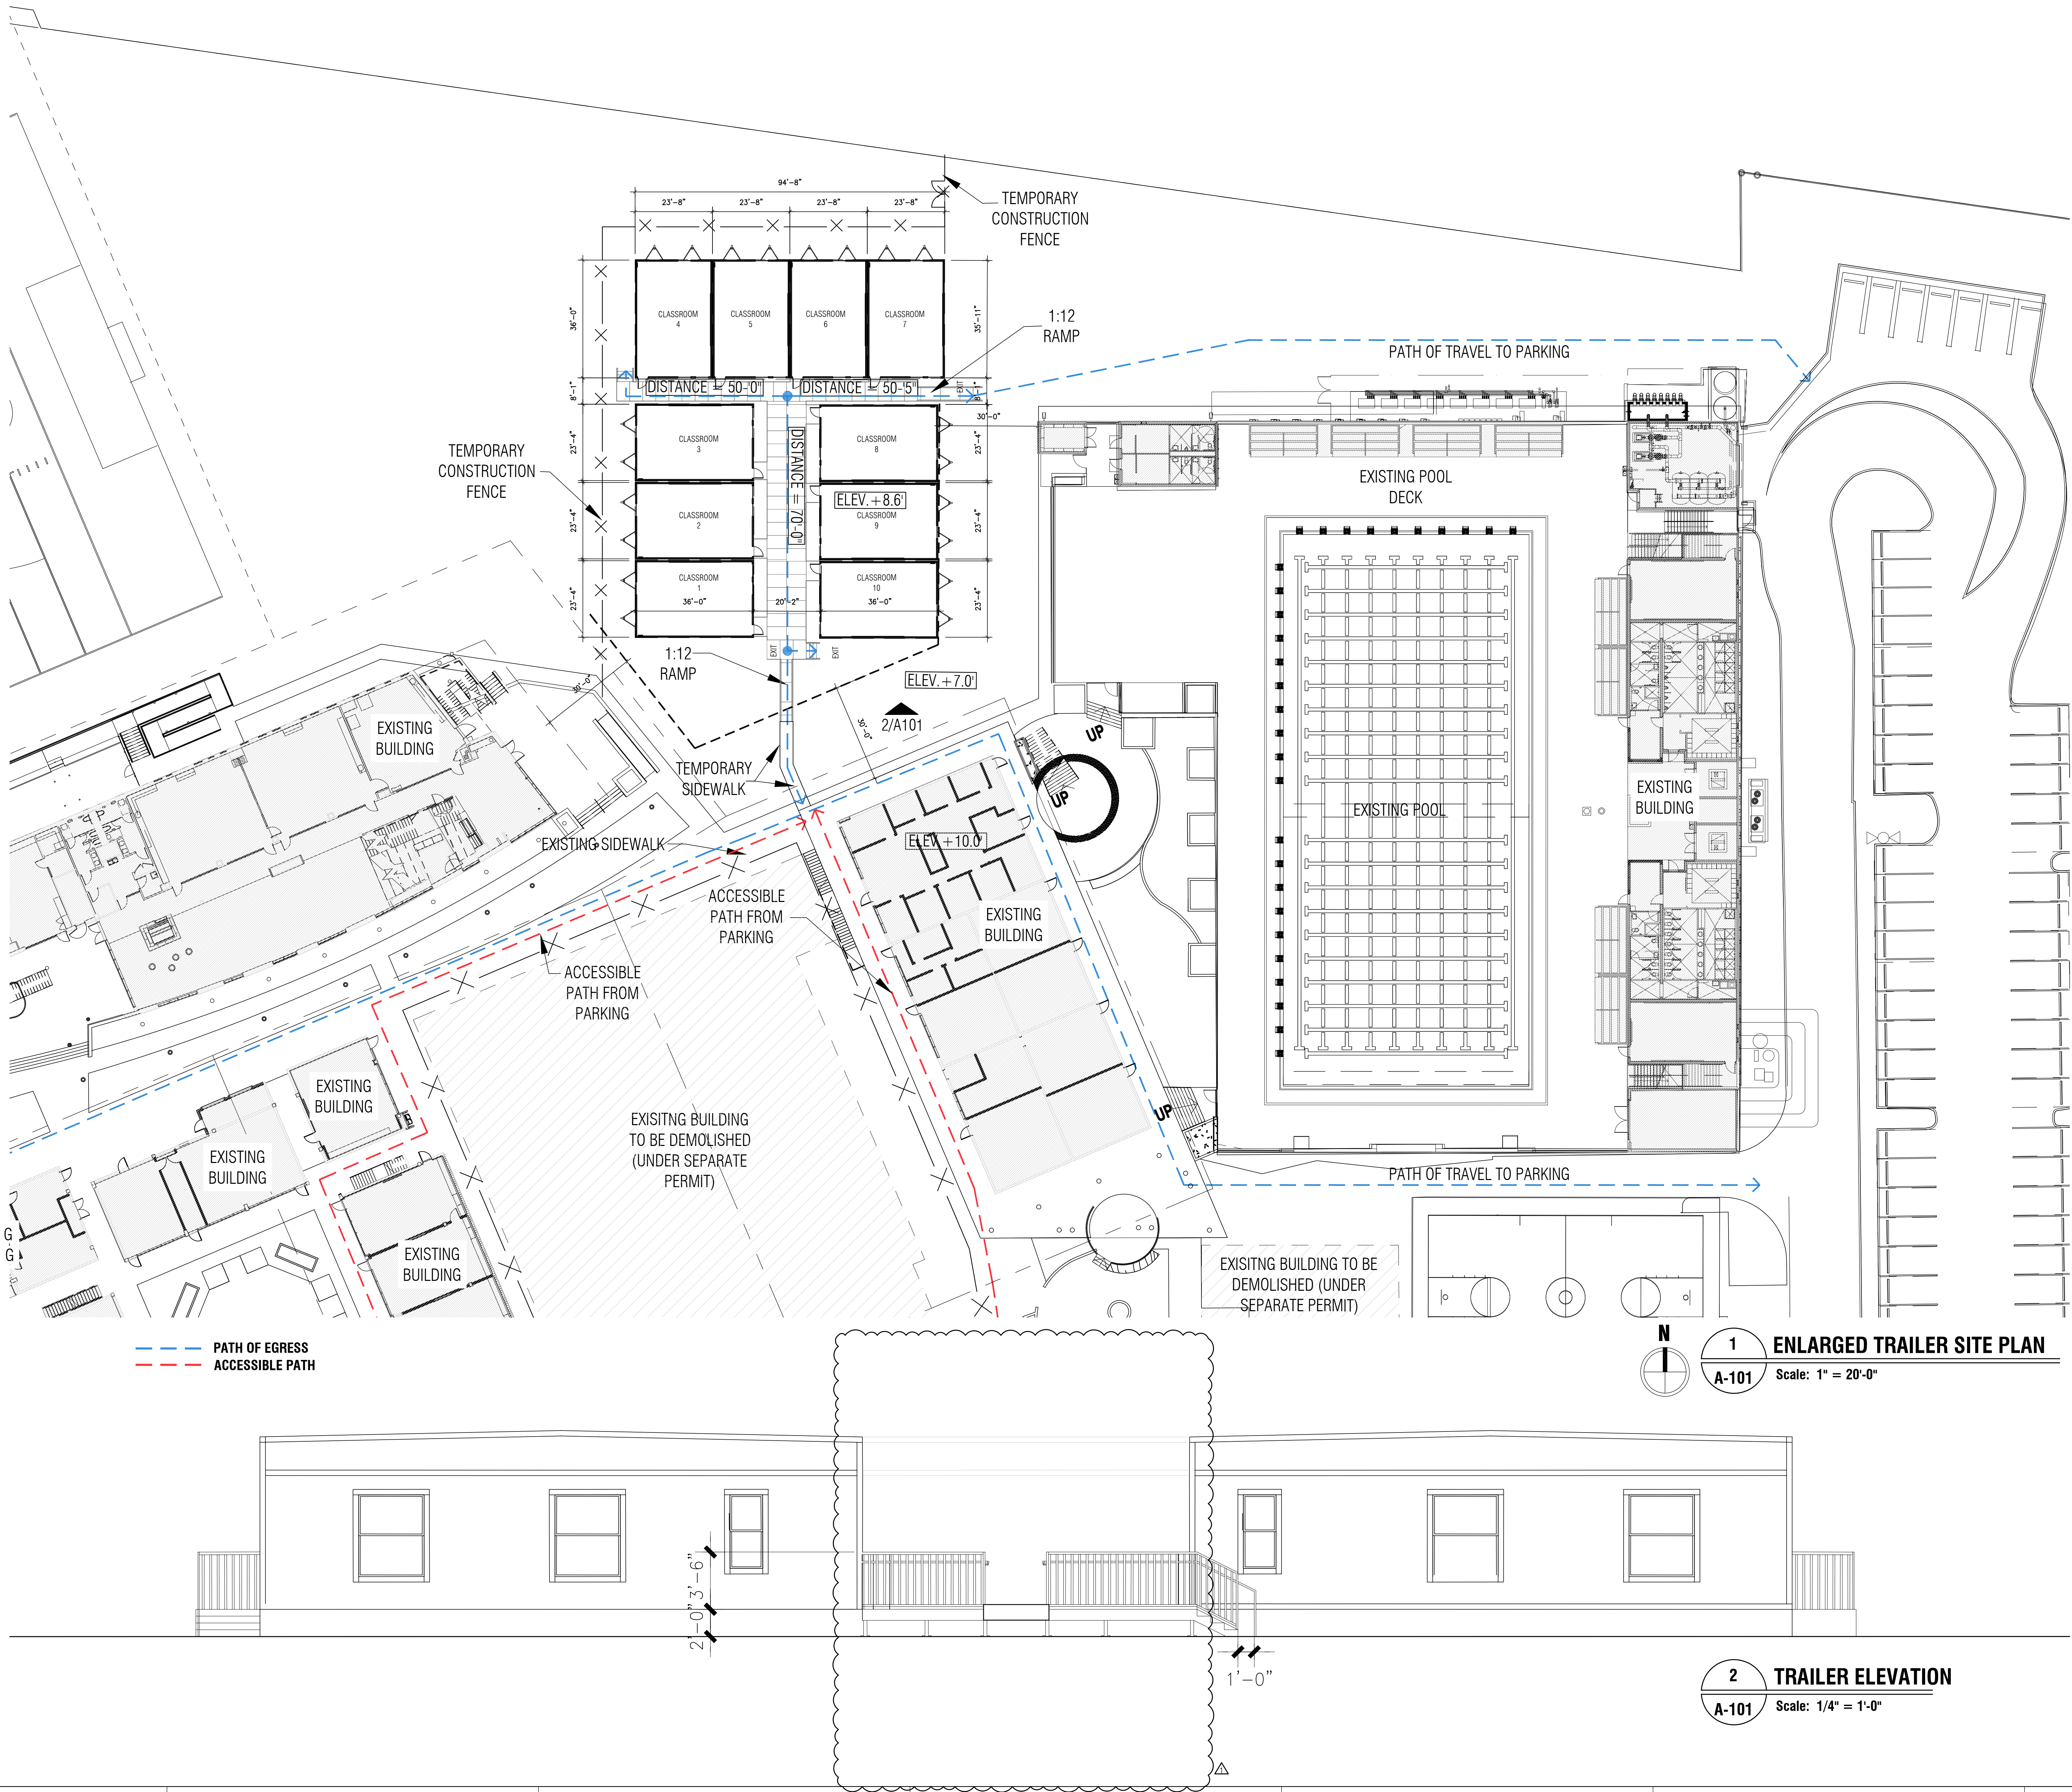

— — — — — PATH OF EGRESS
- - - - - ACCESSIBLE PATH

1 ENLARGED TRAILER SITE PLAN
A-101 Scale: 1" = 20'-0"

2 TRAILER ELEVATION
A-101 Scale: 1/4" = 1'-0"

PERMIT SUBMITTAL

M/E/P Engineers
JLRD, CONSULTING ENGINEERS
1450 Centerville Blvd Suite 300
West Palm Beach, FL 33411
(561) 882-8333 TEL

Project
GulliverPrep
TEMPORARY CLASSROOMS
6575 North Kendall Drive
PINECREST, FL 33156



Architect
AAC001431
ZYSCOVICH
A Straus Team Company
100 BISCAYNE BLVD, 27th FLOOR
MIAMI, FL 33132 e info@zyscovich.com
t 305.372.2222 w www.zyscovich.com

Seal
JOSE MURGUIDO
Reg. No. AR-10670

COPYRIGHT 2023 ZYSCOVICH, INC.
ALL RIGHTS RESERVED. THESE DRAWINGS AND
SPECIFICATIONS ARE INSTRUMENTS OF SERVICE AND SHALL
REMAIN THE PROPERTY OF ZYSCOVICH, INC. WHETHER THE
PROJECT FOR WHICH THEY WERE PREPARED IS COMPLETED
OR NOT. THEY ARE NOT TO BE USED IN ANY MANNER ON
OTHER PROJECTS OR EXTENDING TO THIS PROJECT
EXCEPT BY THE AGREEMENT IN WRITING AND WITH THE
APPROPRIATE CONTRIBUTION TO ZYSCOVICH, INC.
WITHOUT THE WRITTEN CONSENT OF ZYSCOVICH, INC. IS PROHIBITED.



Rev	Date	Note
1	03.05.2025	REVISION 1

ENLARGED
SITE PLAN
AND ELEVATION
2025-0568-
ASR1 02-18-2026
A-101

	EXIT TRAVEL PATH/FARTHEST POINT-EXIT DISTANCE		CEILING MTD. ILLUMINATED EXIT LIGHT () (DIRECTION OF TRAVEL)		FIRE EXTINGUISHER WALL MOUNTED
	COMMON PATH DISTANCE		FIRE ALARM HORN / STROBE		FIRE EXTINGUISHER CABINET WALL MOUNTED
	TRAVEL DISTANCE/EXIT TRAVEL PATH (ONLY FARTHEST CONDITION SHOWN FOR CLARITY)		FIRE ALARM SPEAKER/STROBE		FIRE EXTINGUISHER CABINET WALL MOUNTED
	1- NUMBER OF OCCUPANTS LEAVING 2- REQUIRED WIDTH (inches) 3- PROVIDED WIDTH (inches)		FIRE ALARM STROBE LIGHT ONLY		FIRE EXTINGUISHER CABINET WALL MOUNTED
	1- NUMBER OF OCCUPANTS LEAVING 2- REQUIRED WIDTH (inches) 3- PROVIDED WIDTH (inches)		FIRE ALARM PULL STATION		FIRE EXTINGUISHER CABINET WALL MOUNTED
FIRE EXTINGUISHERS ARE TO BE PROVIDED PER THE REQUIREMENTS OF NFPA 10 (TABLE 5.2.1) WHICH REQUIRES (1) ONE 2-A 10-BC FIRE EXTINGUISHER FOR EVERY 2500 SQUARE FEET MIN. MAX. 75' TRAVEL DISTANCE TO A F.E.

ALL INTERIOR FINISHES TO COMPLY WITH
NFPA-101:CHAPTER 28 NEW HOTEL AND CHAPTER
10/TABLE A10.2.2 (FFPC2023)

FLOOR	OCCUP. TYPE	SF.	OCCUP. LOAD FACTOR	OCCUP. LOAD
CLASSROOM				
1	E (EDUC.)	798	20 SF/PERSON	40
2	E (EDUC.)	798	20 SF/PERSON	40
3	E (EDUC.)	798	20 SF/PERSON	40
4	E (EDUC.)	798	20 SF/PERSON	40
5	E (EDUC.)	798	20 SF/PERSON	40
6	E (EDUC.)	798	20 SF/PERSON	40
7	E (EDUC.)	798	20 SF/PERSON	40
8	E (EDUC.)	798	20 SF/PERSON	40
9	E (EDUC.)	798	20 SF/PERSON	40
10	E (EDUC.)	798	20 SF/PERSON	40
TOTAL OCCUPANT LOAD				400


2" X 0.25 ALUM 6061-T6 ROUND TUB HANDRAIL WITH POWDER COAT FINISH.

ALUMINUM TREADS WITH PERFORATED SURFACE.


1'-1" 1'-1" 1'-1"

5'-0" 3'-3" 1'-1"


5'-0"

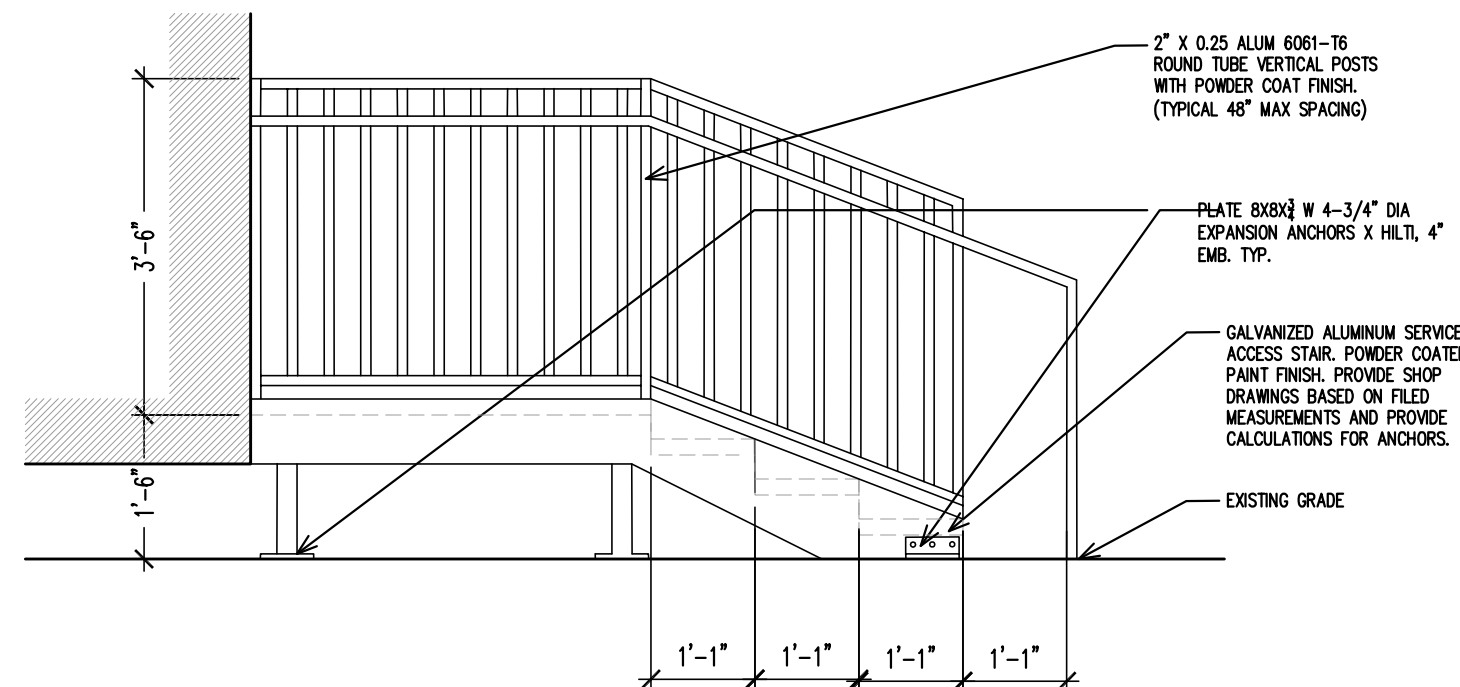

A-201 **Scale: 1/2" = 1'-0"**

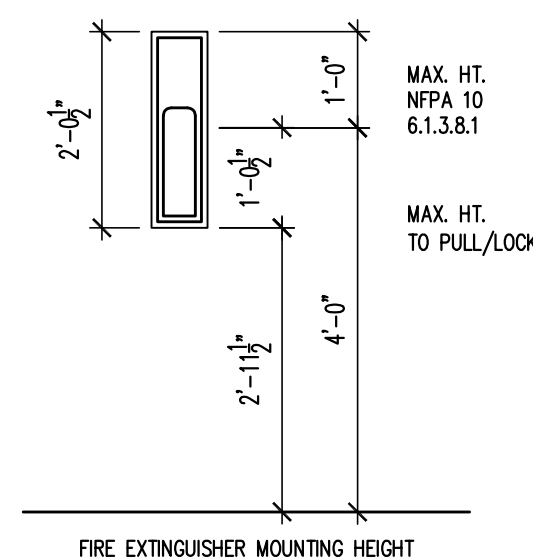

A-201 Scale: 1/2" = 1'-0"

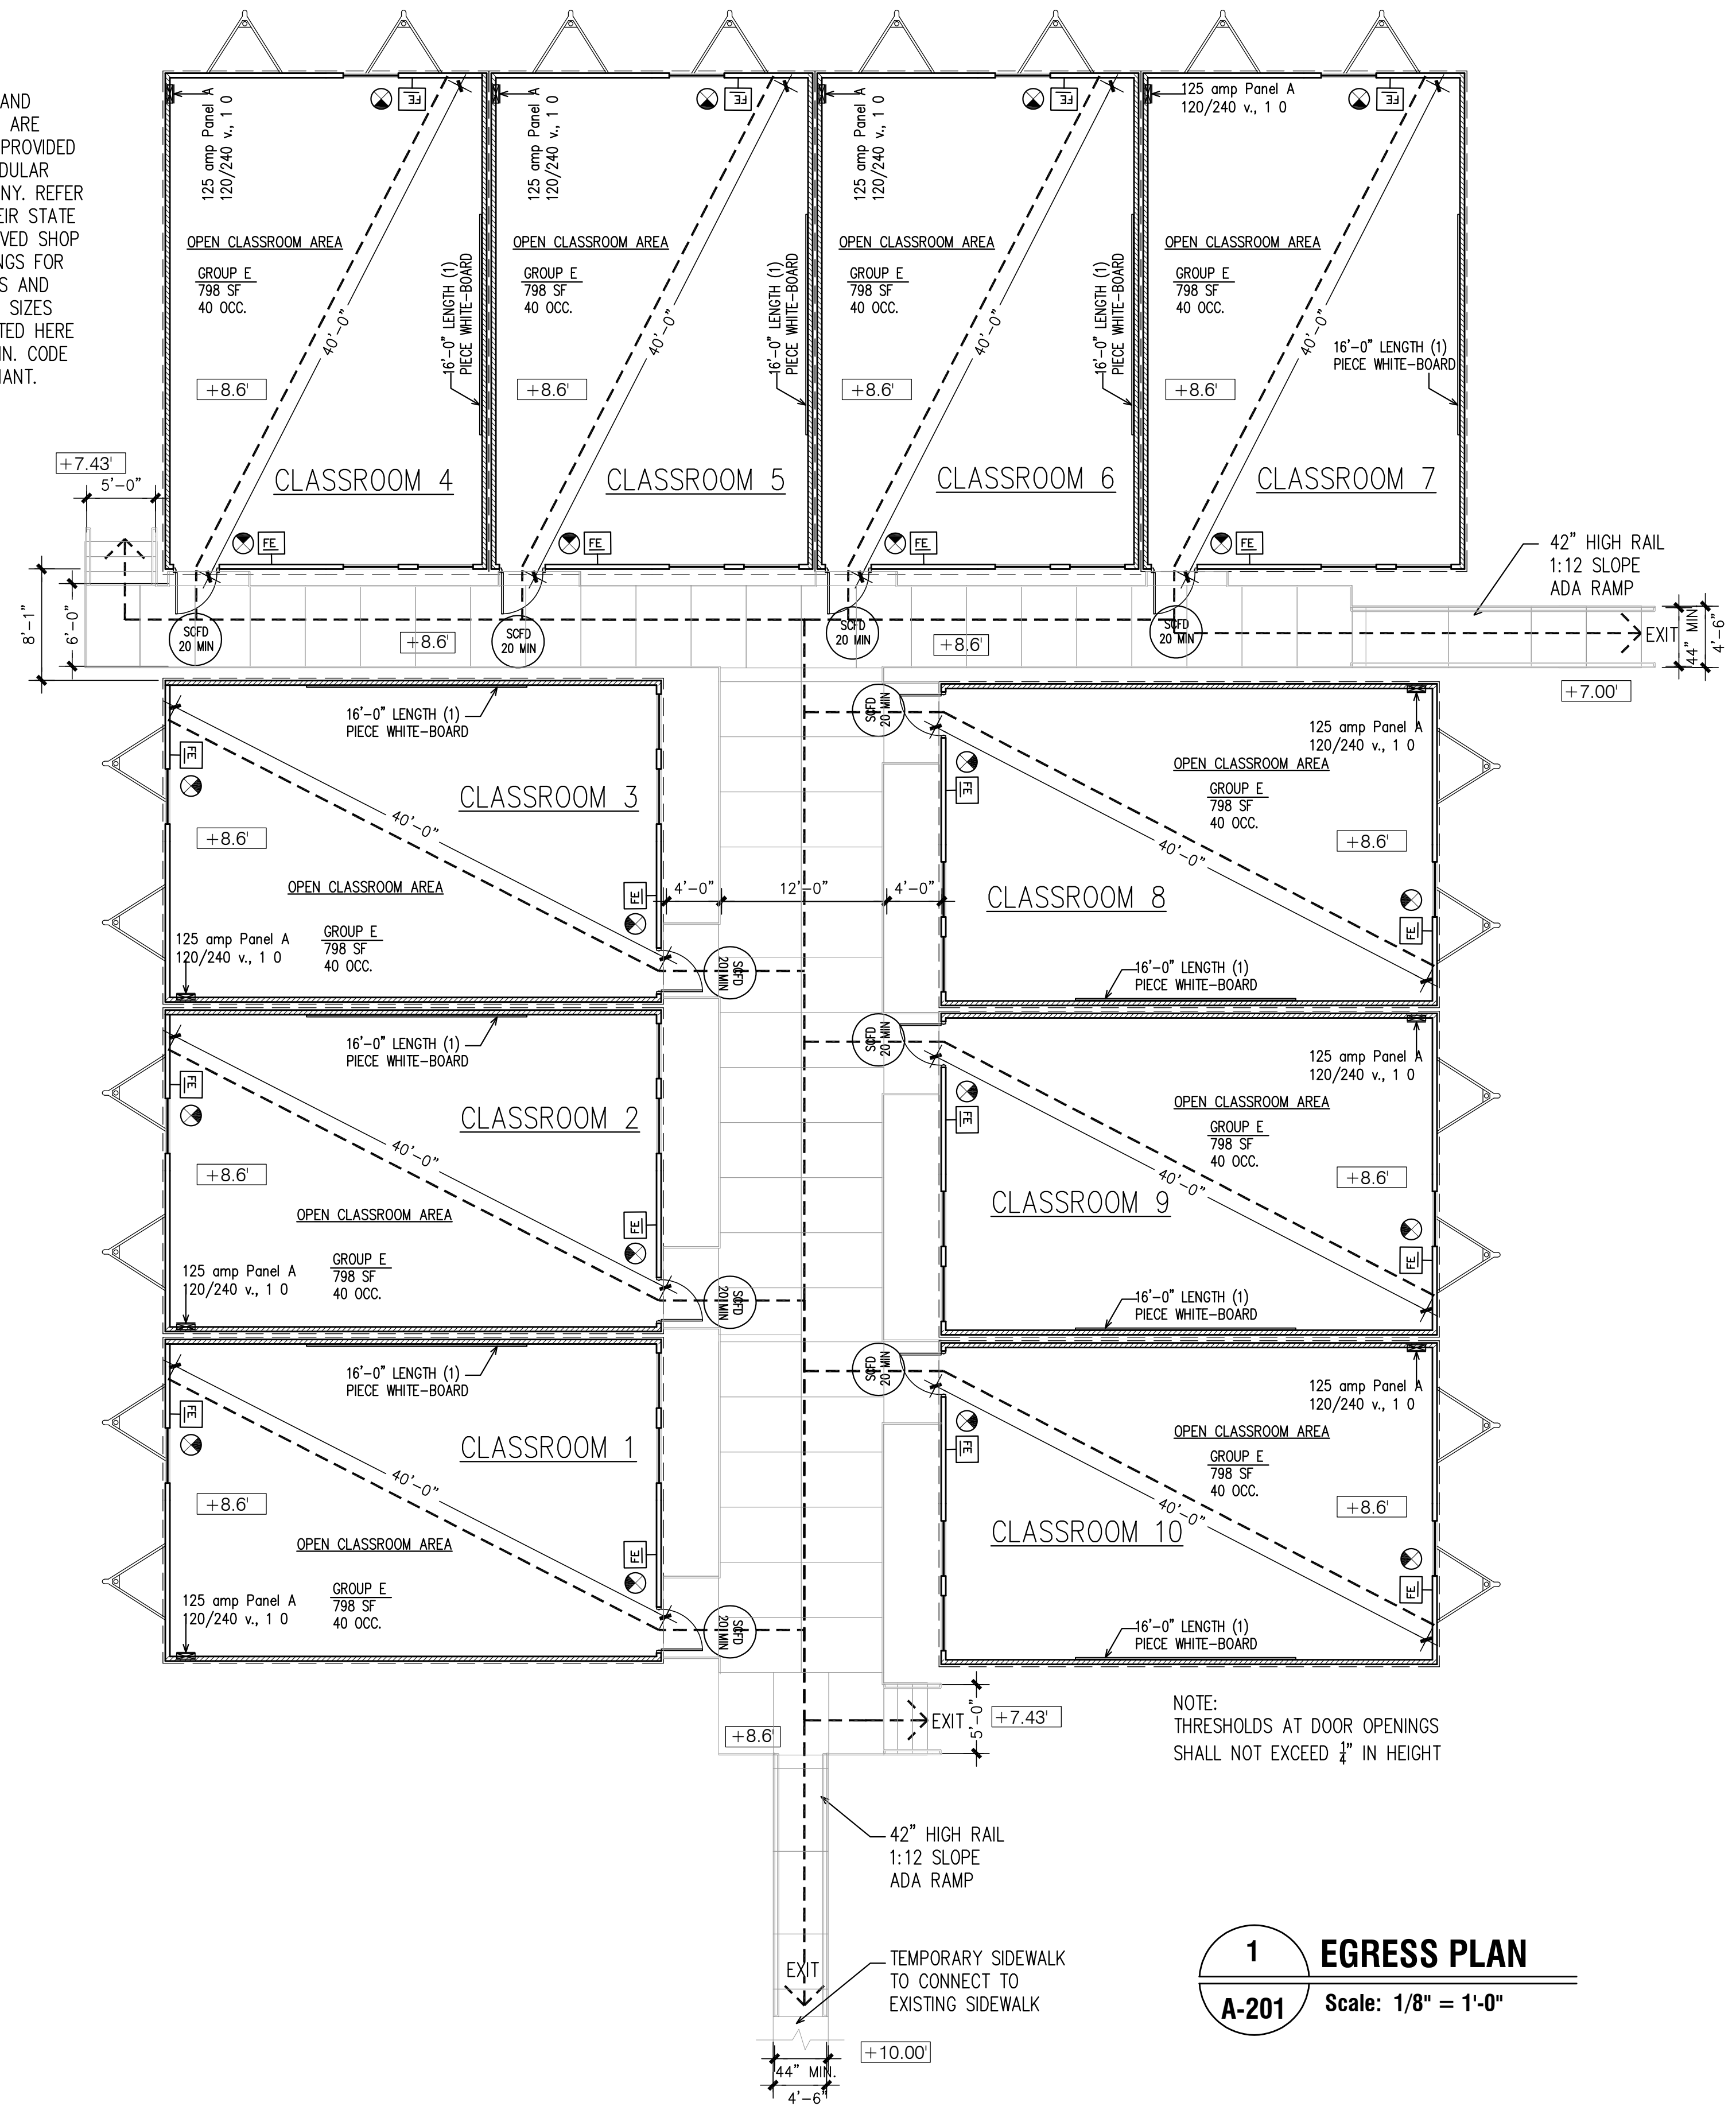

A-201 Scale: 1/8" = 1'-0"

1. ALL INTERIOR FINISHES SHALL COMPLY WITH NFPA 101, 10.2.2
2. ALL FIRE ALARM WORK SHALL COMPLY WITH NFPA 72
3. ALL FLOORING WILL BE SLIP RESISTANT PER FFPC 101, 2023 8TH EDITION CHAPTER 7
4. ALL ROOMS TO HAVE EVACUATION PLANS POSTED BEHIND DOORS PER FFPC 101, 8TH EDITION
5. REFER TO ELECTRICAL DRAWINGS FOR DEVICE LOCATIONS.
6. EXIT SIGNS TO BE PROVIDED AS INDICATED.
7. FIRE ALARM DESIGN TO BE SUBMITTED AS A SHOP DRAWING BY FIRE ALARM CONTRACTOR.
8. ALL DOORS SHALL HAVE CLASSROOM FUNCTION HARDWARE AND SHALL ALWAYS BE OPENABLE FROM INTERIOR.

PROVIDE SIGN NEAR DOORS THAT STATE: "DOORS TO REMAIN UNLOCKED WHILE THE BUILDING IS OCCUPIED"

SEPARATE PERMITS REQUIRED FOR:

- MEAL DECK PLATFORM

COPYRIGHT 2022 ZYSCOVICH, INC.
 RIGHTS RESERVED. THESE DRAWINGS AND
 SPECIFICATIONS ARE INSTRUMENTS OF SERVICE AND SHALL
 REMAIN THE PROPERTY OF ZYSCOVICH, INC. WHETHER THE
 PROJECT FOR WHICH THEY WERE PREPARED IS EXECUTED
 OR NOT. THEY ARE NOT TO BE USED IN ANY MANNER ON
 OTHER PROJECTS OR EXTENSIONS TO THIS PROJECT
 WITHOUT THE AGREEMENT IN WRITING AND WITH THE
 APPROPRIATE COMPENSATION TO ZYSCOVICH, INC.
 REPRODUCTION OF SPECIFICATIONS WITHOUT THE
 WRITTEN CONSENT OF ZYSCOVICH, INC. IS PROHIBITED.

[illegible]

25-0568- R1	02-18-2026
----------------	------------

A-201