


DOOR SCHEDULE														
FLOOR	DOOR NO.	LOCATION	DOOR TYPE	RATING	WIDTH	HEIGHT	THICK	MAT	OPERATION	MANUFACTURER / MODEL	FRAME MATERIAL	HARDWARE GROUP	FINISH	NOTES
FIRST	1.01	PANTRY	A	NR	3'-0"	8'-0"	1-3/4"	WD	SWING	TBD	WD	PASSAGE	PRIMED & PAINTED	--
	1.02	MECH CLOSET	C	1 1/2" HR	3'-0"	8'-0"	1-3/4"	MTL	SWING	TBD	WD	PASSAGE	PRIMED & PAINTED	--
	1.03	POWDER ROOM	A	NR	2'-8"	8'-0"	1-3/4"	WD	SWING	TBD	WD	PRIVACY	PRIMED & PAINTED	--
	1.04	SIDE ENTRY CLOSET	B	NR	(2) 3'-0"	8'-0"	1-3/4"	WD	SWING	TBD	WD	PASSAGE	PRIMED & PAINTED	--
	1.05	MAIN ENTRY CLOSET	B	NR	(2) 3'-0"	8'-0"	1-3/4"	WD	SWING	TBD	WD	PASSAGE	PRIMED & PAINTED	--
	1.06	SIDE ENTRY	E	IMPACT RATED	4'-0"	9'-0"	3"	IPE	OFFSET PIVOT	CUSTOM DOORS OR EXCLUSIVE WOOD DOORS	IPE	SECURITY	SEALED NATURAL FINISH	--
	1.07	GARAGE SIDE ENTRY	A	NR	3'-0"	8'-0"	2"	WD	SWING	TBD	MTL	SECURITY	PRIMED & PAINTED	--
	1.08	GARAGE DOOR	D	HVHZ APPROVED	9'-2"	8'-0"	2"	MTL	OVERHEAD	CLOPAY	MTL	SECURITY	PRIMED & PAINTED	FLORIDA NOA #21-0628.09
	1.09	GARAGE DOOR	D	HVHZ APPROVED	9'-2"	8'-0"	2"	MTL	OVERHEAD	CLOPAY	MTL	SECURITY	PRIMED & PAINTED	FLORIDA NOA #21-0628.09
	1.10	GARAGE DOOR	D	HVHZ APPROVED	9'-2"	8'-0"	2"	MTL	OVERHEAD	CLOPAY	MTL	SECURITY	PRIMED & PAINTED	FLORIDA NOA #21-0628.09
	1.11	MAIN ENTRY	E	IMPACT RATED	5'-0"	9'-0"	3"	IPE	OFFSET PIVOT	CUSTOM DOORS OR EXCLUSIVE WOOD DOORS	IPE	SECURITY	SEALED NATURAL FINISH	--
	1.12	COURTYARD SCREEN	G	IMPACT RATED	4'-10"	12'-5"	3"	IPE	OFFSET PIVOT	CUSTOM DOORS OR EXCLUSIVE WOOD DOORS	IPE	PRIVACY	SEALED NATURAL FINISH	--
	1.13	COURTYARD SCREEN	G	IMPACT RATED	4'-10"	12'-5"	3"	IPE	OFFSET PIVOT	CUSTOM DOORS OR EXCLUSIVE WOOD DOORS	IPE	PRIVACY	SEALED NATURAL FINISH	--
	1.14	COURTYARD SCREEN	F	IMPACT RATED	5'-0"	11'-3"	3"	IPE	CENTER PIVOT	CUSTOM DOORS OR EXCLUSIVE WOOD DOORS	IPE	PRIVACY	SEALED NATURAL FINISH	--
	1.15	COURTYARD SCREEN	F	IMPACT RATED	5'-0"	11'-3"	3"	IPE	CENTER PIVOT	CUSTOM DOORS OR EXCLUSIVE WOOD DOORS	IPE	PRIVACY	SEALED NATURAL FINISH	--
	1.16	COURTYARD SCREEN	F	IMPACT RATED	5'-0"	11'-3"	3"	IPE	CENTER PIVOT	CUSTOM DOORS OR EXCLUSIVE WOOD DOORS	IPE	PRIVACY	SEALED NATURAL FINISH	--
	1.17	BEDROOM #1	A	NR	2'-10"	8'-0"	1-3/4"	WD	SWING	TBD	WD	PRIVACY	PRIMED & PAINTED	--
	1.18	BATHROOM #1	A	NR	2'-8"	8'-0"	1-3/4"	WD	SWING	TBD	WD	PRIVACY	PRIMED & PAINTED	--
	1.19	BEDROOM #1 CLOSET	B	NR	(2) 2'-6"	8'-0"	1-3/4"	WD	SWING	TBD	WD	PASSAGE	PRIMED & PAINTED	--
	1.20	BATHROOM #2	A	NR	2'-8"	8'-0"	1-3/4"	WD	SWING	TBD	WD	PRIVACY	PRIMED & PAINTED	--
	1.21	BEDROOM #2 CLOSET	B	NR	(2) 2'-6"	8'-0"	1-3/4"	WD	SWING	TBD	WD	PASSAGE	PRIMED & PAINTED	--
	1.22	BEDROOM #2	A	NR	2'-10"	8'-0"	1-3/4"	WD	SWING	TBD	WD	PRIVACY	PRIMED & PAINTED	--
	1.23	HALLWAY #2	A	NR	3'-0"	8'-0"	1-3/4"	WD	SWING	TBD	WD	PASSAGE	PRIMED & PAINTED	--
	1.24	LAUNDRY	A	NR	3'-0"	8'-0"	1-3/4"	WD	SWING	TBD	WD	PASSAGE	PRIMED & PAINTED	--
	1.25	MECH CLOSET	C	NR	3'-0"	8'-0"	1-3/4"	MTL	SWING	TBD	WD	PASSAGE	PRIMED & PAINTED	--
	1.26	GYM	A	NR	3'-0"	8'-0"	1-3/4"	WD	SWING	TBD	WD	PRIVACY	PRIMED & PAINTED	--
SECOND	1.27	BATHROOM #3	A	NR	2'-8"	8'-0"	1-3/4"	WD	SWING	TBD	WD	PRIVACY	PRIMED & PAINTED	--
	1.28	MECH CLOSET	C	NR	3'-0"	8'-0"	1-3/4"	MTL	SWING	TBD	WD	PASSAGE	PRIMED & PAINTED	--
	1.29	OUTDOOR SHOWER	C	IMPACT RATED	2'-8"	8'-0"	1-3/4"	MTL	SWING	TBD	MTL	SECURITY	STONE CLAD	--
	1.30	GYM CLOSET	B	NR	(2) 2'-0"	8'-0"	1-3/4"	WD	SWING	TBD	WD	PASSAGE	PRIMED & PAINTED	--
	1.31	POOL STORAGE	C	IMPACT RATED	2'-8"	9'-0"	1-3/4"	MTL	SWING	TBD	MTL	SECURITY	STONE CLAD	--
	1.32	POOL STORAGE	C	IMPACT RATED	2'-8"	9'-0"	1-3/4"	MTL	SWING	TBD	MTL	SECURITY	STONE CLAD	--
	2.01	MASTER BEDROOM	B	NR	3'-0"	8'-0"	1-3/4"	WD	SWING	TBD	WD	PRIVACY	PRIMED & PAINTED	--
	2.02	WALK-IN CLOSET	E	NR	2'-8"	8'-0"	1-3/4"	WD	POCKET	TBD	WD	PASSAGE	PRIMED & PAINTED	--
	2.03	WASHER/DRYER	B	NR	(2) 2'-10"	8'-0"	1-3/4"	WD	SWING	TBD	WD	PASSAGE	PRIMED & PAINTED	--
	2.04	MASTER BATHROOM	E	NR	3'-0"	8'-0"	1-3/4"	WD	POCKET	TBD	WD	PRIVACY	PRIMED & PAINTED	--
	2.05	TOILET ROOM	A	NR	2'-8"	8'-0"	1-3/4"	WD	SWING	TBD	WD	PRIVACY	PRIMED & PAINTED	--
	2.06	BEDROOM #3	A	NR	2'-10"	8'-0"	1-3/4"	WD	SWING	TBD	WD	PRIVACY	PRIMED & PAINTED	--
	2.07	BEDROOM #3 CLOSET	B	NR	(2) 2'-8"	8'-0"	1-3/4"	WD	SWING	TBD	WD	PASSAGE	PRIMED & PAINTED	--
	2.08	BEDROOM #4	A	NR	2'-10"	8'-0"	1-3/4"	WD	SWING	TBD	WD	PRIVACY	PRIMED & PAINTED	--
	2.09	BATHROOM #4	A	NR	2'-8"	8'-0"	1-3/4"	WD	SWING	TBD	WD	PRIVACY	PRIMED & PAINTED	--
	2.10	BEDROOM #4 CLOSET	B	NR	(2) 2'-8"	8'-0"	1-3/4"	WD	SWING	TBD	WD	PASSAGE	PRIMED & PAINTED	--

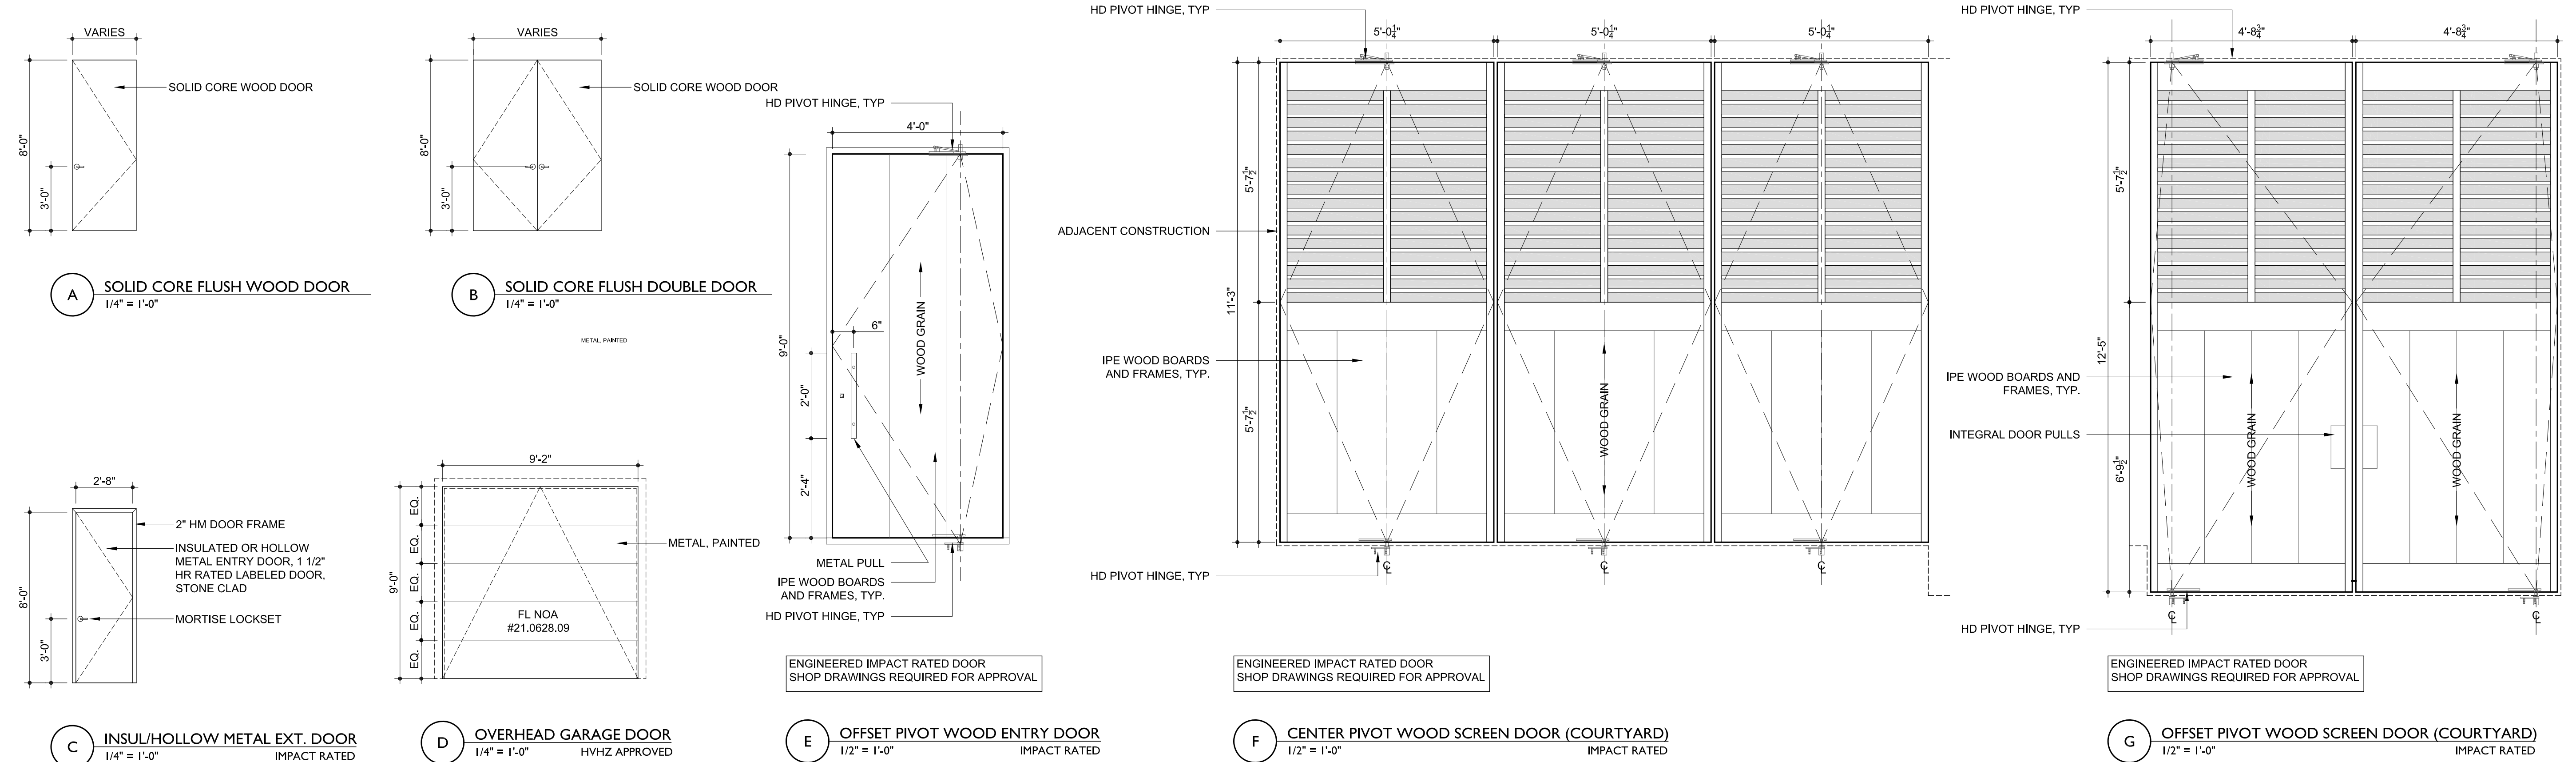

AlexAllen Studio Architects PLLC

302 3rd Avenue
Brooklyn, NY 11215
T: (919) 909-0405

info@alexallenstudio.com
www.alexallenstudio.com

PHASE: Revision #5 REVISION No. 5 DATE: 01/05/2023

Allen Slamic
Digitally signed by Allen Slamic,
DN: cn=Allen Slamic,
o=AlexAllen Studio Architects
PLLC, ou,
email=allen@alexallenstudio.c
om, c=US
Date: 2023.01.05 22:07:03
-05'00

ISSUED FOR REVISION

STRUCTURAL ENGINEER

THM Structural Consulting
9719 South Dixie Hwy, Suite 2
Miami, Florida 33156
T: (786) 431-1753

MEP ENGINEER

Luseo Engineering Group
7875 SW 104 Street, Suite 203
Miami, Florida 33156
T: (305) 351-2960

CIVIL ENGINEER

Zamora & Associates, Inc
11410 N. Kendall Drive, Suite 302
Miami, Florida 33176
T: (305) 273-7801

LANDSCAPE ARCHITECT

Andres Montero Landscape Arch.
2208 NE 26th Street, Unit 1
Fort Lauderdale, FL 33305
T: (954) 591-5606

SEAL



PROJECT
PINECREST RESIDENCE
12020 SW 77th Avenue
Pinecrest, FL 33156

OWNER
KEVIN HUBER & MILA KHOMIAK
12020 SW 77th Avenue
Pinecrest, FL 33156

TITLE
DOOR SCHEDULE

SCALE AS NOTED PROJECT NUMBER 2103 SHEET

A-800.00

DATE 08/08/2022 DRAWING NUMBER XX OF XX