


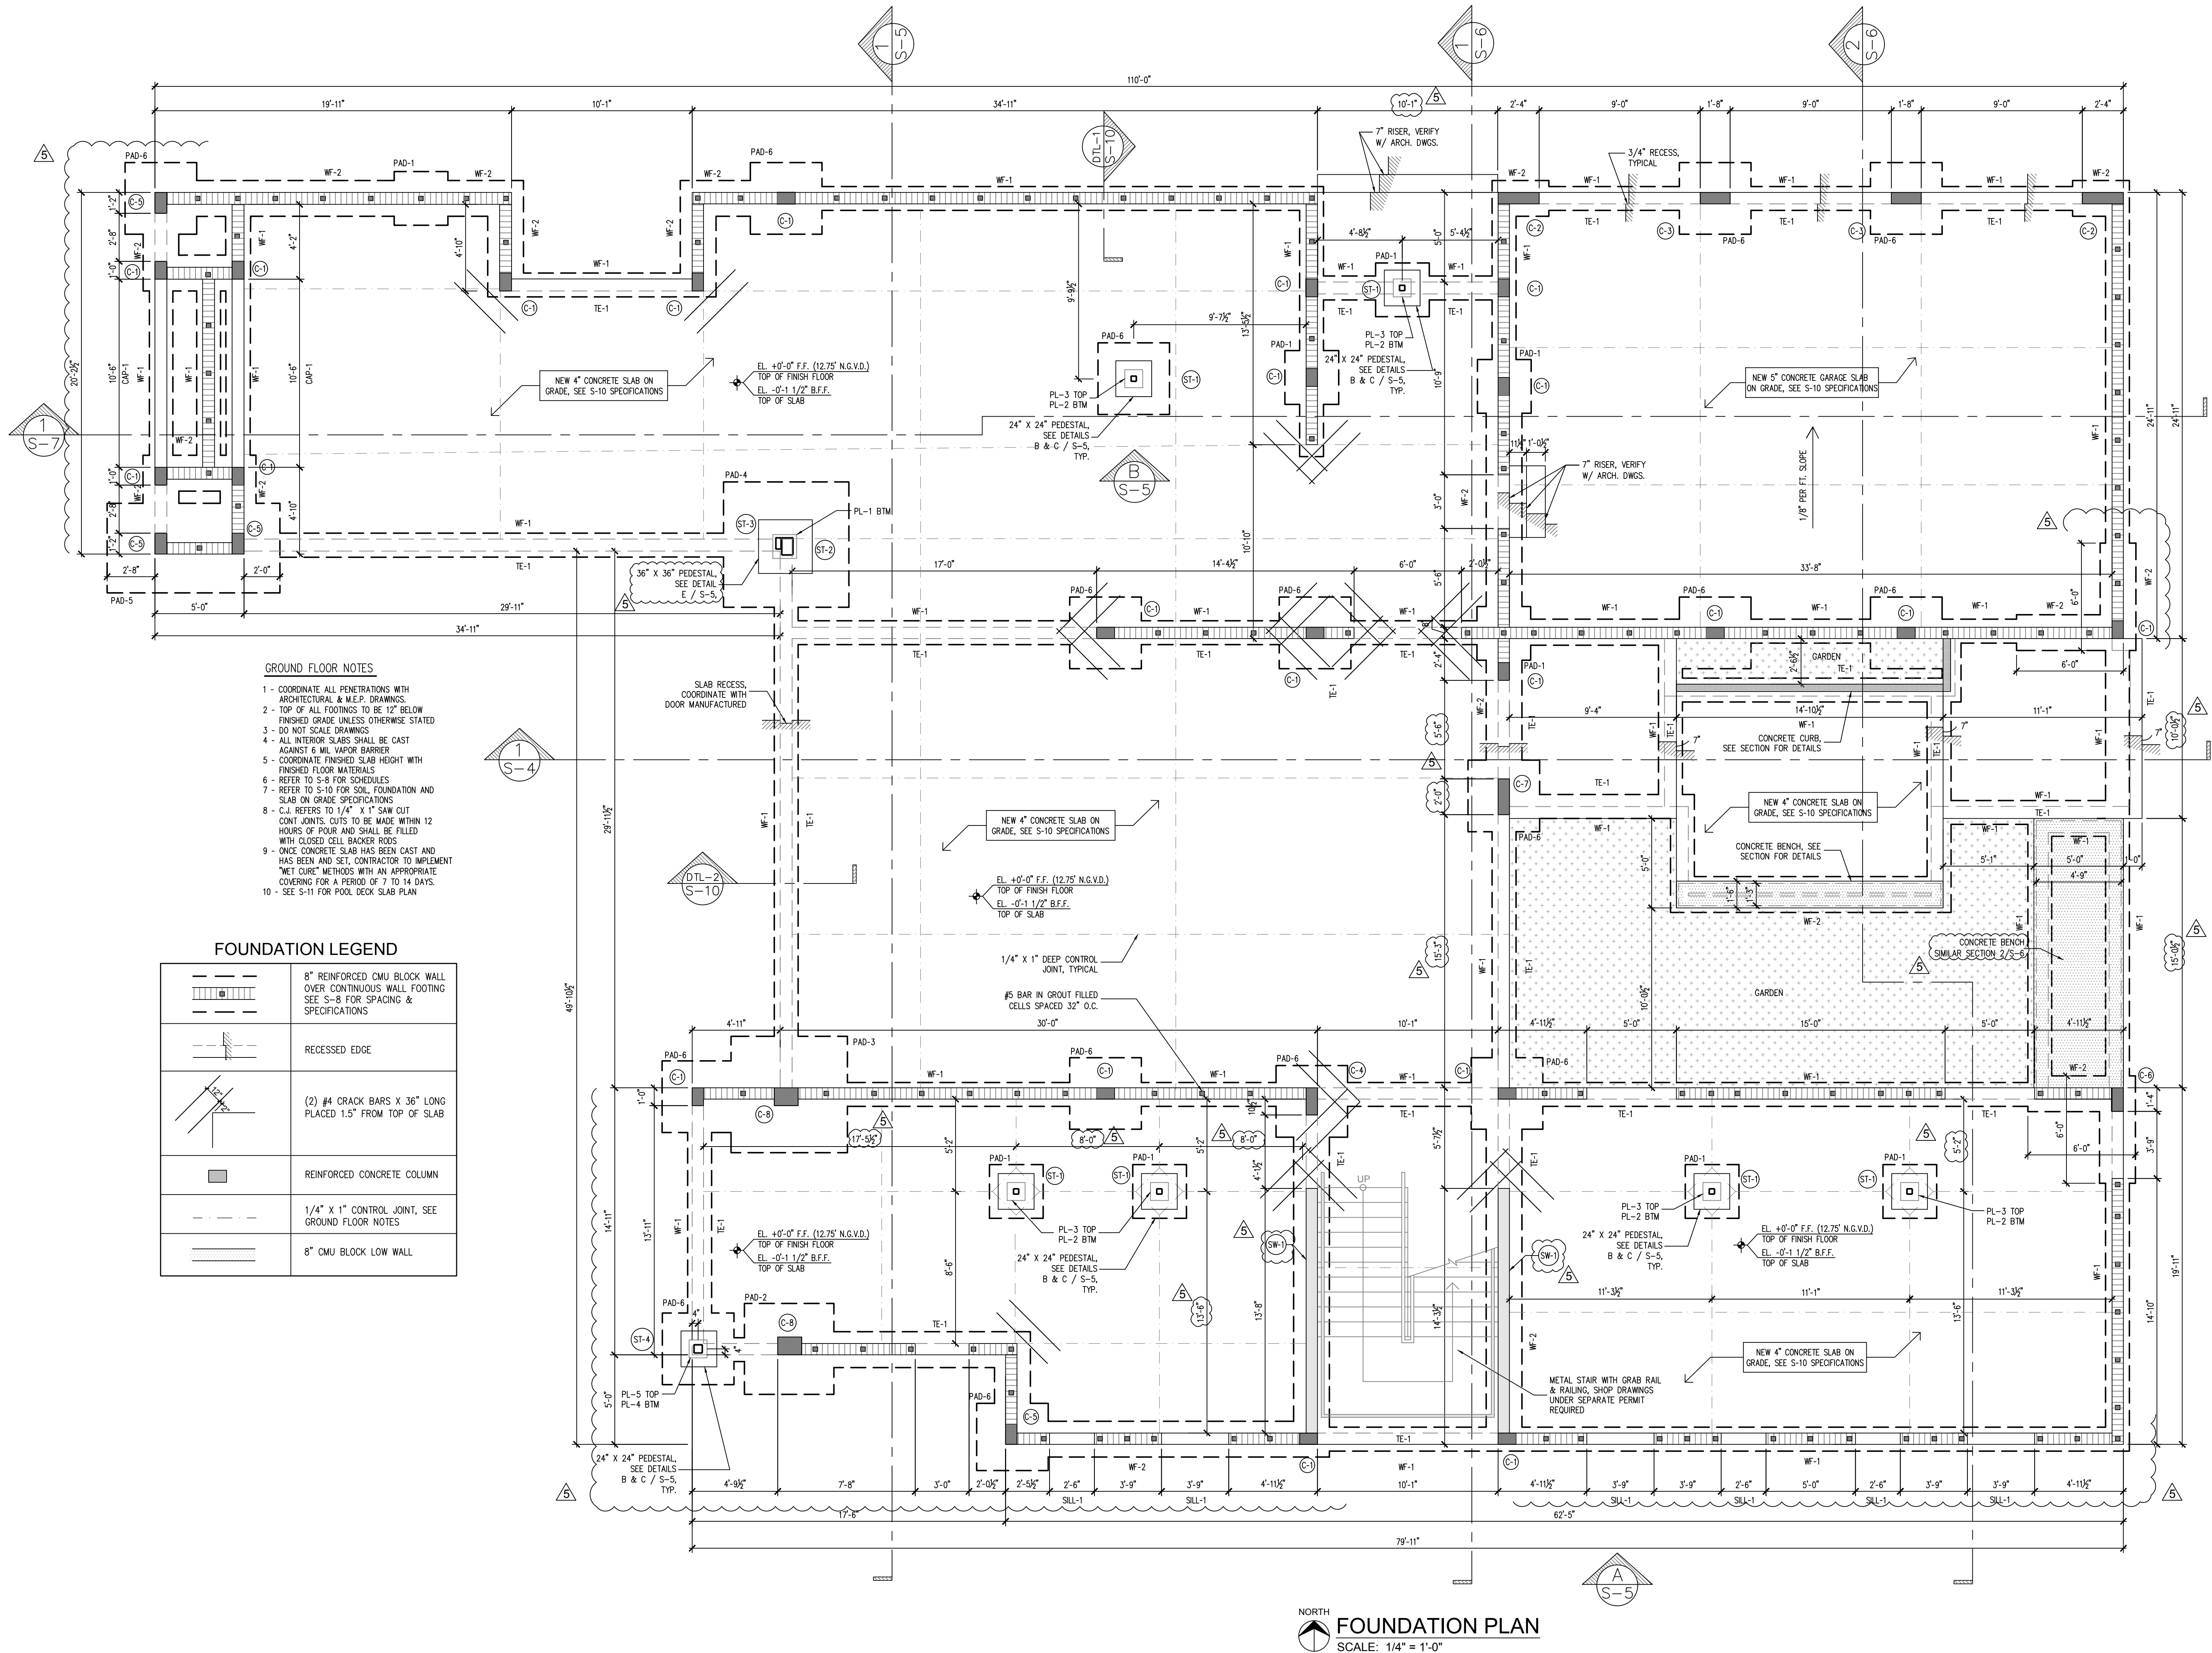

AlexAllen Studio Architects PLLC

302 3rd Avenue
Brooklyn, NY 11215
T: (919) 909-0405

info@alexallenstudio.com
www.alexallenstudio.com


PHASE:	REVISION No.	DATE:
100% Issued for Permit		03/18/2022
Owner Revision		03/18/2022

100% ISSUED FOR PERMIT

THOMAS
STRUCTURAL CONSULTING

9719 South Dixie Hwy. #2
Miami, FL 33156
Ph: 305.407.3652
CA 26848

THOMAS MOE
Digitally signed by THOMAS MOE
Date: 2023.01.04 14:38:44 -05'00'

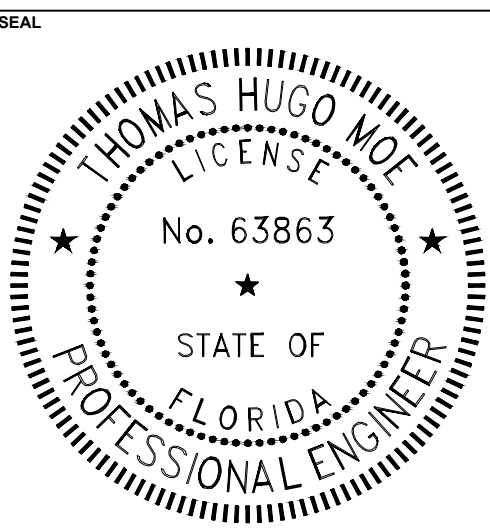

PROJECT
PINECREST RESIDENCE
12020 SW 77th Avenue
Pinecrest, FL 33156

OWNER
KEVIN HUBER & MILA KHOMIAK
12020 SW 77th Avenue
Pinecrest, FL 33156

TITLE
FOUNDATION PLAN

SCALE PROJECT NUMBER

SHEET

S-1

DATE 03/18/2022
DRAWING NUMBER