


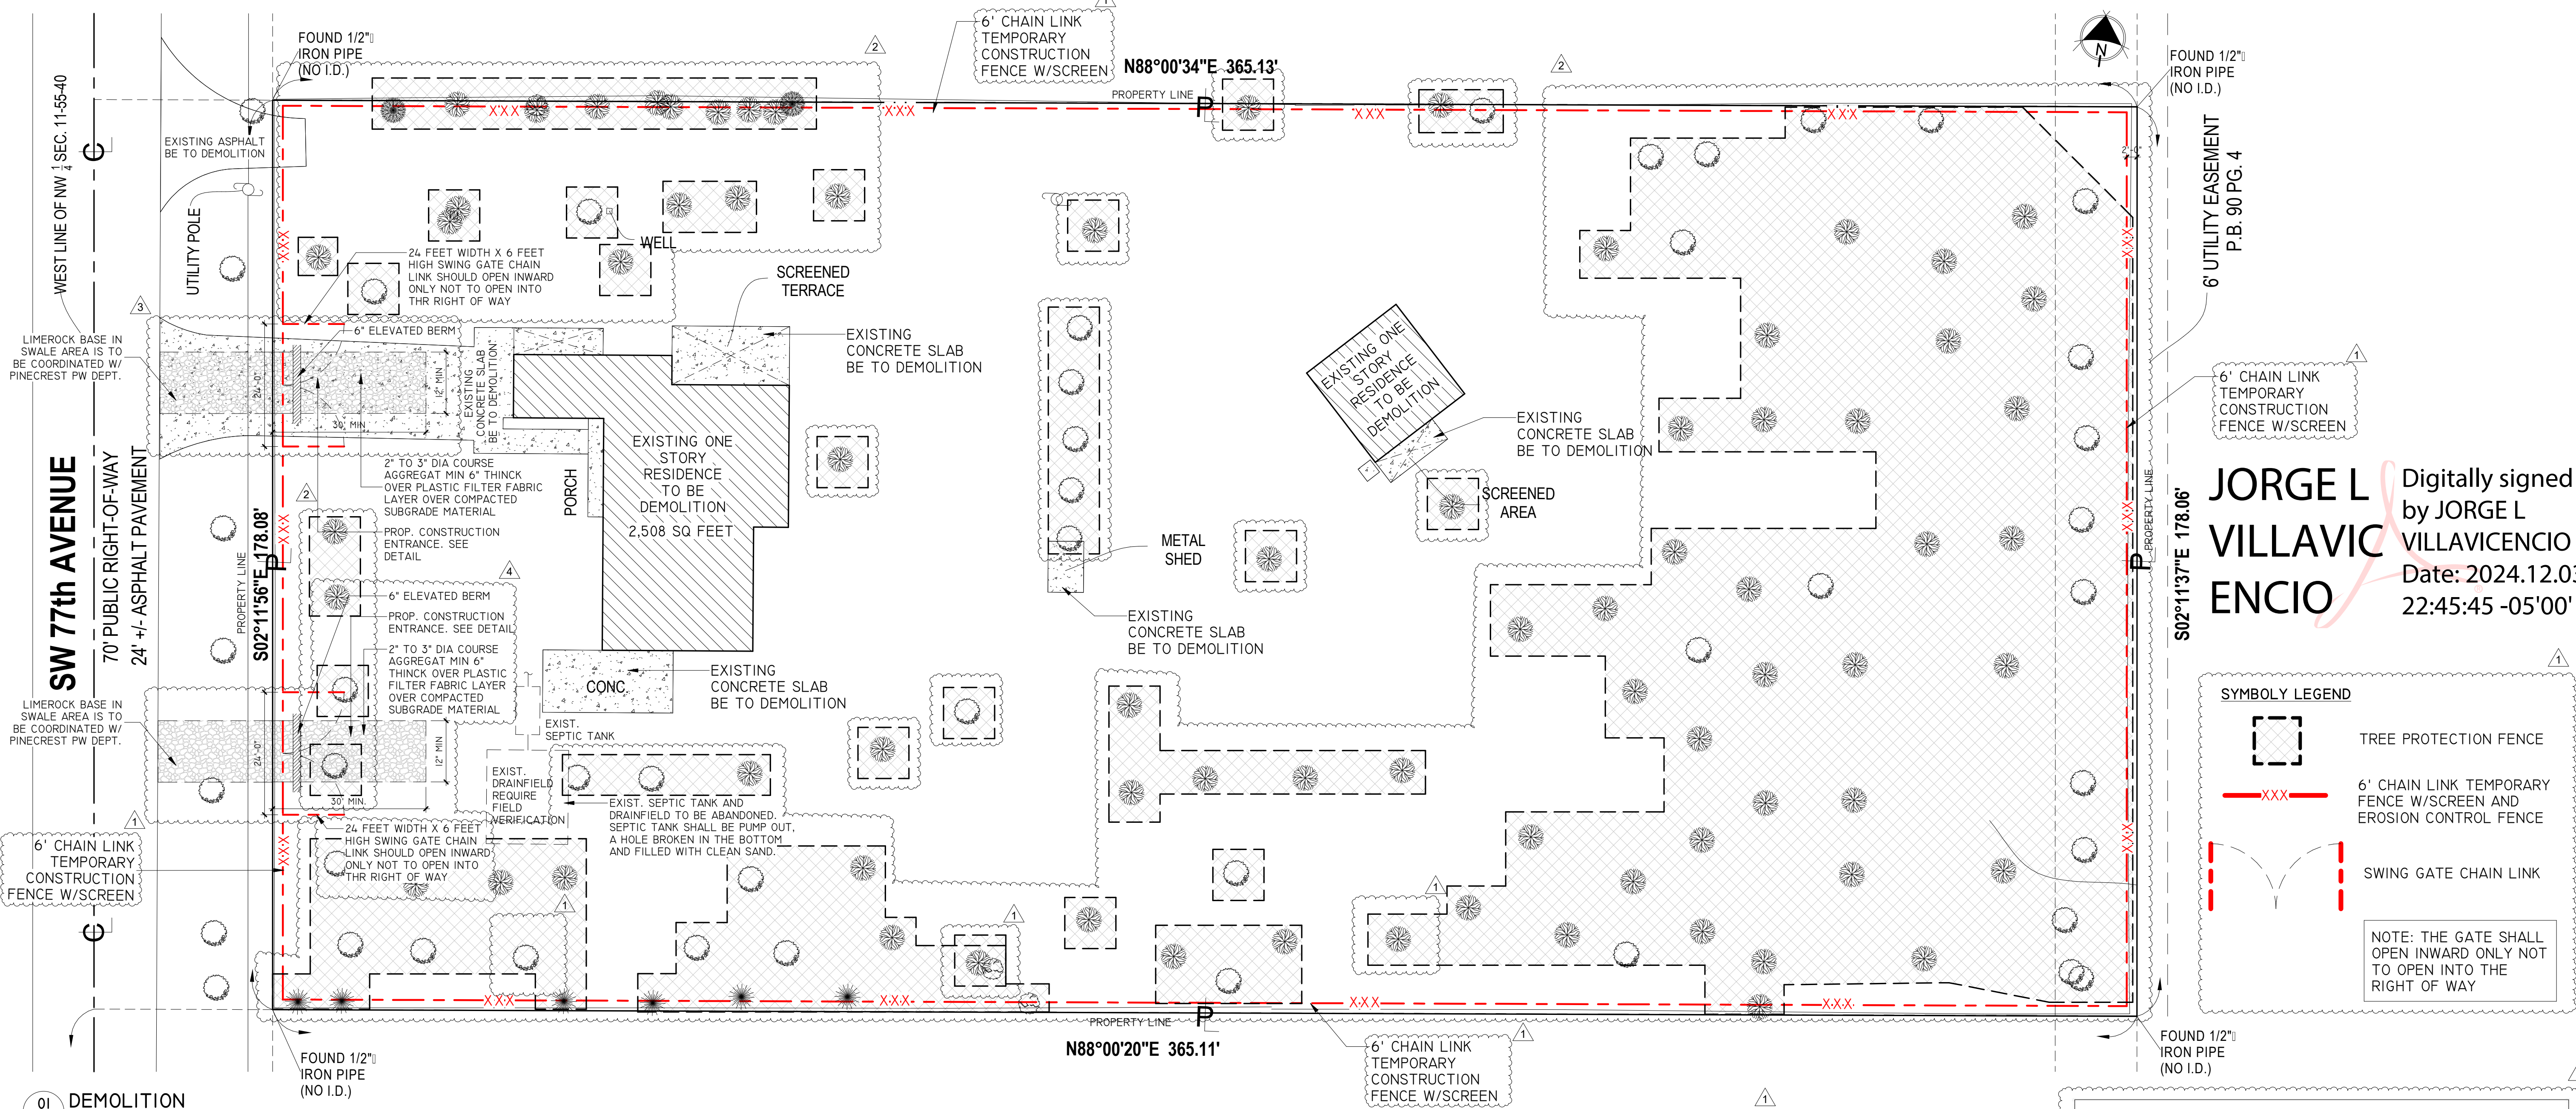

01 DEMOLITION  
D-1.0 1/16\"/>

SCOPE OF WORK:  
TOTAL DEMOLITION OF EXISTING HOUSE, SLAB AND DRIVEWAY

| DEMOLISHED UNDER SEPARATE PERMIT                 |          |
|--------------------------------------------------|----------|
| 1. EXISTING ONE STORY RESIDENCE TO BE DEMOLITION | 2,508 SF |
| 2. EXISTING CONCRETE SLAB BE TO DEMOLITION       | 2,340 SF |
| 3. EXISTING ASPHALT BE TO DEMOLITION             | 44.5 SF  |
| TOTAL                                            | 5,293 SF |


ALTERATION LEVEL-3 AND ADDITION(F.B.C EXISTING 2023) (EXISTING BUILDING)  
HOUSE DEMOLITION AREA----- OVER 2,508 SQ.F. (G.C. TO SUBMIT AN ASBESTOS SURVEY.)

ASBESTOS NOTE  
THIS NOTICE IS PROVIDED FOR INFORMATION ONLY. ASBESTOS ABATEMENT IS NOT COVERED UNDER THE SCOPE OF SERVICES AND IS NOT ADDRESSED IN THESE DRAWINGS. SERVICES RELATING TO ASBESTOS ABATEMENT, DEMOLITION, REMOVAL, ABATEMENT PLANNING, ETC. SHALL BE BY OTHERS AND SHALL BE COORDINATED BETWEEN THE OWNER AND OWNER RETAINED SPECIALIST.

ALL DIMENSIONS TO BE FIELD VERIFIED BY CONTRACTOR.


- NEITHER THE OWNER, NOR THE PROFESSIONAL, SHALL BE RESPONSIBLE FOR DAMAGES RESULTING FROM THE CONTRACTOR'S WORK.
- CONTRACTOR IS RESPONSIBLE FOR COORDINATION OF ACCESS TO SITE AND ACCEPTABLE TIMES OF WORK SCHEDULE WITH BUILDING MANAGEMENT PRIOR TO COMMENCEMENT OF WORK.
- UNDER NO CIRCUMSTANCES SHALL THE CONTRACTOR LEAVE EXCAVATED TRENCHES, OR PARTS OF, EXPOSED OR OPEN AT THE END OF THE WORKING DAY, WEEKENDS, HOLIDAYS, OR OTHER TIMES WHEN THE CONTRACTOR IS NOT PRESENT ON SITE.
- ALL DEBRIS FROM DEMOLITION WORK SHALL BE DISPOSED OFF SITE.
- CONTRACTOR TO COMPLY WITH ALL OSHA, FEDERAL, STATE, COUNTY, AND CITY ORDINANCES AND SAFETY REQUIREMENTS.
- CONTRACTOR TO VERIFY LOCATION, ELEVATION AND CONDITION OF ALL EXISTING UTILITIES PRIOR TO THE START OF DEMOLITION WORK.

- CONTRACTOR TO CAP ALL PLUMBING LINES AS REQUIRED.
- CONTRACTOR TO LABEL ALL CUT OR DISCONNECTED ELECTRICAL LINES TO IDENTIFY CIRCUIT ON EXISTING ELECTRICAL PANEL.
- CONTRACTOR TO HAVE APPROVED DEMOLITION PERMIT PRIOR TO COMMENCEMENT OF DEMOLITION WORK.
- CONTRACTOR/OWNER TO HAVE SERVICE DISCONNECT LETTER FROM ALL REQUIRED UTILITY COMPANIES PRIOR TO COMMENCEMENT OF WORK.
- CONTRACTOR IS SOLELY RESPONSIBLE FOR COMPLYING WITH ALL FEDERAL, STATE, COUNTY, AND CITY REGULATIONS FOR SECURING SITE.
- CONTRACTOR SHALL BE RESPONSIBLE FOR VISITING THE SITE PRIOR TO BIDDING AND FAMILIARIZING HIMSELF WITH ALL EXISTING CONDITIONS AFFECTING THE WORK, INCLUDING BUT NOT LIMITED TO PRIVATE AND PUBLIC UTILITIES AND OTHER SUPPORT FACILITIES.
- CONTRACTOR SHALL COMPLY WITH ALL APPLICABLE LOCAL, STATE AND FEDERAL BUILDING CODES. PERMIT SHALL BE POSTED IN A VISIBLE PLACE AT ALL TIMES.
- CONTRACTOR SHALL AVOID INTERFERENCE WITH THE NORMAL WORK FLOW AND PROPER FUNCTIONING OF ALL SURROUNDING PROPERTIES.
- IF THE NORMAL WORK FLOW OF AN AREA MUST BE INTERRUPTED IN ORDER TO PROCEED WITH THE SCHEDULE, PROPER NOTICE MUST BE GIVEN TO THE ADJACENT PROPERTY OWNERS BEING AFFECTED BY SUCH WORK, 3 DAYS IN ADVANCE, AND PERMISSION TO BE OBTAINED PRIOR TO COMMENCEMENT OF SUCH WORK.
- CONTRACTOR TO SHORE AS REQUIRED DURING DEMOLITION. NOTIFY ARCHITECT/ENGINEER OF ANY PROBLEMS AND/OR DISCREPANCIES OR INCONSISTENCIES IMMEDIATELY.
- CONTRACTOR SHALL BE RESPONSIBLE FOR REMOVING DEBRIS AND CONSTRUCTION MATERIAL FROM THE SITE. CONTRACTOR SHALL ALSO BE RESPONSIBLE FOR PROPERLY CLEANING ALL AREAS BOTH ON A DAILY BASIS AND PRIOR TO FINAL ACCEPTANCE BY THE OWNER.
- ITEMS INDICATED BY THE OWNER TO BE RELOCATED AND/OR STORED MUST BE CAREFULLY REMOVED AND STORED TO AVOID DAMAGE.
- CONTRACTOR IS RESPONSIBLE FOR INCLUDING IN HIS BID, WORK AND MATERIAL COSTS FOR ANY CHANGE OR ALTERATION OF ADJACENT AREAS TO BE DISTURBED DURING DEMOLITION AND CONSTRUCTIONS.
- CONTRACTOR MUST NOTIFY THE PROFESSIONAL IMMEDIATELY OF ANY UNEXPECTED OR UNKNOWN CONDITIONS, ANY DISCREPANCIES WITH THE DRAWINGS AND/OR CONTRACT DOCUMENTS AND ANY ERRORS AND OMISSIONS ON THE DRAWINGS PRIOR TO BIDDING AND PROCEEDING WITH WORK.
- CONTRACTOR TO INFORM PROFESSIONAL OF DISCOVERY OF ANY MOLD FOUND. CONTRACTOR TO PROVIDE REMEDIATION OPTIONS TO OWNER.
- CONTRACTOR TO INFORM PROFESSIONAL OF DISCOVERY OF ANY ASBESTOS FOUND. CONTRACTOR TO PROVIDE ABATEMENT OPTIONS TO OWNER.

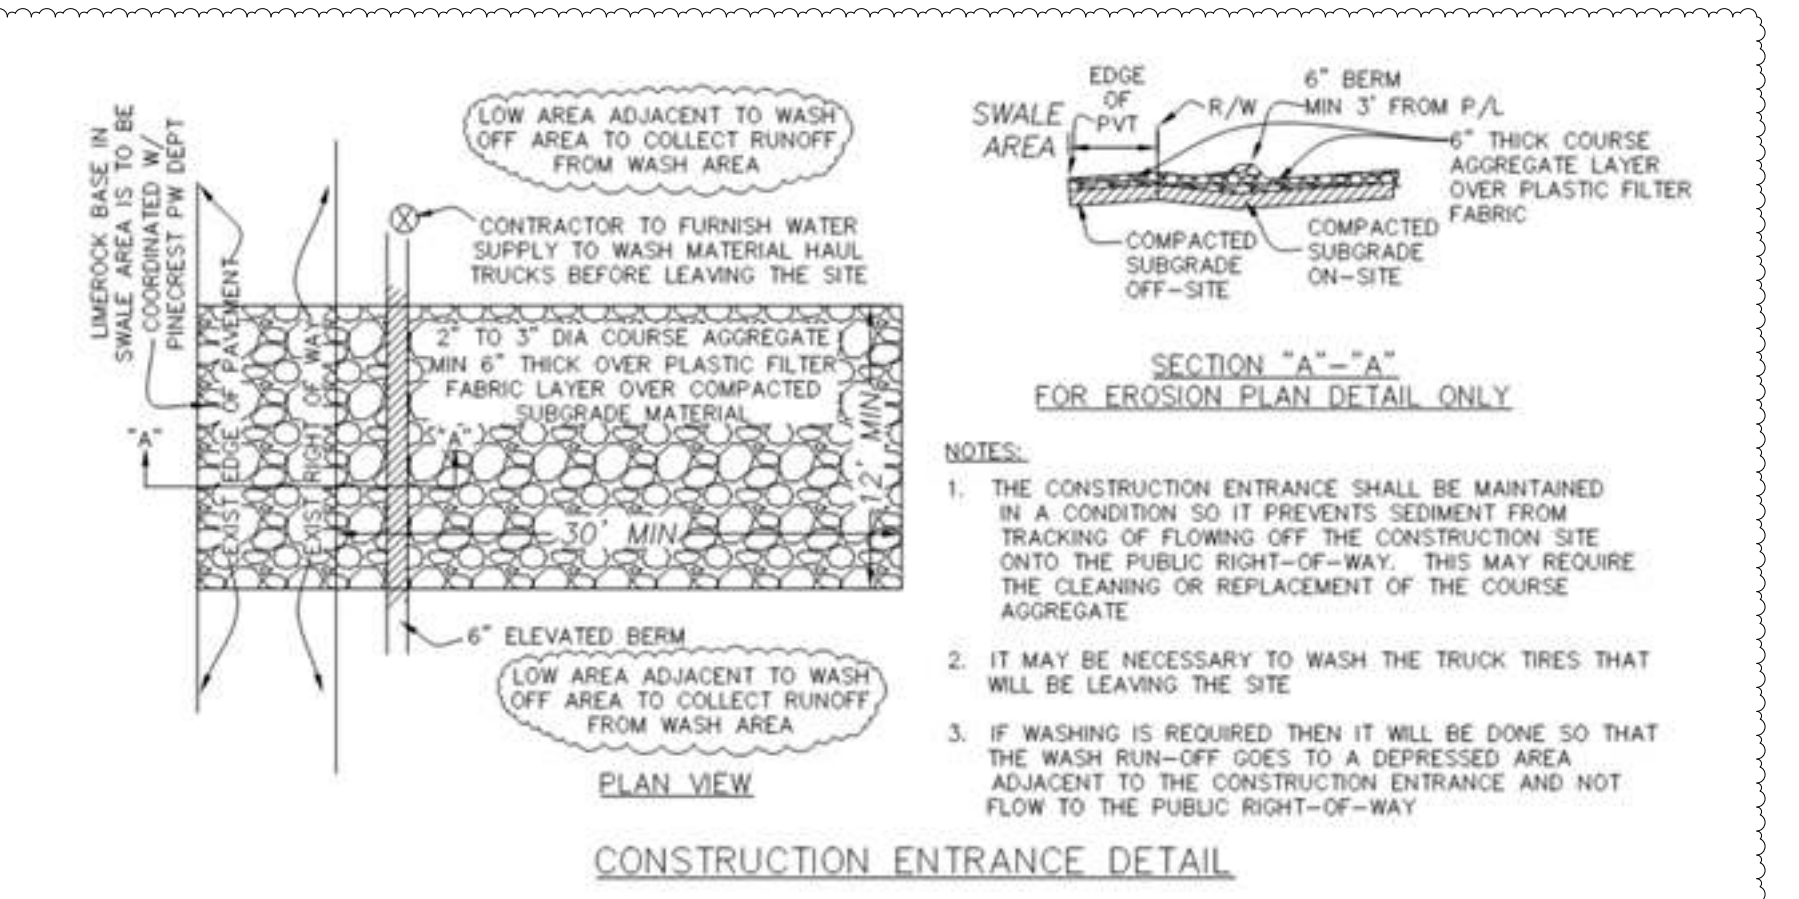

- EROSION CONTROL GENERAL NOTES:
- TREE PROTECTION AND PRUNING SHALL BE ACCOMPLISHED AS DETAILED IN SPECIAL PROVISIONS, THE CONSTRUCTION PLANS AND/OR THE VILLAGE OF PINECREST'S PUBLIC WORKS STANDARDS AND/OR MIAMI DADE COUNTY'S TREE SECTION STANDARDS.
  - ALL EROSION CONTROL FEATURES AS PROVIDED IN THE SWPPP ARE TO BE INSTALLED AT ALL AREAS OF EXCAVATION OR FILL FOR WATER, SEWER AND DRAINAGE FACILITIES. ALL EXIST AND PROPOSED DRAINAGE CATCH BASINS SHALL BE PROTECTED PER THE DETAILS SHOWN.
  - ALL EROSION CONTROL FEATURES ARE TO BE MAINTAINED FOR THE DURATION OF THE PROJECT IN ACCORDANCE WITH THE MIAMI DADE COUNTY'S RE-DEM NPDES REQUIREMENTS.
  - ALL EXCAVATED MATERIAL AND EXCAVATED MATERIAL SHALL BE STORED ON SITE WHERE POSSIBLE. IF THESE MATERIALS CAN NOT BE STORED ON SITE THEN THEY SHALL BE TRANSPORTED TO AN APPROVED MATERIAL DISPOSAL SITE.
  - ANY INEFFECTIVE OR DAMAGED SYNTHETIC BALES OR "SOCKS" SHALL BE REPAIRED OR REPLACED AS REQUIRED.
  - ALL EXISTING AND/OR PROPOSED STORMWATER INLETS (AREA BASINS, DITCH, C&G, P&G, ETC.) SHALL BE PROTECTED FROM SEDIMENT FLOWING INTO THE INLET STRUCTURE WITH SYNTHETIC BALES OR "SOCKS" UNTIL THE PROJECT HAS BEEN COMPLETED.
  - STOCKPILED MATERIALS SHALL BE STORED IN A FASHION TO PREVENT THE STORED MATERIALS FROM FLOWING OFF-SITE TO A PUBLIC RIGHT-OF-WAY OR TO ANY EXISTING OR PROPOSED STORMWATER INLET.
  - THE EROSION CONTROL PLAN FEATURES SHALL BE INSPECTED ON A DAILY BASIS. A DAILY INSPECTION LOG SHALL BE KEPT ON SITE. ALL CORRECTIONS TO THE FEATURES SHALL BE NOTED IN THE LOG.
- SWPPP NARRATIVE:
- THE SITE AREA WITHIN THE PROPERTY LINES IS ROUGHLY 1.492± ACRES.
  - THE PROPOSED WORK ON THIS PROJECT WILL CONSIST OF THE EXCAVATION FOR THE PROPOSED HOUSE FOUNDATION AND FOR SITE GRADING.
  - THE CONTRACTOR WILL MAINTAIN PROTECTION OF ALL EXISTING DRAINAGE INLETS FROM THE INTRODUCTION OF ANY LOOSE SEDIMENTS FROM THE PROPOSED WORK ACTIVITIES.
  - THE USE OF VARIOUS PROTECTIVE DEVICES (I.E. SAND BARS, FILTER FABRIC, SYNTHETIC BALES AND SOCKS, SEDIMENT SCREEN FENCES, W/ SCREENS ETC.) WILL BE USED TO COMPLY WITH THE NPDES REQUIREMENTS FOR A SWPPP.
  - ALL EXCAVATED MATERIAL WILL EITHER STORED ON-SITE TO BE USED ON OTHER PORTIONS OF THE PROJECT OR DISPOSED OF OFF-SITE AT AN APPROVED WASTE DISPOSAL FACILITY.
  - ALL MATERIAL STORED ON-SITE WILL BE COVERED IF APPLICABLE TO PREVENT ANY LOOSE MATERIAL FROM LEAVING THE SITE.
  - DUMPSTER WILL BE PROVIDED AS NEEDED TO STORE WASTE MATERIAL GENERATED FROM THE HOUSE CONSTRUCTION.
  - TRUCKS HAULING FILL OR DISPOSAL MATERIALS TO AND FROM THE SITE WILL BE COVERED WITH A TARP TO PREVENT LOOSE MATERIAL FROM LEAVING THE TRUCK.
  - A TRUCK WASH DOWN AREA WILL BE PROVIDED AS NECESSARY TO REDUCE THE PROBABILITY OF MATERIAL LEAVING THE SITE.
  - NO CONTAMINATED STORMWATER DISCHARGES ARE ANTICIPATED FOR THIS SITE AS THIS SITE IS NOT LISTED AS A CONTAMINATED SITE WITH AER.
  - THE SWPPP WILL BE MAINTAINED THRU THE COMPLETION OF THE PROJECT.
  - ALL SWPPP PROTECTION DEVICES SHALL BE REPAIRED OR REPLACED AS REQUIRED AS TO MAINTAIN THE SWPPP IN PROPER WORK ORDER.
  - A MAINTENANCE LOG OF DAILY MAINTENANCE INSPECTIONS SHALL BE KEPT AVAILABLE AT THE SITE BY THE GENERAL CONTRACTOR IN CONTROL OF THE PROJECT.

NOTE: THE GATE SHALL OPEN INWARD ONLY NOT OPEN INTO THE RIGHT OF WAY

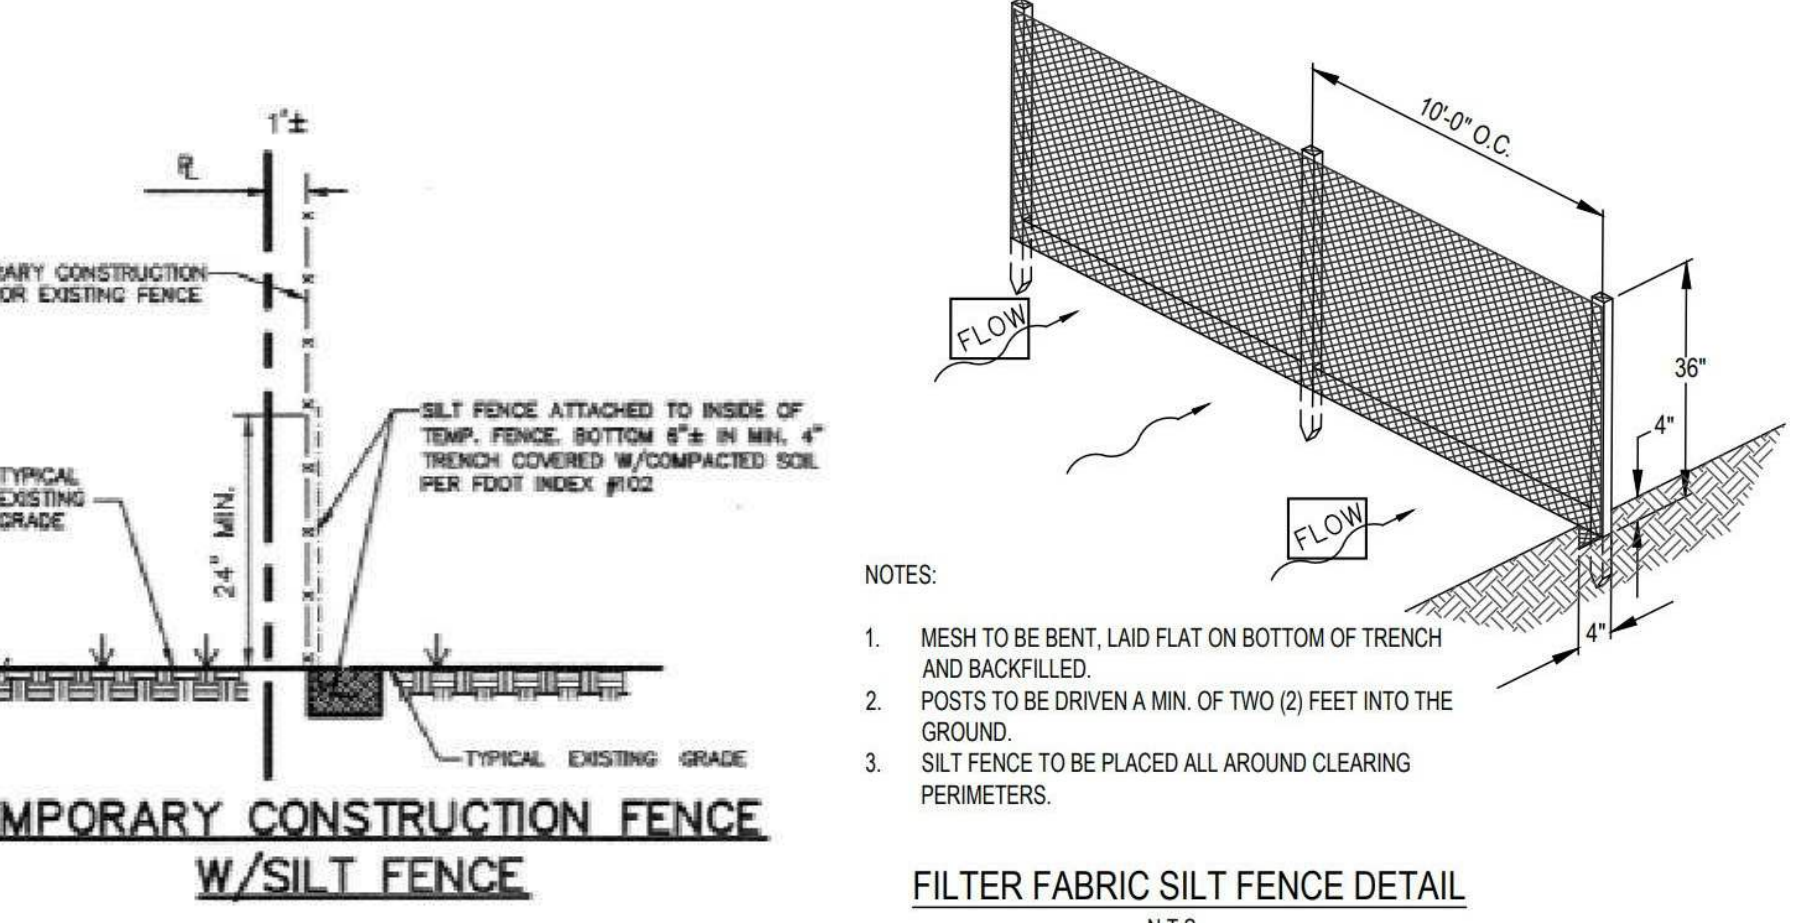

FILTER FABRIC SILT FENCE DETAIL  
N.T.S.

| REVISIONS |     | Date       | Description    |
|-----------|-----|------------|----------------|
| 1         | Rev | 08-05-2024 | Zoning Comment |
| 2         |     | 09-17-2024 | Zoning Comment |
| 3         |     | 09-18-2024 | Coordination   |
| 4         |     | 12-02-2024 | PW Comment     |

FIDANZA'S FAMILY HOUSE  
NEW CONSTRUCTION  
11041 SW 77TH AVE, VILLAGE OF PINECREST, FL 33156



VILLA & ASSOCIATES INC.  
ARCHITECTURE PLANNING INTERIOR DESIGN  
5801 SW 69 AVENUE MIAMI, FLORIDA 33155  
TEL. 305-613-0865 - E-Mail Jvillarchitect@gmail.com  
CONSULTANT: ARCHI-TEK STUDIO CORP.  
TEL. 305-799-8016 - E-Mail maguilar@architekstudio.com

DATE: 10-20-2022 SCALE: AS SHOWN  
PROJECT NO: DEMOLITION PLAN  
DRAWING NO: D-1.0

Digitally signed by JORGE L VILLAVICENCIO  
Date: 2024.12.03 22:45:45 -05'00'