




12940 SW 63 Ave Pinecrest Fl
33156

Project number	-
Date	12-20-2022
Drawn by	SM
Checked by	SM, JP


SHEET No.

A225

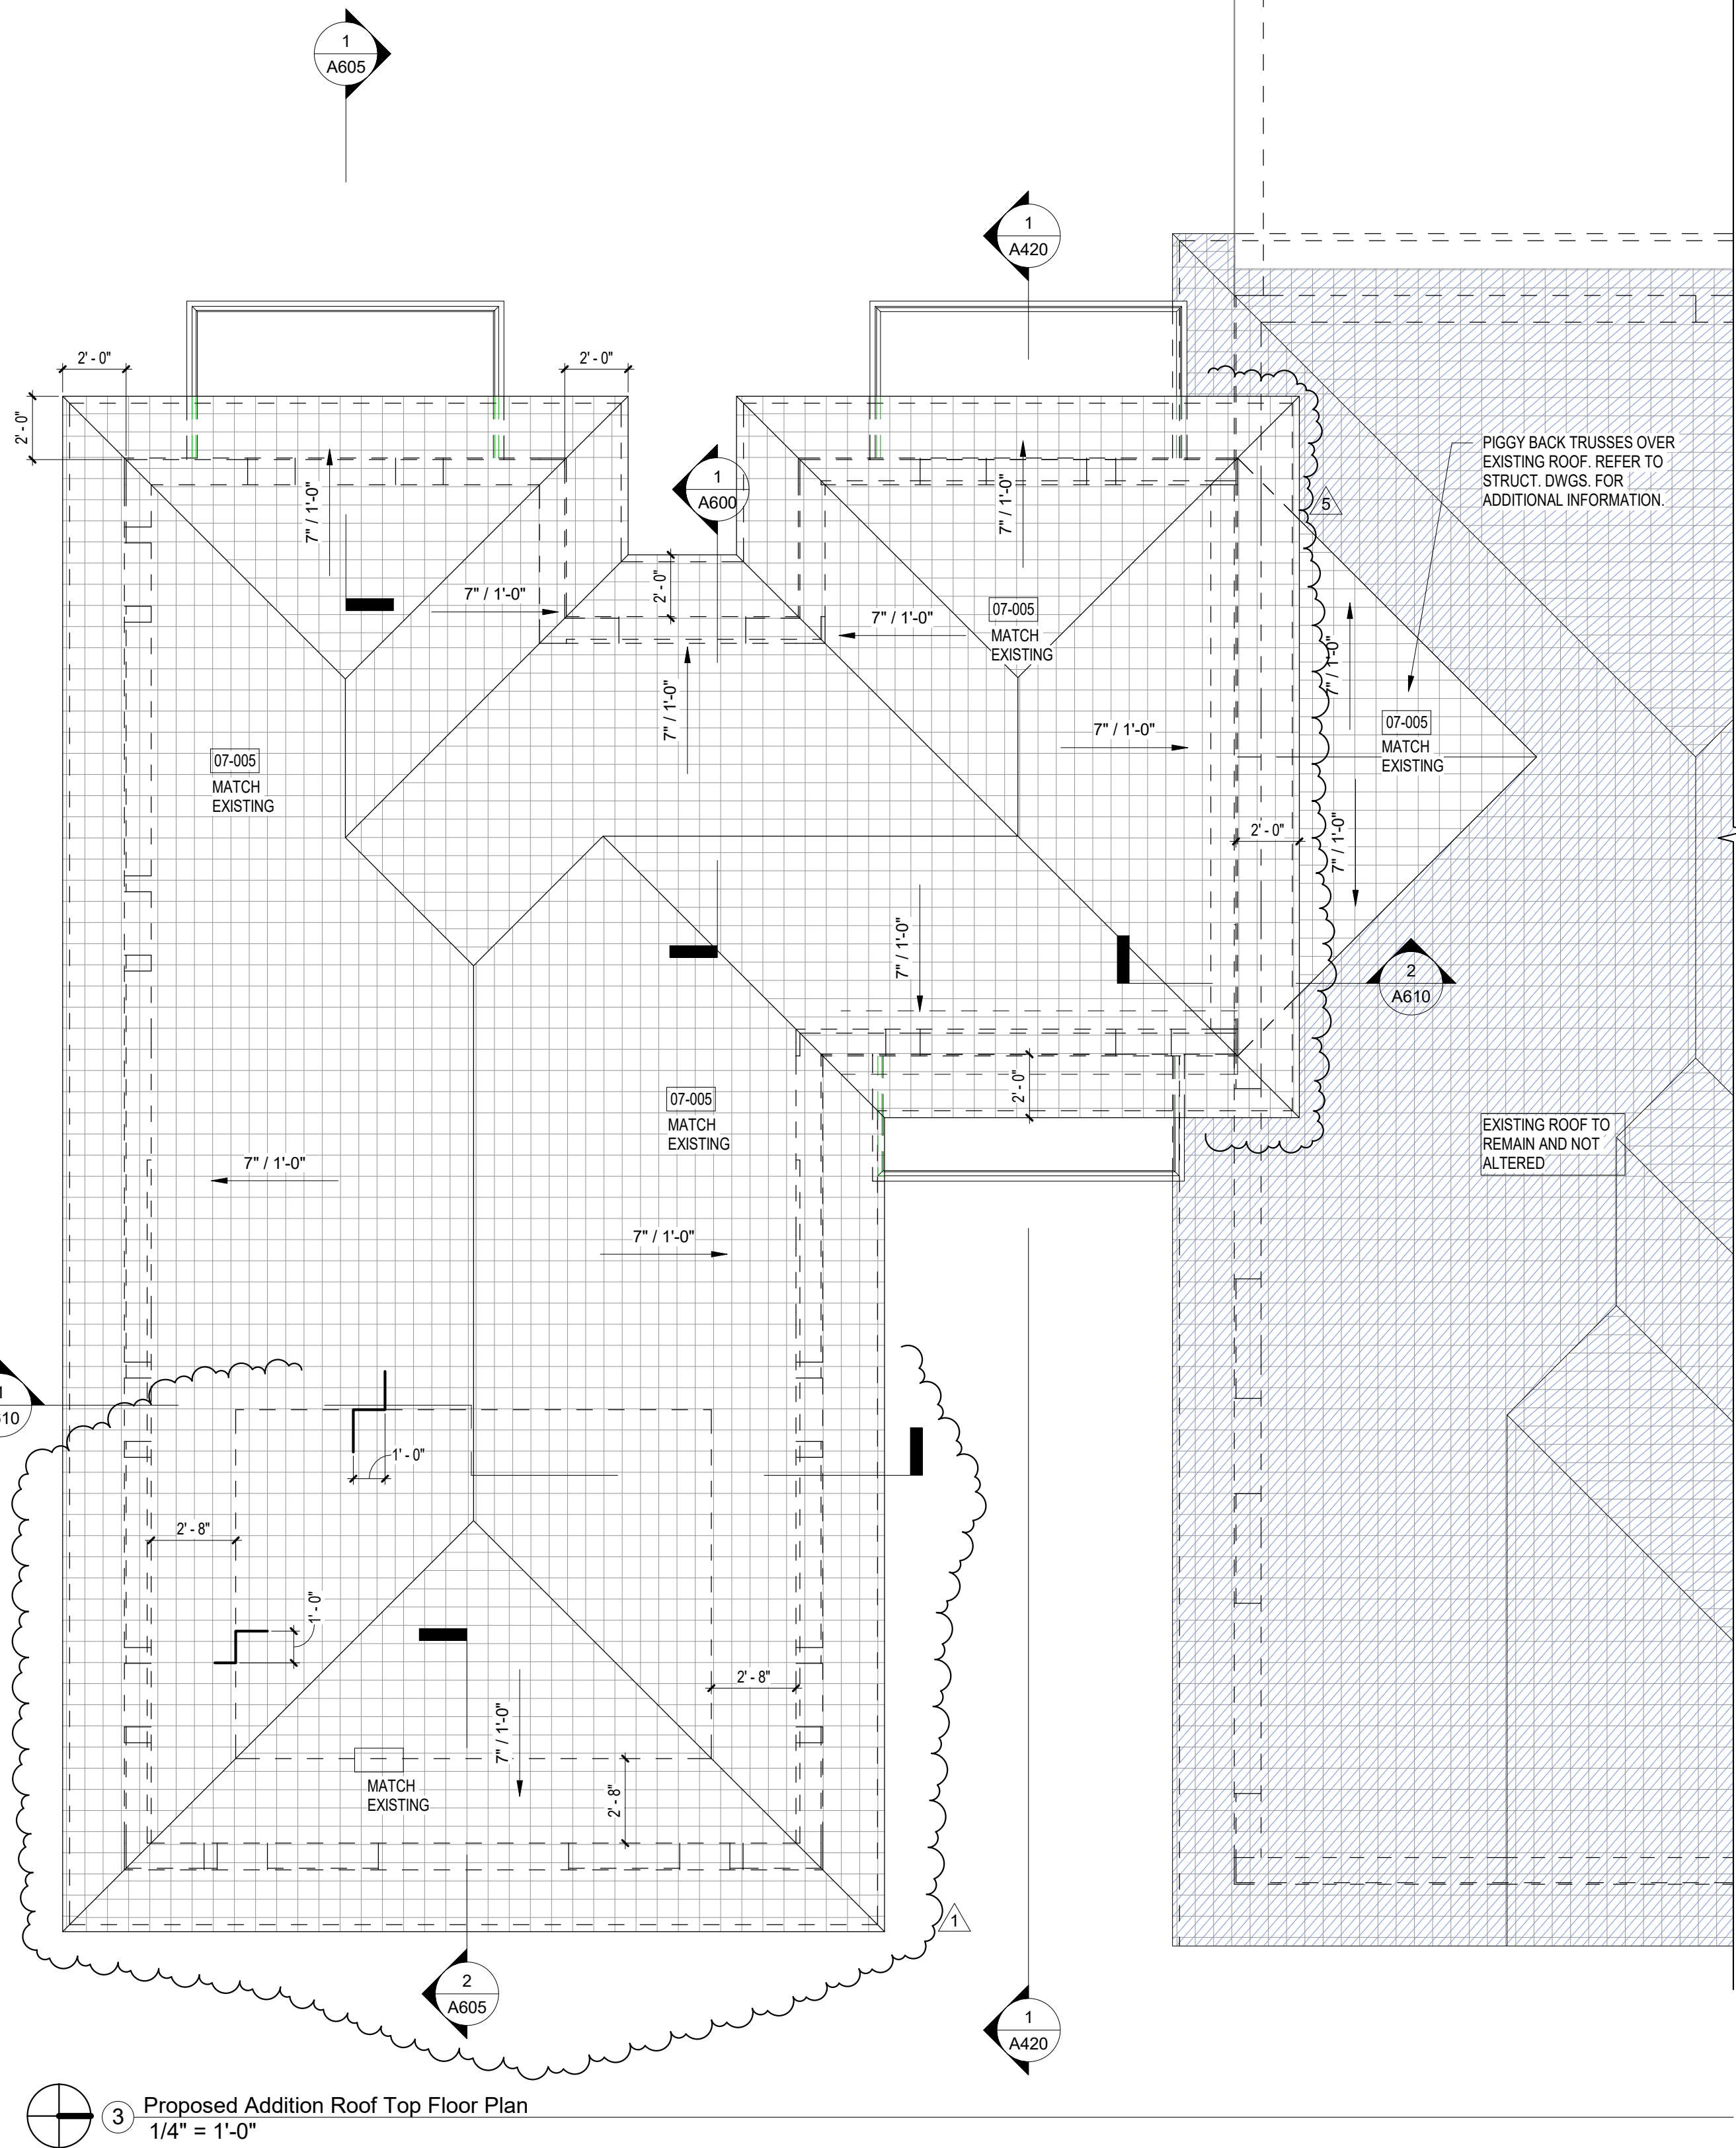

REFER TO SHEET A220 FOR FLOOR
PLANS KEYNOTES SCHEDULE.

A300

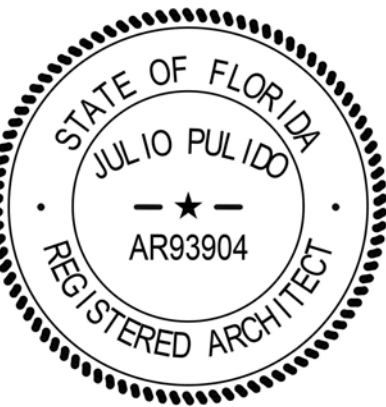

2-Story Addition

12940 SW 63 Ave Pinecrest FL
33156

[illegible]


Project number	-
Date	12-20-2022
Drawn by	SM
Checked by	SM, JP

SHEET TITLE

Proposed Addition Elevations


SHEET No.

A410

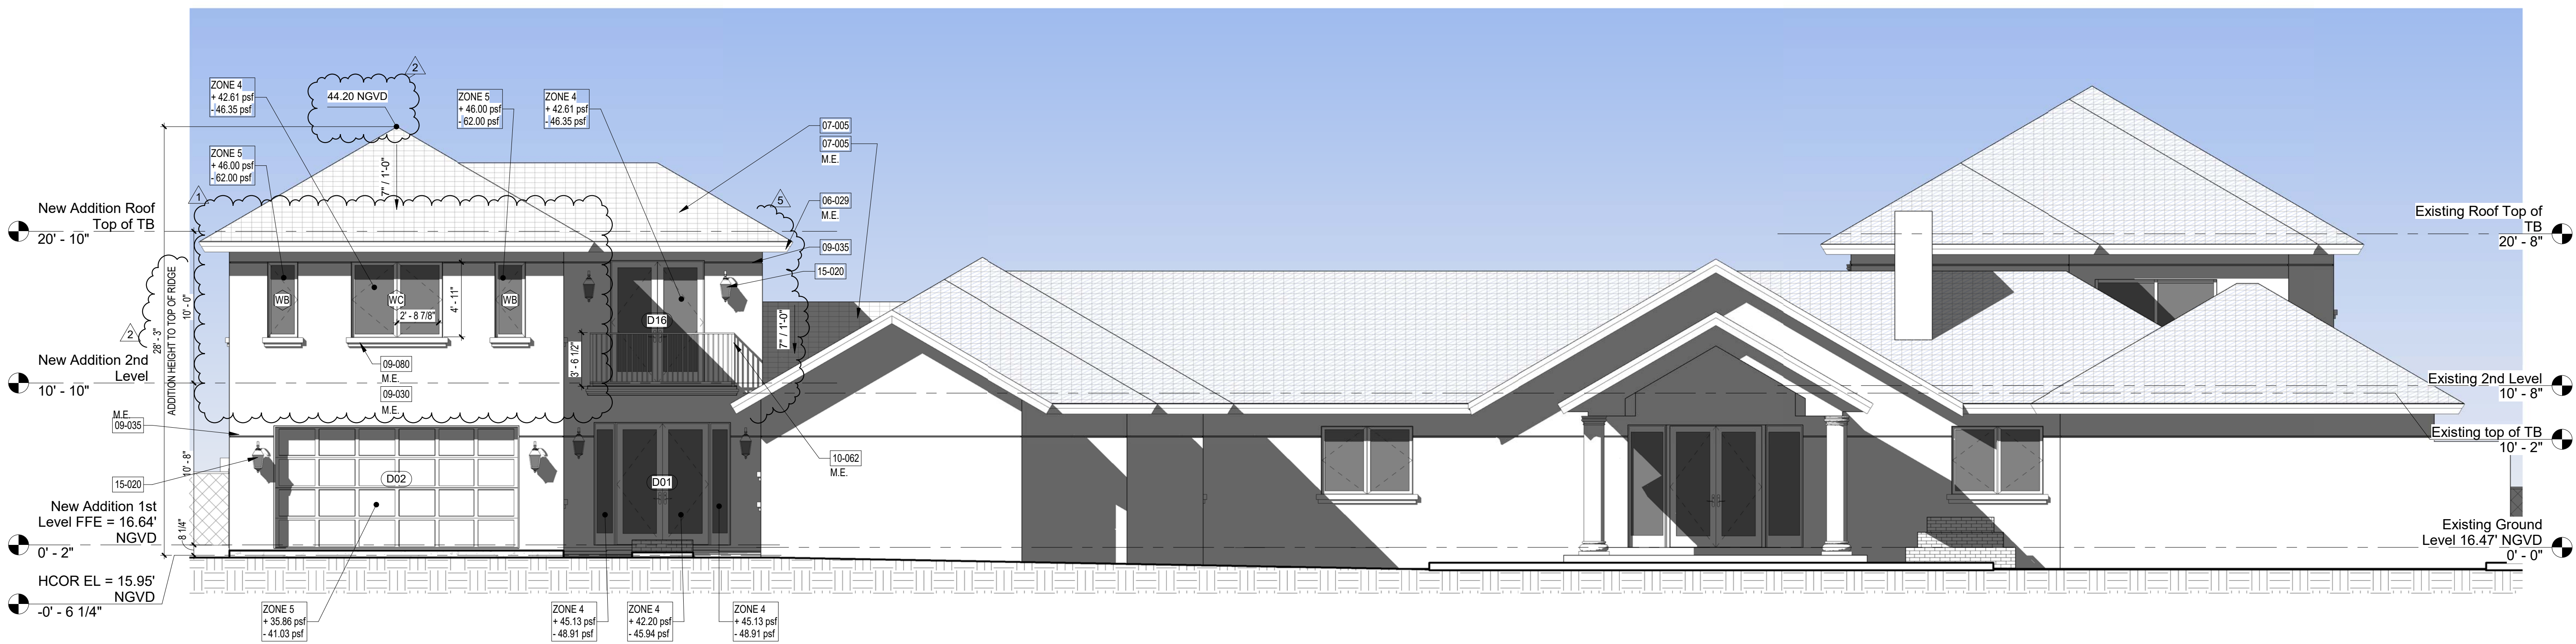


1 Proposed Addition East (Front) Elevation
3/16" = 1'-0"

M.E. = MATCH EXISTING ELEMENTS OR FINISHES.

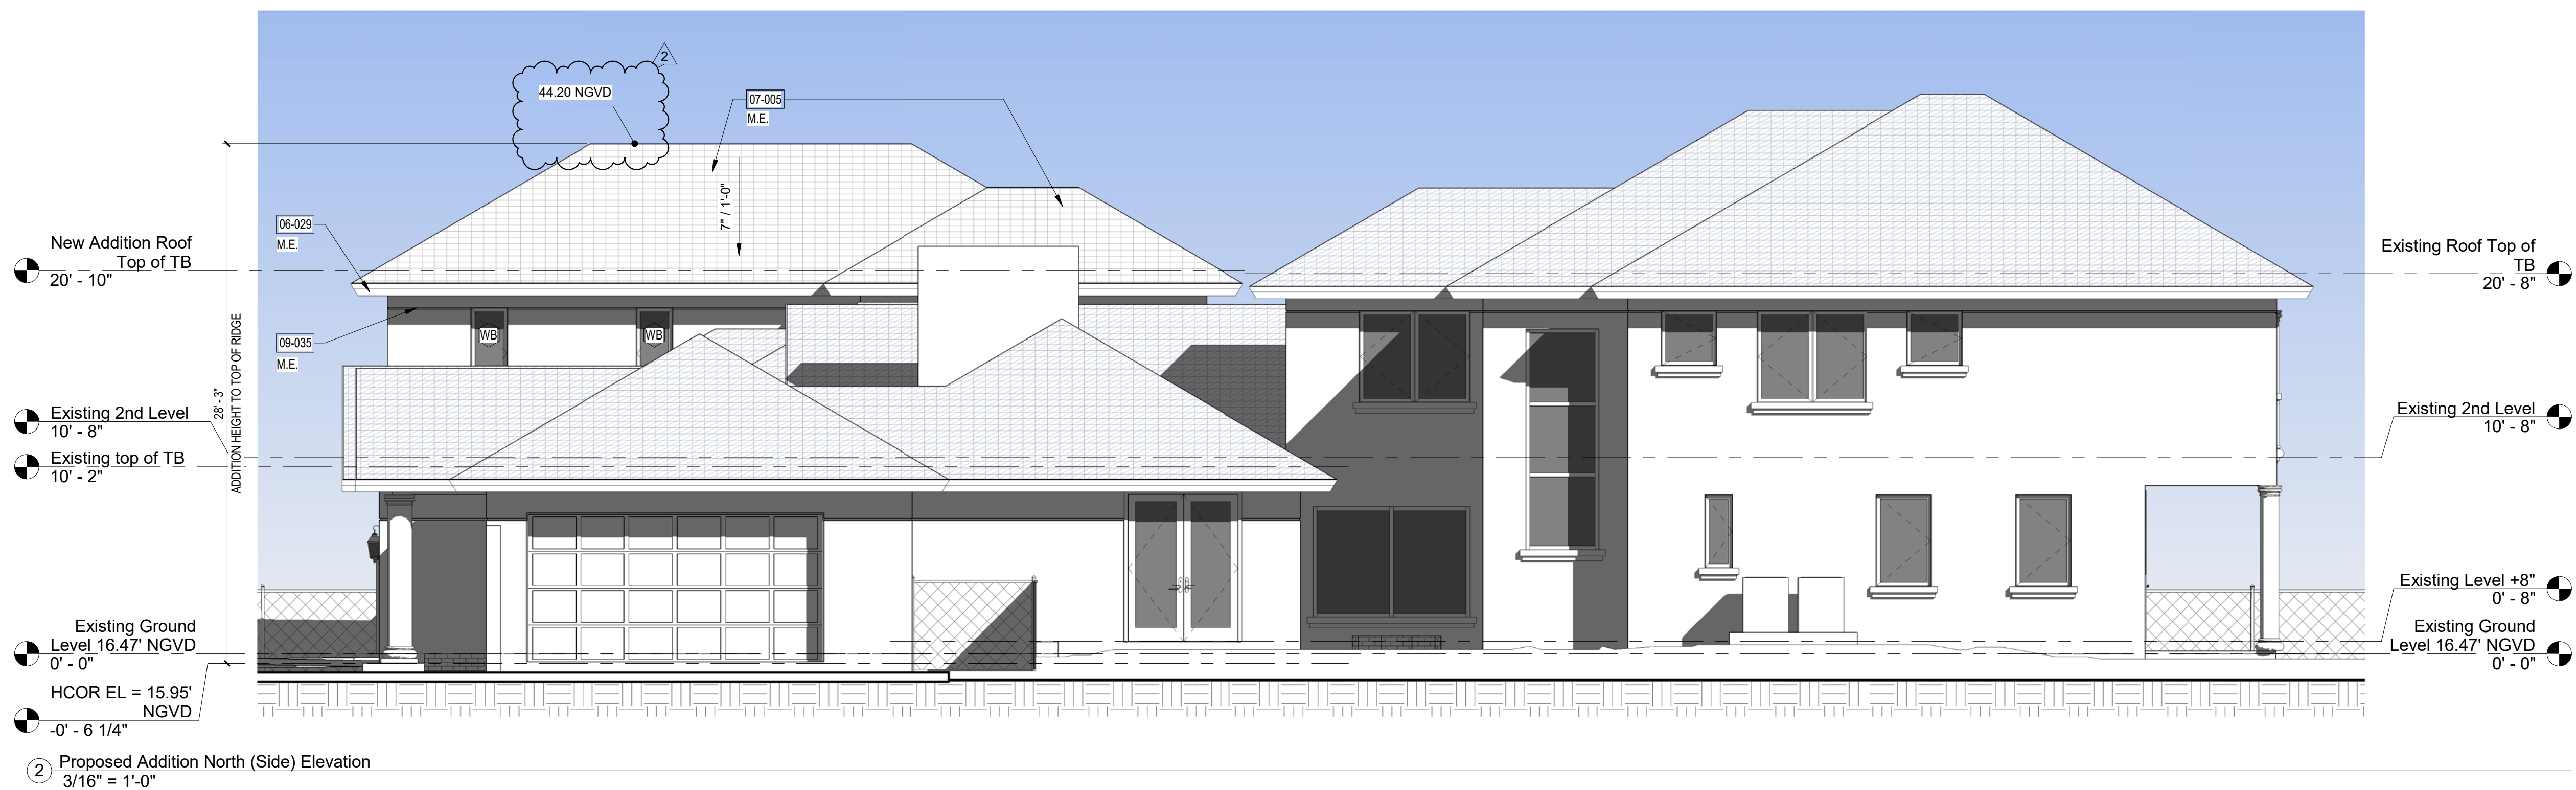

REFER TO SHEET A420 FOR ELEVATIONS
& SECTIONS KEYNOTES SCHEDULE.

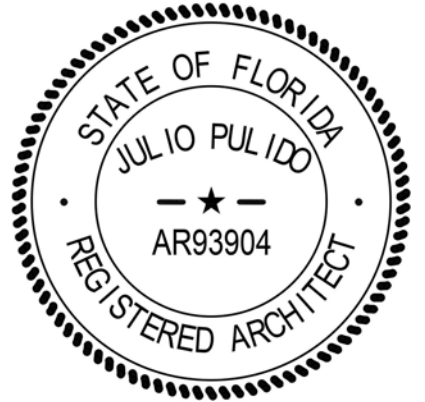

Eva Vaccaro

2-Story Addition

12940 SW 63 Ave Pinecrest Fl
33156

No.	Description	Date
1	Revision 1 Bldg. Dpmt. Comments & Owner Changes	03-14-24
2	Revision 2 Bldg. Dpmt. Comments 2	05-28-24
5	Revision 5 Owner Changes / Site Coordination	01-27-25

Project number	-
Date	12-20-2022
Drawn by	SM
Checked by	SM, JP

SHEET TITLE

Proposed Addition
Elevations

SHEET No.

A415



1 Proposed Addition South (Side) Elevation

3/16" = 1'-0"


M.E. = MATCH EXISTING ELEMENTS OR FINISHES.



2 Proposed Addition West (Rear) Elevation

3/16" = 1'-0"

REFER TO SHEET A420 FOR ELEVATIONS
& SECTIONS KEYNOTES SCHEDULE.

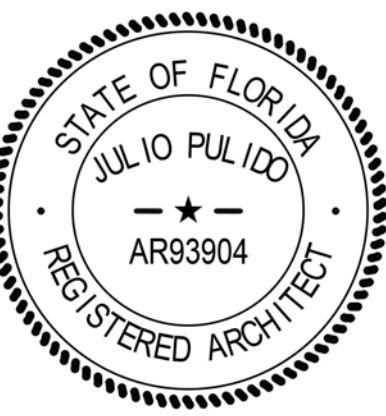



12940 SW 63 Ave Pinecrest Fl
33156

[illegible]

Project number	-
Date	12-20-2022
Drawn by	SM
Checked by	SM, JP

Wall Sections

A610

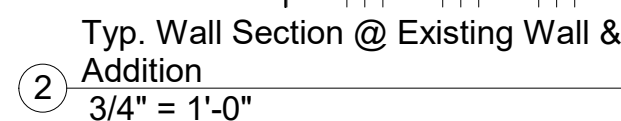 

REFER TO SHEET A420 FOR ELEVATIONS
& SECTIONS KEYNOTES SCHEDULE.