

ADDITION & RESTORATION FOR:

MAZZINI & MELINE
RESIDENCE

10300 SW 70TH AVE,
MIAMI, FL 33156

Digitally signed by
Edgardo J
Betancourt
Santiago
Date: 2025.09.04
14:49:06-04'00'



DATE	DRAWN BY	PROJECT
04.03.23	--	22-84
	CHECKED BY	


REVISIONS

 08.26.2025
CONSTRUCTION COORDINATION

SANITARY PLAN

CONSTRUCTION DOCUMENTS

P3

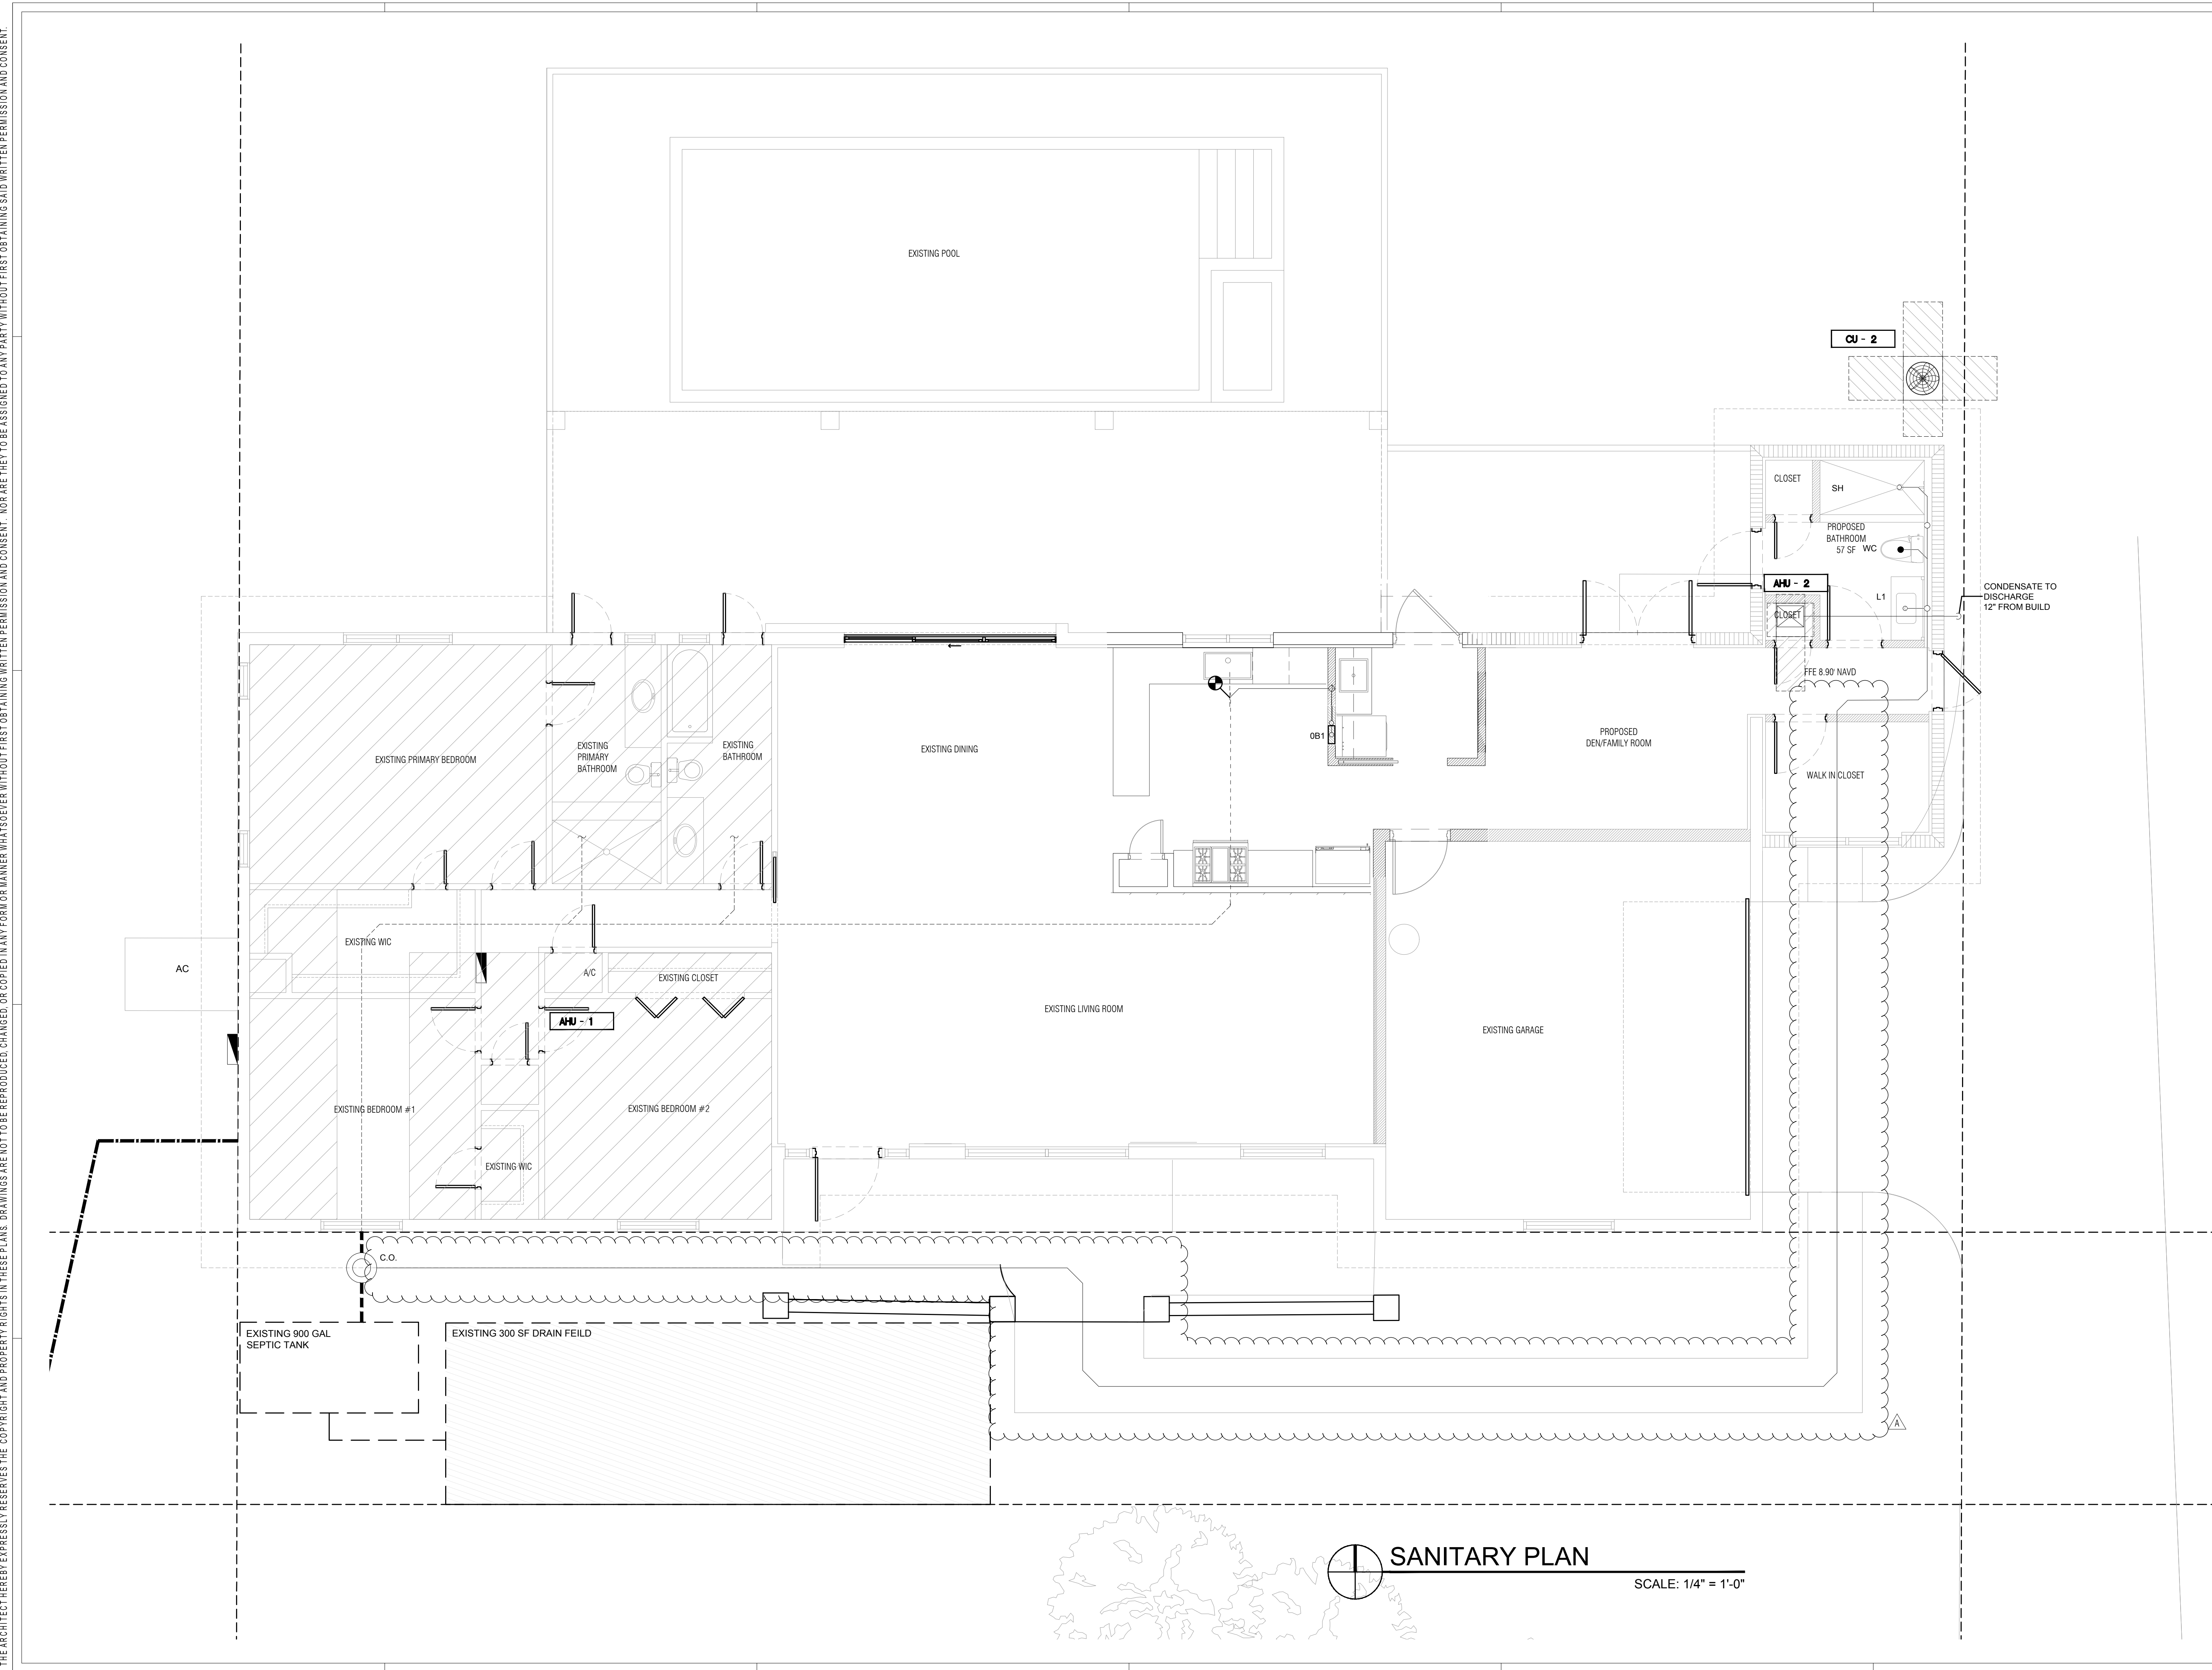

SANITARY PLAN

SCALE: 1/4" = 1'-0"