


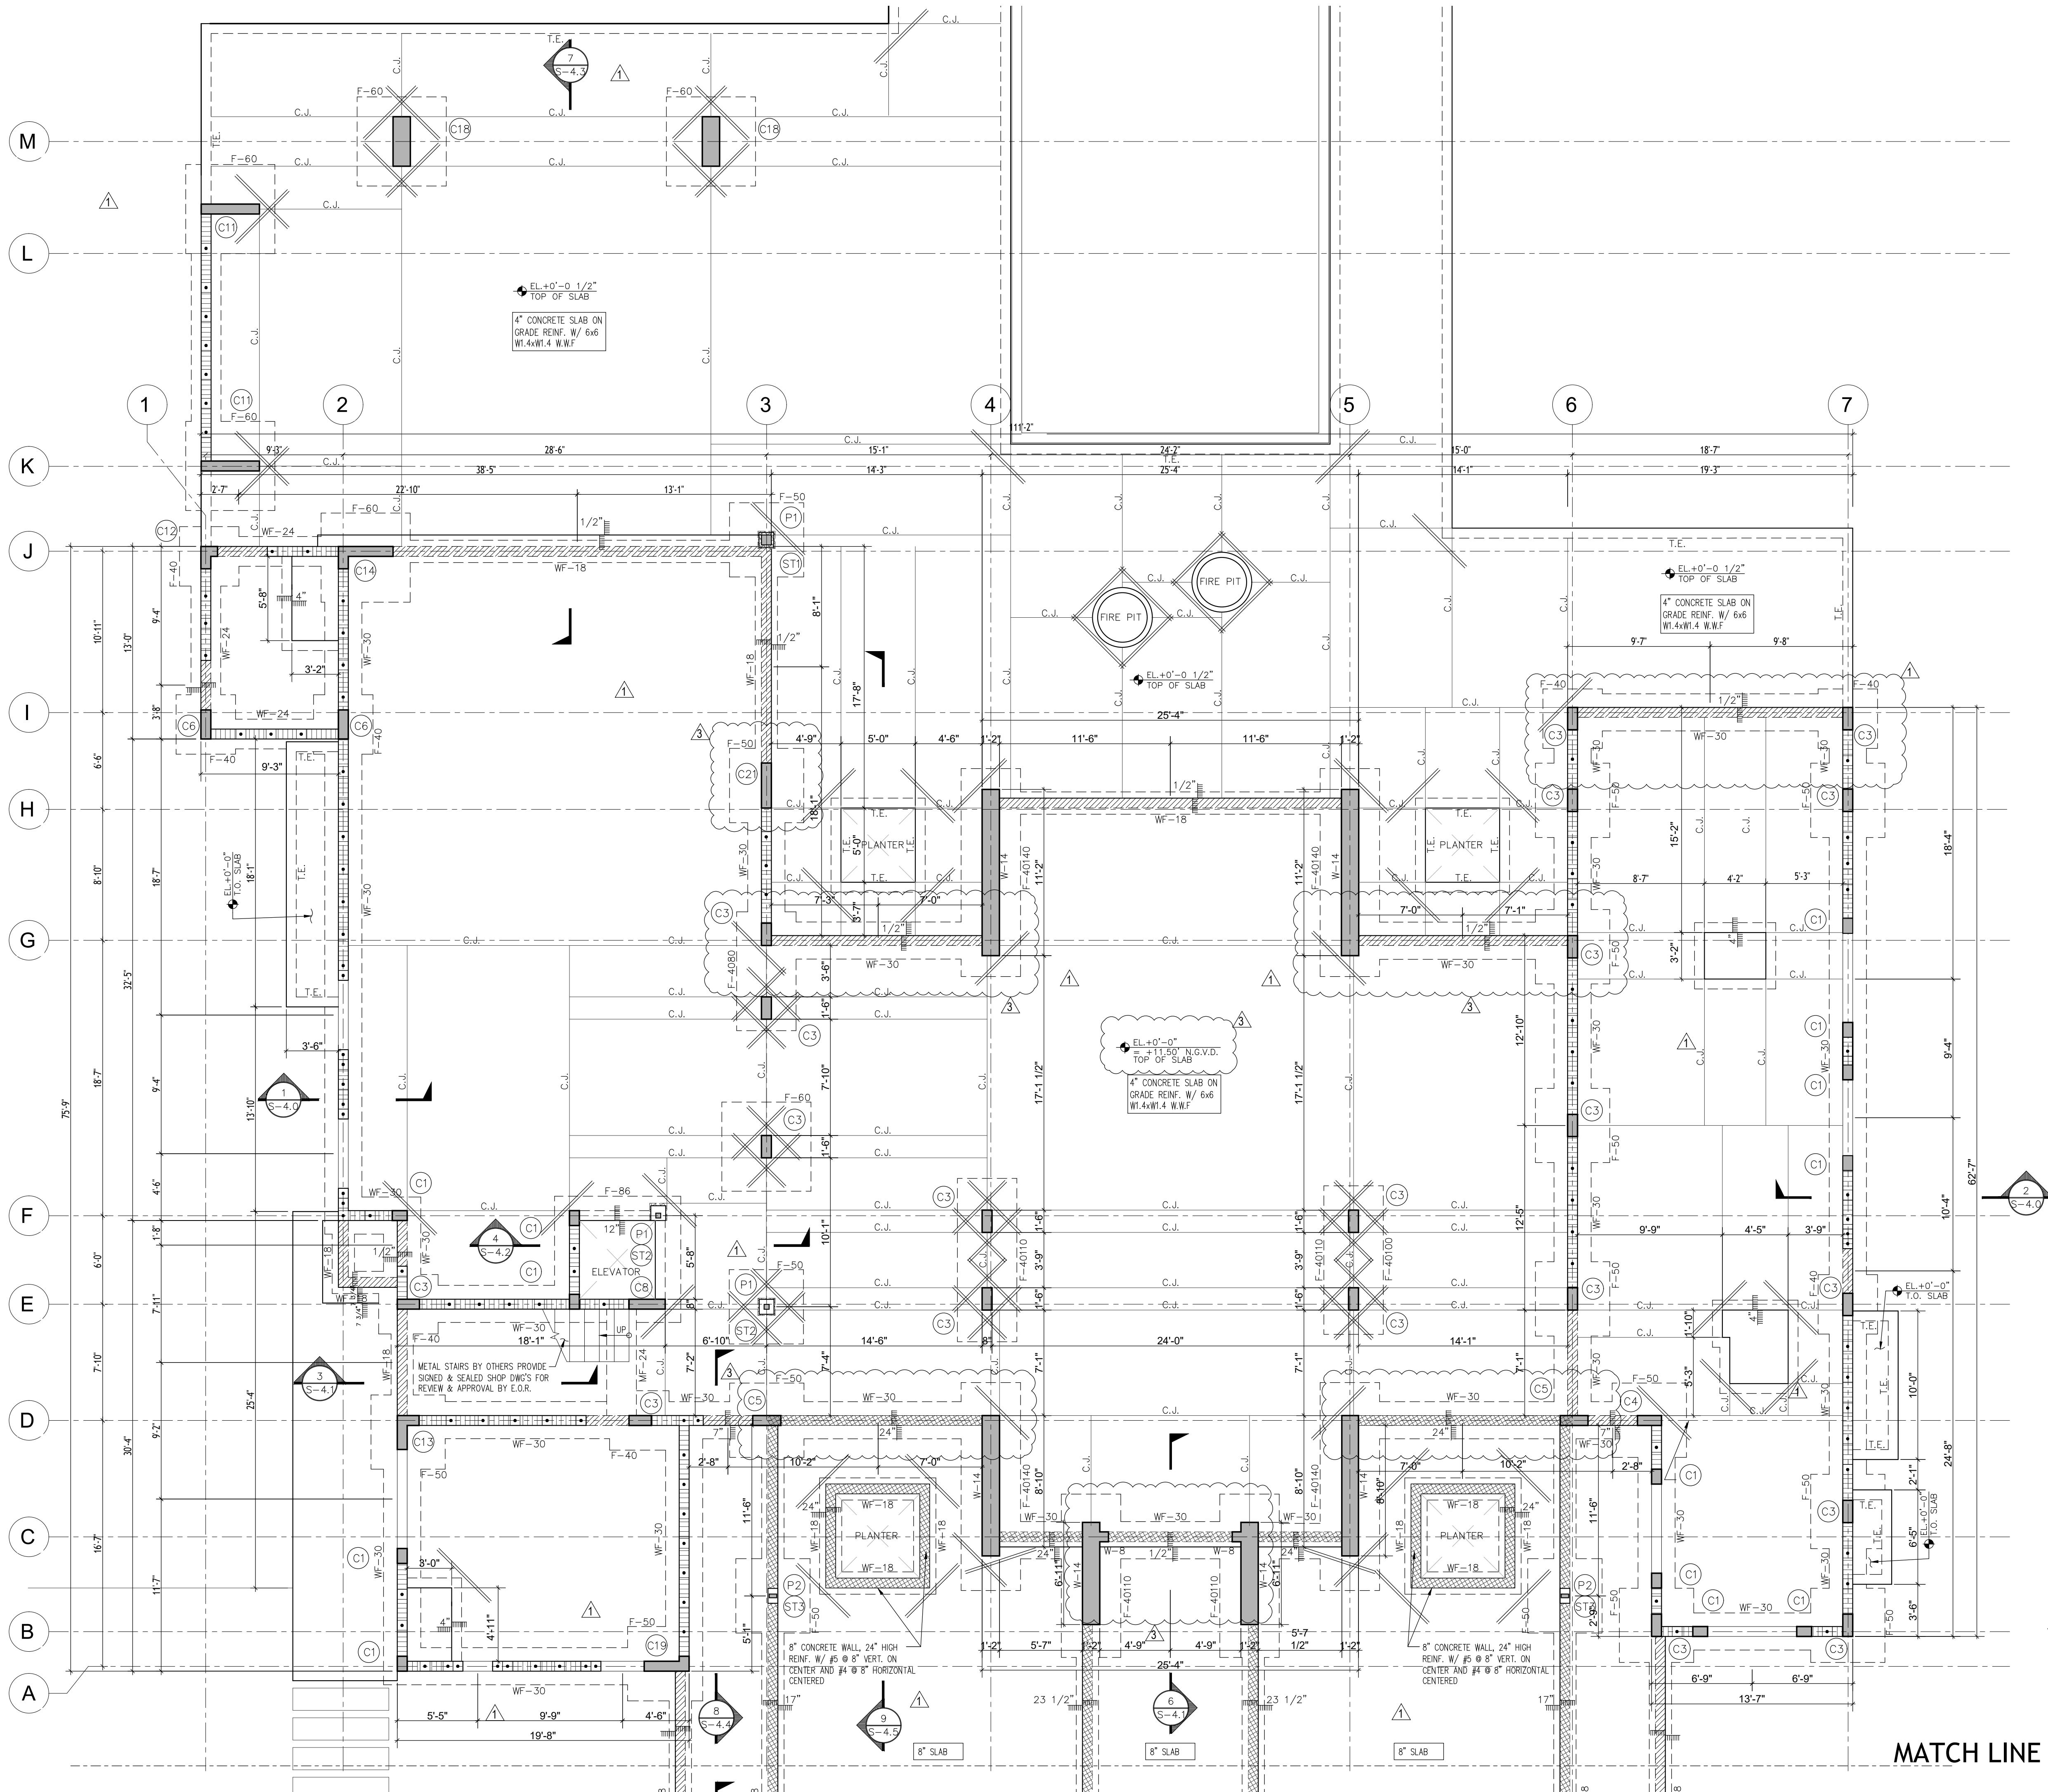

1 FOUNDATION & GROUND FLOOR FRAMING PLAN MAIN HOUSE
3/16" = 1'-0"

Zvonimir T. Belfranin, P.E.
Consulting Structural Engineer
P.E. # 33074
4836 S.W. 74 CT., MIAMI, FLORIDA 33155
(305) 669-0255
BELFRANIN@AOL.COM

HERRERA RESIDENCE

6825 SW 132nd St.
Pinecrest, FL 33156.

SEAL

BALLI-TRAUTMAN ARCHITECTS LLC -AA26002968

GIORGIO LUIGI BALLI -AR13951
DAVID SCOTT TRAUTMAN -AR15045

REVISIONS

NO.	DESC	DATE
1	CITY REV 1	08/11/25
2	CITY REV 2	10/16/25
3	OWNER REV.	6/24/26

PERMIT SET



JOB NUMBER: HERRERA
CHECKED BY: GB
ISSUE DATE: 04/01/2025
SCALE: AS NOTED


SHEET TITLE

FOUNDATION &
GROUND FLOOR
FRAMING PLAN
MAIN HOUSE

SHEET NUMBER

S-1.0

COPYRIGHT BALLI-TRAUTMAN ARCHITECTS, LLC
1533 SUNSET DRIVE SUITE 101, CORAL GABLES, FL 33143

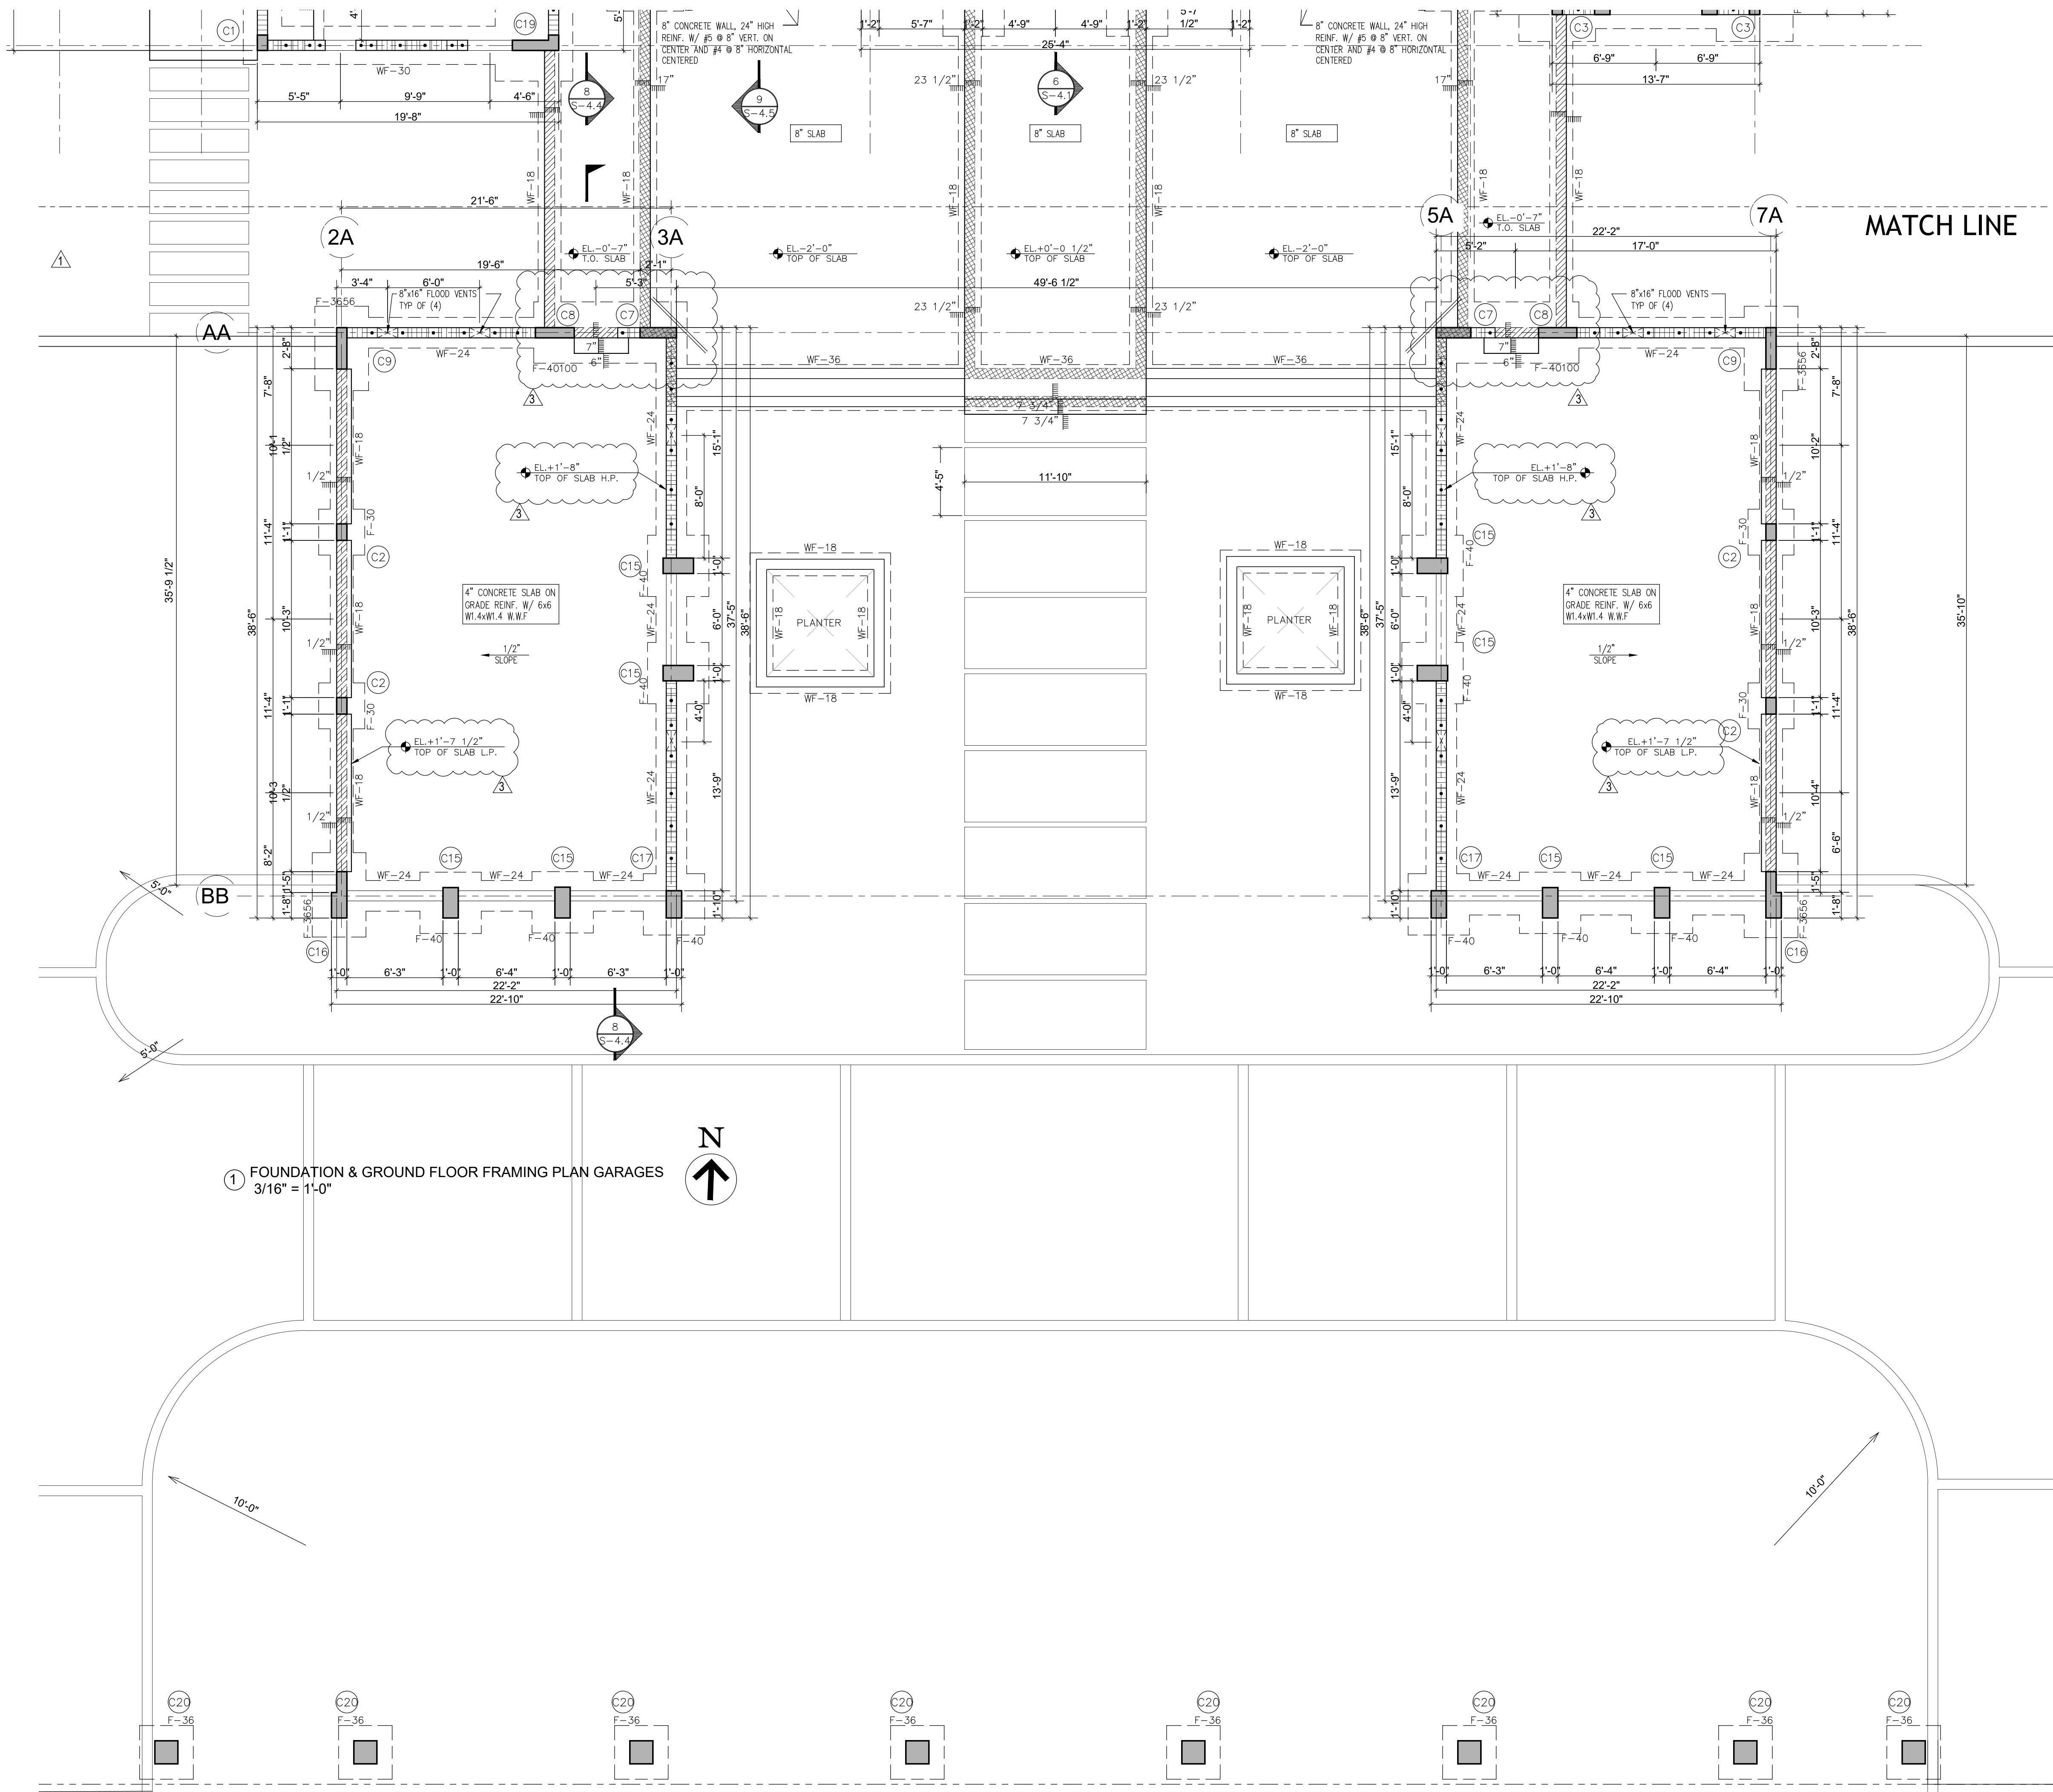

HERRERA
RESIDENCE

6825 SW 132nd St,
Pinecrest, FL 33156.

SEAL

BALLI-TRAUTMAN ARCHITECTS LLC -AA26002968

GIORGIO LUIGI BALLI -AR13951
DAVID SCOTT TRAUTMAN -AR15045

REVISIONS

NO.	DESC	DATE
1	CITY REV 1	08/11/25
2	CITY REV 2	10/16/25
3	OWNER REV.	6/24/26

PERMIT SET



JOB NUMBER: HERRERA
CHECKED BY: GB
ISSUE DATE: 04/01/2025
SCALE: AS NOTED

SHEET TITLE

FOUNDATION &
GROUND FLOOR
FRAMING
GARAGES

SHEET NUMBER

S-1.1




THIS DOCUMENT HAS BEEN DIGITALLY SIGNED
AND SEALED USING A DIGITAL SIGNATURE.
PRINTED COPIES OF THIS DOCUMENT ARE NOT
CONSIDERED SIGNED AND SEALED AND THE
AUTHENTICATION CODE MUST BE VERIFIED ON
ANY ELECTRONIC COPIES.

Digitally signed by Zvonimir
Belfranin
DN: c=US, o=Zvonimir
Belfranin,
dnQualifier=A01410D000001
926C393A9E00006B45,
cn=Zvonimir Belfranin
Date: 2026.07.08 10:21:52
-04'00'

Zvonimir T. Belfranin, P.E.
Consulting Structural Engineer
P.E. # 33074
4836 S.W. 74 CT, MIAMI, FLORIDA 33155
(305) 669-0255
BELFRANIN@AOL.COM


COPYRIGHT BALLI-TRAUTMAN ARCHITECTS,
LLC
1533 SUNSET DRIVE SUITE 101, CORAL GABLES,
FL 33143

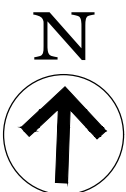

N
↑



COPYRIGHT BALLI-TRAUTMAN ARCHITECTS,
LLC
1533 SUNSET DRIVE SUITE 101, CORAL GABLES
FL 33143

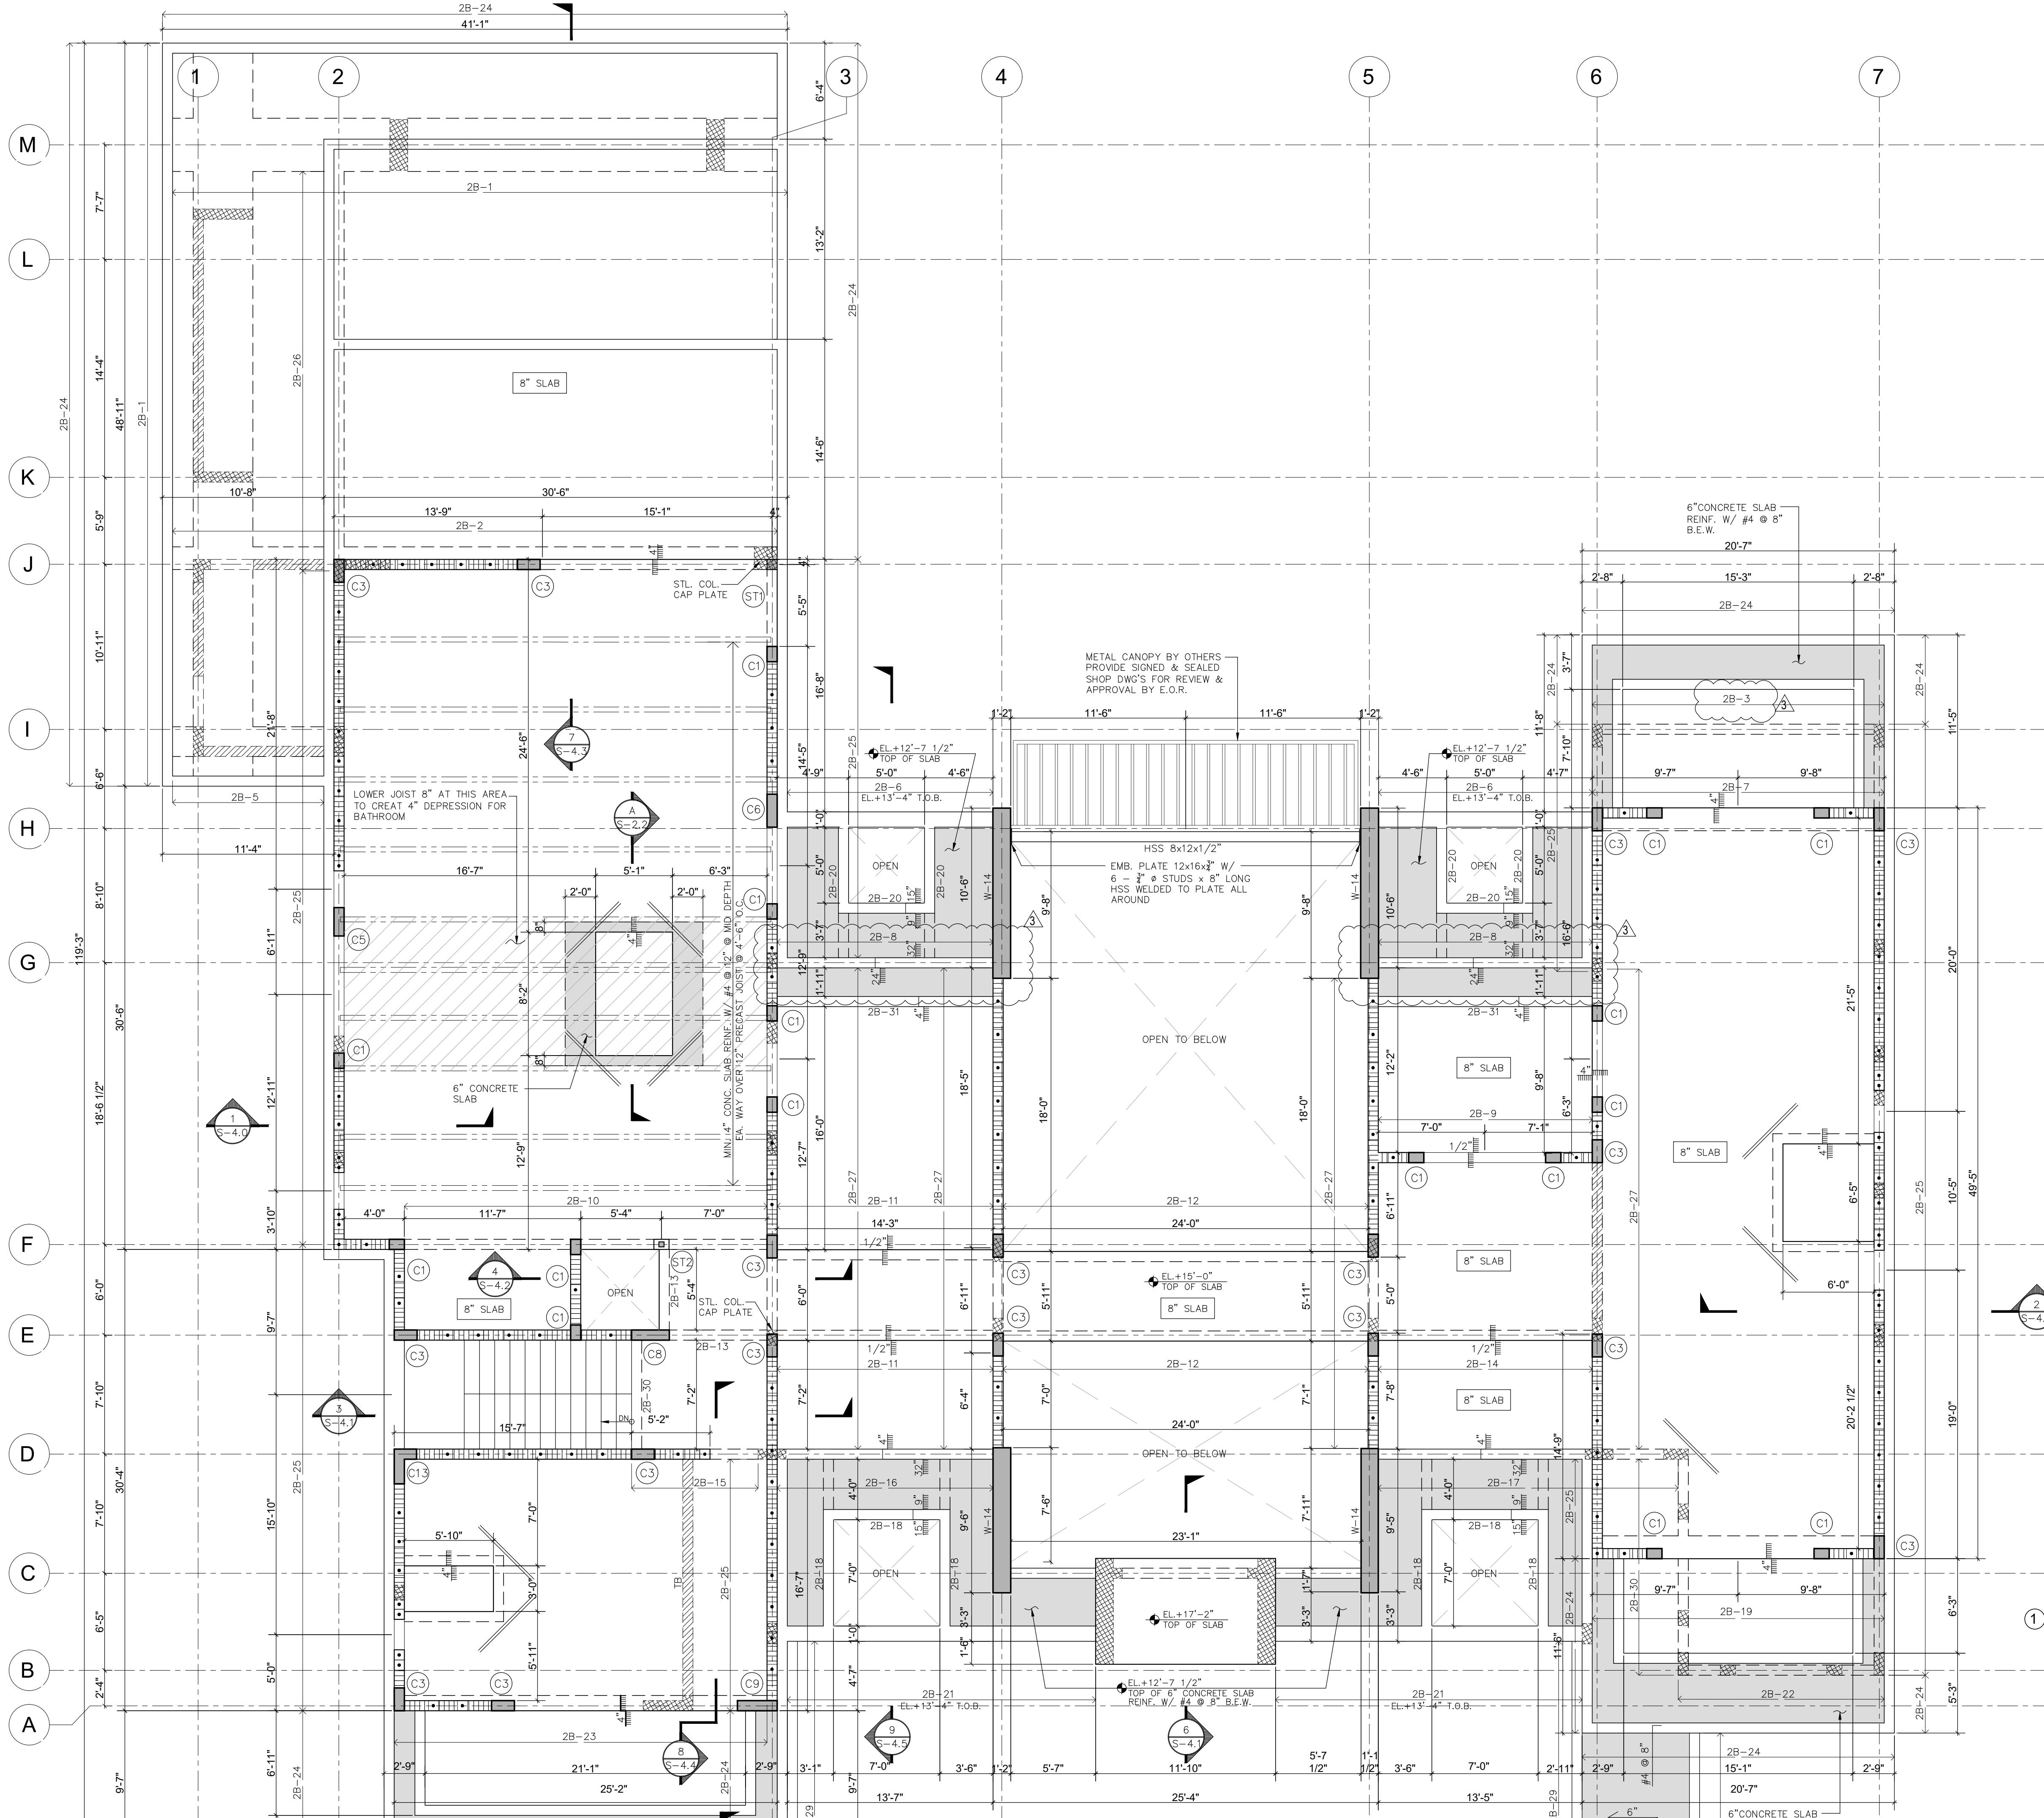

1 SECOND FLOOR FRMAING PLAN MAIN HOUSE
3/16" = 1'-0"



Zvonimir T. Belfranin, P.E.
Consulting Structural Engineer
P.E. # 33074
4836 S.W. 74 CT, MIAMI, FLORIDA 33155
(305) 669-0255
BELFRANIN@AOL.COM

HERRERA RESIDENCE

6825 SW 132nd St.
Pinecrest, FL 33156.

SEAL

BALLI-TRAUTMAN ARCHITECTS LLC -AA26002968

GIORGIO LUIGI BALLI -AR13951
DAVID SCOTT TRAUTMAN -AR15045

REVISIONS

NO.	DESC	DATE
1	CITY REV 1	08/11/25
2	CITY REV 2	10/16/25
3	OWNER REV.	6/24/26

PERMIT SET



JOB NUMBER: HERRERA
CHECKED BY: GB
ISSUE DATE: 04/01/2025
SCALE: AS NOTED



SHEET TITLE

SECOND FLOOR FRAMING PLAN MAIN HOUSE

SHEET NUMBER

S-2.0

COPYRIGHT BALLI-TRAUTMAN ARCHITECTS,
LLC
1533 SUNSET DRIVE SUITE 101, CORAL GABLES,
FL 33143

  

NO.	DESC	DATE
1	CITY REV 1	08/11/25
2	CITY REV 2	10/16/25
3	OWNER REV.	6/24/26


JOB NUMBER:	HERRERA
CHECKED BY:	GB
ISSUE DATE:	04/01/2025
SCALE:	AS NOTED

GARAGE & POOL CABANA ROOF FRAMING PLAN

SHEET NUMBER

S-2.1

COPYRIGHT BALLI-TRAUTMAN ARCHITECTS,
LLC
1533 SUNSET DRIVE SUITE 101, CORAL GABLES,
FL 33143

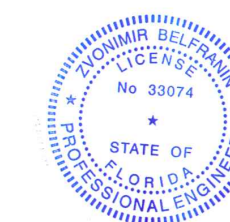

THIS DOCUMENT HAS BEEN DIGITALLY SIGNED
AND SEALED USING A DIGITAL SIGNATURE
PRINTED COPIES OF THIS DOCUMENT ARE NOT
CONSIDERED SIGNED AND SEALED AND THE
AUTHENTICATION CODE MUST BE VERIFIED ON
ANY ELECTRONIC COPIES.

Digitally signed by
Zvonimir Belfranin
DN: c=US, o=Zvonimir
Belfranin,
dnQualifier=A01410D0000
01926C393A9E00006B45,
cn=Zvonimir Belfranin
Date: 2026.07.08 10:24:11
-04'00'

Zvonimir T. Belfranin, P.E.
Consulting Structural Engineer
P.E. # 33074
4836 S.W. 74 CT., MIAMI, FLORIDA 33155
(305) 669-0255
BELFRANIN@AOL.COM


SECOND FLOOR PLAN NOTES

- 1) FLOOR SUPER IMPOSED LOADS:
S.I.D.L. = 35 PSF
LL = 40 PSF (FLOOR)
= 100 PSF (STAIRS)
= 60 PSF (BALCONIES)
- 2)  DENOTES DIRECTION OF SLAB MAIN REINF. (OUTER MOST LAYER)
- 3)  DENOTES SLAB BOT. REINF.
- 4)  DENOTES SLAB TOP REINF.
- 5)  DENOTES 8" MASONRY BEARING WALLS
REINFORCED W/ #9 GALV. LADDER TYPE HORIZONTAL JOINT
REINF. @ 16" O.C. FOR VERT. REINF. SEE SCHEDULE SHEET S-1
- 6) PROVIDE VERT. REINF. @ ALL CORNERS, SIDES OF OPENINGS & ALL INTERSECTIONS AS SHOWN ON PLAN
- 7) FOR 8 1/2" CONC. SLAB PROVIDE #5 @ 8" O.C. TOP AND BOTTOM E.W., U.O.N. ON PLAN.
- 8) GC TO COORDINATE ALL CONDUITS, PENETRATIONS & KNOCK OUTS WITH STRUCTURAL SLABS & BEAMS, SUBMIT SHOP DRAWINGS.
- 9)  DENOTES WALL BELOW. SEE LOWER LEVEL FOR WALL DEFINITION.
- 10)  DENOTES COLUMN STARTING AT THIS LEVEL.
- 11) ROOF SLOPES ACHIEVES BY RIGID INSULLTION OR L.W. CONCRETE, REFER TO ARCH,S. PLANS.
- 12) FOR 8" CONCRETE SLAB PROVIDE #5 @ 10" TOP AND BOTTOM E.W.
- 13) FOR 12" CONCRETE SLAB PROVIDE #6 @ 8" TOP AND BOTTOM E.W.


2ND. FLOOR CONCRETE BEAM SCHEDULE

	MARK	TOP ELEV.	SIZE WxH	REINFORCING					TIES OR STIRRUPS			REMARKS
				BOTT.	CONT. TOP	C	E	I E.F.	NO.	TYPE	SPACING	
△	CRB-1	+13'-0"	8"x24"	2 #6	2 #5			1 #5	#3	□	@ 4" O.C.	
△	GRB-1	+13'-2"	8"x26"	2 #6	2 #6			1 #5	#3	□	@ 6" O.C.	
	GRB-2	+13'-2"	8"x28"	2 #6	2 #6			2 #5	#3	□	@ 12" O.C.	
△	GRB-3	+13'-2"	8"x28"	2 #6	2 #6			2 #5	#3	□	@ 6" O.C.	
3	2B-1	+14'-8"	42"x30"	8 #7	8 #7			2 #5	#4	□	@ 8" O.C.	
	2B-2	+15'-0"	18"x34"	5 #8	5 #8			2 #5	#4	□	@ 6" O.C.	
	2B-3	+15'-0"	8"x32"	2 #6	2 #6			2 #5	#3	□	@ 6" O.C.	
	2B-4	+10'-4"		VOID								
	2B-5	+14'-8"	18"x30"	4 #7	4 #7			2 #5	#3	□	@ 6" O.C.	
△	2B-6	+13'-4"	12"x15"	3 #7	3 #7				#4	□	@ 6" O.C.	
	2B-7	+15'-0"	18"x16"	4 #7	4 #7				#4	□	@ 6" O.C.	
△	2B-8	+15'-4"	8"x38"	2 #6	2 #6			3 #5	#3	□	@ 12" O.C.	
	2B-9	+15'-0"	8"x36"	2 #6	2 #6			3 #5	#3	□	@ 10" O.C.	
	2B-10	+15'-0"	8"x34"	2 #7	2 #7			2 #5	#3	□	@ 6" O.C.	
	2B-11	+15'-0"	8"x34"	2 #7	2 #7			2 #5	#3	□	@ 6" O.C.	
	2B-12	+15'-0"	8"x34"	2 #9	2 #9			2 #5	#3	□	@ 6" O.C.	
	2B-13	+15'-0"	8"x16"	2 #5	2 #5				#3	□	@ 6" O.C.	
	2B-14	+15'-0"	8"x34"	2 #7	2 #7			2 #5	#3	□	@ 6" O.C.	
	2B-15	+15'-0"	8"x16"	2 #5	2 #5				#4	□	@ 6" O.C.	
△	2B-16	+15'-4"	8"x38"	2 #6	2 #6			2 #5	#3	□	@ 8" O.C.	
△	2B-17	+15'-4"	8"x38"	2 #7	2 #7	2 #5		3 #5	#3	□	@ 8" O.C.	
△	2B-18	+13'-4"	8"x15"	2 #7	2 #7				#3	□	@ 4" O.C.	
	2B-19	+15'-0"	18"x34"	5 #8	5 #8			2 #5	#4	□	@ 6" O.C.	
△	2B-20	+13'-4"	8"x15"	2 #7	2 #7				#4	□	@ 4" O.C.	
△	2B-21	+13'-4"	12"x15"	3 #8	3 #8				#4	□	@ 6" O.C.	
	2B-22	+14'-8"	8"x32"	2 #6	2 #6			2 #5	#3	□	@ 8" O.C.	
	2B-23	+15'-0"	12"x36"	3 #7	3 #7			3 #5	#3	□	@ 8" O.C.	
△	2B-24	+15'-0"	8"x38"	2 #6	2 #6			3 #5	#3	□	@ 12" O.C.	
	2B-25	+15'-0"	16"x38"	4 #8	4 #8			3 #5	#3	□	@ 12" O.C.	
	2B-26	+14'-8"	16"x30"	6 #8	6 #8			2 #5	#4	□	@ 6" O.C.	
	2B-27	+15'-0"	8"x34"	2 #8	2 #8	2 #5		2 #5	#4	□	@ 8" O.C.	
△	2B-28	+13'-2"	8"x14"	2 #6	2 #6				#3	□	@ 6" O.C.	
△	2B-29	+13'-2"	8"x14"	2 #8	2 #8				#4	□	@ 6" O.C.	
△	2B-30	+15'-0"	8"x32"	2 #5	2 #5	2 #5		2 #5	#3	□	@ 8" O.C.	
△	2B-31	+15'-4"	8"x30"	2 #6	2 #6			2 #5	#3	□	@ 12" O.C.	
	TB	SEE PLAN	8"x12"	2 #5	2 #5				#3	□	@ 8" O.C.	1#5 TOP&BOTT. CORNER BARS 2'-6" x 2'-6"

NOTE:
ALL DIMENSIONS AND ELEVATIONS SHALL BE CHECKED W/ ARCHITECTURAL DRAWINGS, IF THERE IS A DISCREPANCY REPORT TO E.O.R. AND A.O.R.

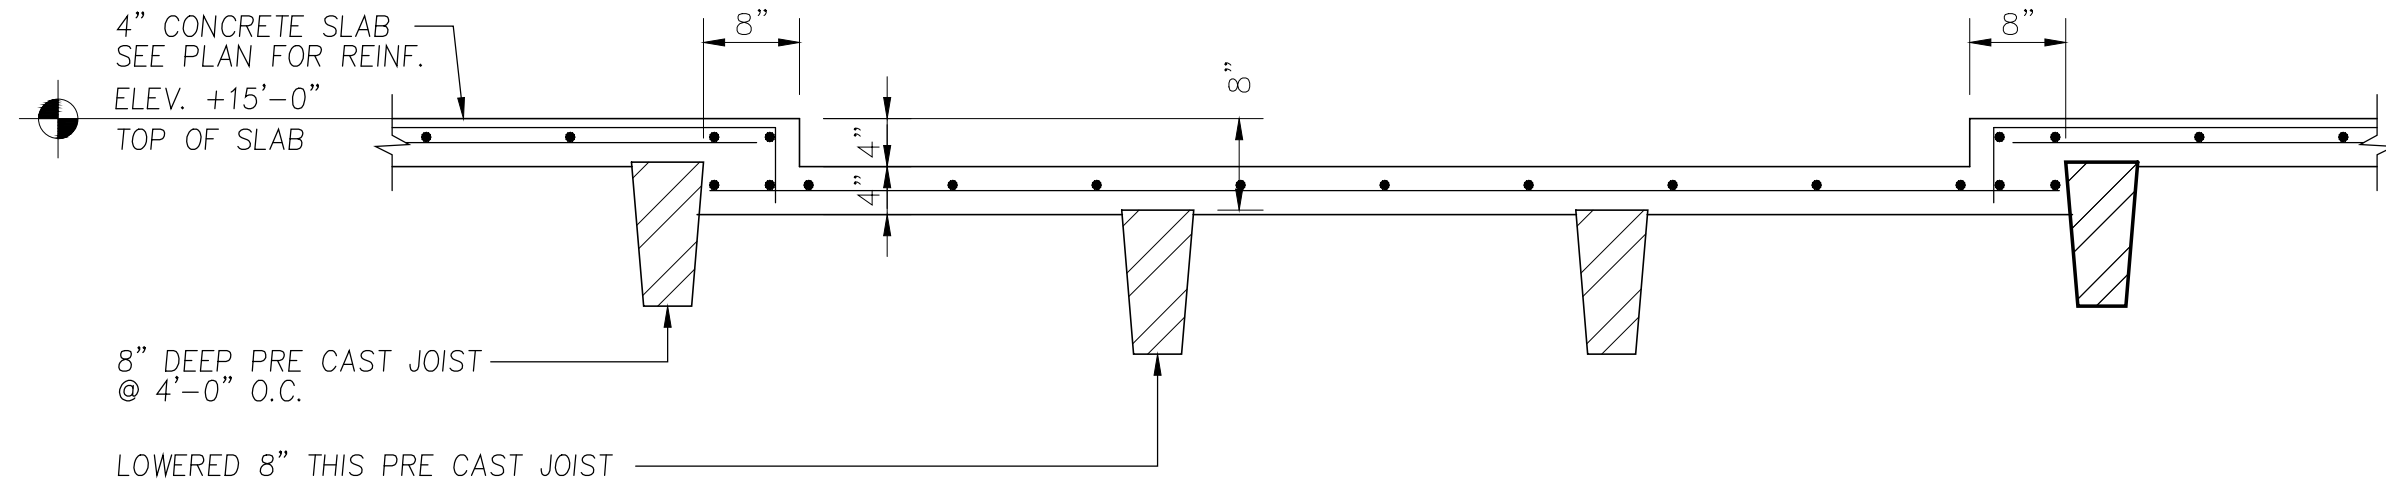

A
S-2.2 CONCRETE SLAB DEPRESSION TYP.
SCALE: 3/4" = 1'-0"

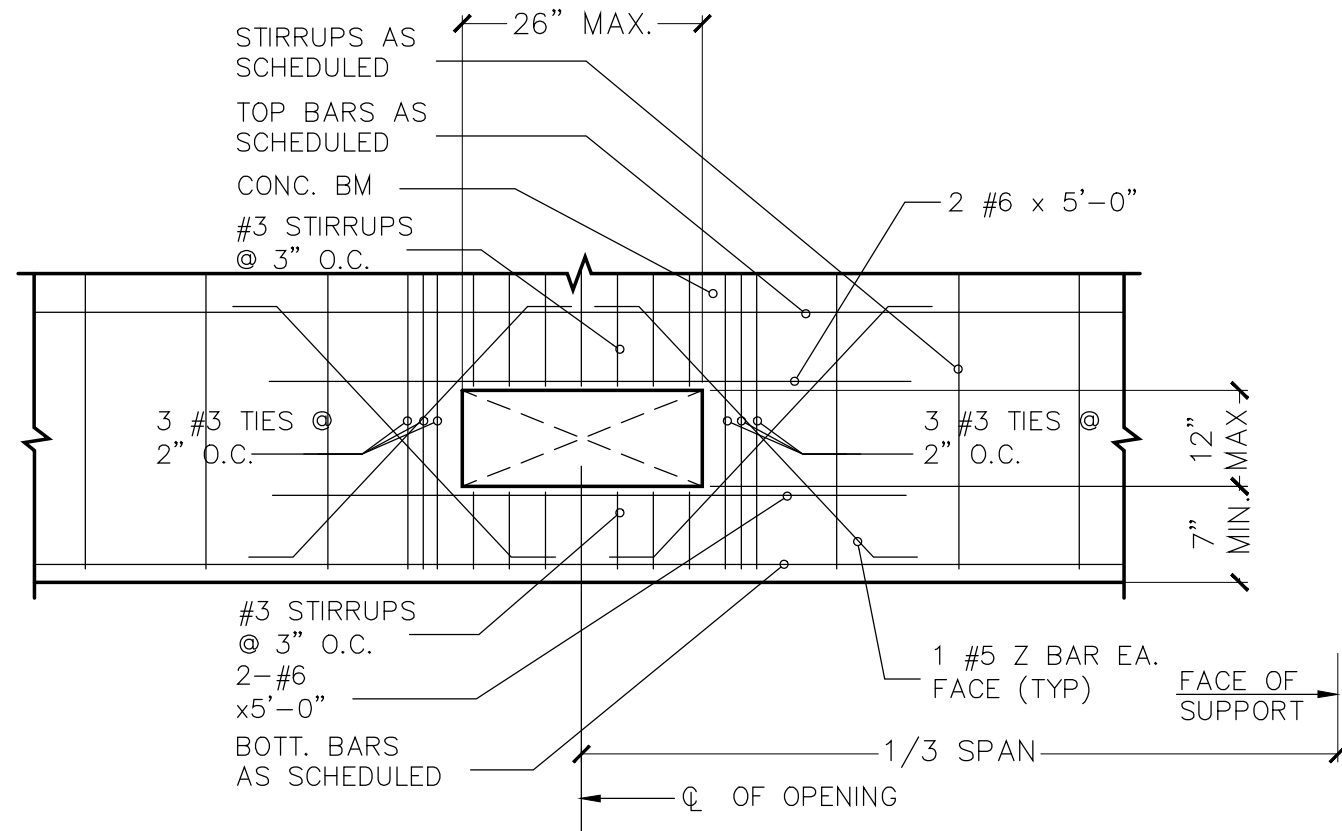

● TYPICAL OPENING THRU CONCRETE BEAMS FOR A/C DUCT PENETRATION

NOTE: SIZE INDICATED IS MAXIMUM OPENING SIZE

HERRERA
RESIDENCE

6825 SW 132nd St,
Pinecrest, FL 33156.

SEAL

BALLI-TRAUTMAN ARCHITECTS LLC -AA26002968

GIORGIO LUIGI BALLI -AR13951
DAVID SCOTT TRAUTMAN -AR15045

REVISIONS

NO.	DESC	DATE
1	CITY REV 1	08/11/25
2	CITY REV 2	10/16/25
3	OWNER REV.	6/24/26

PERMIT SET



JOB NUMBER:	HERRERA
CHECKED BY:	GB
ISSUE DATE:	04/01/2025
SCALE:	AS NOTED


SHEET TITLE

PLAN NOTES,
BEAM SCHEDULE
AND DETAILS

SHEET NUMBER

S-2.2

COPYRIGHT BALLI-TRAUTMAN ARCHITECTS, LLC
1533 SUNSET DRIVE SUITE 101, CORAL GABLES, FL 33143

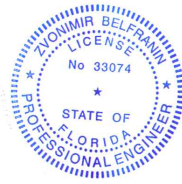

THIS DOCUMENT HAS BEEN DIGITALLY SIGNED
AND SEALED USING A DIGITAL SIGNATURE.
PRINTED COPIES OF THIS DOCUMENT ARE NOT
CONSIDERED SIGNED AND SEALED AND THE
AUTHENTICATION CODE MUST BE VERIFIED ON
ANY ELECTRONIC COPIES.

Digitally signed by Zvonimir
Belfranin
DN: c=US, o=Zvonimir
Belfranin,
dnQualifier=A01410D0000001
926C393A9E00006B45,
cn=Zvonimir Belfranin
Date: 2026.07.08 10:24:51
-04'00'

Zvonimir T. Belfranin, P.E.
Consulting Structural Engineer
P.E. # 33074
4836 S.W. 74 CT, MIAMI, FLORIDA 33155
(305) 669-0255
BELFRANIN@AOL.COM

6825 SW 132nd St,
Pinecrest, FL 33156.

SEAL

REVISIONS		
NO.	DESC	DATE
1	CITY REV 1	08/11/25
2	CITY REV 2	10/16/25
3	OWNER REV.	6/24/26

NO.	DESC	DATE
1	CITY REV 1	08/11/25
2	CITY REV 2	10/16/25
3	OWNER REV.	6/24/26

CALLI - TRAUTMAN
ARCHITECTURE INTERIORS CONSTRUCTION

JOB NUMBER:	HERRERA
CHECKED BY:	GB
ISSUE DATE:	04/01/2025
SCALE:	AS NOTED


SHEET TITLE

ROOF FRAMING PLAN MAIN HOUSE

SHEET NUMBER

S-3.0

YRIGHT BALLI-TRAUTMAN ARCHITECTS,
SUNSET DRIVE SUITE 101, CORAL GABLES,
3143

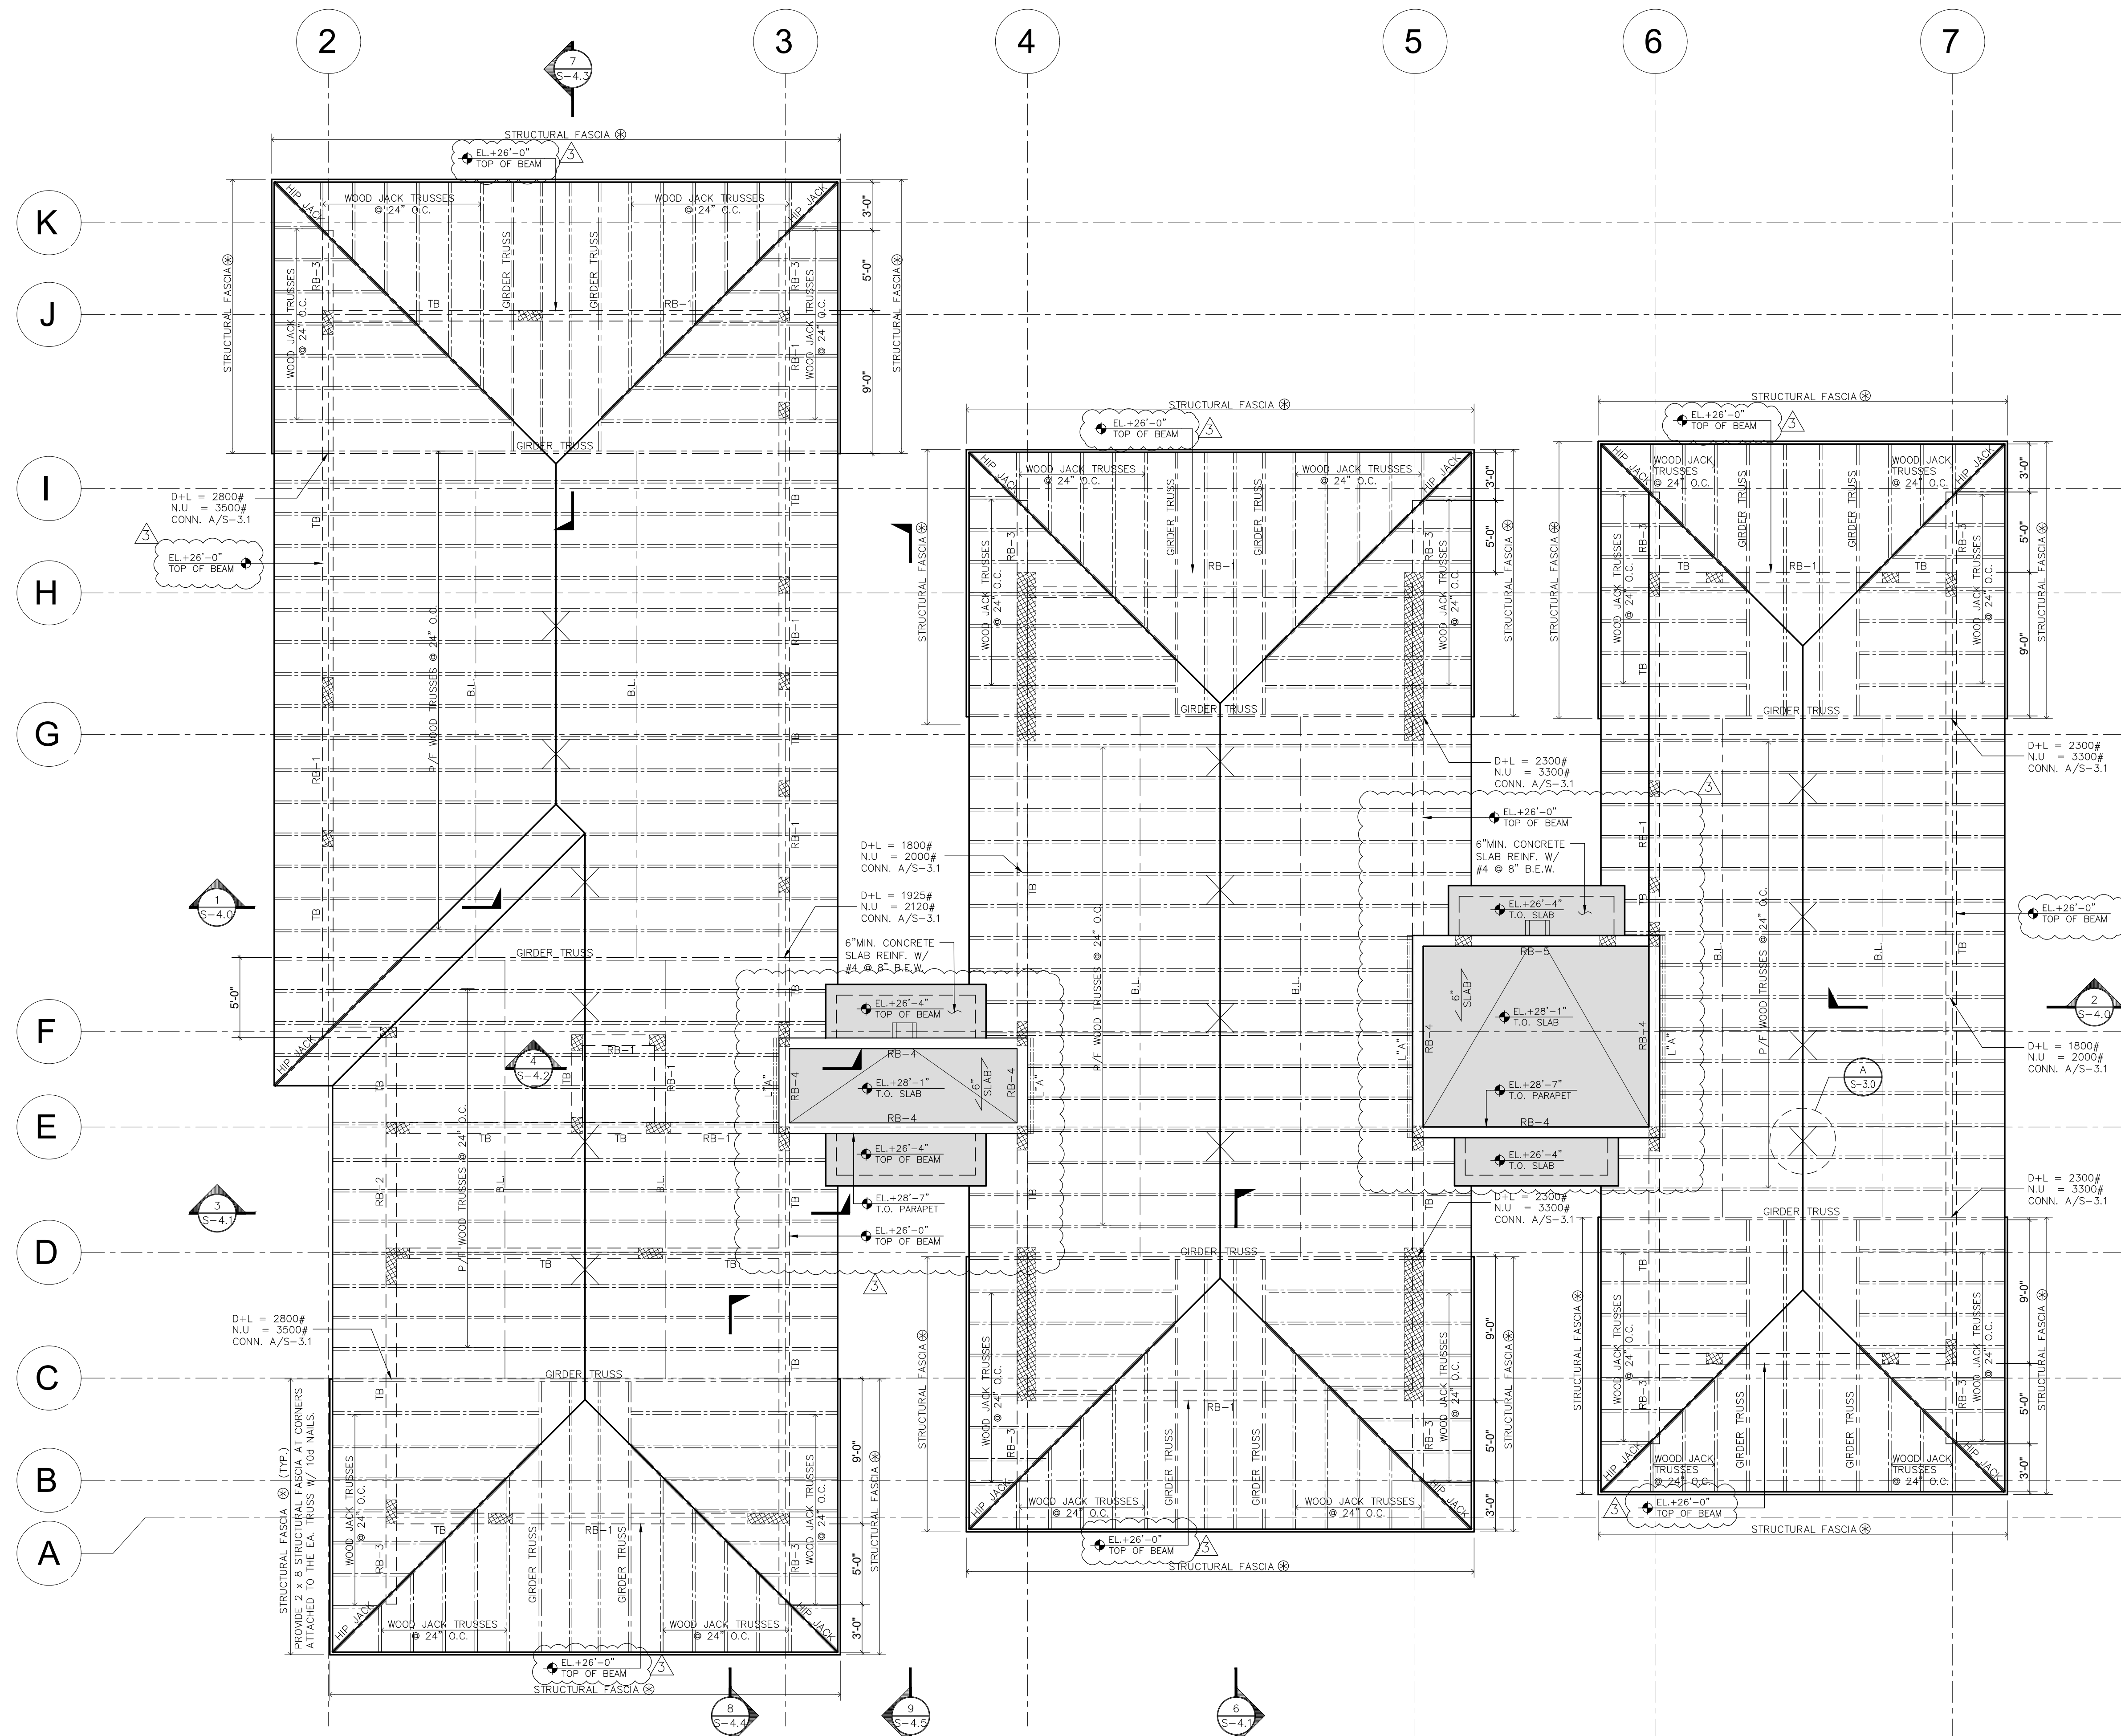

① ROOF FRAMING PLAN MAIN HOUSE
3/16" = 1'-0"

Zvonimir T. Belfranin, P.E.
Consulting Structural Engineer
P.E. # 33074
4836 S.W. 74 CT., MIAMI, FLORIDA 33155
(305) 669-0255
BELFRANIN@AOL.COM

Digitally signed by Zvonimir Belfranin
DN: c=US, o=Zvonimir Belfranin,
dnQualifier=A01410D00000192
6C393A9E00006B45,
cn=Zvonimir Belfranin
Date: 2026.07.08 10:25:36
-04'00'

6825 SW 132nd St,
Pinecrest, FL 33156.

SEAL



REVISIONS		
NO.	DESC	DATE
1	CITY REV 1	08/11/25
2	CITY REV 2	10/16/25
3	OWNER REV.	6/24/26

BALLI - TRAUTMAN
 ARCHITECTURE INTERIORS CONSTRUCTION

SHEET TITLE

SHEET NUMBER

COPYRIGHT BALLI-TRAUTMAN ARCHITECTS,
LLC
1533 SUNSET DRIVE SUITE 101, CORAL GABLES,
FL 33143

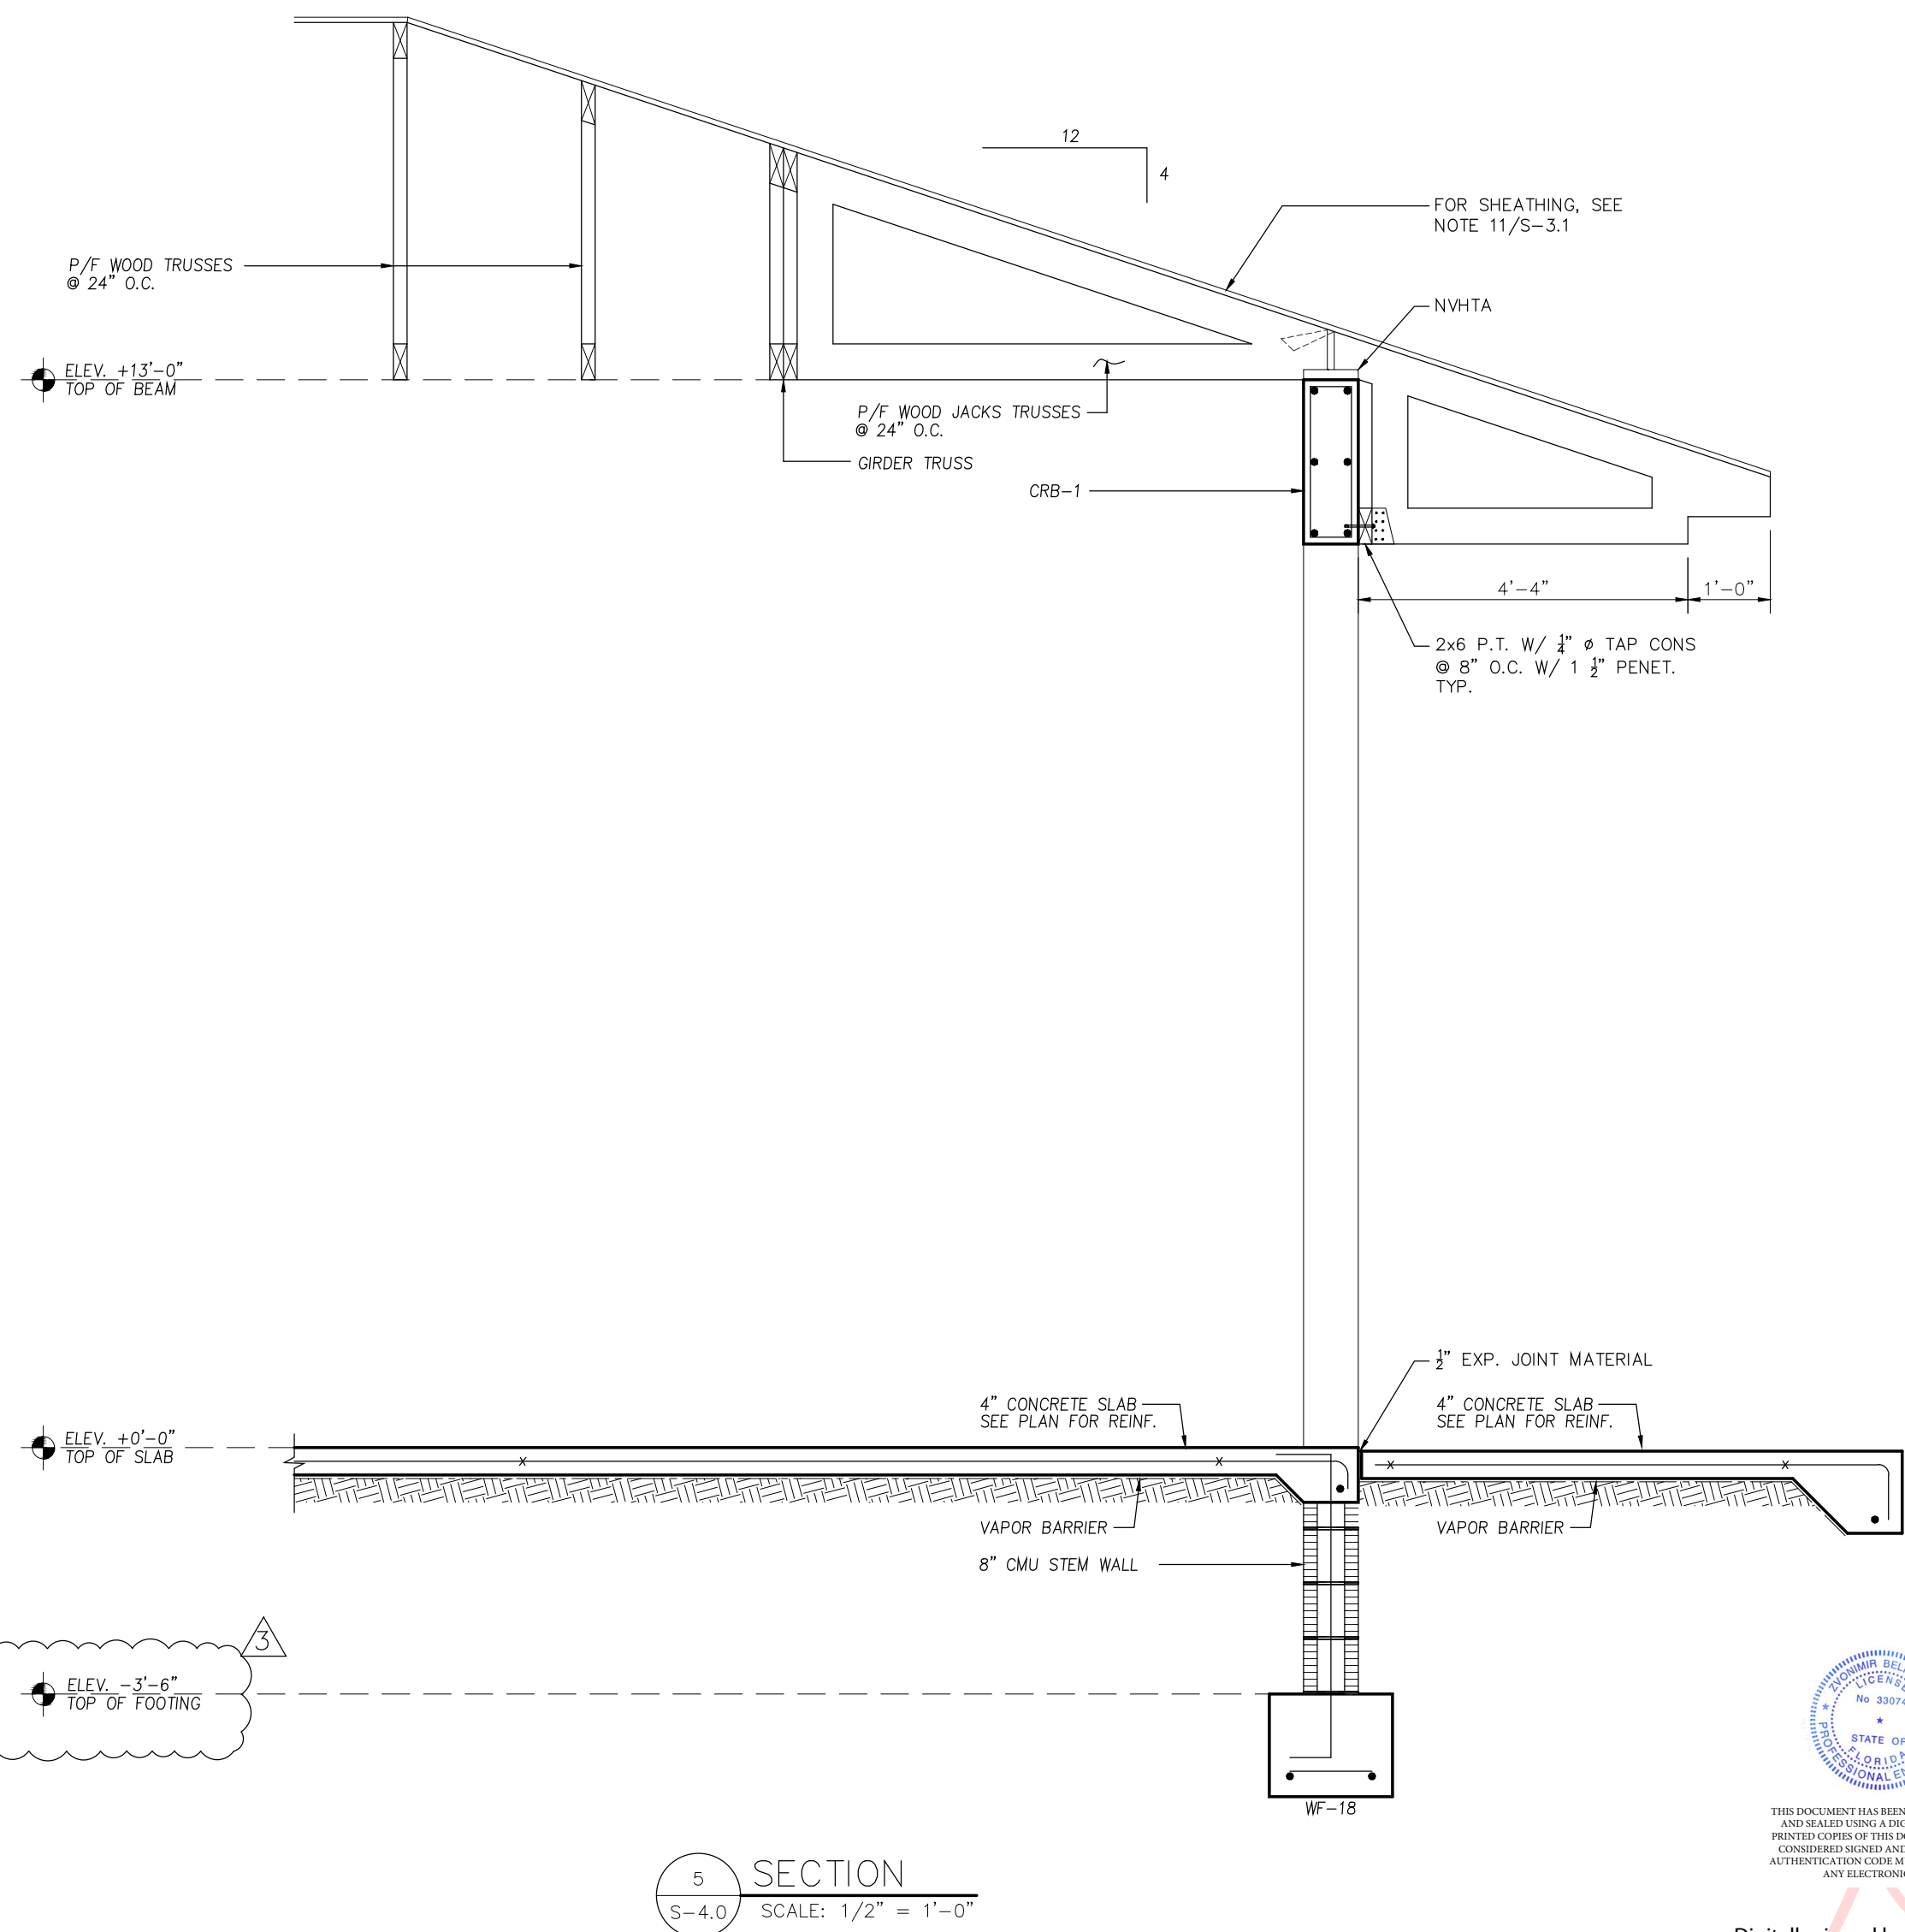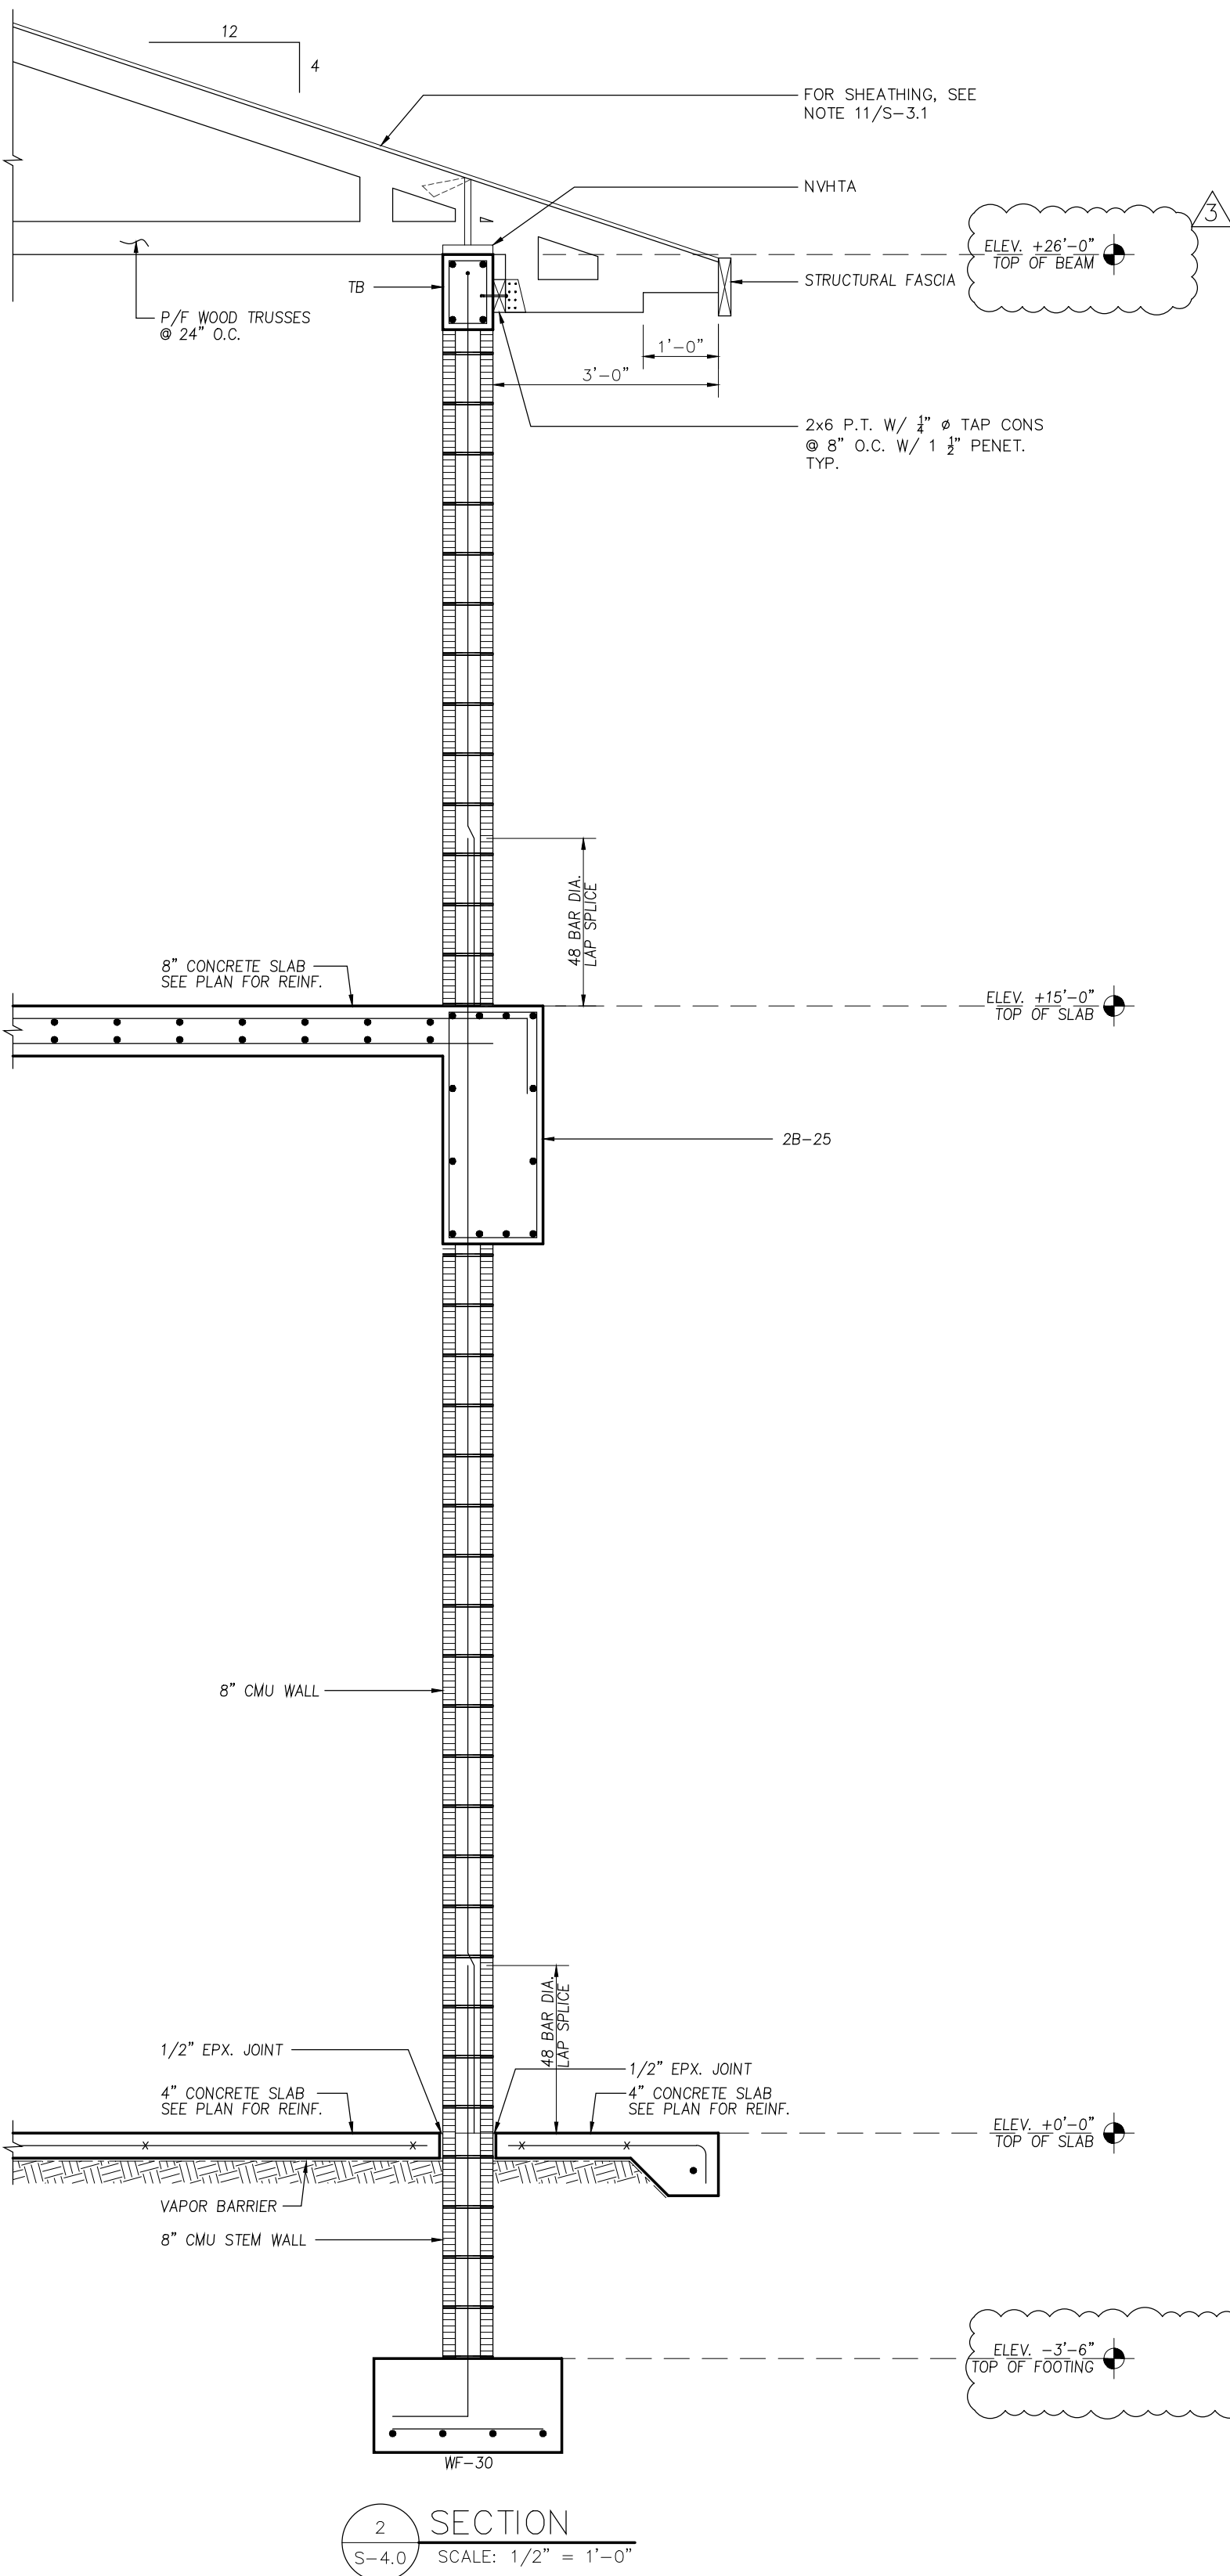

Digitally signed by Zvonimir
Belfranin
DN: c=US, o=Zvonimir Belfranin,
dnQualifier=A01410D00000192
6C393A9E00006B45,
cn=Zvonimir Belfranin
Date: 2026.07.08 10:28:20 -04'00'

Zvonimir T. Belfranin, P.E.
Consulting Structural Engineer
P.E. # 33074
4836 S.W. 74 CT., MIAMI, FLORIDA 33155
(305) 669-0255
BELFRANIN@AOL.COM

HERRERA
RESIDENCE

6825 SW 132nd St,
Pinecrest, FL 33156.

SEAL

BALLI-TRAUTMAN ARCHITECTS LLC -AA26002968

GIORGIO LUIGI BALLI -AR13951
DAVID SCOTT TRAUTMAN -AR15045

REVISIONS

NO.	DESC	DATE
1	CITY REV 1	08/11/25
2	CITY REV 2	10/16/25
3	OWNER REV.	6/24/26

PERMIT SET



JOB NUMBER:	HERRERA
CHECKED BY:	GB
ISSUE DATE:	04/01/2025
SCALE:	AS NOTED


SHEET TITLE

SECTION 3 & 6

SHEET NUMBER

S-4.1

COPYRIGHT BALLI-TRAUTMAN ARCHITECTS,
LLC
1533 SUNSET DRIVE SUITE 101, CORAL GABLES,
FL 33143

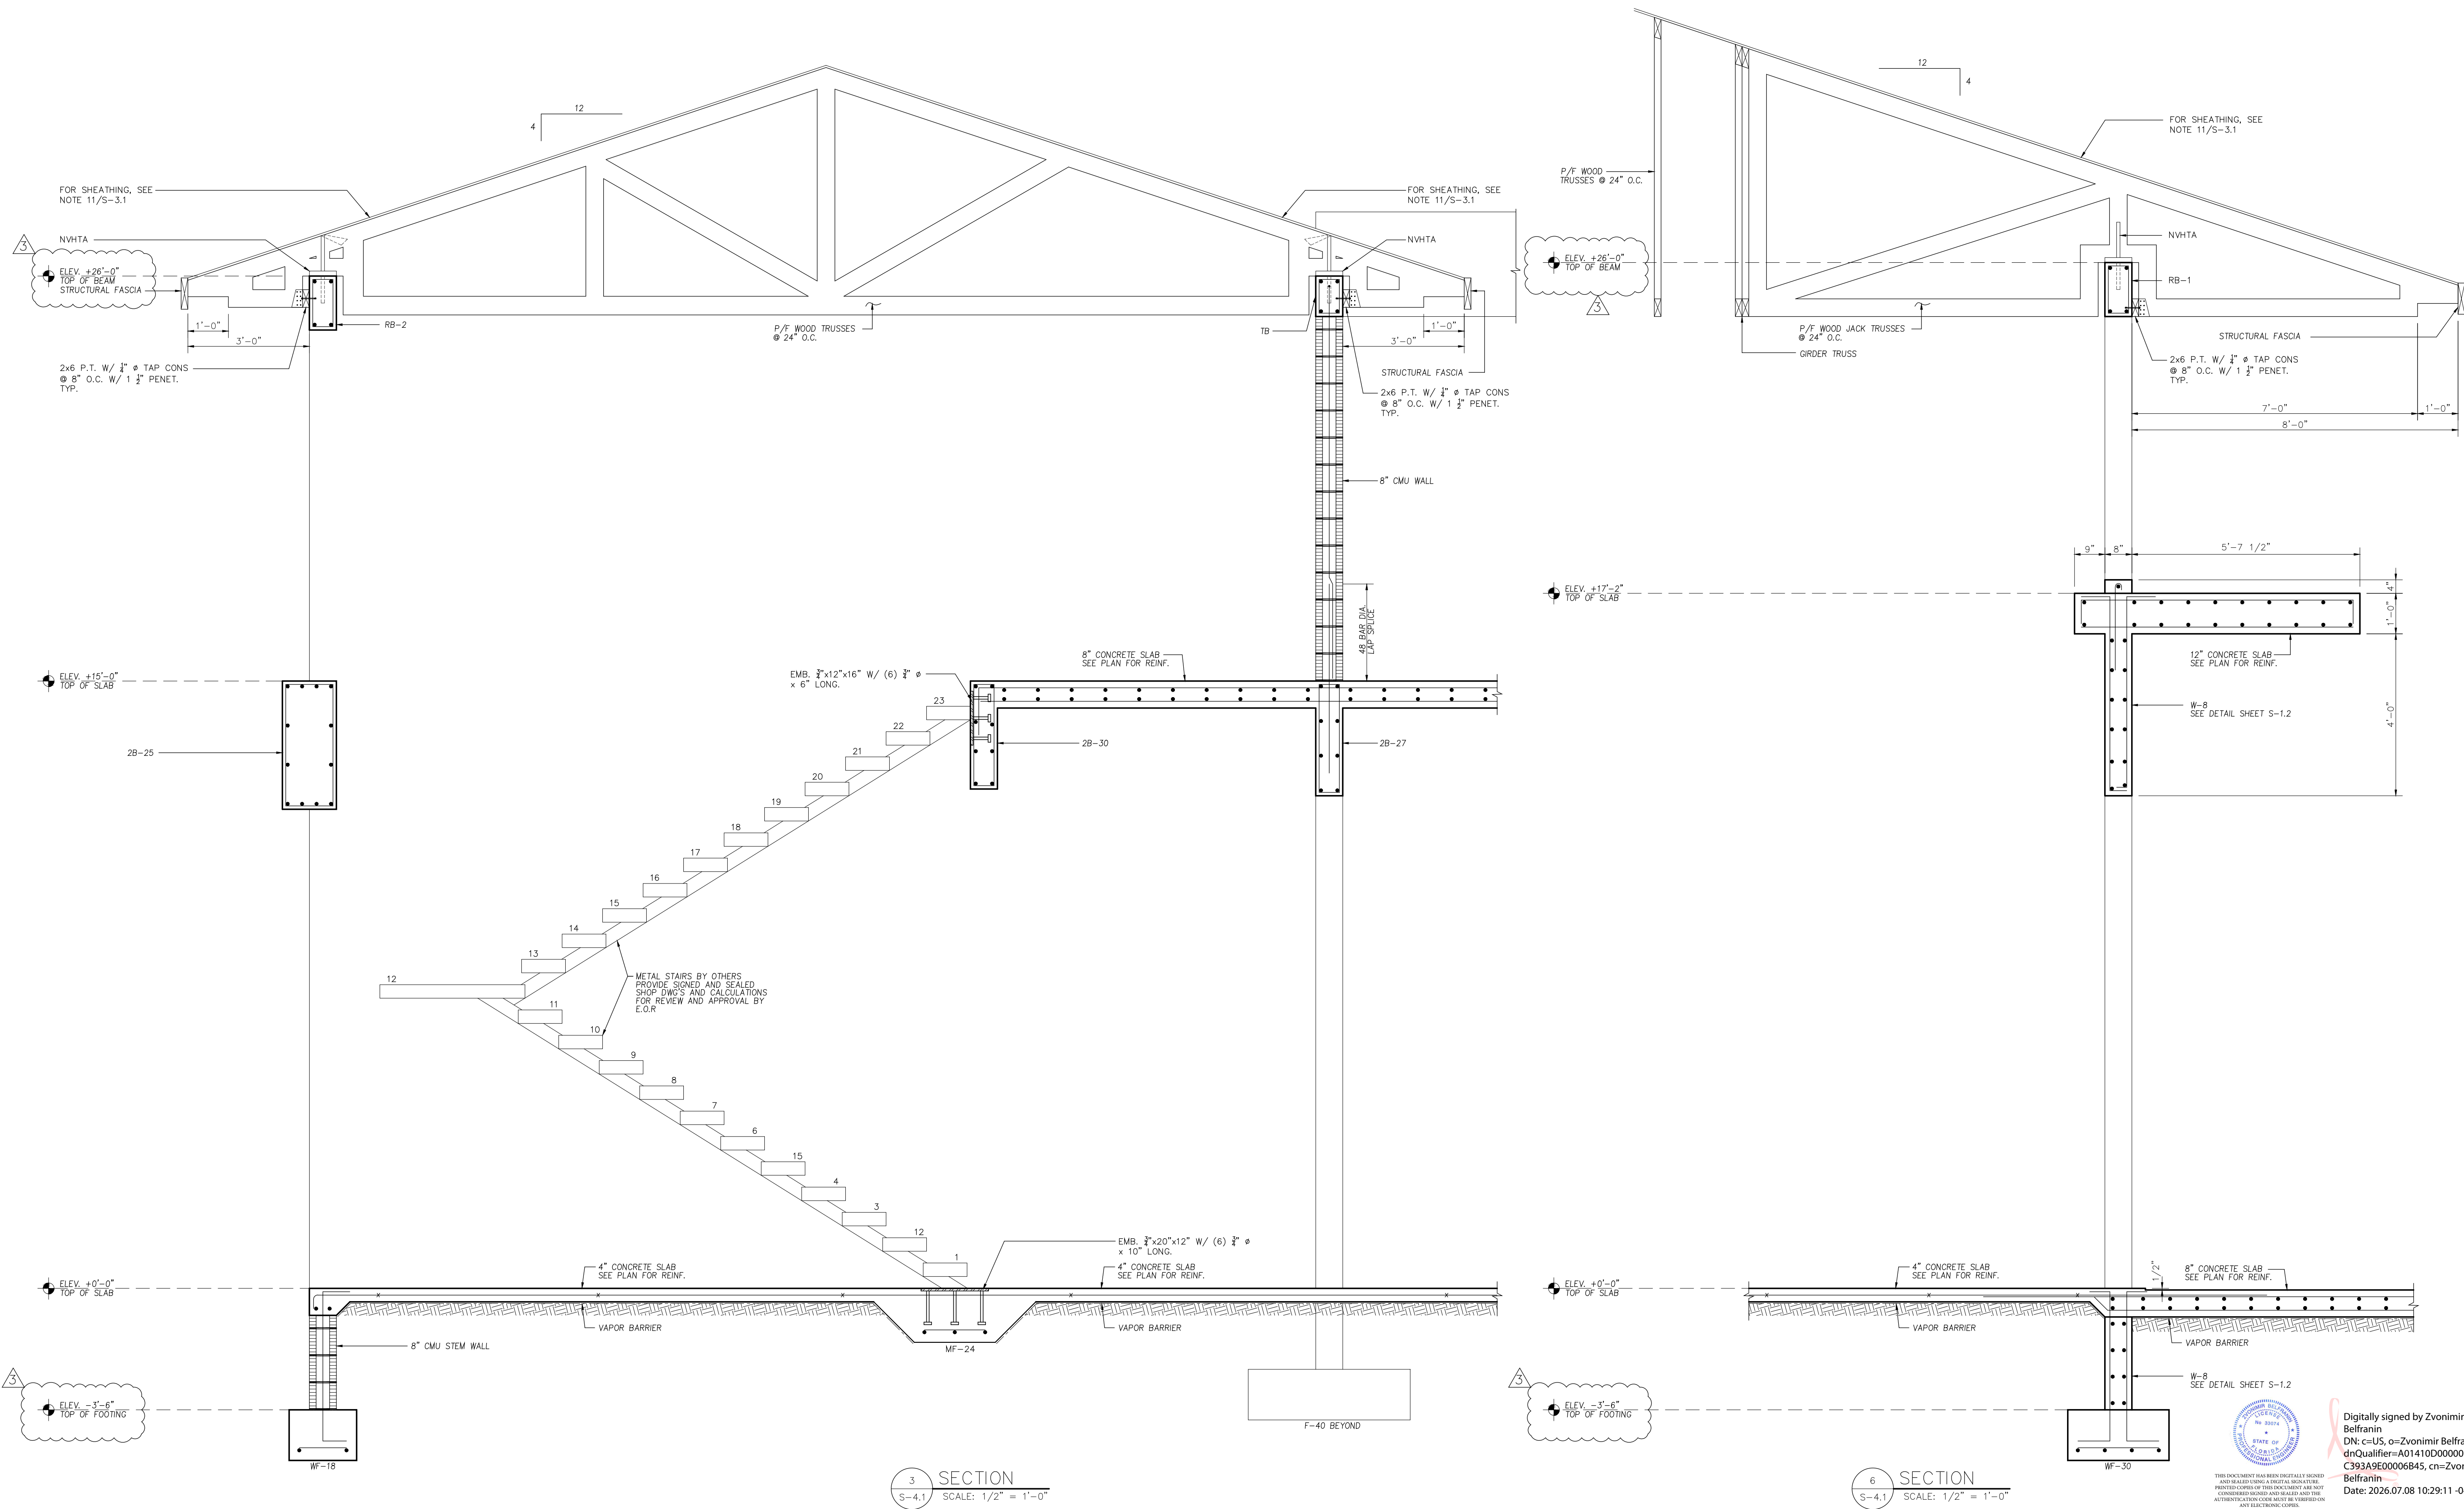

6825 SW 132nd St,
Pinecrest, FL 33156.

SEAL

NO.	DESC	DATE
1	CITY REV 1	08/11/25
2	CITY REV 2	10/16/25
3	OWNER REV.	6/24/26


CALLI - TRAUTMAN
ARCHITECTURE INTERIORS CONSTRUCTION

JOB NUMBER:	HERRERA
CHECKED BY:	GB
ISSUE DATE:	04/01/2025
SCALE:	AS NOTED

SECTION 4

S-4.2

WRIGHT BALLI-TRAUTMAN ARCHITECTS,
SUNSET DRIVE SUITE 101, CORAL GABLES
33143

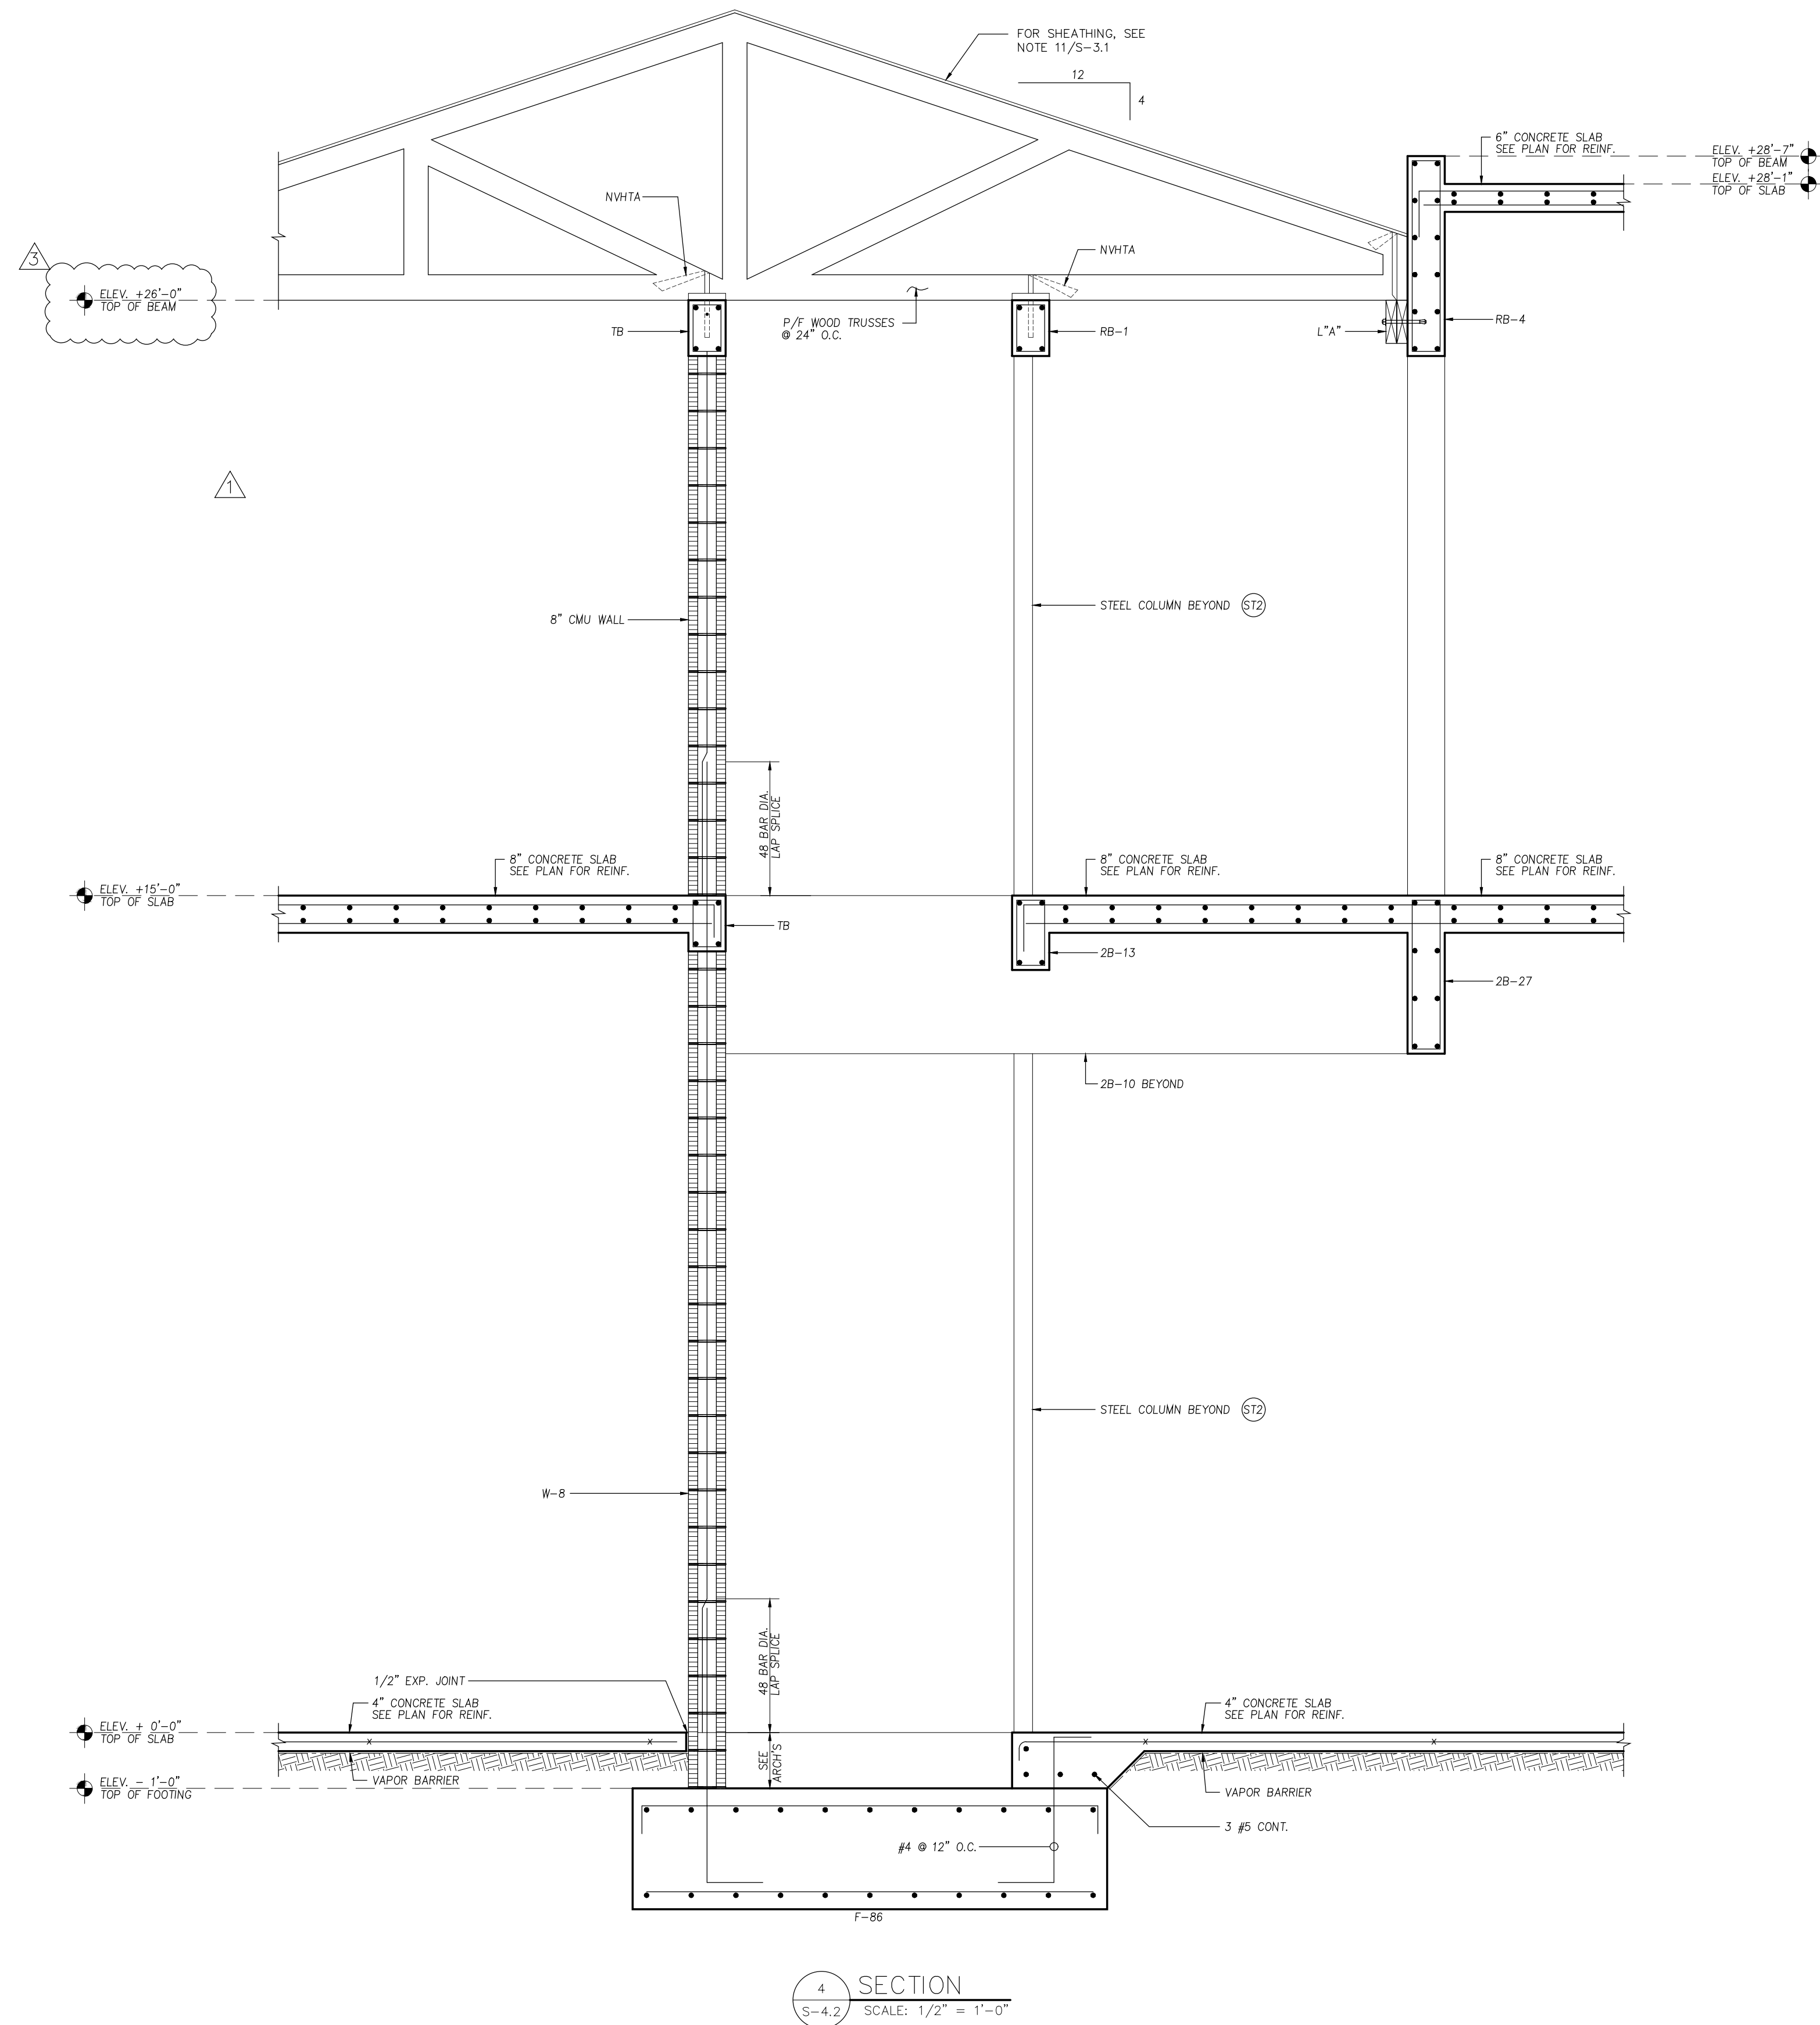

Digitally signed by Zvonimir
Belfranin
DN: c=US, o=Zvonimir Belfranin,
dnQualifier=A01410D000001926
C393A9E00006B45, cn=Zvonimir
Belfranin
Date: 2026.07.08 10:30:48 -04'00'

Zvonimir T. Belfranin, P.E.
Consulting Structural Engineer
P.E. # 33074
4836 S.W. 74 CT., MIAMI, FLORIDA 33155
(305) 669-0255
BELFRANIN@AOL.COM

HERRERA
RESIDENCE

6825 SW 132nd St,
Pinecrest, FL 33156.

SEAL

BALLI-TRAUTMAN ARCHITECTS LLC -AA26002968

GIORGIO LUIGI BALLI -AR13951
DAVID SCOTT TRAUTMAN -AR15045

REVISIONS

NO.	DESC	DATE
1	CITY REV 1	08/11/25
2	CITY REV 2	10/16/25
3	OWNER REV.	6/24/26

PERMIT SET



JOB NUMBER: HERRERA
CHECKED BY: GB
ISSUE DATE: 04/01/2025
SCALE: AS NOTED



SHEET TITLE

SECTION 7

SHEET NUMBER

S-4.3

COPYRIGHT BALLI-TRAUTMAN ARCHITECTS,
LLC
1533 SUNSET DRIVE SUITE 101, CORAL GABLES,
FL 33143

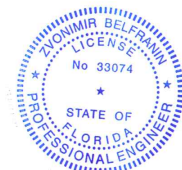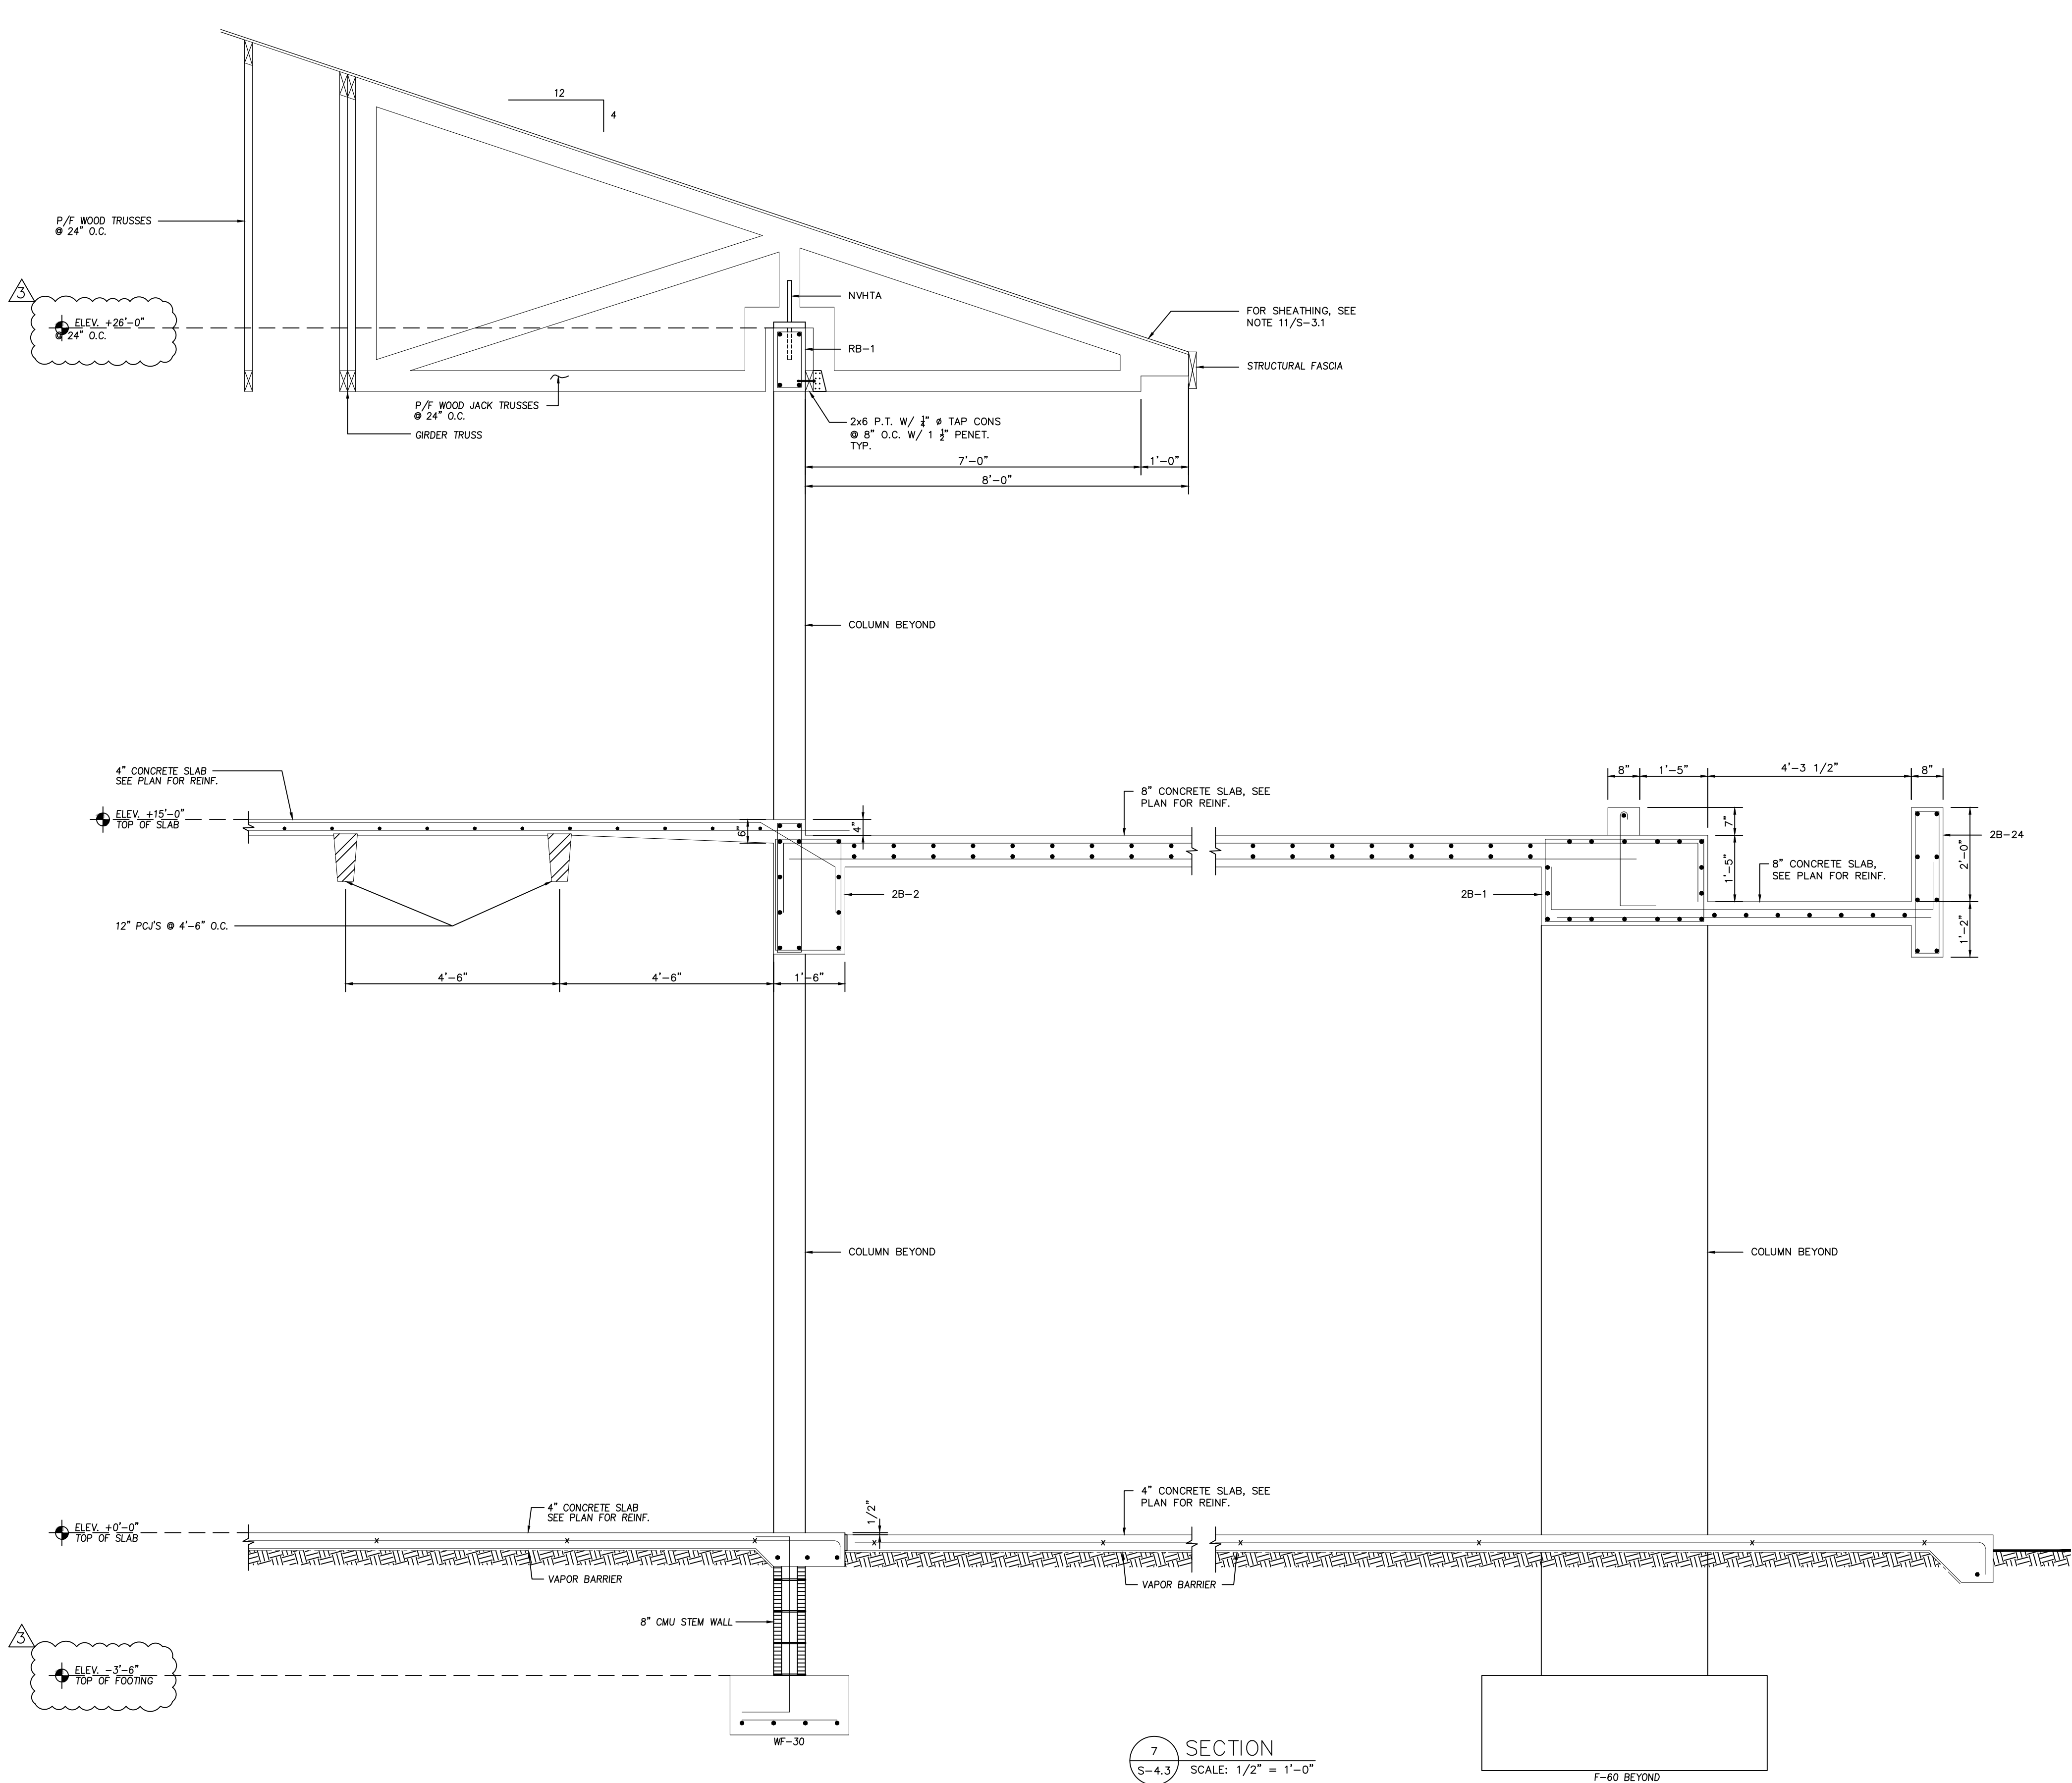

Digitally signed by Zvonimir
Belfranin
DN: c=US, o=Zvonimir
Belfranin,
dnQualifier=A01410D0000019
26C393A9E0006B45,
cn=Zvonimir Belfranin
Date: 2026.07.08 10:31:41
-04'00'

Zvonimir T. Belfranin, P.E.
Consulting Structural Engineer
P.E. # 33074
4836 S.W. 74 CT, MIAMI, FLORIDA 33155
(305) 669-0255
BELFRANIN@AOL.COM

HERRERA
RESIDENCE

6825 SW 132nd St,
Pinecrest, FL 33156.

SEAL

BALLI-TRAUTMAN ARCHITECTS LLC -AA26002968

GIORGIO LUIGI BALLI -AR13951
DAVID SCOTT TRAUTMAN -AR15045

REVISIONS

NO.	DESC	DATE
1	CITY REV 1	08/11/25
2	CITY REV 2	10/16/25
3	OWNER REV.	6/24/26

PERMIT SET



JOB NUMBER: HERRERA
CHECKED BY: GB
ISSUE DATE: 04/01/2025
SCALE: AS NOTED


SHEET TITLE

SECTION 8

SHEET NUMBER

S-4.4

COPYRIGHT BALLI-TRAUTMAN ARCHITECTS,
LLC
1533 SUNSET DRIVE SUITE 101, CORAL GABLES,
FL 33143

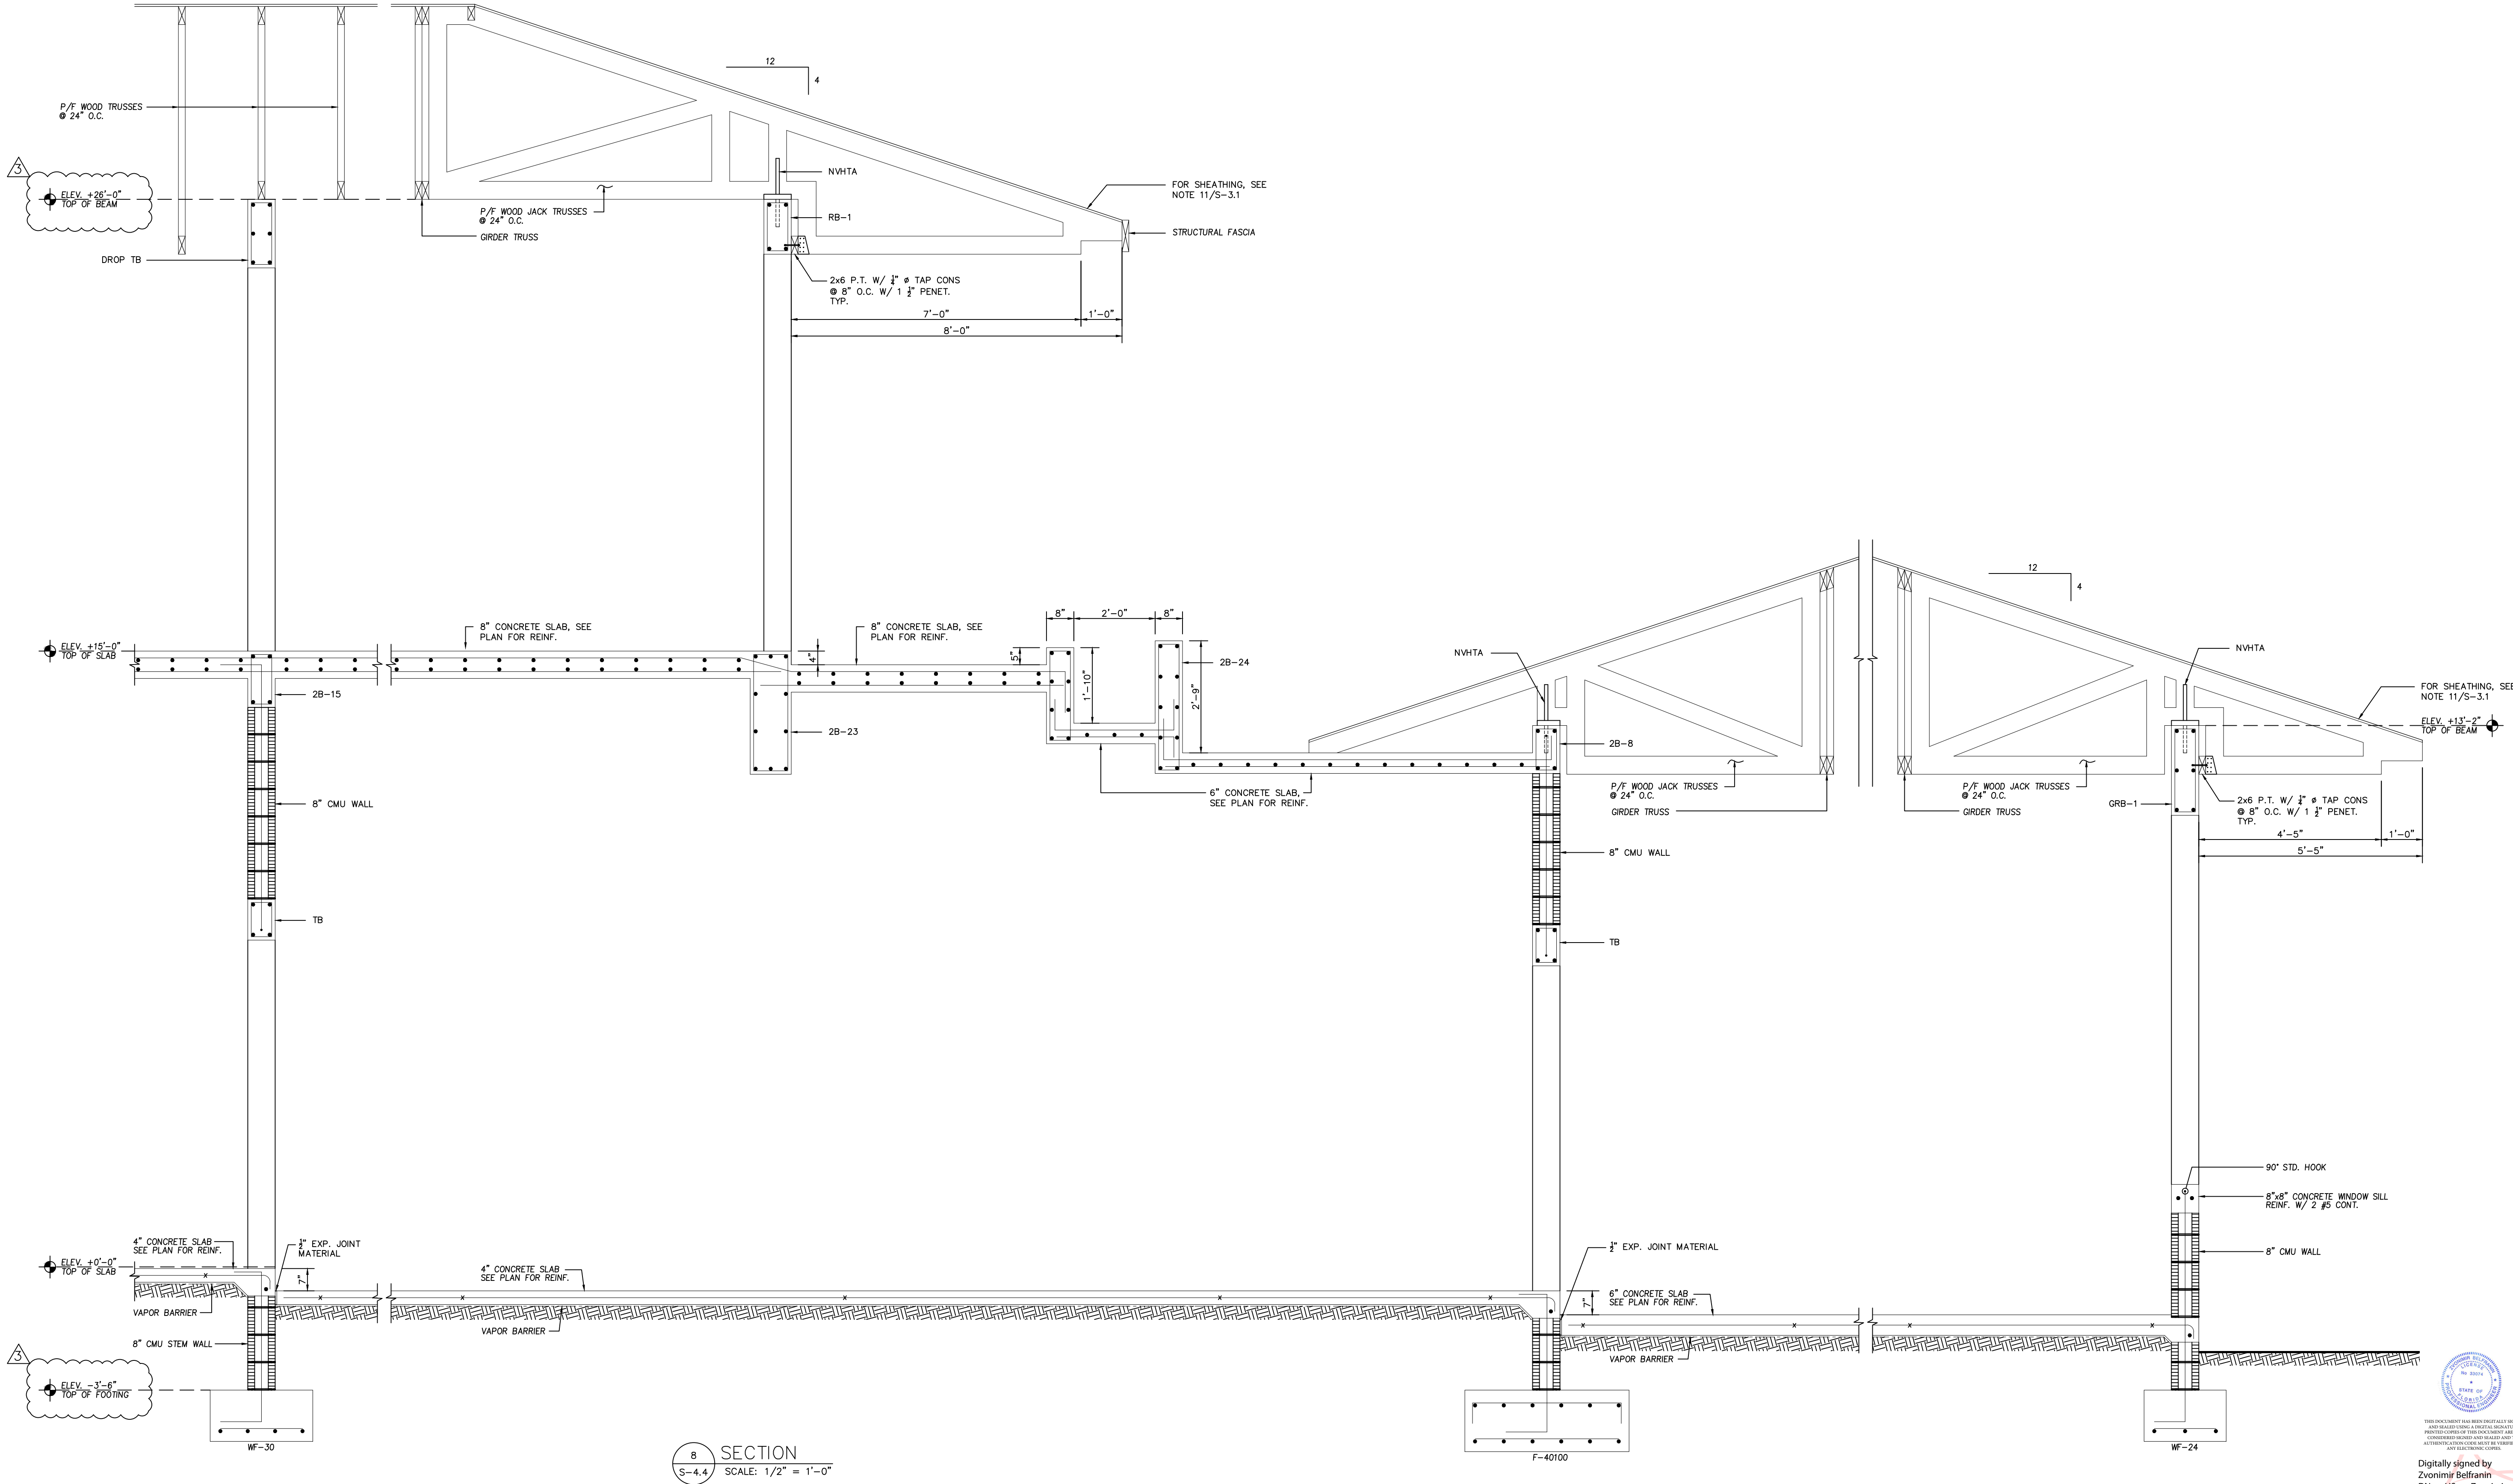

THIS DOCUMENT HAS BEEN PREPARED BY ME OR UNDER MY CLOSE PERSONAL SUPERVISION AND I AM A LICENSED PROFESSIONAL ENGINEER IN THE STATE OF FLORIDA. I AM NOT PROVIDING ANY GUARANTEE OR WARRANTY FOR THE ACCURACY OF THE INFORMATION CONTAINED HEREIN.

Digitally signed by
Zvonimir Belfranin
DN: c=US, o=Zvonimir
Belfranin,
dnQualifier=A01410D00000
01926C393A9E00006845,
cn=Zvonimir Belfranin
Date: 2026.07.08 10:32:49
-04'00

Zvonimir T. Belfranin, P.E.
Consulting Structural Engineer
P.E. # 33074
4836 S.W. 74 CT, MIAMI, FLORIDA 33155
(305) 669-0255
BELFRANIN@AOL.COM

HERRERA
RESIDENCE

6825 SW 132nd St,
Pinecrest, FL 33156.

SEAL

BALLI-TRAUTMAN ARCHITECTS LLC -AA26002968

GIORGIO LUIGI BALLI -AR13951
DAVID SCOTT TRAUTMAN -AR15045

REVISIONS

NO.	DESC	DATE
1	CITY REV 1	08/11/25
2	CITY REV 2	10/16/25
3	OWNER REV.	6/24/26

PERMIT SET



JOB NUMBER: HERRERA
CHECKED BY: GB
ISSUE DATE: 04/01/2025
SCALE: AS NOTED



SHEET TITLE

SECTION 9


SHEET NUMBER

S-4.5

COPYRIGHT BALLI-TRAUTMAN ARCHITECTS,
LLC
1533 SUNSET DRIVE SUITE 101, CORAL GABLES,
FL 33143

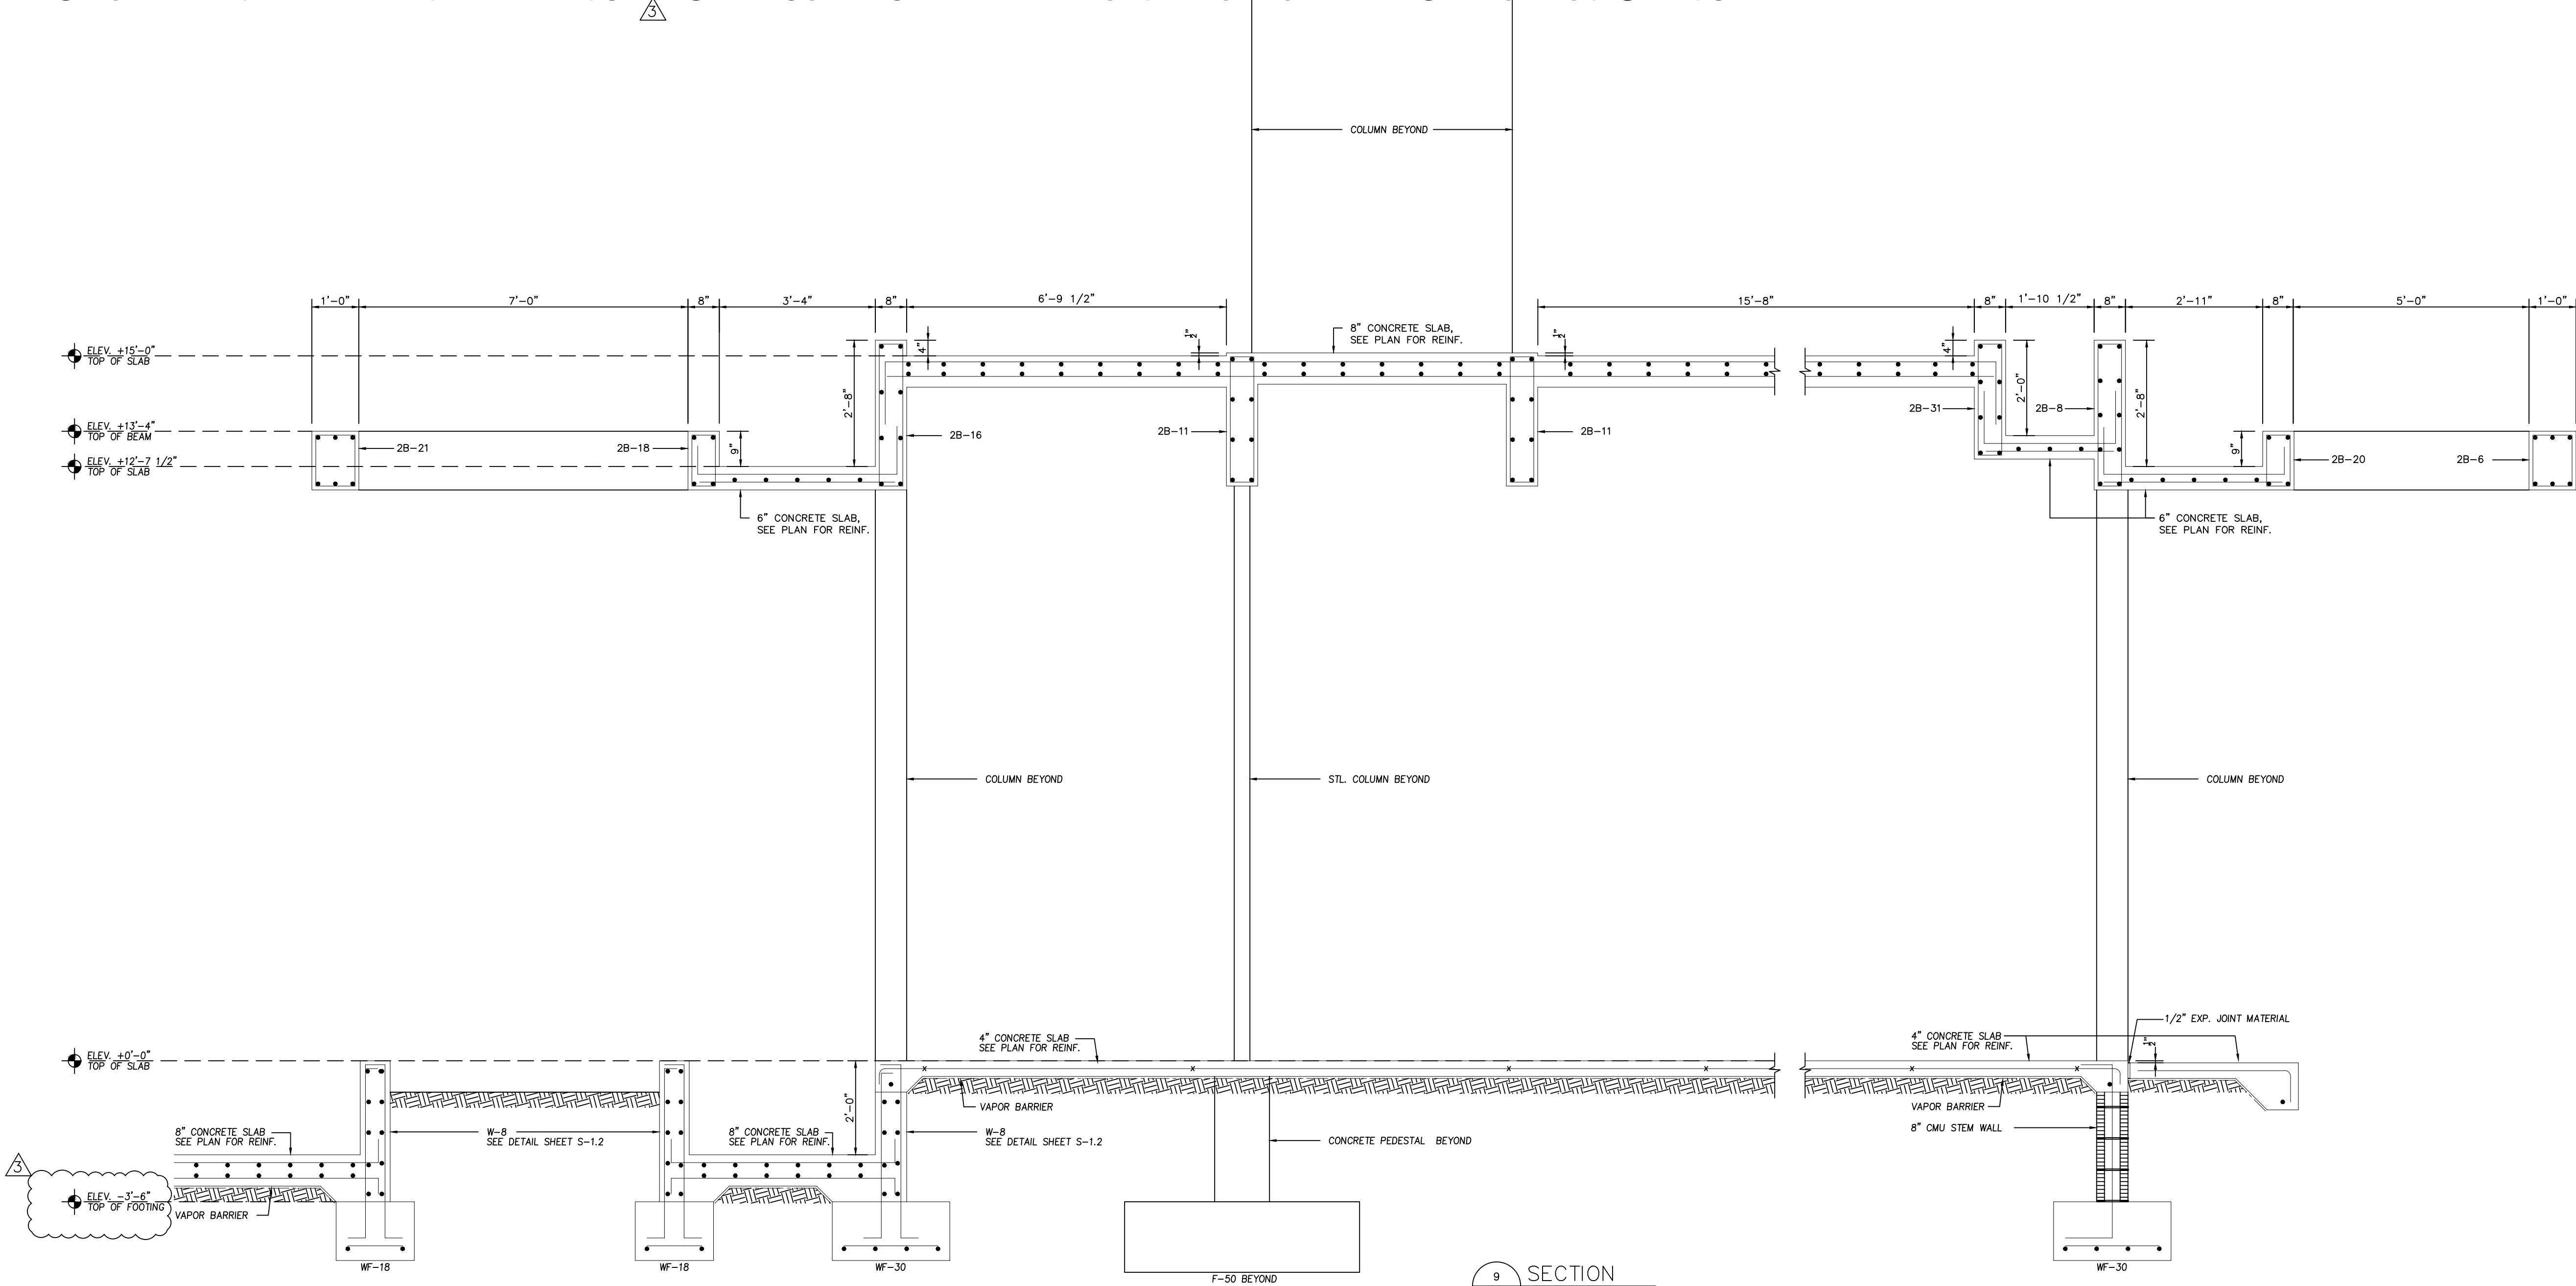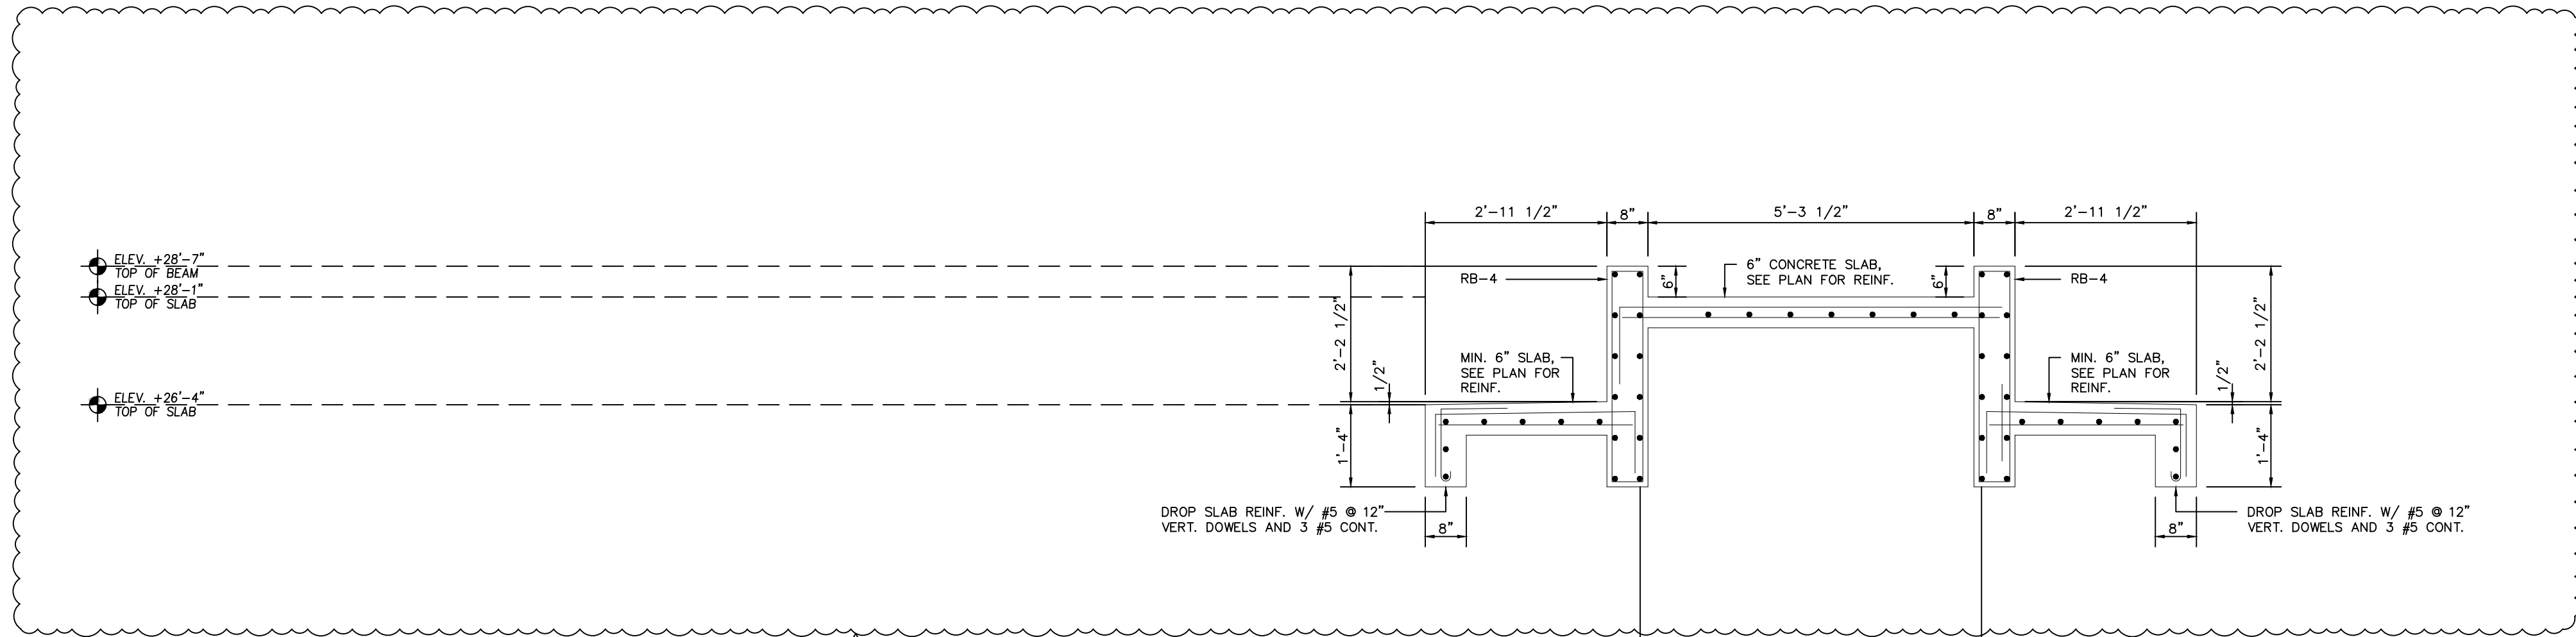

9
S-4.5
SECTION
SCALE: 1/2" = 1'-0"

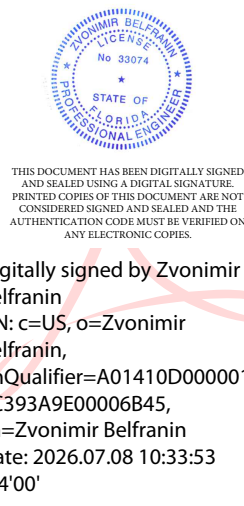

Zvonimir T. Belfranin, P.E.
Consulting Structural Engineer
P.E. # 33074
4836 S.W. 74 CT, MIAMI, FLORIDA 33155
(305) 669-0255
BELFRANIN@AOL.COM

HERRERA
RESIDENCE

6825 SW 132nd St,
Pinecrest, FL 33156.

SEAL

BALLI-TRAUTMAN ARCHITECTS LLC -AA26002968

GIORGIO LUIGI BALLI -AR13951
DAVID SCOTT TRAUTMAN -AR15045

REVISIONS

NO.	DESC	DATE
1	CITY REV 1	08/11/25
2	CITY REV 2	10/16/25
3	OWNER REV.	6/24/26

PERMIT SET



JOB NUMBER: HERRERA
CHECKED BY: GB
ISSUE DATE: 04/01/2025
SCALE: AS NOTED




SHEET TITLE

WIND
PRESSURE
ELEVATIONS

SHEET NUMBER

S-5.0

COPYRIGHT BALLI-TRAUTMAN ARCHITECTS,
LLC
1533 SUNSET DRIVE SUITE 101, CORAL GABLES,
FL 33143

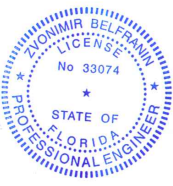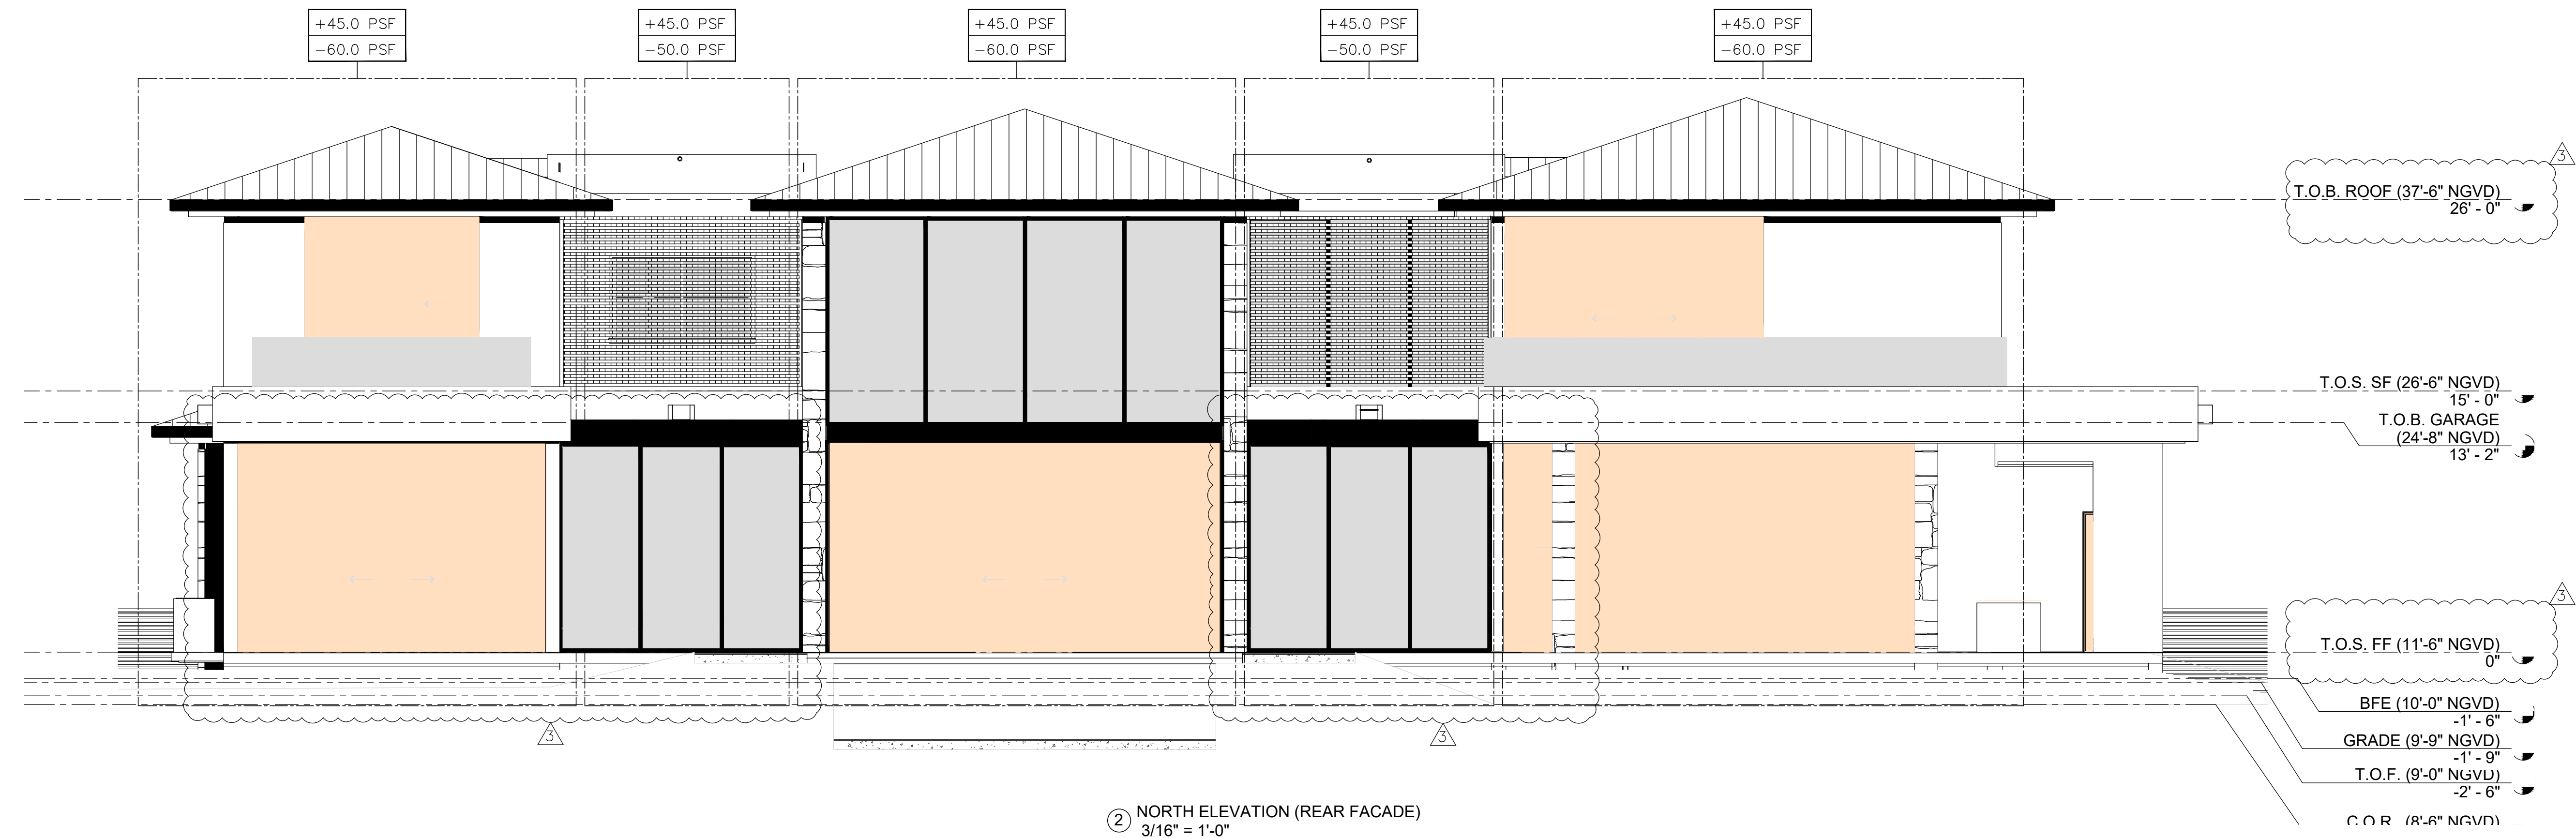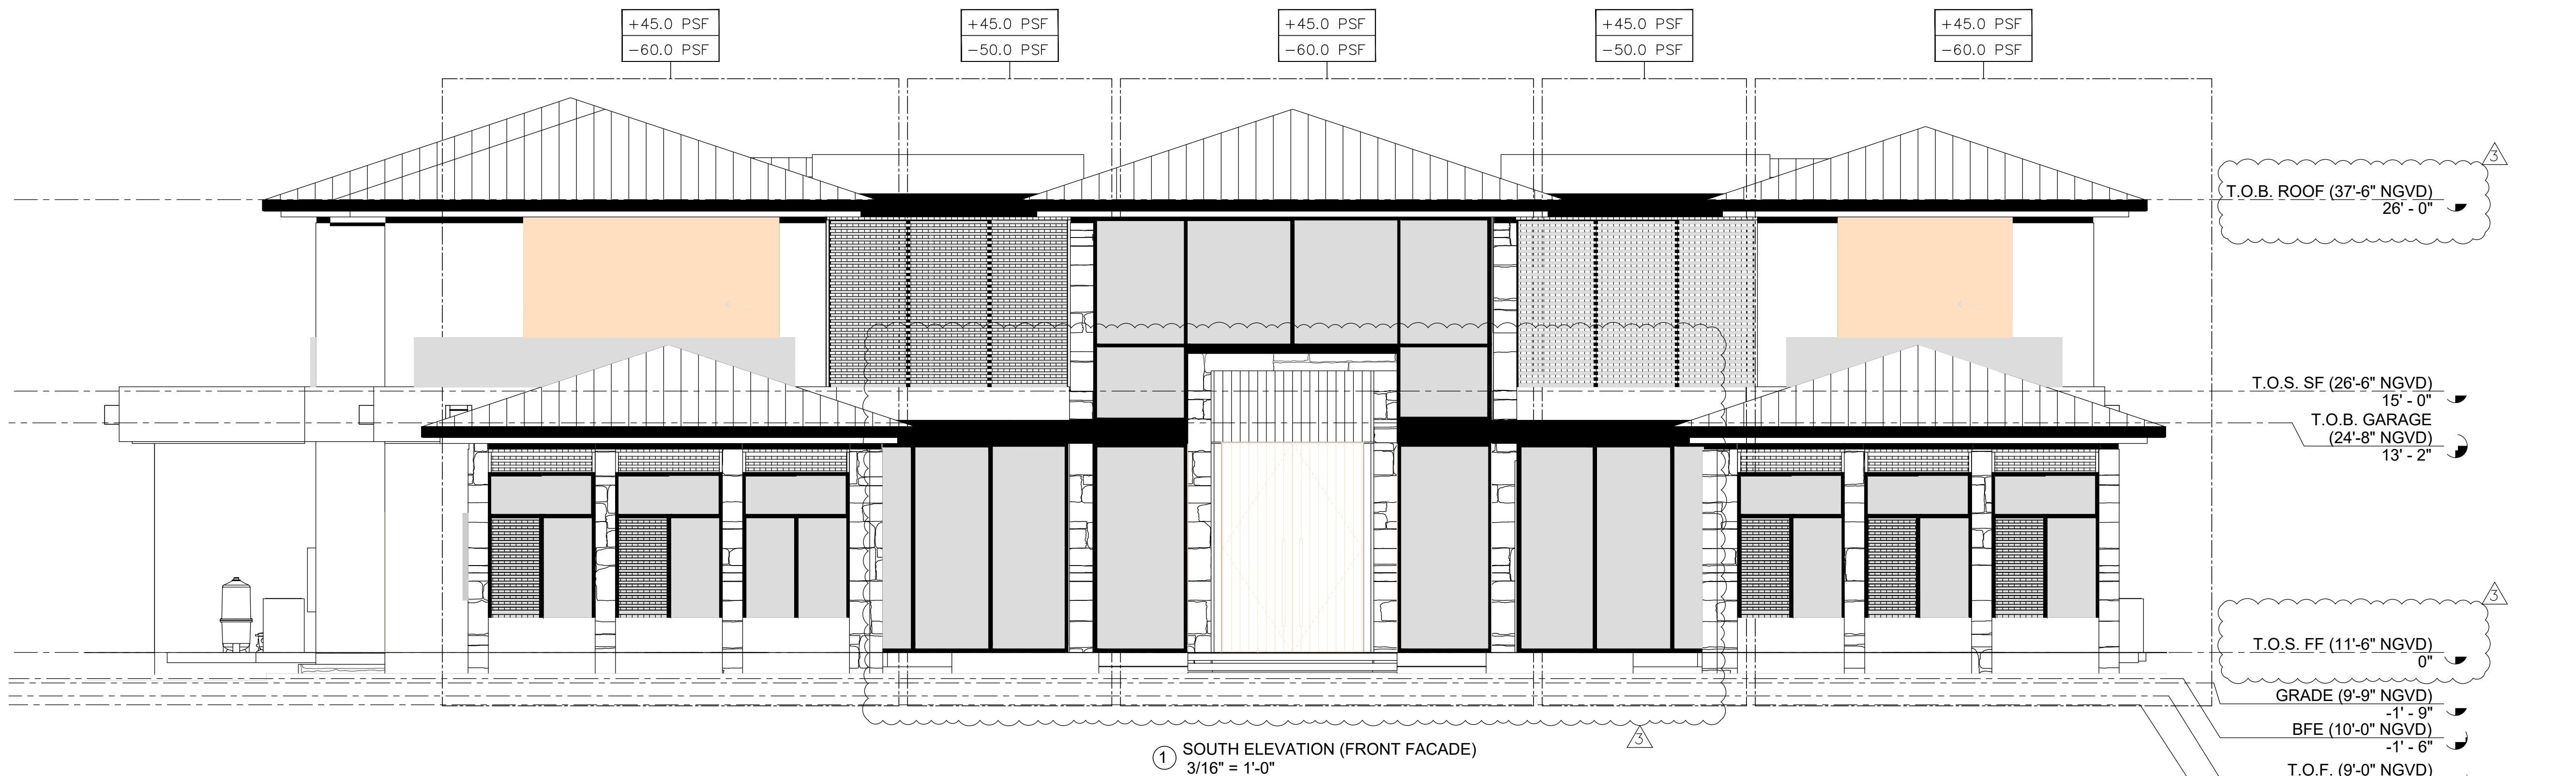

Digitally signed by
Zvonimir Belfranin
DN: c=US, o=Zvonimir
Belfranin,
dnQualifier=A01410D000
001926C393A9E0006845
, cn=Zvonimir Belfranin
Date: 2026.07.08 10:35:04
-04'00'

Zvonimir T. Belfranin, P.E.
Consulting Structural Engineer
P.E. # 33074
4836 S.W. 74 CT, MIAMI, FLORIDA 33155
(305) 669-0255
BELFRANIN@AOL.COM

HERRERA
RESIDENCE

6825 SW 132nd St,
Pinecrest, FL 33156.

SEAL

BALLI-TRAUTMAN ARCHITECTS LLC -AA26002968

GIORGIO LUIGI BALLI -AR13951
DAVID SCOTT TRAUTMAN -AR15045

REVISIONS

NO.	DESC	DATE
1	CITY REV 1	08/11/25
2	CITY REV 2	10/16/25
3	OWNER REV.	6/24/26

PERMIT SET



JOB NUMBER: HERRERA
CHECKED BY: GB
ISSUE DATE: 04/01/2025
SCALE: AS NOTED


SHEET TITLE

WIND
PRESSURE
ELEVATIONS


SHEET NUMBER

S-5.1


COPYRIGHT BALLI-TRAUTMAN ARCHITECTS,
LLC
1533 SUNSET DRIVE SUITE 101, CORAL GABLES,
FL 33143

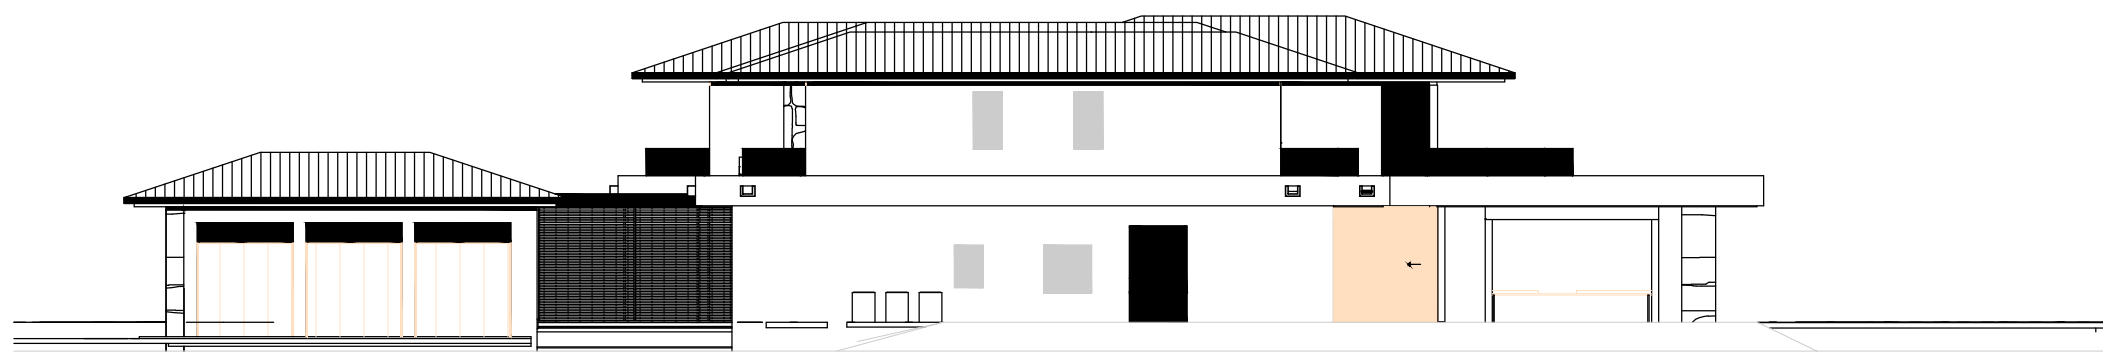


① KEY ELEVATION
1" = 20'-0"

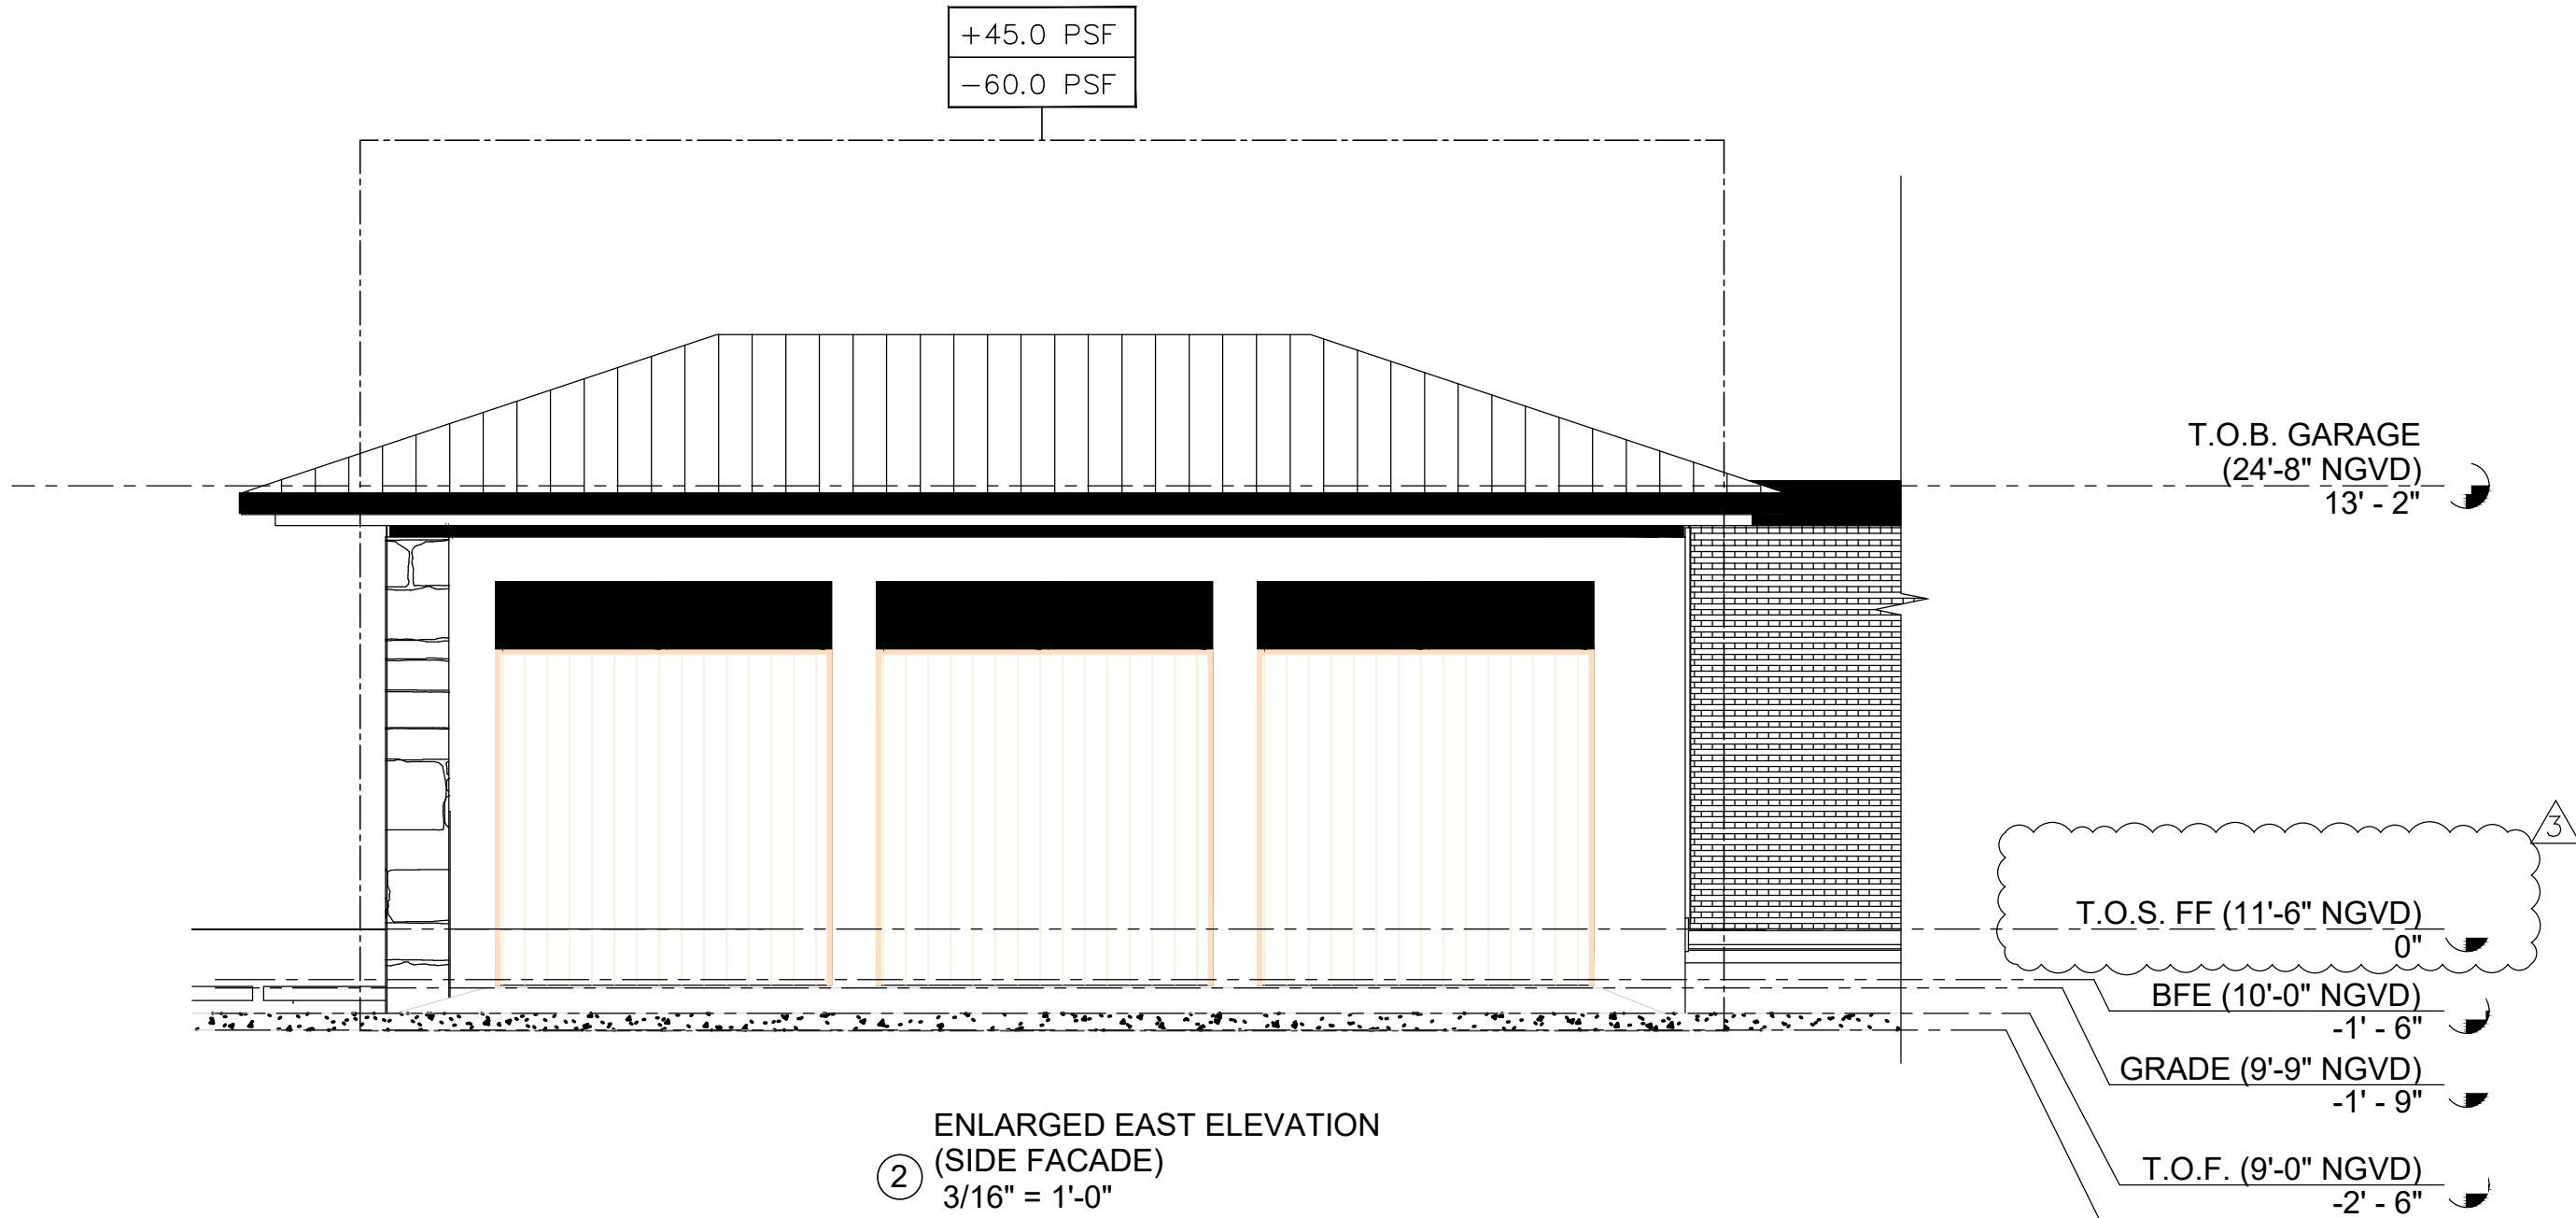

② ENLARGED EAST ELEVATION
(SIDE FACADE)
3/16" = 1'-0"

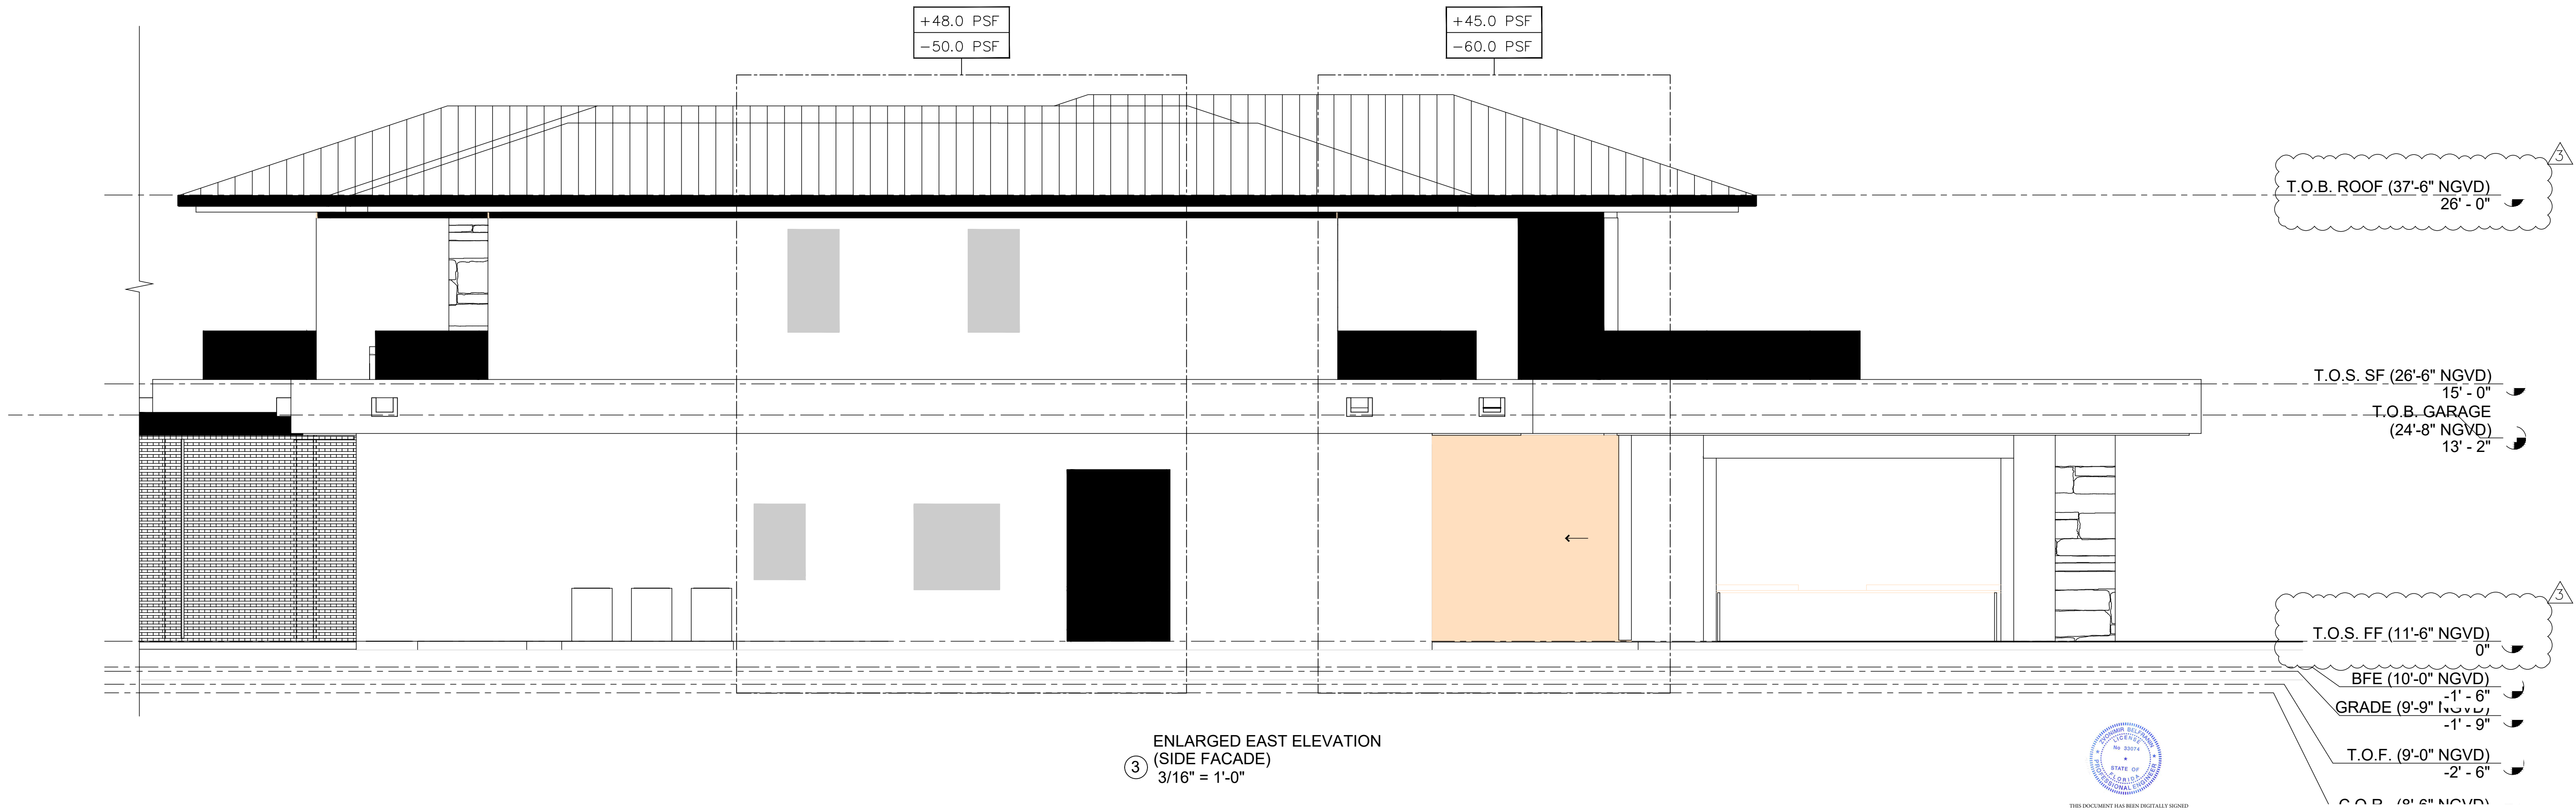

③ ENLARGED EAST ELEVATION
(SIDE FACADE)
3/16" = 1'-0"

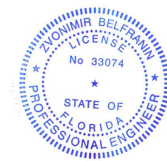

Digitally signed by Zvonimir
Belfranin
DN: c=US, o=Zvonimir
Belfranin,
dnQualifier=A01410D000001
926C393A9E0006845,
cn=Zvonimir Belfranin
Date: 2026.07.08 10:36:34
-04'00'

Zvonimir T. Belfranin, P.E.
Consulting Structural Engineer
P.E. # 33074
4836 S.W. 74 CT, MIAMI, FLORIDA 33155
(305) 669-0255
BELFRANIN@AOL.COM

6825 SW 132nd St,
Pinecrest, FL 33156.

SEAL

BALLI-TRAUTMAN ARCHITECTS LLC -AA2600296

GIORGIO LUIGI BALLI -AR13951
DAVID SCOTT TRAUTMAN -AR15045

REVISIONS

[illegible]

PERMIT SET



JOB NUMBER:	HERRERA
CHECKED BY:	GB
ISSUE DATE:	04/01/2025
SCALE:	AS NOTED

SHEET TITLE

WIND
PRESSURE
ELEVATIONS


SHEET NUMBER

S-5.2


COPYRIGHT BALLI-TRAUTMAN ARCHITECTS,
LLC
1533 SUNSET DRIVE SUITE 101, CORAL GABLES
FL 33143



① KEY ELEVATION
1" = 20'-0"

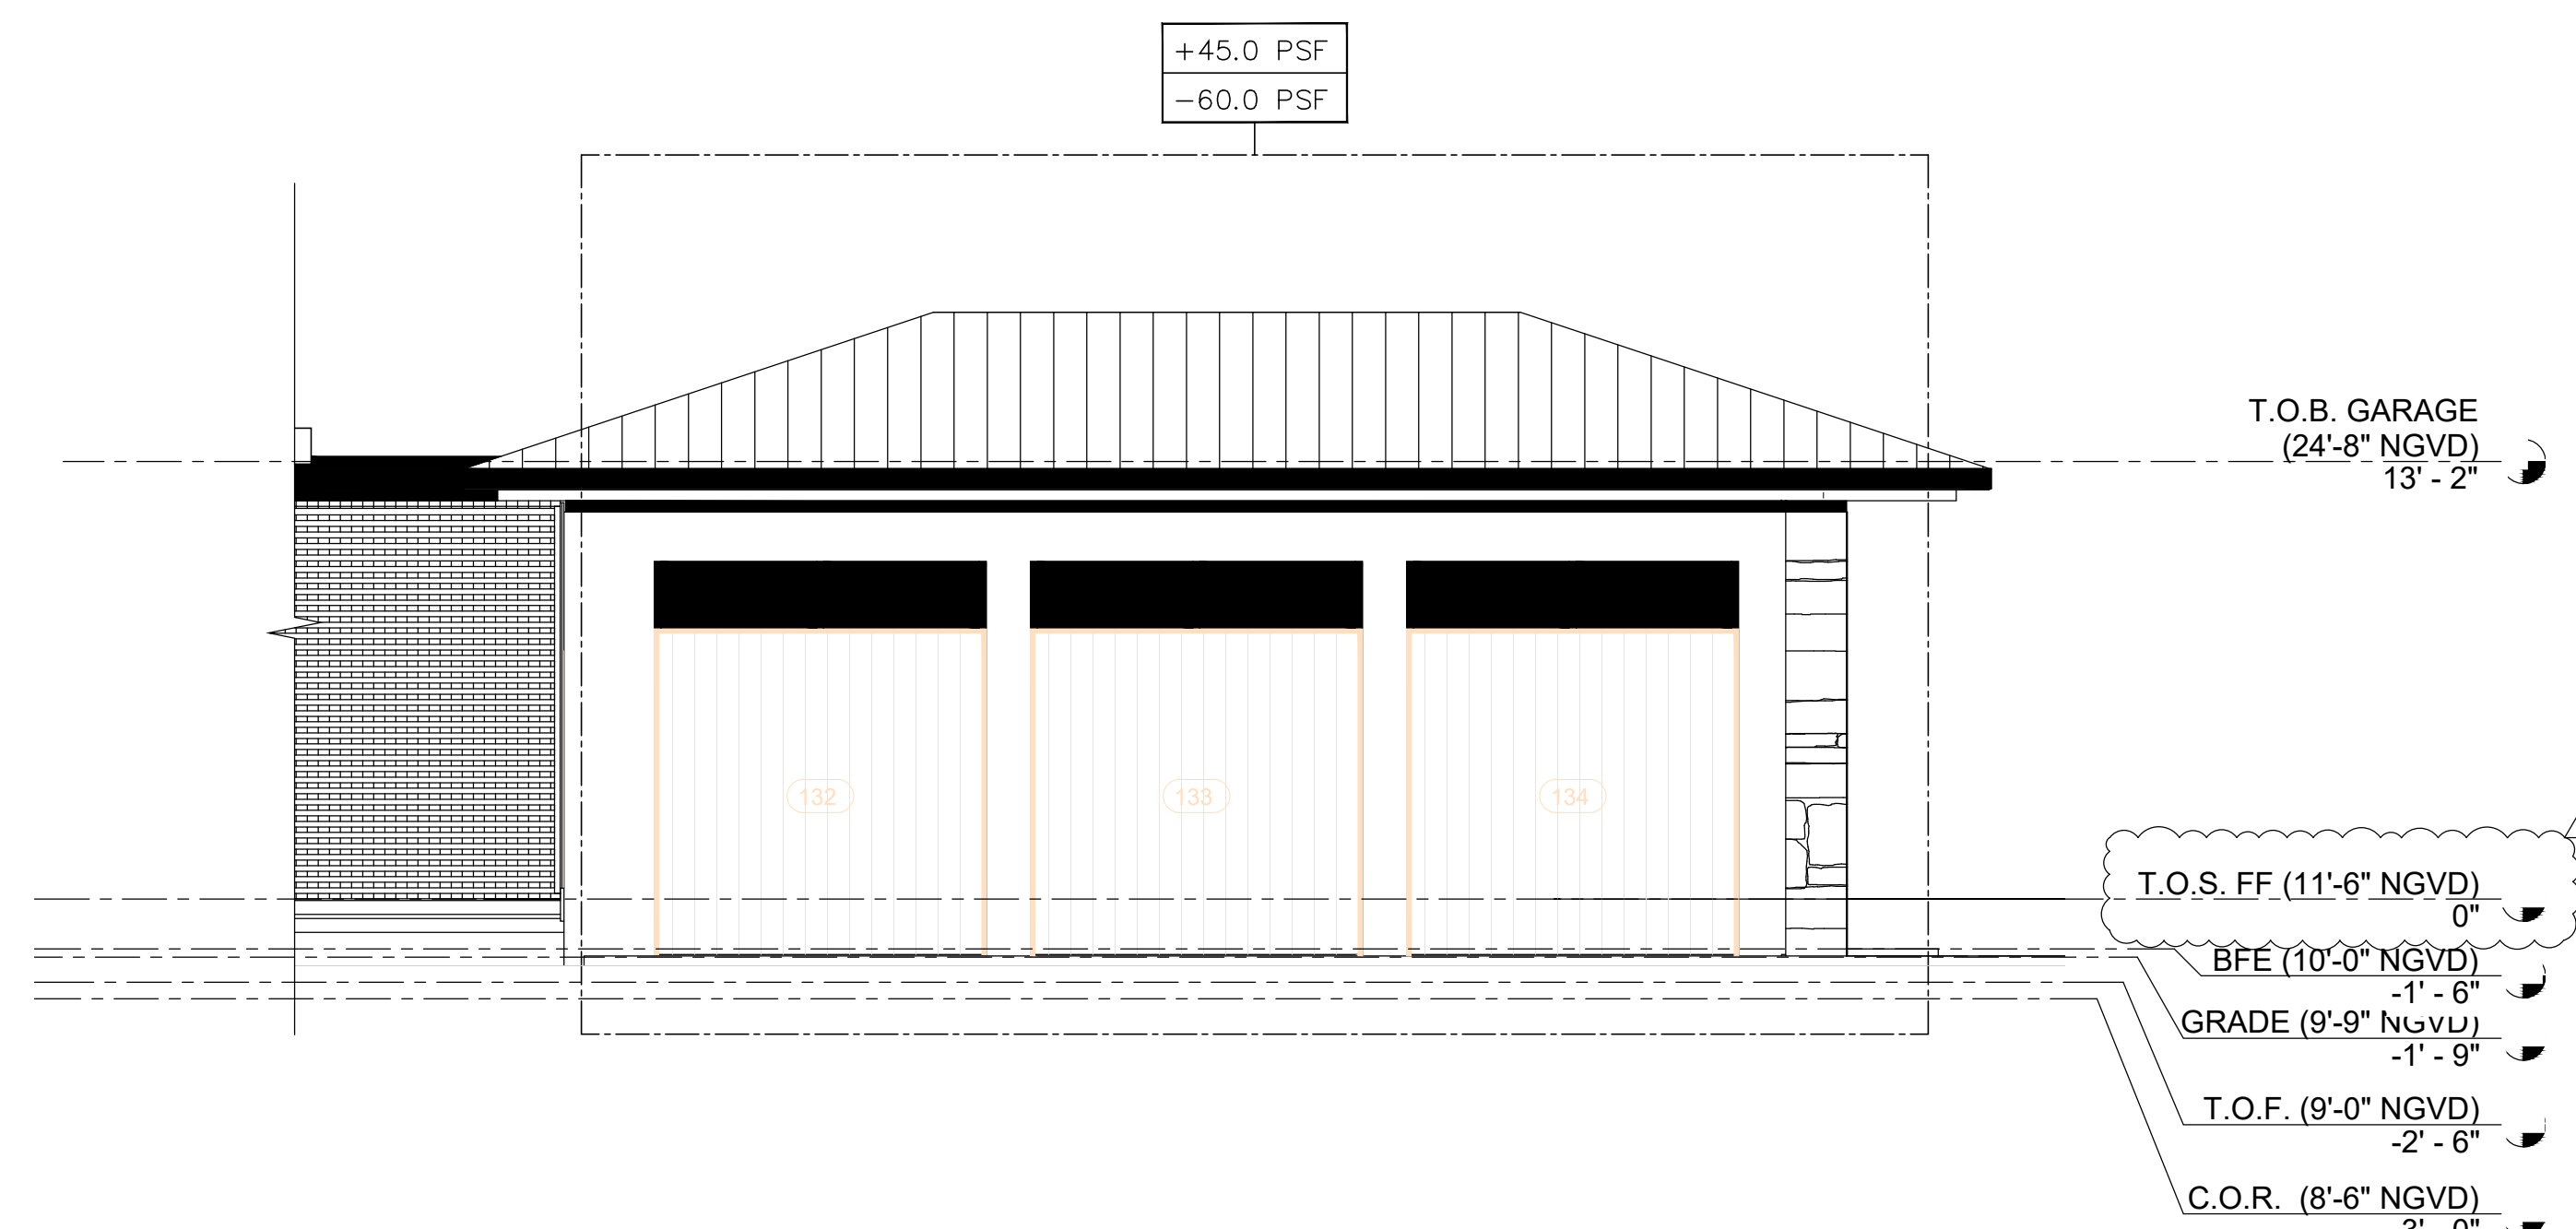

ENLARGED WEST ELEVATION
(SIDE FACADE)
② $3/16" = 1'-0"$

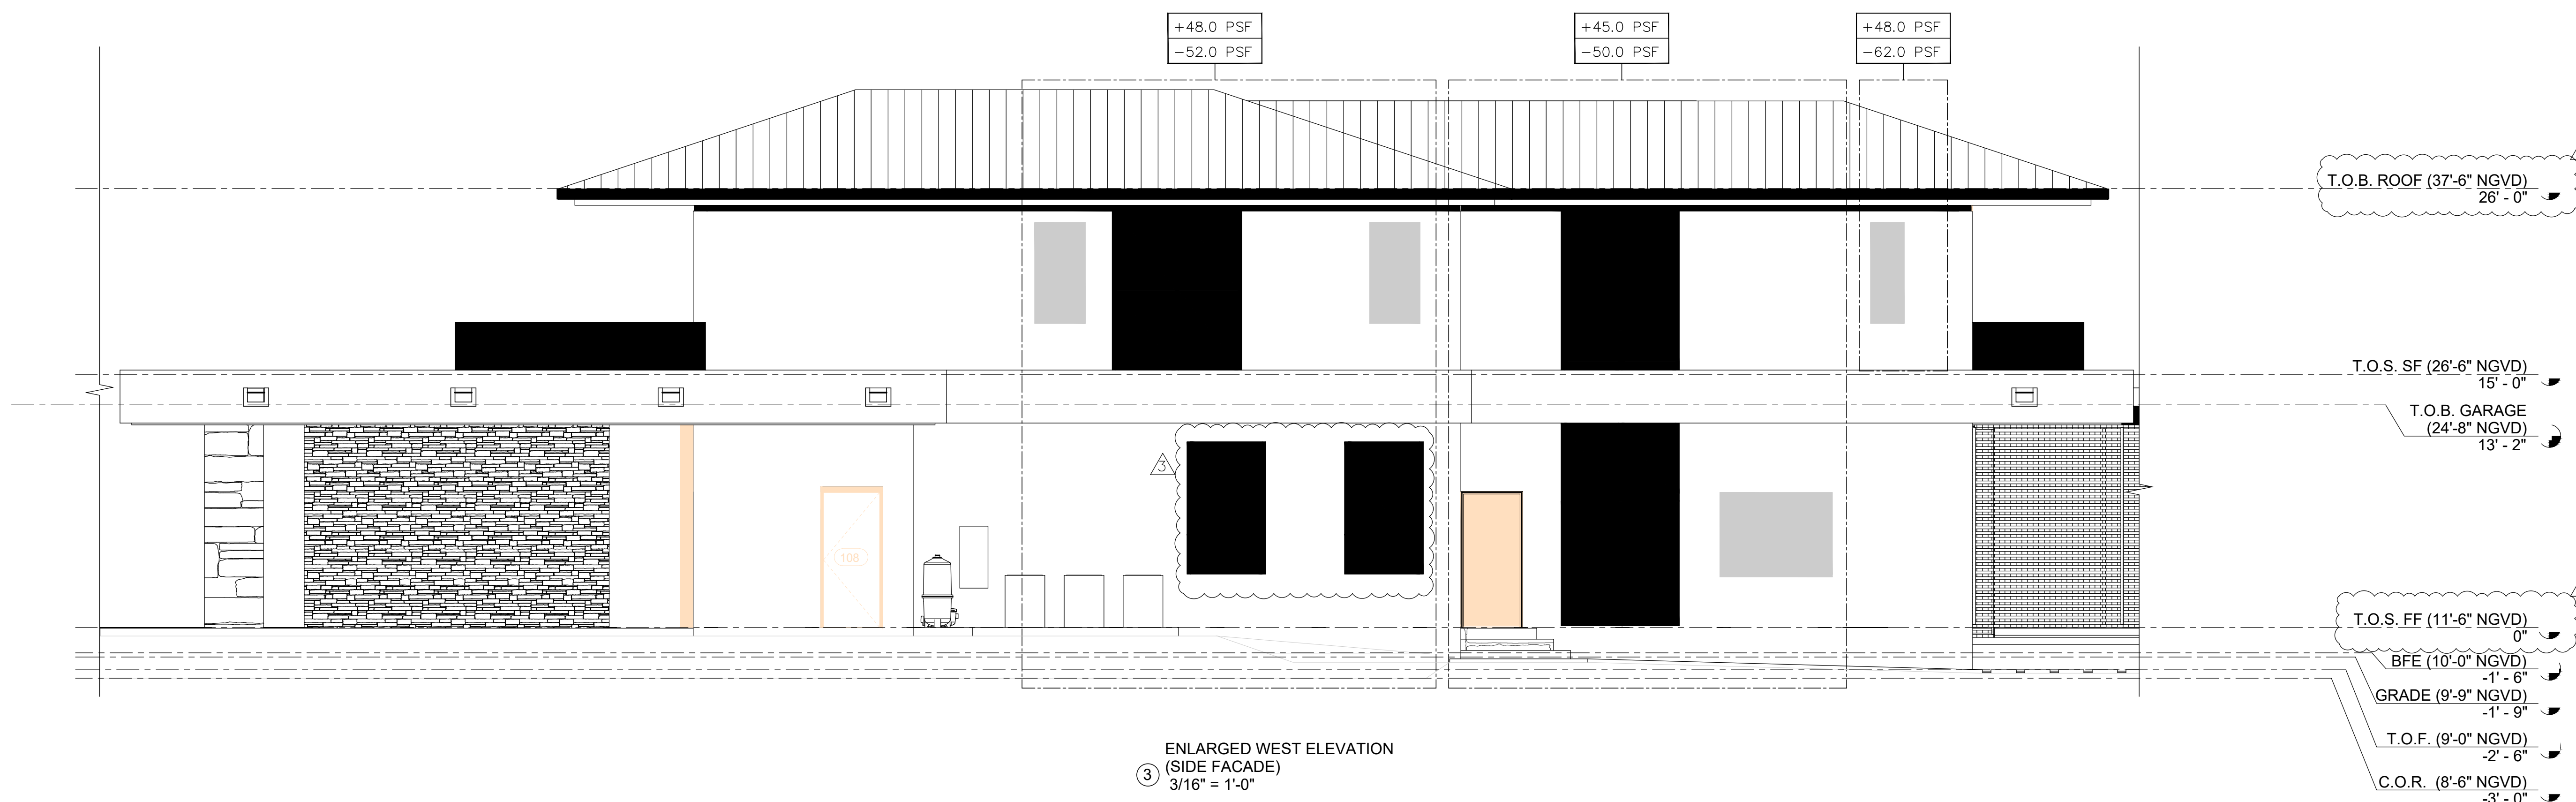

ENLARGED WEST ELEVATION
(SIDE FACADE)
③ $3/16" = 1'-0"$

Zvonimir T. Belfranin, P.E.
Consulting Structural Engineer
P.E. # 33074
4836 S.W. 74 CT., MIAMI, FLORIDA 33155
(305) 669-0255
BELFRANIN@AOL.COM



THIS DOCUMENT HAS BEEN DIGITALLY SIGNED
AND SEALED USING A DIGITAL SIGNATURE.
PRINTED COPIES OF THIS DOCUMENT ARE NOT
CONSIDERED SIGNED AND SEALED AND THE
AUTHENTICATION CODE MUST BE VERIFIED
AGAINST ANY ELECTRONIC COPIES.

Digitally signed by
Zvonimir Belfranin
DN: c=US, o=Zvonimir
Belfranin,
dnQualifier=A01410D0C
001926C393A9E00006B
5, cn=Zvonimir Belfranin
Date: 2026.07.08 10:37:4
-04'00'

6825 SW 132nd St,
Pinecrest, FL 33156.

SEAL

BALLI-TRAUTMAN ARCHITECTS LLC -AA26002968

GIORGIO LUIGI BALLI -AR13951
DAVID SCOTT TRAUTMAN -AR15045

REVISIONS

[illegible]

PERMIT SET



JOB NUMBER:	HERRERA
CHECKED BY:	GB
ISSUE DATE:	04/01/2025
SCALE:	AS NOTED

SHEET TITLE

WIND PRESSURE POOL HOUSE

SHEET NUMBER


S-5.3

COPYRIGHT BALLI-TRAUTMAN ARCHITECTS,
LLC
1533 SUNSET DRIVE SUITE 101, CORAL GABLES,
FL 33143



POOL HOUSE EAST ELEVATION
(SIDE FACADE)
1/4" = 1'-0"

POOL HOUSE NORTH ELEVATION
(REAR FACADE)
1/4" = 1'-0"

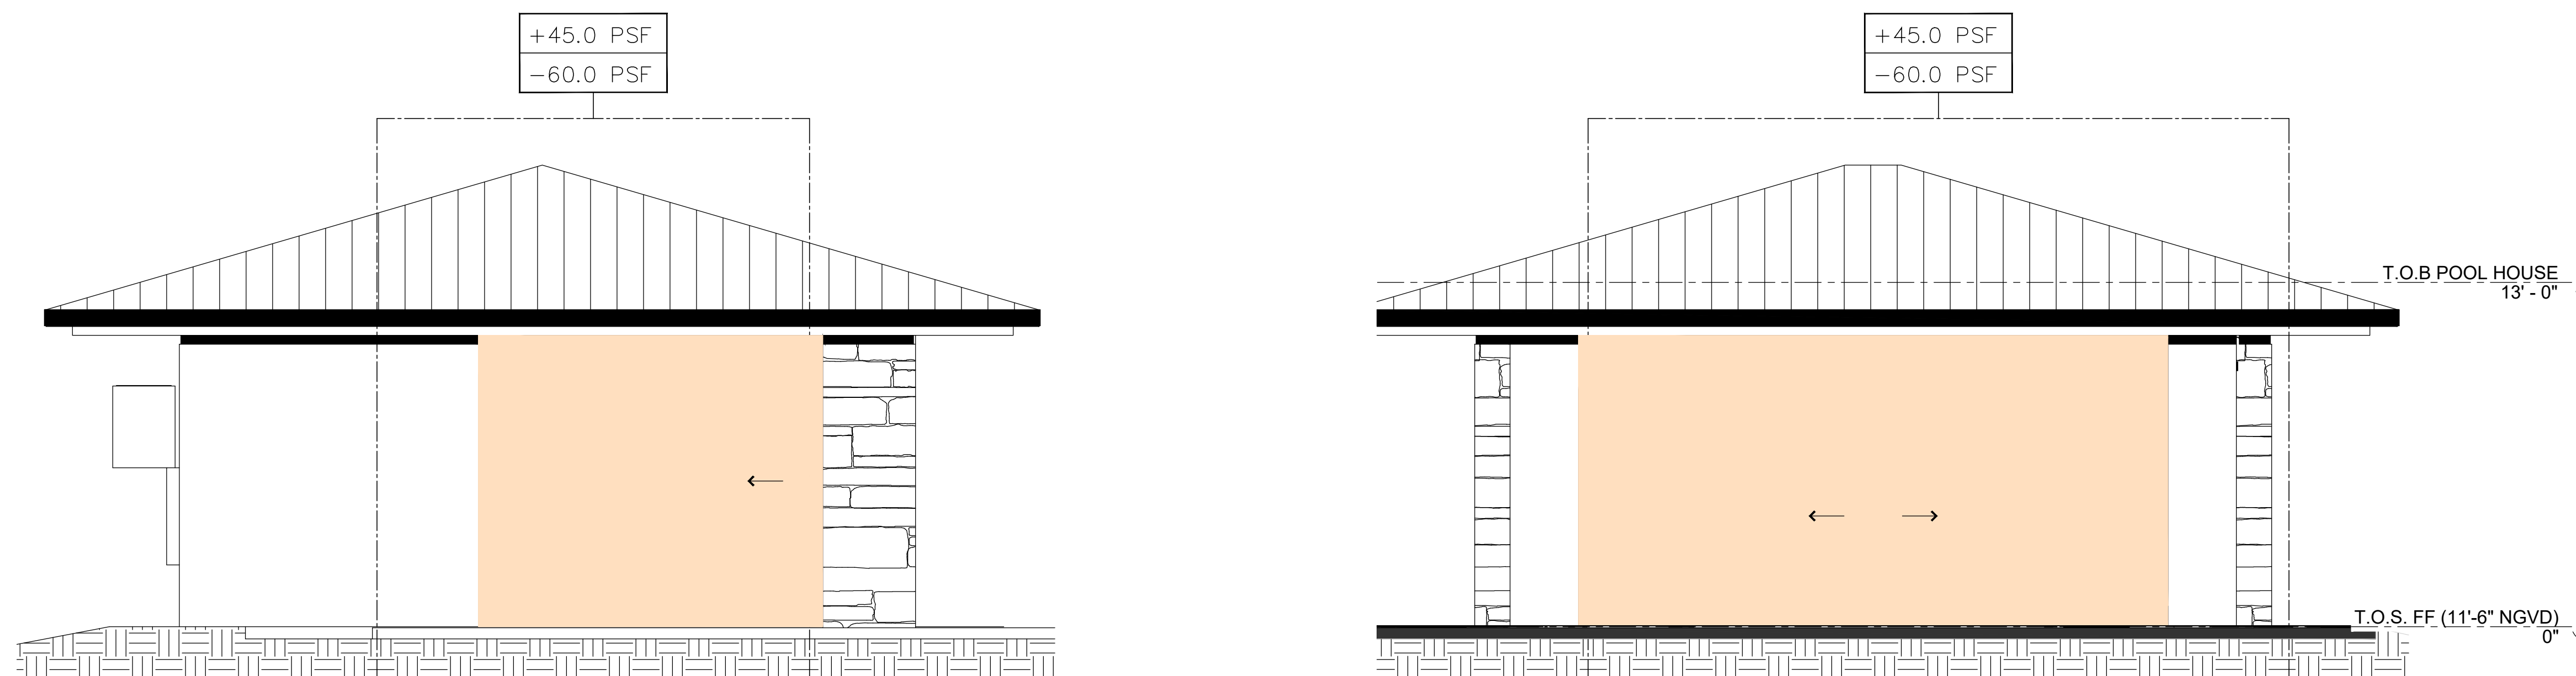

POOL HOUSE WEST ELEVATION
(SIDE ELEVATION)
1/4" = 1'-0"

POOL HOUSE SOUTH ELEVATION
(FRONT FACADE)
1/4" = 1'-0"

Digitally signed by Zvonimir
Belfranin
DN: c=US, o=Zvonimir
Belfranin,
dnQualifier=A01410D0000019
26C393A9E00006B45,
cn=Zvonimir Belfranin
Date: 2026.07.08 10:39:04
-04'00'

Zvonimir T. Belfranin, P.E.
Consulting Structural Engineer
P.E. # 33074
4836 S.W. 74 CT., MIAMI, FLORIDA 33155
(305) 669-0255
BELFRANIN@AOL.COM

COPYRIGHT BALLI-TRAUTMAN ARCHITECTS,
LLC
1533 SUNSET DRIVE SUITE 101, CORAL GABLES,
FL 33143